



**SELECT
DEVELOPMENT
& CONTRACTING, LLC**

660 EAST FRANKLIN ROAD, MERIDIAN, ID 83642

PROJECT

Boomerks
Fun Center
CROWN POINT DEVELOPMENT
PARKER, CO

Peter H. Rockwell, Architect
Architecture • Planning
595 S Americana Boulevard Boise, Idaho 83702
(208) 345-0566 (208) 345-1718 Fax (208) 387-0889
office@grboise.com


H

10

SHEET DATA	
DRAWN BY:	DG
CHECKED BY:	PR
SCALE:	AS NOTED
DATE:	3/11/15
PROJECT #:	14001

SHEET NUMBER

A-2.1

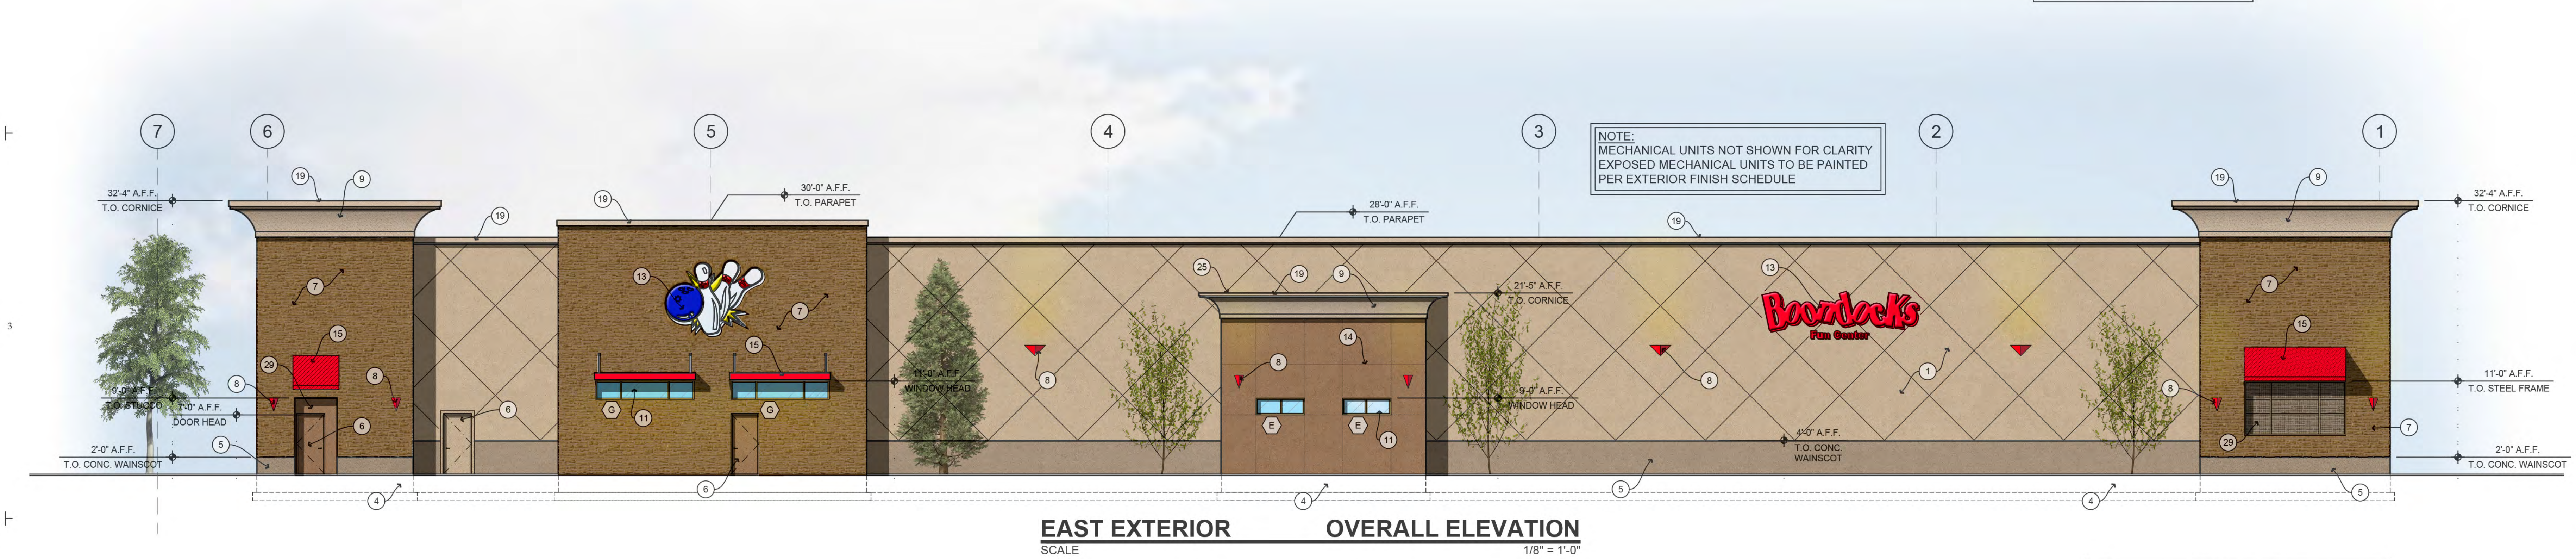

KEY NOTES

- 1 CONCRETE TILT-UP WALL w/ TEX-COTE FINISH
- 2 STEEL ENTRY CANOPY (PAINT). SEE DETAIL 7/A-3.7
- 3 PREFINISHED 24 GAUGE METAL ROOF COPING or SLOPED WOOD BLOCKING
- 4 FOUNDATION SYSTEM. SEE STRUCTURAL
- 5 SACK & SEAL CONCRETE FOUNDATION BASE
- 6 INSULATED METAL DOOR and HOLLOW METAL FRAME. SEE DOOR SCHEDULE
- 7 CULTURED STONE VENEER
- 8 WALL MOUNTED LIGHT FIXTURE w/ METAL SHROUD. METAL SHROUD BY SIGN SUPPLIER
- 9 STUCCO CORNICE
- 10 PREFINISHED 24 GAUGE GRAVEL STOP FLASHING
- 11 ALUMINUM STOREFRONT. SEE DOOR or WINDOW SCHEDULE
- 12 ROOF OVERHUNG DRAIN OUTLET. SEE PLUMBING
- 13 SIGNAGE BY OTHERS
- 14 1½" V-GROOVE REVEAL
- 15 DOOR AWNING (PAINT). SEE DETAIL 8/A-3.7
- 16 12" HIGH BUILDING ADDRESS NUMBERS
- 17 KNOX LOCK BOX. COORDINATE w/ FIRE DEPARTMENT. RECESS INTO STONE
- 18 ACCENT FLAG, BY SIGN SUPPLIER
- 19 PREFINISHED 24 GAUGE METAL ROOF CAP
- 20 TAPERED COLUMN w/ STONE VENEER
- 21 PRECAST CONCRETE COLUMN CAP
- 22 SCULPTED FASCIA / GUTTER
- 23 4x4 PREFINISHED 24 GAUGE METAL DOWNSPOUT
- 24 STANDING SEAM METAL ROOFING
- 25 PREFINISHED 24 GAUGE METAL COUNTERFLASHING
- 26 STRUCTURAL COLUMN (PAINT)
- 27 DECORATIVE STEEL TRUSS (PAINT)
- 28 STAINLESS STEEL SERVICE COUNTER
- 29 STUCCO FINISH ON BACK OF WALL