

TABULATION OF LENGTH

STATION	LINEAR FEET	
	CHANNEL	MAJOR STRUCTURE
HAPPY CANYON CREEK 2+00.00 BEGIN CHANNEL 23+00.00 END CHANNEL	2,100.00	
HAPPY CANYON CREEK BOX CULVERT 2+75.75 BEGIN BOX CULVERT 3+21.12 END BOX CULVERT		45.37
HAPPY CANYON CREEK ACCESS 71+00.00 BEGIN ACCESS 85+32.07 END ACCESS	1,432.07	
REGIONAL TRAIL 23+00.00 BEGIN TRAIL 27+28.51 END TRAIL	428.51	
CHEROKEE TRAIL 51+50.00 BEGIN TRAIL 53+65.80 END TRAIL	215.80	
BELFORD AVENUE BRIDGE 93+64.92 BEGIN BRIDGE 95+63.15 END BRIDGE		198.23
TOTALS	4,176.38	243.60
SUMMARY	LIN. FT.	MILES
Channel	2,100.00	0.4
Trail & Access	2,076.38	0.4
Major Structures	243.60	0.05
GROSS AND NET LENGTH	4,419.98	0.85
BELFORD AVENUE DESIGN DATA		
Minimum Curve Radius (Feet)	762	
Maximum Grade	5.0%	
Minimum S.S.D. Horizontal (Feet)	305	
Minimum S.S.D. Vertical (Feet)	305	
Minimum Design Speed (MPH)	40	
Posted Speed Limit (MPH)	35	
Superelevation e(Max.)	NC	
2035 Design Traffic	N/A	
DHV Trucks %	N/A	

TOWN OF PARKER APPROVALS

THE TOWN OF PARKER REVIEW CONSTITUTES GENERAL COMPLIANCE WITH THE TOWNS STANDARDS AND APPROVED VARIANCES, SUBJECT TO THESE PLANS BEING STAMPED, SIGNED, AND DATED BY THE PROFESSIONAL ENGINEER OF RECORD. REVIEW BY THE TOWN DOES NOT CONSTITUTE APPROVAL OF THE PLAN DESIGN OR ACCURACY AND CORRECTNESS OF ENGINEERING CALCULATION. ERRORS IN THE DESIGN OR CALCULATIONS REMAIN THE RESPONSIBILITY OF THE REGISTERED PROFESSIONAL ENGINEER WHOSE STAMP AND SIGNATURE ARE AFFIXED TO THIS DOCUMENT.

DOES NOT CONSTITUTE APPROVAL OF ANY PRIVATE ON-SITE IMPROVEMENTS SHOWN. CONSTRUCTION CANNOT COMMENCE UNTIL ALL REQUIRED FFIC REPORT(S), FINAL DEVELOPMENT PLAN(S), SPECIAL REVIEW(S), GRADING PERMIT, AND/OR OTHER PERMITS ARE COMPLETE, APPROVED AND ON FILE WITH THE TOWN OF PARKER.

TOWN OF PARKER, PUBLIC WORKS DIRECTOR _____ DATE _____

TOWN OF PARKER, PUBLIC WORKS MANAGER _____ DATE _____

TOWN OF PARKER, PUBLIC WORKS MANAGER – TRANSPORTATION _____ DATE _____

Chris Hudson, P.E.
Public Works Manager

Jacob James, P.E.
Stormwater Manager




PARKER
COLORADO

CONSTRUCTION PLANS
PLAN AND PROFILE OF PROPOSED
BELFORD AVENUE BRIDGE AND HAPPY CANYON CREEK
TOWN OF PARKER, COUNTY OF DOUGLAS, STATE OF COLORADO

SCALE OF ORIGINAL DRAWINGS

ON PLAN 1" = 40'
ON PROFILE 1" = 40' HORIZONTAL
1" = 4' VERTICAL

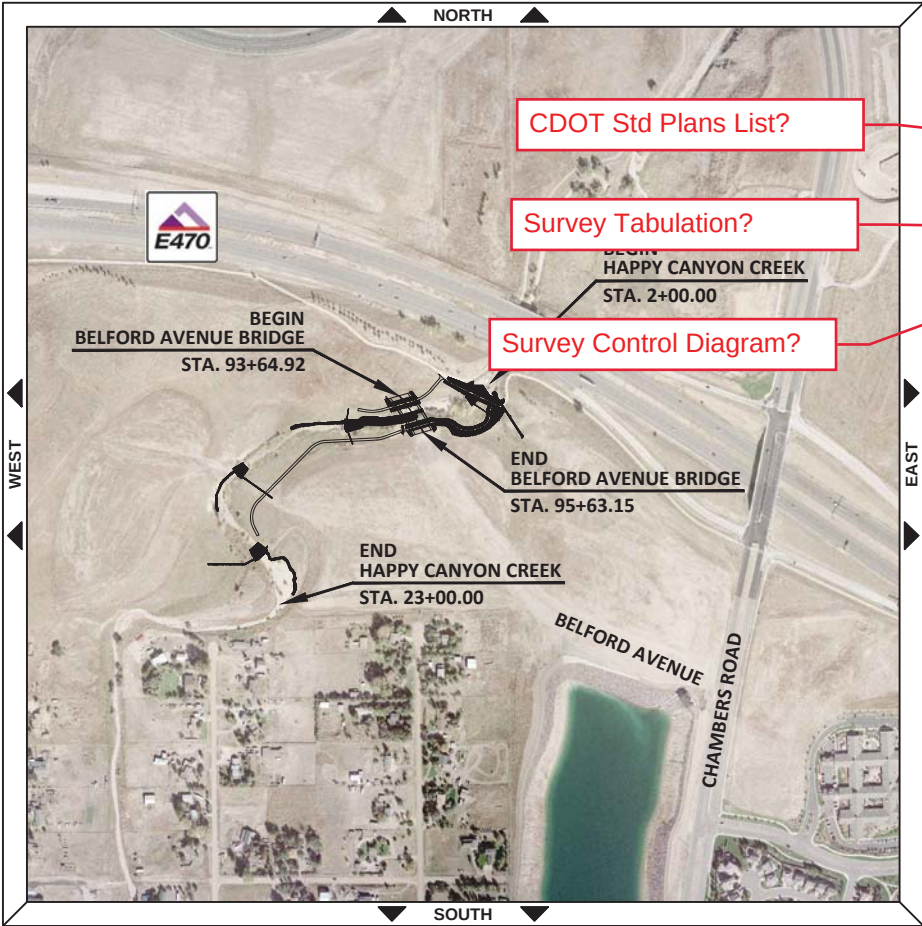

BASIS OF BEARING:

THE WEST LINE OF THE SOUTHWEST QUARTER OF SECTION 6, TOWNSHIP 6 SOUTH, RANGE 66 WEST OF THE SIXTH PRINCIPAL MERIDIAN BEING MONUMENTED AS SHOWN HEREON HAVING A BEARING OF NORTH 00°29'49" WEST, AS DETERMINED BY GPS OBSERVATION FROM NGS CONTROL POINTS IN THE COLORADO CENTRAL ZONE, STATE PLAN COORDINATE SYSTEM, TOWN OF PARKER, COUNTY OF DOUGLAS, STATE OF COLORADO.

F.O.R. Set
NOVEMBER, 2016

Jeff Binning
Trail related comments
2/3/2017

INDEX OF SHEETS

SHEET NO.	SUBSET SHEETS	DESCRIPTION
1	T-1	TITLE SHEET
2	GN-1	GENERAL NOTES
X	SM-X TO SM-X	*SUMMARY OF APPROXIMATE QUANTITIES
X	TB-X TO TB-X	*TABULATION OF QUANTITIES
X	RM-X TO RM-X	*REMOVAL AND RESET PLANS
3	TY-1	TRAIL TYPICAL SECTIONS
4 - 5	TD-1 TO TD-2	TRAIL DETAILS
6	TG-1	TRAIL GEOMETRIC LAYOUT
7 - 8	TP-1 TO TP-2	TRAIL PLANS
9 - 10	TR-1 TO TR-2	TRAIL PROFILES
11 - 42	B-1 TO B-32	BRIDGE PLANS
43 - 60	DD-1 TO DD-18	HAPPY CANYON CHANNEL PLANS
61	EL-1	CBMP TITLE SHEET
62	ET-1	TABULATION OF EROSION CONTROL QUANTITIES
63	EI-1	INITIAL GRADING AND EROSION CONTROL PLANS
64	EN-1	INTERIM GRADING AND EROSION CONTROL PLANS
65	EF-1	FINAL GRADING AND EROSION CONTROL PLANS
X	CS-X TO CS-X	*CROSS SECTIONS

* SHEETS TO BE INCLUDED POST F.O.R. REVIEW

BENCHMARKS: (COMPARK SOUTH)

SOURCE BENCHMARKS:
DOUGLAS COUNTY BM 1.115010
A DOUGLAS COUNTY GIS MONUMENT SET IN CONCRETE LOCATED APPROXIMATELY 130 FEET SOUTHWESTERLY OF THE CENTERLINE OF CHAMBERS ROAD AND 95 FEET NORTHWESTERLY OF THE CENTERLINE OF COMPARK BOULEVARD.
ELEVATION = 5752.84 (NAVD 88)

SITE BENCHMARKS:
A NO. 5 REBAR WITH 2" ALUMINUM CAP STAMPED "LS 28286, 2001" FOUND AT THE SOUTHWEST CORNER OF SECTION 6, T6S, R66W LOCATED ON THE WEST LINE OF FIRST STREET APPROXIMATELY 1000 FEET NORTH OF ELM AVENUE.
ELEVATION = 5845.51

A 2.5" IRON PIPE WITH 3.25" ALUMINUM CAP STAMPED "PLS 12405, 1997" FOUND AT THE SOUTHEAST CORNER OF SECTION 6, T6S, R66W LOCATED APPROXIMATELY 960 FEET NORTH OF THE CENTERLINE OF AVENTERRA PARKWAY AND APPROXIMATELY 1050 FEET WEST OF THE CENTERLINE OF CHAMBERS ROAD.
ELEVATION = 5808.06



Print Date: 11/18/2016 8:04:44 AM		(R-X)	Sheet Revisions			Manhard CONSULTING LTD 8008 E. Arapahoe Court, Suite 110, Centennial, CO 80112 ph 303.708.0500 fax 303.708.0400 manhard.com Civil Engineers • Surveyors • Water Resource Engineers • Water & Wastewater Engineers Construction Managers • Environmental Scientists • Landscape Architects • Planners	As Constructed		BELFORD-HAPPY CANYON CREEK TITLE SHEET			Project No./Code	
File Name: A115360-01TTL01.dwg			Date				No Revisions:						
Horizontal Scale: NTS Vertical Scale: NTS			Comments				Revised:			Designer: DCS		Structure	
FELSBURG HOLT & ULLEVIG 6300 South Syracuse Way, Suite 600 Centennial, CO 80111 tel 303.721.1440 fax 303.721.0832							Void:			Detailer: DCS		Numbers	
										Subset: TITLE		Sheets: T-1 of 1	
		Initials								Sheet Number 1			

I:\115360-01 - Compark at Belford\CADD\Design\Drawings\BelfordHCC\, Dustin.Shaklee

GENERAL NOTES

ALL WORK TO BE CONDUCTED WITHIN THE PROJECT LIMITS SHALL BE COMPLETED IN ACCORDANCE WITH THE TOWN OF PARKER DESIGN AND CONSTRUCTION STANDARDS, LATEST EDITION, CDOT STANDARD SPECIFICATIONS FOR ROAD AND BRIDGE CONSTRUCTION, LATEST EDITION, AND ITS SUPPLEMENTS, CDOT STANDARD PLANS (M&S STANDARDS), LATEST EDITION, AND THE APPROVED PLANS AND SPECIFICATIONS.

ALL WORK ZONE TRAFFIC CONTROL SHALL BE IN ACCORDANCE WITH THE MANUAL ON UNIFORM TRAFFIC CONTROL DEVICES (MUTCD), LATEST EDITION, THE CURRENT COLORADO SUPPLEMENTS, AND THE APPROVED PLANS AND SPECIFICATIONS.

UTILITIES

UTILITY INFORMATION AS SHOWN ON THE PLAN SHEETS ARE PLOTTED FROM THE BEST AVAILABLE INFORMATION. THE CONTRACTOR’S ATTENTION IS DIRECTED TO PARAGRAPH 105.11 OF THE STANDARD SPECIFICATIONS CONCERNING UTILITIES. THE CONTRACTOR SHALL CALL 811 FOR UTILITY LOCATIONS AT LEAST 2 WORKING DAYS PRIOR TO ANY DIGGING, NOT INCLUDING THE DAY OF ACTUAL CONTACT.



IT IS ESTIMATED THAT EIGHT (8) HOURS WILL BE REQUIRED FOR UTILITY POTHOLING.

EARTHWORK

WATER SHALL BE USED AS A DUST PALLIATIVE WHERE REQUIRED. LOCATIONS SHALL BE AS ORDERED BY THE ENGINEER AND WILL NOT BE PAID FOR SEPARATELY.

DEPTH OF MOISTURE – DENSITY CONTROL FOR THIS PROJECT SHALL BE AS FOLLOWS:

FULL DEPTH OF ALL EMBANKMENTS
BASES OF CUTS AND FILLS = 8 INCHES

EXCAVATION REQUIRED FOR COMPACTION OF BASES OF CUTS AND FILLS WILL BE CONSIDERED SUBSIDIARY TO THAT OPERATION AND WILL NOT BE PAID FOR SEPARATELY.

THE TYPE OF COMPACTION FOR EARTHWORK ON THIS PROJECT SHALL BE ASTM D698 FOR COHESIVE SOILS OR ASTM D 1557 FOR GRANULAR SOILS. THE FOLLOWING COMPACTION SPECIFICATIONS SHOULD BE FOLLOWED FOR EACH AREA:

BENEATH STRUCTURAL AREAS: 95% OF MAXIMUM DRY DENSITY
BENEATH NON–STRUCTURAL AREAS: 90% OF MAXIMUM DRY DENSITY

THE CONTRACTOR SHALL REFER TO THE FINAL GEOTECHNICAL REPORT FOR ADDITIONAL INFORMATION ON MOISTURE CONTROL AND COMPACTION.

A TYPICAL 1.5% CROSS SLOPE (2% MAX.) ON ALL SIDEWALKS SHALL BE USED.

RIGHT OF WAY

EXISTING RIGHT OF WAY INFORMATION AS SHOWN ON THE PLAN SHEETS ARE PLOTTED FROM THE BEST AVAILABLE INFORMATION.

CONSTRUCTION

REMOVAL OF CONCRETE PAVEMENT REQUIRED ON THIS PROJECT SHALL BE SAW CUT TO A VERTICAL EDGE. COST TO BE INCLUDED IN THE WORK.

ANY CONCRETE PAVEMENT, WHICH IS TO REMAIN AND IS DAMAGED AS A RESULT OF THE CONTRACTOR’S OPERATION, SHALL BE REPLACED AT CONTRACTOR’S EXPENSE.

SHORING MAY BE REQUIRED TO CONSTRUCT THE IMPROVEMENTS IDENTIFIED FOR THIS PROJECT INCLUDING UTILITY RELOCATIONS, STORM SEWER PIPES, DRAINAGE STRUCTURES AND OTHER PROPOSED IMPROVEMENTS. IT IS THE CONTRACTOR’S RESPONSIBILITY TO IDENTIFY REQUIRED SHORING AREAS. ALL REQUIRED SHORING FOR THIS PROJECT WILL NOT BE PAID FOR SEPARATELY, BUT SHALL BE INCLUDED IN THE WORK.

THE CONCENTRATION OF WATER–SOLUBLE SULFATES OF THE ONSITE SOILS INDICATED CONCENTRATIONS OF LESS THAN 100 PPM (PARTS PER MILLION) TO 100 PPM. THIS IS CONSIDERED TO BE A NEGLIGIBLE CONCENTRATION RELATIVE TO POTENTIAL CORROSIVE ATTACK ON CONCRETE. THEREFORE, ALL CONCRETE IN CONTACT WITH THE SOILS ON THE SITE MAY BE DESIGNED FOR NEGLIGIBLE SULFATE EXPOSURE (SØ) IN ACCORDANCE WITH THE CURRENT AMERICAN CONCRETE INSTITUTE (ACI) MANUAL.

WATER MAY BE PURCHASED FROM THE STONEGATE WATER AND SANITATION DISTRICT.

THE END POSTS AND CORNER POSTS ARE NOT PAID FOR SEPARATELY BUT ARE INCLUDED IN THE FENCE BID ITEM.


This project is subject to a permit with the Colorado Department of Health for Stormwater Discharges Associated with Construction Activities. The permit shall be obtained by the Contractor. The Contractor shall prepare all applications required and submit to the Colorado Department of Health. The Contractor shall submit a copy of the permit to the Engineer prior to the start of Construction. The Contractor is Responsible for all permit application fees.

UTILITY LIST

THE FOLLOWING IS A LIST OF KNOWN UTILITIES WITH SERVICES WITHIN THE PROJECT LIMITS:



BROOKS KAUFMAN (303) 688–3100 PHONE

 

WILLIAM BENSON (303) 792–6069 PHONE



COLORADO DEPARTMENT OF HEALTH (303) 320–8333 PHONE



KEVIN YOUNG (720) 490–3867 PHONE



MICHELLE O’NAN (303) 329–1618 PHONE



PUBLIC WORKS (303) 840–9546 PHONE
STREETS – ALEX MESTDAGH
STORM WATER – JACOB JAMES
EROSION CONTROL – ADAM NELSON

STONEGATE VILLAGE METRO DISTRICT

DISTRICT ENGINEER: SCOTT BARNETT (303) 858–9909 PHONE

DISTRICT MANAGER: KURT SCHLIEGER (303) 381–4968 PHONE

COMPARK VILLAGE CAMPUS METRO DISTRICT

CLIFFTON LARSON ALLEN (303) 779–4525 PHONE

STANDARD ABBREVIATION/DEFINITIONS



THE FOLLOWING IS A LIST OF ABBREVIATIONS USED IN THE CONTRACT DOCUMENTS:

- HCL – HORIZONTAL CONTROL LINE
- PGL – PROFILE GRADE LINE
- HMA – HOT MIX ASPHALT
- NTS – NOT TO SCALE
- ROW – RIGHT OF WAY
- RCP – REINFORCED CONCRETE PIPE
- PVC – POLYVINYL CHLORIDE PIPE
- PI – POINT OF INTERSECTION
- PC – POINT OF CURVATURE
- PRC – POINT OF REVERSE CURVATURE
- PT – POINT OF TANGENT
- VPI – VERTICAL POINT OF INTERSECTION
- VPC – VERTICAL POINT OF CURVATURE
- VPT – VERTICAL POINT OF TANGENT
- NC – NORMAL CROWN
- NIC – NOT IN CONTRACT
- NA – NOT APPLICABLE
- POSS – POINT OF SLOPE SELECTION
- PL – PROPERTY LINE

Print Date: 11/18/2016 8:05:01 AM		(R-X)	Sheet Revisions			Manhard CONSULTING LTD 8008 E. Arapahoe Court, Suite 110, Centennial, CO 80112 ph:303.721.0300 fax:303.721.0400 manhard.com Civil Engineers • Surveyors • Water Resource Engineers • Water & Wastewater Engineers Construction Managers • Environmental Scientists • Landscape Architects • Planners	As Constructed		BELFORD–HAPPY CANYON CREEK GENERAL NOTES			Project No./Code		
File Name: T115360–01GNR01.dwg			Date	Comments	Initials		No Revisions:							
Horizontal Scale: NTS Vertical Scale: NTS							Revised:		Designer: DCS		Structure			
FELSBURG HOLT & ULLEVIG 6300 South Syracuse Way, Suite 600 Centennial, CO 80111 tel 303.721.1440 fax 303.721.0832							Void:		Detailer: DCS		Numbers			
									Subset: GENERAL		Sheets:	GN–1 of 1		Sheet Number

I:\115360-01 - Compark at Belford\CADD\Design\Drawings\BelfordHCC\, Dustin.Shaklee

■ RUMBLE STRIPS WITH THICKENED EDGE (SEE TRAIL DETAILS)

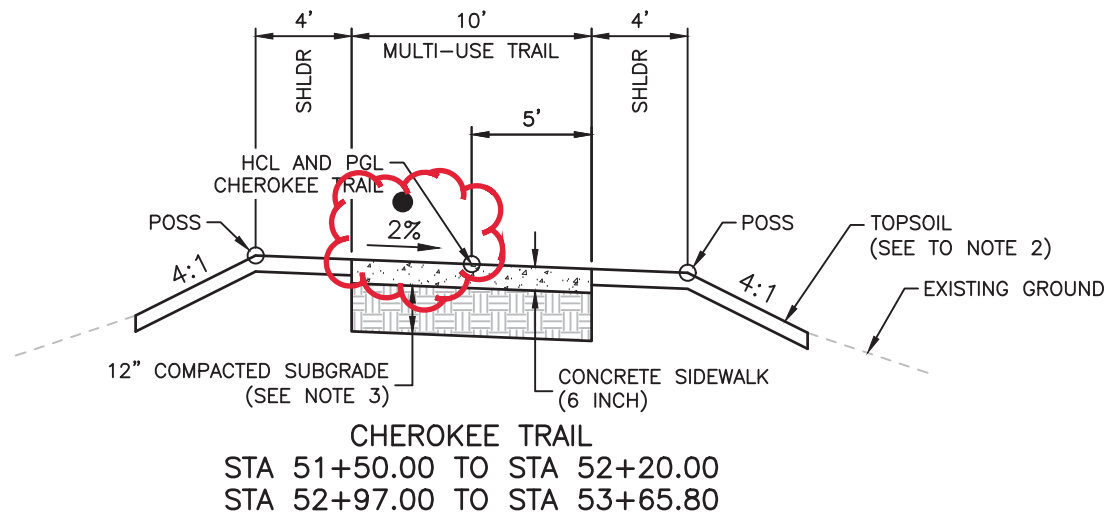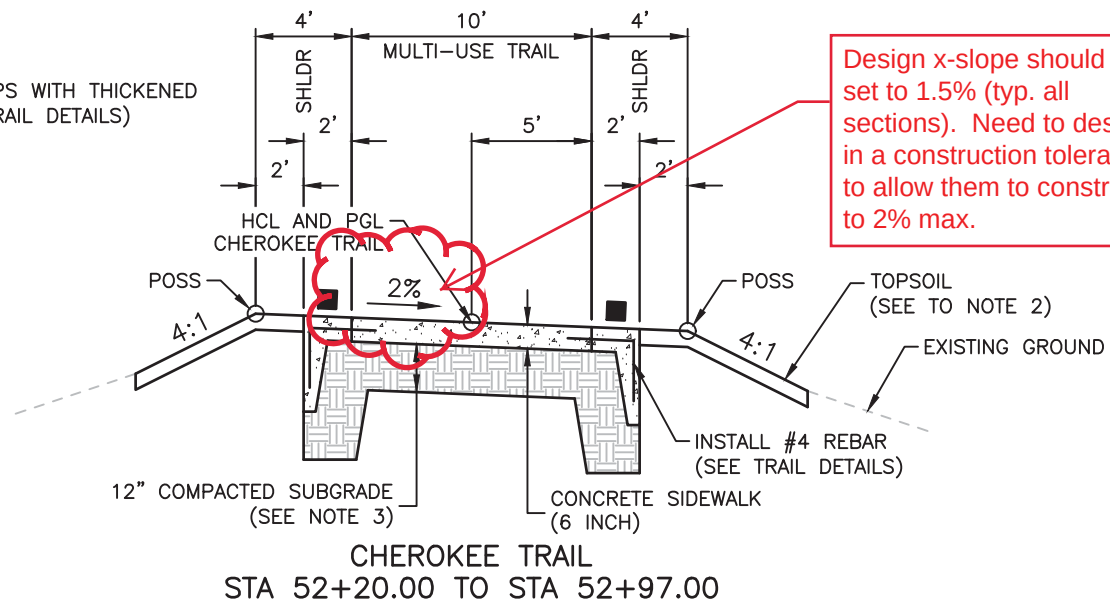

● TRANSITION CROSS SLOPE AT TIE TO EXISTING TRAIL (SEE TRAIL PLANS)

NOTES:

1. BREAK POINTS ON SLOPES AND IN BOTTOMS OF DITCHES SHALL BE ROUNDED DURING CONSTRUCTION FOR A PLEASING APPEARANCE. SEE STANDARDS FOR DETAILS OF CUT SLOPE TREATMENT, FLARING AND WIDENING.
2. THE TOPSOIL SHALL BE PLACED AT A MINIMUM DEPTH OF 4 INCHES. DUE TO THE ANTICIPATED EXCESS AMOUNT OF TOPSOIL, SOME SURFACES WILL CONTAIN TOPSOIL EXCEEDING 4 INCHES IN DEPTH.
3. THE SUBGRADE SHALL BE THOROUGHLY COMPACTED TO NINETY-FIVE PERCENT (95%) MODIFIED PROCTER DENSITY AT $\pm$ TWO PERCENT (2%) OF OPTIMUM MOISTURE.

Print Date: 11/18/2016 8:06:21 AM

File Name: T115360-01TYP01.dwg

Horizontal Scale: NTS Vertical Scale: NTS




6300 South Syracuse Way, Suite 600
Centennial, CO 80111
tel 303.721.1440
fax 303.721.0832



Sheet Revisions

Date	Comments	Initials

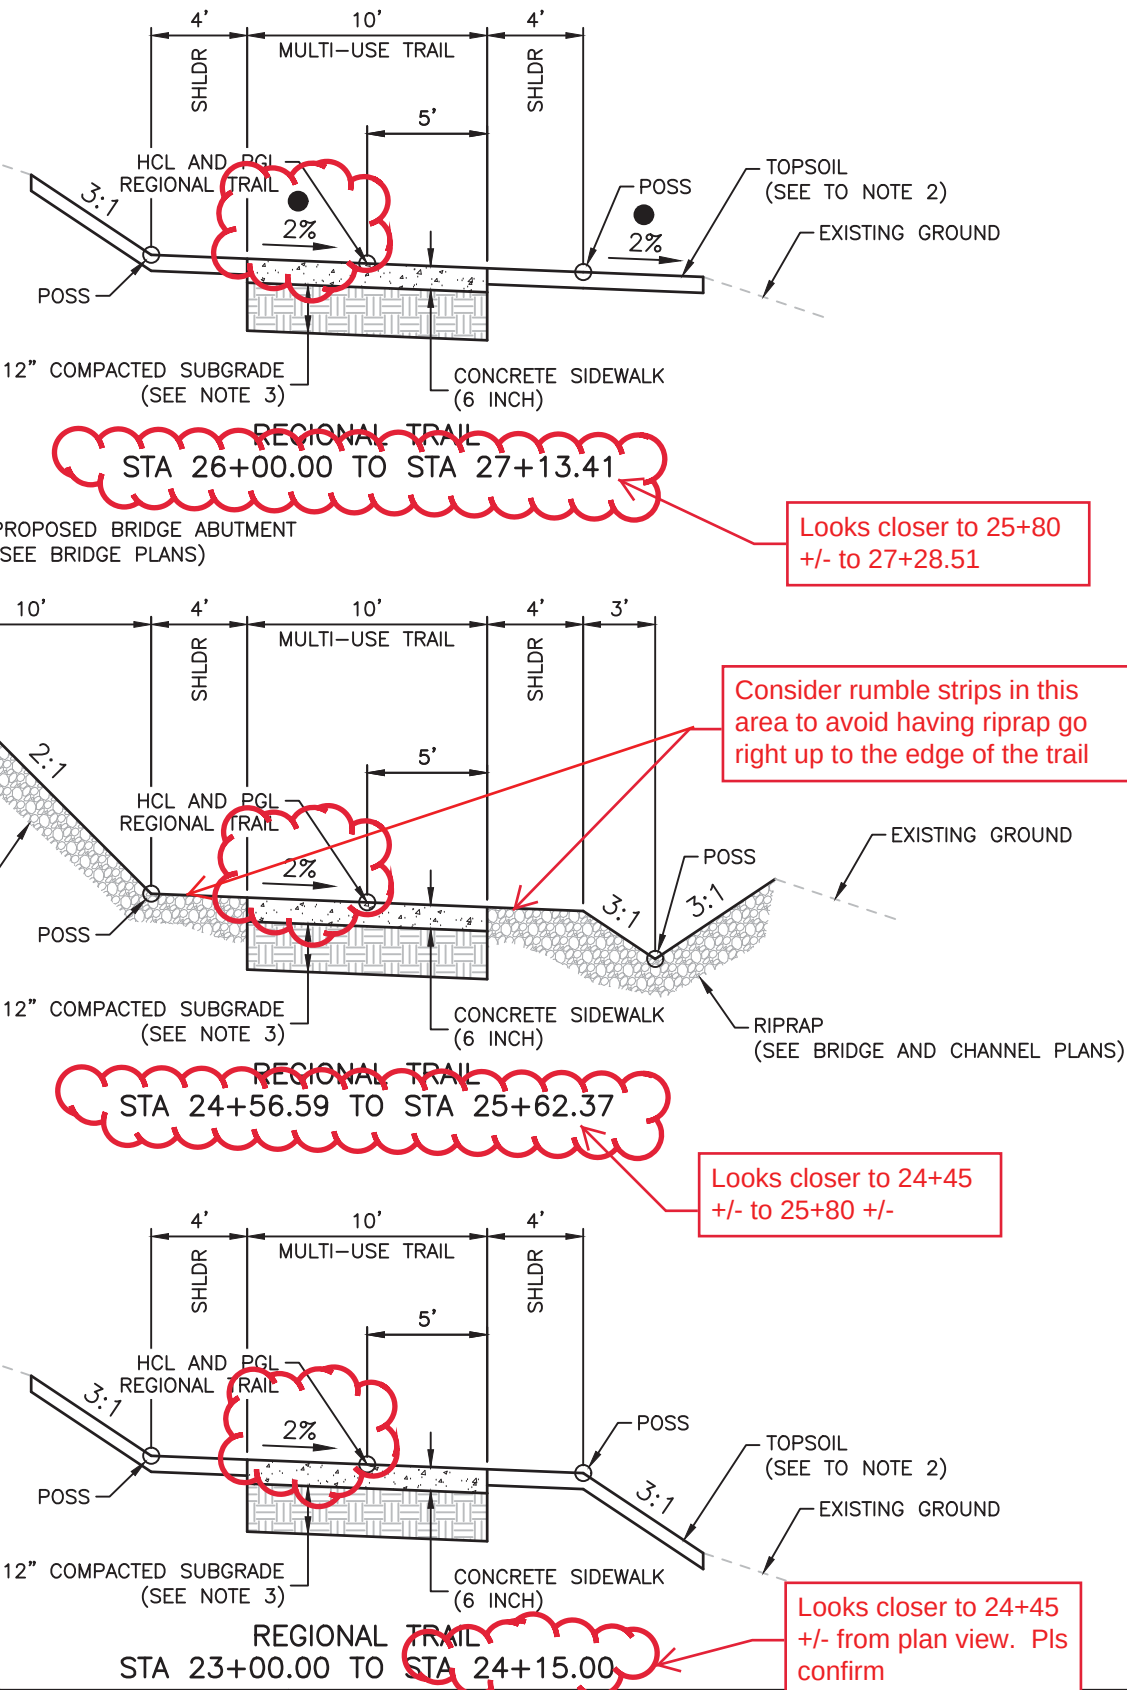

As Constructed	BELFORD-HAPPY CANYON CREEK TRAIL			Project No./Code
No Revisions:	TYPICAL SECTIONS			
Revised:	Designer: DCS	Structure Numbers		Sheet Number
Void:	Detailer: DCS			
	Subset: TRAIL	Sheets: TY-1 of 1		

The diagram illustrates the cross-section of a regional trail. It features a central 10-foot wide multi-use trail with a 6-inch thick 3750 psi concrete base. The trail is flanked by shoulders and setbacks, all with a 2% maximum slope. A 10-foot clearance zone is required above the trail. The diagram also shows a 4-foot minimum shoulder graded away from the trail and a 3-foot minimum setback from obstacles.

REGIONAL TRAIL

CLEARANCE ZONE

10' MIN.

6" THICKNESS
3750 psi CONCRETE

2% MAX.

2% MAX.

2% MAX.

4' MIN.
SHOULDER
GRADED AWAY
FROM TRAIL

10' MIN. MULTI-USE TRAIL

3' MIN.
SETBACK
FROM OBSTACLES

1.5%
(2% MAX.)

POST DETAIL

1" CHAMFER

STANDARD 18" MUTCD SIGN

TREATED 6" x 6" WOOD POST

4" MIN.

4' MIN.

CONCRETE TRAIL

TAMP BACKFILL SOUNDLY AROUND POST

3' MIN. OR TO LOCAL FROSTLINE

UNDISTURBED EARTH

TAMPED GRAVEL

BRIDGE UNDERPASS

STREET IDENTIFICATION SIGN

UNDISTURBED CREEKBED

MULTI-USE TRAIL

RIPRAP


10' MIN.

4' MIN.


\\115360-01 - Compark at Belford\CADD\Design\Drawings\BelfordHCC\, Dustin.Shaklee

Print Date: 11/18/2016 8:06:45 AM		R-X	Sheet Revisions			Manhard CONSULTING LTD 6009 E. Arapahoe Court, Suite 110, Centennial, CO 80112 ph 303.721.0500 f 303.721.0832 manhard.com Civil Engineers • Surveyors • Water Resources Engineers • Water & Wastewater Engineers Construction Managers • Environmental Scientists • Landscape Architects • Planners	As Constructed		BELFORD—HAPPY CANYON CREEK TRAIL DETAILS			Project No./Code	
No Revisions:													
File Name: T115360—01DET01.dwg			Date	Comments	Initials		Revised:	Designer: DCS	Structure Numbers				
Horizontal Scale: NTS Vertical Scale: NTS							Detailer: DCS						
FELSBURG HOLT & ULLEVIG 6300 South Syracuse Way, Suite 600 Centennial, CO 80111 tel 303.721.1440 fax 303.721.0832							Void:	Subset: TRAIL	Sheets: TD—1 of 2	Sheet Number	4		


I:\115360-01 - Compark at Belford\CADD\Design\Drawings\BelfordHCC\, Dustin.Shaklee

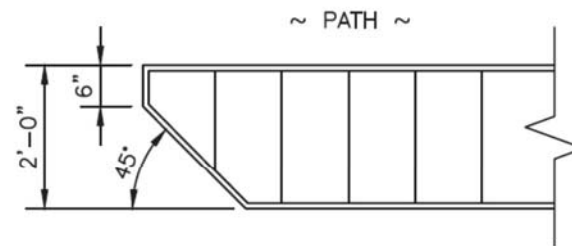

TYPICAL RETURN PLAN

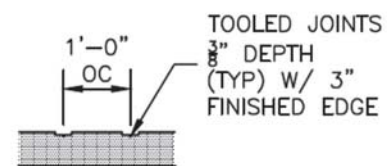


SECTION A

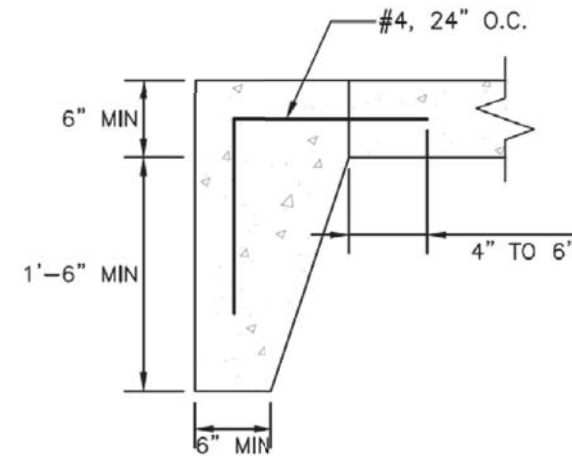

THICKENED EDGE

(Davis Color #1117)

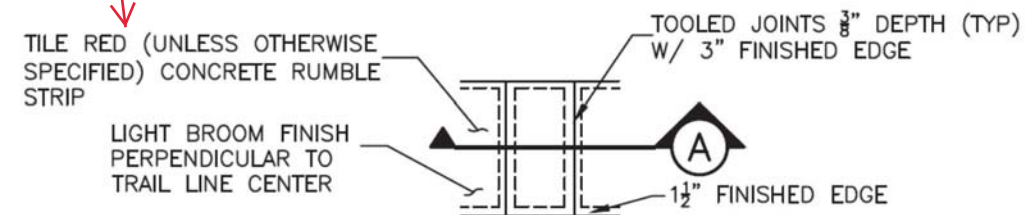

TYPICAL SCORING PLAN

RUMBLE STRIPS WITH THICKENED EDGE DETAILS


Print Date: 11/18/2016 8:06:49 AM	
File Name: T115360-01DET01.dwg	
Horizontal Scale: NTS	Vertical Scale: NTS
 FELSBURG HOLT & ULLEVIG	
6300 South Syracuse Way, Suite 600 Centennial, CO 80111 tel 303.721.1440 fax 303.721.0832	

Sheet Revisions			
(R-X)	Date	Comments	Initials
00			
00			
00			



As Constructed		BELFORD-HAPPY CANYON CREEK TRAIL DETAILS			Project No./Code	
No Revisions:						
Revised:		Designer:	DCS	Structure		
Void:		Detailer:	DCS	Numbers		
		Subset:	TRAIL	Sheets:	TD-2 of 2	Sheet Number 5

I:\115360-01 - Compark at Belford\CADD\Design\Drawings\BelfordHCC\, Dustin.Shaklee

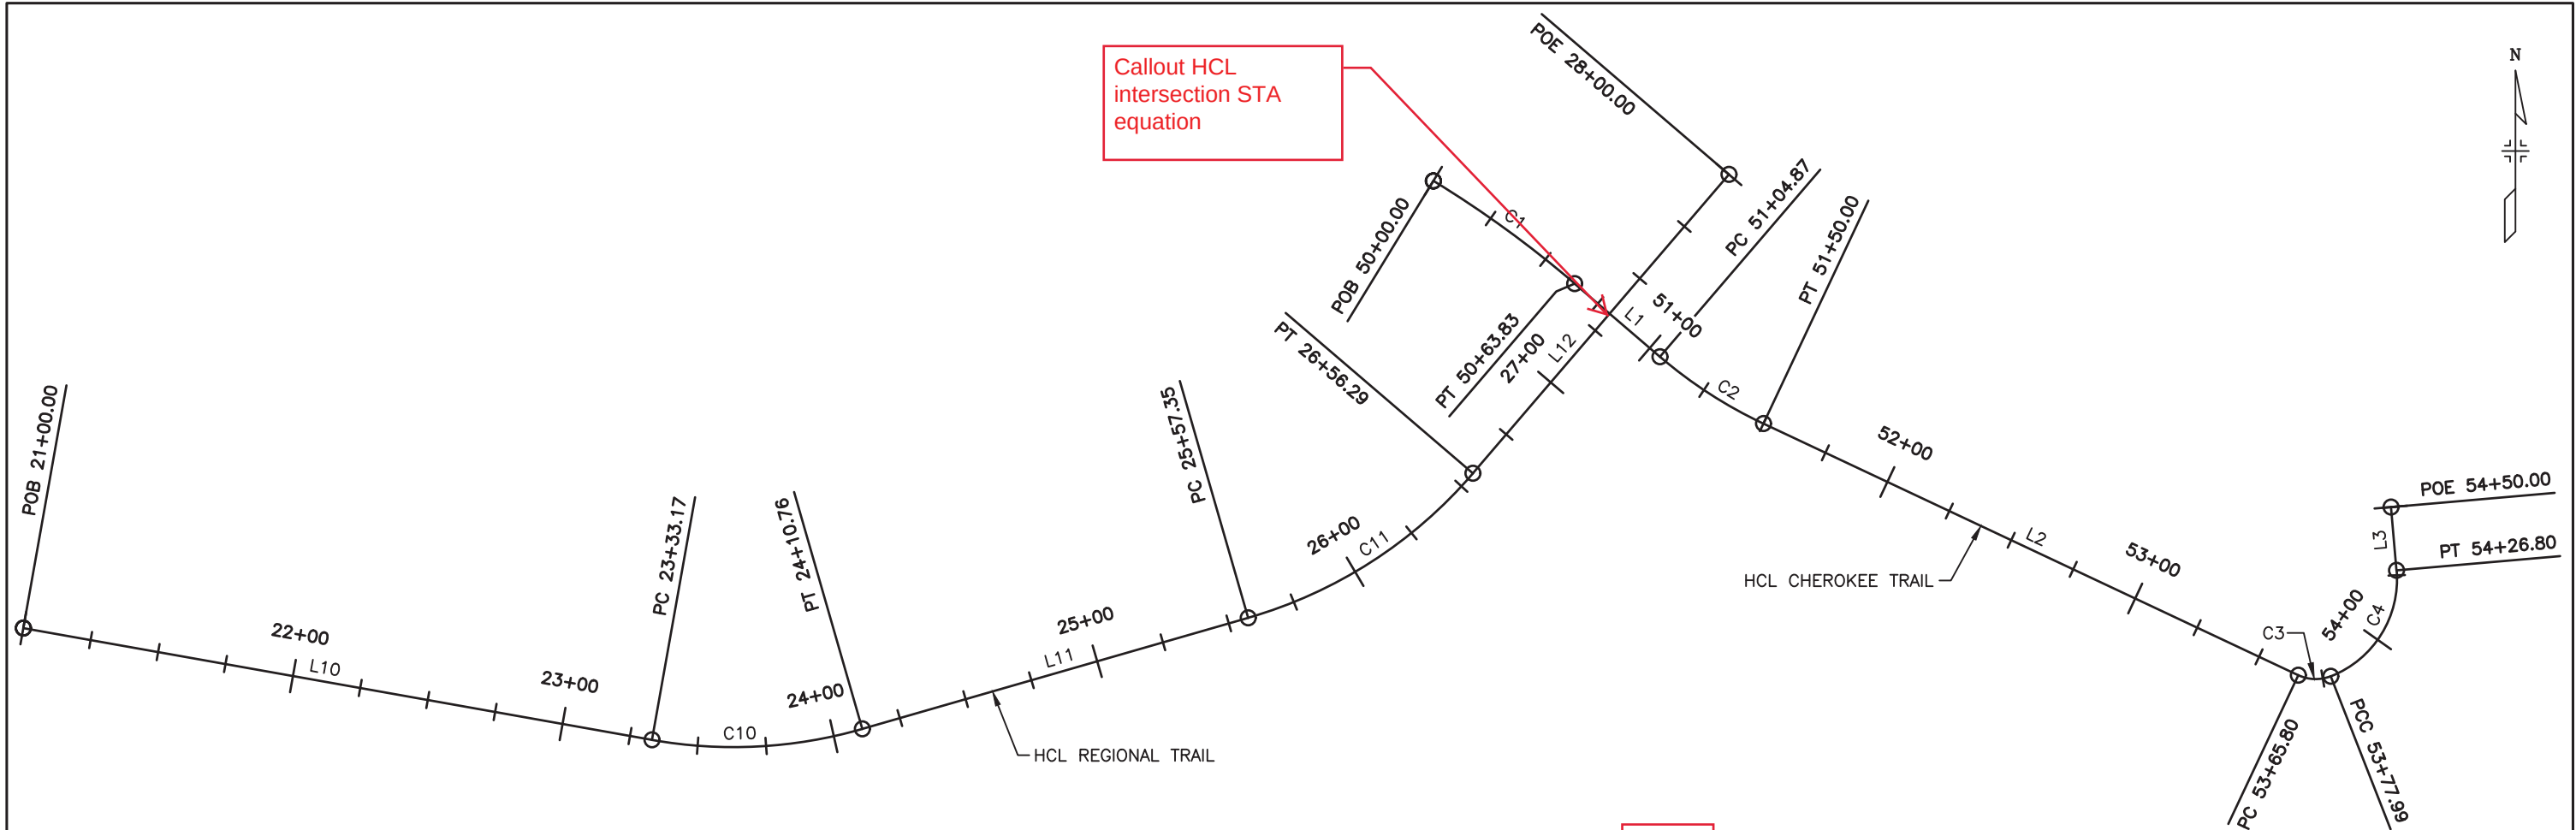

REGIONAL TRAIL


HCL - ~~PARKER TRAIL~~									
NO.		STATION	NORTHING	EASTING	LENGTH	LINE/CHORD BEARING	DELTA	TANGENT	RADIUS
L10		21+00.00 23+33.17	27876.4111 27835.5854	94062.1387 94291.7046	233.17'	S79°54'57.64"E			
C10	PC= PI= PT=	23+33.17 23+72.65 24+10.76	27835.5854 27828.6723 27839.5991	94291.7046 94330.5772 94368.5177	77.59'	N87°00'31.78"E	026°09'01.16"	39.48'	170.00'
L11		24+10.76 25+57.35	27839.5991 27880.1678	94368.5177 94509.3818	146.59'	N73°56'01.20"E			
C11	PC= PI= PT=	25+57.35 26+08.27 26+56.29	27880.1678 27894.2596 27932.9294	94509.3818 94558.3119 94591.4387	98.95'	N57°15'34.17"E	033°20'54.07"	50.92'	170.00'
L12		26+56.29 28+00.00	27932.9294 28042.0655	94591.4387 94684.9312	143.71'	N40°35'07.13"E			

98.94'

CHEROKEE TRAIL

HCL - ~~E470 TRAIL~~									
NO.		STATION	NORTHING	EASTING	LENGTH	LINE/CHORD BEARING	DELTA	TANGENT	RADIUS
C1	PC= PI= PT=	50+00.00 50+31.98 50+63.83	28039.6943 28023.0114 28002.2052	94577.0255 94604.3105 94628.5981	63.83'	S53°59'09.26"E	009°08'32.78"	31.98'	400.00'
L1		50+63.83 51+04.87	28002.2052 27975.5018	94628.5981 94659.7697	41.05'	S49°24'52.87"E			
C2	PC= PI= PT=	51+04.87 51+27.57 51+50.00	27975.5018 27960.7331 27951.0696	94659.7697 94677.0095 94697.5507	45.13'	S57°06'36.30"E	015°23'26.87"	22.70'	168.00'
L2		51+50.00 53+65.80	27951.0696 27859.2038	94697.5507 94892.8240	215.80'	S64°48'19.74"E			
C3	PC= PI= PT=	53+65.80 53+72.26 53+77.99	27859.2038 27856.4559 27858.8084	94892.8240 94898.6649 94904.6759	12.19'	S88°05'21.16"E	046°34'02.84"	6.45'	15.00'
C4	PC= PI= PT=	53+77.99 54+06.42 54+26.80	27858.8084 27869.1674 27897.4855	94904.6759 94931.1459 94928.6846	48.81'	N31°49'47.19"E	073°35'40.47"	28.42'	38.00'
L3		54+26.80 54+50.00	27897.4855 27920.5941	94928.6846 94926.6761	23.20'	N04°58'03.05"W			

HORIZONTAL SCALE: 1"=60'

 

Print Date: 11/18/2016 8:07:17 AM

File Name: T115360-01GEM01.dwg

Horizontal Scale: 1"=60' Vertical Scale: NTS

6300 South Syracuse Way, Suite 600
Centennial, CO 80111
tel 303.721.1440
fax 303.721.0832

Sheet Revisions			
(R-X)	Date	Comments	Initials

Manhard
CONSULTING LTD

8008 E. Arapahoe Court, Suite 110, Centennial, CO 80112 ph 303.708.0500 fax 303.708.0400 manhard.com
Civil Engineers • Surveyors • Water Resource Engineers • Water & Wastewater Engineers
Construction Managers • Environmental Scientists • Landscape Architects • Planners

As Constructed		BELFORD-HAPPY CANYON CREEK TRAIL GEOMETRIC LAYOUT			Project No./Code	
No Revisions:		Designer:	DCS	Structure		
Revised:		Detailer:	DCS	Numbers		
Void:		Subset:	TRAIL	Sheets:	TG-1 of 1	Sheet Number 6



PROPERTY OF
470 COMPARK LLC
C/O MPV COMPARK MANAGEMENT LLC
DENVER, CO 80206

PROPOSED R.O.W.
BELFORD AVENUE

PERMANENT SLOPE AND
DRAINAGE EASEMENT
BELFORD AVENUE

BEGIN CONSTRUCTION
REGIONAL TRAIL
STA 23+00.00

PC 23+33.17

Consider rumble strips in this
area to avoid having riprap go
right up to the edge of the trail

PT 24+10.76

DROP STRUCTURE (TYP)
(SEE CHANNEL PLANS)

Call out toe of fill/top of cut
(typ)

RIPRAP
(SEE BRIDGE AND CHANNEL PLANS)

CHANNEL MAINTENANCE
ACCESS

Where are the maintenance
access plans?

4600 S ULSTER ST SUITE 1400
DENVER, CO 80237-2850

FOR HYDRAULIC INFORMATION
(SEE CHANNEL PLANS)

PROPOSED BELFORD AVENUE
(BY OTHERS)

BELFORD AVE

PROPERTY OF
COMPARK 190 LLC
4600 S ULSTER ST SUITE 1400
DENVER, CO 80237-2850

PROPOSED R.O.W.
BELFORD AVENUE

PERMANENT SLOPE AND
DRAINAGE EASEMENT
BELFORD AVENUE

PROPOSED WATER LINE
(BY OTHERS)

PROPOSED SANITARY SEWER LINE
(BY OTHERS)

PROPERTY OF
470 COMPARK LLC
C/O MPV COMPARK MANAGEMENT LLC
DENVER, CO 80206

Keep same return
R=15' and add a 2'
step at end of return.

STA 27+28.51

MATCH EXISTING
TRAIL SLOPE

R=15'

PT 50+63.87

R=15'

PROPOSED BELFORD
AVENUE BRIDGE
(SEE BRIDGE PLANS)

HAPPY CANYON CREEK

PROPOSED CHEROKEE TRAIL
(SEE TP-2)

HCL CHEROKEE TRAIL

NOTES:

- UTILITY INFORMATION SHOWN IS PLOTTED FROM THE BEST AVAILABLE DATA. THE CONTRACTOR IS RESPONSIBLE FOR MAKING THEIR OWN DETERMINATION AS TO THE TYPE AND LOCATION OF UTILITIES AS MAY BE NECESSARY TO AVOID DAMAGE THERETO. CONTACT THE UTILITY NOTIFICATION CENTER OF COLORADO AT 811 FOR UTILITY LOCATIONS AT LEAST 48 HOURS PRIOR TO EXCAVATING. CONTRACTOR SHALL COORDINATE WITH UTILITY COMPANY FOR ANY UTILITIES THAT NEED RELOCATING.
- EASEMENTS SHALL NOT BE CLEARED AND GRUBBED UNLESS IT IS REQUIRED IN ORDER TO CONSTRUCT THE PROJECT. THE CONTRACTOR SHALL USE PARTICULAR CARE TO MINIMIZE DAMAGE TO PLANTINGS WITHIN THE PROPERTY.

LEGEND

- TOP OF CUT
- TOE OF FILL
- [Pattern] LIMITS OF CONCRETE
SIDEWALK (6 INCH)

HORIZONTAL SCALE: 1"=40'



Print Date: 11/18/2016 8:08:27 AM

File Name: T115360-01PLN01.dwg

Horizontal Scale: 1"=40' Vertical Scale: NTS



6300 South Syracuse Way, Suite 600
Centennial, CO 80111
tel 303.721.1440
fax 303.721.0832

Sheet Revisions

Date	Comments	Initials



8008 E. Arapahoe Court, Suite 110, Centennial, CO 80112 ph 303.721.0832 fax 303.721.0832
Civil Engineers • Surveyors • Water Resource Engineers • Water & Wastewater Engineers
Construction Managers • Environmental Scientists • Landscape Architects • Planners

As Constructed

No Revisions:

Revised:

Void:

BELFORD-HAPPY CANYON CREEK PROPOSED REGIONAL TRAIL PLAN

Designer:	DCS	Structure	
Detailer:	DCS	Numbers	
Subset:	TRAIL	Sheets:	TP-1 of 2

Project No./Code


Sheet Number 7



PROPERTY OF
470 COMPARK LLC
C/O MPV COMPARK MANAGEMENT LLC
DENVER, CO 80206

PROPERTY OF
PLATTE VALLEY COMMERCIAL GROUP
4900 MAIN STREET
KANSAS CITY, MO 64112-2630

PROPERTY OF
COMPARK 190 LLC
4600 S ULSTER ST SUITE 1400
DENVER, CO 80237-2850

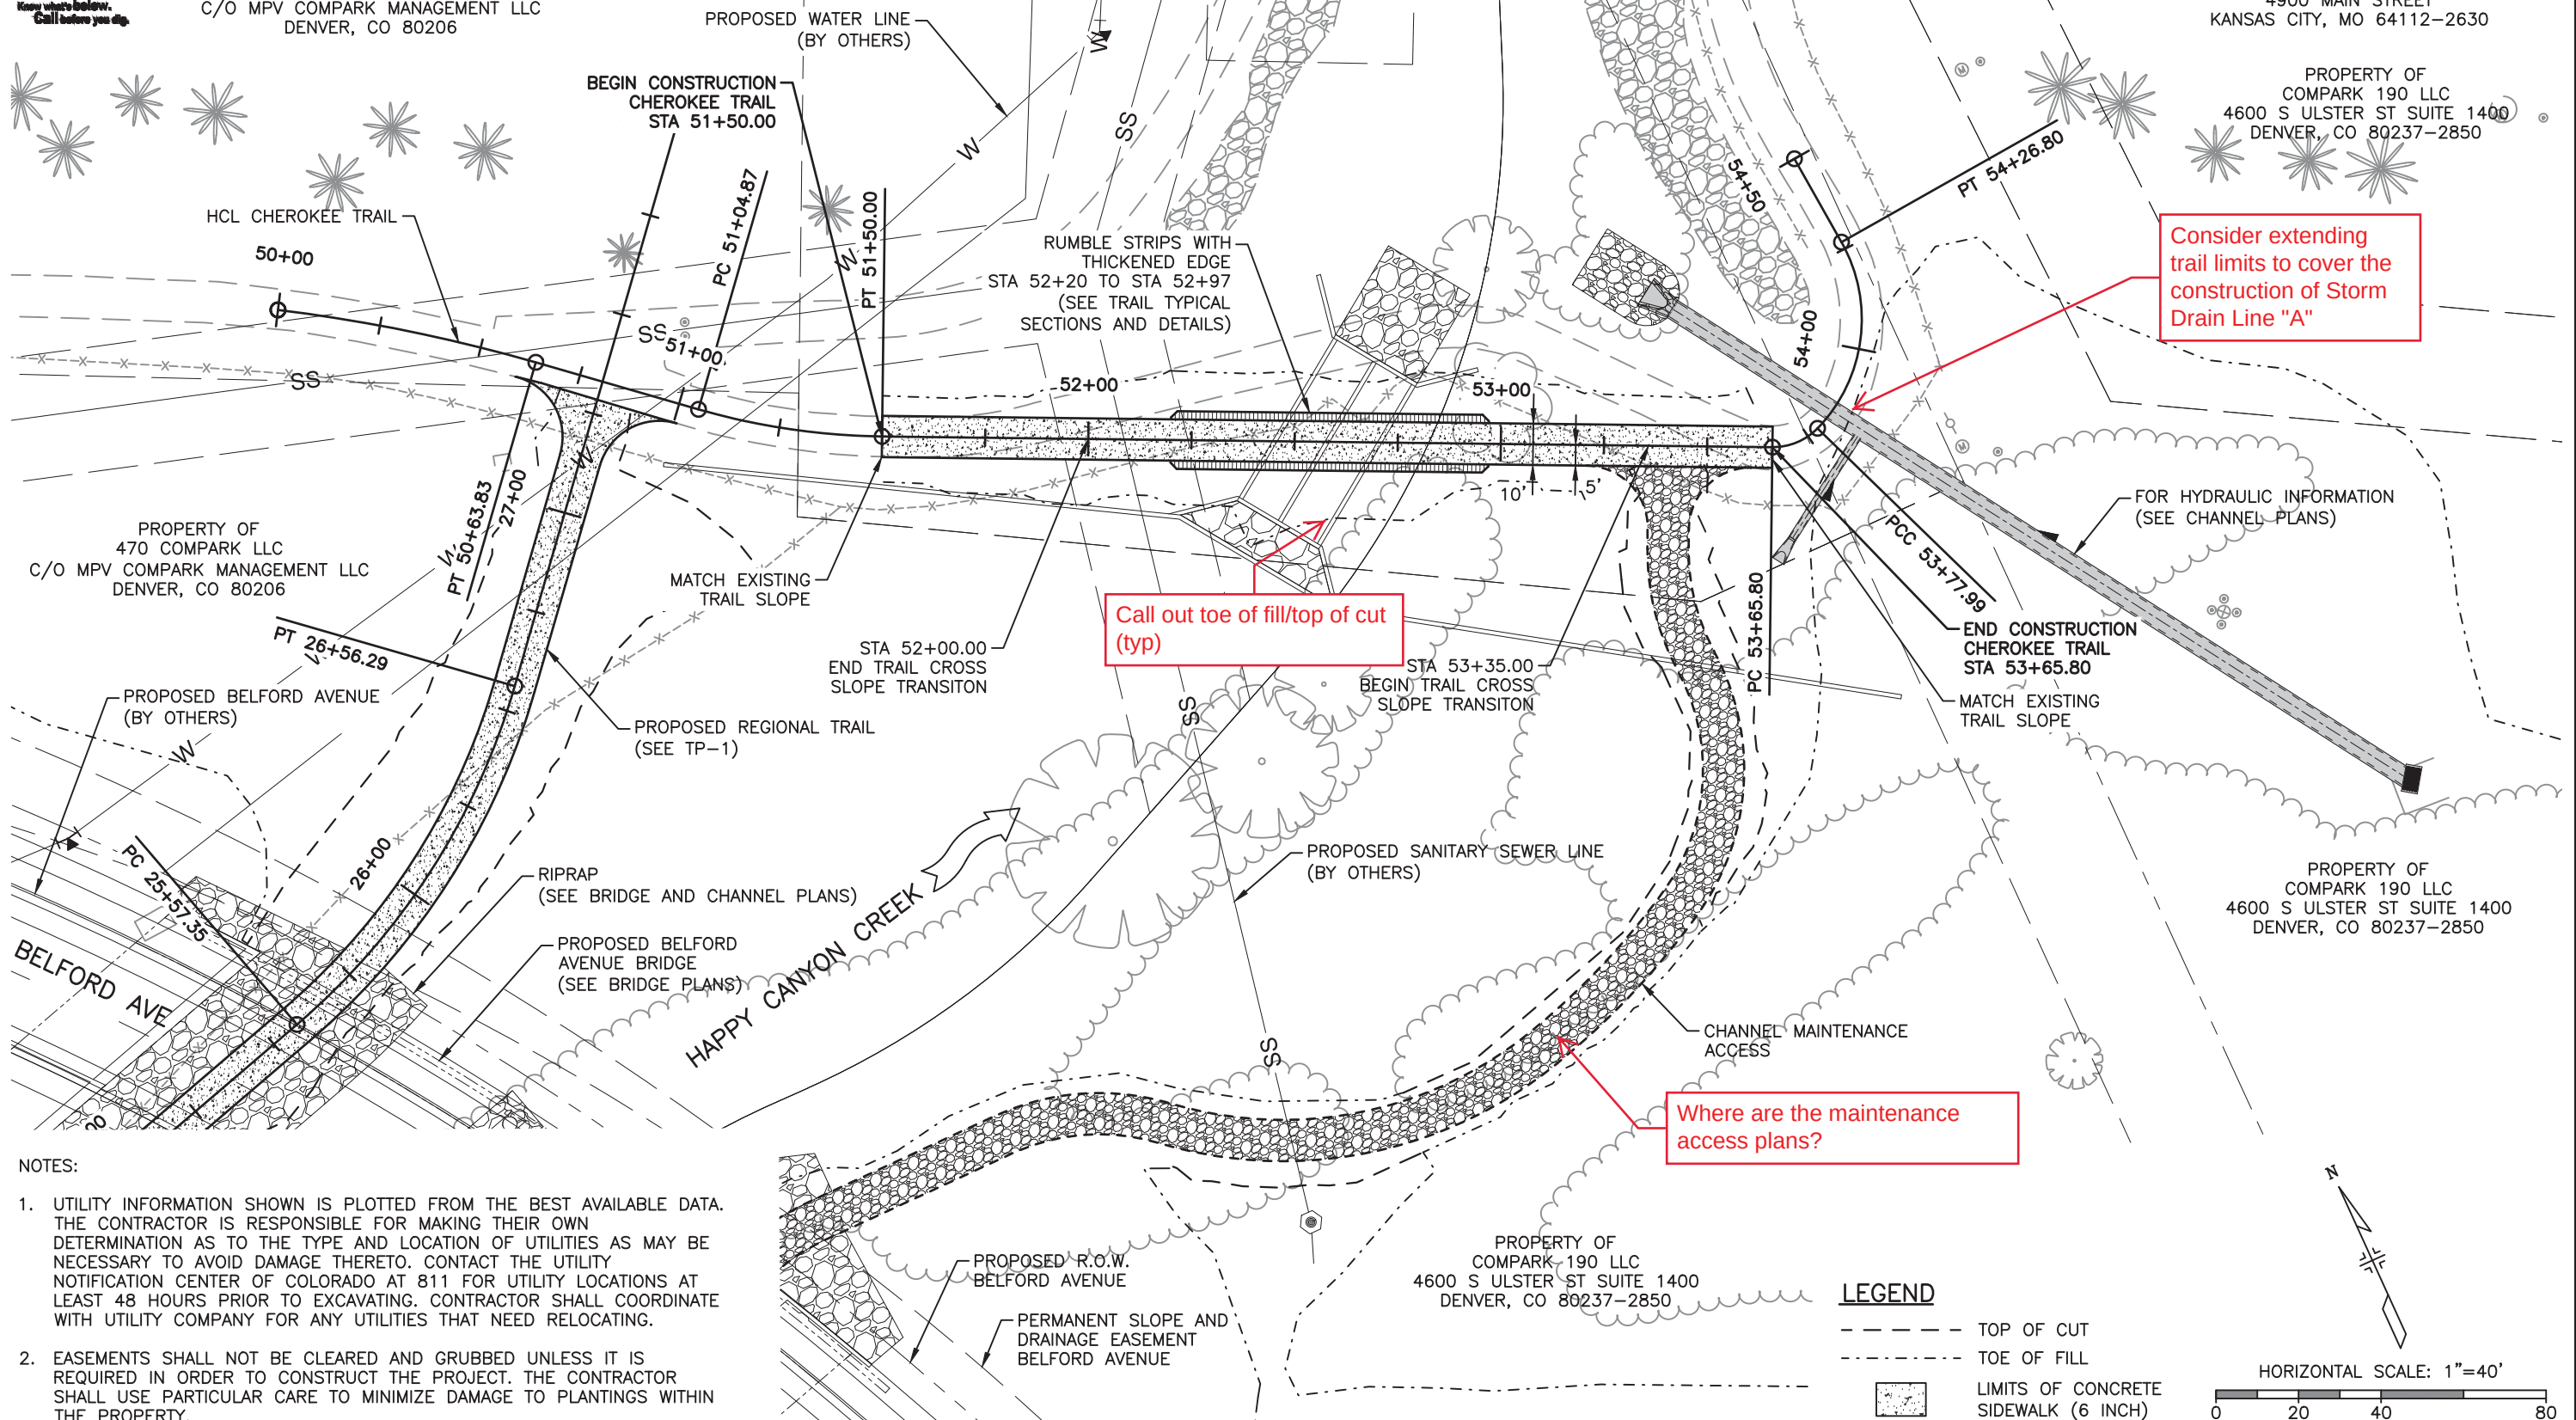

- NOTES:
- UTILITY INFORMATION SHOWN IS PLOTTED FROM THE BEST AVAILABLE DATA. THE CONTRACTOR IS RESPONSIBLE FOR MAKING THEIR OWN DETERMINATION AS TO THE TYPE AND LOCATION OF UTILITIES AS MAY BE NECESSARY TO AVOID DAMAGE THERETO. CONTACT THE UTILITY NOTIFICATION CENTER OF COLORADO AT 811 FOR UTILITY LOCATIONS AT LEAST 48 HOURS PRIOR TO EXCAVATING. CONTRACTOR SHALL COORDINATE WITH UTILITY COMPANY FOR ANY UTILITIES THAT NEED RELOCATING.
 - EASEMENTS SHALL NOT BE CLEARED AND GRUBBED UNLESS IT IS REQUIRED IN ORDER TO CONSTRUCT THE PROJECT. THE CONTRACTOR SHALL USE PARTICULAR CARE TO MINIMIZE DAMAGE TO PLANTINGS WITHIN THE PROPERTY.

LEGEND

- TOP OF CUT
 - TOE OF FILL
 - [Pattern] LIMITS OF CONCRETE SIDEWALK (6 INCH)
- HORIZONTAL SCALE: 1"=40'
- 0 20 40 80

Print Date: 11/18/2016 8:08:35 AM
File Name: T115360-01PLN01.dwg
Horizontal Scale: 1"=40' Vertical Scale: NTS



FELSBURG HOLT & ULLEVIG
6300 South Syracuse Way, Suite 600
Centennial, CO 80111
tel 303.721.1440
fax 303.721.0832

Sheet Revisions			
Date	Comments	Initials	



As Constructed		BELFORD-HAPPY CANYON CREEK PROPOSED CHEROKEE TRAIL PLAN			Project No./Code
No Revisions:		Designer:	DCS	Structure	
Revised:		Detailer:	DCS	Numbers	
Void:		Subset:	TRAIL	Sheets:	TP-2 of 2
					Sheet Number 8

I:\115360-01 - Compark at Belford\CADD\Drawings\BelfordHCC\, Dustin.Shaklee

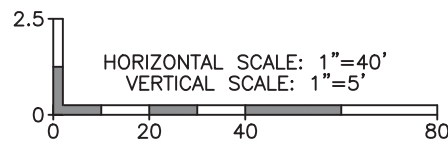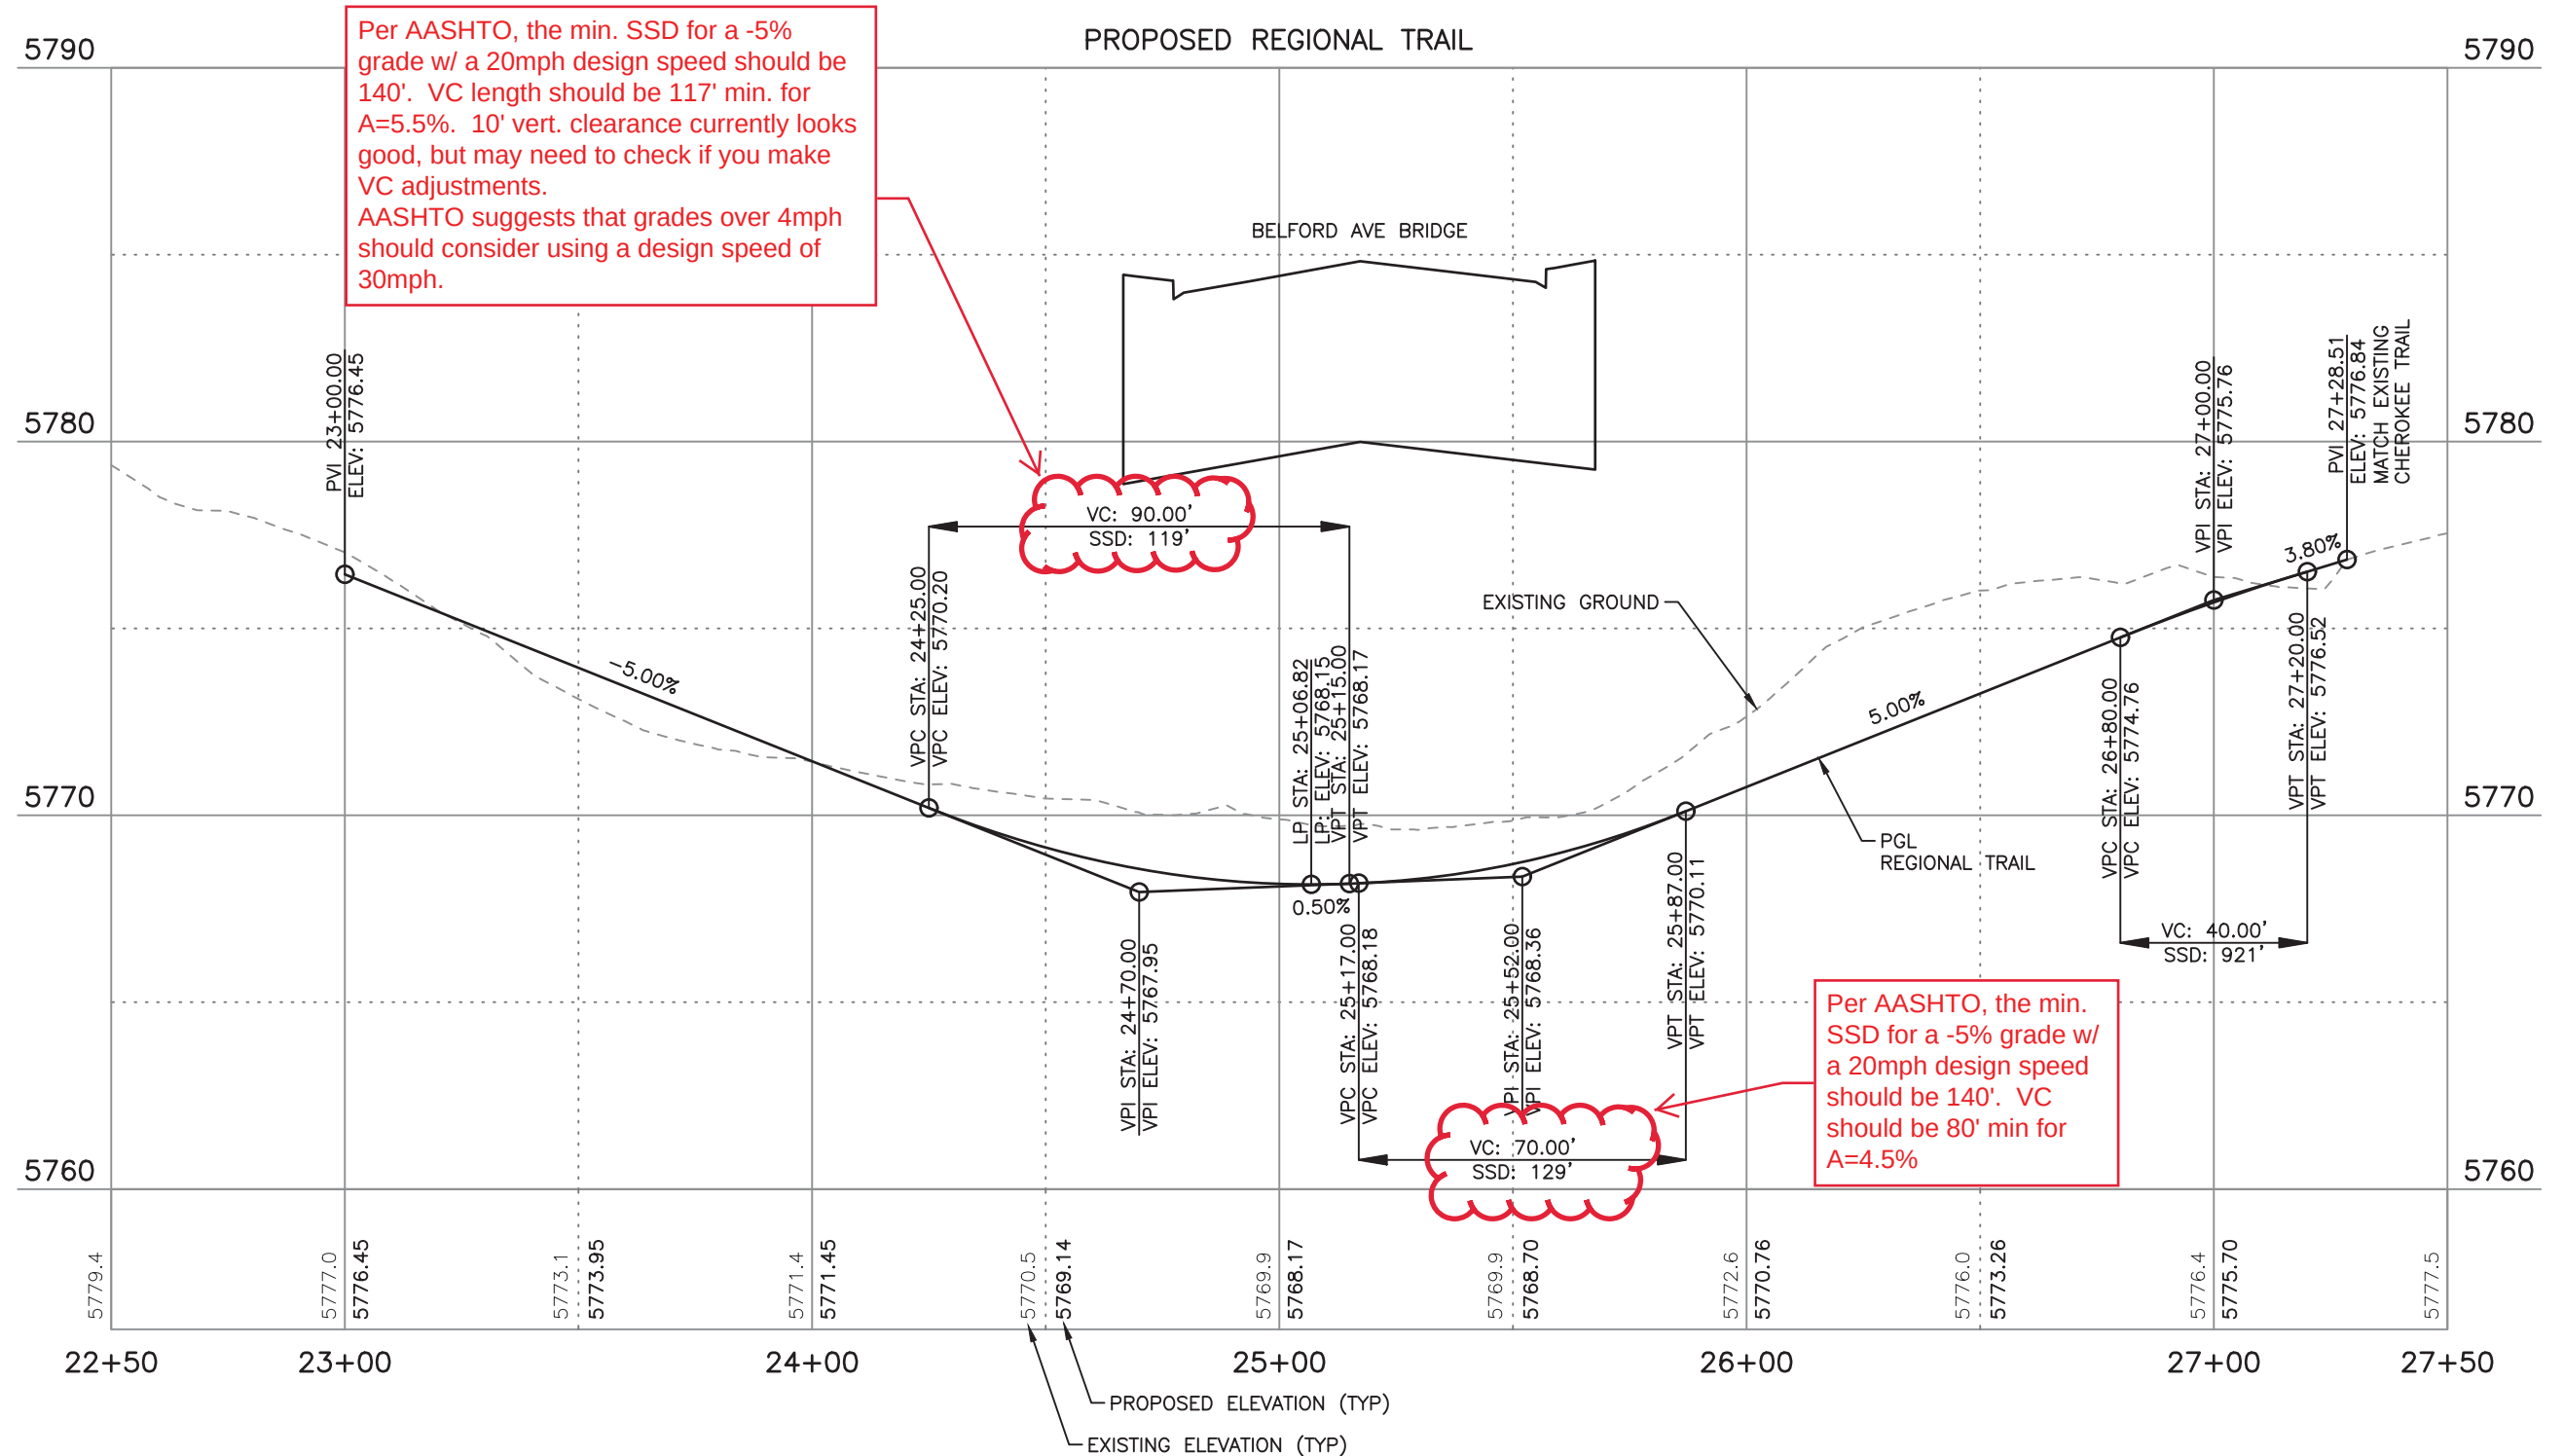



Print Date: 11/18/2016 8:09:12 AM
File Name: T115360-01PRO01.dwg
Horizontal Scale: 1"=40' Vertical Scale: 1"=5'
 FELSBERG HOLT & ULLEVIG
6300 South Syracuse Way, Suite 600 Centennial, CO 80111 tel 303.721.1440 fax 303.721.0832

Sheet Revisions			
Date	Comments	Initials	



As Constructed		BELFORD-HAPPY CANYON CREEK PROPOSED REGIONAL TRAIL PROFILE			Project No./Code
No Revisions:		Designer:	DCS	Structure	
Revised:		Detailer:	DCS	Numbers	
Void:		Subset:	TRAIL	Sheets:	TR-1 of 2
					Sheet Number 9

I:\115360-01 - Compark at Belford\CADD\Drawings\BelfordHCC\, Dustin.Shaklee

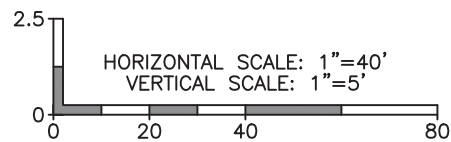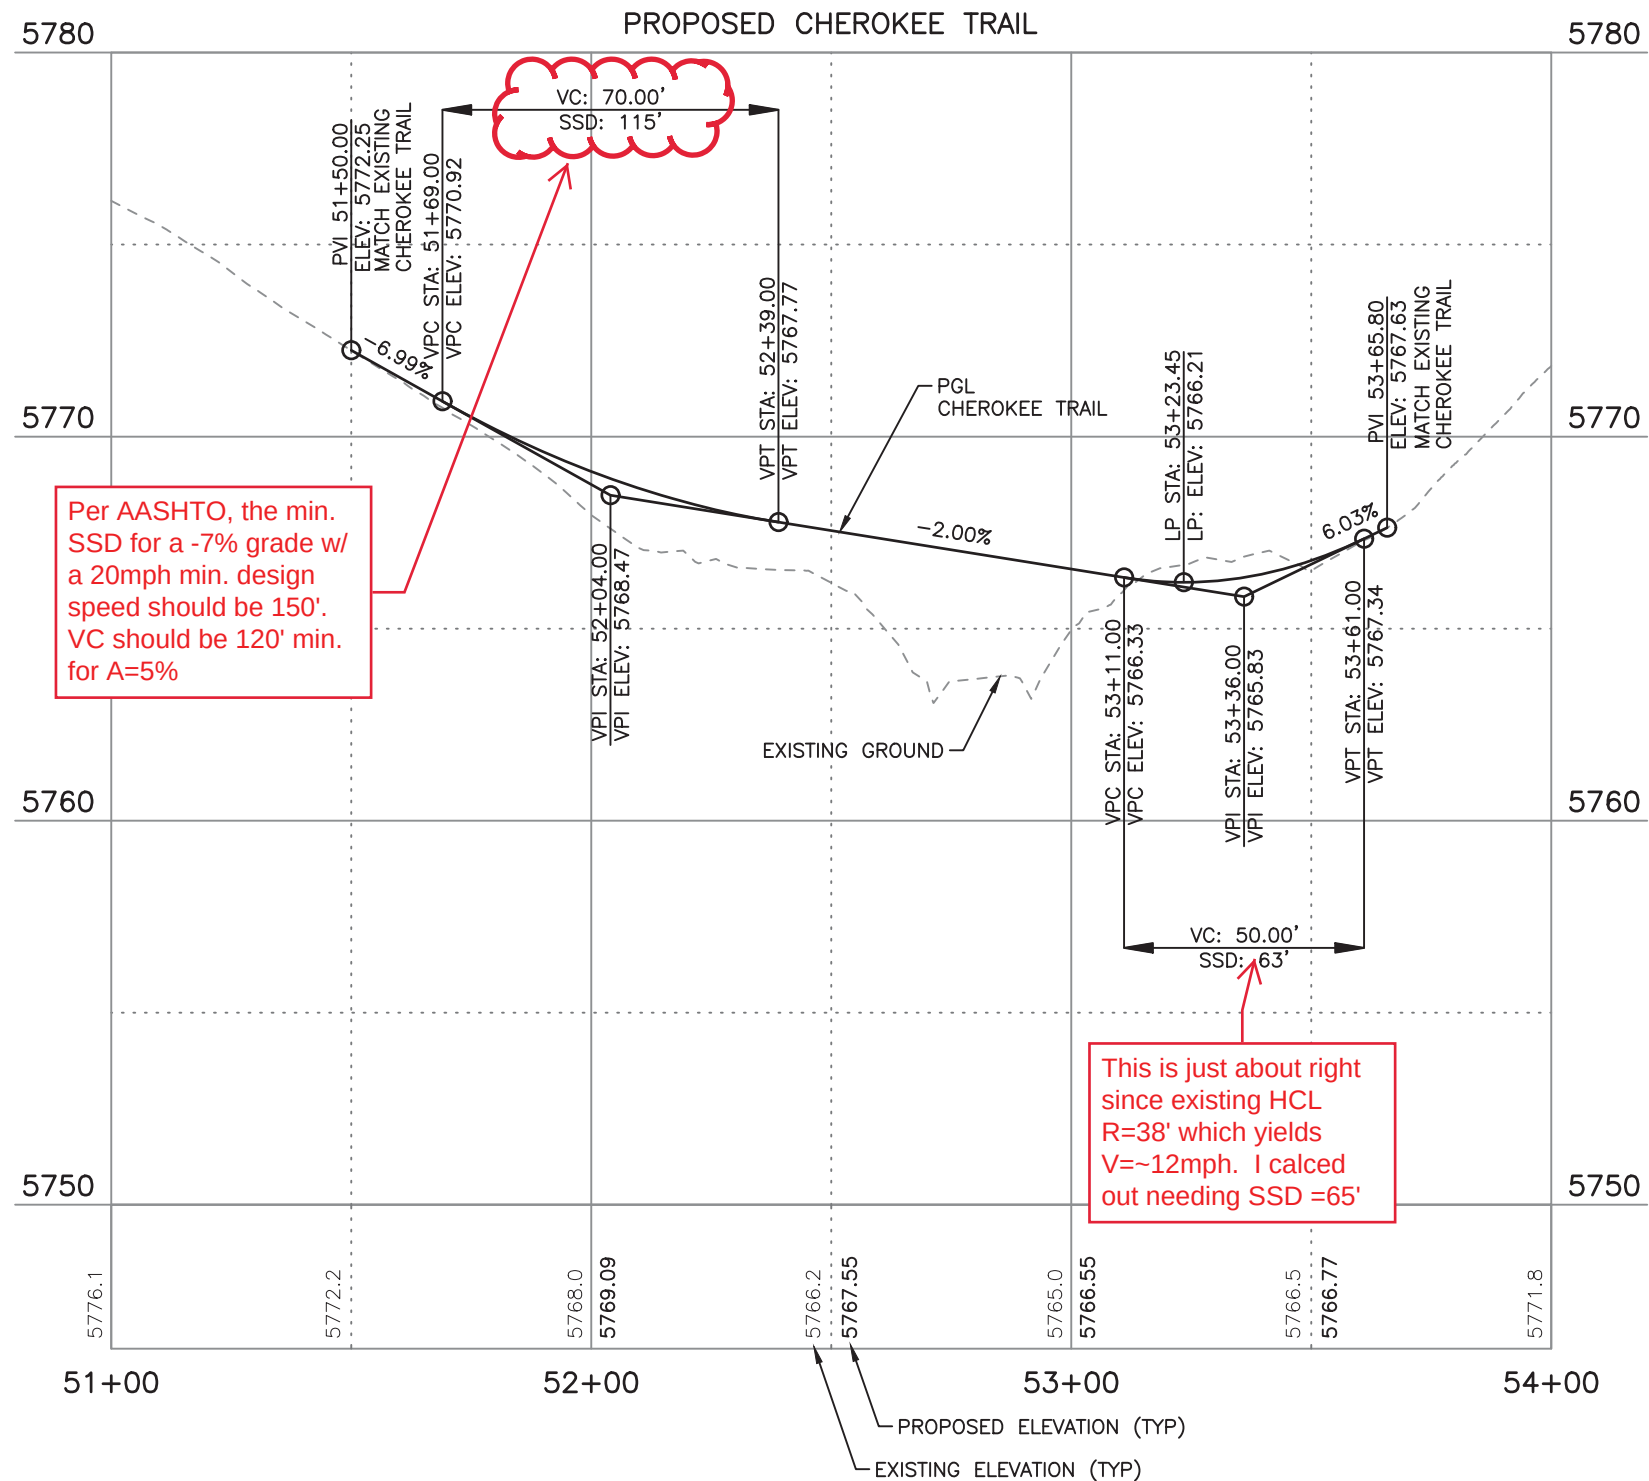

Print Date: 11/18/2016 8:09:15 AM	
File Name: T115360-01PRO01.dwg	
Horizontal Scale: 1"=40'	Vertical Scale: 1"=5'
 FELSBERG HOLT & ULLEVIG	
6300 South Syracuse Way, Suite 600 Centennial, CO 80111 tel 303.721.1440 fax 303.721.0832	

Sheet Revisions			
(R-X)	Date	Comments	Initials
000			
000			
000			



As Constructed		BELFORD-HAPPY CANYON CREEK PROPOSED CHEROKEE TRAIL PROFILE			Project No./Code
No Revisions:					
Revised:		Designer: DCS	Structure		
Void:		Detailer: DCS	Numbers		
		Subset: TRAIL	Sheets: TR-2 of 2		Sheet Number 10

I:\115360-01 - Compark at Belford\CADD\Bridge\Drawings\, Dustin.Shaklee

GENERAL NOTES

ALL WORK SHALL BE DONE IN ACCORDANCE WITH THE COLORADO DEPARTMENT OF TRANSPORTATION (CDOT) 2005 STANDARD SPECIFICATIONS FOR ROAD AND BRIDGE CONSTRUCTION, 2011 EDITION (GREEN BOOK), APPLICABLE TO THE PROJECT.

EXCEPT AS SHOWN IN THE PLANS, STRUCTURE EXCAVATION AND BACKFILL SHALL BE IN ACCORDANCE WITH M-206-2.

EXPANSION JOINT MATERIAL SHALL MEET AASHTO SPECIFICATION M-213.

STRUCTURAL CONCRETE EXPOSED TO SOIL SHALL CONFORM TO CEMENTITIOUS MATERIALS REQUIREMENTS CLASS 0, CORRESPONDING TO SULFATE EXPOSURE CLASS 0.

ALL ELECTRICAL CONDUIT IN BRIDGE CONCRETE LESS THAN 2" IN DIAMETER SHALL BE GALVANIZED RIGID METAL CONDUIT. CONDUIT THAT RUNS IN BRIDGE RAIL SHALL INCLUDE A PULL WIRE FOR WIRING INSTALLATION. PULL WIRE SHALL BE INCIDENTAL TO COST OF CONDUIT.

COMPRESSED JOINT MATERIAL SHALL BE PRE-COMPRESSED, CHEMICALLY RESISTANT, OPEN CELL POLYURETHANE FOAM SEALANT, IMPREGNATED WITH A WATER-REPELLENT MATERIAL, WITH ADHESIVE BACKING ON BOTH SIDES. THE JOINT MATERIAL SHALL BE EPOXIED IN PLACE, AND ALL SPLICES SEALED, AS RECOMMENDED BY THE SUPPLIER OF THE JOINT MATERIAL. THE COST SHALL BE INCLUDED IN THE COST OF ITEM 601, CLASS D CONCRETE.

ACCEPTABLE COMPRESSED JOINT MATERIAL ALTERNATIVES:

- WILL-SEAL
- SEAL-MATE #517
- POLY-TITE "N"

A COLORED STRUCTURAL CONCRETE COATING WILL BE REQUIRED ON EXPOSED CONCRETE SURFACES TO 1'-0" BELOW FINISHED GRADE, AS SHOWN ON THE PLANS. THE COLOR SHALL BE DAVIS COLOR "SEQUOIA SAND" (NO. 641)

THE FINAL FINISH FOR ALL EXPOSED CONCRETE SURFACES SHALL BE CLASS 2 TO 1'-0" BELOW FINISHED GRADE.

ALL EXTERIOR CONCRETE CORNERS SHALL BE CONSTRUCTED WITH 3/4" CHAMFERS, UNLESS OTHERWISE NOTED

STRUCTURAL STEEL PILING SHALL BE AASHTO M270 (ASTM A-572) GRADE 50. ALL OTHER STRUCTURAL STEEL, UNLESS NOTED OTHERWISE, SHALL BE AASHTO M270 (ASTM A-36).

LEVELING PADS ARE UNLAMINATED BEARINGS. THEY SHALL BE CUT OR MOLDED FROM AASHTO ELASTOMER GRADE 3, 4, OR 5 AS DESCRIBED IN TABLES 705-1 AND 705-2 WITH A DUROMETER (SHORE "A") HARDNESS OF 60.


GRADE 60 REINFORCING STEEL IS REQUIRED.

ALL REINFORCING STEEL SHALL HAVE 2" CONCRETE COVER UNLESS NOTED OTHERWISE.

ALL REINFORCING STEEL SHALL BE EPOXY COATED UNLESS OTHERWISE NOTED.

Ⓝ DENOTES NON-COATED REINFORCING STEEL.

ALL THE PROVISIONS FOR BRIDGE DECK CONCRETE SHALL ALSO APPLY TO APPROACH SLAB CONCRETE.

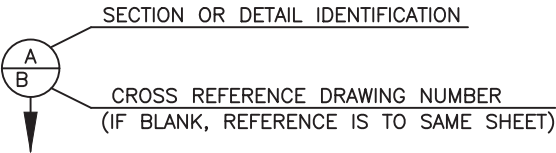

THE FOLLOWING TABLE GIVES THE MINIMUM CLASS B LAP SPLICE LENGTH FOR EPOXY COATED REINFORCING BARS PLACED IN ACCORDANCE WITH SUBSECTION 602.06. THESE SPLICE LENGTHS SHALL BE INCREASED BY 25% FOR BARS SPACED AT LESS THAN 6" ON CENTER.

BAR SIZE	#4	#5	#6	#7	#8	#9	#10	#11
SPLICE LENGTH FOR CLASS D CONCRETE	1'-3"	1'-7"	2'-5"	2'-10"	3'-8"	4'-8"	5'-11"	7'-3"

WHEN THE CONTRACTOR ELECTS TO SUBSTITUTE EPOXY COATED REINFORCEMENT FOR BLACK REINFORCING BARS, THE MINIMUM LAP SPLICE SHALL BE AS DESCRIBED ABOVE.

THE FOLLOWING TABLE GIVES THE MINIMUM CLASS B LAP SPLICE LENGTH FOR BLACK REINFORCING BARS PLACED IN ACCORDANCE WITH SUBSECTION 602.06. THESE SPLICE LENGTHS SHALL BE INCREASED BY 25% FOR BARS SPACED AT LESS THAN 6" ON CENTER.

BAR SIZE	#4	#5	#6	#7	#8	#9	#10	#11
SPLICE LENGTH FOR CLASS D CONCRETE	1'-1"	1'-4"	1'-7"	1'-11"	2'-6"	3'-1"	3'-11"	4'-10"

PERMANENT STEEL DECK FORMS ARE REQUIRED.

PERMANENT PRECAST CONCRETE DECK FORMS ARE NOT ALLOWED.

THE CONTRACTOR SHALL BE RESPONSIBLE FOR THE STABILITY OF THE STRUCTURE DURING CONSTRUCTION.

B.F. = BACK FACE
E.F. = EACH FACE
HCL = HORIZONTAL CONTROL LINE
HMA = HOT MIX ASPHALT
I.D. = INSIDE DIAMETER
I.F. = INSIDE FACE
O.F. = OUTSIDE FACE
PGL = PROFILE GRADE LINE

NO EXISTING UTILITIES ARE LOCATED IN THE LIMITS OF THE BRIDGE WORK. THE CONTRACTOR IS RESPONSIBLE FOR MAKING HIS OWN DETERMINATION AS TO THE TYPE AND LOCATION OF UNDERGROUND UTILITIES WHICH ARE LOCATED OUTSIDE THE BRIDGE LIMITS, AS MAY BE NECESSARY TO AVOID DAMAGE THERETO. THE CONTRACTOR SHALL CONTACT THE UTILITY NOTIFICATION CENTER OF COLORADO AT 811 OR 1-800-922-1987 AT LEAST 3 DAYS (2 DAYS NOT INCLUDING THE DAY OF NOTIFICATION) PRIOR TO ANY EXCAVATION OR OTHER EARTHWORK.

STATIONS, ELEVATIONS, AND DIMENSIONS CONTAINED IN THESE PLANS ARE BASED UPON A RECENT FIELD SURVEY. THE CONTRACTOR SHALL VERIFY ALL DEPENDENT DIMENSIONS IN THE FIELD BEFORE ORDERING OR FABRICATING ANY MATERIAL. IF THERE IS A DISCREPANCY, THE CONTRACTOR SHALL NOTIFY THE ENGINEER IN WRITING WITHIN 48 HOURS.

DESIGN DATA

AASHTO, SEVENTH EDITION LRFD WITH CURRENT INTERIMS

DESIGN METHOD: LOAD AND RESISTANCE FACTOR DESIGN (LRFD)

SEISMIC PERFORMANCE ZONE 1

LIVE LOAD: HL-93 (DESIGN TRUCK OR TANDEM, AND DESIGN LANE LOAD)
DEAD LOAD: ASSUMES 36 LBS. PER SQ. FT. FOR 3" HMA BRIDGE DECK OVERLAY
ASSUMES 5 LBS. PER SQ. FT. FOR FUTURE UTILITIES
ASSUMES 5 LBS. PER SQ. FT. FOR PERMANENT STEEL DECK FORMS

REINFORCED CONCRETE:

CDOT CLASS D CONCRETE: f'c = 4,500 psi
REINFORCING STEEL: fy = 60,000 psi

STEEL PILING: AASHTO M270 (ASTM A709) GRADE 50 Fy = 50,000 psi

DIAPHRAGM STEEL: AASHTO M270 (ASTM A709) GRADE 36 Fy = 36,000 psi

PRESTRESSED CONCRETE: CLASS PS CONCRETE f'c = (SEE DETAILS)
f's = 270,000 psi

INDEX OF DRAWINGS

B1	GENERAL INFORMATION
B2	SUMMARY OF QUANTITIES
B3	GENERAL LAYOUT (1 OF 2)
B4	GENERAL LAYOUT (2 OF 2)
B5	ENGINEERING GEOLOGY
B6	BRIDGE HYDRAULIC INFORMATION (1 OF 2)
B7	BRIDGE HYDRAULIC INFORMATION (2 OF 2)
B8	CONSTRUCTION LAYOUT
B9	BRIDGE RAIL POST LAYOUT
B10	CAISSON LAYOUT
B11	CAISSON DETAILS
B12	ABUTMENT 1 PLAN & ELEVATION
B13	ABUTMENT 3 PLAN & ELEVATION
B14	ABUTMENT SECTIONS & DETAILS
B15	WINGWALL DETAILS
B16	INTERIM WINGWALL DETAILS
B17	PIER 2 PLAN & ELEVATION
B18	PIER 2 SECTIONS & DETAILS
B19	INTERIM SUPERSTRUCTURE SECTION
B20	FUTURE SUPERSTRUCTURE SECTION
B21	PRECAST CONCRETE I GIRDER
B22	GIRDER DIAPHRAGM DETAILS
B23	OPTIONAL PRECAST PANEL DECK FORM (1 OF 2)
B24	OPTIONAL PRECAST PANEL DECK FORM (2 OF 2)
B25	DECK REINFORCING PLAN
B26	PENDANT LUMINAIRE DETAILS (FUTURE)
B27	BRIDGE RAIL (SPECIAL) DETAILS
B28	BRIDGE RAIL ELEVATION & PEDESTRIAN RAILING DETAILS
B29	BRIDGE RAIL TYPE 10 (1 OF 2)
B30	BRIDGE RAIL TYPE 10 (2 OF 2)
B31	APPROACH SLAB DETAILS
B32	MECHANICALLY STABILIZED BACKFILL

BRIDGE DESCRIPTION

TWO SPAN (78'-2 1/2" / 78'-2 1/2") BRIDGE
COMPOSITE CONCRETE SLAB AND
PRECAST/PRESTRESSED CONCRETE I GIRDERS (BT42)

BELFORD AVENUE OVER HAPPY CANYON CREEK
72'30'00" SKEW (TO LAYOUT LINE)
74'-0" ROADWAY WIDTH, EDGE OF SIDEWALK
TO EDGE OF SIDEWALK (ULTIMATE)
8'-6" SIDEWALKS

Print Date: 11/18/2016 8:09:49 AM		Sheet Revisions				As Constructed	BELFORD-HAPPY CANYON CREEK BRIDGE GENERAL INFORMATION			Project No./Code
File Name: B115360-01INF01.dwg		Date	Comments	Initials		No Revisions:				
Horizontal Scale: VARIES Vertical Scale:						Revised:	Designer: J. LYNCH	Structure Numbers		
6300 South Syracuse Way, Suite 600 Centennial, CO 80111 tel 303.721.1440 fax 303.721.0832						Void:	Detailer: C. MIYAMOTO			
							Subset: BRIDGE	Sheets: B1 of 32	Sheet Number	11

I:\115360-01 - Compark at Belford\CADD\Drawings\, Dustin.Shaklee

SUMMARY OF QUANTITIES (INTERIM SECTION)								
ITEM NO.	DESCRIPTION	UNIT	SUPER-SUPERSTRUCTURE	ABUTMENT 1	PIER 2	ABUTMENT 3	APPROACH SLABS	TOTALS
206	STRUCTURE EXCAVATION	CY		102	25	102		229
206	STRUCTURE BACKFILL (CLASS 1)	CY		606	15	727		1,348
206	STRUCTURE BACKFILL (CLASS 2)	CY		142		142		284
206	MECHANICAL REINFORCEMENT OF SOIL	CY		512		614		1,126
403	HOT MIX ASPHALT (GRADING ??)	TON	130				36	166
420	GEOTEXTILE (EROSION CONTROL) (CLASS1)	SY						0
503	DRILLED CAISSON (24 INCH)	LF		375		387		762
503	DRILLED CAISSON (48 INCH)	LF			279			279
506	RIPRAP (12 INCH)	CY						0
515	WATERPROOFING (MEMBRANE)	SY	800				220	1,020
519	MAUNFACTURED STONE VENEER	SF						0
601	CONCRETE CLASS D (BRIDGE)	CY	332	117	96	134	86	765
601	STRUCTURAL CONCRETE COATING	SY	497	91	191	113	43	935
602	REINFORCING STEEL	LB						0
602	REINFORCING STEEL (EPOXY COATED)	LB	84,162	20,473	23,327	22,016		149,978
606	BRIDGE RAIL (SPECIAL)	LF	158					158
606	BRIDGE RAIL TYPE 10	LF	158					158
607	FENCE CHAIN LINK (SPECIAL) (48 INCH)	LF						0
613	1 INCH ELECTRICAL CONDUIT	LF	42					42
613	2 INCH ELECRTICAL CONDUIT	LF	443					443
613	LUMINAIRE (SPECIAL)	EA	1					1
618	PRESTRESSSED CONCRETE I (BT42)	LF	1,847					1,847

Print Date: 11/18/2016 8:10:23 AM

File Name: B115360-01SUM01.dwg

Horizontal Scale: Vertical Scale:



FELSBURG
HOLT &
ULLEVIG

6300 South Syracuse Way, Suite 600
Centennial, CO 80111
tel 303.721.1440
fax 303.721.0832


Sheet Revisions		
Date	Comments	Initials




Manhard
CONSULTING LTD



8008 E. Arapahoe Court, Suite 110, Centennial, CO 80112 ph 303.708.0300 fax 303.708.0400 manhard.com
Civil Engineers • Surveyors • Water Resource Engineers • Water & Wastewater Engineers
Construction Managers • Environmental Scientists • Landscape Architects • Planners

As Constructed	BELFORD-HAPPY CANYON CREEK BRIDGE			Project No./Code
No Revisions:	SUMMARY OF QUANTITIES			
Revised:	Designer: J. LYNCH	Structure Numbers		
Void:	Detailer: R. DILLON			
	Subset: BRIDGE	Sheets: B2 of 32		Sheet Number 12

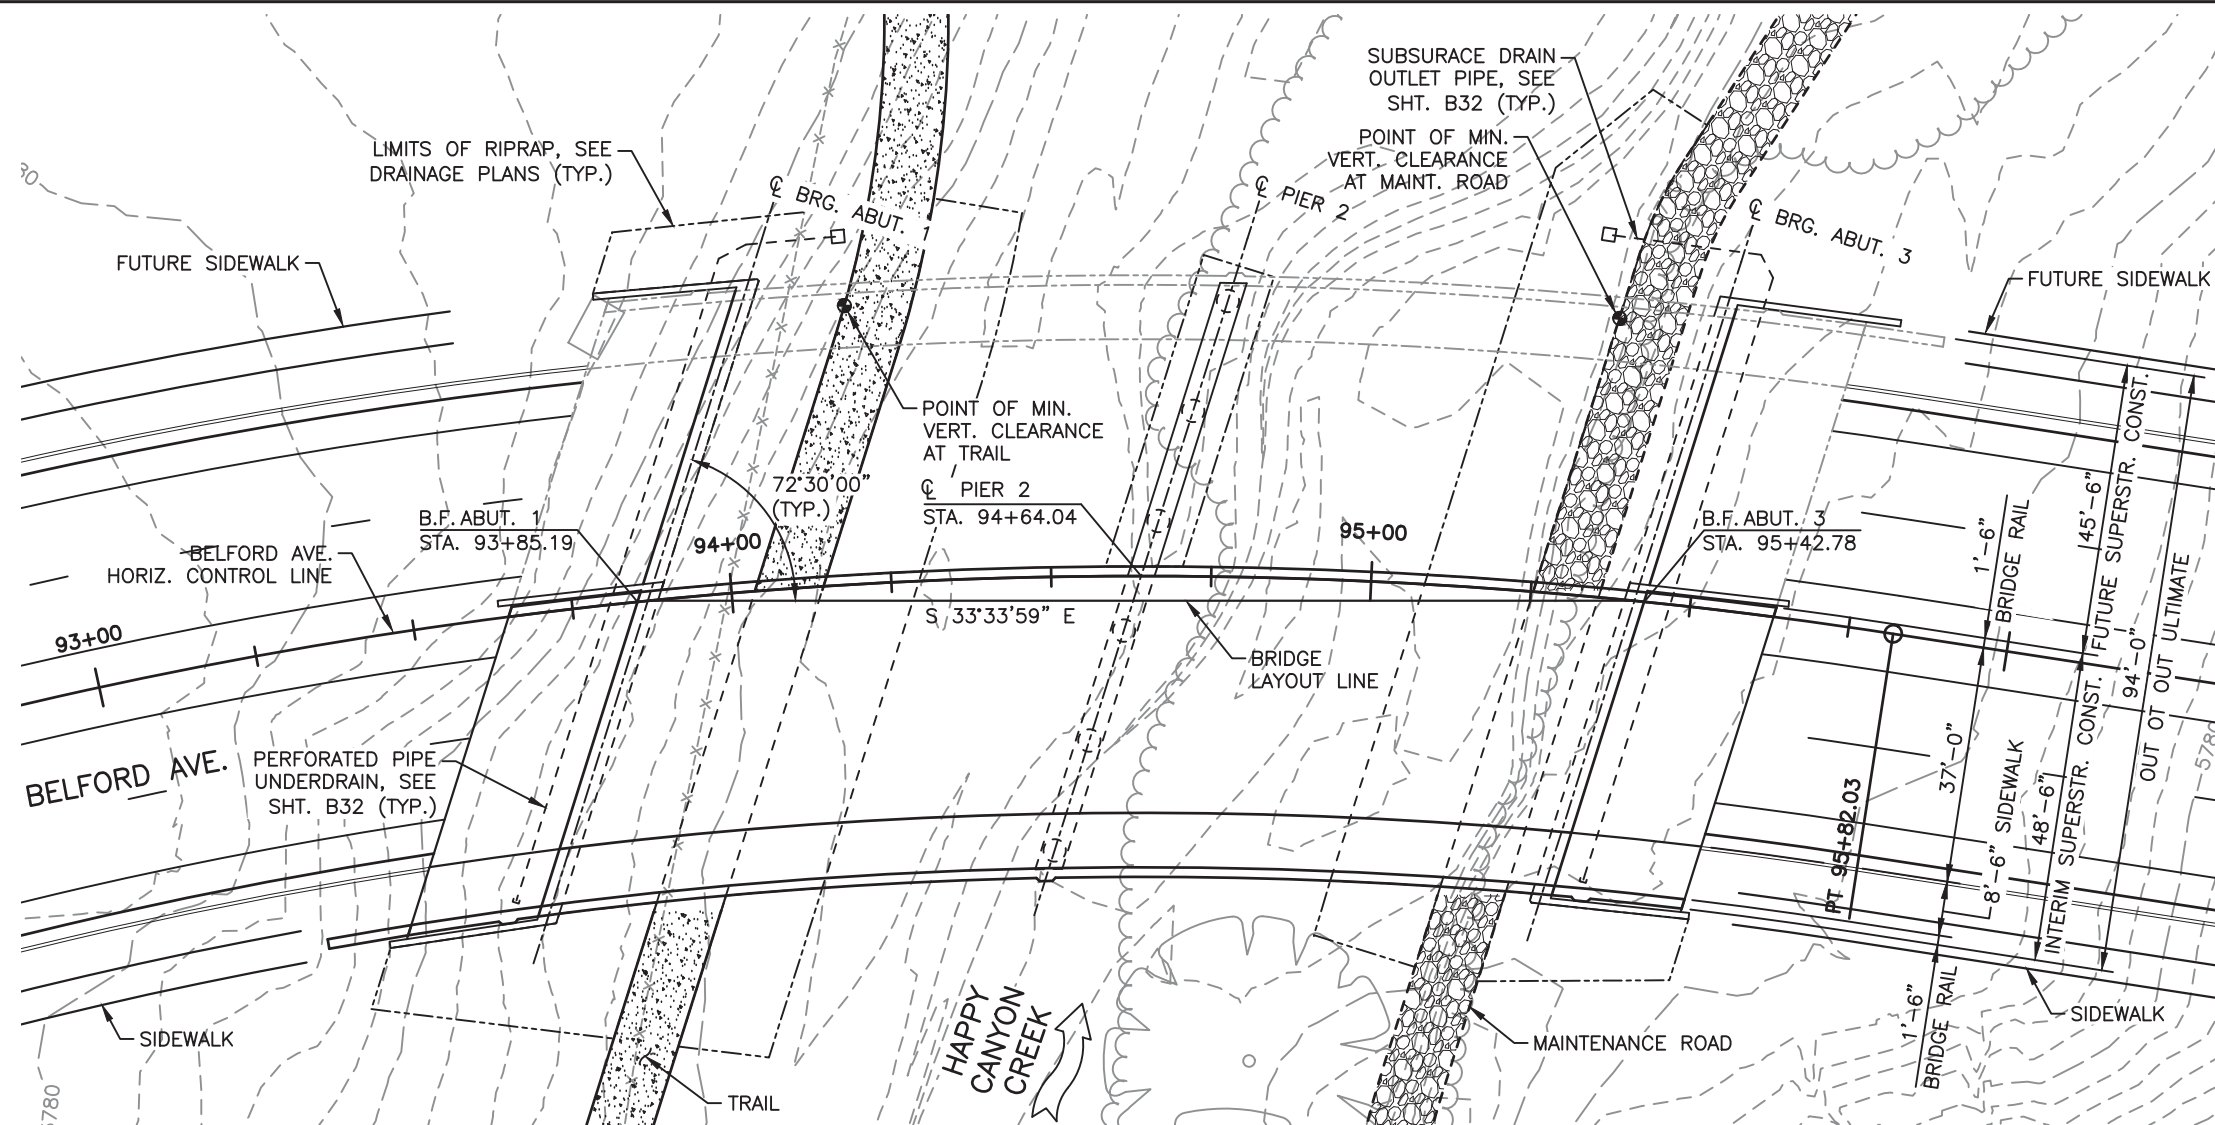

PLAN
(ULTIMATE ROADWAY SHOWN)

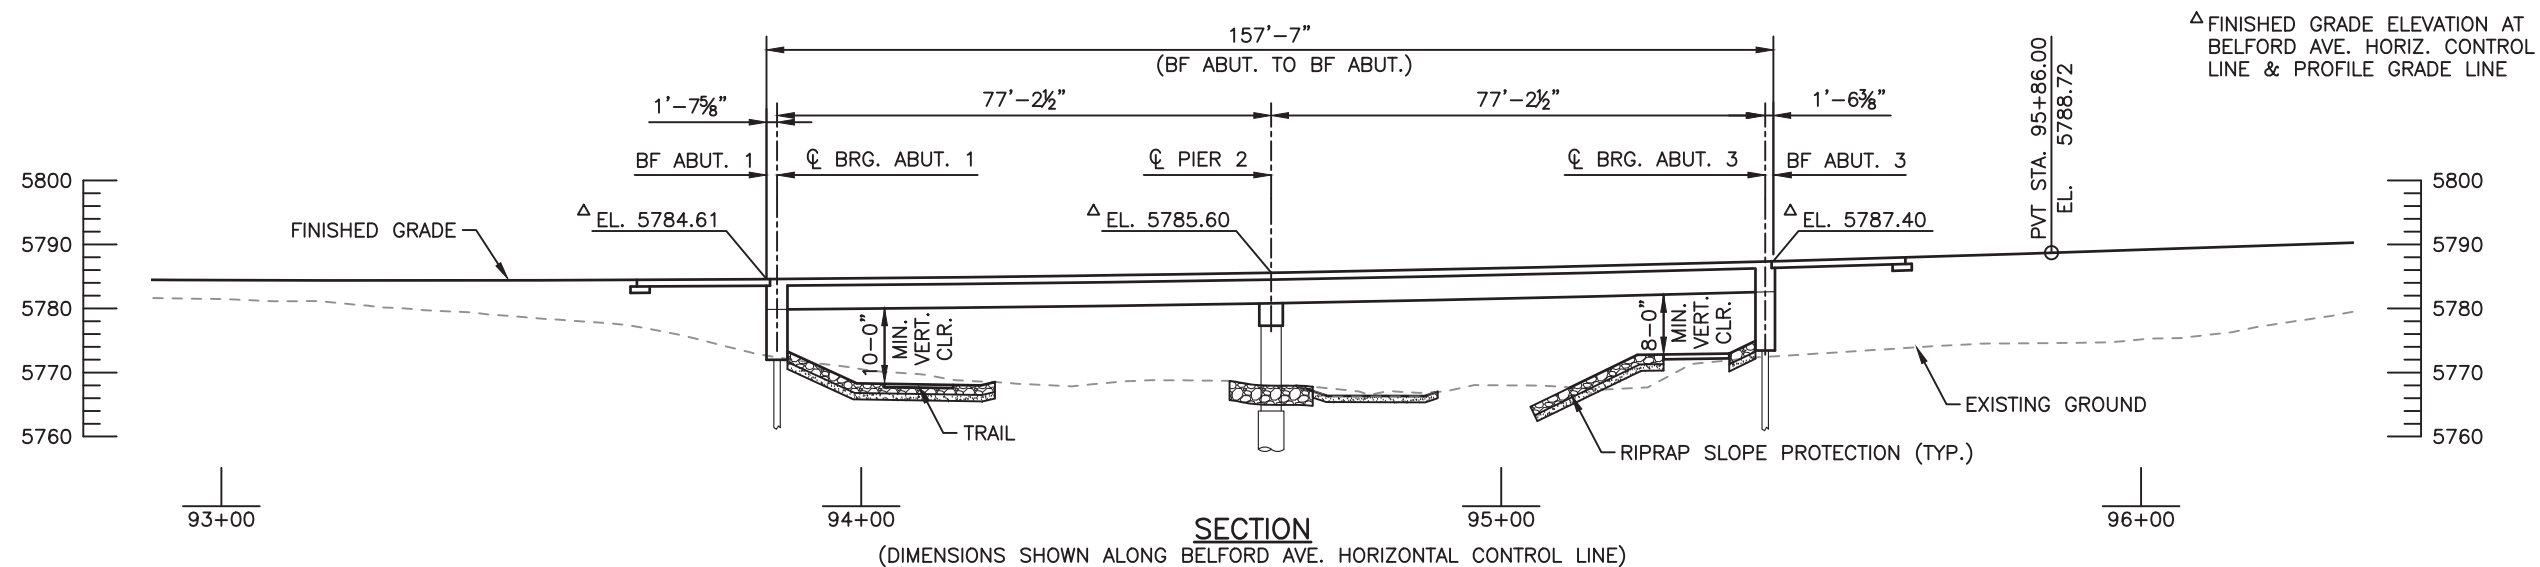

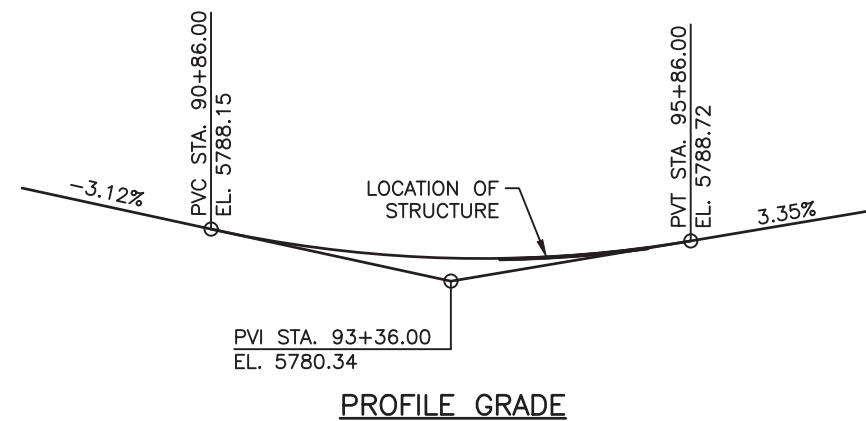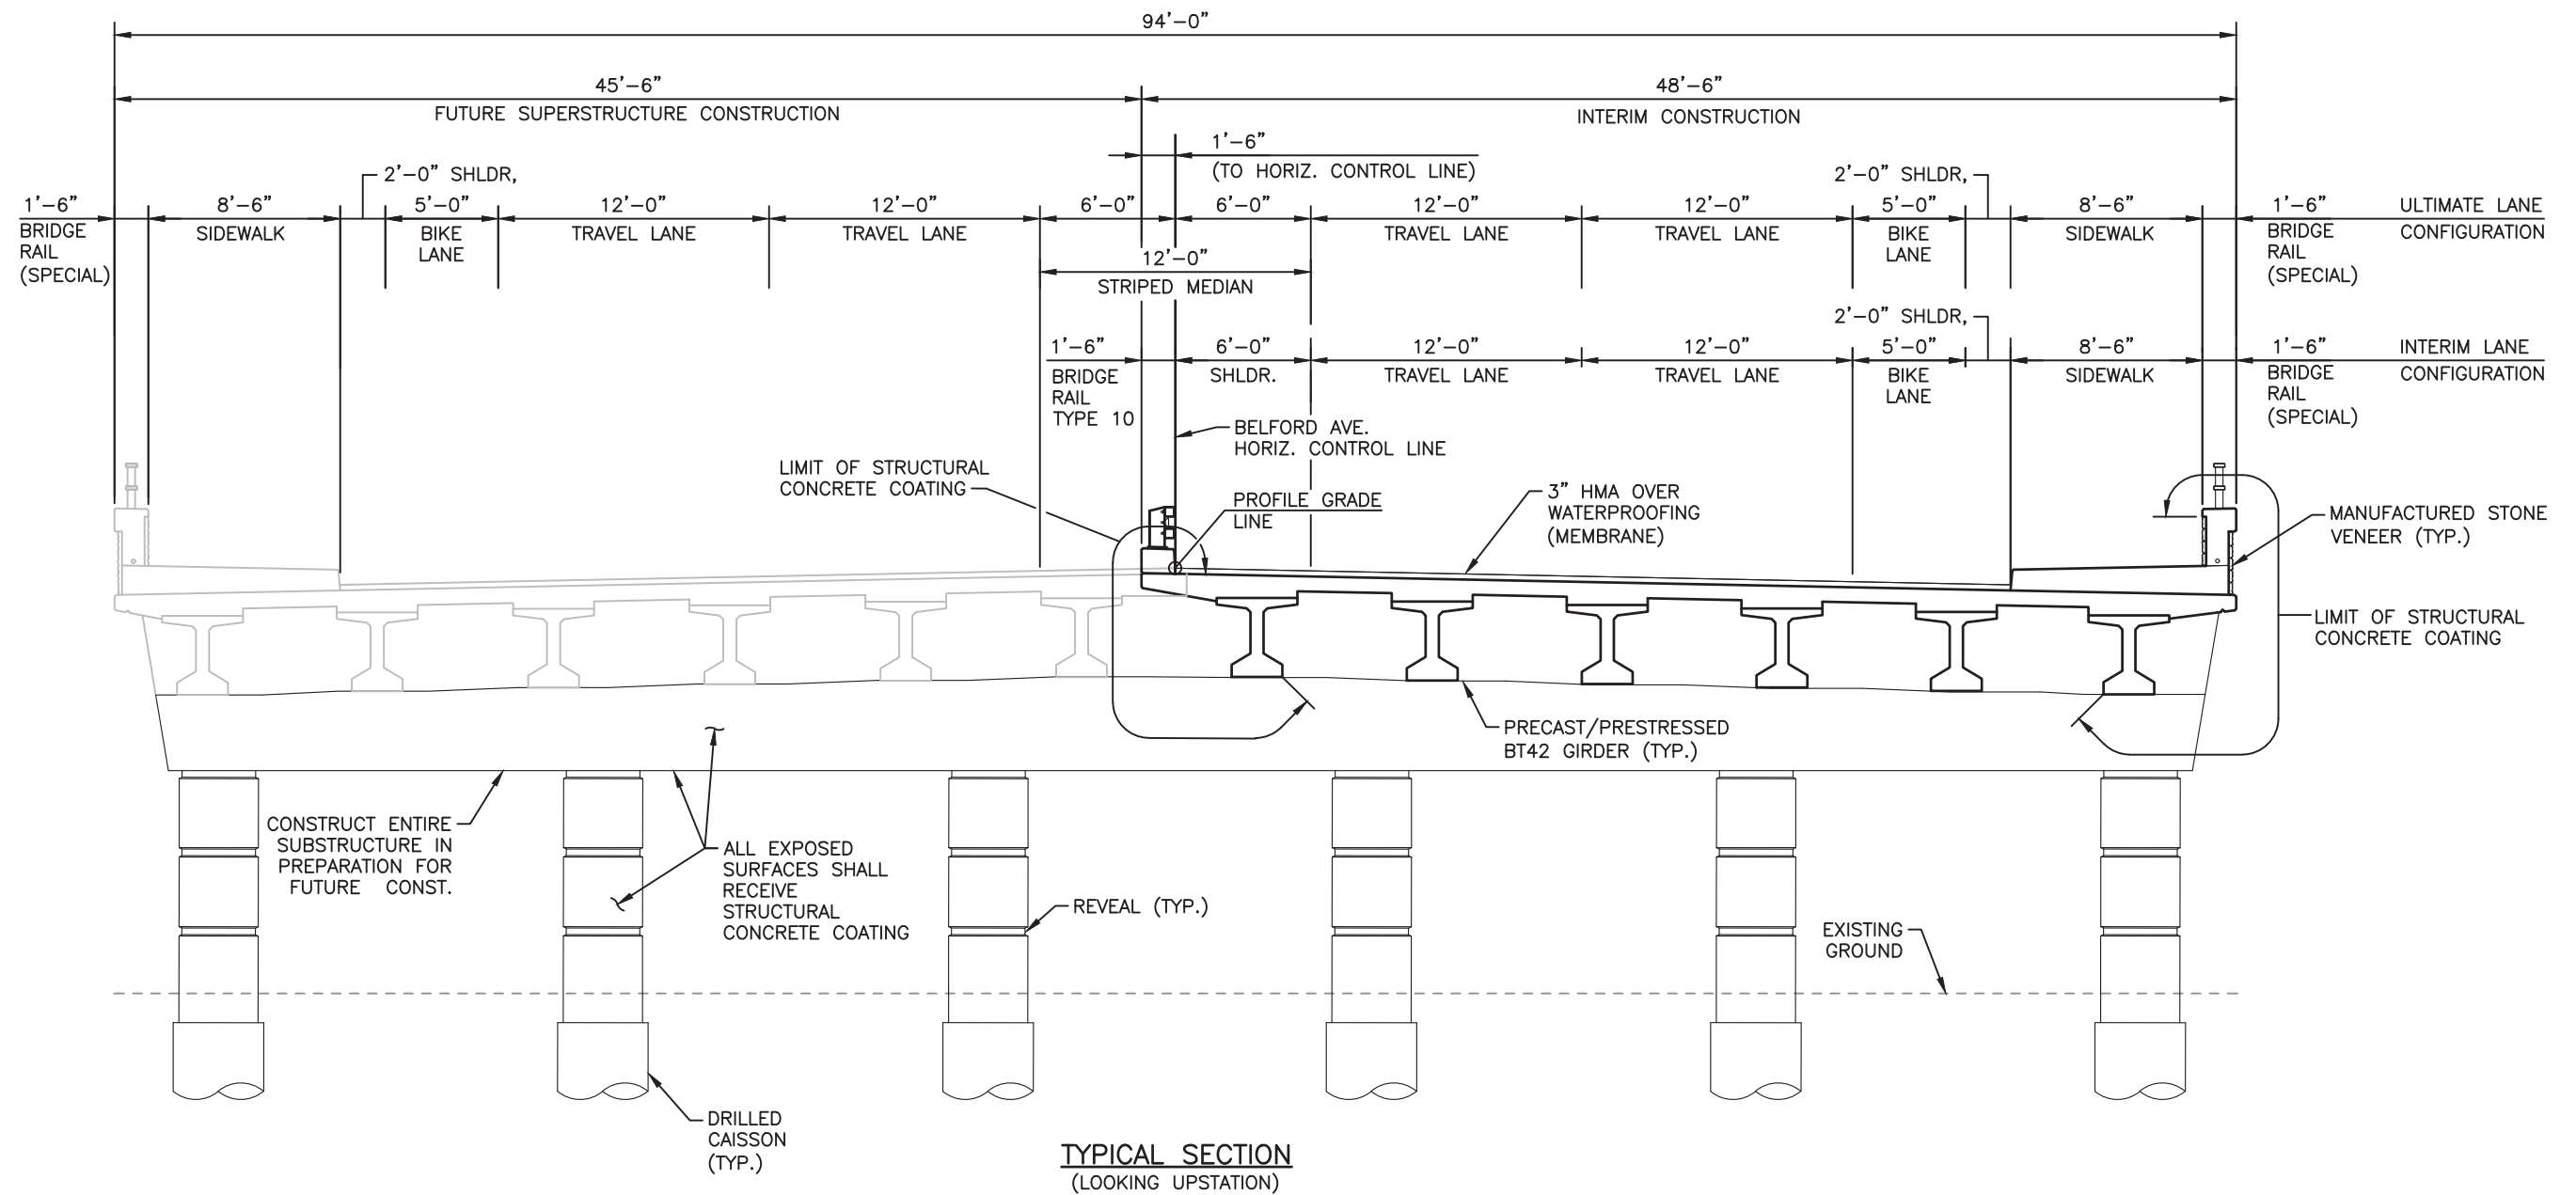



Print Date: 11/18/2016 8:14:16 AM
 File Name: B115360-01GLA02.dwg
 Horizontal Scale: VARIES Vertical Scale: X
 FELSBERG HOLT & ULLEVIG
 6300 South Syracuse Way, Suite 600
 Centennial, CO 80111
 tel 303.721.1440
 fax 303.721.0832

Sheet Revisions		
Date	Comments	Initials



As Constructed	BELFORD-HAPPY CANYON CREEK BRIDGE GENERAL LAYOUT (2 OF 2)		Project No./Code
No Revisions:	Designer: J. LYNCH	Structure Numbers	
Revised:	Detailer: R. DILLON		
Void:	Subset: BRIDGE	Sheets: B4 of 32	Sheet Number 14

I:\115360-01 - Compark at Belford\CADD\Drawings\, Dustin.Shaklee

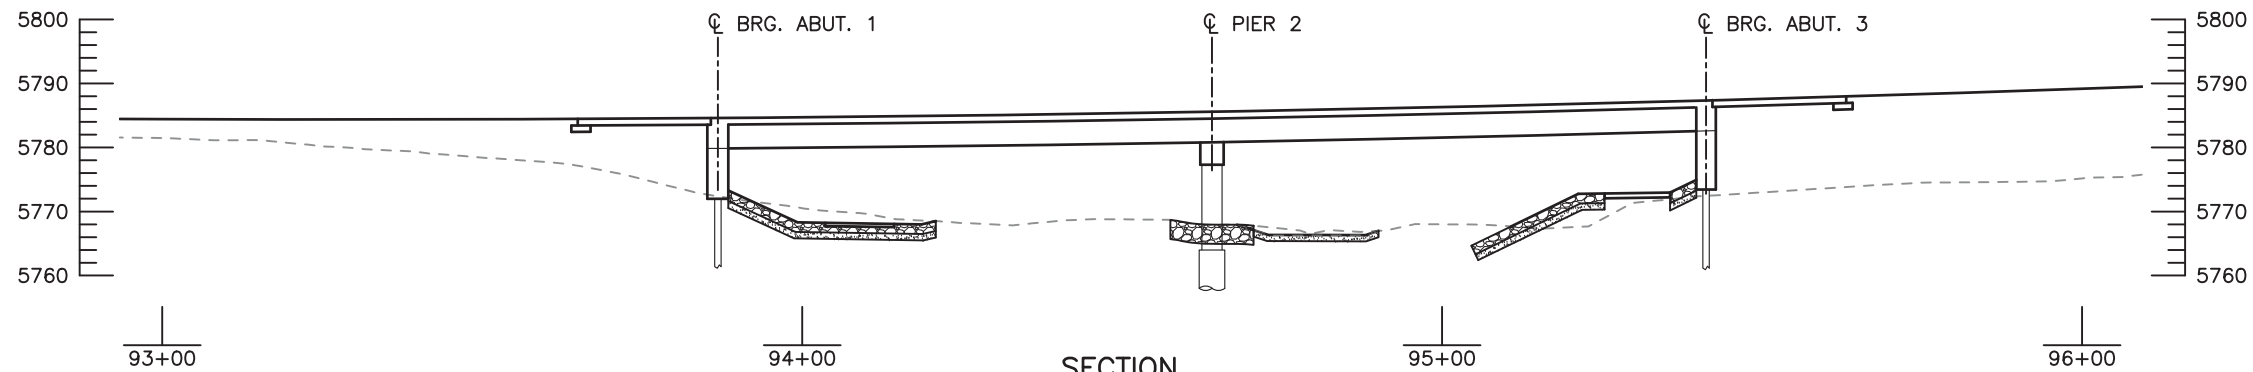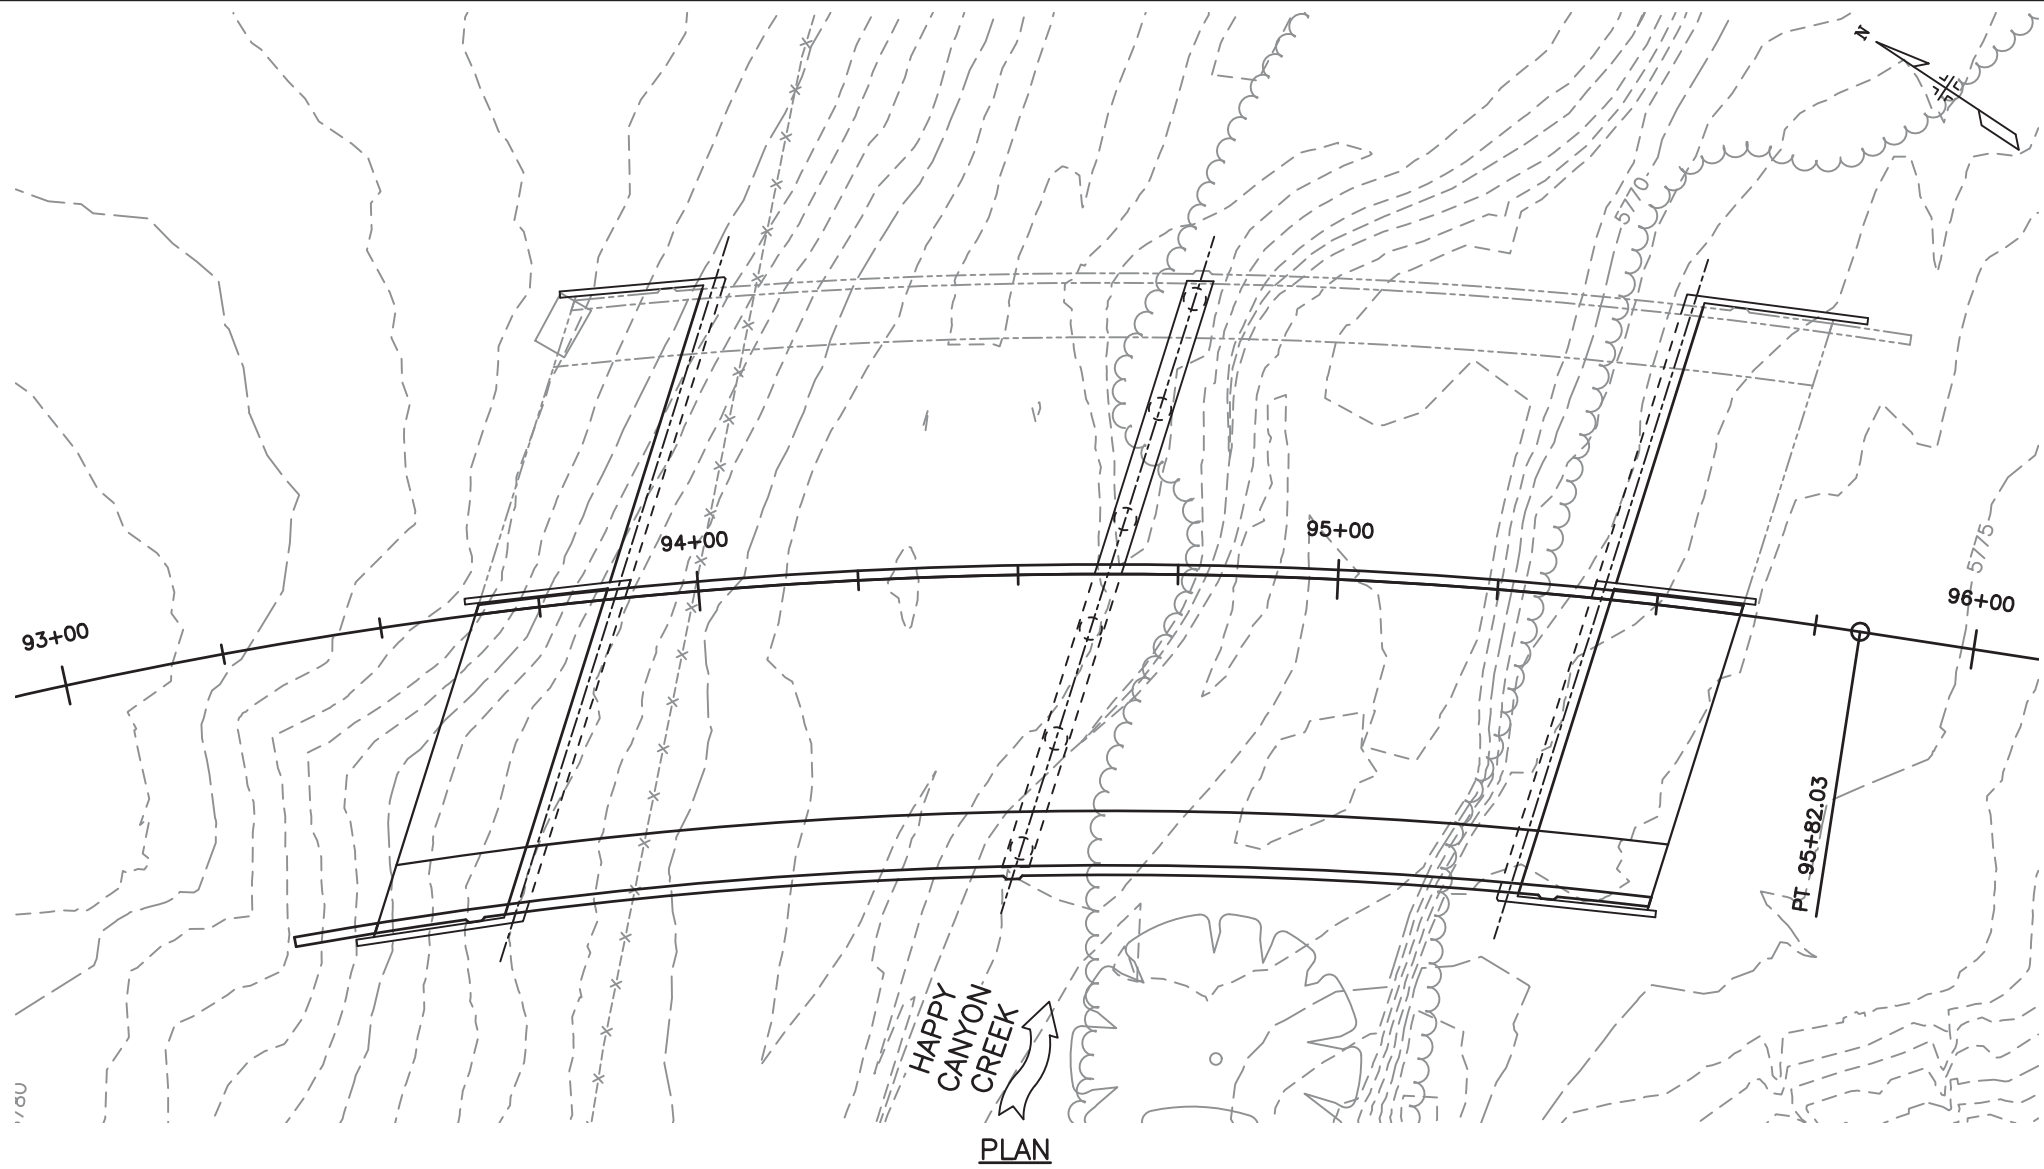



Print Date: 11/18/2016 8:16:42 AM	
File Name: B115360-01GE001.dwg	
Horizontal Scale: 1"=30'	Vertical Scale:
 FELSBURG HOLT & ULLEVIG	
6300 South Syracuse Way, Suite 600 Centennial, CO 80111 tel 303.721.1440 fax 303.721.0832	

Sheet Revisions		
Date	Comments	Initials

**Manhard**
CONSULTING LTD

8008 E. Arapahoe Court, Suite 110, Centennial, CO 80112 ph 303.728.0300 fax 303.728.0400 manhard.com
Civil Engineers • Surveyors • Water Resource Engineers • Water & Wastewater Engineers
Construction Managers • Environmental Scientists • Landscape Architects • Planners

As Constructed	BELFORD—HAPPY CANYON CREEK BRIDGE ENGINEERING GEOLOGY			Project No./Code
No Revisions:				
Revised:	Designer: J. LYNCH	Structure Numbers		
	Detailer: R. DILLON			
Void:	Subset: BRIDGE	Sheets: B5 of 32	Sheet Number	15

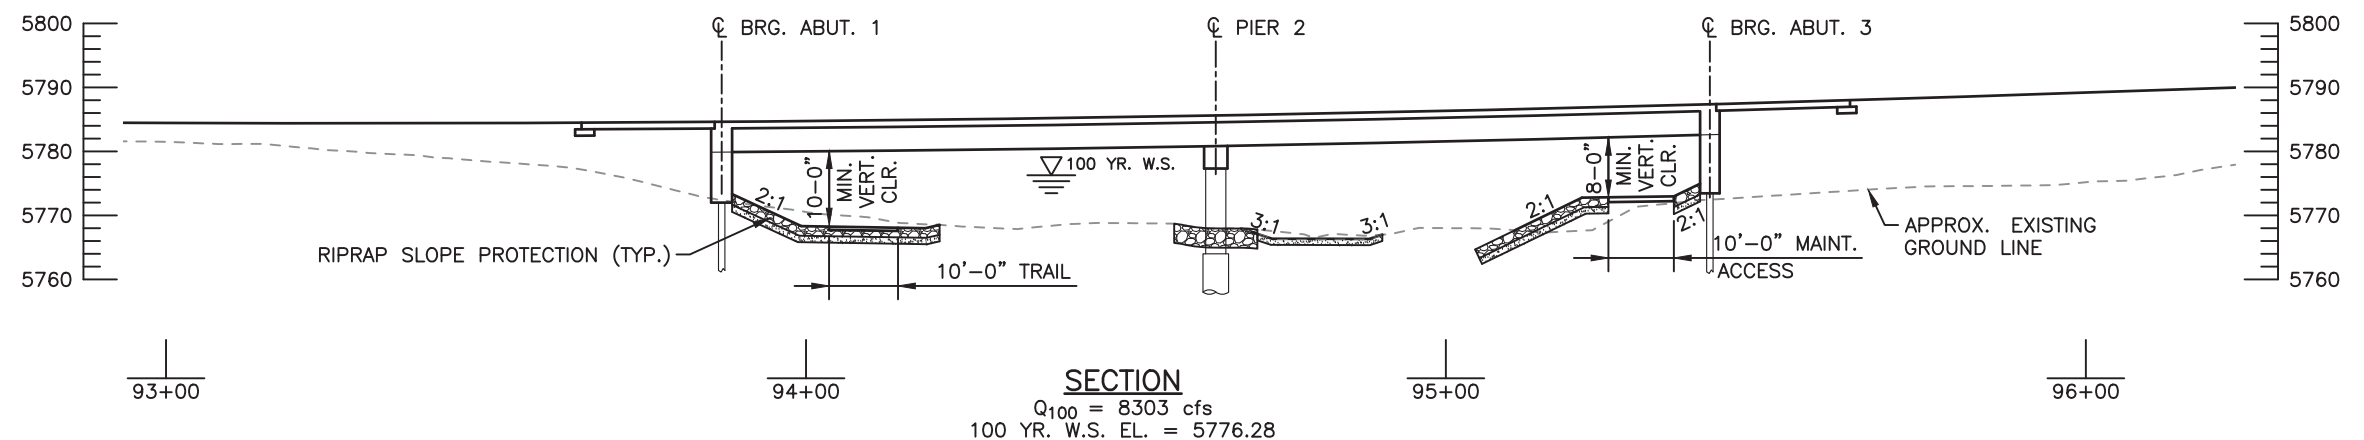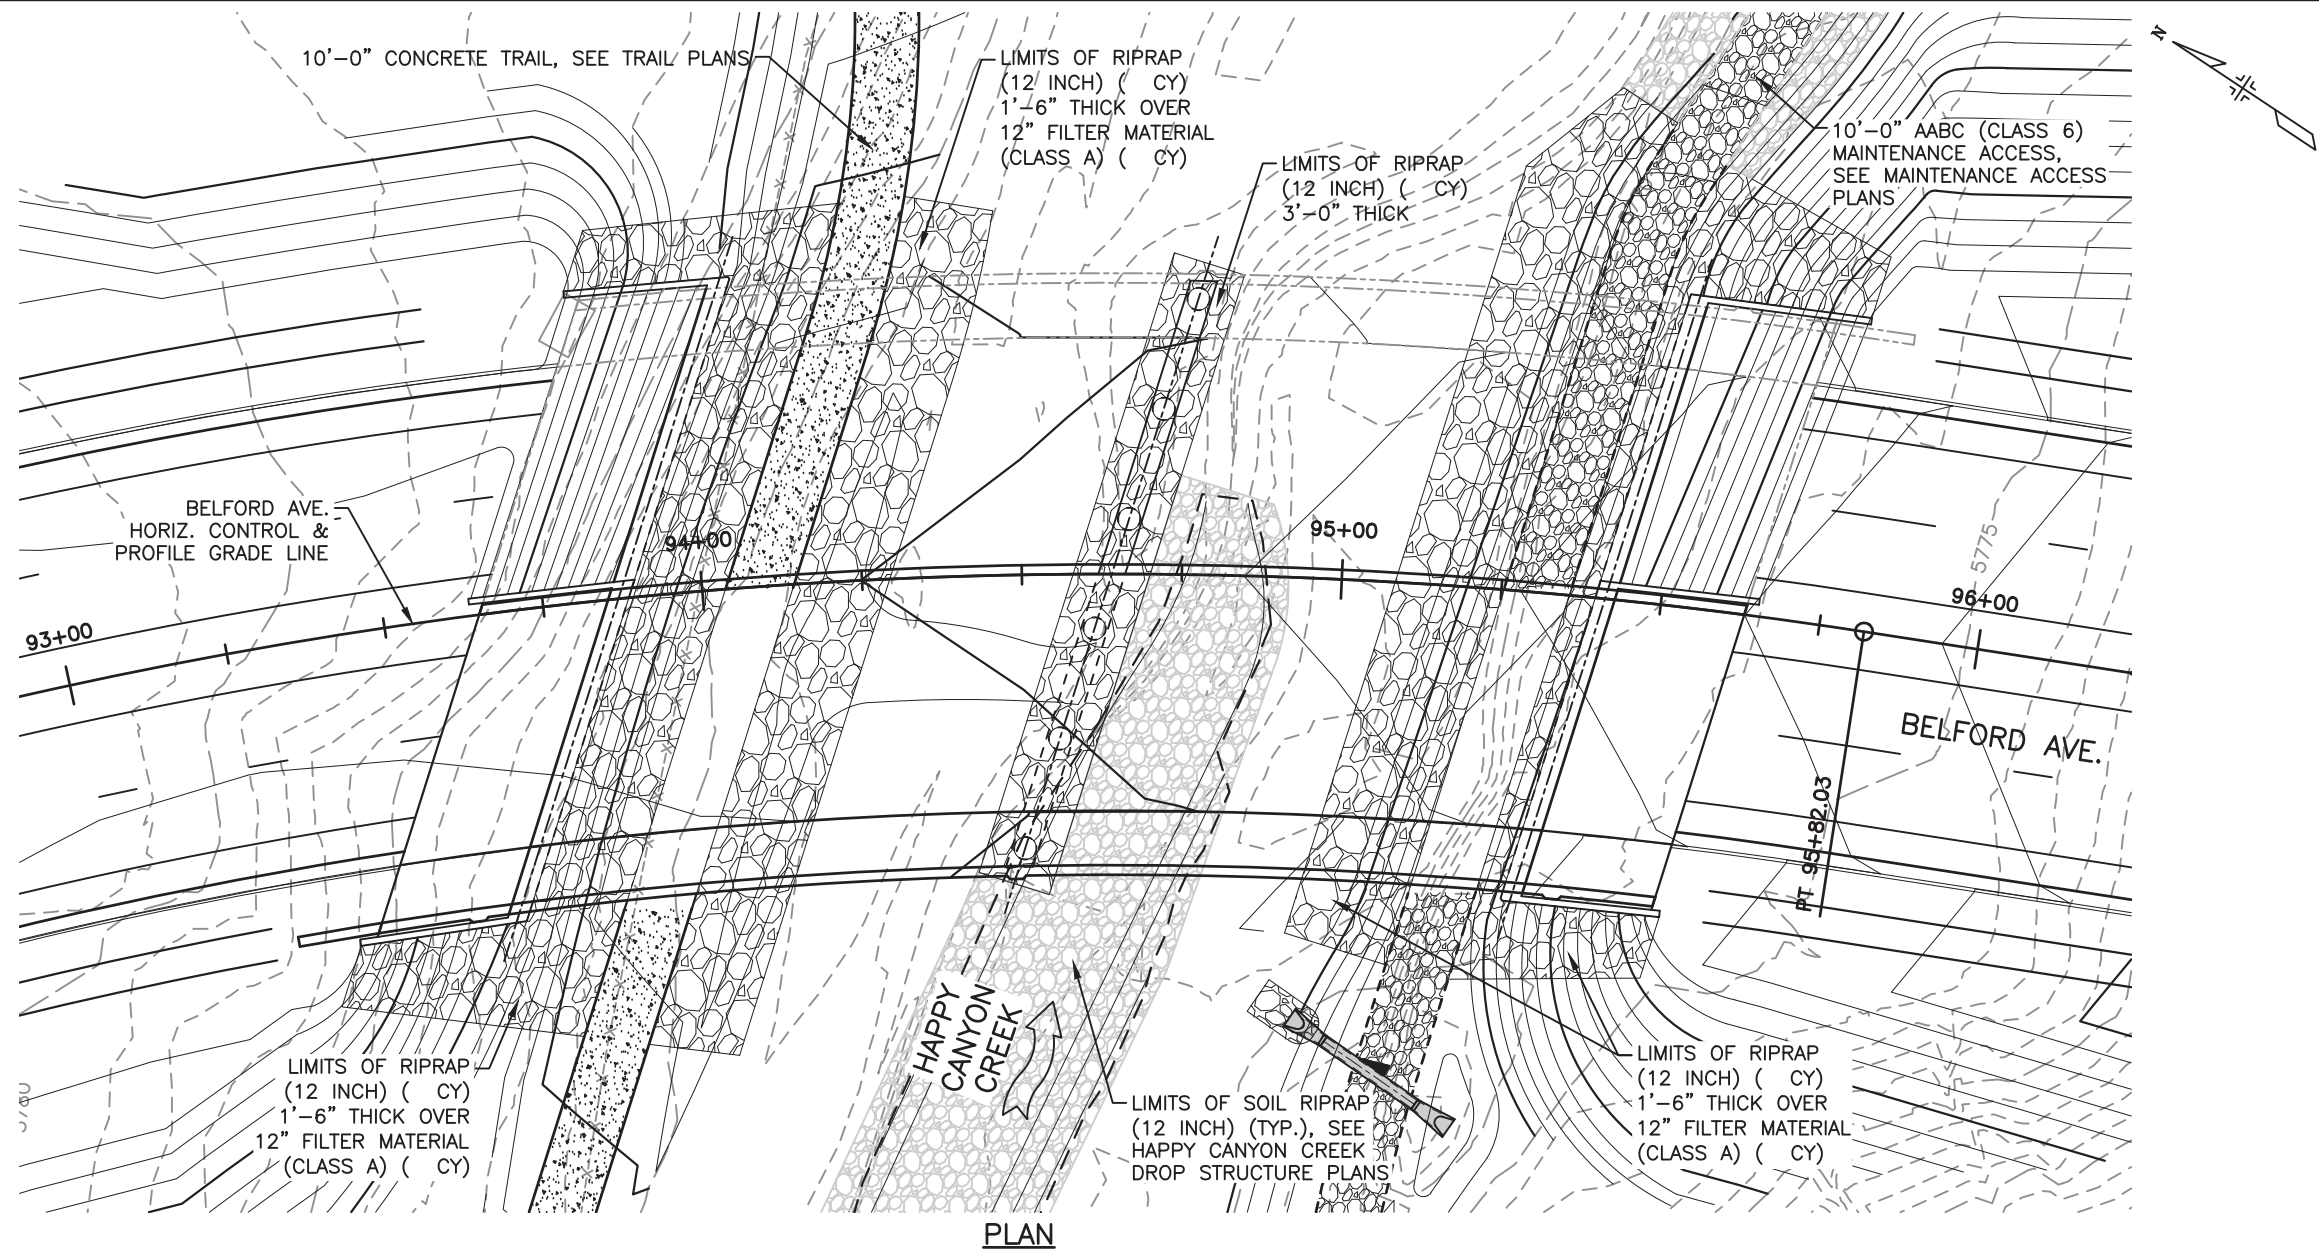

Print Date: 11/18/2016 8:19:57 AM
 File Name: B115360-01HYD01.dwg
 Horizontal Scale: 1"=30' Vertical Scale:
 FELSBERG HOLT & ULLEVIG
 6300 South Syracuse Way, Suite 600
 Centennial, CO 80111
 tel 303.721.1440
 fax 303.721.0832

Sheet Revisions		
Date	Comments	Initials



As Constructed		BELFORD-HAPPY CANYON CREEK BRIDGE BRIDGE HYDRAULIC INFORMATION (1 OF 2)		Project No./Code
No Revisions:		Designer: C. TWISS	Structure Numbers	
Revised:		Detailer: R. FILLON		
Void:		Subset: BRIDGE	Sheets: B6 of 32	Sheet Number 16

100-YEAR RECURRENCE INTERVAL

FLOW UPSTREAM OF BRIDGE = 8303 CFS (FHAD)
DRAINAGE AREA = 17.5± SQ. MI.

CHANNEL DESCRIPTION


BOTTOM MATERIAL: COHESIVE ☐ NONCOHESIVE ☒
BOTTOM MAT. SIZE: CLAY ☐ SILT ☐ SAND ☒ GRAVEL ☐ COBBLES ☐ OTHERS _____
STREAM FORM: STRAIGHT ☐ MEANDERING ☒ BRAIDED ☐
MANNING'S "n" FOR DESIGN: CHANNEL 0.030 OVERBANK 0.035
DEBRIS -- BRUSH ☒ TREES/LOGS ☒ ICE ☐ OTHER _____

COMPARISON HYDRAULICS (100 YEAR EVENT) (AT SECTION LOCATED 32 FEET UPSTREAM OF BRIDGE)


	VELOCITY (FT./SEC)		WS EL. (FT.)	MAX. BACKWATER (FT.)	FROUDE NO.
	AVERAGE	CHANNEL			
EXISTING CONDITIONS	9.81	13.59	5775.57	—	0.89
PROPOSED CONDITIONS	8.24	10.51	5776.36	—	0.62

HYDRAULIC DATA


LOCATION	LOW CHORD ELEVATION AT ABUT. FRONT FACE		100-YEAR WATER SURFACE ELEVATION
	ABUT. 1	ABUT. 2	
S. SIDE (UPSTREAM)	5780.07	5782.73	5776.27
N. SIDE (DOWNSTREAM)	5780.07	5782.73	5776.10

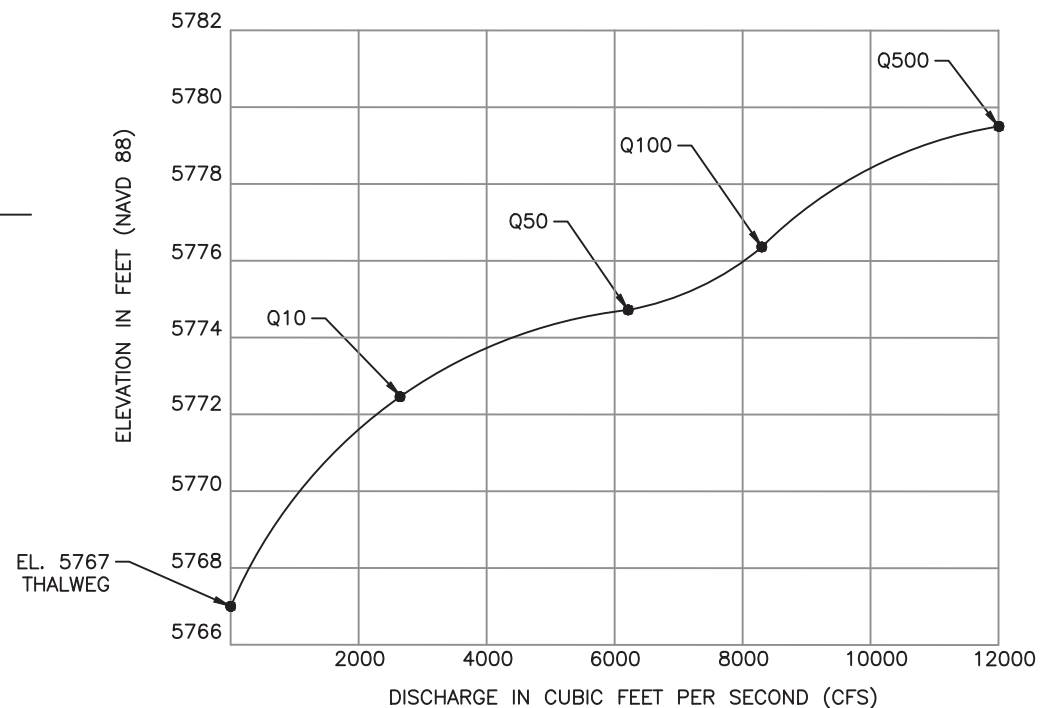

STAGE-DISCHARGE CURVE AT UPSTREAM FACE OF BELFORD AVENUE

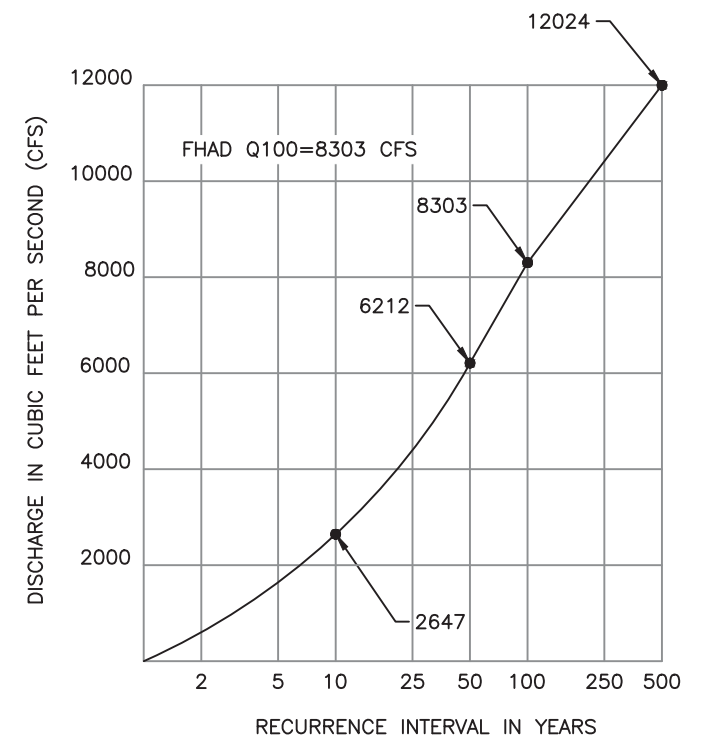

DISCHARGE-FREQUENCY CURVE

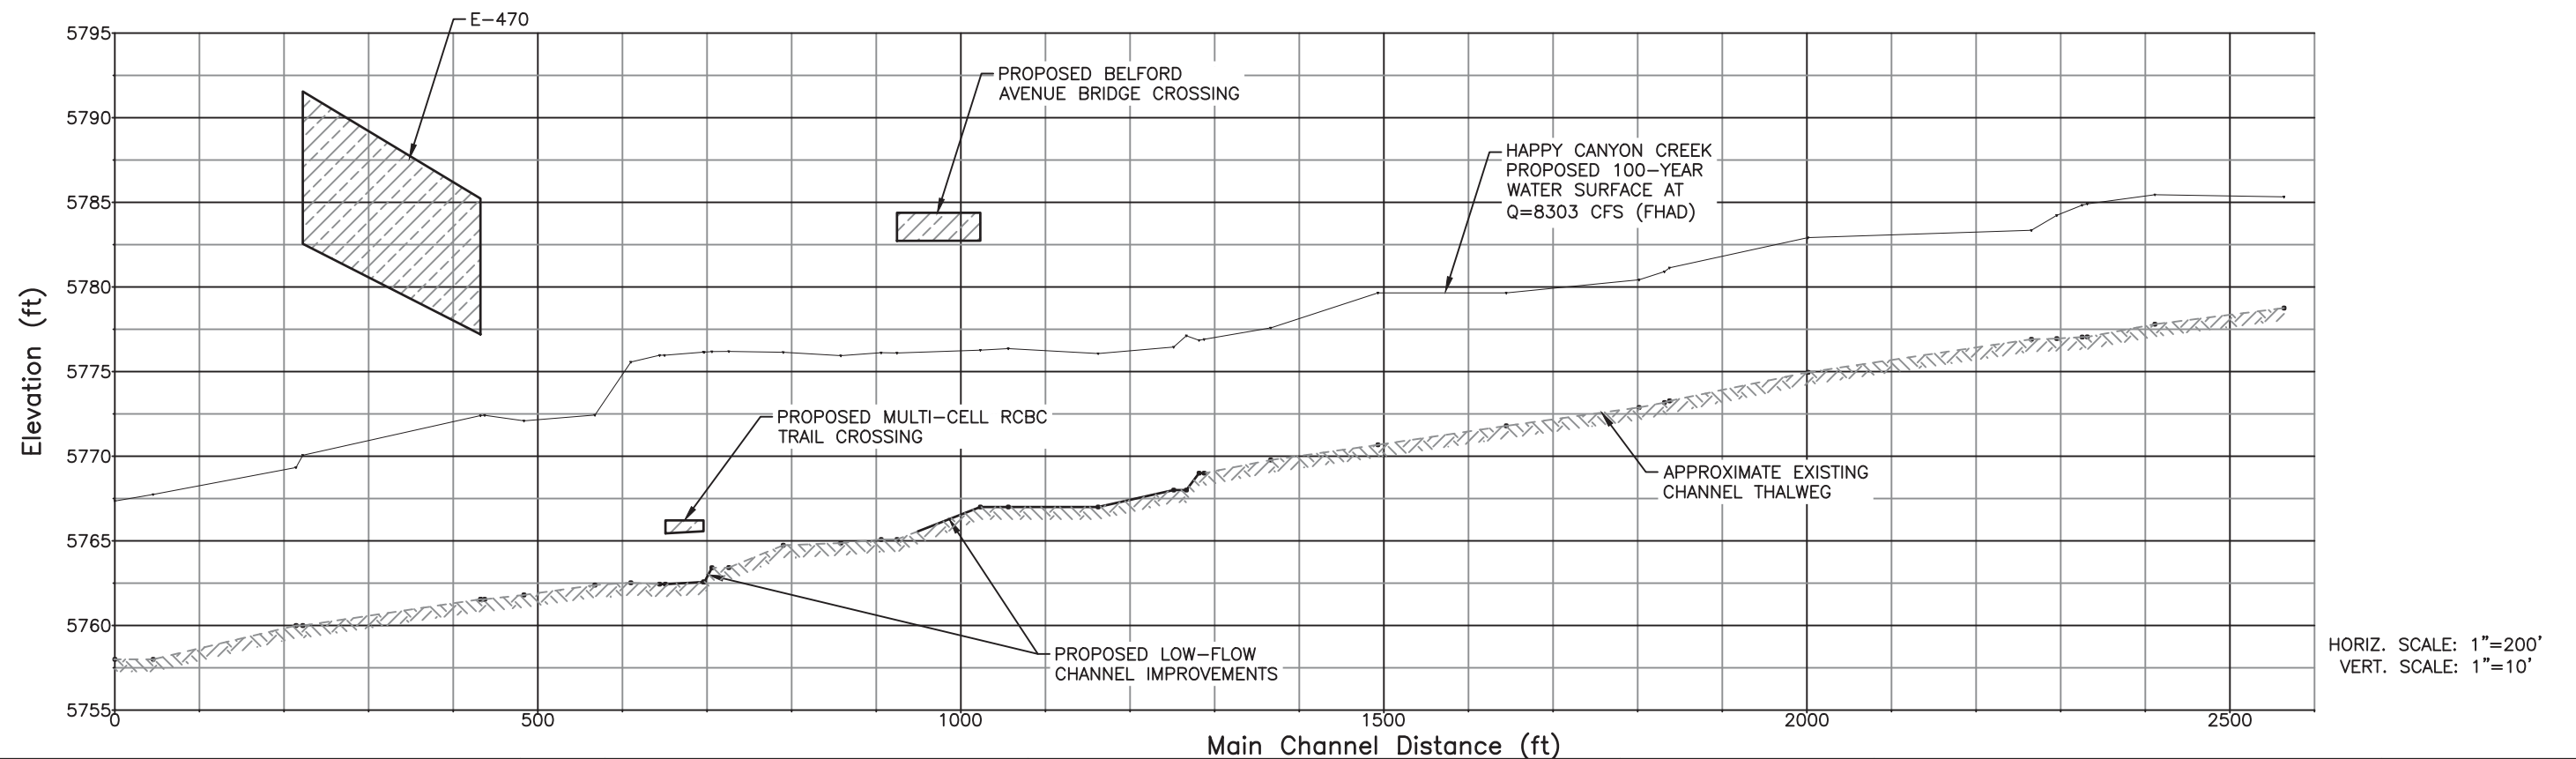

HORIZ. SCALE: 1"=200'
VERT. SCALE: 1"=10'

Print Date: 11/18/2016 8:20:14 AM
File Name: B115360-01HYD02.dwg
Horizontal Scale: VARIES Vertical Scale:
FELSBERG HOLT & ULLEVIG
6300 South Syracuse Way, Suite 600
Centennial, CO 80111
tel 303.721.1440
fax 303.721.0832

Sheet Revisions		
Date	Comments	Initials


Manhard
CONSULTING LTD
8008 E. Arapahoe Court, Suite 110, Centennial, CO 80112 ph 303.708.0500 fax 303.708.0400 manhard.com
Civil Engineers • Surveyors • Water Resource Engineers • Water & Wastewater Engineers
Construction Managers • Environmental Scientists • Landscape Architects • Planners

As Constructed		BELFORD-HAPPY CANYON CREEK BRIDGE BRIDGE HYDRAULIC INFORMATION (2 OF 2)		Project No./Code
No Revisions:		Designer: C. TWISS	Structure Numbers	
Revised:		Detailer: K. TURNER		
Void:		Subset: BRIDGE	Sheets: B7 of 32	Sheet Number 17

BELFORD AVE. HCL
CURVE DATA
Δ = 105°24'14"
D_c = 07°26'28"
R = 770.00'
L = 1416.53'
T = 1010.84'

NOTES:

- BRIDGE LAYOUT LINE IS A CHORD BETWEEN ABUTMENT BEARING CENTERLINES AT INTERSECTION WITH BELFORD AVE. HORIZ. CONTROL LINE.

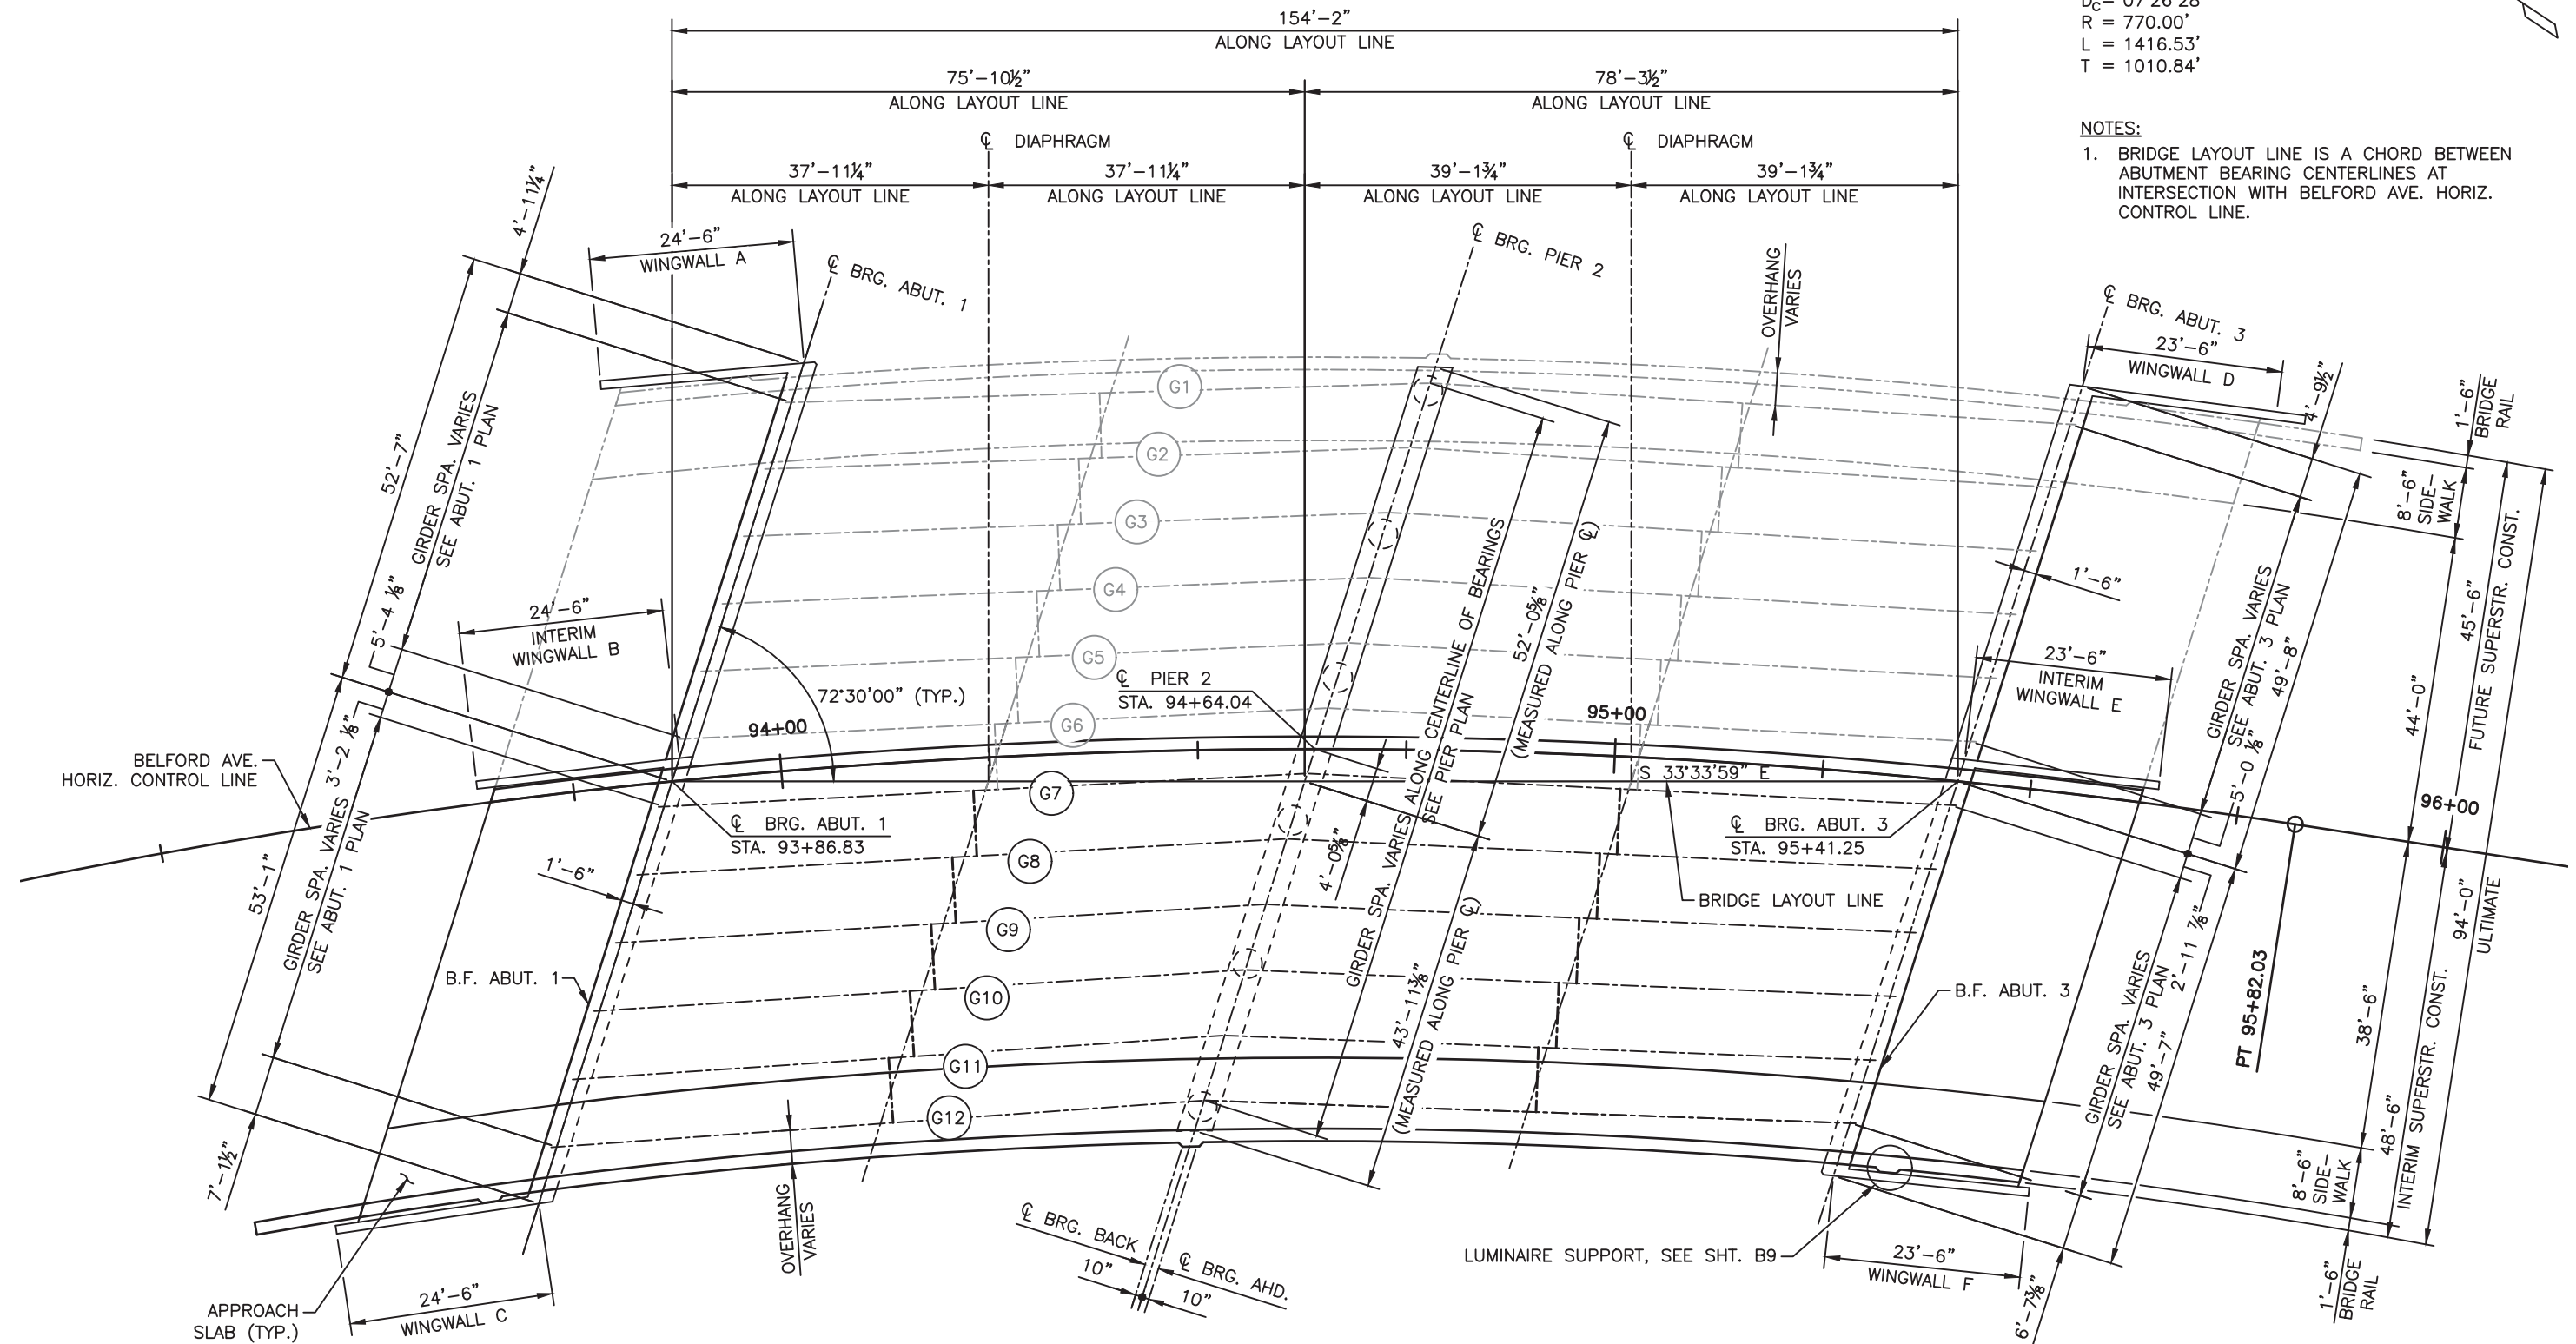

CONSTRUCTION LAYOUT

Print Date: 11/18/2016 8:21:06 AM

File Name: B115360-01CLA01.dwg

Horizontal Scale: 1"=20' Vertical Scale:



6300 South Syracuse Way, Suite 600
Centennial, CO 80111
tel 303.721.1440
fax 303.721.0832

Sheet Revisions

Date	Comments	Initials



As Constructed


No Revisions:
Revised:
Void:

BELFORD-HAPPY CANYON CREEK BRIDGE
CONSTRUCTION
LAYOUT


Designer:	J. LYNCH	Structure	
Detailer:	C. MIYAMOTO	Numbers	
Subset:	BRIDGE	Sheets:	B8 of 32

Project No./Code


Sheet Number 18

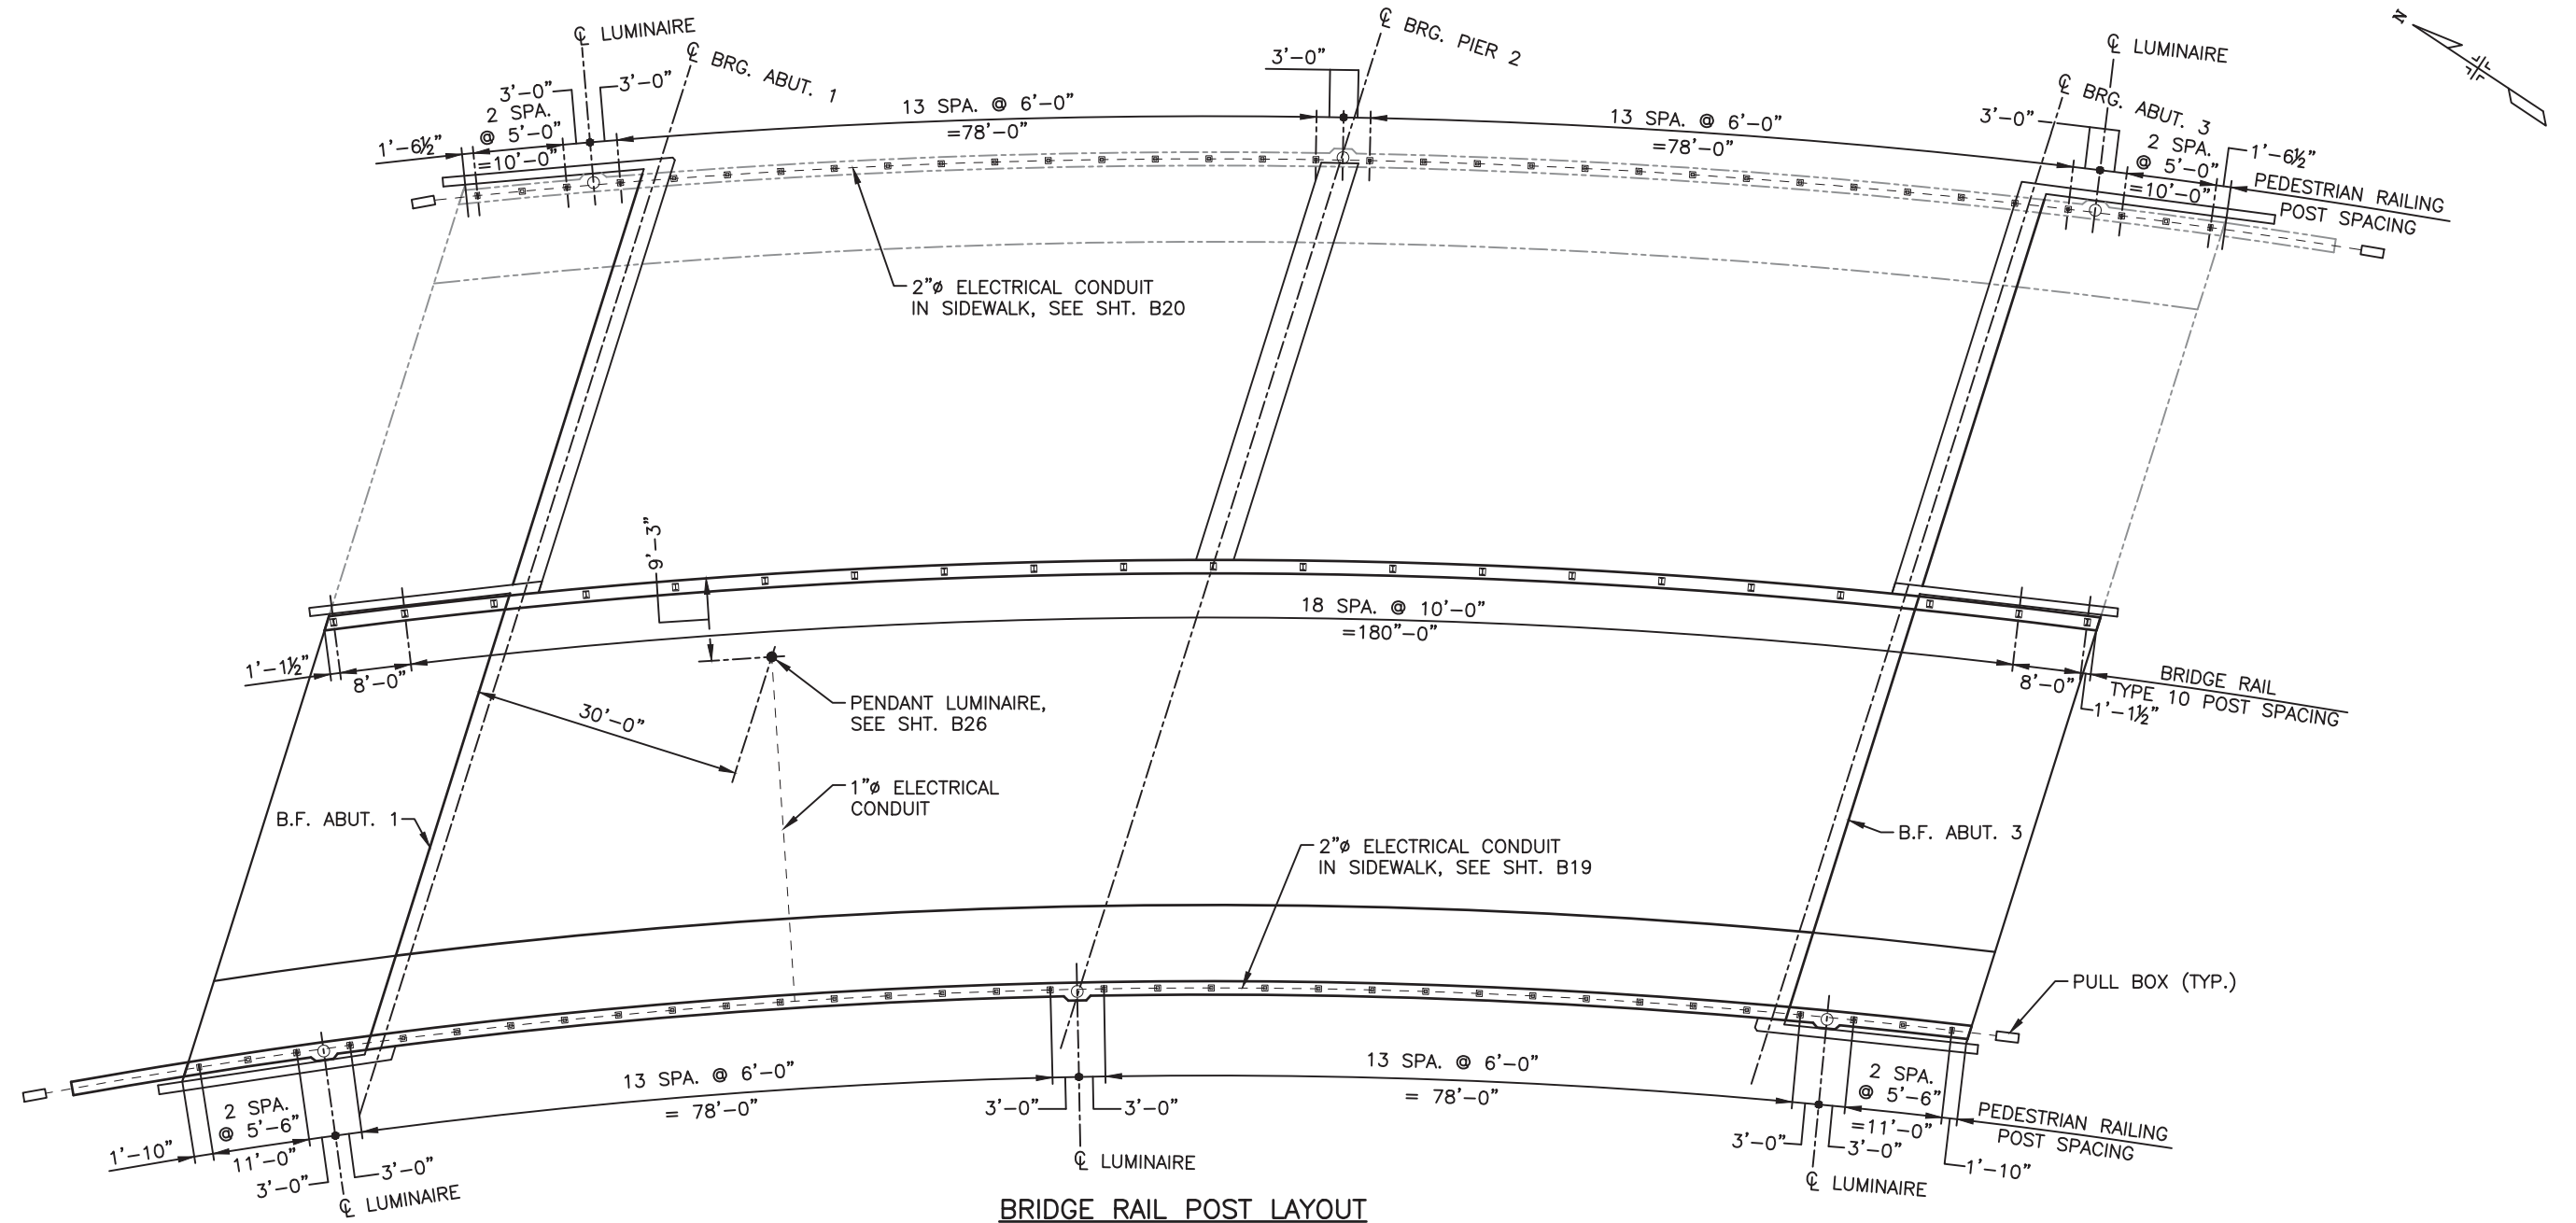

BRIDGE RAIL POST LAYOUT

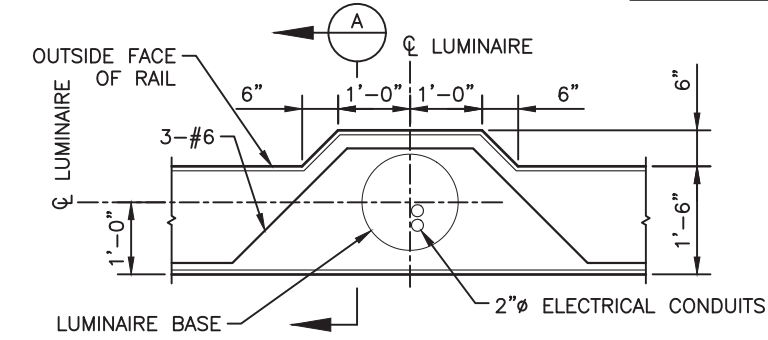

PLAN-LUMINAIRE SUPPORT DETAIL
ANCHOR BOLTS FOR LUMINAIRES TO BE PROVIDED
AND PLACED PER LUMINAIRE MANUFACTURERS DRAWINGS

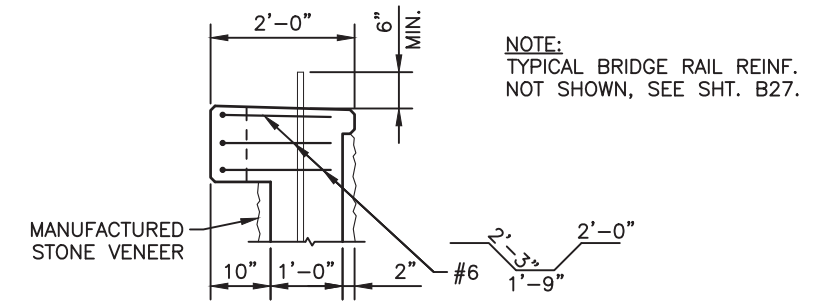


SECTION A
(3 TOTAL) TO BE INCLUDED IN THE
COST OF BRIDGE RAIL (SPECIAL)


NOTE:
TYPICAL BRIDGE RAIL REINF.
NOT SHOWN, SEE SHT. B27.

Sheet Revisions		
Date	Comments	Initials

As Constructed	BELFORD-HAPPY CANYON CREEK BRIDGE BRIDGE RAIL POST LAYOUT		Project No./Code
No Revisions:	Designer: J. LYNCH	Structure Numbers	
Revised:	Detailer: C. MIYAMOTO		
Void:	Subset: BRIDGE	Sheets: B9 of 32	Sheet Number 19

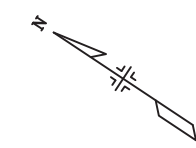

BELFORD AVE. HCL
CURVE DATA
 $\Delta = 105^{\circ}24'14''$
 $D_C = 07^{\circ}26'28''$
 $R = 770.00'$
 $L = 1416.53'$
 $T = 1010.84'$

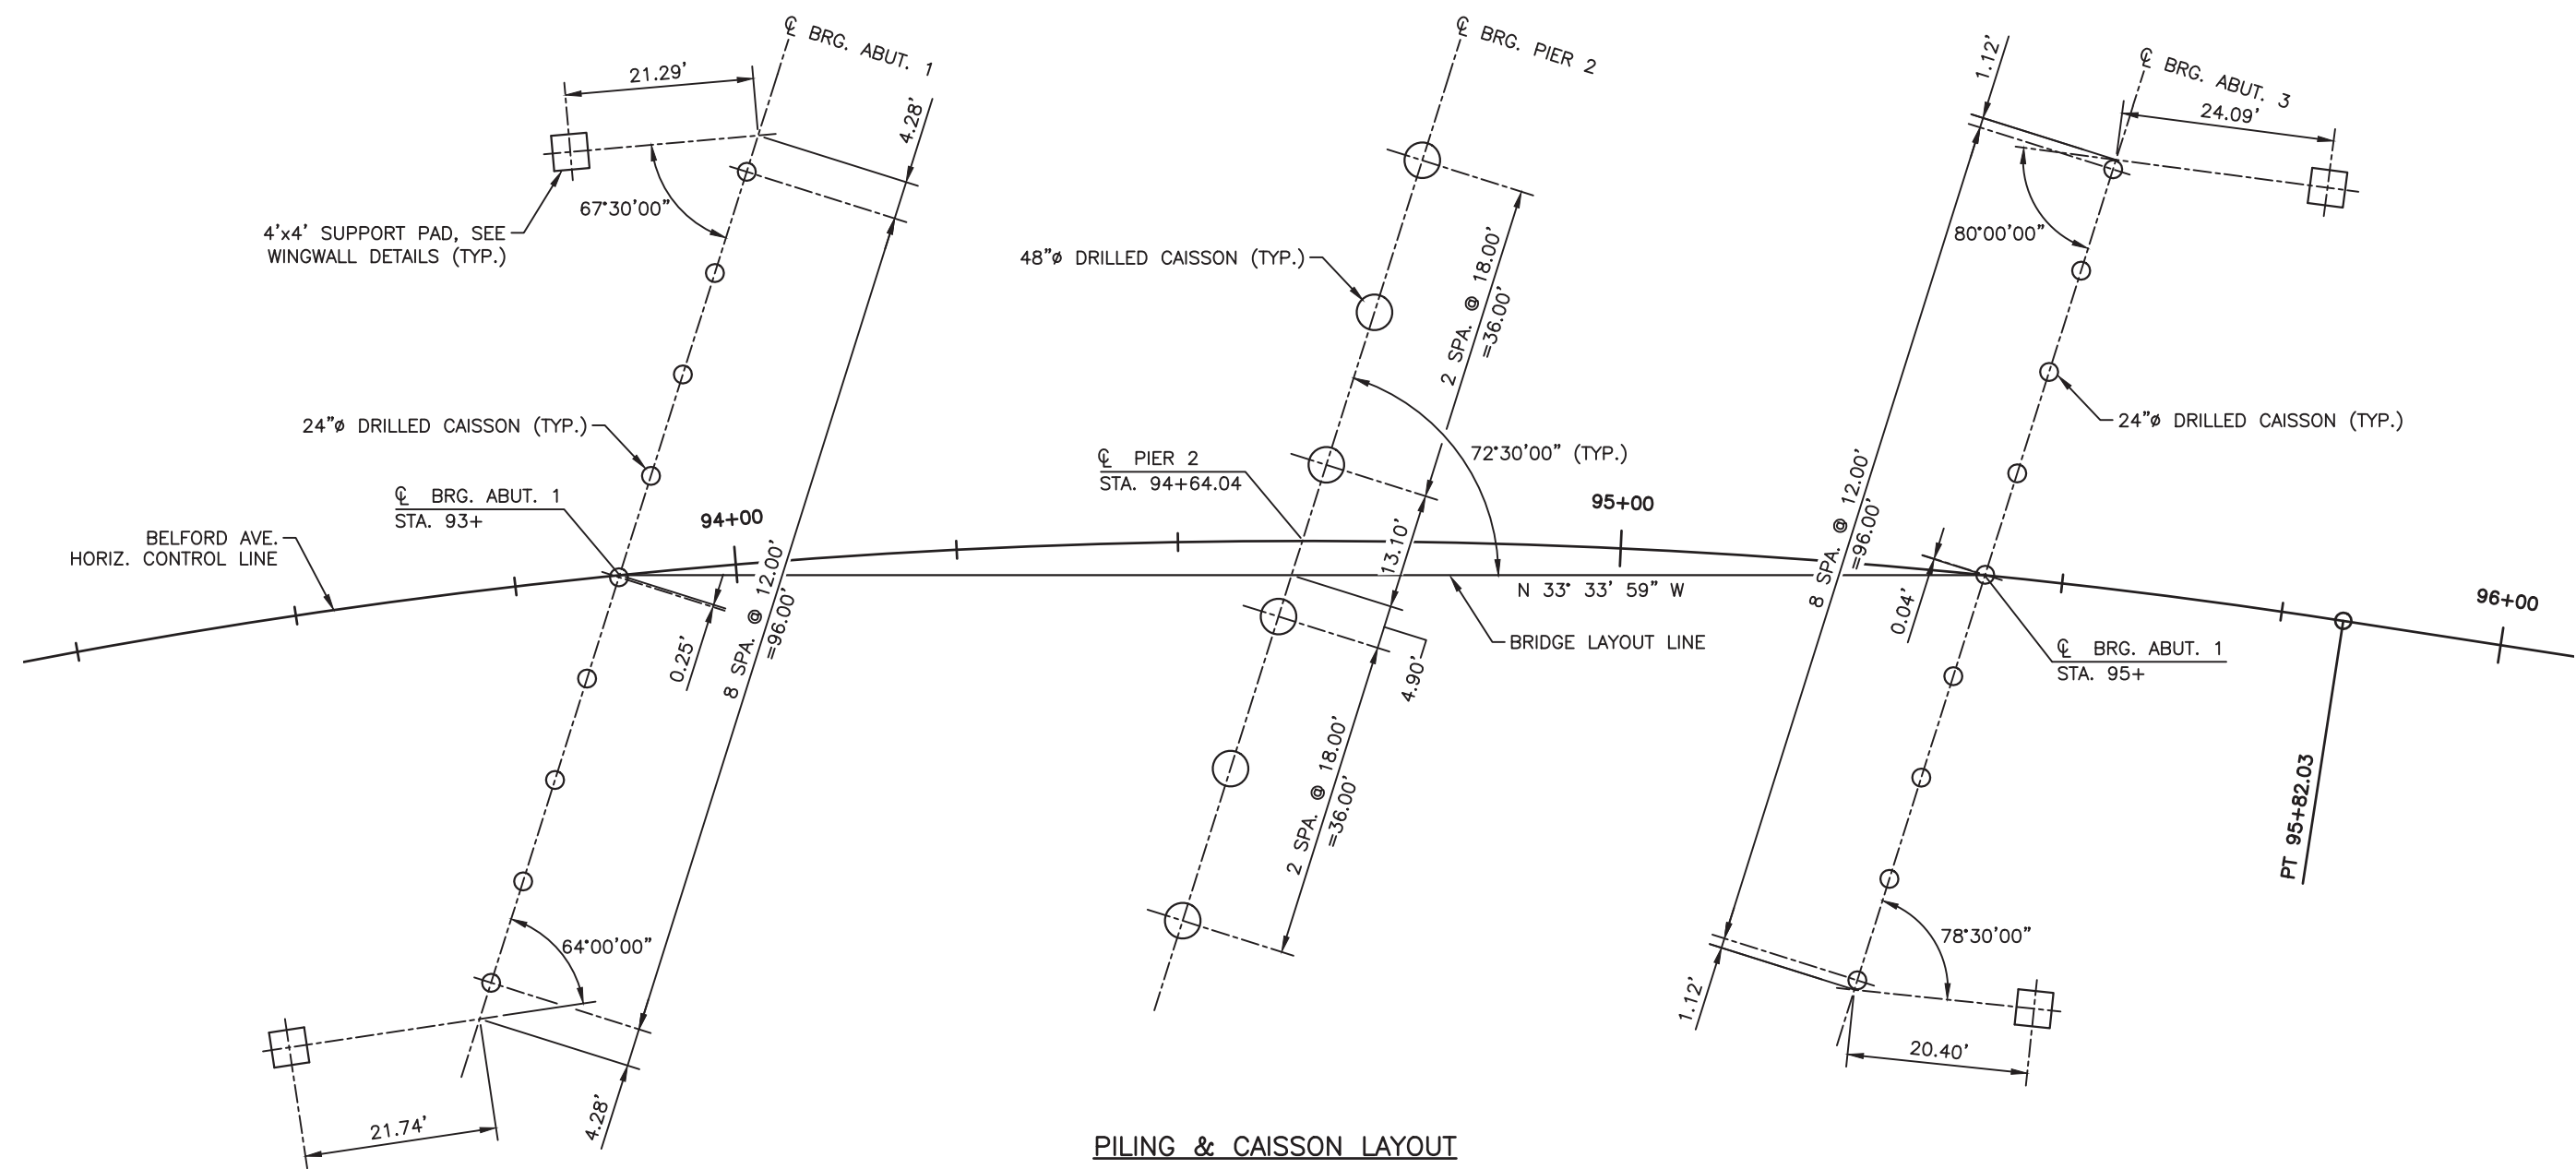


PILING & CAISSON LAYOUT


I:\115360-01 - Compark at Belford\CADD\Bridge\Drawings\, Dustin.Shaklee

Print Date: 11/18/2016 8:22:38 AM		000	Sheet Revisions			Manhard CONSULTING LTD 8008 E. Arapahoe Court, Suite 110, Centennial, CO 80112 ph 303.708.0300 fax 303.708.0400 manhard.com Civil Engineers • Surveyors • Water Resource Engineers • Water & Wastewater Engineers Construction Managers • Environmental Scientists • Landscape Architects • Planners	As Constructed		BELFORD-HAPPY CANYON CREEK BRIDGE			Project No./Code		
File Name: B115360-01FDN01.dwg			Date	Comments	Initials		No Revisions:		CAISSON LAYOUT					
Horizontal Scale: 1"=20' Vertical Scale:							Revised:		Designer:	J. LYNCH	Structure			
 FELSBURG HOLT & ULLEVIG	6300 South Syracuse Way, Suite 600 Centennial, CO 80111 tel 303.721.1440 fax 303.721.0832						Detailer:		R. DILLON	Numbers				
							Void:		Subset:	BRIDGE	Sheets:	B10 of 32	Sheet Number	20


I:\115360-01 - Compark at Belford\CADD\Drawings\, Dustin.Shaklee

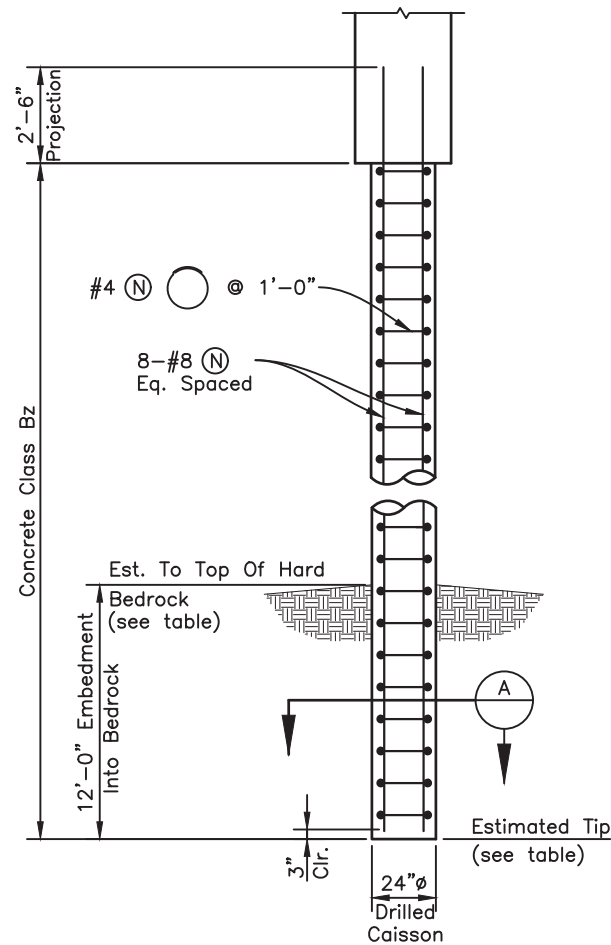


24" CAISSON DETAIL

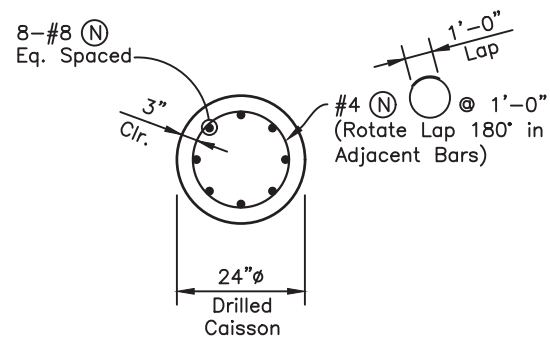

SECTION A

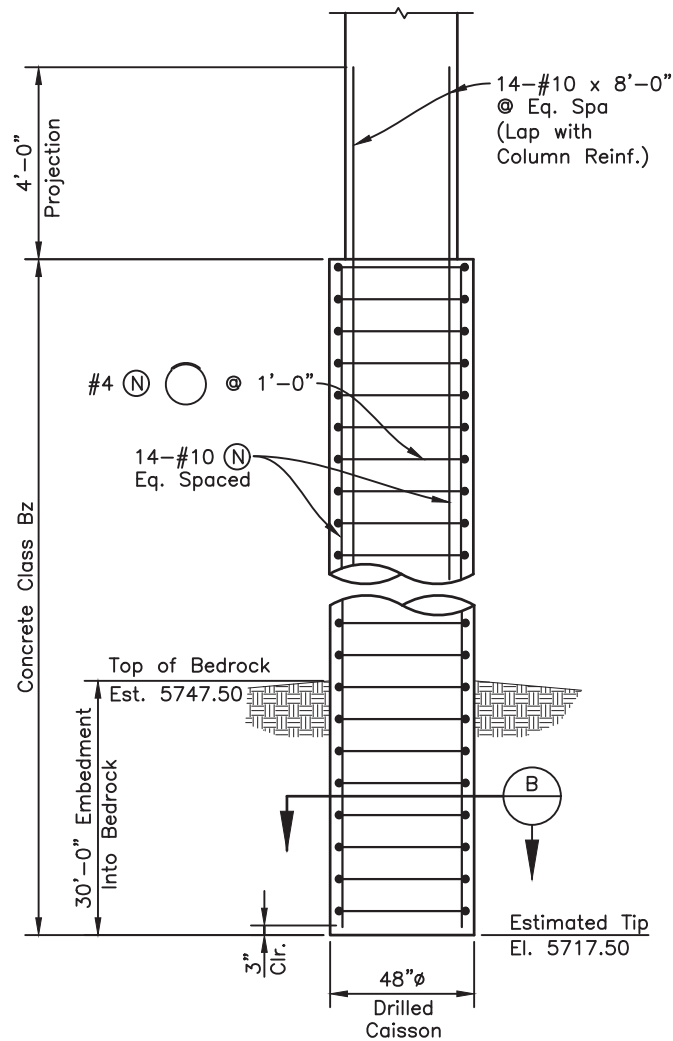

48" CAISSON DETAIL

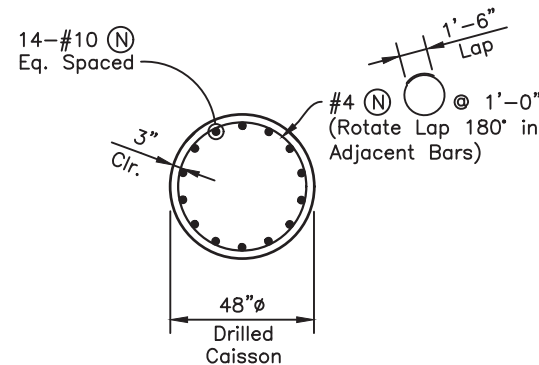

SECTION B

	MAX. LOAD (unfactored) (kips)	MAX. LOAD (factored) (kips)	TOP OF CAISSON ELEVATION	EST. TOP OF BEDROCK ELEVATION	EST. TIP ELEVATION
ABUTMENT 1	321	447	5771.70	5749.80	5737.80
ABUTMENT 3	321	447	5773.00	5747.30	5735.30

RESISTANCE TYPE	ALLOWABLE RESISTANCE
Side Resistance In Bedrock	3.6 ksf
Base Resistance In Bedrock	40 ksf

CAISSON NOTES:

- Caissons shall extend at least to the estimated tip elevation. Caissons shall be further advanced into the hard bedrock if necessary to obtain the specified minimum embedment below the estimated top of hard bedrock as determined in the field by the Engineer.
- Top of hard bedrock elevation shall be verified at time of construction by the Engineer.
- The use of temporary casing & dewatering during drilling caissons may be required. The cost of temporary casing & dewatering shall be included in the cost of item 503 - Drilled Caisson (54 inch).



Print Date: 11/18/2016 8:23:13 AM	
File Name: B115360-01FDN02.dwg	
Horizontal Scale: VARIES Vertical Scale:	
6300 South Syracuse Way, Suite 600 Centennial, CO 80111 tel 303.721.1440 fax 303.721.0832	

Sheet Revisions		
Date	Comments	Initials



As Constructed	BELFORD-HAPPY CANYON CREEK BRIDGE PILING & CAISSON DETAILS		Project No./Code
No Revisions:			
Revised:	Designer: J. LYNCH	Structure Numbers	
Void:	Detailer: C. MIYAMOTO		
	Subset: BRIDGE	Sheets: B11 of 32	Sheet Number 21

I:\115360-01 - Compark at Belford\CADD\Drawings\, Dustin.Shaklee

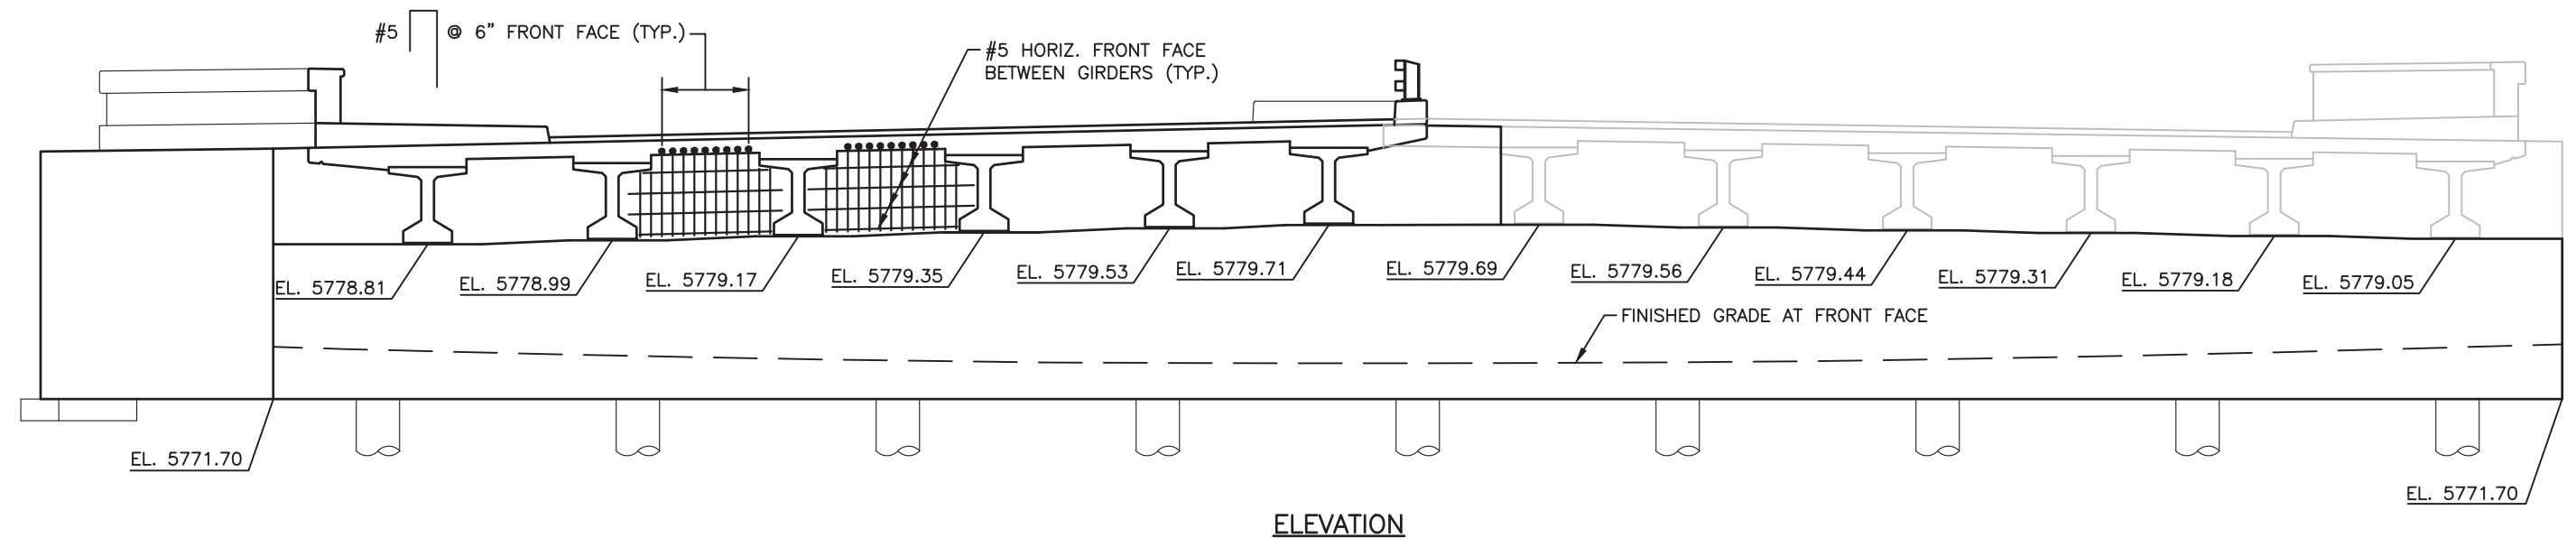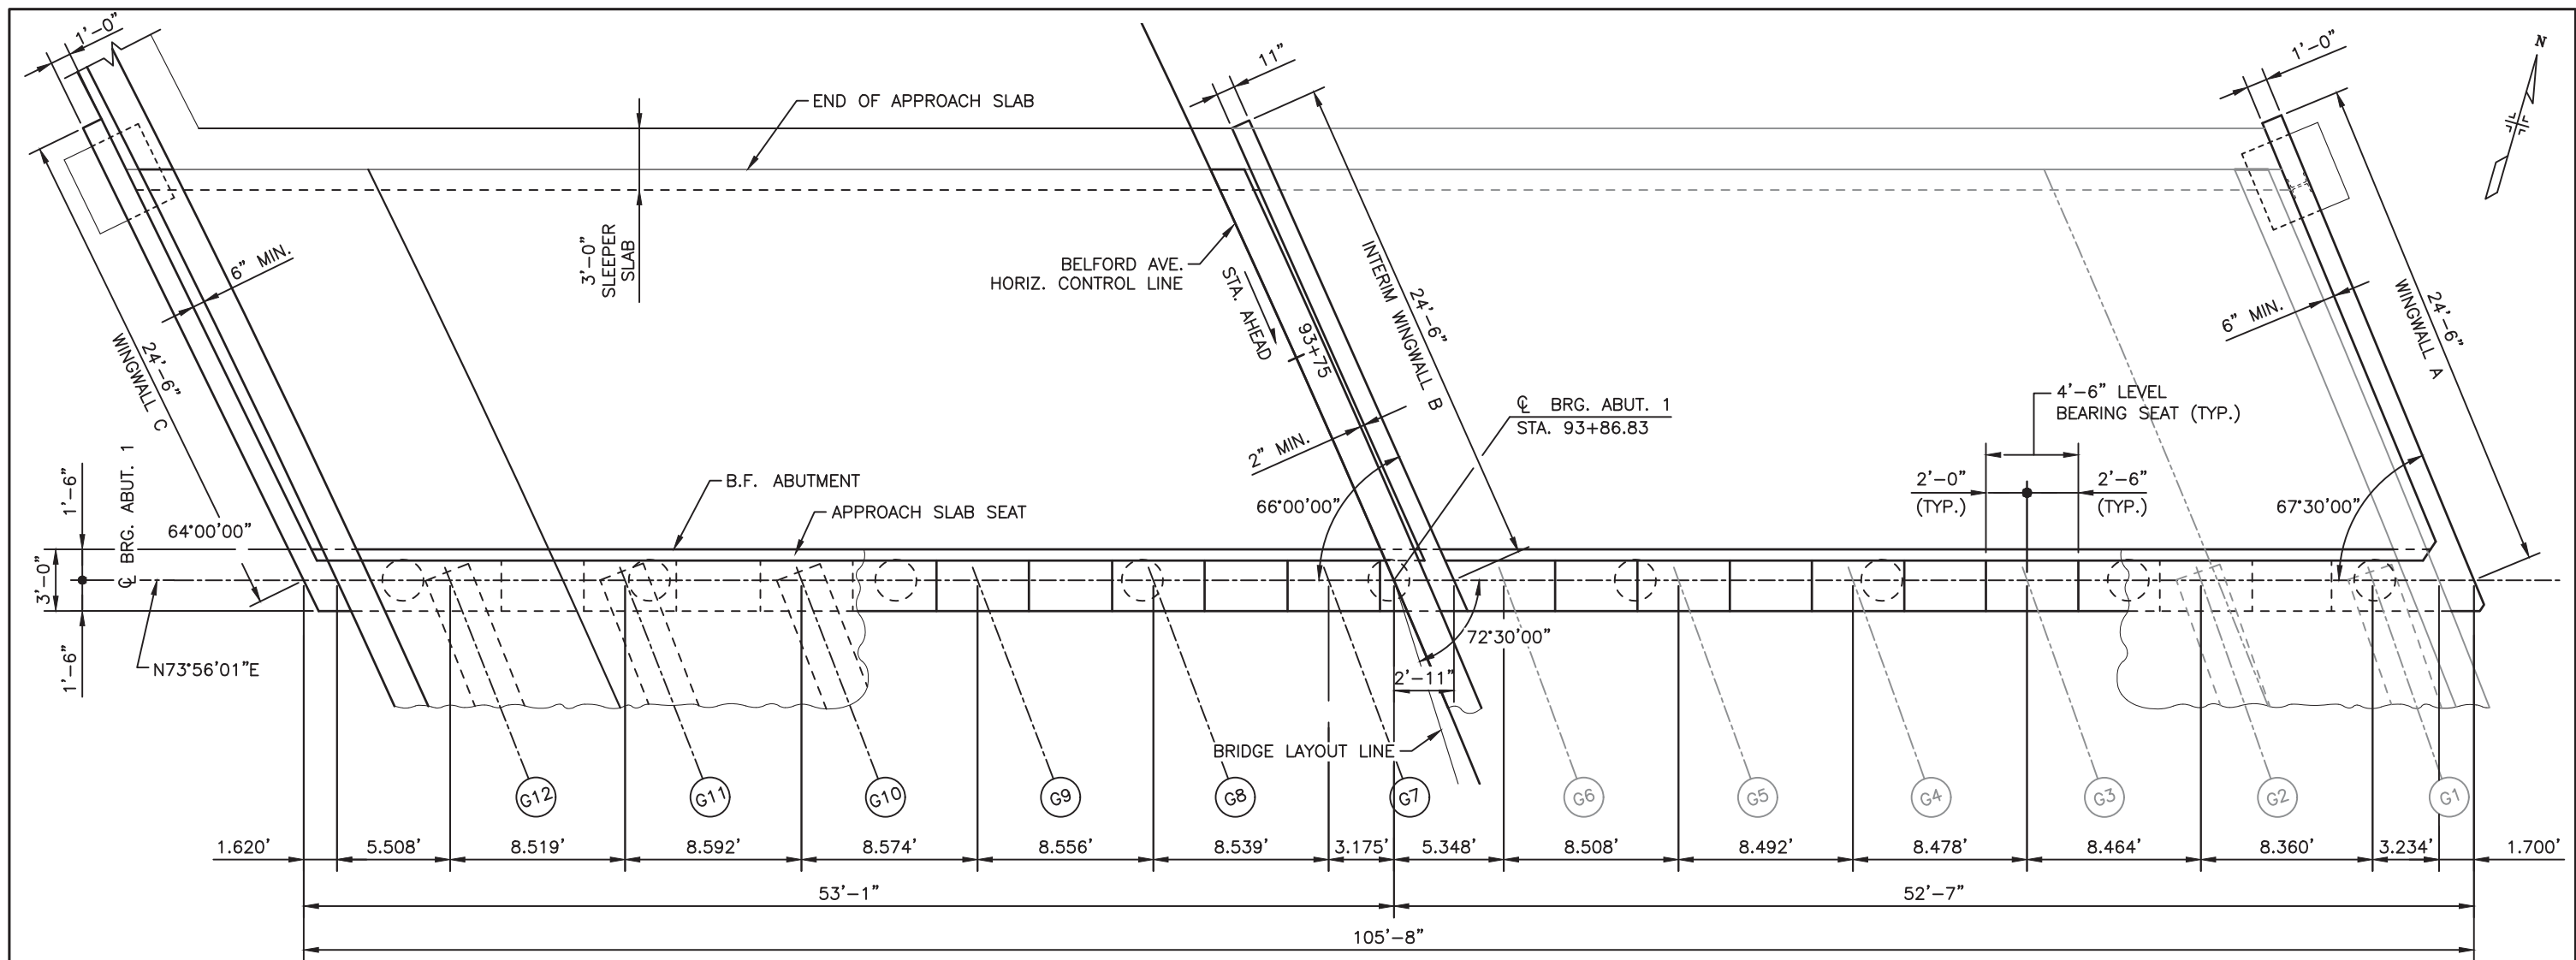


Print Date: 11/18/2016 8:24:00 AM
File Name: B115360-01ABT01.dwg
Horizontal Scale: 1/8"=1'-0" Vertical Scale:
 FELSBURG HOLT & ULLEVIG
6300 South Syracuse Way, Suite 600 Centennial, CO 80111 tel 303.721.1440 fax 303.721.0832

Sheet Revisions		
Date	Comments	Initials




As Constructed		Belford-Happy Canyon Creek Bridge Abutment 1 Plan & Elevation		Project No./Code	
No Revisions:		Designer: J. LYNCH		Structure Numbers	
Revised:		Detailer: R. DILLON			
Void:		Subset: BRIDGE		Sheets: B12 of 32	
				Sheet Number 22	

I:\115360-01 - Compark at Belford\CADD\Drawings\, Dustin.Shaklee

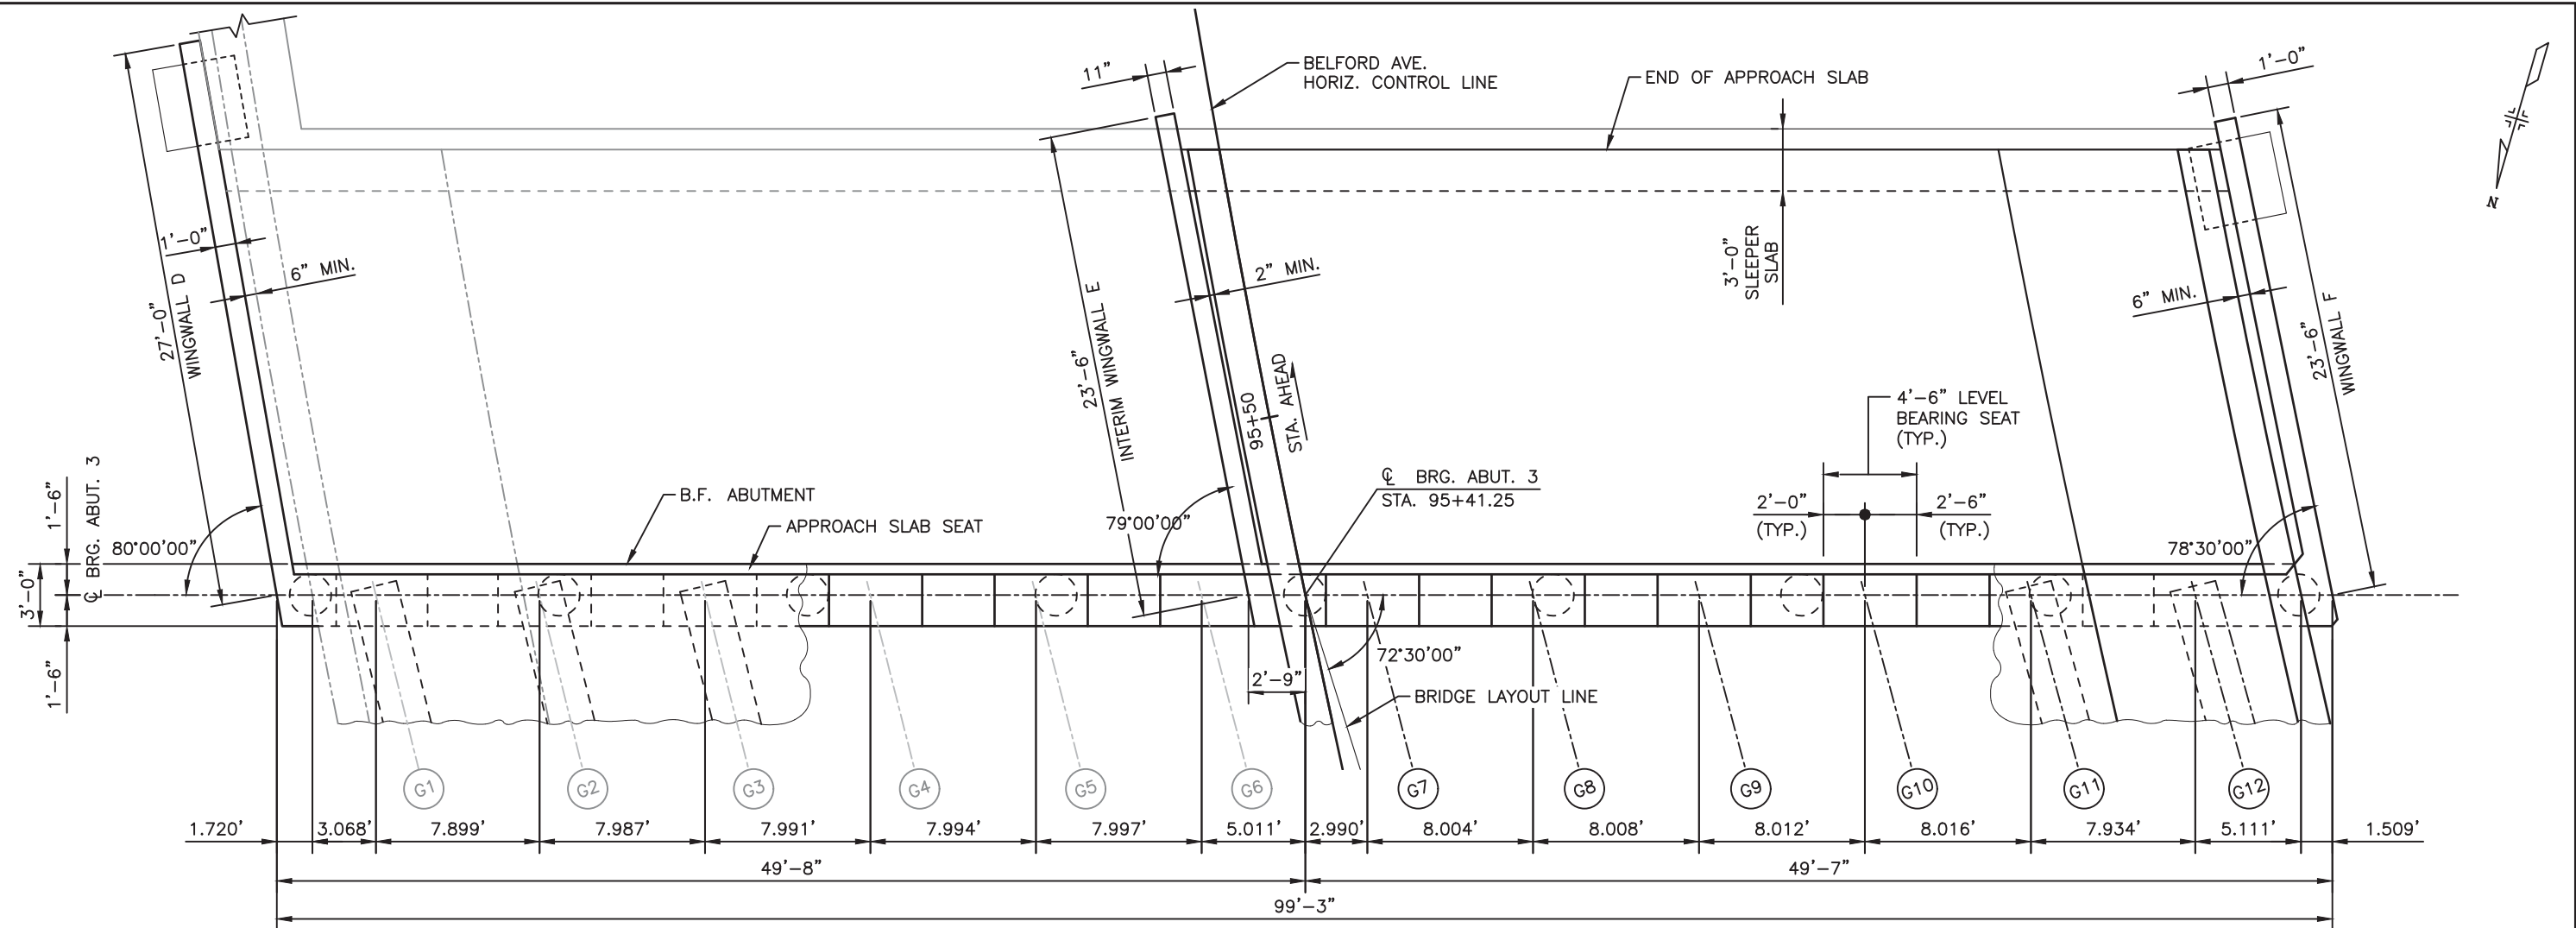

PLAN

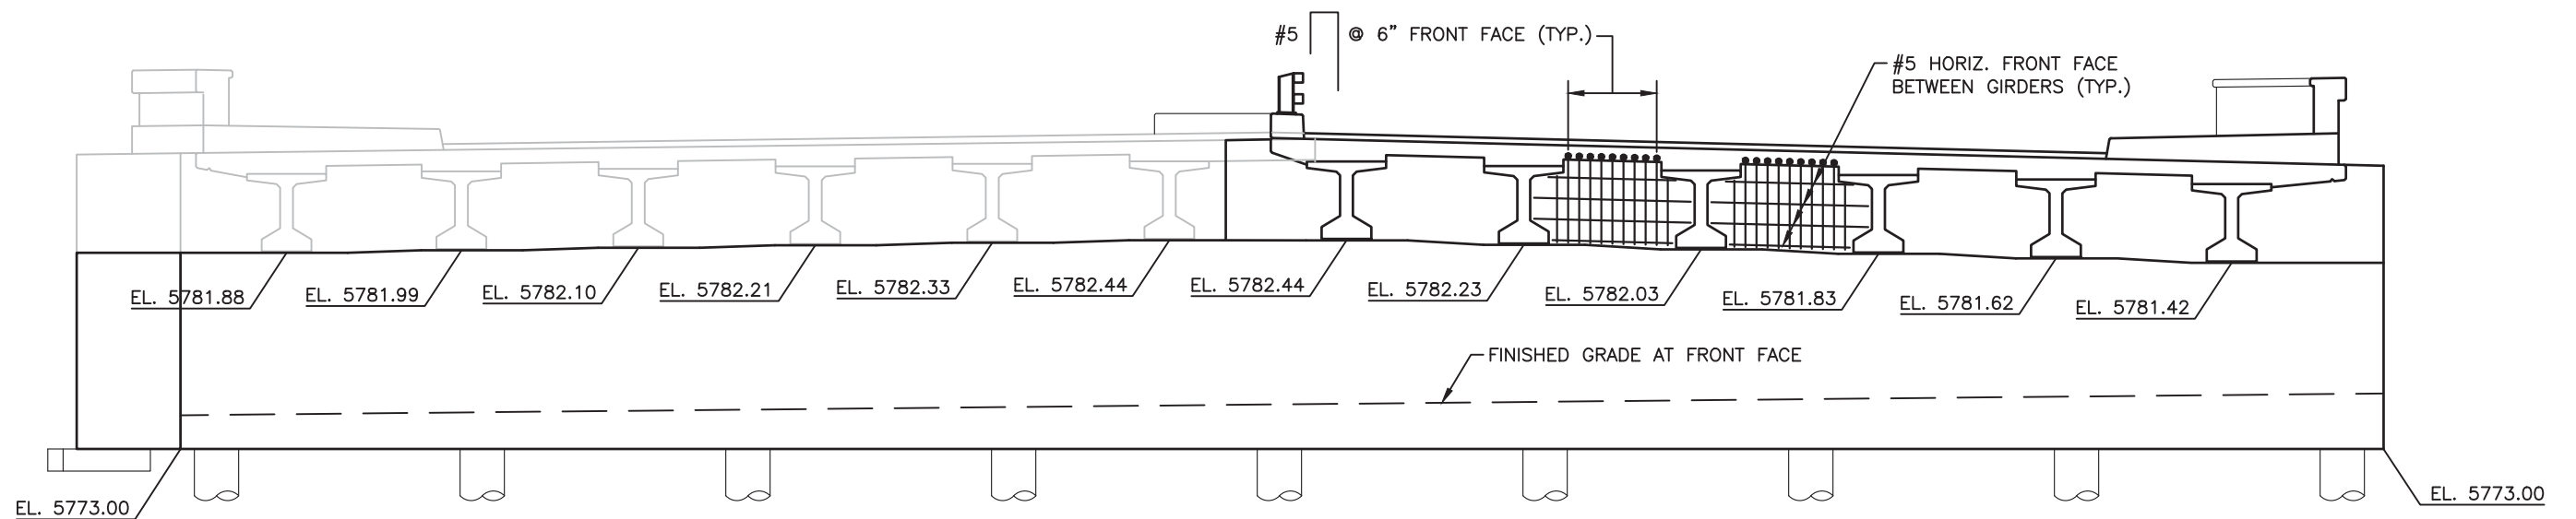

ELEVATION



Print Date: 11/18/2016 8:24:48 AM
File Name: B115360-01ABT02.dwg
Horizontal Scale: 1/8"=1'-0" Vertical Scale:
FELSBURG
HOLT &
ULLEVIK
6300 South Syracuse Way, Suite 600
Centennial, CO 80111
tel 303.721.1440
fax 303.721.0832

Sheet Revisions		
Date	Comments	Initials



As Constructed	BELFORD–HAPPY CANYON CREEK BRIDGE ABUTMENT 3 PLAN & ELEVATION			Project No./Code
No Revisions:				
Revised:	Designer: J. LYNCH	Structure		
	Detailer: R. DILLON	Numbers		
Void:	Subset: BRIDGE	Sheets:	B13 of 32	Sheet Number 23

I:\115360-01 - Compark at Belford\CADD\Drawings\, Dustin.Shaklee

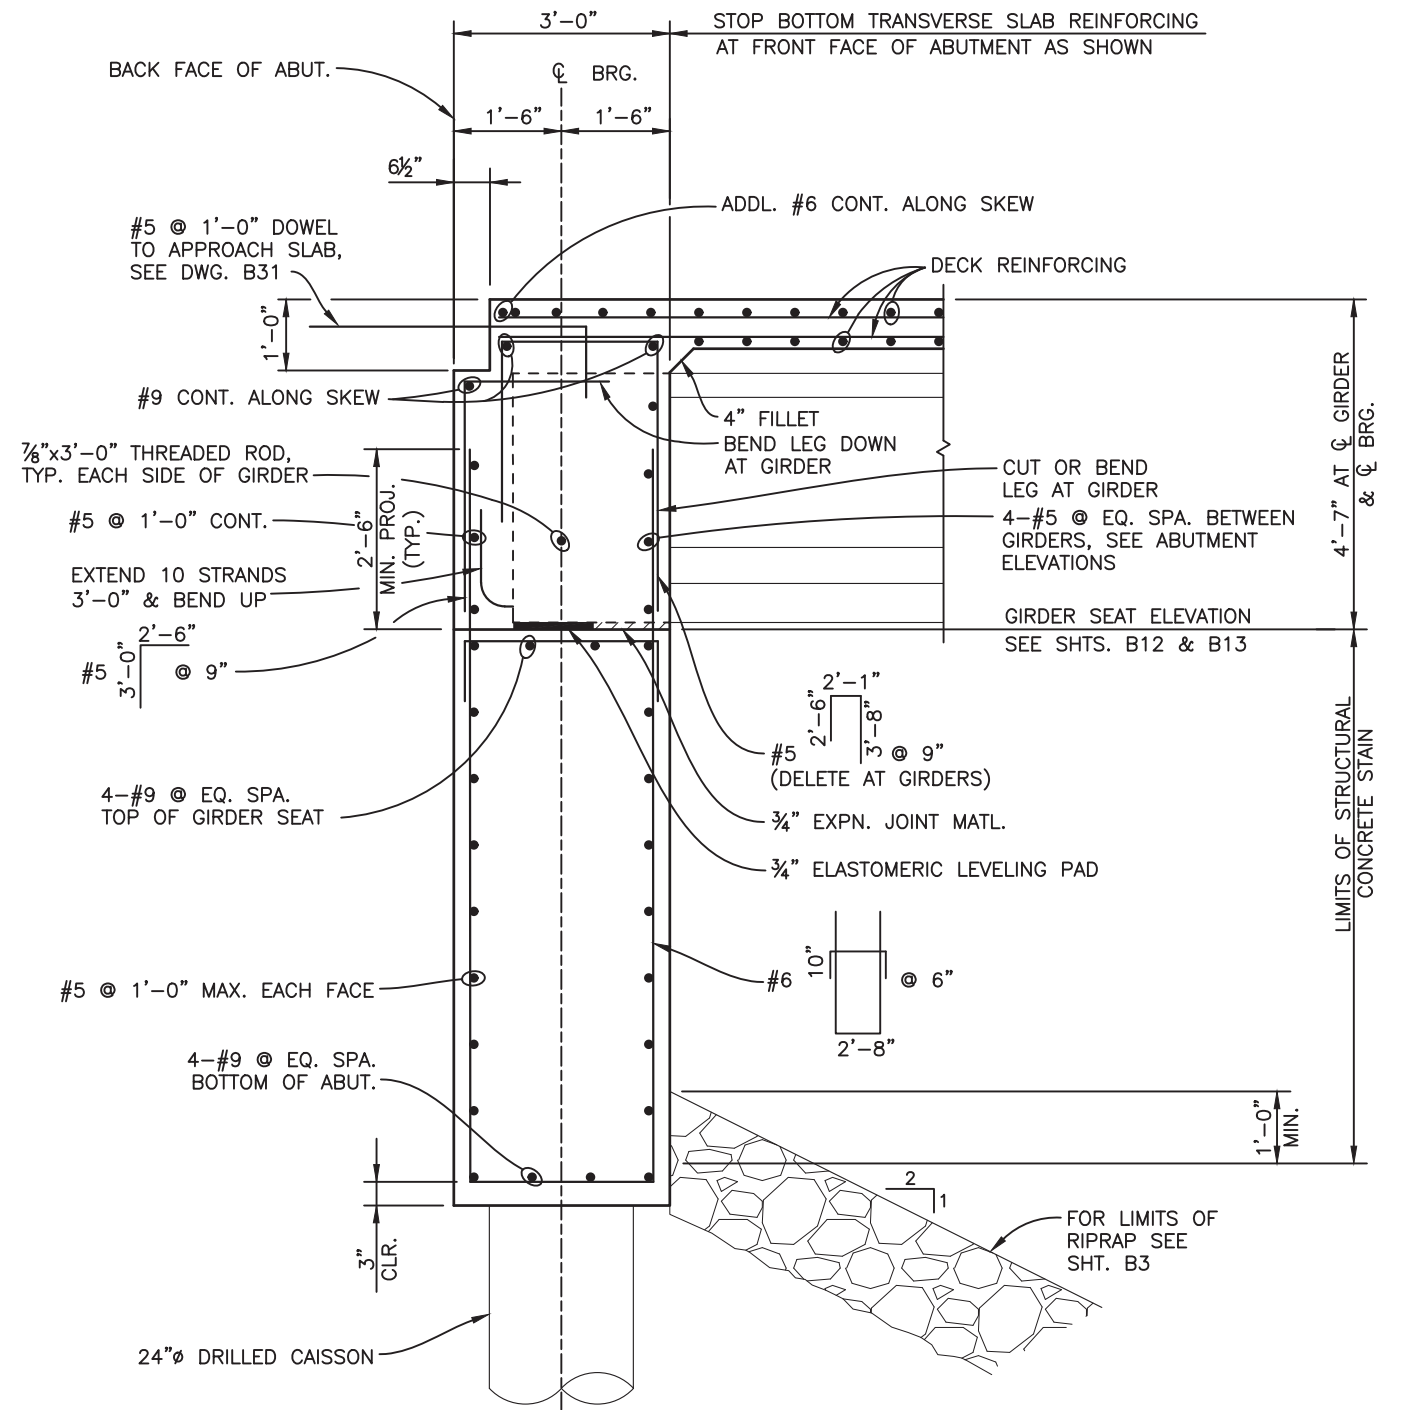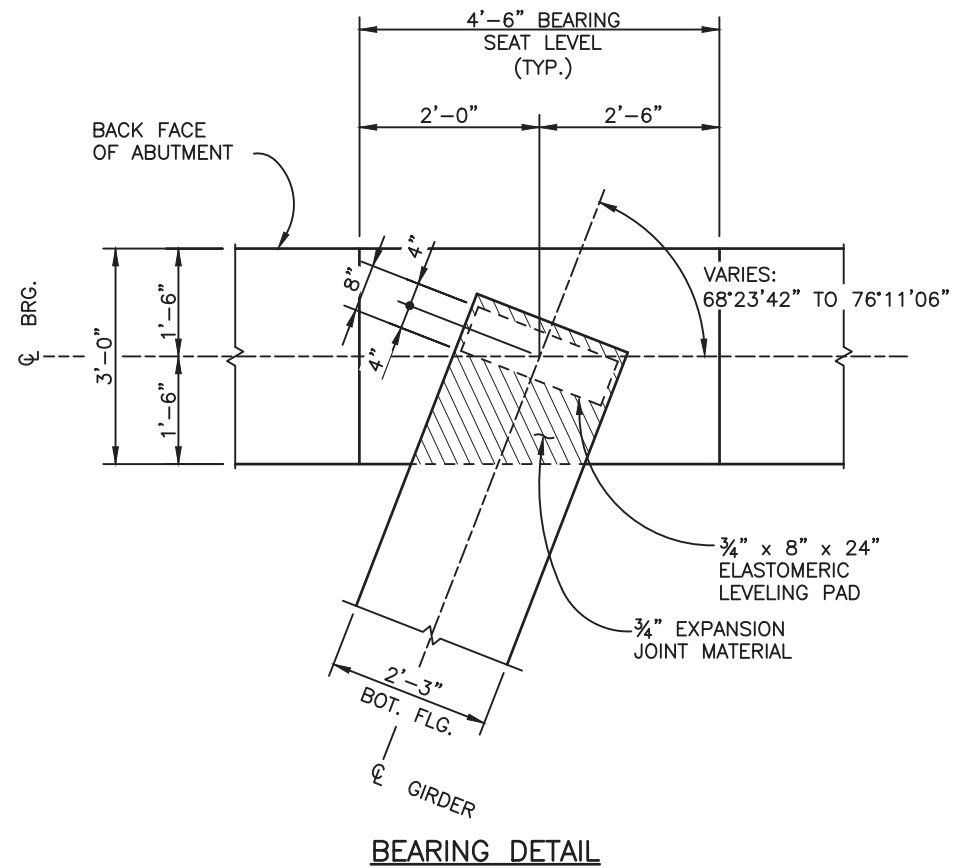

Print Date: 11/18/2016 8:25:22 AM	
File Name: B115360-01ABT03.dwg	
Horizontal Scale: VARIES Vertical Scale:	
 FELSBURG HOLT & ULLEVIG	6300 South Syracuse Way, Suite 600 Centennial, CO 80111 tel 303.721.1440 fax 303.721.0832



Sheet Revisions		
Date	Comments	Initials



As Constructed	BELFORD-HAPPY CANYON CREEK BRIDGE ABUTMENT SECTIONS & DETAILS			Project No./Code
No Revisions:	Designer: J. LYNCH	Structure		
Revised:	Detailer: C. MIYAMOTO	Numbers		
Void:	Subset: BRIDGE	Sheets:	B14 of 32	Sheet Number 24

WINGWALL TABLE					
LOCATION	L	Θ	ELEV. A	ELEV. B	ELEV. C
WINGWALL A	24'-6"	67°30'00"	5783.56	5783.36	5771.70
WINGWALL C	24'-6"	64°00'00"	5783.25	5783.17	5771.70
WINGWALL D	27'-0"	80°00'00"	5786.39	5787.06	5773.00
WINGWALL F	23'-6"	78°30'00"	5785.83	5786.53	5773.00

ELEVATIONS GIVEN AT OUTSIDE FACE OF WINGWALL

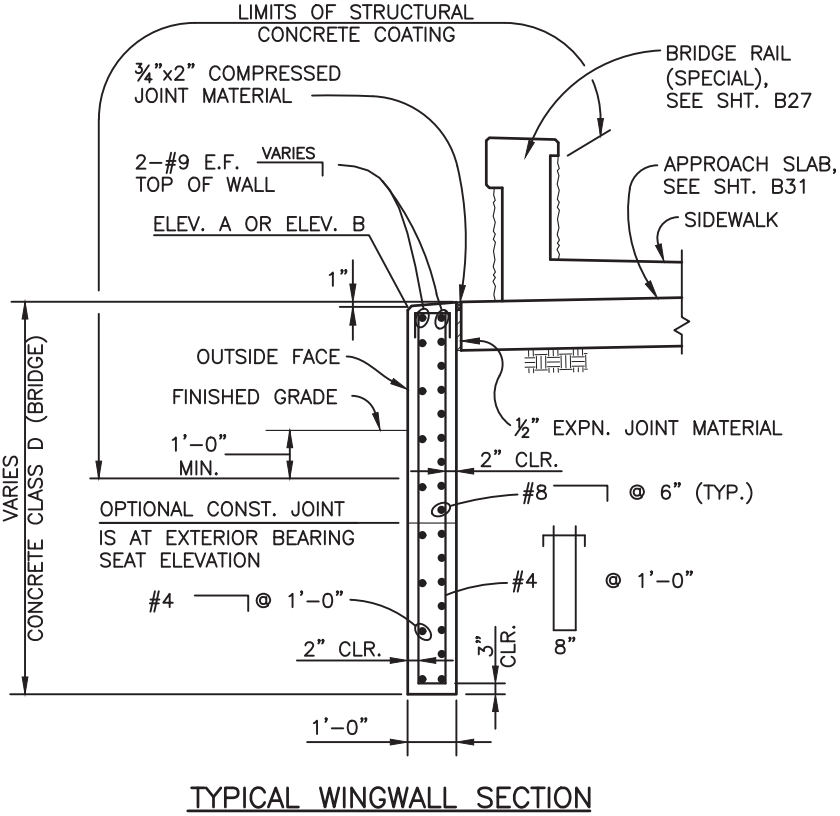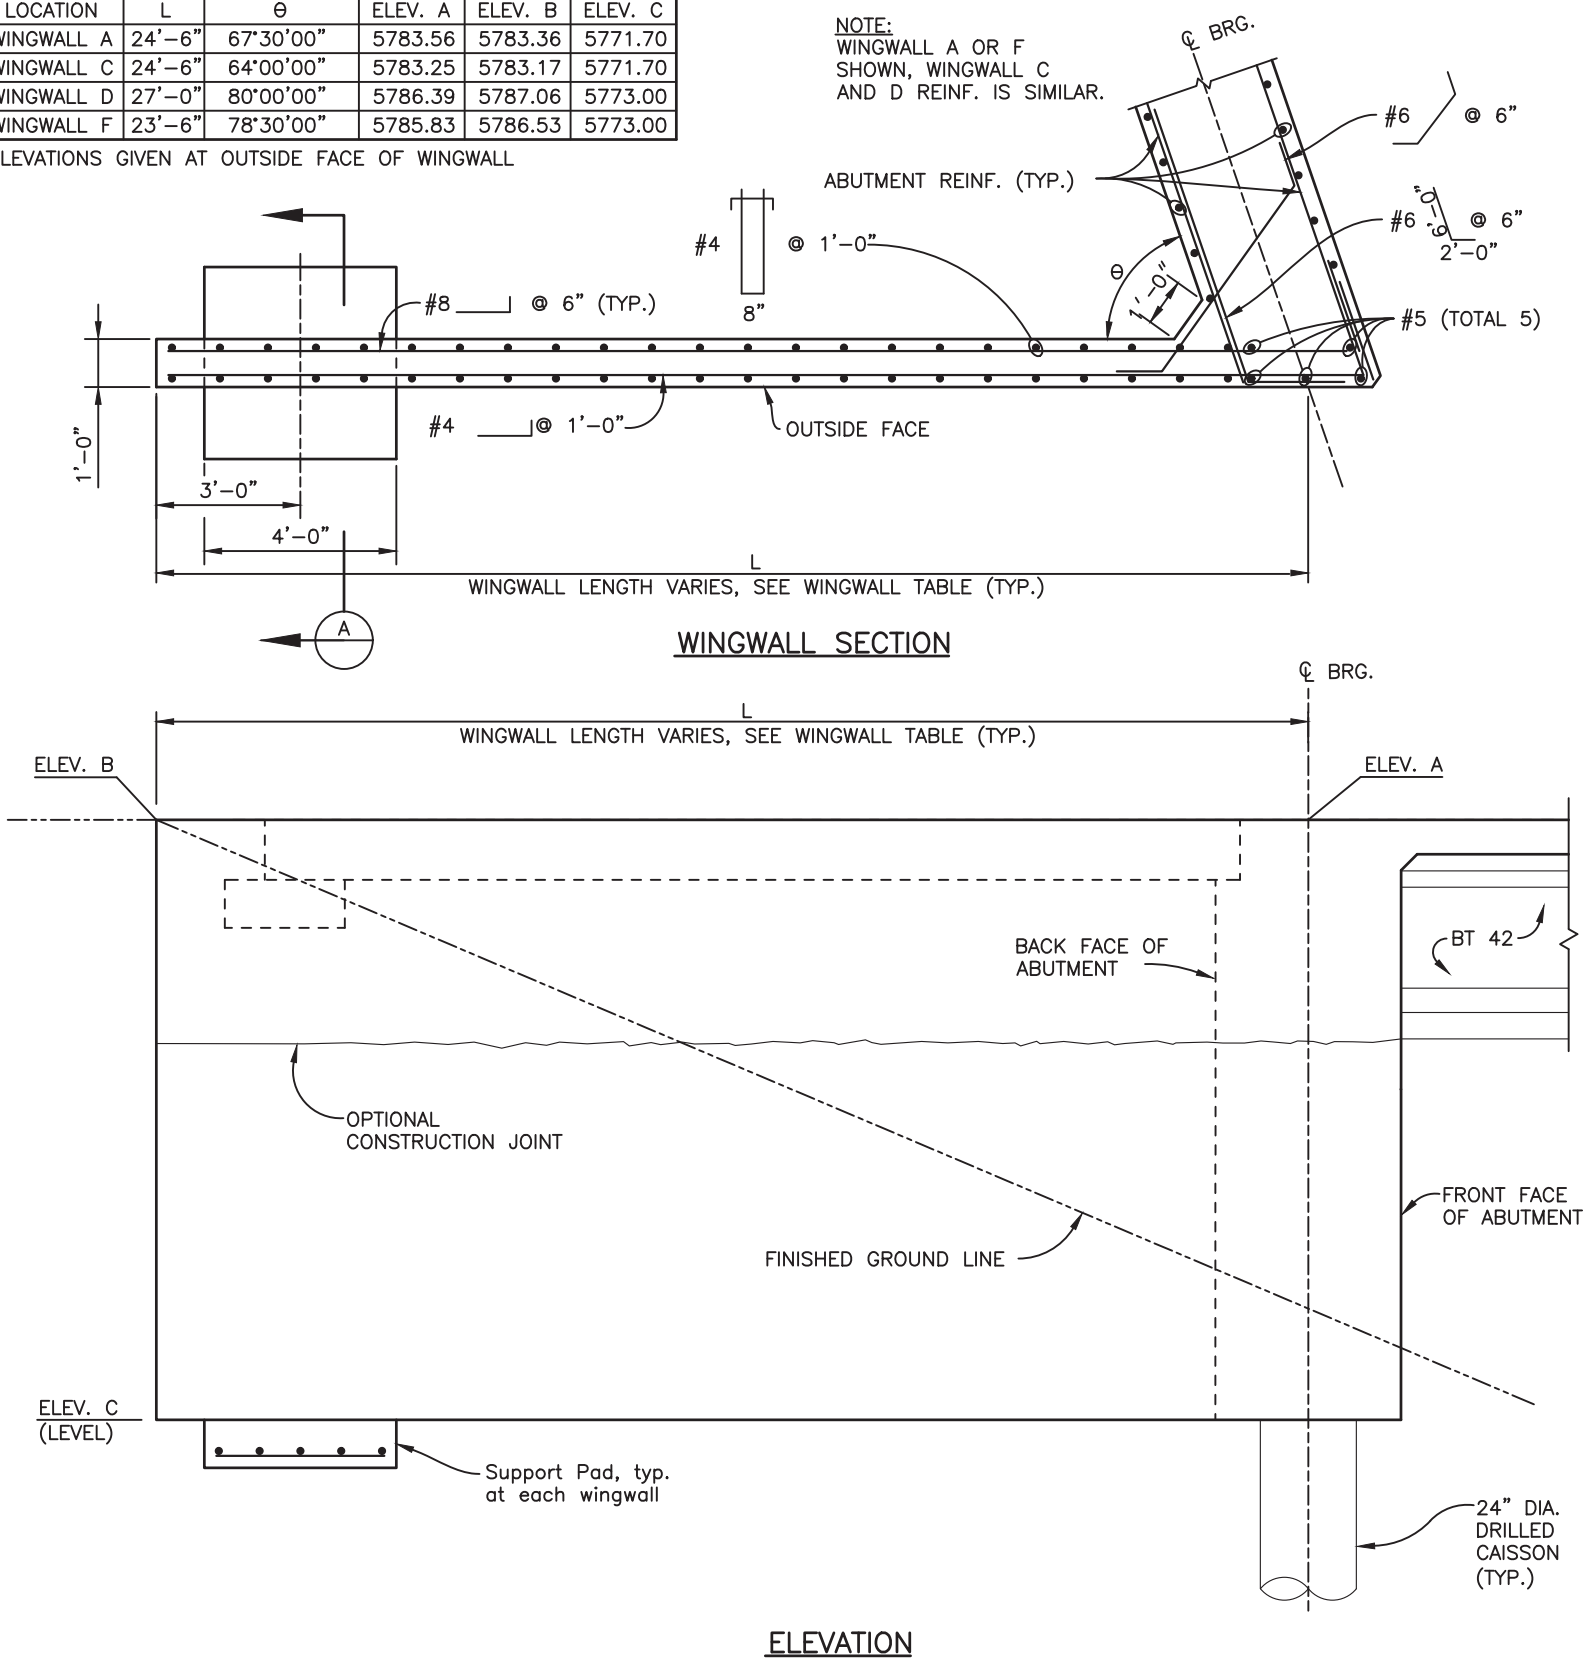

- NOTES:
- ELEVATIONS A & B ARE AT THE INSIDE FACE OF THE WINGWALL AS SHOWN IN TYPICAL WINGWALL SECTION.
 - BACKFILL AT THE OUTSIDE FACE OF WINGWALLS SHALL BE PLACED CONCURRENTLY WITH BACKFILL BEHIND THE WALLS.

I:\115360-01 - Compark at Belford\CADD\Bridge\Drawings\, Dustin.Shaklee

Print Date: 11/18/2016 8:25:56 AM

File Name: B115360-01WWL01.dwg


Horizontal Scale: VARIES Vertical Scale:

6300 South Syracuse Way, Suite 600
Centennial, CO 80111
tel 303.721.1440
fax 303.721.0832

Sheet Revisions		
Date	Comments	Initials



8008 E. Arapahoe Court, Suite 110, Centennial, CO 80112 ph 303.708.0500 fx 303.708.0400 manhard.com
Civil Engineers • Surveyors • Water Resource Engineers • Water & Wastewater Engineers
Construction Managers • Environmental Scientists • Landscape Architects • Planners

As Constructed		BELFORD-HAPPY CANYON CREEK BRIDGE WINGWALL DETAILS			Project No./Code	
No Revisions:						
Revised:		Designer:	J. LYNCH	Structure		
Void:		Detailer:	C. MIYAMOTO	Numbers		
		Subset:	BRIDGE	Sheets:	B15 of 32	Sheet Number 25


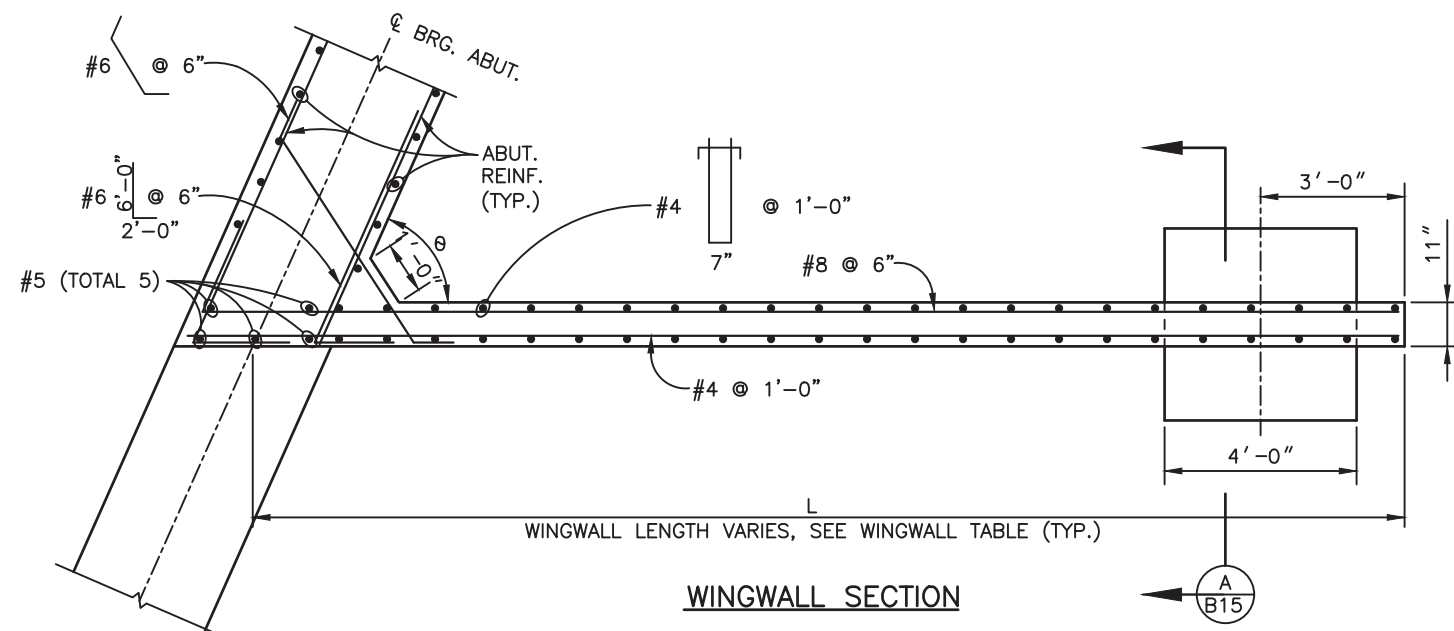


INTERIM WINGWALL TABLE					
LOCATION	L	θ	ELEV. A	ELEV. B	ELEV. C
WINGWALL B	24'-6"	66°00'00"	5784.31	5784.16	5771.70
WINGWALL E	23'-6"	79°00'00"	5787.06	5787.68	5773.00

ELEVATIONS GIVEN AT OUTSIDE FACE OF WINGWALL

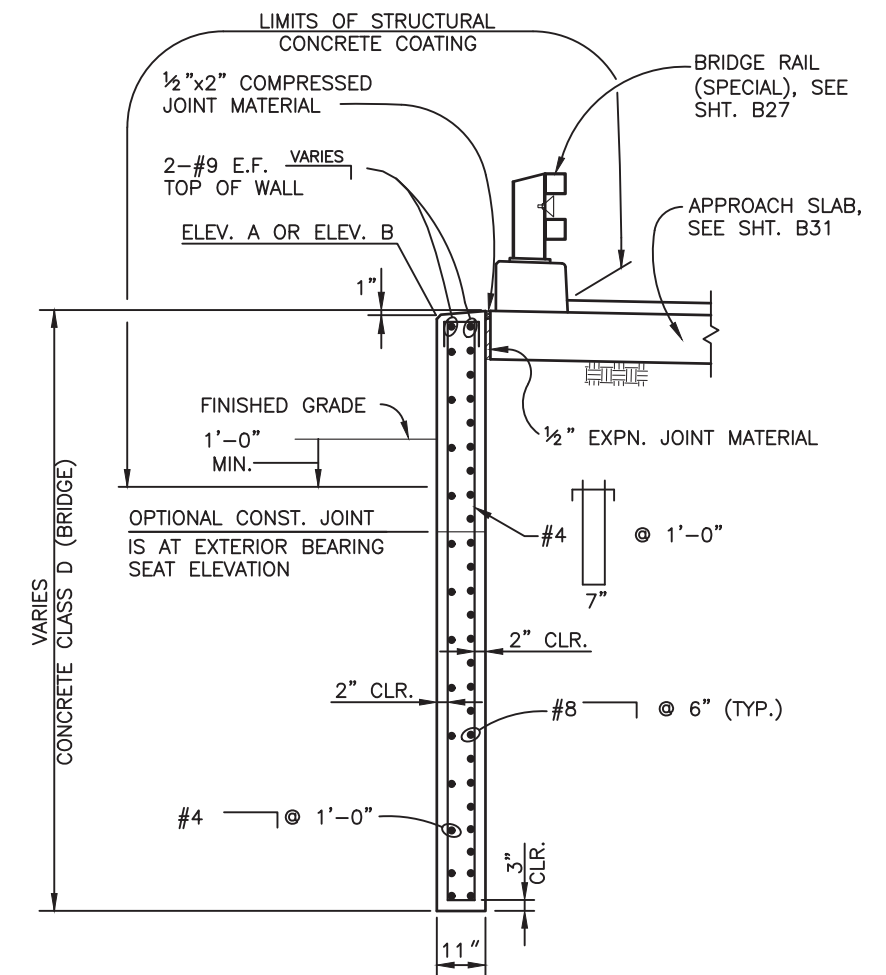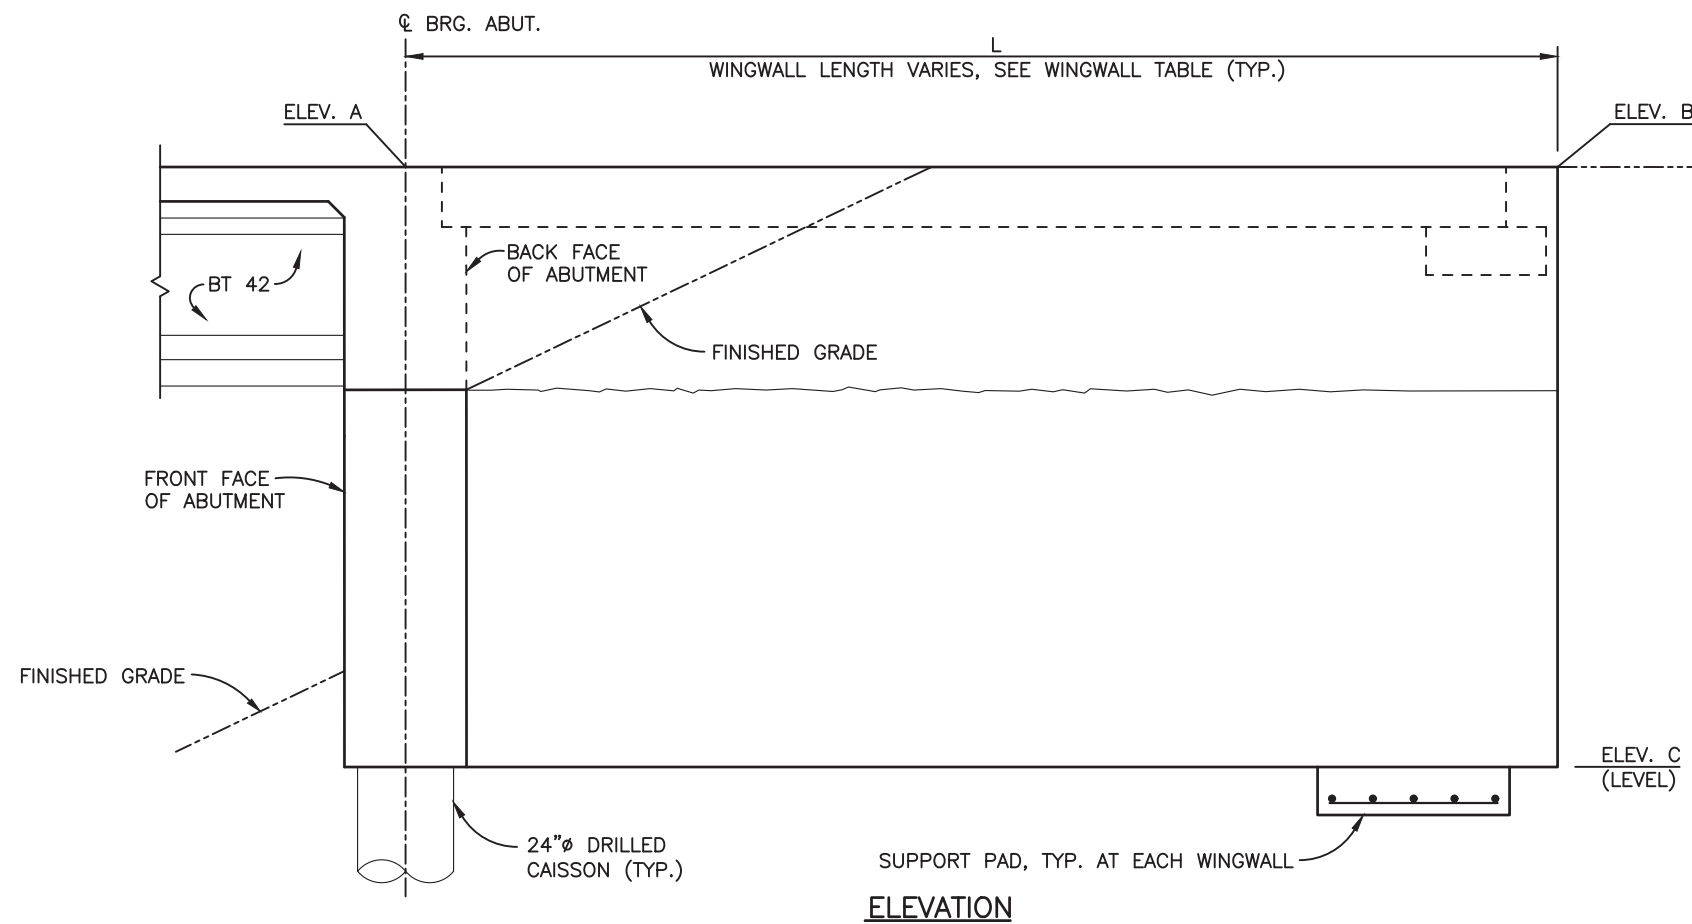








I:\115360-01 - Compark at Belford\CADD\Drawings\, Dustin.Shaklee

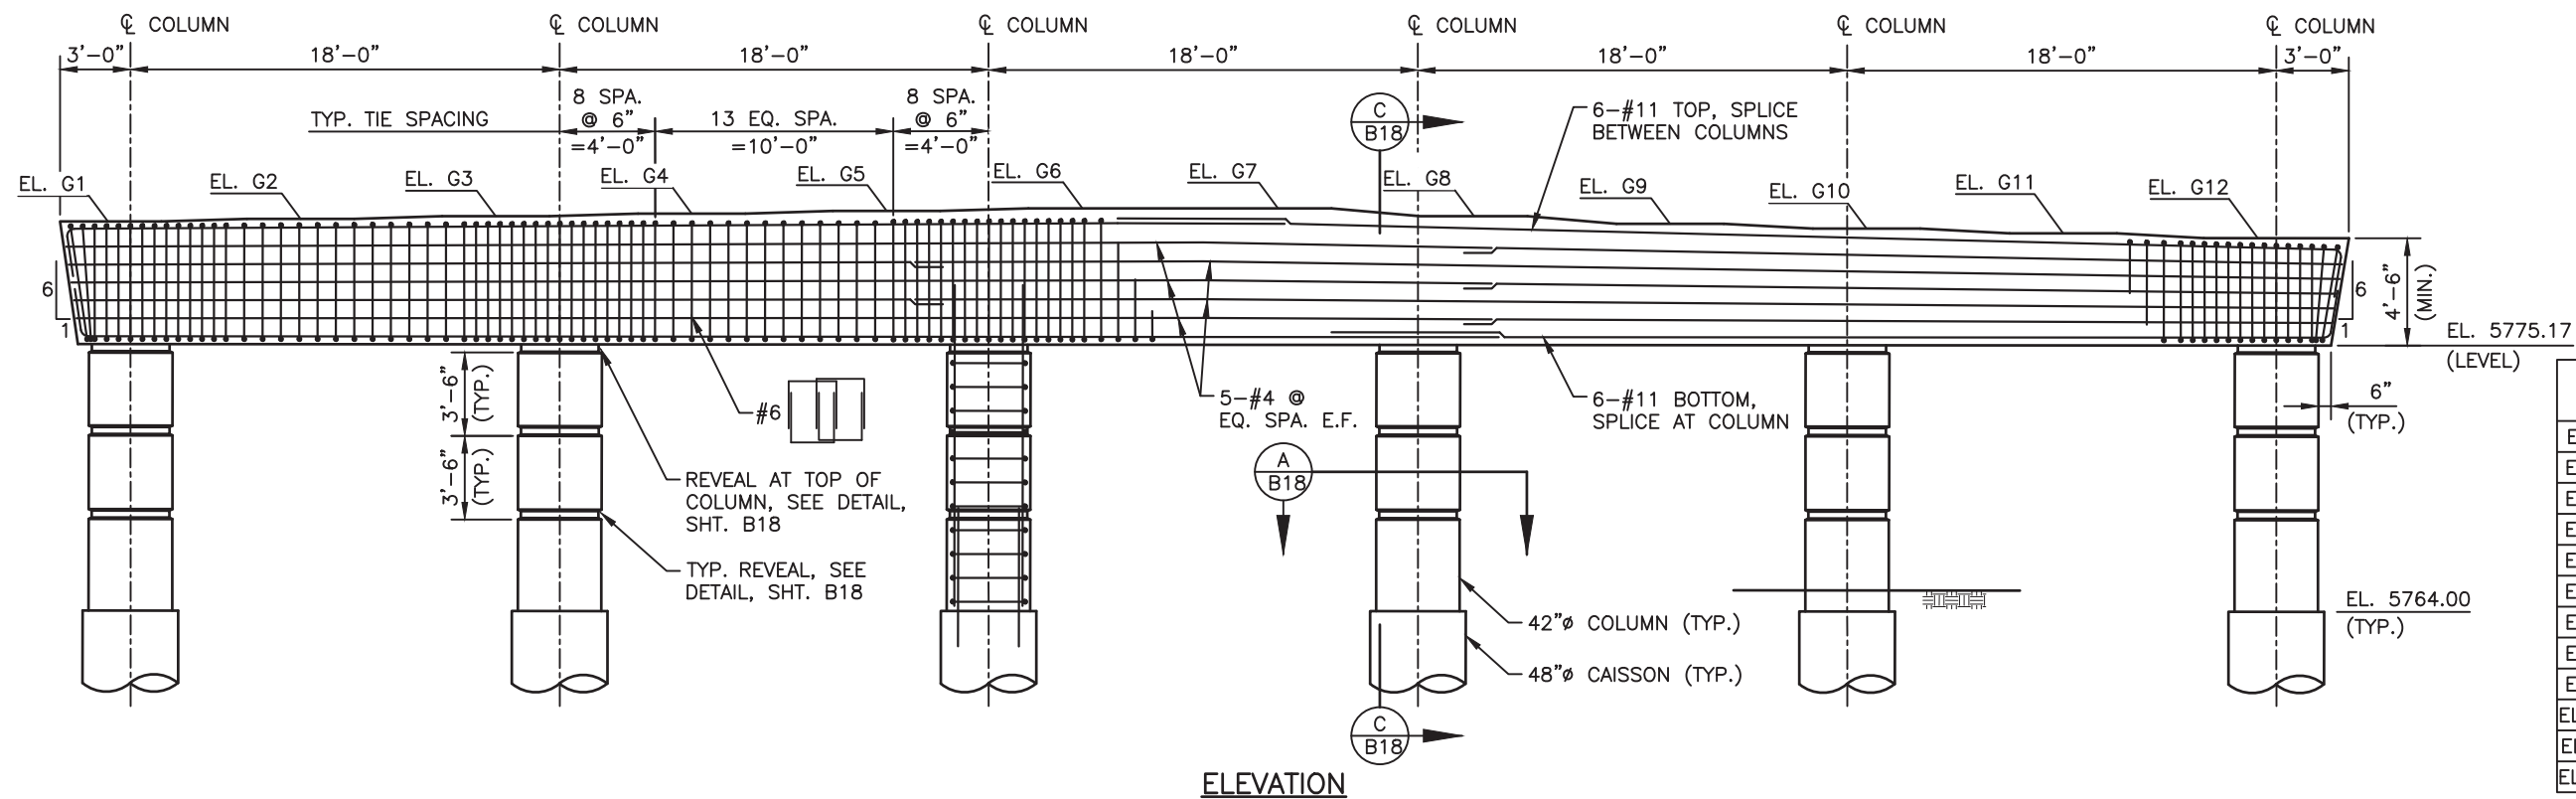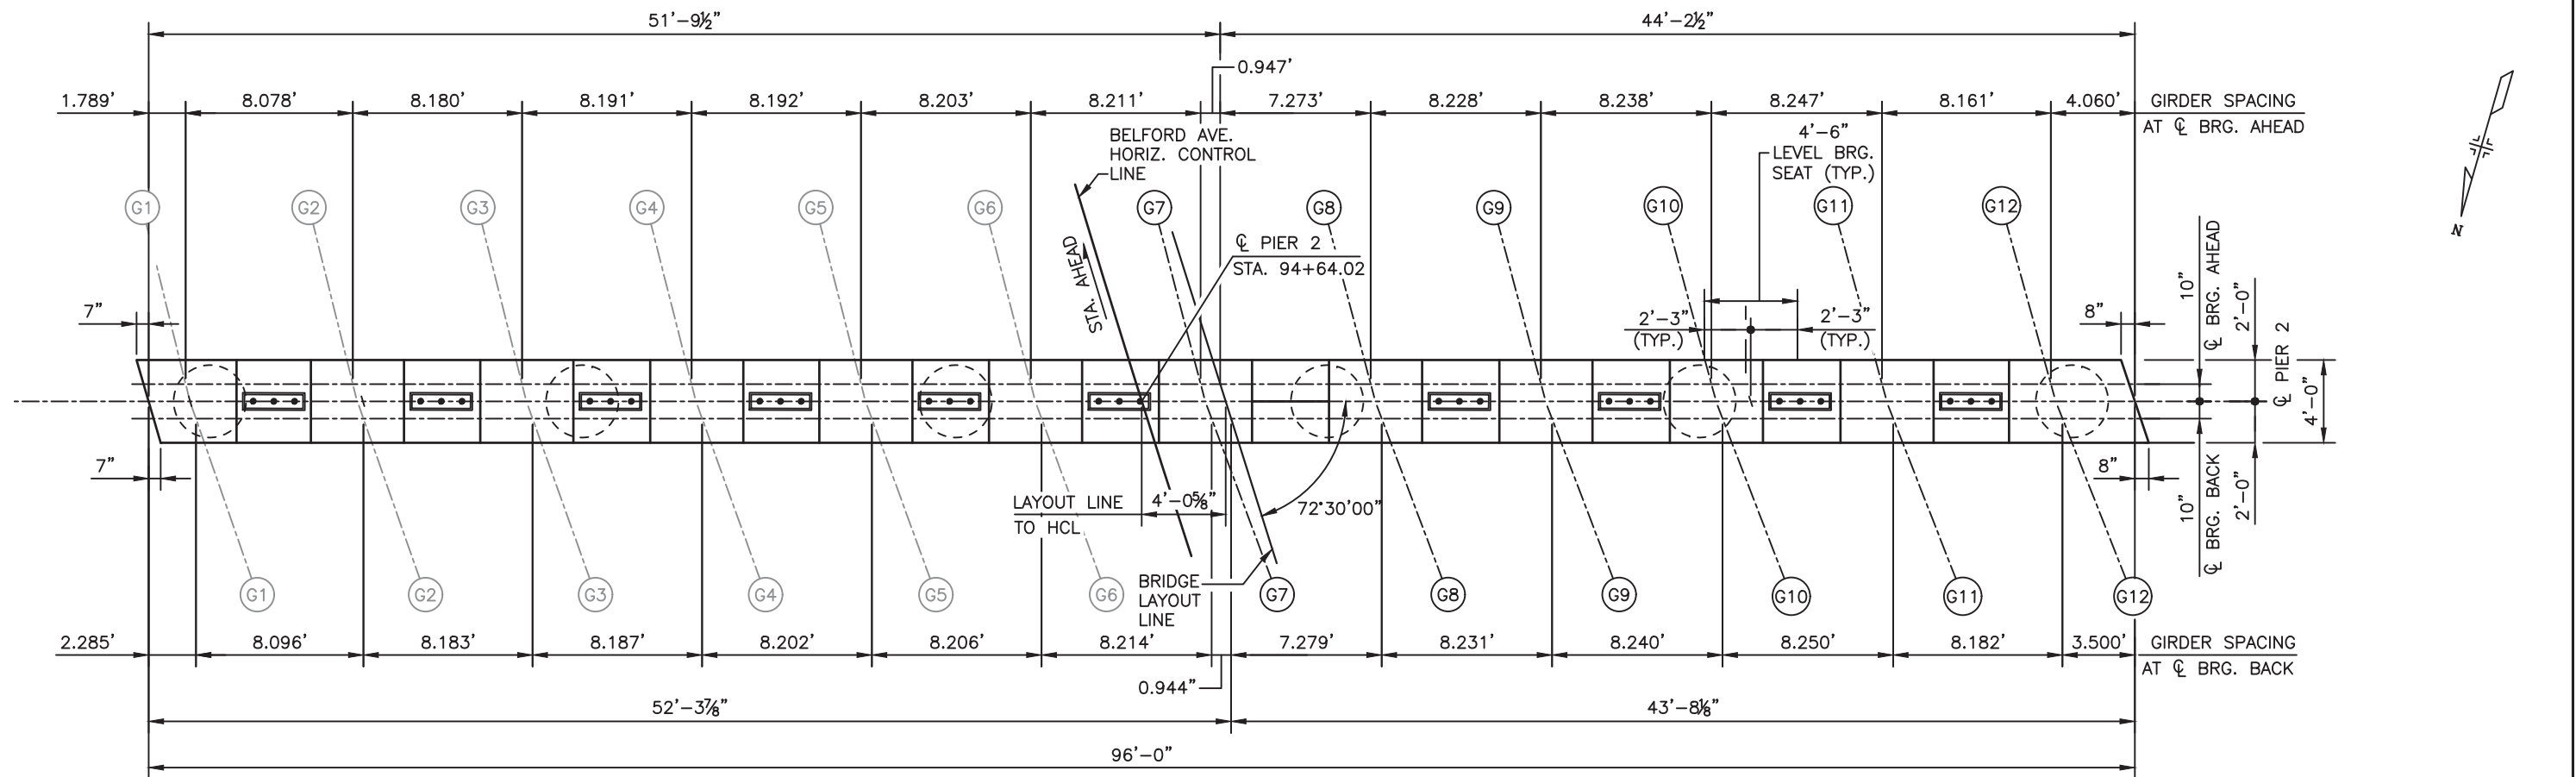


BEARING SEAT ELEVATIONS	
EL. G1	5780.11
EL. G2	5780.22
EL. G3	5780.33
EL. G4	5780.45
EL. G5	5780.56
EL. G6	5780.67
EL. G7	5780.67
EL. G8	5780.47
EL. G9	5780.27
EL. G10	5780.07
EL. G11	5779.87
EL. G12	5779.67

Sheet Revisions		
Date	Comments	Initials


As Constructed		Belford-Happy Canyon Creek Bridge		Project No./Code	
No Revisions:		PIER 2			
Revised:		PLAN & ELEVATION			
Void:		Designer:	J. LYNCH	Structure	
		Detailer:	R. DILLON	Numbers	
		Subset:	BRIDGE	Sheets:	B17 of 32
					Sheet Number 27

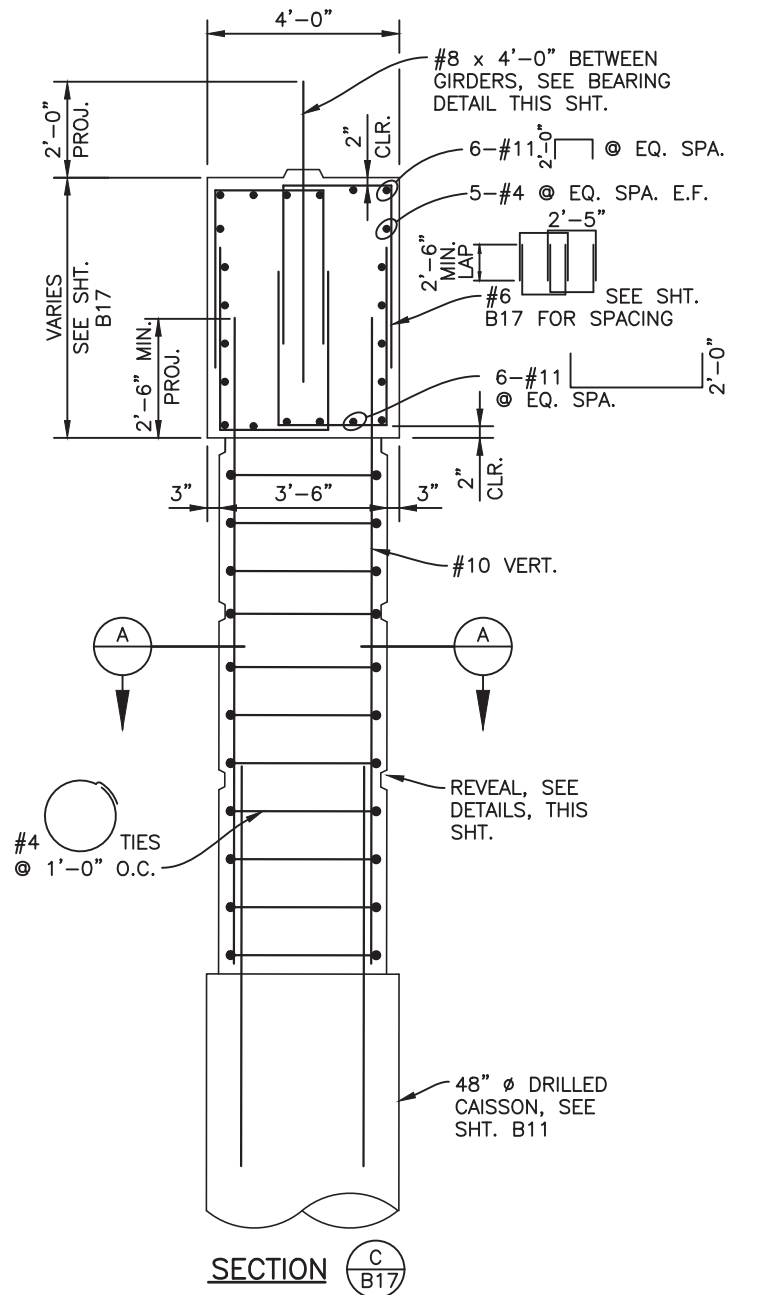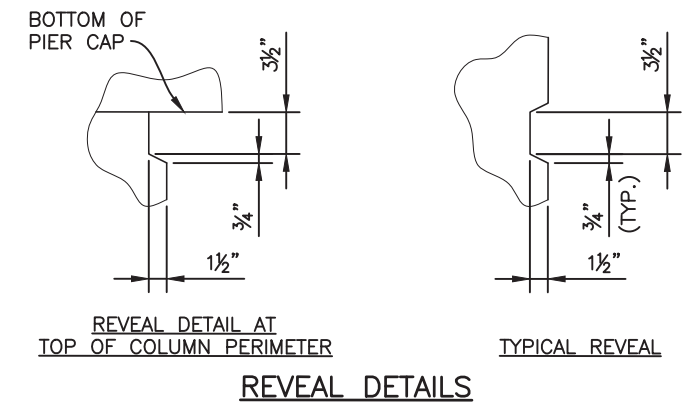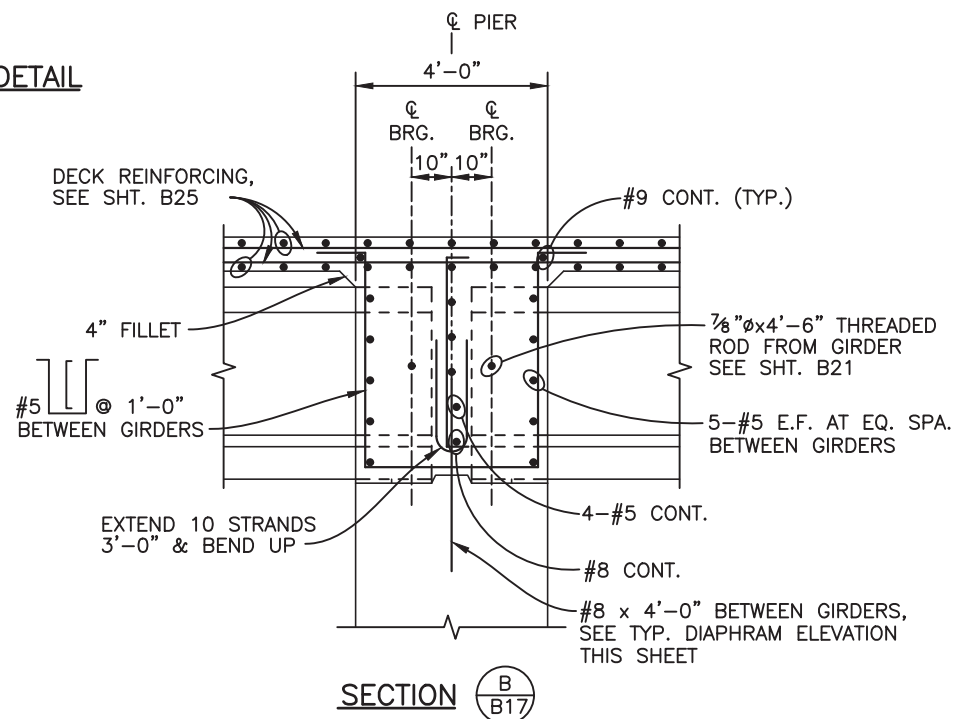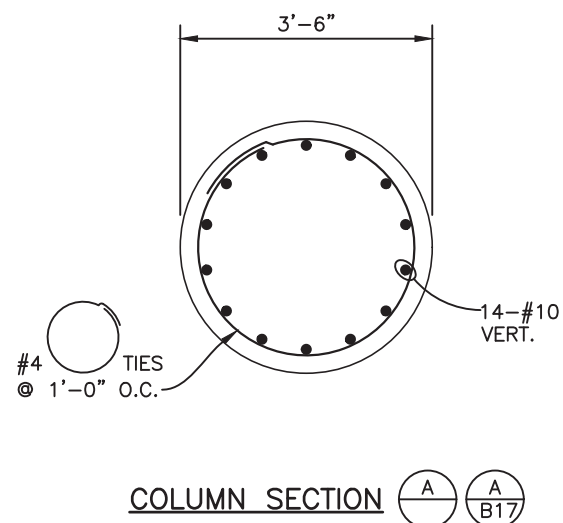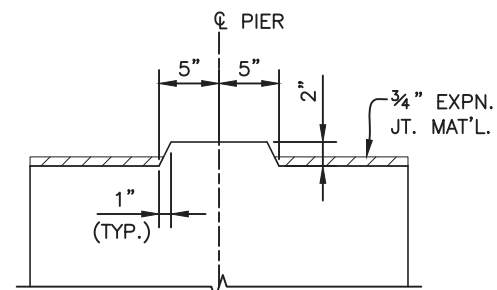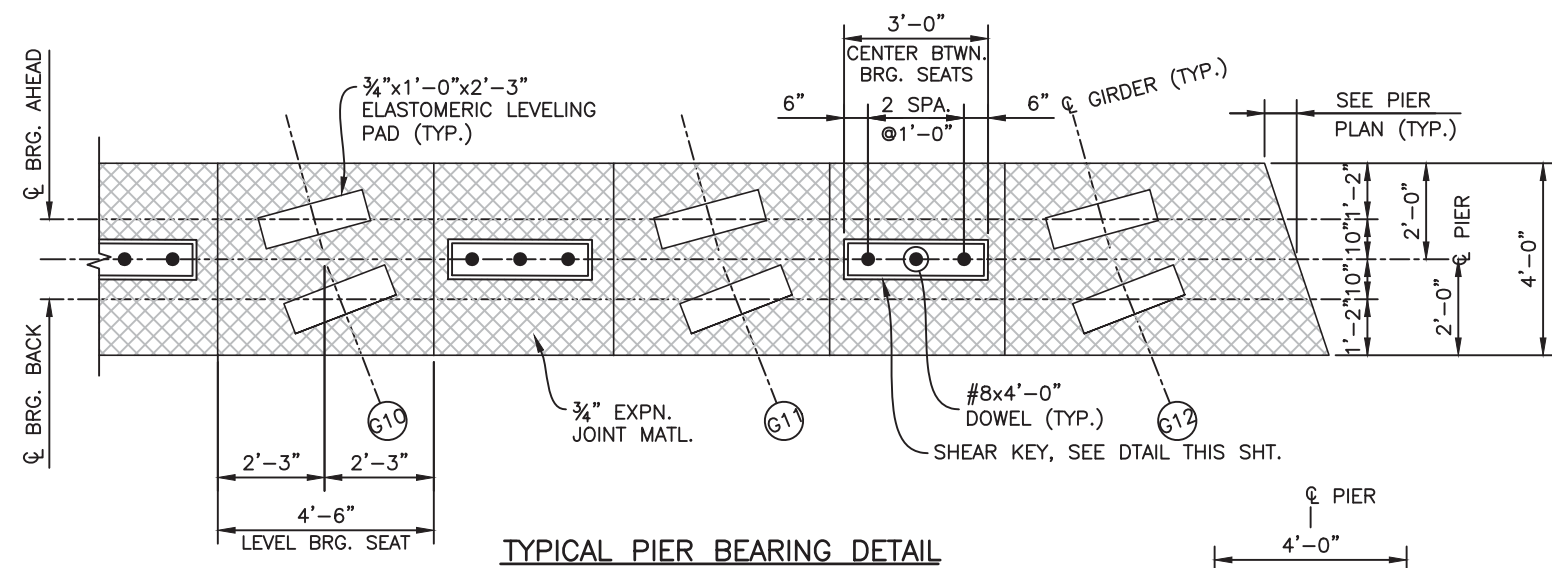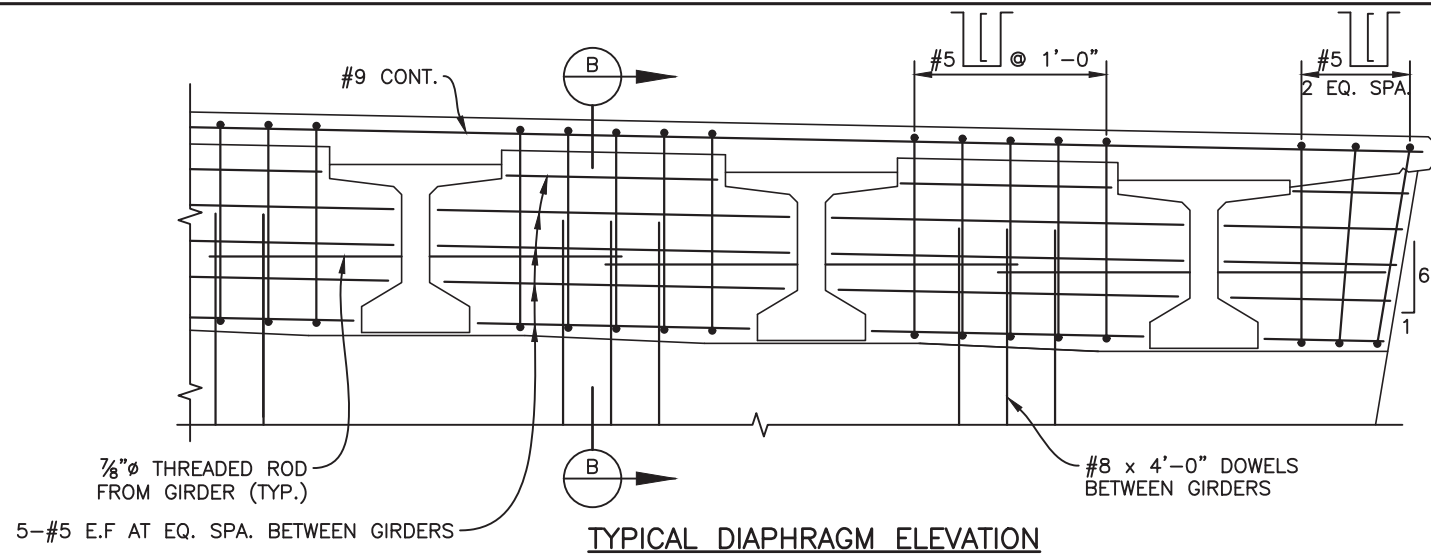

I:\115360-01 - Compark at Belford\CADD\Bridge\Drawings\, Dustin.Shaklee

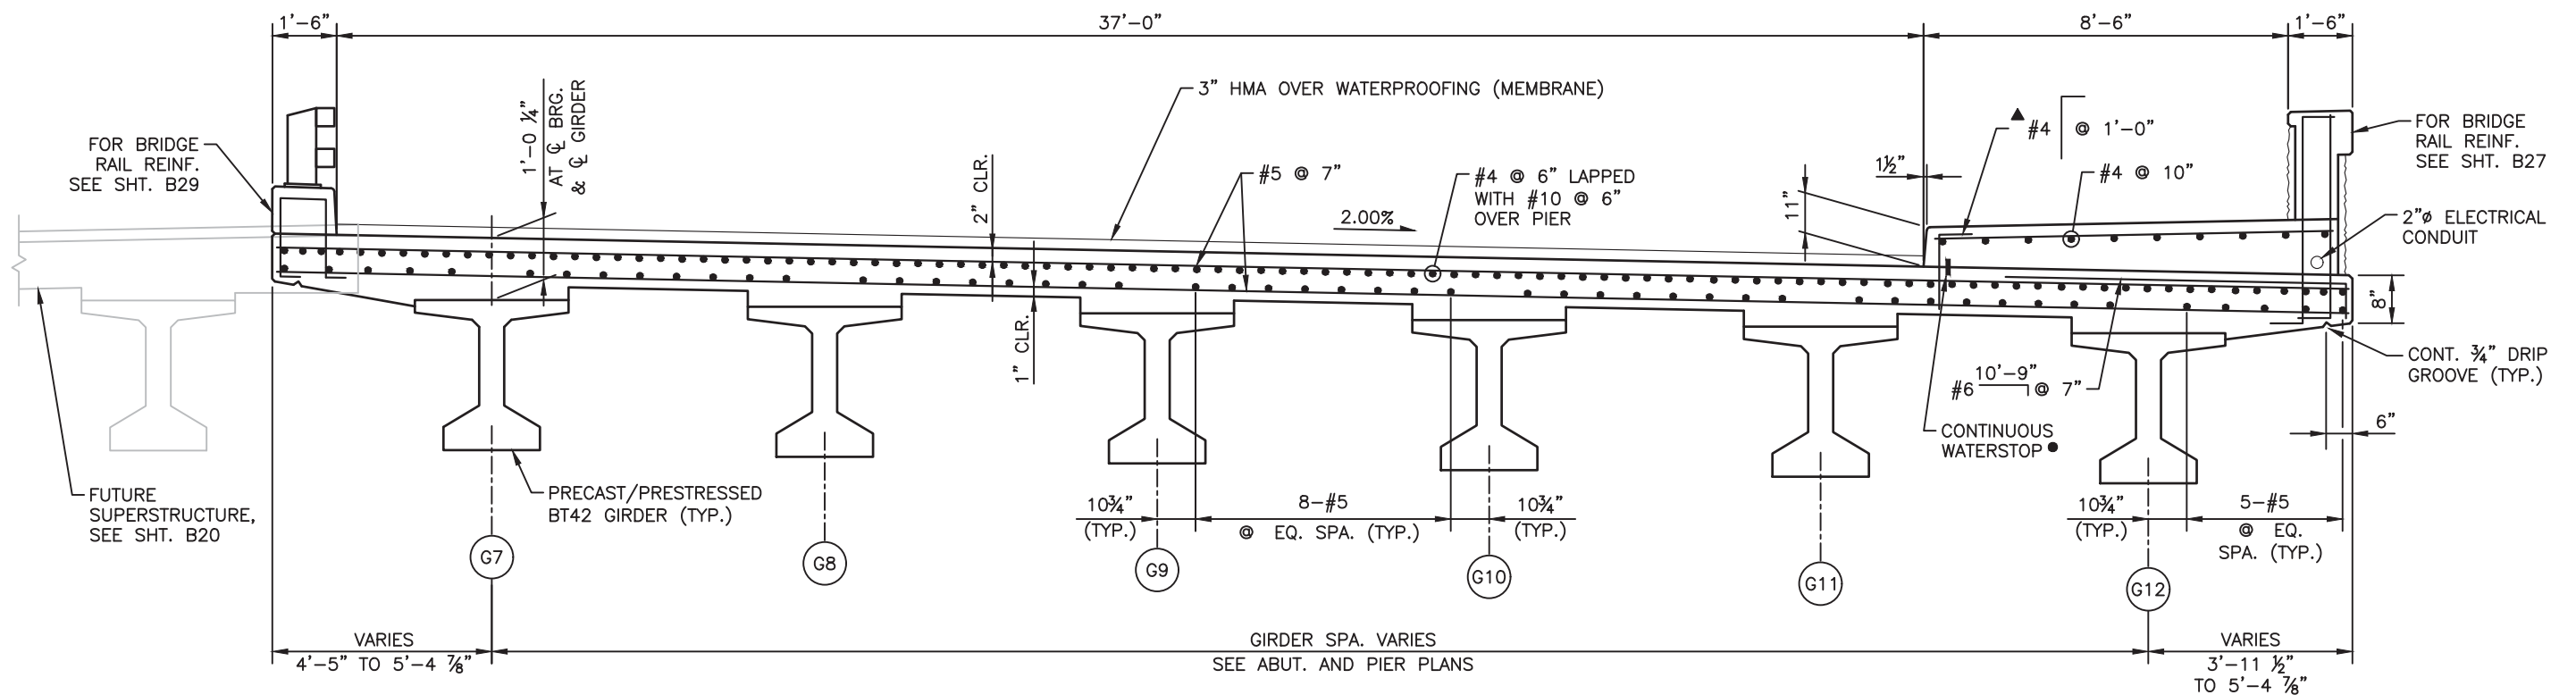

TYPICAL INTERIM SECTION
(LOOKING SOUTH)

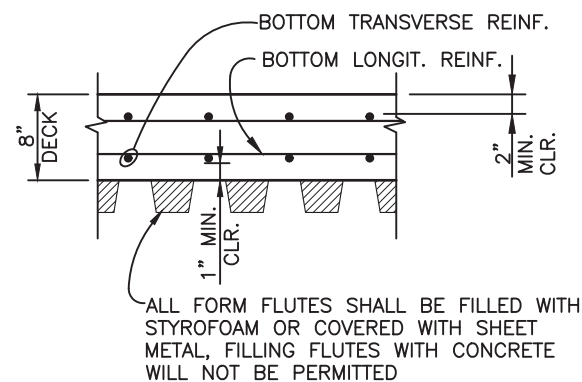

PERMANENT STEEL DECK FORM DETAIL

NOTES:


1. DECK & SIDEWALK CONCRETE SHALL BE CLASS D (BRIDGE).
2. PROVIDE TRANSVERSE RAKE FINISH (1/4"± AMPLITUDE) ON THE BRIDGE DECK IN THE AREAS WHERE SIDEWALK IS TO BE PLACED, CLEAN PRIOR TO PLACING SIDEWALK CONCRETE.
 - ▲ DRILL & EPOXY GROUT DOWELS INTO DECK AFTER SLAB HAS BEEN POURED, USE HILTI HIT HY-150 EPOXY ADHESIVE, 6" MIN. EMBEDMENT DEPTH. THE COST OF DRILLING & EPOXY WILL NOT BE PAID FOR SEPARATELY, BUT SHALL BE INCLUDED IN ITEM 601, CONCRETE CLASS D (BRIDGE).
 - PROVIDE CONTINUOUS BENTONITE/BUTYL RUBBER BASED WATERSTOP (CARLISLE MIRASTOP OR APPROVED EQUAL). THE COST OF THE WATERSTOP WILL NOT BE PAID FOR SEPARATELY, BUT SHALL BE INCLUDED IN ITEM 601, CONCRETE CLASS D (BRIDGE).
3. CONCRETE SEALER SHALL BE APPLIED TO CONCRETE SIDEWALK, CURBS AND FACE OF BRIDGE RAIL 6" ABOVE SIDEWALK.
4. STAGGER ALL LONGITUDINAL REINFORCING BAR SPLICES.

Print Date: 11/18/2016 8:28:16 AM	
File Name: B115360-01SUP01.dwg	
Horizontal Scale: VARIES	Vertical Scale:
	6300 South Syracuse Way, Suite 600 Centennial, CO 80111 tel 303.721.1440 fax 303.721.0832


Sheet Revisions		
Date	Comments	Initials




As Constructed	BELFORD-HAPPY CANYON CREEK BRIDGE INTERIM SUPERSTRUCTION SECTION		Project No./Code
No Revisions:	Designer: J. LYNCH	Structure Numbers	
Revised:	Detailer: C. MIYAMOTO		
Void:	Subset: BRIDGE	Sheets: B19 of 32	Sheet Number 29

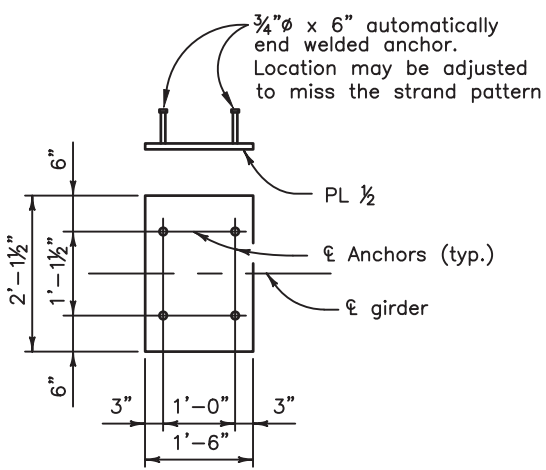

Galvanize after fabrication

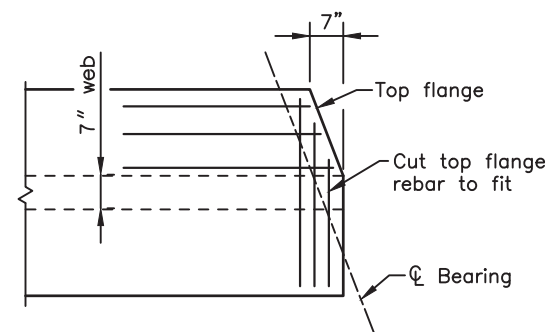

(Typical at both girder ends)

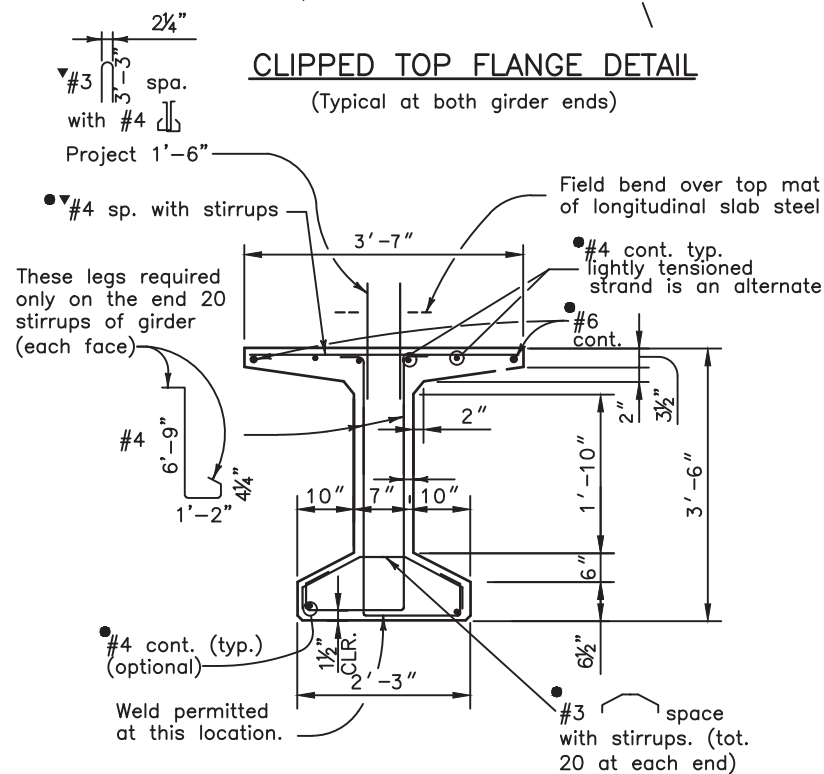

TYPICAL GIRDER SECTION

NOTES:

When approved by the Engineer, a minimum of tack welding will be permitted on ASTM A706 uncoated reinforcing steel.

At girder ends not embedded in concrete diaphragms, cut strands off 1" below the surface of the concrete and finish with an approved epoxy grout. At girder ends embedded in concrete diaphragms, cut strands to project 3", except as shown. Do not make cosmetic repairs (damage less than 1½" deep) to the parts of the girders embedded in concrete.

A minimum of two harping points shall be used per girder. Harped strands shall be well distributed at the girder ends, starting within 4" of the top of the girder and distributed such that there is no space between strands greater than 1'-0" at the end of the girder. As an alternate the Contractor may place #4 $\bullet$ x 10'-0" in the sides of the end of the web parallel to the harped strands such that there is no space greater than 1'-0".

A_e^* = minimum area of the prestressing steel.
 d_s = nominal strand diameter.
 f'_s = ultimate strength of prestressing steel.
 F_j = jacking force per girder.
 F_f = final force per girder after all losses.
 f_{ci} = required concrete strength at release of prestress force.
 f_c = required concrete strength at 28 days of age.
 L = length of girder along the grade of the girder.
 Δ = deflection at centerline of span due to cast-in-place slab,
 = diaphragms, asphalt, curbs, rails, and walks.

Concrete shall be Class PS.

Entrained air is not required for girder concrete.


Use 1/2" chamfer on all corners, except as noted.

Predicted camber is the camber for the girder alone at 60 days. Acceptable camber variability is limited to 20% over the predicted camber and 50% under the predicted camber or ± 1 inch, whichever is greater. The contractor shall report to the Engineer values of camber which require remedial measures. The remedial measures shall be reviewed and approved by the Engineer. The costs associated with all remedial measures shall be borne by the Contractor.




DEAD LOAD DEFLECTION DIAGRAM


GIRDER SCHEDULE — FUTURE GIRDERS														
Girder Type	Span No.	Girder No.	L (ft)	Lh (ft)	A _S (in ²)	E _{MS} (in)	E _E (in)	F _j (kips)	F _f (kips)	f' _{ci} (psi)	f' _c (psi)	Δ (in)	Predicted Release Camber (in)	Predicted camber (in)
BT42	1	G1	76.48	7.65	6.08	14.86	4.14	1230	1021	6000	8000	1.14	1.82	3.52
BT42	1	G2—G3	76.48	7.65	6.08	14.86	4.14	1230	1016	6000	8000	1.15	1.82	3.52
BT42	1	G4	76.78	7.68	6.08	14.86	4.14	1230	1016	6000	8000	1.16	1.82	3.53
BT42	1	G5—G6	76.78	7.68	6.08	14.86	4.14	1230	1016	6000	8000	1.17	1.82	3.54
BT42	2	G1	76.75	7.68	6.08	14.86	4.14	1230	1022	6000	8000	1.18	1.80	3.53
BT42	2	G2—G3	76.75	7.68	6.08	14.86	4.14	1230	1016	6000	8000	1.16	1.82	3.54
BT42	2	G4	76.90	7.69	6.08	14.86	4.14	1230	1016	6000	8000	1.17	1.82	3.54
BT42	2	G5—G6	76.90	7.69	6.08	14.86	4.14	1230	1016	6000	8000	1.17	1.82	3.54

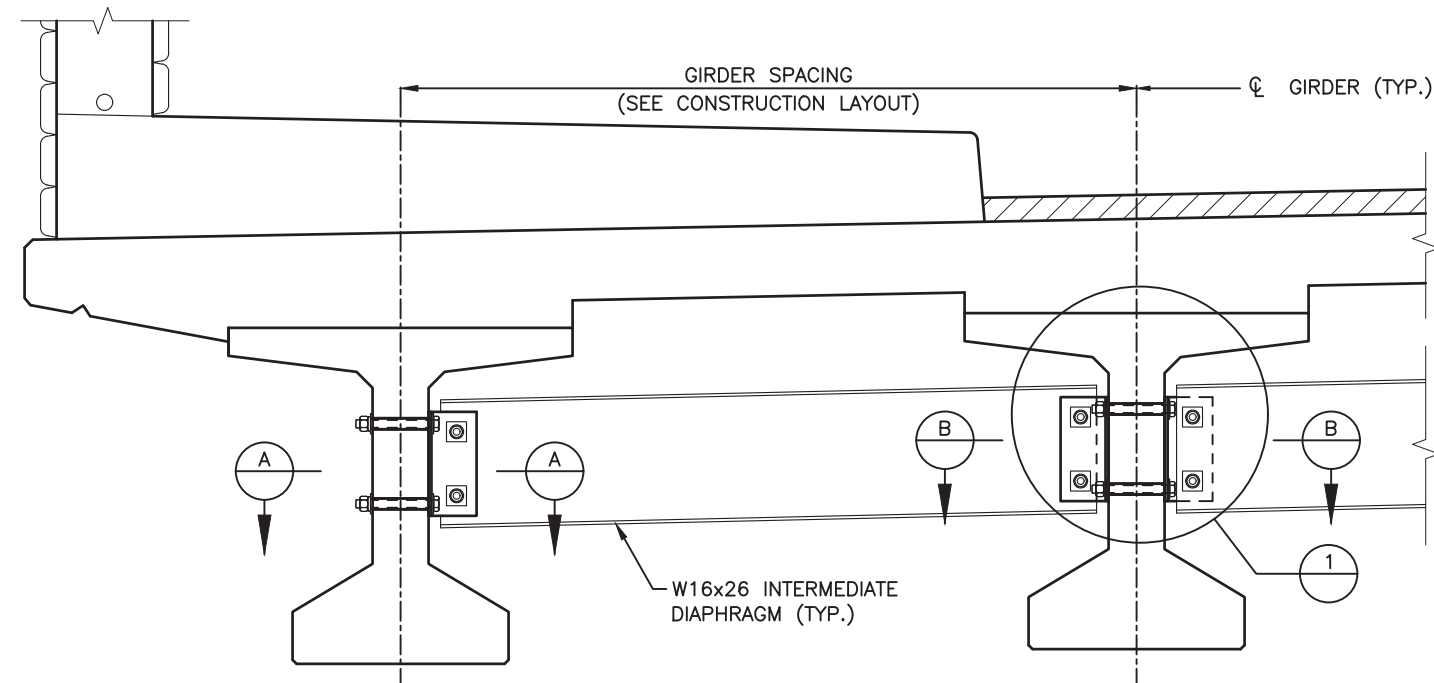


PARTIAL ELEVATION AT DIAPHRAGM
(TAKEN NORMAL TO GIRDER)

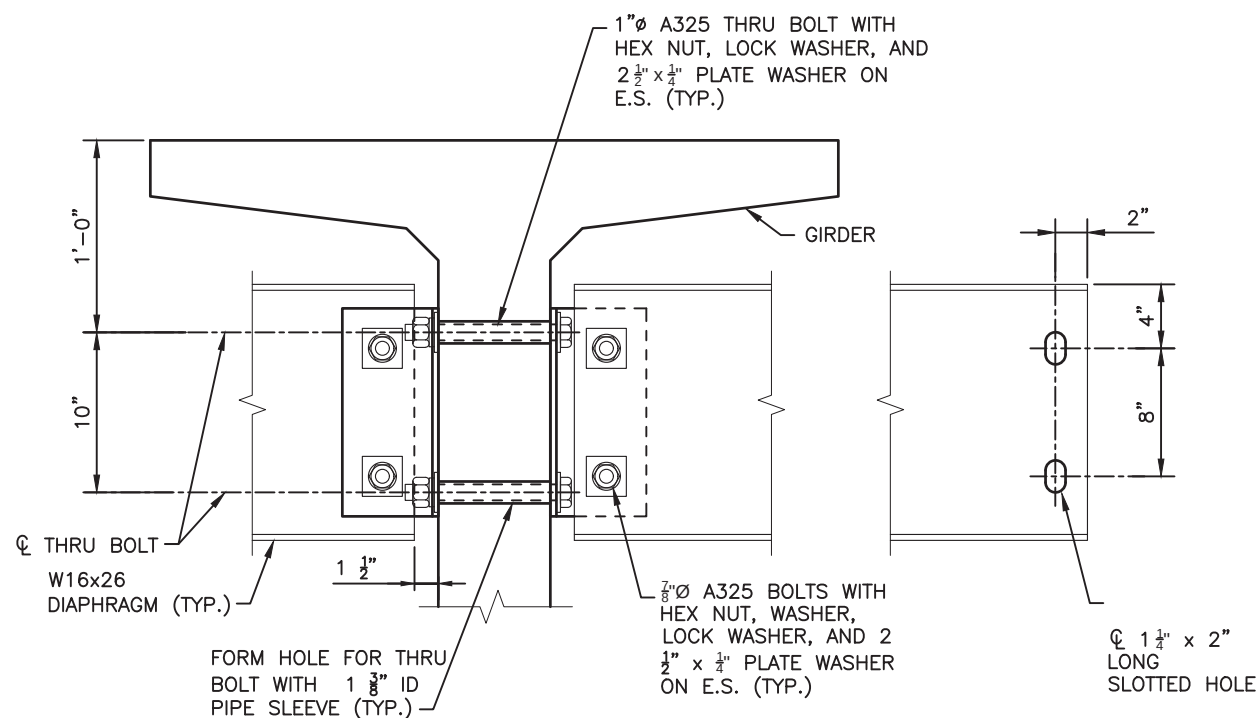

DETAIL 1

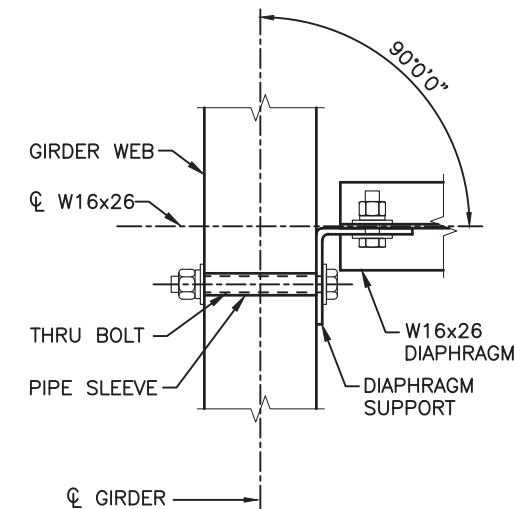


SECTION A

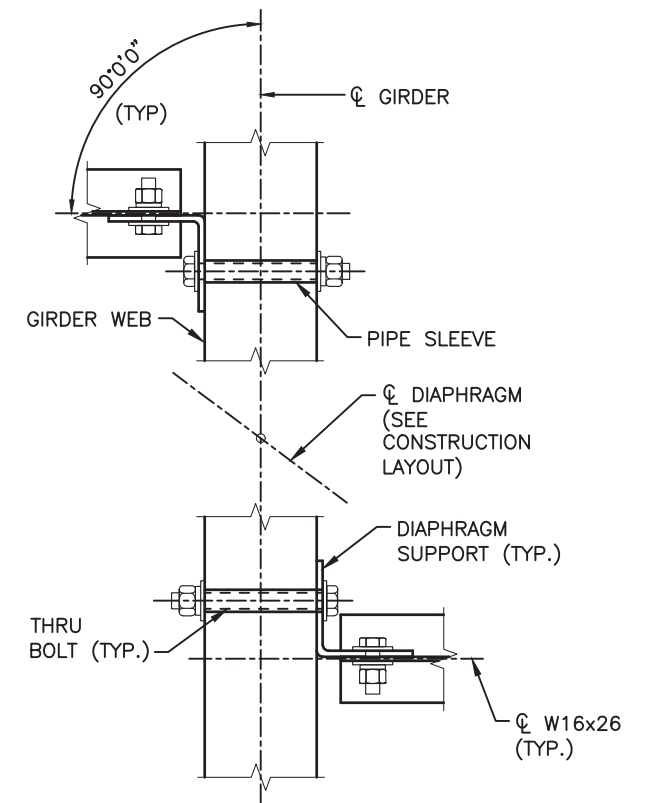

SECTION B

NOTES:

1. SEE CONSTRUCTION LAYOUT FOR INTERMEDIATE DIAPHRAGM LOCATIONS.
2. ALL DIAPHRAGM MATERIALS, INCLUDING BOLTS, NUTS, AND WASHERS SHALL BE GALVANIZED. GALVANIZE AFTER FABRICATION.
3. BOLTS, NUTS AND LOCK WASHERS MAY BE ZINC PLATED IN LIEU OF BEING GALVANIZED.
4. THE CONTRACTOR IS RESPONSIBLE FOR DETERMINING NECESSARY BRACING REQUIREMENTS AND FOR PROVIDING ADEQUATE BRACING FOR THE SPECIFIC WIND AND WEATHER CONDITIONS TO BE ENCOUNTERED FOR EACH SPECIFIC PROJECT.
5. WHEN BRACING OR DIAPHRAGMS ARE REQUIRED, NO GIRDERS SHALL BE ERECTED AND LEFT UNBRACED. THE INTERMEDIATE DIAPHRAGMS (WHEN USED) SHALL BE CONNECTED TO THE ADJACENT GIRDERS SIMULTANEOUSLY WITH THE ERECTION OF THE GIRDERS.
6. USE AND INSTALLATION OF THE INTERMEDIATE DIAPHRAGMS SHALL NOT RELIEVE THE CONTRACTOR OF FULL RESPONSIBILITY TO CONSTRUCT THE WORK IN A MANNER WHICH PROVIDES ALL NECESSARY RIGIDITY, SUPPORTS ALL LOADS IMPOSED, AND PROVIDES IN THE FINISHED STRUCTURE THE LINES AND GRADES INDICATED ON THE PLANS.
7. THE COST OF THE DIAPHRAGMS SHALL NOT BE PAID FOR SEPARATELY, BUT SHALL BE INCLUDED IN THE COST OF THE GIRDER.

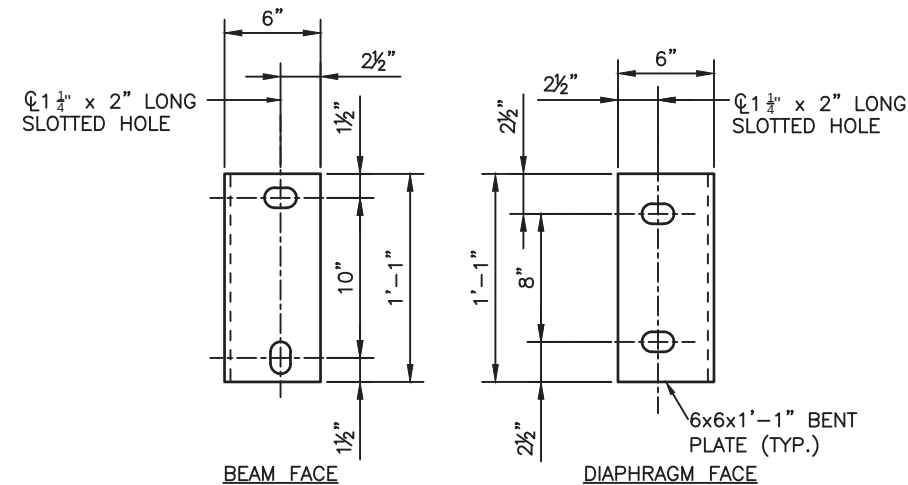

DIAPHRAGM SUPPORT DETAIL

Print Date: 11/18/2016 8:30:03 AM

File Name: B115360-01GIR02.dwg

Horizontal Scale: VARIES Vertical Scale:



6300 South Syracuse Way, Suite 600
Centennial, CO 80111
tel 303.721.1440
fax 303.721.0832

Sheet Revisions

Date	Comments	Initials



As Constructed

No Revisions:

Revised:

Void:

**BELFORD-HAPPY CANYON CREEK BRIDGE
GIRDER DIAPHRAGM
DETAILS**

Designer: J. LYNCH

Detailer: R. DILLON

Subset:

Structure

Numbers


Sheets:

Project No./Code


Sheet Number

32


I:\115360-01 - Compark at Belford\CADD\Drawings\, Dustin.Shaklee

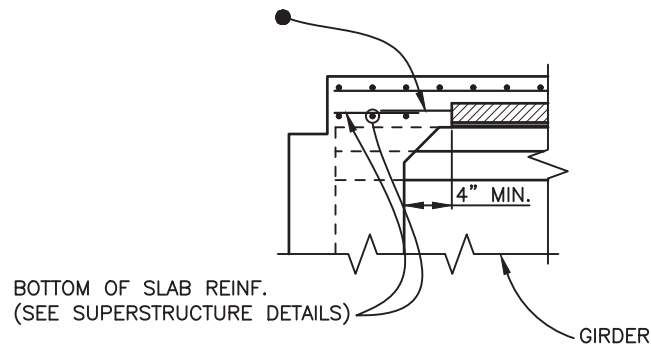


SECTION AT ABUTMENT

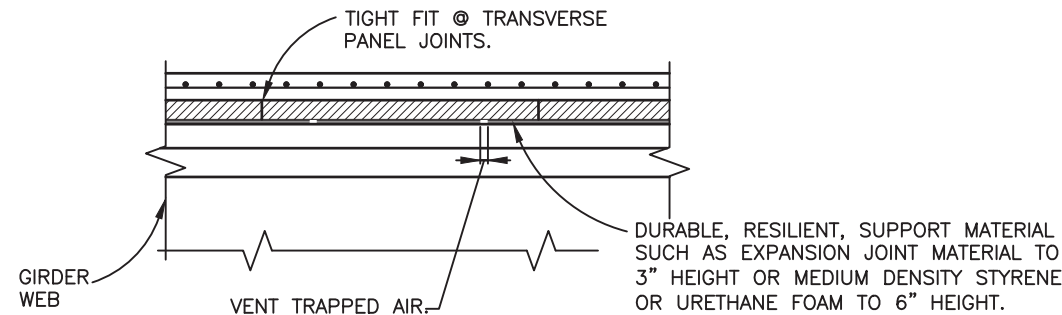


SECTION THRU TRANSVERSE PANEL JOINTS

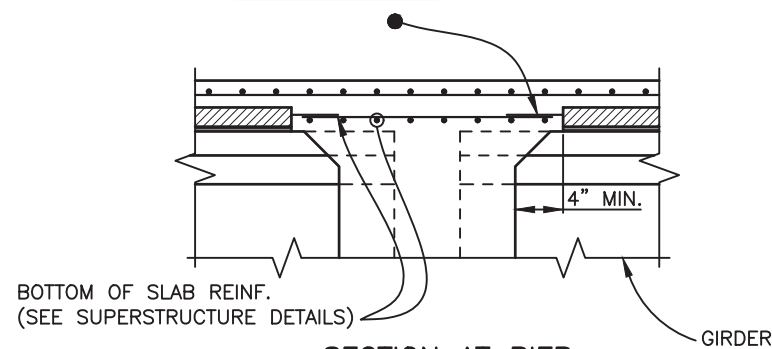


SECTION AT PIER

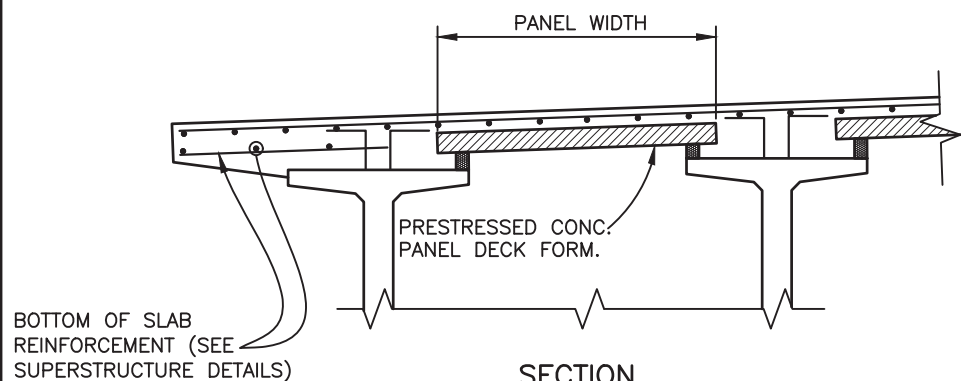

SECTION

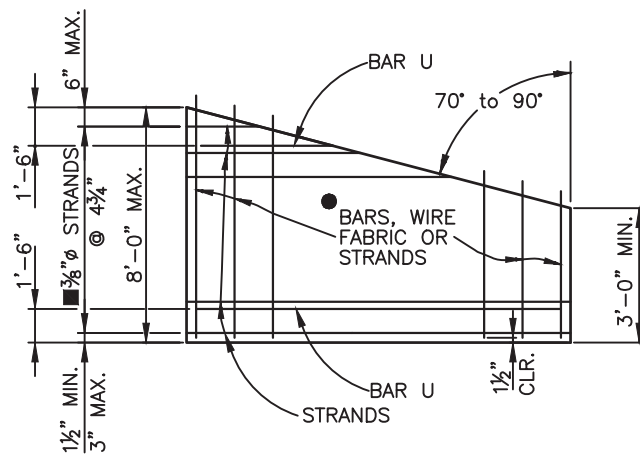

PLAN - SKEWS 70° TO 90°
OPTIONAL END PANEL

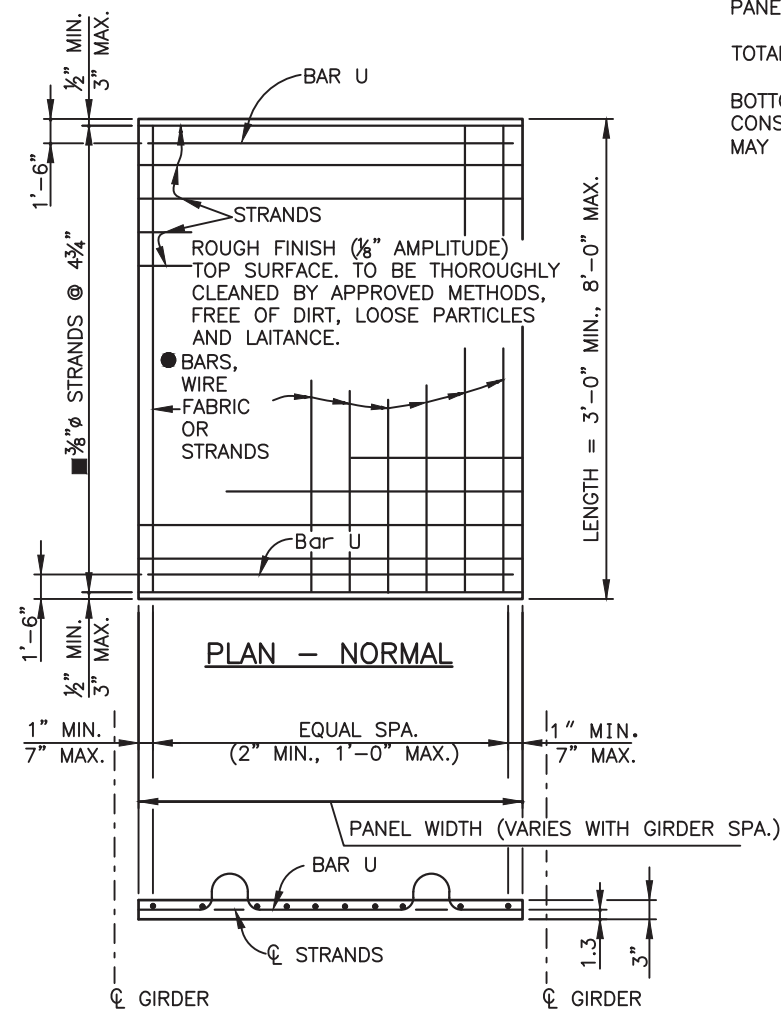

PRESTRESSED PANEL DETAILS

NOTES:

SAWING OF PANELS IS ACCEPTABLE IN AREAS WHERE PROJECTING REINFORCEMENT IS NOT REQUIRED. IT IS DESIRABLE TO HAVE THE PRESTRESSING STRANDS PROJECT FROM THE PANELS AS LONG AS THE PROJECTING STRANDS DO NOT INTERFERE WITH OTHER BRIDGE COMPONENTS.

- REINFORCING PERPENDICULAR TO STRANDS MAY BE DEFORMED REINF. BARS, WELDED WIRE FABRIC, OR WELDED DEFORMED BAR MATS, AND SHALL BE PLACED DIRECTLY ABOVE THE STRANDS. MINIMUM AREA OF REINFORCING PERPENDICULAR TO STRANDS SHALL BE 0.11 SQ. IN. PER FT. TENSIONED OR UNTENSIONED STRANDS MAY ALSO BE USED. THESE INDIVIDUAL BARS OR WIRES SHALL BE NO LARGER THAN .375" DIAMETER. FOR LOCATION OF LONGITUDINAL BAR EXTENSIONS, SEE PRECAST PANEL DECK FORM SHEET.

- MAY BE REDUCED TO 3/8" Ø STRANDS AT 9 1/2" WHEN THE PANEL WIDTH IS LESS THAN 5'-7" AND THE DESIGN SPAN IS LESS THAN 7'-7".

THE LONGITUDINAL REINFORCING STEEL IN THE CAST-IN-PLACE PORTION OF THE DECK MAY REST DIRECTLY ON THE PANELS AS NECESSARY TO OBTAIN CLEARANCES AT THE TOP OF DECK, UNLESS OTHERWISE NOTED.


THE TOLERANCE ON STRAND PLACEMENT SHALL NOT EXCEED $\pm 1/4"$.

THE TOLERANCE ON PANEL THICKNESS SHALL NOT EXCEED $\pm 1/4"$.

CONCENTRATED CONSTRUCTION LOADS SHALL NOT EXCEED 500 LB FOR 3" PANELS, 700 LB FOR 3.5" PANELS, NOR 1100 LB FOR 4" PANELS UNLESS THE LOAD IS DISTRIBUTED TO LESS THAN 117 PSF.

TOTAL LOADS APPLIED TO ANY PANEL DURING CONSTRUCTION SHALL NOT EXCEED 117 PSF.

BOTTOM FLEXURAL CRACKS, SAGS GREATER THAN 1/2", OR CAMBERS GREATER THAN 1/2", WILL BE CONSIDERED EVIDENCE OF MISHANDLING, OVERLOADING, OR EXCEEDING ALLOWABLE TOLERANCES, AND MAY BE CAUSE FOR REJECTING PANELS AT THE ENGINEER'S DISCRETION.

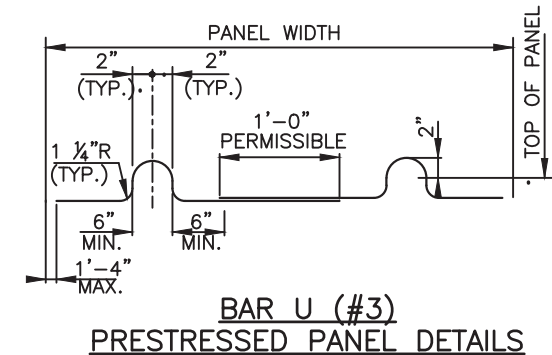



Print Date: 11/18/2016 8:30:39 AM	
File Name: B115360-01DEC01.dwg	
Horizontal Scale: 100	Vertical Scale: N/A
	6300 South Syracuse Way, Suite 600
	Centennial, CO 80111
	tel 303.721.1440 fax 303.721.0832

Sheet Revisions			
Date	Comments	Initials	



As Constructed		BELFORD-HAPPY CANYON CREEK BRIDGE OPTIONAL PRECAST PANEL DECK FORM (1 OF 2)		Project No./Code	
No Revisions:					
Revised:		Designer: J. LYNCH	Structure		
Void:		Detailer: C. MIYAMOTO	Numbers		
		Subset: BRIDGE	Sheets: B23 of 32	Sheet Number 33	

I:\115360-01 - Compark at Belford\CADD\Drawings\, Dustin.Shaklee

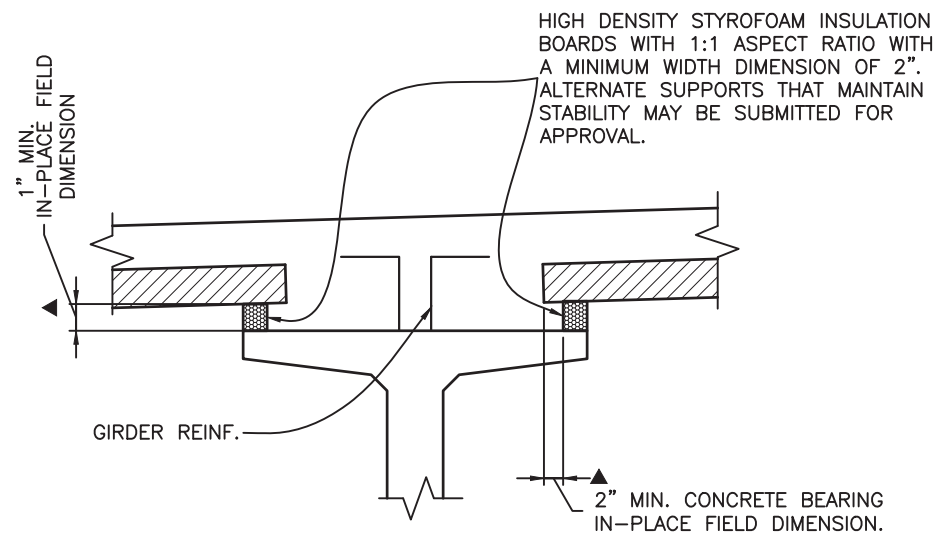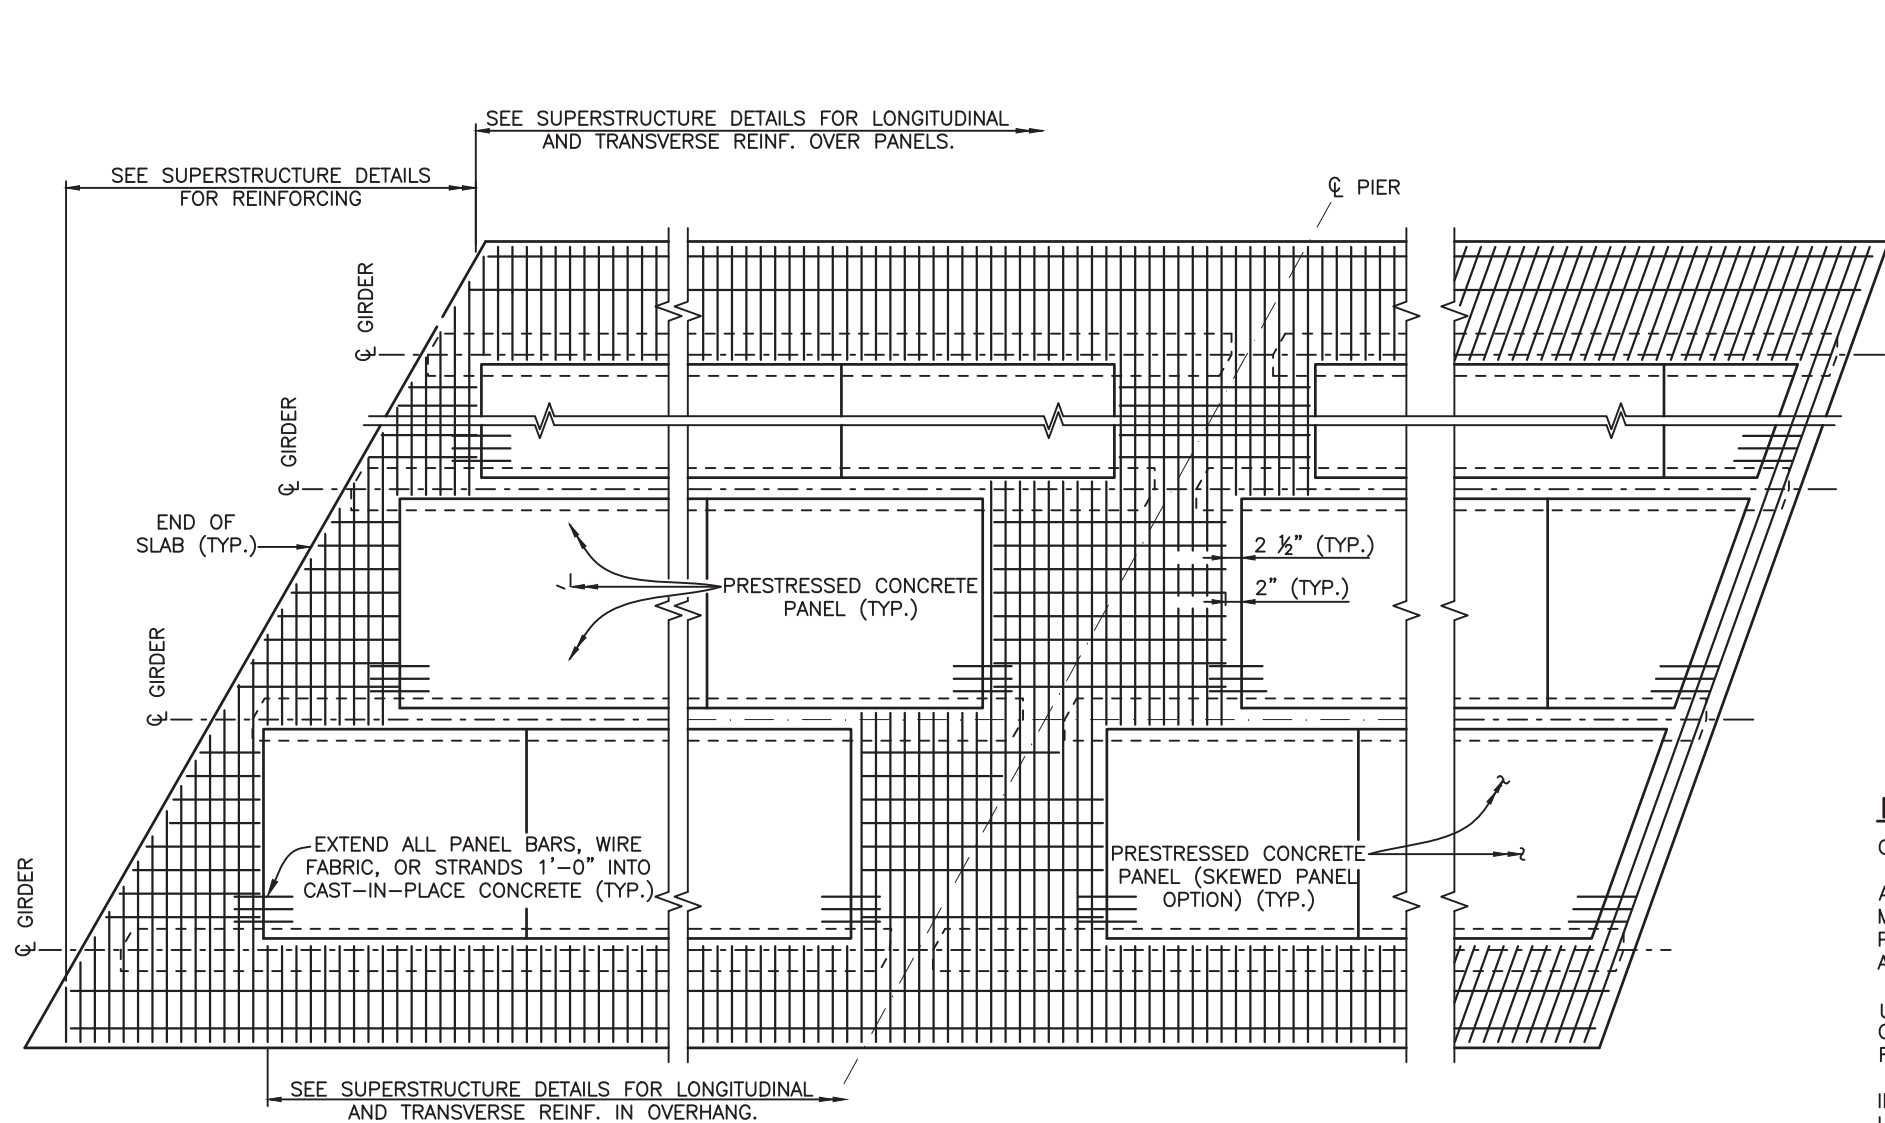

SUPPORT DETAIL

NOTES:

COMPOSITE TOTAL SLAB DESIGNED FOR HS 25-44 AND ALTERNATE MILITARY LOADING.

ALL CONCRETE SHALL BE CLASS PS WITH RELEASE STRENGTH $f'_{ci} = 4500$ PSI AND MINIMUM 28 DAY STRENGTH $f'_c = 6000$ PSI. ENTRAINED AIR IS NOT REQUIRED FOR PRECAST PANEL DECK FORM CONCRETE. THE STRENGTH SHALL BE AT LEAST 5000 PSI AT THE TIME OF THE DECK POUR.

USE $\frac{3}{8}$ " ϕ LOW RELAXATION STRANDS MEETING THE REQUIREMENTS OF ASTM A416 GRADE 270. JACKING FORCE PER STRAND (f_j) SHALL BE AT LEAST 17.2 KIPS. FINAL FORCE PER STRAND (F_f) IS ESTIMATED TO BE 14.2 KIPS.

INSTALLATION OF BAR MU (#3) IS MANDATORY. ALL FOUR BAR U (#3) LOOPS SHALL BE USED SIMULTANEOUSLY FOR LIFTING THE PANELS.

CARE MUST BE TAKEN TO ENSURE PROPER CLEANING OF CONSTRUCTION DEBRIS OFF THE TOPS OF THE PANELS AND CONSOLIDATION OF CONCRETE MORTAR UNDER THE EDGES OF THE PANELS. WATER, DIRT OR OTHER DEBRIS ON TOP OF THE PANELS WILL INHIBIT THE BOND OF THE CAST-IN-PLACE CONCRETE. IT IS ALSO IMPORTANT THAT ADEQUATE SPACE ($\blacktriangle$ MIN. 1" X 2") IS PROVIDED FOR THE CONCRETE TO FILL THE SPACE UNDER THE PANEL AS THE SLAB CONCRETE IS PLACED. PANEL LENGTHS AND WIDTH SHALL BE DETERMINED BY THE CONTRACTOR AND SHOWN ON THE SHOP PLANS.

THE CONTRACTOR IS RESPONSIBLE FOR THE STABILITY OF THE PANELS ON THE GIRDERS. ERECTED PANELS SHALL BE UNIFORMLY SUPPORTED ALONG THE LENGTH OF THE PANEL. THE CONTRACTOR IS RESPONSIBLE FOR MEETING THE TOTAL SLAB THICKNESS SHOWN ON THE SUPERSTRUCTURE DETAILS.

ALL PLANES OF REINFORCING STEEL SHOWN IN THE SUPERSTRUCTURE DETAILS ARE REQUIRED FOR AREAS NOT FORMED WITH PRECAST PANELS.

END OF SLAB
RECTANGULAR PANEL OPTION AND
SKEWS LESS THAN 70°

RECTANGULAR PANEL OPTION SHALL BE USED FOR SKEWS LESS THAN 70°.

CONTINUOUS SLAB
OVER PIER

END OF SLAB
SKEWED PANEL OPTION FOR
SKEWS 70° to 90°



PART PLAN

Print Date: 11/18/2016 8:31:14 AM	
File Name: B115360-01DEC02.dwg	
Horizontal Scale: 100	Vertical Scale: N/A
	6300 South Syracuse Way, Suite 600 Centennial, CO 80111 tel 303.721.1440 fax 303.721.0832

Sheet Revisions		
Date	Comments	Initials




As Constructed	BELFORD-HAPPY CANYON CREEK BRIDGE OPTIONAL PRECAST PANEL DECK FORM (2 OF 2)			Project No./Code
No Revisions:				
Revised:	Designer: J. LYNCH	Structure Numbers		
	Detailer: C. MIYAMOTO			
Void:	Subset: BRIDGE	Sheets: B24 of 32		Sheet Number 34

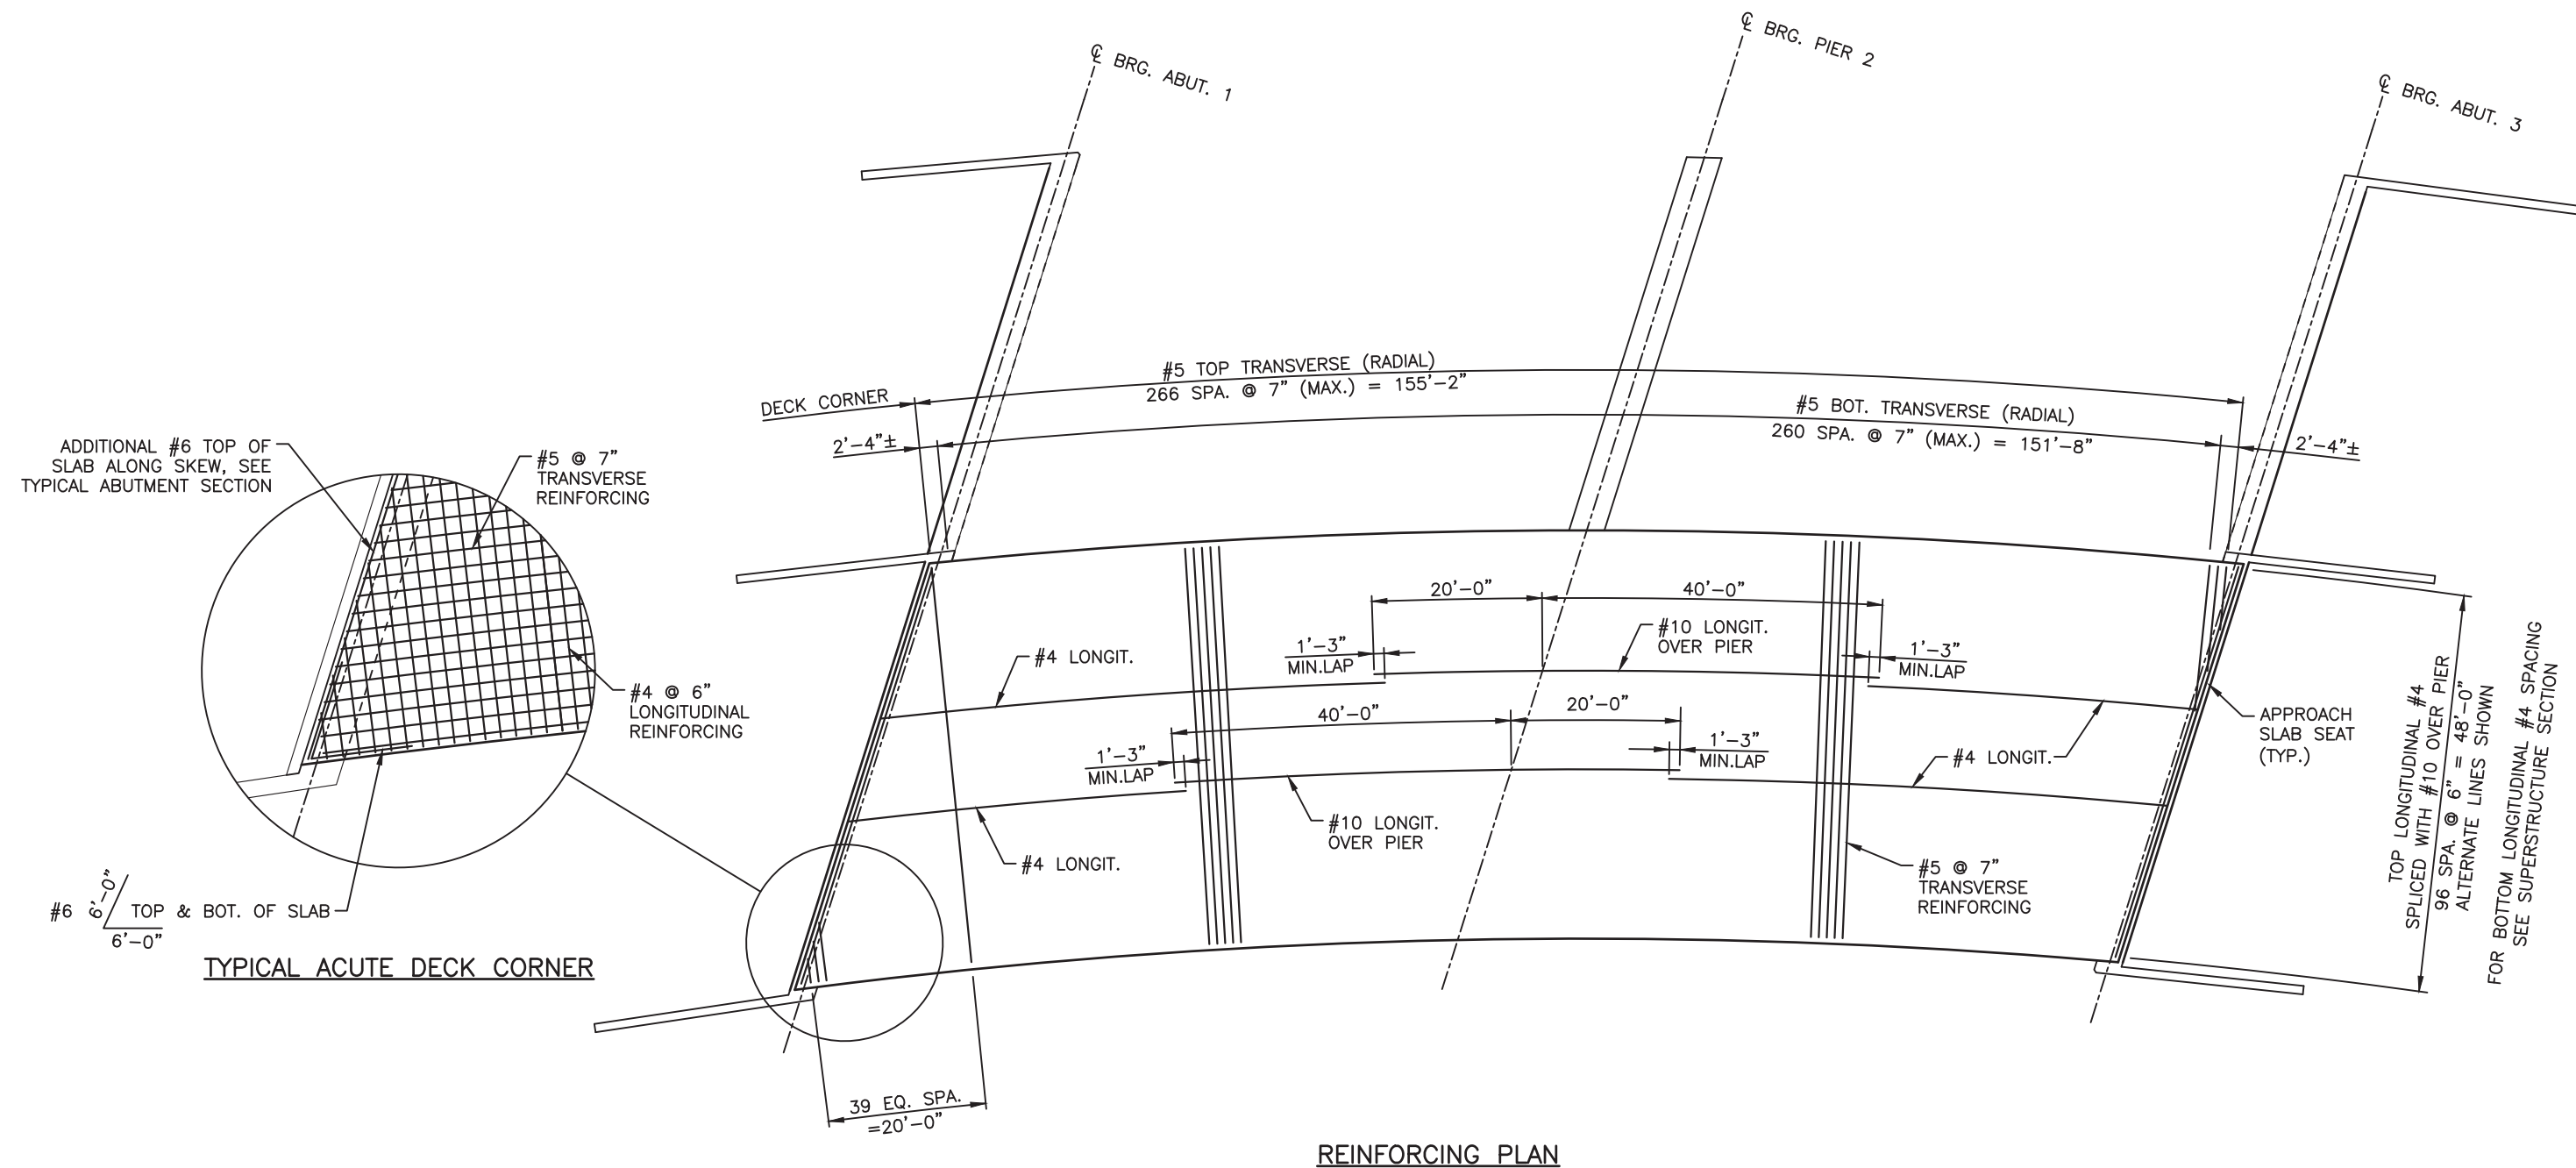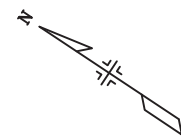

REINFORCING PLAN


I:\115360-01 - Compark at Belford\CADD\Drawings\, Dustin.Shaklee

 Print Date: 11/18/2016 8:32:08 AM		00 00 00	Sheet Revisions			 Manhard CONSULTING LTD 6008 E. Arapahoe Court, Suite 110, Centennial, CO 80112 ph 303.729.0500 td 303.729.0400 mhenrichson Civil Engineers • Surveyors • Water Resource Engineers • Water & Wastewater Engineers Construction Managers • Environmental Scientists • Landscape Architects • Planners	As Constructed		BELFORD-HAPPY CANYON CREEK BRIDGE DECK REINFORCING PLAN			Project No./Code	
File Name: B115360-01SUP02.dwg			Date	Comments	Initials		No Revisions:						
Horizontal Scale: 1"=20' Vertical Scale:							Revised:		Designer: J. LYNCH	Structure			
 FELSBURG HOLT & ULLEVIG 6300 South Syracuse Way, Suite 600 Centennial, CO 80111 tel 303.721.1440 fax 303.721.0832							Void:		Detailer: MIYAMOTO/DILLON	Numbers			
							Subset: BRIDGE	Sheets:	B25 of 32		Sheet Number 35		




Manhard
CONSULTING LTD


8008 E. Arapahoe Court, Suite 110, Centennial, CO 80112 ph 303.721.0832 fax 303.721.0400 manhard.com
Civil Engineers • Surveyors • Water Resource Engineers • Water & Wastewater Engineers
Construction Managers • Environmental Scientists • Landscape Architects • Planners

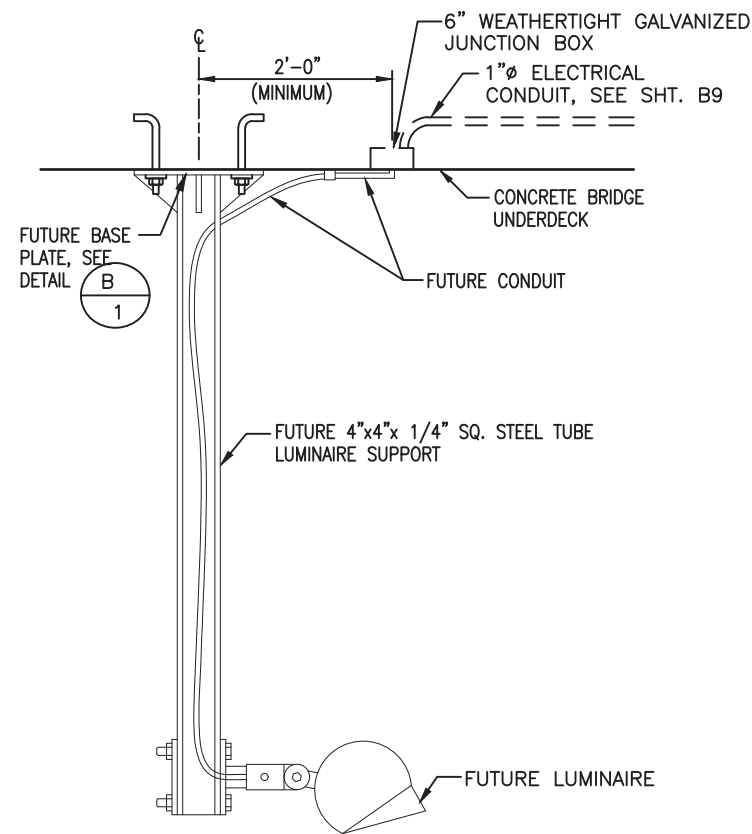

SECTION VIEW
FUTURE UNDERDECK LUMINAIRE SUPPORT

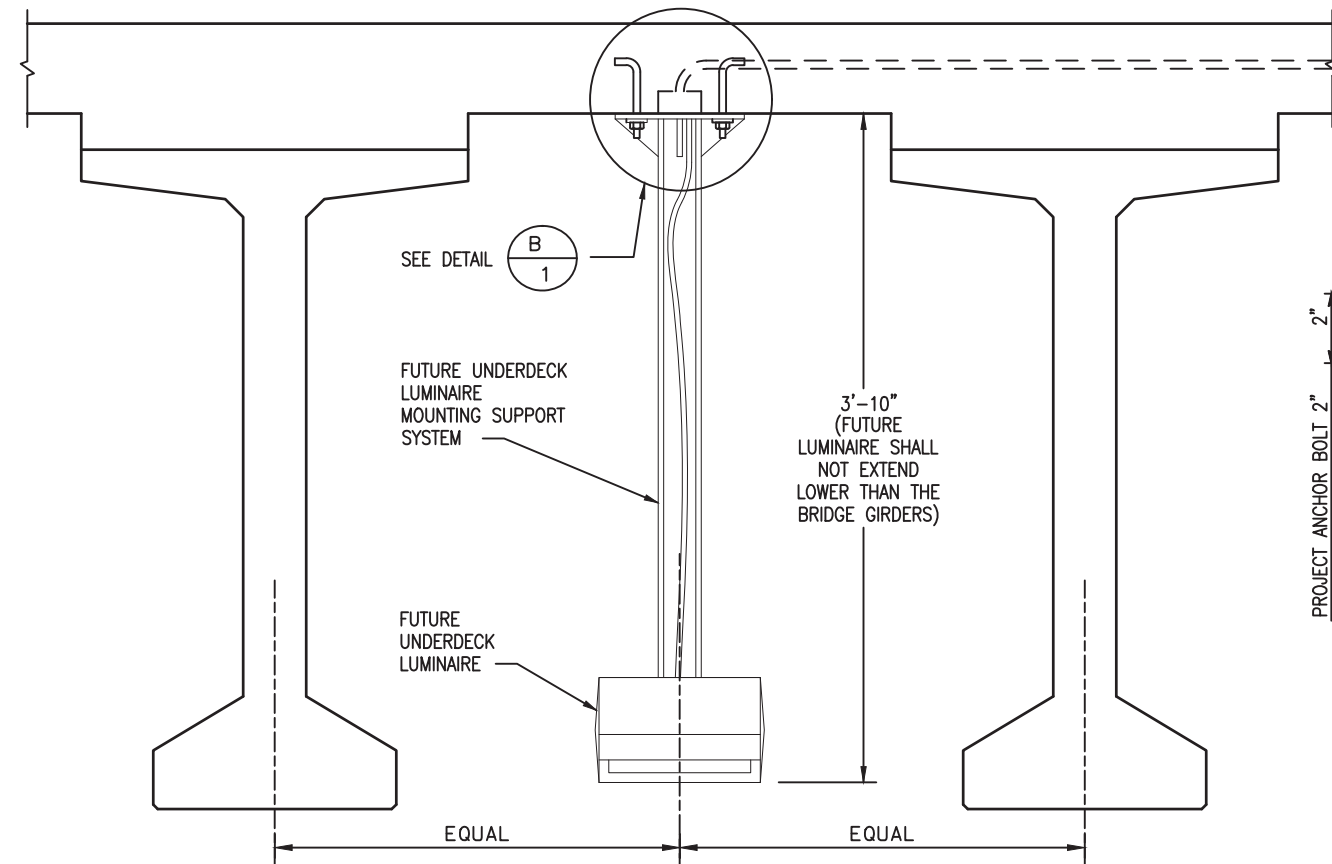


FRONT VIEW

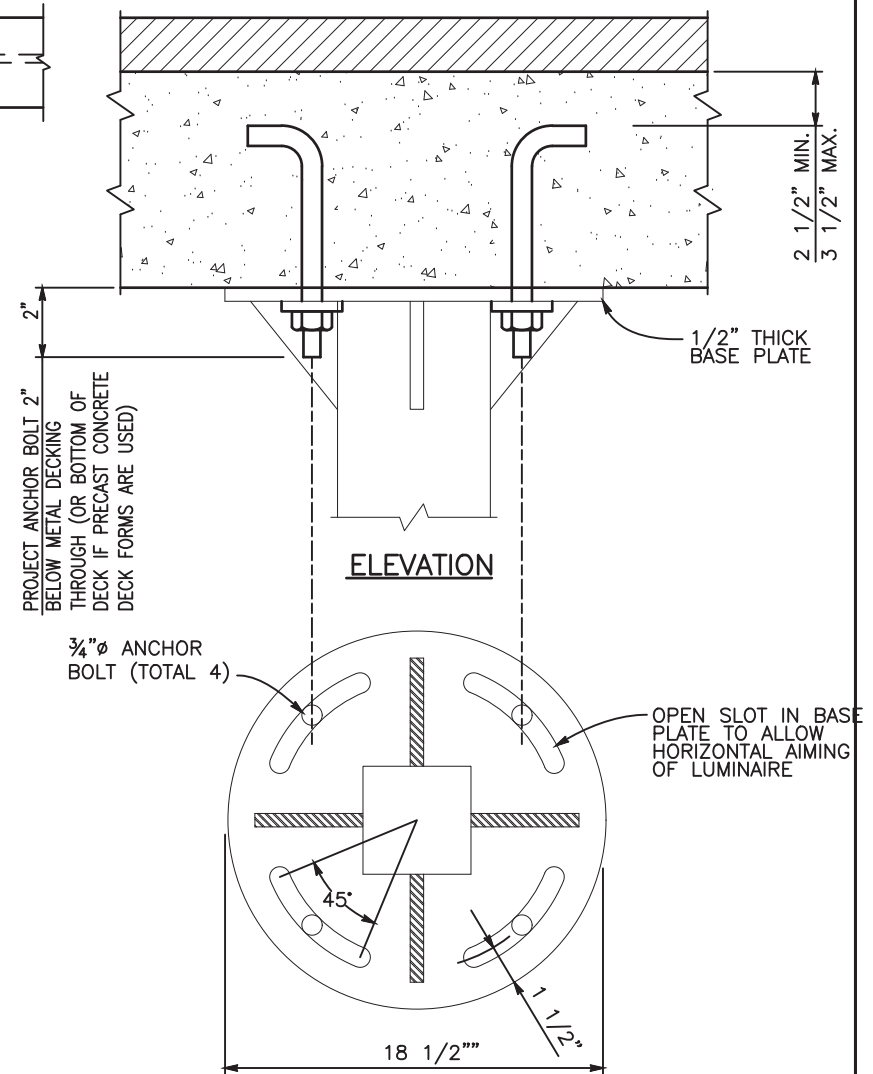


PLAN
FUTURE BASE PLATE

DETAIL 

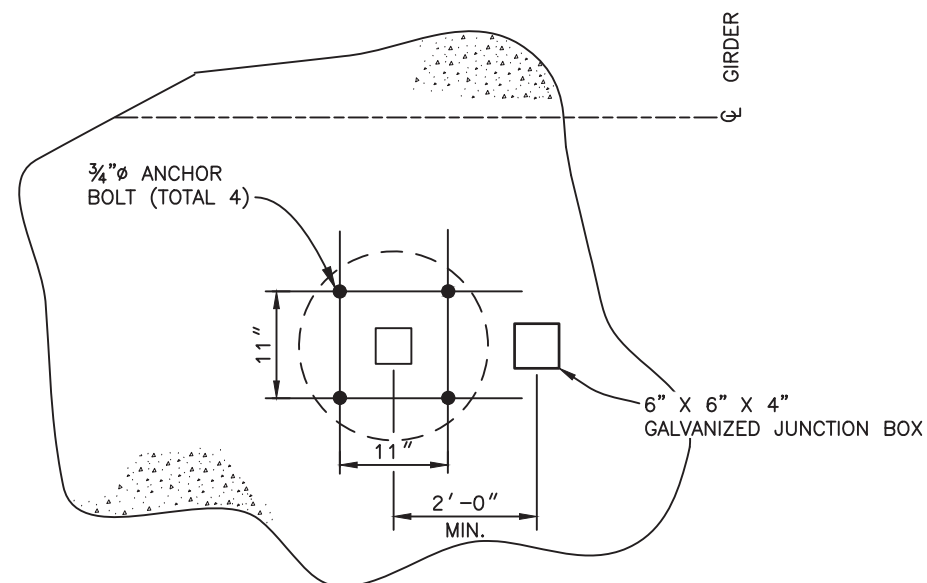

TYPICAL ANCHOR BOLT
PLACEMENT DIAGRAM

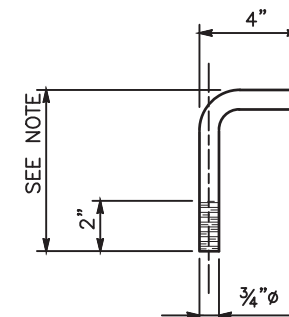


ANCHOR BOLT DETAIL

ANCHOR BOLT LENGTH SHALL BE
DETERMINED BY CONTRACTOR BASED ON
DECK THICKNESS & METAL DECKING DEPTH.
(OR ON DECK THICKNESS ONLY IF OPTIONAL
PRECAST CONCRETE DECK FORMS ARE USED)

NOTE:


CONTRACTOR SHALL PROVIDE AND INSTALL ONLY THE ANCHOR BOLTS, JUNCTION BOXES, AND CONDUIT WITHIN THE CONCRETE BRIDGE DECK AS PART OF THIS CONTRACT. ALL OTHER ITEMS SHOWN ON THIS SHEET (STEEL PENDANTS AND LUMINAIRES) ARE FUTURE WORK AND NOT PART OF THIS CONTRACT. COST FOR JUNCTION BOXES AND ANCHOR BOLTS WILL NOT BE PAID FOR SEPARATELY, BUT SHALL BE INCLUDED IN THE COST OF ITEM 613, 1 INCH ELECTRICAL CONDUIT.

Print Date: 11/18/2016 8:32:44 AM			Sheet Revisions			Manhard CONSULTING LTD ©2016 E. Arnesen Court, Suite 110, Centennial, CO 80112 ph 303.708.0900 fax 303.708.0400 manhard.com Civil Engineers • Surveyors • Water Resource Engineers • Water & Wastewater Engineers Construction Managers • Environmental Scientists • Landscape Architects • Planners	As Constructed		BELFORD—HAPPY CANYON CREEK BRIDGE			Project No./Code	
File Name: B115360—01MSC01.dwg							No Revisions:		PENDANT LUMINAIRE DETAILS (FUTURE)				
Horizontal Scale: VARIES Vertical Scale: X					Revised:		Designer: J. LYNCH	Structure					
FELSBURG HOLT & ULLEVIG 6300 South Syracuse Way, Suite 600 Centennial, CO 80111 tel 303.721.1440 fax 303.721.0832					Void:		Detailer: R. DILLON	Numbers					
							Subset: BRIDGE		Sheets: B26 of 32		Sheet Number 36		

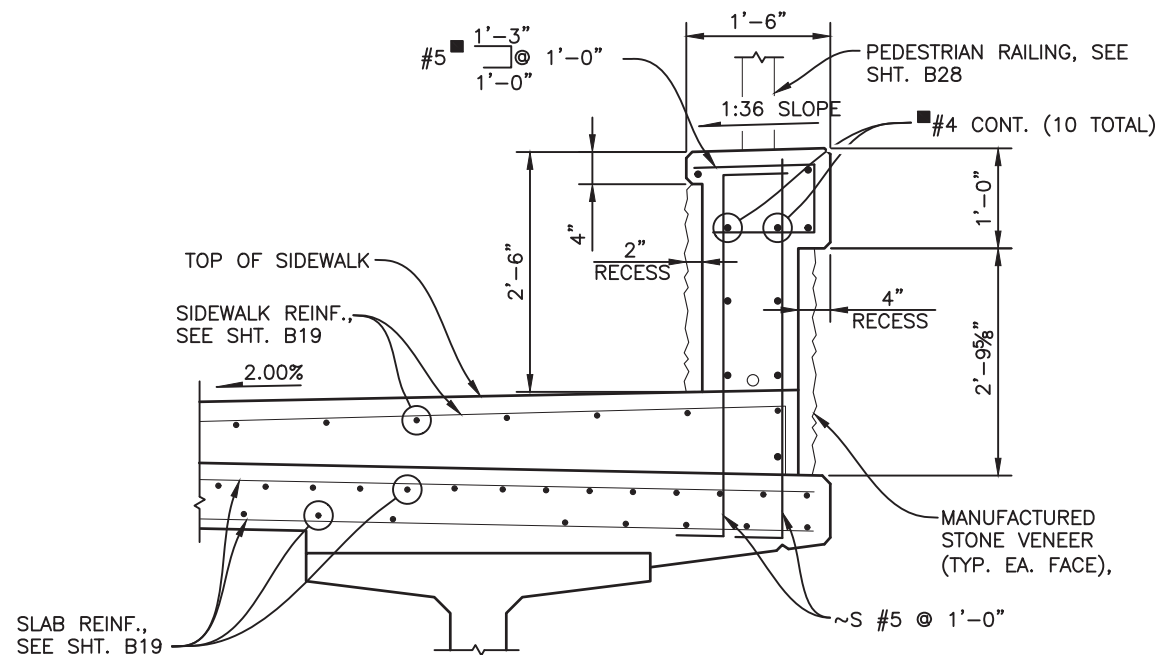

TYPICAL SECTION

■ REINFORCEMENT SHALL BE INCLUDED IN ITEM 606, BRIDGE RAIL (SPECIAL)

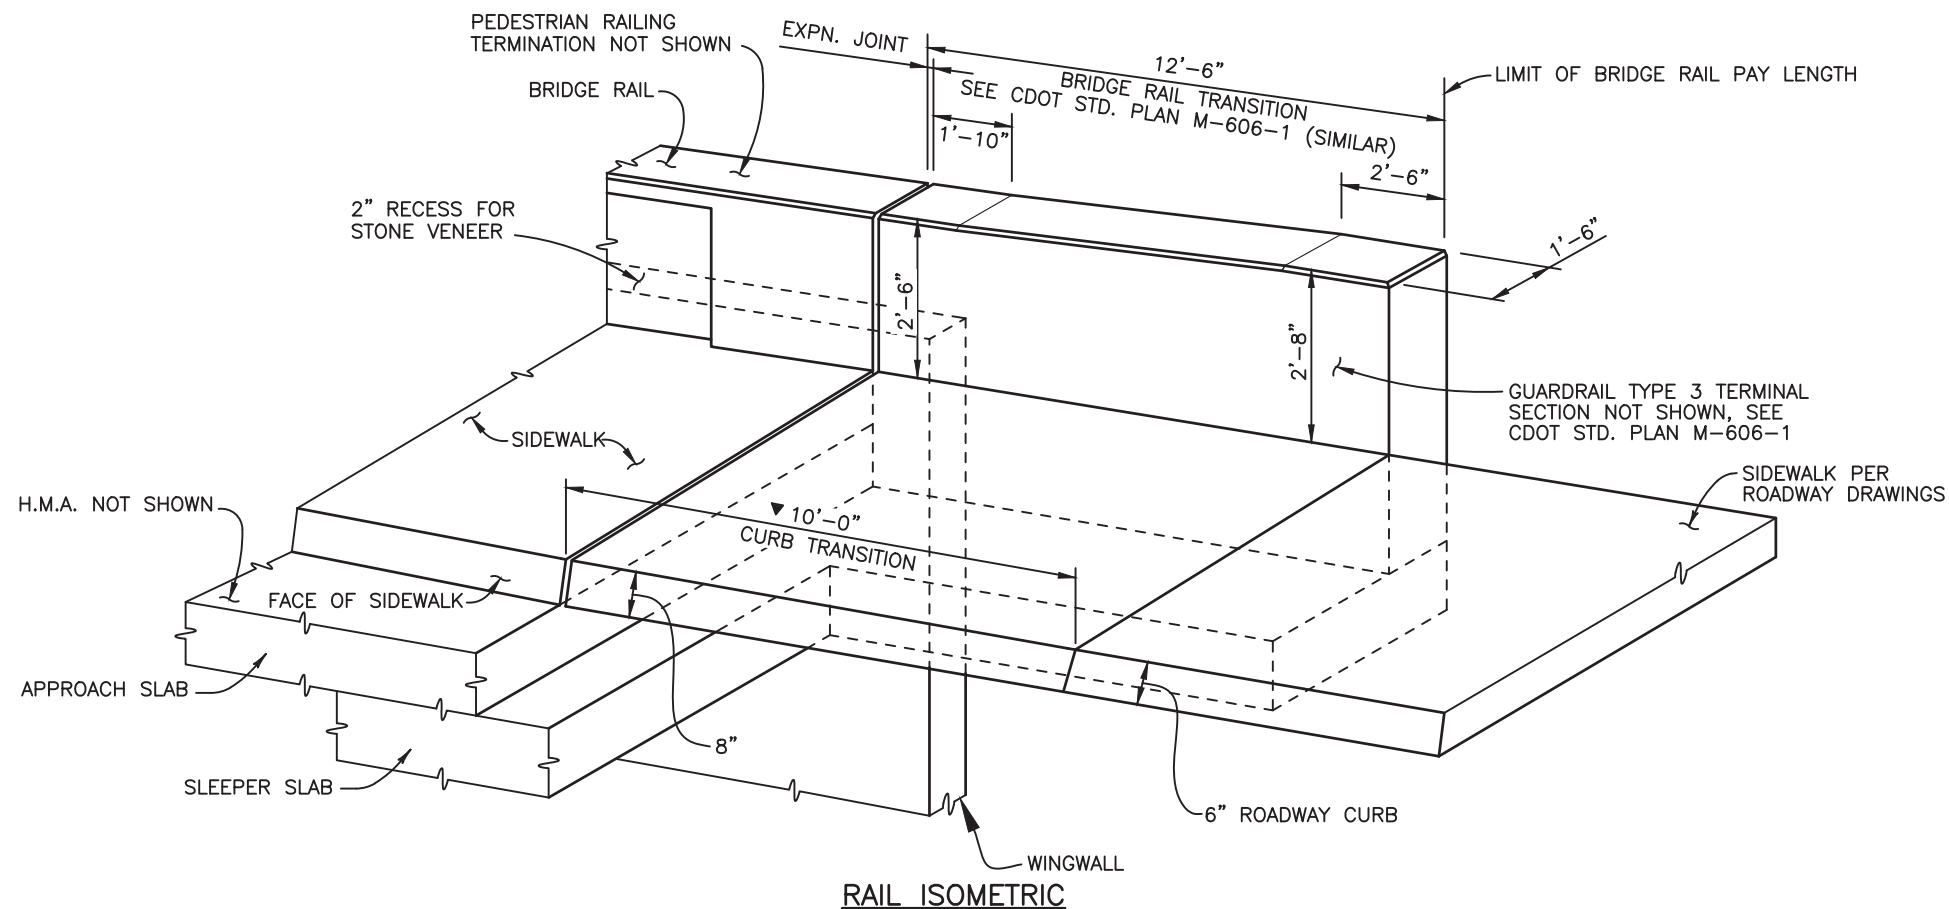

BRIDGE RAIL (SPECIAL) NOTES

CONCRETE & REINFORCING STEEL SHALL CONFORM TO THE REQUIREMENTS OF SPECIFICATION SECTIONS 601 & 602, RESPECTIVELY.

ALL BRIDGE RAIL & SIDEWALK CONCRETE SHALL BE CONCRETE CLASS D (BRIDGE).

PEDESTRIAN RAILING (STEEL) NOTES

SEE PROJECT SPECIAL PROVISION, REVISION OF SECTION 514 PEDESTRIAN RAILING (STEEL).

STRUCTURAL STEEL ELEMENTS SHALL CONFORM TO THE REQUIREMENTS OF SPECIFICATION SECTION 509.

ALL TUBES SHALL BE ASTM A-500 GRADE B.
ALL OTHER STEEL SHALL BE ASTM A-36 UNLESS OTHERWISE NOTED.

STRUCTURAL STEEL:
AASHTO M-183 (ASTM A-36) $F_y = 36,000$ PSI
COLD FORMED ASTM A-500 GRADE B $F_y = 46,000$ PSI

PEDESTRIAN RAILING (STEEL) SHALL BE FABRICATED IN ACCORDANCE WITH REVISION OF SECTION 514 OF THE STANDARD SPECIFICATIONS. STEEL POSTS, PLATES, TUBE EXPANSION JOINTS AND DEFORMED ANCHOR STUDS WILL NOT BE PAID FOR SEPARATELY, BUT SHALL BE INCLUDED IN THE COST OF ITEM 606-BRIDGE RAIL (SPECIAL).

PRIOR TO FABRICATION OF THIS ITEM, THREE SETS OF WORKING DRAWINGS WHICH COMPLY WITH THE REQUIREMENTS OF SECTION 105, SHALL BE SUBMITTED TO THE ENGINEER FOR INFORMATION ONLY.

THE TUBES SHALL BE SHOP BENT OR FABRICATED TO FIT HORIZONTAL CURVES.

TUBES SHALL BE CONTINUOUS OVER NOT LESS THAN TWO POSTS OR MORE THAN 3 POSTS. NO WELDED BUTT SPLICES WILL BE ALLOWED IN THE TUBE SECTIONS.

THE CENTERLINE OF THE TUBE SPLICE SHALL BE CENTERED BETWEEN POSTS.

ALL EXPOSED WELDS SHALL BE GROUND SMOOTH.


ALL PEDESTRIAN RAILING COMPONENTS SHALL BE FABRICATED AND INSTALLED WITH POSTS PLUMB AND RAILS TRUE TO LINE IN ACCORDANCE WITH THE PLANS.

STRUCTURAL STEEL SHALL BE PAINTED IN ACCORDANCE WITH REVISION OF SECTION 514, AND SECTION 509 AS APPLICABLE, OF THE STANDARD SPECIFICATIONS. COLOR SHALL BE "PARKER BROWN".

BRIDGE RAIL (SPECIAL) FOR INFORMATION ONLY		
DESCRIPTION	UNIT	PER LIN. FT.
CONCRETE CLASS D	CY	0.106
REINFORCING STEEL (EPOXY COATED)	LB	17.6


I:\115360-01 - Compark at Belford\CADD\Drawings\, Dustin.Shaklee

Print Date: 11/18/2016 8:33:18 AM		0000		Sheet Revisions			Manhard CONSULTING LTD 8008 E. Arapahoe Court, Suite 110, Centennial, CO 80112 ph 303.708.0300 fax 303.708.0400 manhard.com Civil Engineers • Surveyors • Water Resource Engineers • Water & Wastewater Engineers Construction Managers • Environmental Scientists • Landscape Architects • Planners		As Constructed		BELFORD-HAPPY CANYON CREEK BRIDGE BRIDGE RAIL (SPECIAL) DETAILS			Project No./Code				
File Name: B115360-01RAL01.dwg				Date					Comments			Initials						
Horizontal Scale: VARIES Vertical Scale:																		
FELSBURG HOLT & ULLEVIG 6300 South Syracuse Way, Suite 600 Centennial, CO 80111 tel 303.721.1440 fax 303.721.0832																		
											No Revisions:							
											Revised:		Designer: J. LYNCH		Structure			
													Detailer: R. DILLON		Numbers			
											Void:		Subset: BRIDGE		Sheets: B27 of 32		Sheet Number 37	

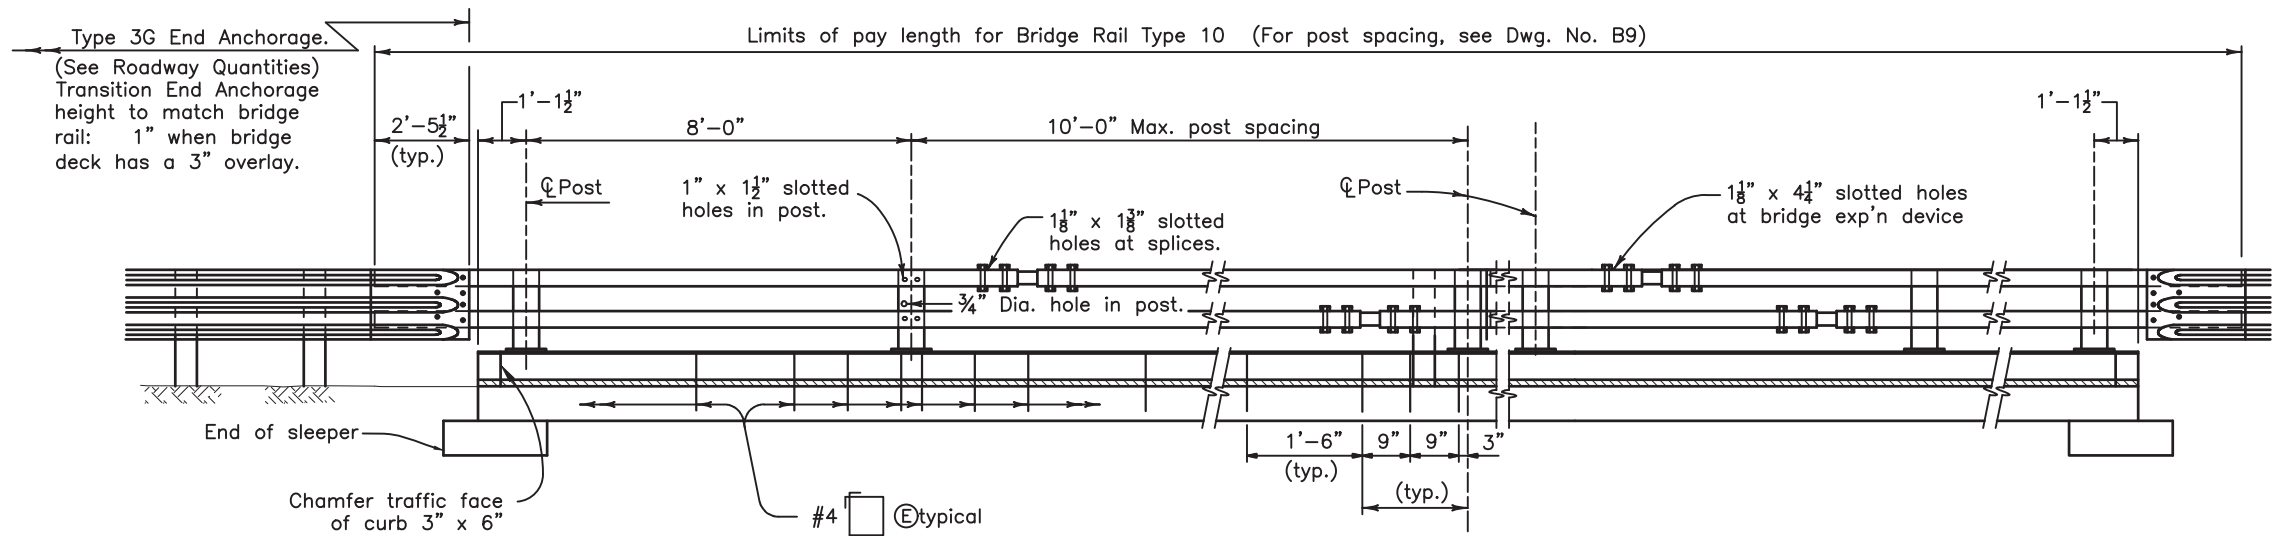


RAIL PANEL AT TRANSITION SECTION

(See roadway plans for ends requiring attachment to guard rail.)

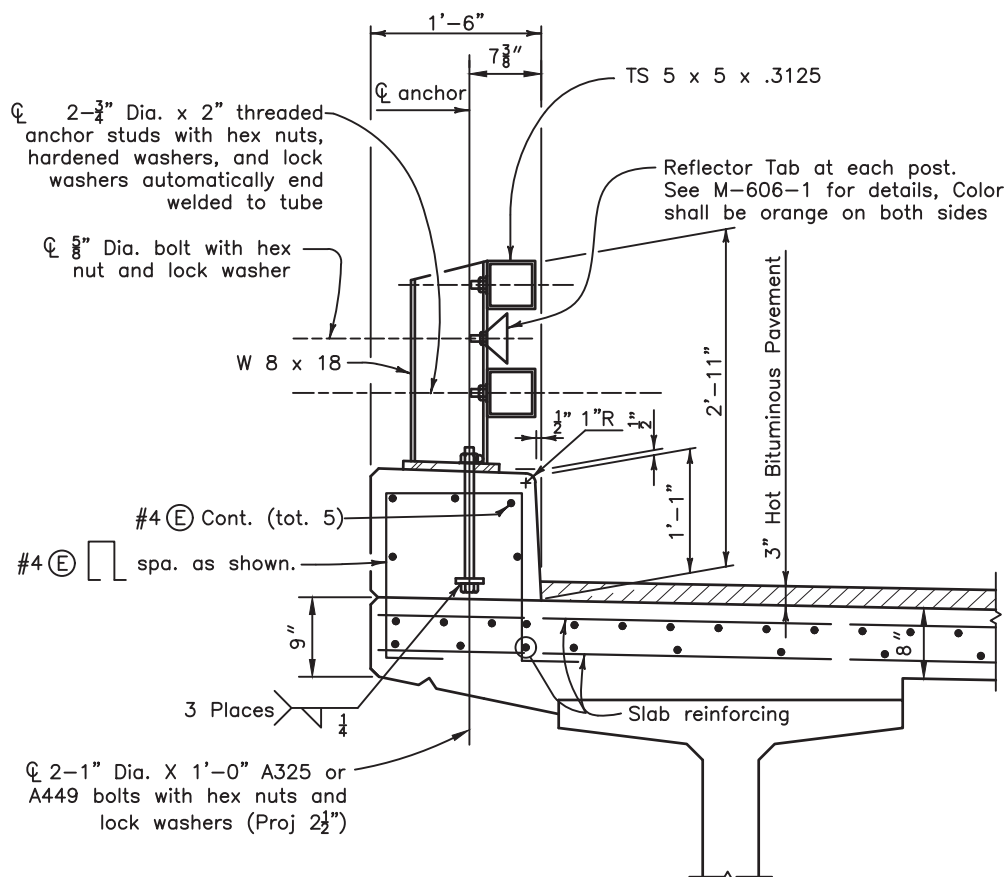

TYPICAL SECTION

BRIDGE RAIL ELEVATION TRAFFIC SIDE

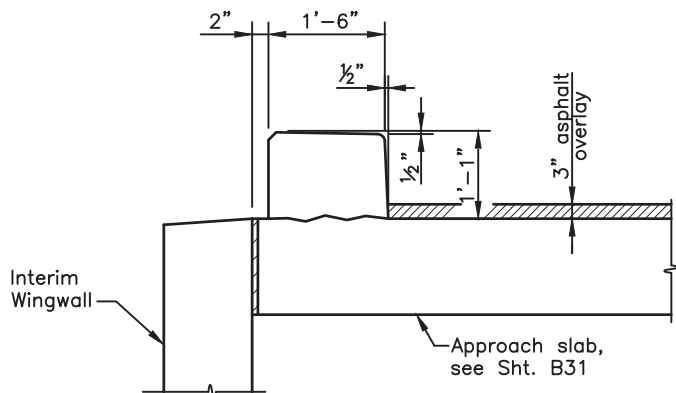

TYPICAL BRIDGE RAIL CURB SECTION ON APPROACH SLAB

INFORMATION ONLY

Description	Unit	Per Lin. Ft.
Structural Steel (Galvanized)	Lb.	45.1
Concrete Class D (Bridge)	Cu.Yd.	.06
Reinforcing Steel (Epoxy Coated)	Lb.	8.0

NOTES

All tubes shall be ASTM A-500 Grade B.
All posts and base plates shall be ASTM A-572 Grade 50.
All other steel shall be ASTM A-36 unless otherwise noted.

The above material and all anchor bolts, bolts, nuts, and washers shall be galvanized in accordance with Section 509. Concrete, Reinforcing Steel, and Structural Steel Elements shall conform to the requirements of Sections 601, 602 and 509, respectively.

Post anchor, encased in concrete, shall be ASTM A-36 (AASHTO M-183) steel and need not be galvanized.

The tubes shall be shop bent or fabricated to fit horizontal curve when radius is less than 1,500 feet.

Tubes shall be continuous over not less than two posts. No welded butt splices will be allowed in the tube sections.

The centerline of the tube splice shall be 1'-8" minimum and 2'-6" maximum from the centerline of the posts.

All bolts that have lock washers shall be tightened to snug only.

Posts shall be perpendicular to the longitudinal roadway grade.

One or more 10'-0" post spacings may be reduced (6'-8" min.) in order to maintain dimensions from the end of the rail and expansion joints.

Payment will be made under Item 606, Bridge Rail Type 10 for all posts, post anchors, base plates, backing plates, anchor bolts, miscellaneous bolts, nuts, washers, tubes, tube expansion devices, tube splices, end plates, curb concrete (Class D), curb reinforcing steel, and reflector tabs.

Prior to fabrication of this item, three sets of working drawings which comply with the requirements of Section 105, shall be submitted to the Engineer for information only.

Structural Steel:
AASHTO M-183 (ASTM A-36) $f_y = 36,000$ psi
AASHTO M-223 (ASTM A-572) Grade 50 $f_y = 50,000$ psi
Cold formed ASTM A-500 Grade B $f_y = 46,000$ psi

For additional details see next rail sheets.


I:\115360-01 - Compark at Belford\CADD\Drawings\, Dustin.Shaklee

Print Date: 11/18/2016 8:34:31 AM	
File Name: B115360-01RAL03.dwg	
Horizontal Scale: VARIES Vertical Scale:	
6300 South Syracuse Way, Suite 600 Centennial, CO 80111 tel 303.721.1440 fax 303.721.0832	


Sheet Revisions		
Date	Comments	Initials




As Constructed	BELFORD-HAPPY CANYON CREEK BRIDGE BRIDGE RAIL TYPE 10 (1 OF 2)		Project No./Code
No Revisions:	Designer: J. LYNCH	Structure	
Revised:	Detailer: C. MIYAMOTO	Numbers	
Void:	Subset: BRIDGE	Sheets: B29 of 32	Sheet Number 39

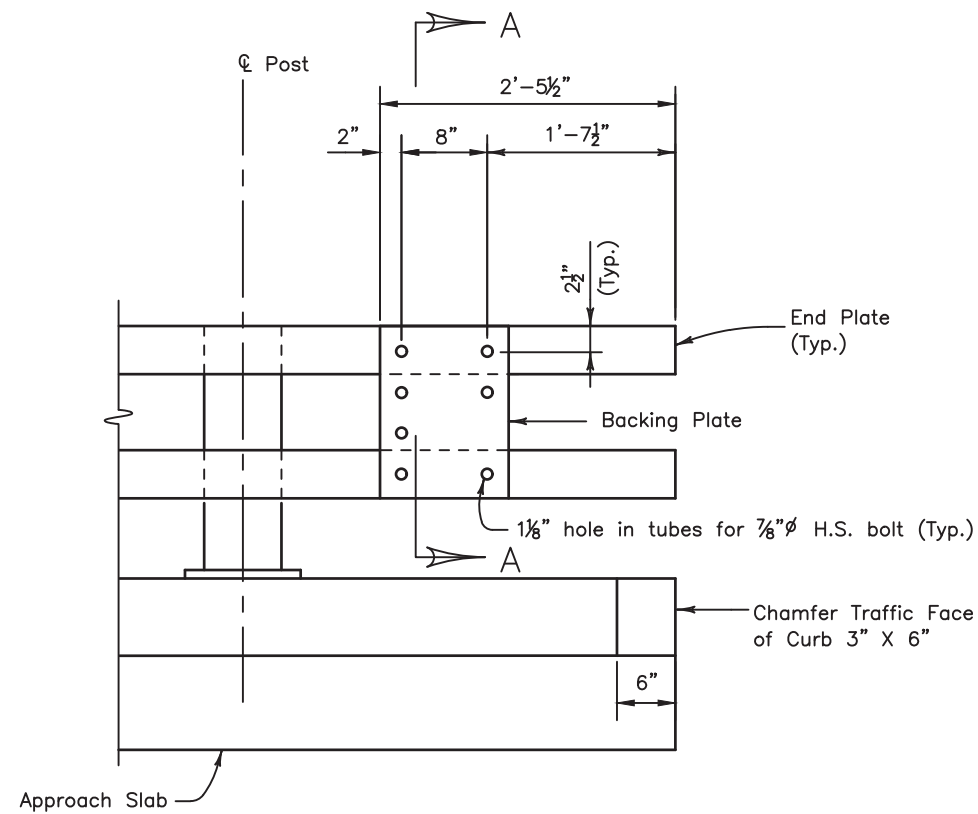

RAIL TUBE DETAILS
Thrie Beam not Shown

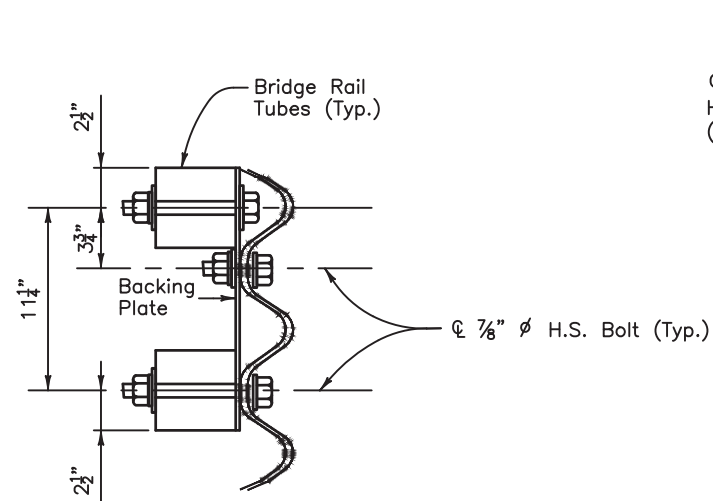


SECTION A-A

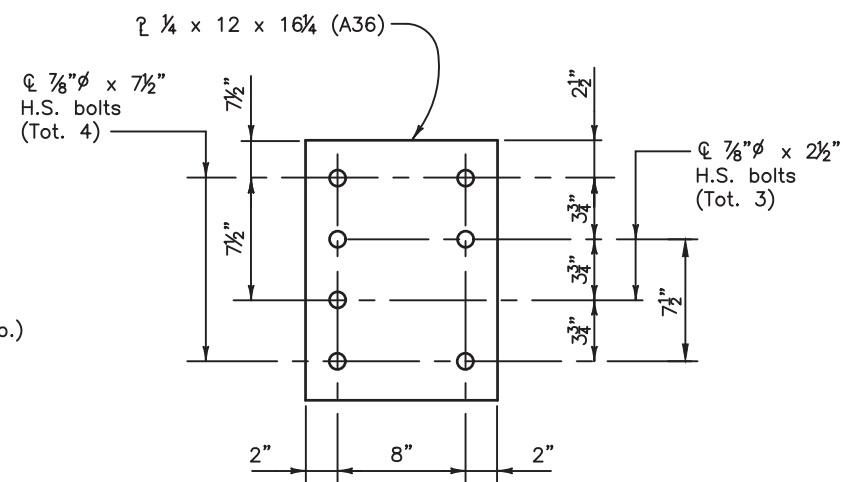


BACKING PLATE


Holes are 1 1/8" for 7/8" H.S. Bolts with Hex Nuts,
2 Washers, and 1 Lock Washer

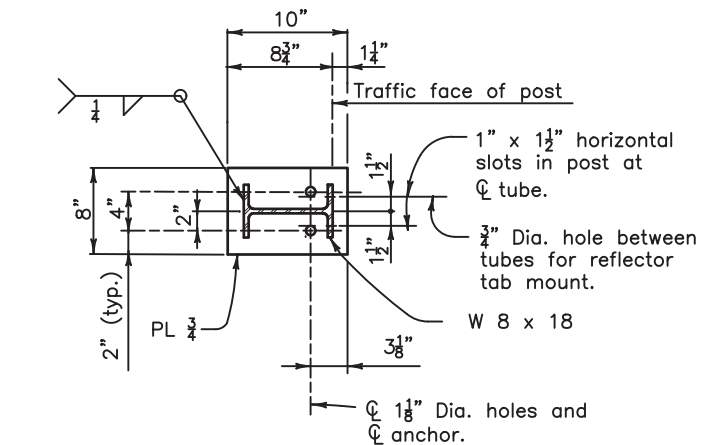


PLAN - POST DETAIL

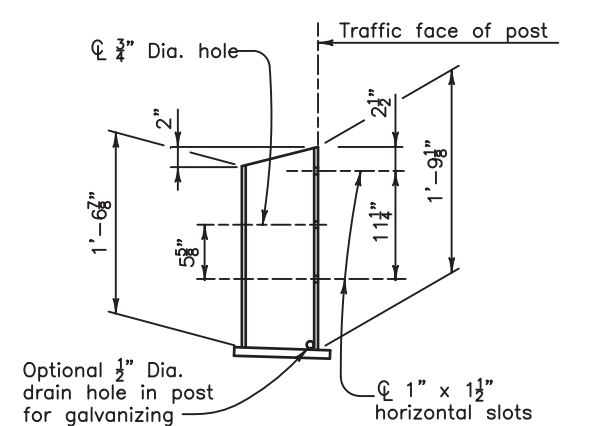


POST ELEVATION

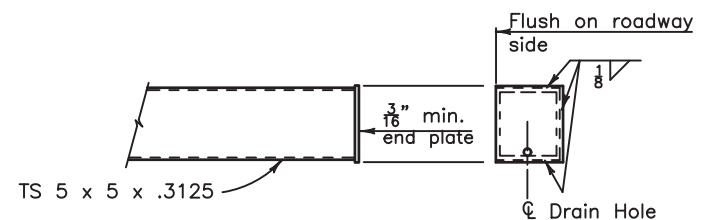

END PLATE DETAIL







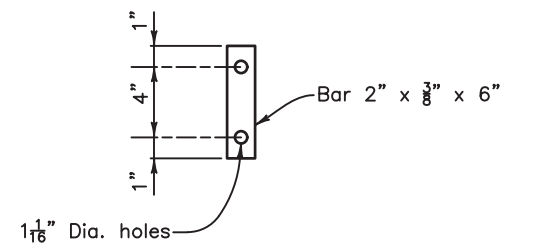


ANCHOR DETAIL

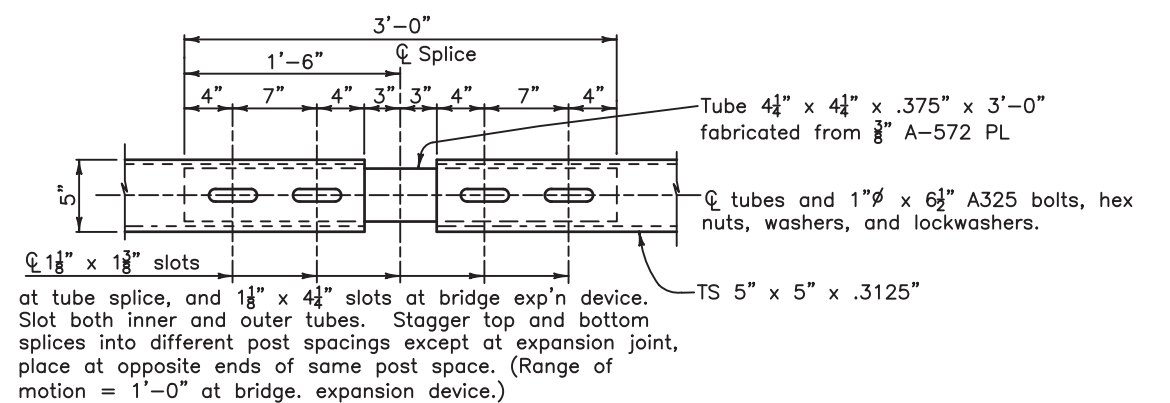

PLAN - TUBE SPLICE

I:\115360-01 - Compark at Belford\CADD\Drawings\, Dustin.Shaklee

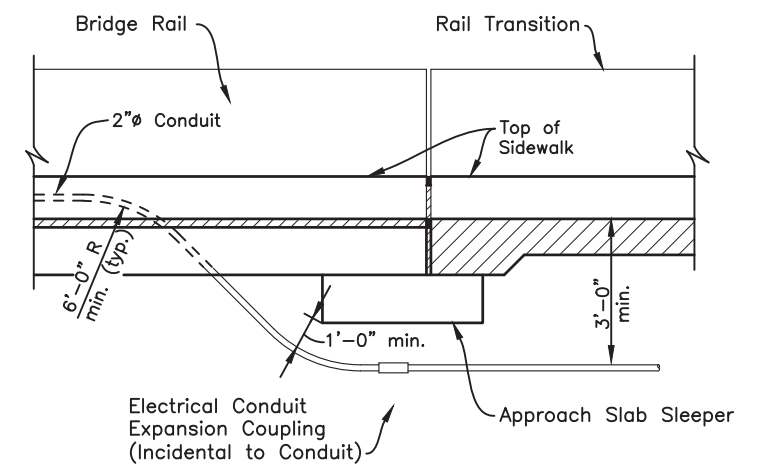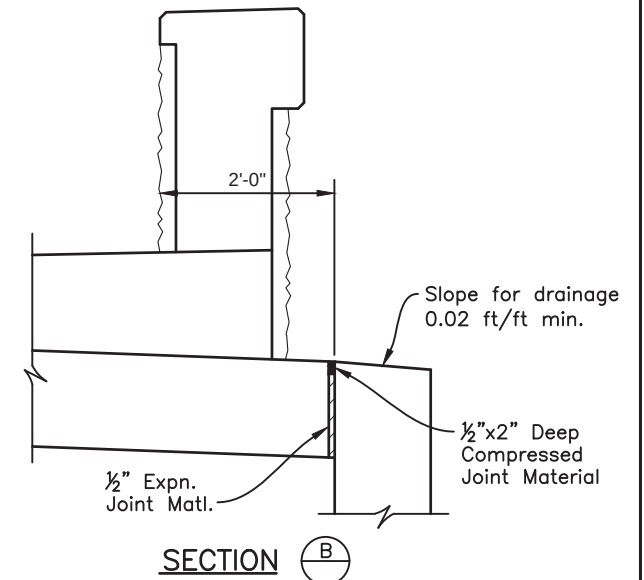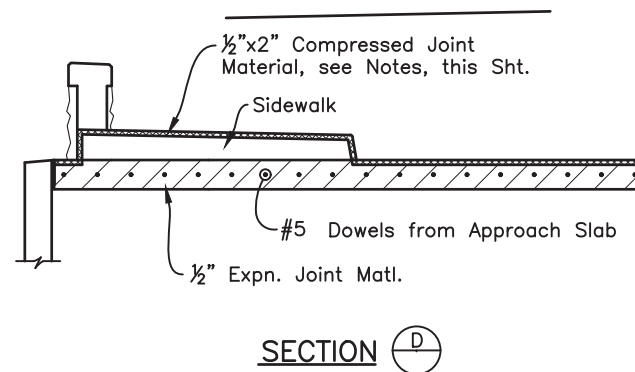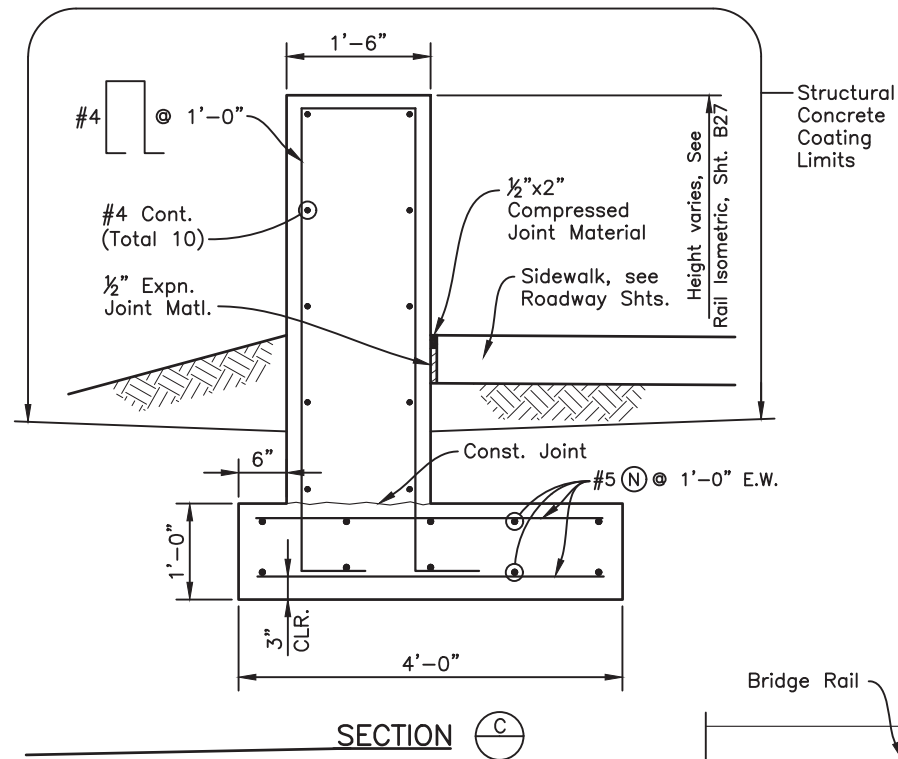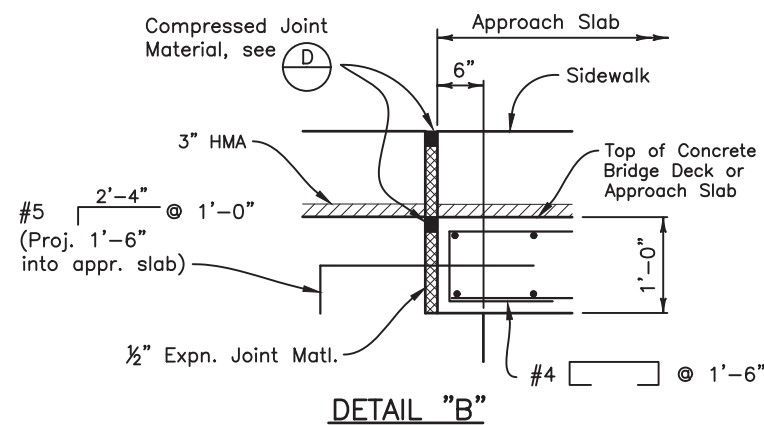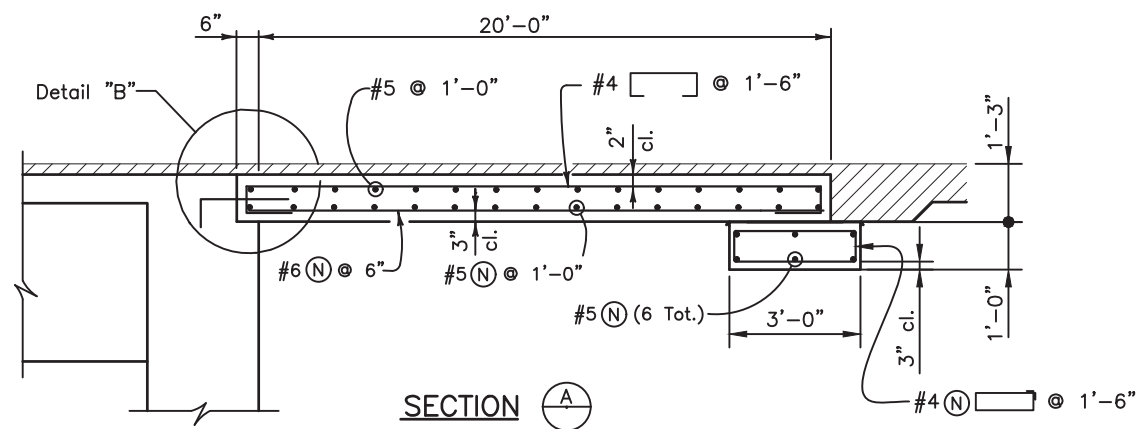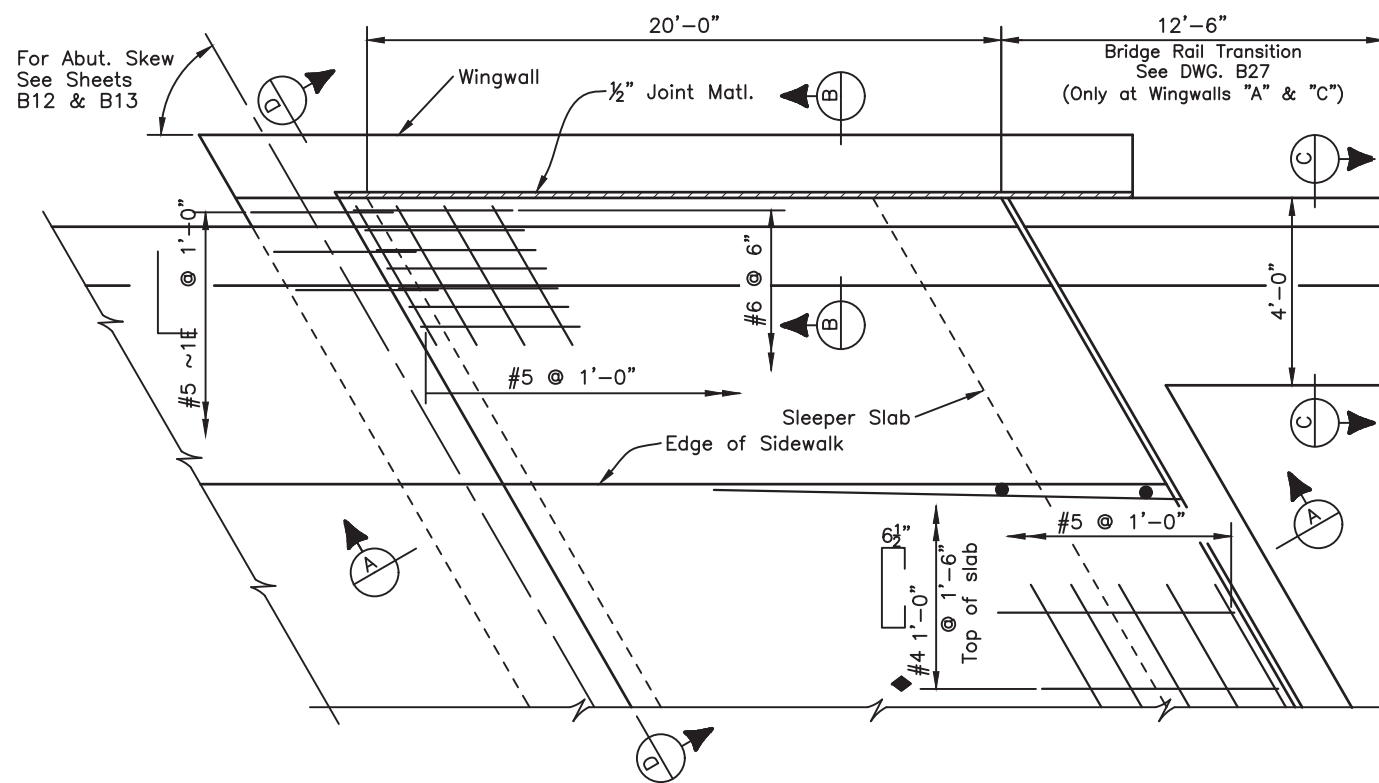

NOTES:

CONCRETE CLASS D (BRIDGE) SHALL BE USED FOR APPROACH SLABS.
1/2" EXPANSION JOINT MATERIAL SHALL MEET AASHTO SPEC. M213.
FOR BRIDGE RAIL DETAILS SEE SHT. B27.

COMPRESSED JOINT MATERIAL

COMPRESSED JOINT MATERIAL SHALL BE PRE-COMPRESSED, CHEMICALLY RESISTANT, OPEN CELL POLYURETHANE FOAM SEALANT, IMPREGNATED WITH A WATER-REPELLANT MATERIAL, WITH ADHESIVE BACKING ON BOTH SIDES. THE JOINT MATERIAL SHALL BE EPOXIED IN PLACE, AND ALL SPLICES SEALED, AS RECOMMENDED BY THE SUPPLIER OF THE COMPRESSED JOINT MATERIAL. THE COST SHALL BE INCLUDED IN THE COST OF ITEM 601 CLASS D CONCRETE.

ACCEPTABLE COMPRESSED JOINT MATERIAL ALTERNATES


WILL-SEAL
SEAL-MATE #517
POLY-TITE "N"

Print Date: 11/18/2016 8:35:43 AM
File Name: B115360-01APR01.dwg
Horizontal Scale: VARIES Vertical Scale:
FELSBERG
HOLT &
ULLEVIG
6300 South Syracuse Way, Suite 600
Centennial, CO 80111
tel 303.721.1440
fax 303.721.0832


Sheet Revisions		
Date	Comments	Initials




As Constructed	BELFORD-HAPPY CANYON CREEK BRIDGE APPROACH SLAB DETAILS		Project No./Code
No Revisions:	Designer: J. LYNCH	Structure	
Revised:	Detailer: C. MIYAMOTO	Numbers	
Void:	Subset: BRIDGE	Sheets: B31 of 32	Sheet Number 41

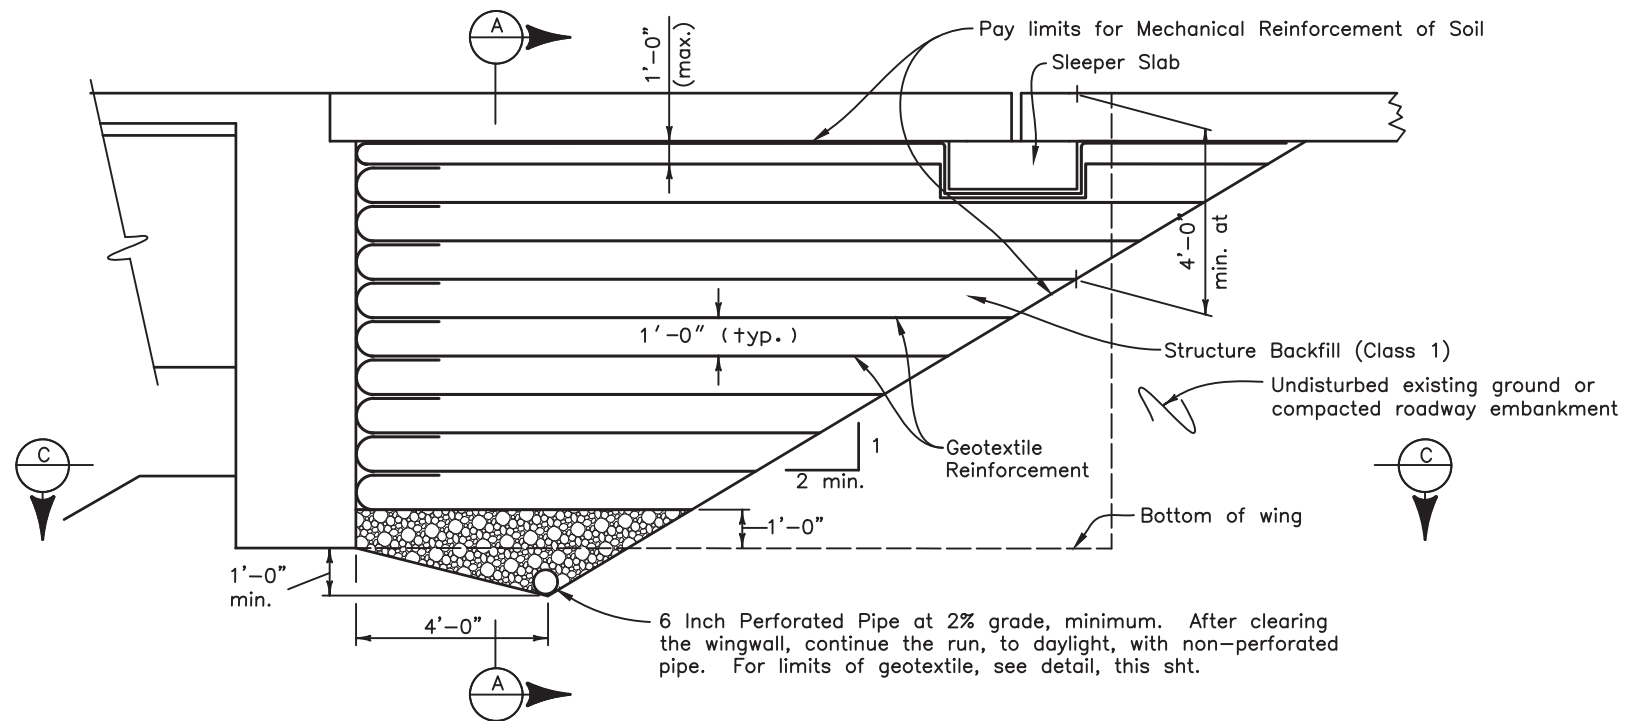

SECTION PERPENDICULAR TO ABUTMENT

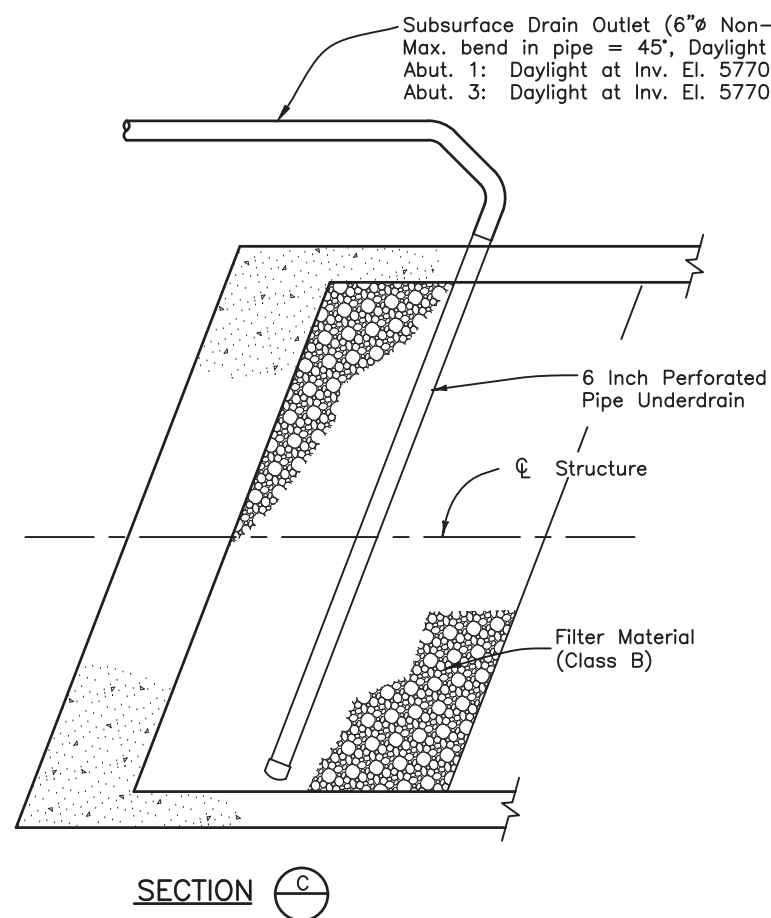


SECTION C

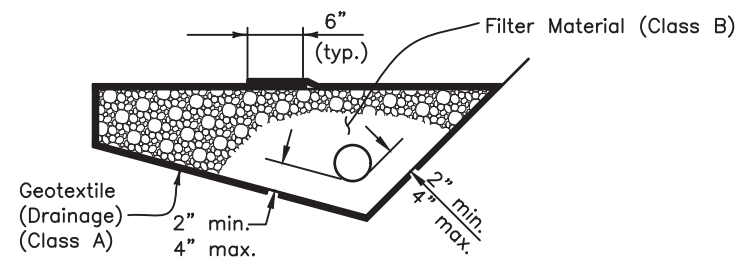


6 INCH PERFORATED PIPE UNDERDRAIN

6 Inch Perforated Pipe Underdrain includes all Filter Material (Class B) and Geotextile (Drainage) (Class A) surrounding the Filter Material (Class B)

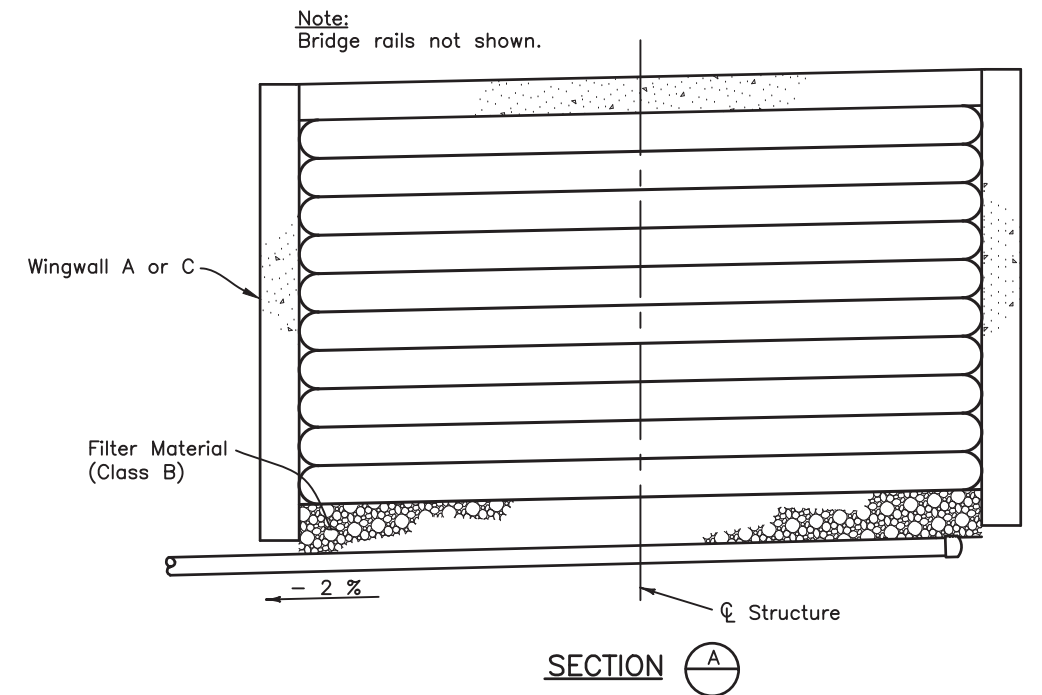

SECTION A

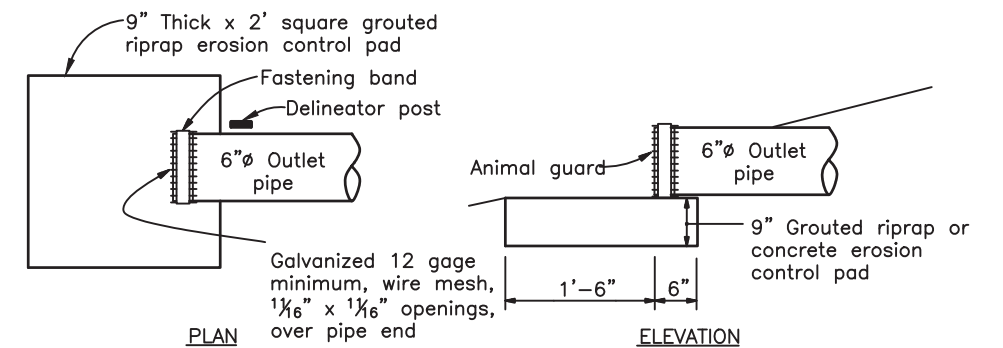

OUTLET PIPE END TREATMENT

Notes:

Geotextile Reinforcement shall be woven fabric with a Minimum Average Roll Value of 4800 lb/ft for installations with a gap and 2400 lb/ft for installations without a gap based on ASTM D4595.

Geotextile Reinforcement shall be placed by alternating Machine Direction (MD) with Cross Machine Direction (XD) from layer to layer.

The Geotextile Reinforcement wrap at Back Face of Abutment shall be pulled back slack free with its end anchored to soil underneath with staples or pins.

Minimum splice of all Geofabric shall consist of 12" of overlap.

Payment will be made under Item 206 Structure Backfill (Class 1) (cu.yd.) and shall include the cost for 6 Inch Perforated Pipe Underdrain, Subsurface Drain Outlet (6"Ø Non-Perforated Pipe) and Outlet Pipe End Treatment.

Installation of Pipe Underdrain and Subsurface Drain Outlet will conform to the Construction requirements of section 605.03 and 605.06, respectively.

I:\115360-01 - Compark at Belford\CADD\Bridge\Drawings\, Dustin.Shaklee

Print Date: 11/18/2016 8:36:19 AM	
File Name: B115360-01EXC01.dwg	
Horizontal Scale: VARIES Vertical Scale:	
FELSBERG HOLT & ULLEVIG	6300 South Syracuse Way, Suite 600 Centennial, CO 80111 tel 303.721.1440 fax 303.721.0832

Sheet Revisions		
Date	Comments	Initials

Manhard CONSULTING LTD

8008 E. Arapahoe Court, Suite 110, Centennial, CO 80112 ph 303.708.0300 fax 303.708.0400 manhard.com
Civil Engineers • Surveyors • Water Resource Engineers • Water & Wastewater Engineers
Construction Managers • Environmental Scientists • Landscape Architects • Planners

As Constructed	BELFORD-HAPPY CANYON CREEK BRIDGE STRUCTURE BACKFILL SPECIAL		Project No./Code
No Revisions:	Designer: J. LYNCH	Structure Numbers	
Revised:	Detailer: R. DILLON		
Void:	Subset: BRIDGE	Sheets: B32 of 32	Sheet Number 42

I:\115360-01 - Compark at Belford\CADD\Hydraulics\Drawings\Happy Cyn Creek Drop Structure\, Dustin.Shaklee

DROP STRUCTURE TABULATION

INDEX			ITEM NO.	CONTRACT ITEM	UNIT	GSB	
BOOK	PAGE	SHEET				PLAN	AS CONST.
			207	STOCKPILE TOPSOIL	CY	XX	
			420	GEOTEXTILE (EROSION CONTROL) (CLASS 1)	SY	XX	
			501	STEEL SHEET PILING	SF	XX	
			506	RIPRAP (12 INCH)	CY	XX	
			506	SOIL RIPRAP (12 INCH)	CY	XX	
			506	18 INCH GROUTED BOULDERS	CY	XX	

18 INCH GROUTED BOULDERS SHALL BE PAID FOR AS GROUTED RIPRAP (18 INCH)

SEE EROSION CONTROL PLANS FOR TABULATION OF EROSION CONTROL ITEMS.

FOR UNCLASSIFIED EXCAVATION SEE EARTHWORK SUMMARY. COST OF EXCAVATION FOR ALL GROUTED RIPRAP AND SOIL RIPRAP IS INCLUDED IN THE COST OF THE BID ITEM.

DROP STRUCTURE TABULATION QUANTITIES HAVE BEEN CARRIED FORWARD TO THE SUMMARY OF APPROXIMATE QUANTITIES SHEETS

Print Date: 11/18/2016 8:36:27 AM

File Name: H115360-01DROP01?ab.dwg

Horizontal Scale: N.T.S. Vertical Scale: N.T.S.

FELSBURG
HOLT &
ULLEVIG

6300 South Syracuse Way, Suite 600
Centennial, CO 80111
tel 303.721.1440
fax 303.721.0832

(R-X)	Sheet Revisions		
	Date	Comments	Initials

Manhard
CONSULTING LTD

8008 E. Arapahoe Court, Suite 110, Centennial, CO 80112 ph 303.721.0300 fax 303.721.0400 manhard.com
Civil Engineers • Surveyors • Water Resource Engineers • Water & Wastewater Engineers
Construction Managers • Environmental Scientists • Landscape Architects • Planners

As Constructed	BELFORD-HAPPY CANYON CREEK HAPPY CANYON CREEK DROP STRUCTURE TABULATION			Project No./Code
	No Revisions:			
	Revised:	Designer: CDT	Structure Numbers	
	Void:	Detailer: KLT		
Subset: Drainage		Sheets: DD-01 of 18	Sheet Number 43	

I:\115360-01 - Compark at Belford\CADD\Hydraulics\Drawings\Happy Cyn Creek Drop Structure\, Dustin.Shaklee

HAPPY CANYON CREEK DROP STRUCTURE GRADING POINT DATA

POINT	NORTHING	EASTING	ELEVATION	DESCRIPTION
G1				FINISHED GRADE
G2				FINISHED GRADE
G3				FINISHED GRADE
G4				FINISHED GRADE
G5				FINISHED GRADE
G6				FINISHED GRADE
G7				FINISHED GRADE
G8				FINISHED GRADE
G9				FINISHED GRADE
G10				FINISHED GRADE
G11				FINISHED GRADE
G12				FINISHED GRADE
G13				FINISHED GRADE
G14				FINISHED GRADE
G15				FINISHED GRADE
G16				FINISHED GRADE
G17				FINISHED GRADE
G18				FINISHED GRADE
G19				FINISHED GRADE
G20				FINISHED GRADE
G21				FINISHED GRADE
G22				FINISHED GRADE
G23				FINISHED GRADE
G24				FINISHED GRADE
G25				FINISHED GRADE
G26				FINISHED GRADE
G27				FINISHED GRADE
G28				FINISHED GRADE
G29				FINISHED GRADE
G30				FINISHED GRADE
G31				FINISHED GRADE
G32				FINISHED GRADE
G33				FINISHED GRADE
G34				FINISHED GRADE
G35				FINISHED GRADE

HAPPY CANYON CREEK DROP STRUCTURE SOIL RIPRAP (12 INCH) POINT DATA

POINT	NORTHING	EASTING	ELEVATION	DESCRIPTION
SR1				LIMITS OF SOIL RIPRAP (12 INCH) – FINISHED GRADE EL.
SR2				LIMITS OF SOIL RIPRAP (12 INCH) – FINISHED GRADE EL.
SR3				LIMITS OF SOIL RIPRAP (12 INCH) – FINISHED GRADE EL.
SR4				LIMITS OF SOIL RIPRAP (12 INCH) – FINISHED GRADE EL.
SR5				LIMITS OF SOIL RIPRAP (12 INCH) – FINISHED GRADE EL.
SR6				LIMITS OF SOIL RIPRAP (12 INCH) – FINISHED GRADE EL.
SR7				LIMITS OF SOIL RIPRAP (12 INCH) – FINISHED GRADE EL.
SR8				LIMITS OF SOIL RIPRAP (12 INCH) – FINISHED GRADE EL.
SR9				LIMITS OF SOIL RIPRAP (12 INCH) – FINISHED GRADE EL.
SR10				LIMITS OF SOIL RIPRAP (12 INCH) – FINISHED GRADE EL.
SR11				LIMITS OF SOIL RIPRAP (12 INCH) – FINISHED GRADE EL.
SR12				LIMITS OF SOIL RIPRAP (12 INCH) – FINISHED GRADE EL.
SR13				LIMITS OF SOIL RIPRAP (12 INCH) – FINISHED GRADE EL.
SR14				LIMITS OF SOIL RIPRAP (12 INCH) – FINISHED GRADE EL.
SR15				LIMITS OF SOIL RIPRAP (12 INCH) – FINISHED GRADE EL.
SR16				LIMITS OF SOIL RIPRAP (12 INCH) – FINISHED GRADE EL.
SR17				LIMITS OF SOIL RIPRAP (12 INCH) – FINISHED GRADE EL.
SR18				LIMITS OF SOIL RIPRAP (12 INCH) – FINISHED GRADE EL.
SR19				LIMITS OF SOIL RIPRAP (12 INCH) – FINISHED GRADE EL.
SR20				LIMITS OF SOIL RIPRAP (12 INCH) – FINISHED GRADE EL.
SR21				LIMITS OF SOIL RIPRAP (12 INCH) – FINISHED GRADE EL.
SR22				LIMITS OF SOIL RIPRAP (12 INCH) – FINISHED GRADE EL.
SR23				LIMITS OF SOIL RIPRAP (12 INCH) – FINISHED GRADE EL.
SR24				LIMITS OF SOIL RIPRAP (12 INCH) – FINISHED GRADE EL.

HAPPY CANYON CREEK DROP STRUCTURE STEEL SHEET PILE CUTOFF WALL POINT DATA

POINT	NORTHING	EASTING	ELEVATION	DESCRIPTION
W1				SHEET PILE CUTOFF WALL – FINISHED GRADE EL.
W2				SHEET PILE CUTOFF WALL – FINISHED GRADE EL.
W3				SHEET PILE CUTOFF WALL – FINISHED GRADE EL.
W4				SHEET PILE CUTOFF WALL – FINISHED GRADE EL.
W5				SHEET PILE CUTOFF WALL – FINISHED GRADE EL.

Print Date: 11/18/2016 8:36:38 AM

File Name: H115360-01DROP02?oint Data.dwg

Horizontal Scale: N.T.S. Vertical Scale: N.T.S.



FELSBURG
HOLT &
ULLEVIG

6300 South Syracuse Way, Suite 600
Centennial, CO 80111
tel 303.721.1440
fax 303.721.0832


(R-X)	Sheet Revisions		
	Date	Comments	Initials



Manhard
CONSULTING LTD

8008 E. Arapahoe Court, Suite 110, Centennial, CO 80112 ph 303.708.0300 fax 303.708.0400 manhard.com
Civil Engineers • Surveyors • Water Resource Engineers • Water & Wastewater Engineers
Construction Managers • Environmental Scientists • Landscape Architects • Planners

As Constructed	BELFORD-HAPPY CANYON CREEK HAPPY CANYON CREEK DROP STRUCTURE POINT DATA DETAIL			Project No./Code
	No Revisions:			
	Revised:	Designer: CDT	Structure Numbers	
	Void:	Detailer: KLT		
Subset: Drainage		Sheets: DD-02 of 18	Sheet Number 44	

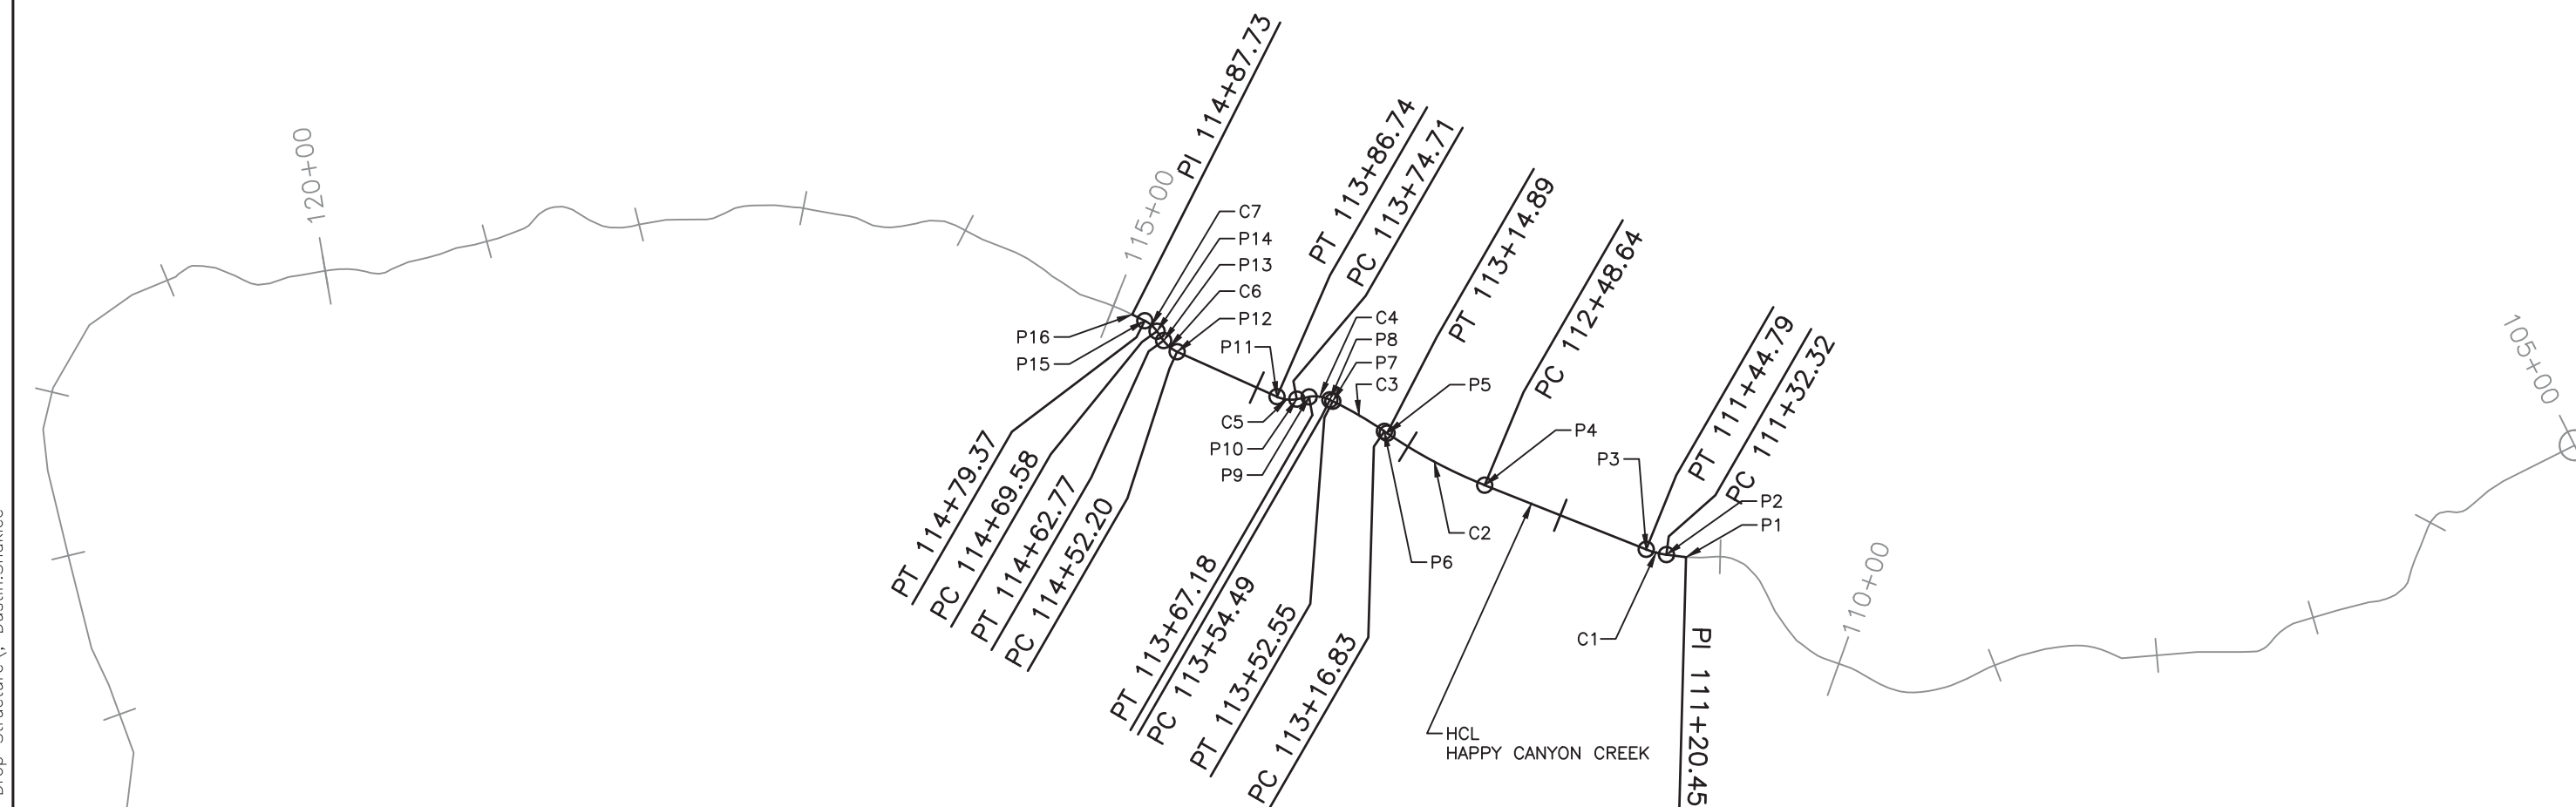

CURVE DATA

CURVE	DELTA	RADIUS	LENGTH	TANGENT
C1	14° 17' 12"	50	12.47	6.27
C2	12° 39' 11"	300	66.25	33.26
C3	8° 11' 11"	250	35.72	17.89
C4	36° 21' 49"	20	12.69	6.57
C5	34° 27' 53"	20	12.03	6.20
C6	30° 16' 02"	20	10.57	5.41
C7	28° 03' 00"	20	9.79	5.00

COORDINATE DATA

POINT	STATION		BEARING	NORTHING	EASTING
P1	PI	111+20.45		27814.24	94520.74
P2	PC	111+32.32	S67° 24' 28.28"W	27809.67	94509.78
P3	PT	111+44.79	C1	27806.36	94497.79
P4	PC	112+48.64	S81° 41' 40.62"W	27791.36	94395.03
P5	PT	113+14.89	C2	27789.08	94328.96
P6	PC	113+16.83	N85° 39' 08.32"W	27789.23	94327.02
P7	PT	113+52.55	C3	27789.38	94291.33
P8	PC	113+54.49	S86° 09' 40.22"W	27789.25	94289.40
P9	PT	113+67.18	C4	27784.57	94277.83
P10	PC	113+74.71	S49° 47' 51.01"W	27779.71	94272.08
P11	PT	113+86.74	C5	27775.09	94261.17
P12	PC	114+52.20	S84° 15' 44.48"W	27768.55	94196.03
P13	PT	114+62.77	C6	27770.25	94185.73
P14	PC	114+69.58	N65° 28' 13.31"W	27773.08	94179.53
P15	PT	114+79.37	C7	27774.85	94170.00
P16	PI	114+87.73	S86° 28' 46.95"W	27774.33	94161.66



HORIZONTAL SCALE: 1"=200'



Print Date: 11/18/2016 8:36:49 AM

File Name: H115360-01DROP03Geom.dwg

Horizontal Scale: 1"=100' Vertical Scale: N.T.S.



FELSBURG
HOLT &
ULLEVIG

6300 South Syracuse Way, Suite 600
Centennial, CO 80111
tel 303.721.1440
fax 303.721.0832

$$\text{R-X}$$

10

00

00

Sheet Revisions

Date	Comments	Initials



As Constructed

No Revisions:

Revised:

Void:

BELFORD-HAPPY CANYON CREEK
HAPPY CANYON CREEK DROP STRUCTURE
HCL GEOMETRY LAYOUT

Designer:	
-----------	--

Detailer:

Subset:

CDT

T	Structure
---	-----------

T	Structure Numbers
---	----------------------

e	Sheets:
---	---------

DD-03 of 18


Project No./Code

g	Sheet Number
---	--------------


45




Know what's below.
Call before you dig.

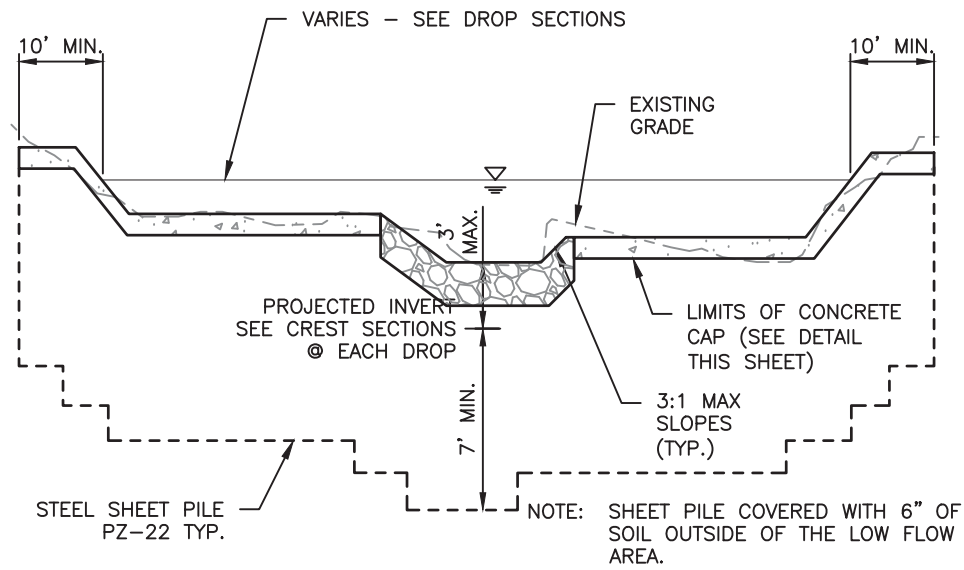

SHEET PILE SECTION
N.T.S.

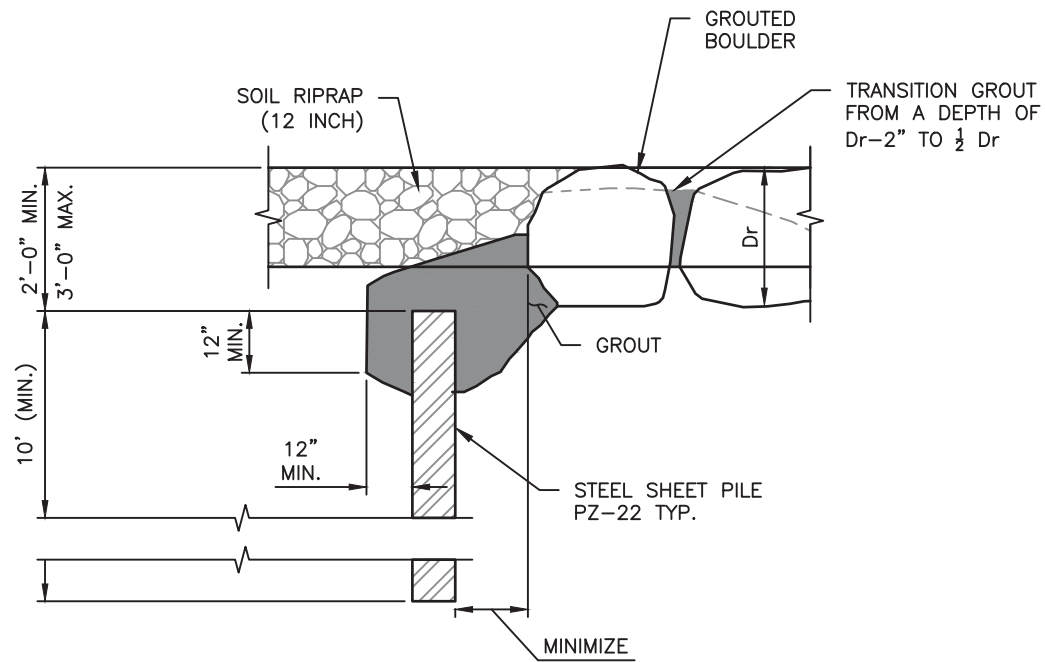

SHEET PILE CUTOFF CONNECTION (GSB)
N.T.S.

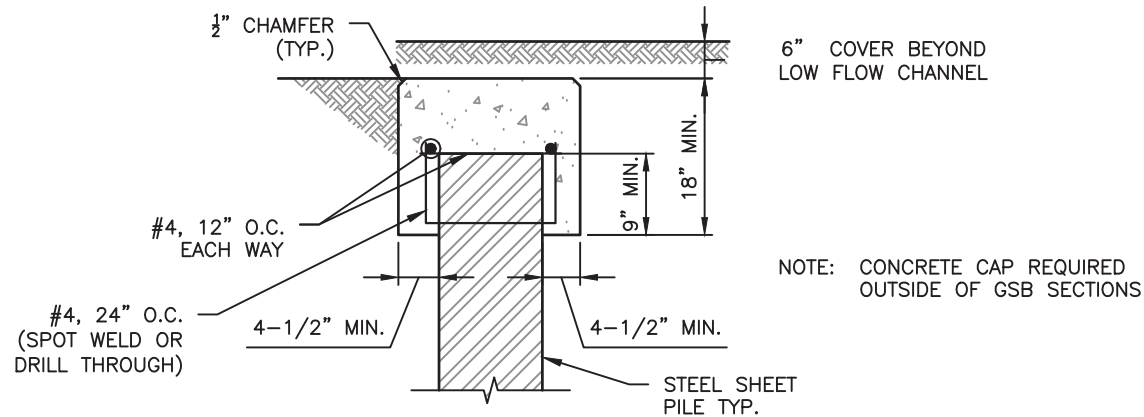

CONCRETE SHEET PILE CAP DETAIL
N.T.S.



I:\115360-01 - Compark at Belford\CADD\Hydraulics\Drawings\Happy Cyn Creek Drop Structure\, Dustin.Shaklee

R-X	Sheet Revisions		
	Date	Comments	Initials

As Constructed	BELFORD-HAPPY CANYON CREEK HAPPY CANYON CREEK DROP STRUCTURE SHEET PILE DETAILS			Project No./Code
	No Revisions:			
	Revised:	Designer:	CDT	Structure Numbers
		Detailer:	KLT	
	Void:	Subset:	Drainage	Sheets: DD-04 of 18




Know what's below.
Call before you dig.

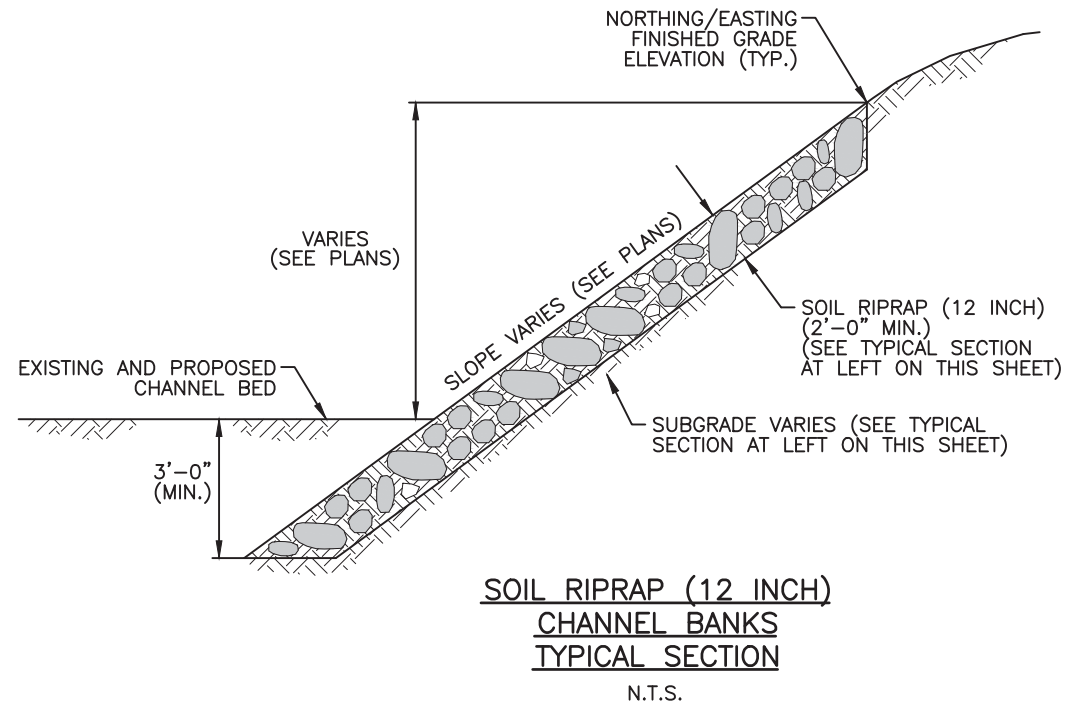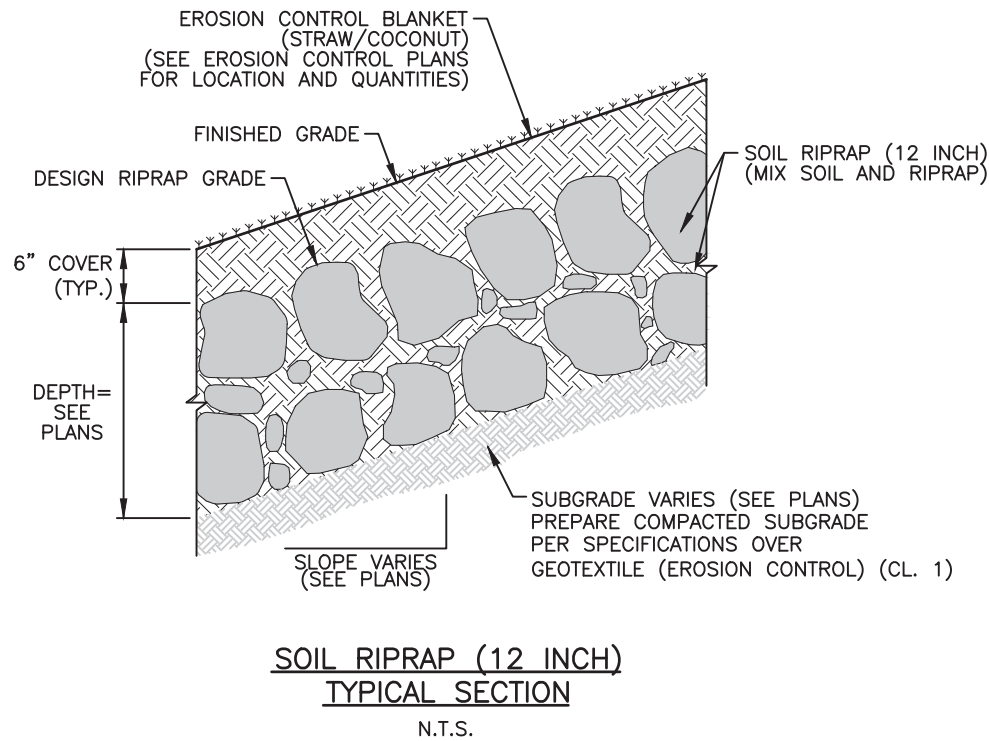

- SOIL RIPRAP (12 INCH) NOTES:
- (1) SOIL RIPRAP DETAILS ARE APPLICABLE TO SLOPED AREAS REFER TO THE SITE PLAN FOR ACTUAL LOCATION AND LIMITS.
 - (2) MIX UNIFORMLY 70% RIPRAP BY VOLUME WITH 30% OF APPROVED SOIL BY VOLUME FROM THE ENGINEER PRIOR TO PLACEMENT.
 - (3) PLACE STONE-SOIL MIX TO RESULT IN SECURELY INTERLOCKED ROCK AT THE DESIGN THICKNESS AND GRADE COMPACT AND LEVEL TO ELIMINATE ALL VOIDS AND ROCKS PROJECTING ABOVE DESIGN RIPRAP TOP GRADE.
 - (4) CRIMP MULCH AS CALLED FOR IN THE PLANS AND SPECIFICATIONS.

I:\115360-01 - Compark at Belford\CADD\Hydraulics\Drawings\Happy Cyn Creek Drop Structure\, Dustin.Shaklee

 Print Date: 11/18/2016 8:37:07 AM		Sheet Revisions <table><tr><th>(R-X)</th><th>Date</th><th>Comments</th><th>Initials</th></tr><tr><td> </td><td></td><td></td><td></td></tr><tr><td> </td><td></td><td></td><td></td></tr><tr><td> </td><td></td><td></td><td></td></tr><tr><td> </td><td></td><td></td><td></td></tr></table>	(R-X)	Date	Comments	Initials																	As Constructed		BELFORD-HAPPY CANYON CREEK HAPPY CANYON CREEK DROP STRUCTURE DETAILS		Project No./Code	
(R-X)	Date		Comments	Initials																								
File Name: H115360-01DROP05Soil Riprap Det.dwg					No Revisions:																							
Horizontal Scale: N.T.S. Vertical Scale: N.T.S.					Revised:	Designer:	CDT	Structure																				
FELSBURG HOLT & ULLEVIG 6300 South Syracuse Way, Suite 600 Centennial, CO 80111 tel 303.721.1440 fax 303.721.0832					Detailer:	KLT	Numbers																					
					Void:	Subset:	Drainage	Sheets:	DD-05 of 18																			
									Sheet Number	47																		



Know what's below.
Call before you dig.

GROUT NOTES

BOULDER PLACEMENT NOTES:


1. PLACE BOULDERS WITH THE REQUIRED BOULDER HEIGHT VERTICAL. PLACE BOULDERS AS TIGHTLY TOGETHER AS POSSIBLE (WITHOUT TOUCHING) WHILE PROVIDING ENOUGH ROOM BETWEEN THEM TO THOROUGHLY VIBRATE THE GROUT AND TO ENSURE NO GAPS IN THE GROUT. THE SMALL DIMENSION OF A 2X4 CAN BE USED AS A GUIDE TO CHECK MINIMUM SPACING.
2. BEFORE GROUTING, CLEAN ALL DIRT AND MATERIAL FROM ROCK THAT COULD PREVENT THE GROUT FROM BINDING TO THE ROCK. KEEP BOULDERS FROM TOUCHING. AVOID SLIDING BOULDERS AGAINST SUBGRADE TO PROPERLY POSITION.

MATERIAL SPECIFICATIONS:

1. ALL GROUT SHALL HAVE A MINIMUM 28-DAY COMPRESSIVE STRENGTH EQUAL TO 3200 PSI.
2. ONE CUBIC YARD OF GROUT SHALL HAVE A MINIMUM OF SIX (6) SACKS OF TYPE II PORTLAND CEMENT.
3. A MAXIMUM OF 25% TYPE F FLY ASH MAY BE SUBSTITUTED FOR THE PORTLAND CEMENT.
4. THE AGGREGATE SHALL BE COMPRISED OF 70% NATURAL SAND (FINES) AND 30% 3/8-INCH ROCK (COARSE).
5. THE GROUT SLUMP SHALL BE BETWEEN 4-INCHES TO 6-INCHES.
6. AIR ENTRAINMENT SHALL BE BETWEEN 5.5% AND 7.5%.
7. TO CONTROL SHRINKAGE AND CRACKING, 1.5 POUNDS OF FIBERMESH, OR EQUIVALENT, SHALL BE USED PER CUBIC YARD OF GROUT.
8. COLOR ADDITIVE IN REQUIRED AMOUNTS SHALL BE USED WHEN SO SPECIFIED BY CONTRACT.


GROUT PLACEMENT SPECIFICATIONS:

1. SPECIAL PROCEDURES SHALL BE REQUIRED FOR GROUT PLACEMENT WHEN THE AIR TEMPERATURES ARE LESS THAN 40°F OR GREATER THAN 90°F. CONTRACTOR SHALL OBTAIN PRIOR APPROVAL FROM THE DESIGN ENGINEER OF THE PROCEDURES TO BE USED FOR PROTECTING THE GROUT.
2. GROUT SHALL BE DELIVERED BY MEANS OF A LOW PRESSURE (LESS THAN 10 PSI) GROUT PUMP USING A 2-INCH DIAMETER (MAXIMUM) NOZZLE.
3. FULL DEPTH PENETRATION OF THE GROUT INTO THE BOULDER VOIDS SHALL BE ACHIEVED BY INJECTING GROUT STARTING WITH THE NOZZLE NEAR THE BOTTOM AND RAISING IT AS THE GROUT FILLS, WHILE VIBRATING GROUT INTO PLACE USING A PENCIL VIBRATOR.
4. ALL GROUT BETWEEN BOULDERS SHALL BE TREATED WITH A BROOM FINISH.
5. AFTER GROUT PLACEMENT, EXPOSED BOULDER FACES SHALL BE CLEANED AND FREE OF GROUT.
6. ALL FINISHED GROUT SURFACES SHALL BE SPRAYED WITH A CLEAR LIQUID MEMBRANE CURING COMPOUND AS SPECIFIED IN ASTM C309.

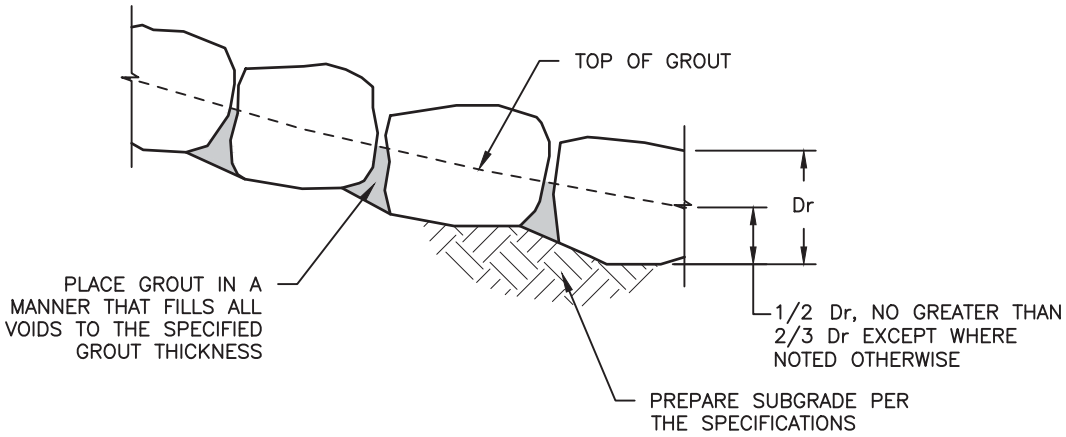

GROUTED BOULDER PLACEMENT DETAIL

N.T.S.

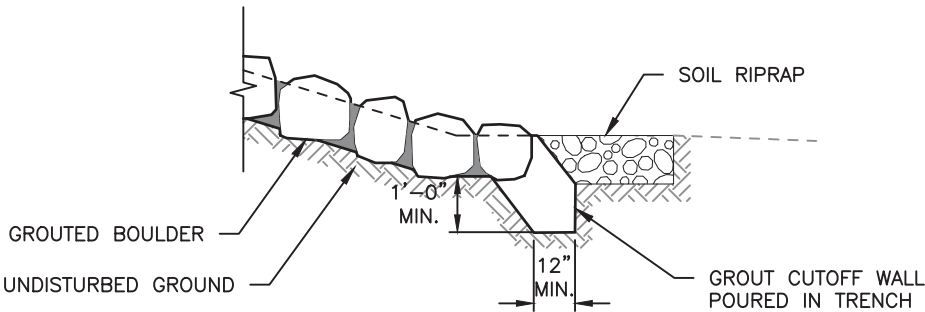

STRUCTURE EDGE WALL DETAIL

N.T.S.

Print Date: 11/18/2016 8:37:15 AM	
File Name: H115360-01DROP06Grouted Boulder Det.dwg	
Horizontal Scale: N.T.S.	Vertical Scale: N.T.S.
	6300 South Syracuse Way, Suite 600
	Centennial, CO 80111
	tel 303.721.1440
	fax 303.721.0832


Sheet Revisions			
(R-X)	Date	Comments	Initials



As Constructed	BELFORD-HAPPY CANYON CREEK HAPPY CANYON CREEK DROP STRUCTURE			Project No./Code
No Revisions:	DETAIL			
Revised:	Designer:	CDT	Structure Numbers	
	Detailer:	KLT		
Void:	Subset:	Drainage	Sheets:	DD-06 of 18
	Sheet Number			48

I:\115360-01 - Compark at Belford\CADD\Hydraulics\Drawings\Happy Cyn Creek Drop Structure\, Dustin.Shaklee

I:\115360-01 - Compark at Belford\CADD\Hydraulics\Drawings\Happy Cyn Creek Drop Structure\, Dustin.Shaklee

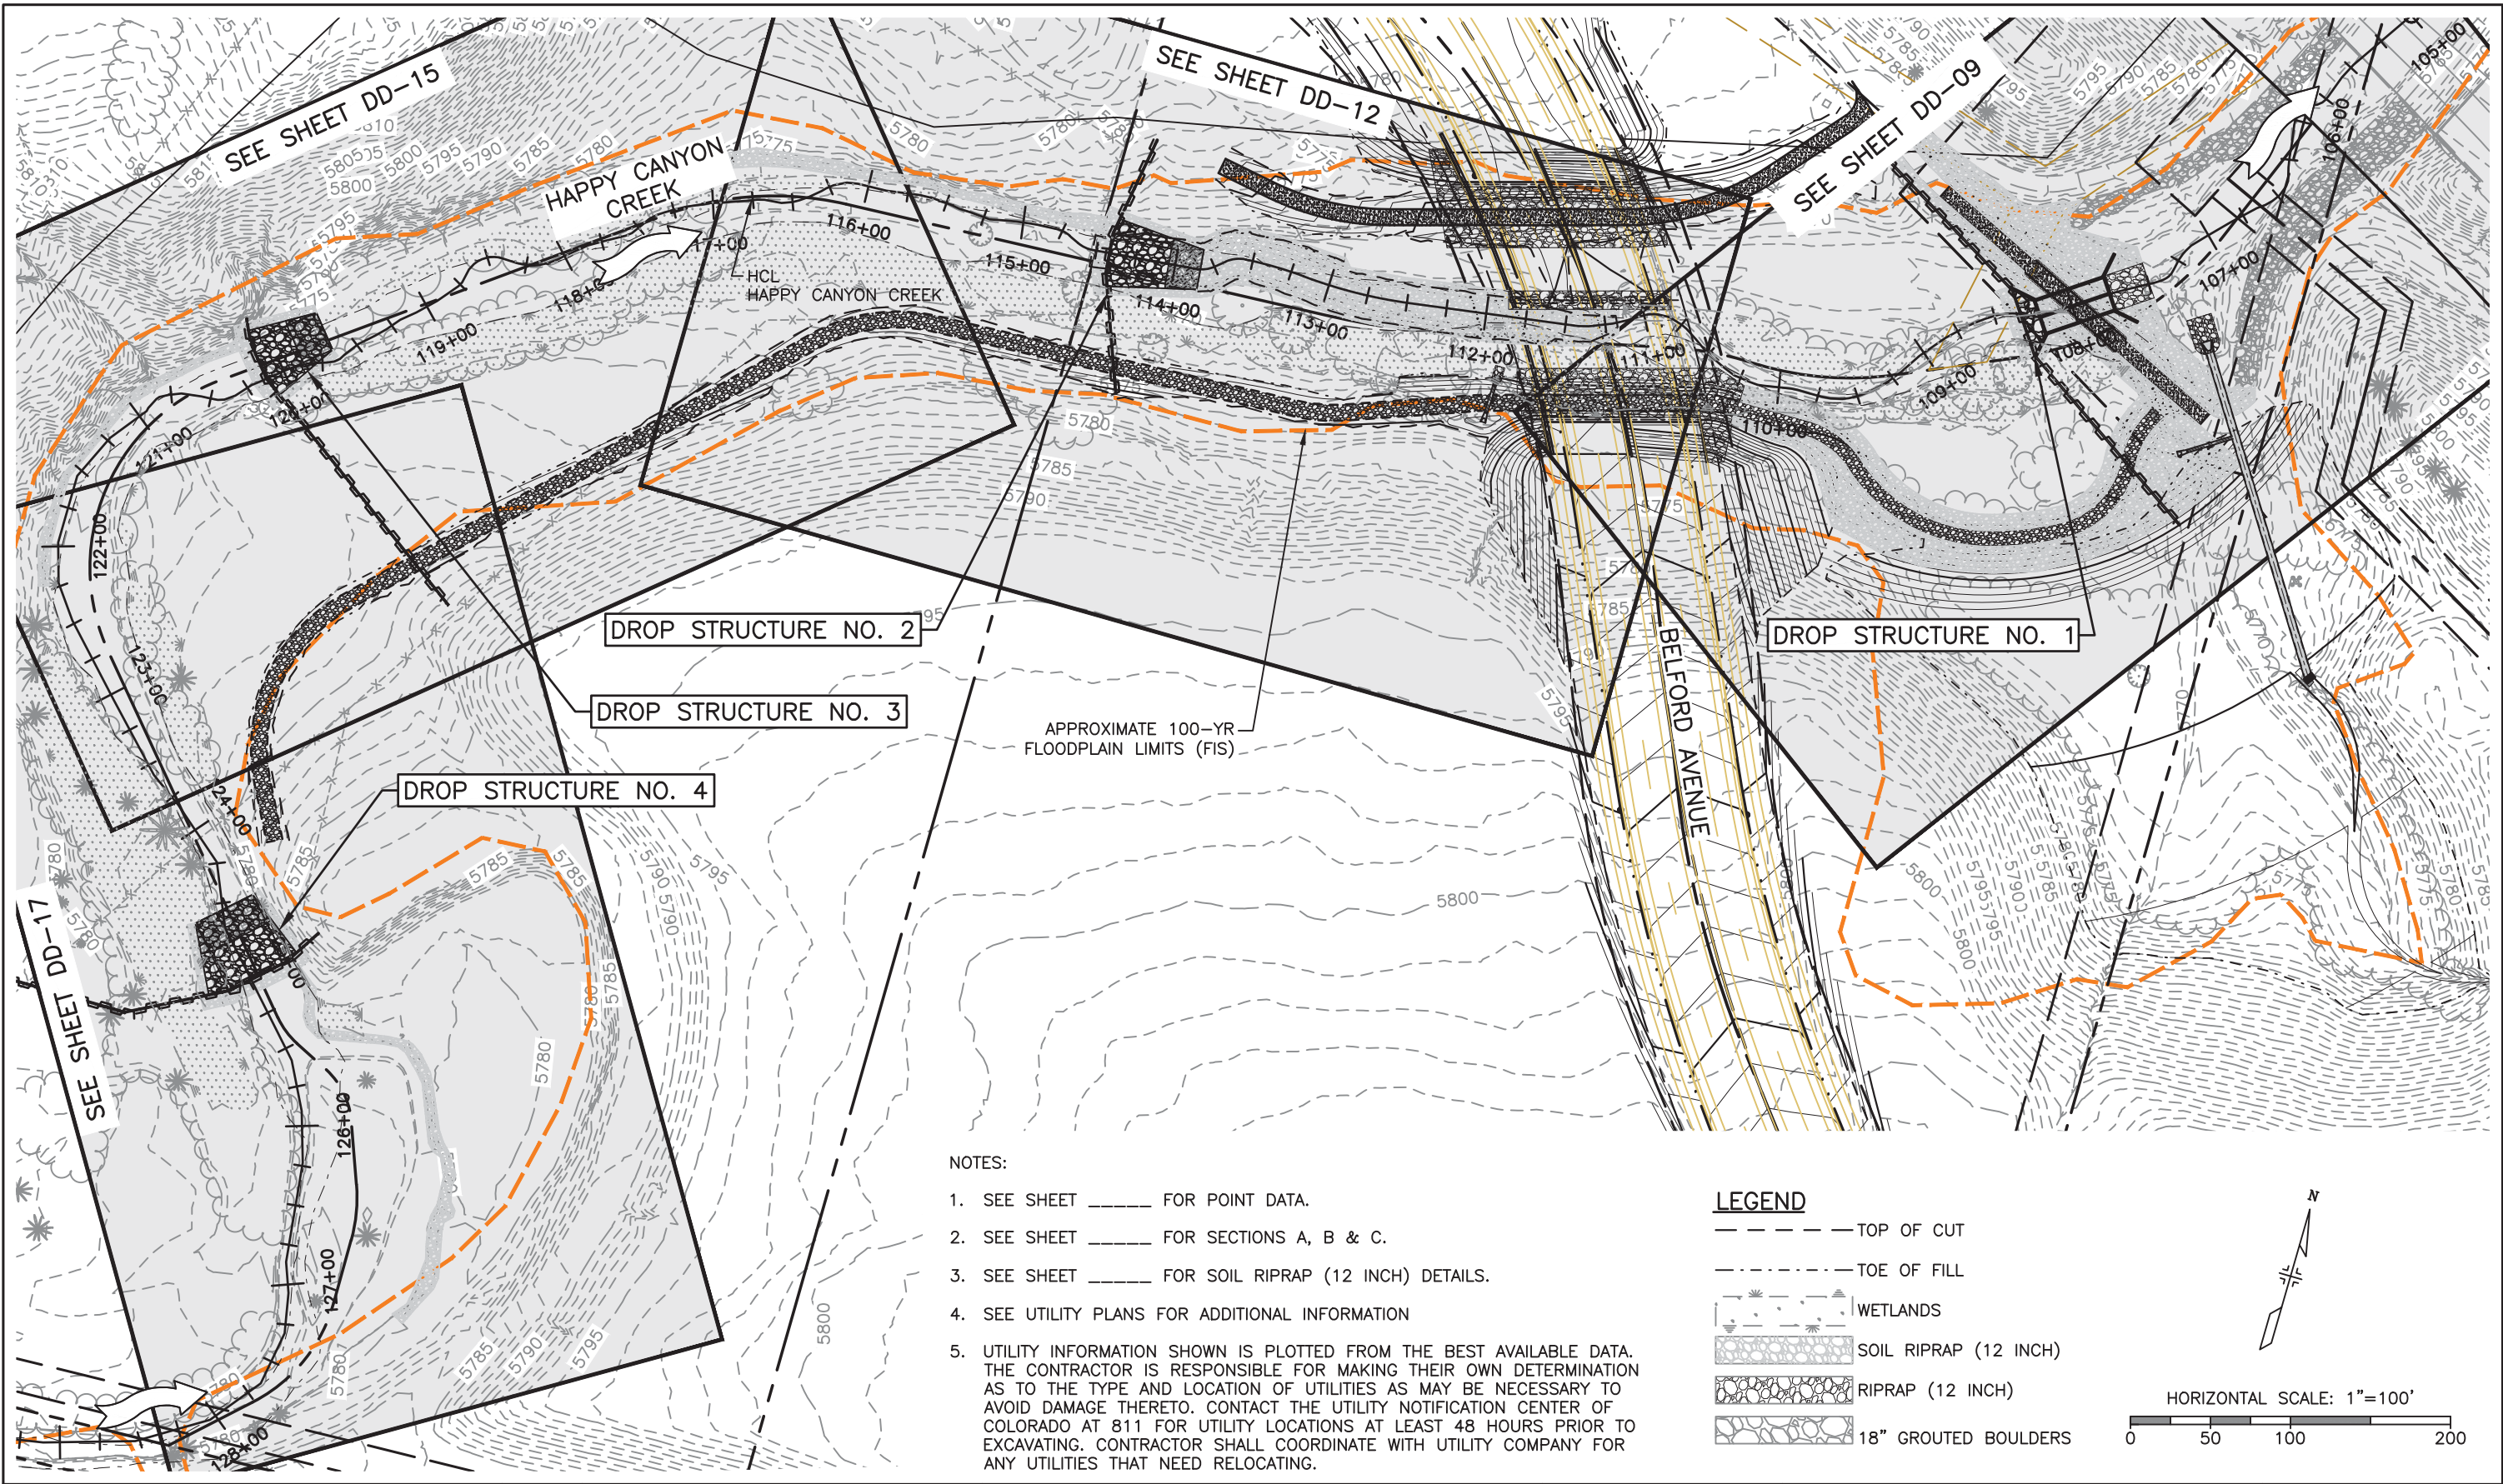

Print Date: 11/18/2016 8:39:28 AM	
File Name: H115360-01DROP07?eymap.dwg	
Horizontal Scale: 1"=20'	Vertical Scale: N.T.S.
	6300 South Syracuse Way, Suite 600
	Centennial, CO 80111
	tel 303.721.1440
	fax 303.721.0832

Sheet Revisions			
(R-X)	Date	Comments	Initials
000			
000			
000			


Manhard
CONSULTING LTD

8008 E. Arapahoe Court, Suite 110, Centennial, CO 80112 ph 303.708.0300 fax 303.708.0400 manhard.com
Civil Engineers • Surveyors • Water Resource Engineers • Water & Wastewater Engineers
Construction Managers • Environmental Scientists • Landscape Architects • Planners


As Constructed		BELFORD-HAPPY CANYON CREEK HAPPY CANYON CREEK DROP STRUCTURE PLAN			Project No./Code	
No Revisions:						
Revised:		Designer:	CDT	Structure		
		Detailer:	KLT	Numbers		
Void:		Subset:	Drainage	Sheets:	DD-07 of 18	Sheet Number 49

NOTES

1. UTILITY INFORMATION SHOWN IS PLOTTED FROM THE BEST AVAILABLE DATA. THE CONTRACTOR IS RESPONSIBLE FOR MAKING THEIR OWN DETERMINATION AS TO THE TYPE AND LOCATION OF UTILITIES AS MAY BE NECESSARY TO AVOID DAMAGE THERETO. CONTACT THE UTILITY NOTIFICATION CENTER OF COLORADO AT 811 FOR UTILITY LOCATIONS AT LEAST 48 HOURS PRIOR TO EXCAVATING. CONTRACTOR SHALL COORDINATE WITH UTILITY COMPANY FOR ANY UTILITIES THAT NEED RELOCATING.
2. SEE UTILITY PLANS FOR ADDITIONAL INFORMATION.

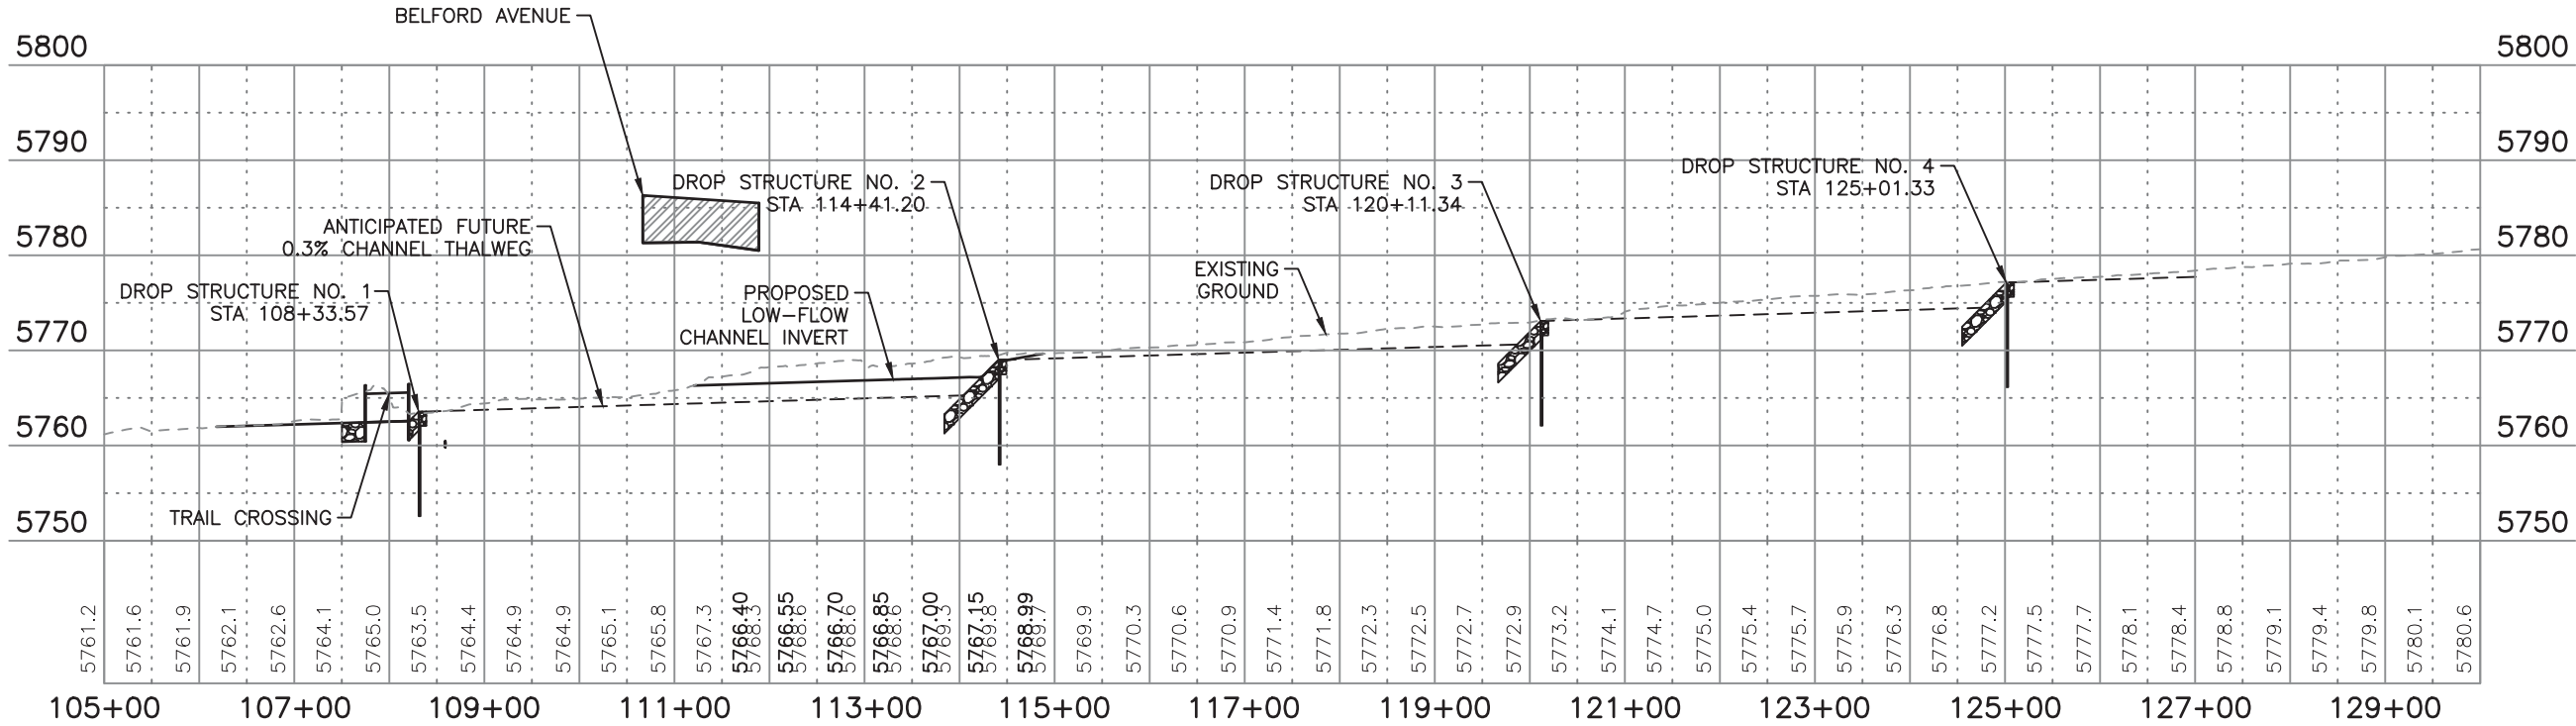

HAPPY CANYON CREEK PROFILE

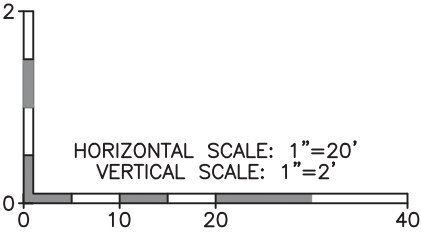

Print Date: 11/18/2016 8:40:03 AM	
File Name: H115360-01DROP08?rofile.dwg	
Horizontal Scale: 1"=100'	Vertical Scale: 1"=4'
	6300 South Syracuse Way, Suite 600
	Centennial, CO 80111
	tel 303.721.1440
	fax 303.721.0832


Sheet Revisions		
(R-X)	Date	Comments

Manhard
CONSULTING LTD

8008 E. Arapahoe Court, Suite 110, Centennial, CO 80112 ph 303.708.0300 fax 303.708.0400 manhard.com
Civil Engineers • Surveyors • Water Resource Engineers • Water & Wastewater Engineers
Construction Managers • Environmental Scientists • Landscape Architects • Planners

As Constructed	BELFORD—HAPPY CANYON CREEK			Project No./Code
No Revisions:	PROFILE			
Revised:	Designer:	CDT	Structure	
	Detailer:	KLT	Numbers	
Void:	Subset:	Drainage	Sheets: DD—08 of 18	Sheet Number 50


I:\115360-01 - Compark at Belford\CADD\Hydraulics\Drawings\Happy Cyn Creek Drop Structure\, Dustin.Shaklee

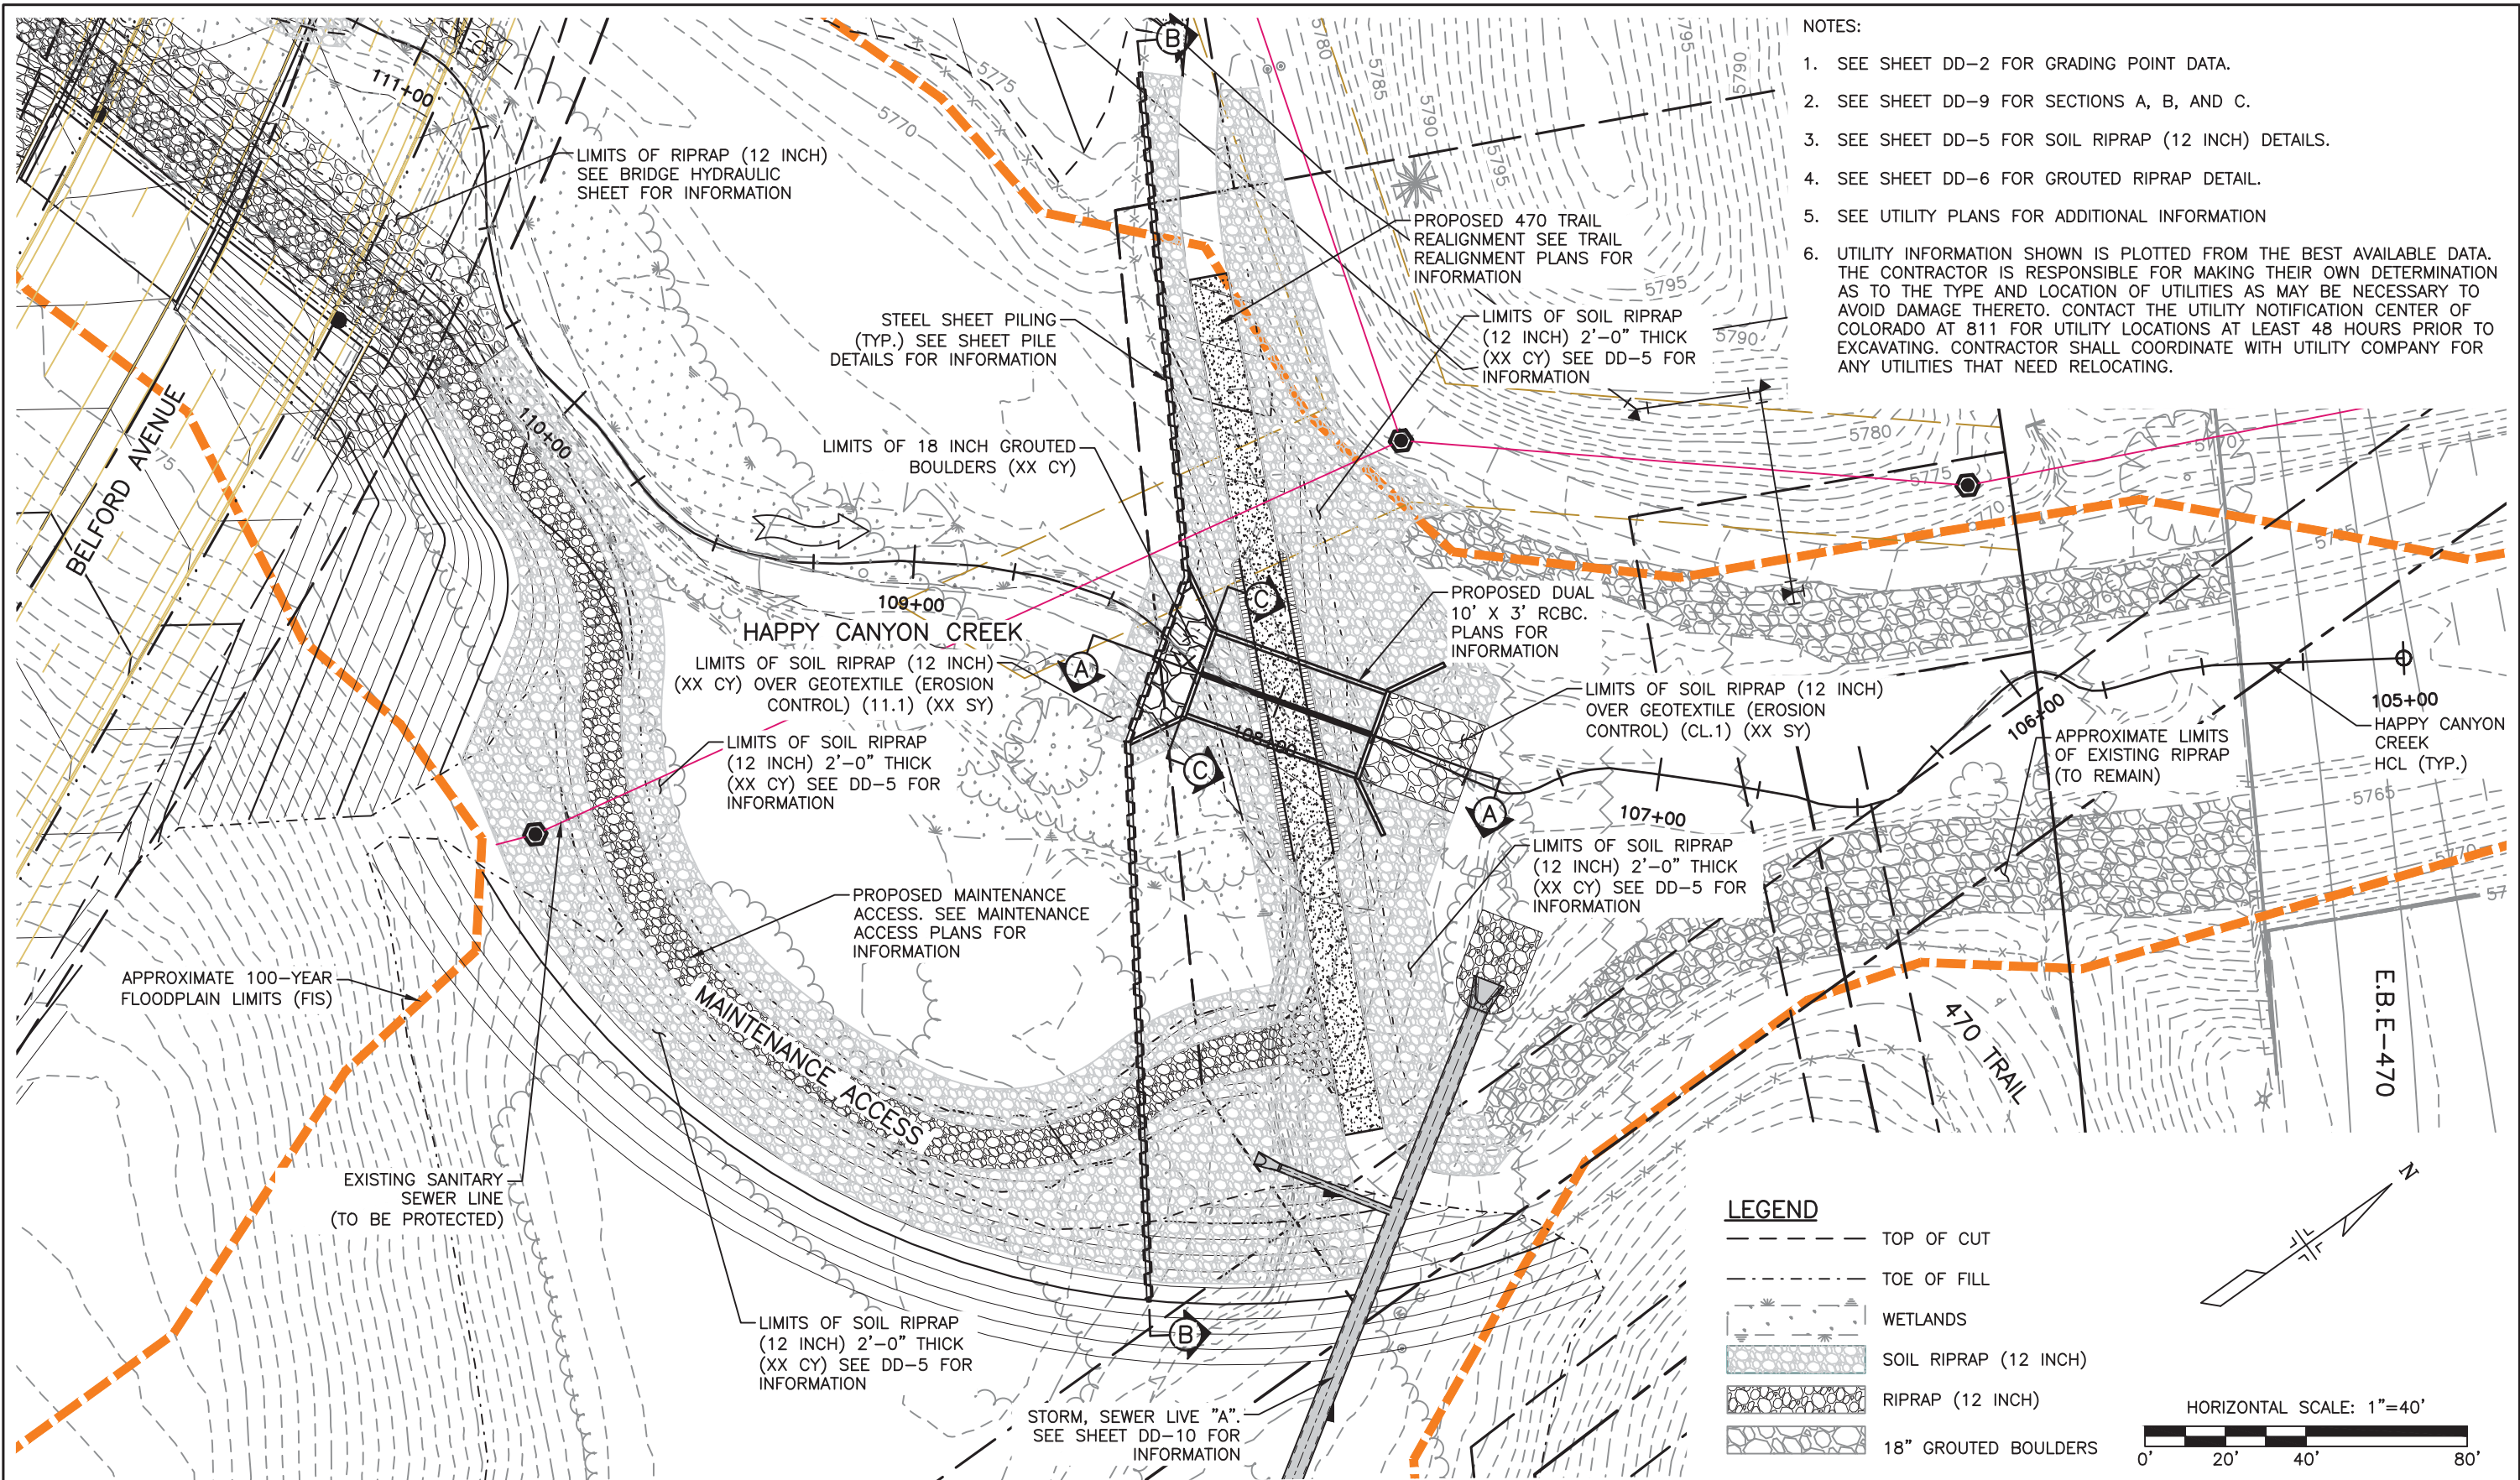

- NOTES:
1. SEE SHEET DD-2 FOR GRADING POINT DATA.
 2. SEE SHEET DD-9 FOR SECTIONS A, B, AND C.
 3. SEE SHEET DD-5 FOR SOIL RIPRAP (12 INCH) DETAILS.
 4. SEE SHEET DD-6 FOR GROUTED RIPRAP DETAIL.
 5. SEE UTILITY PLANS FOR ADDITIONAL INFORMATION
 6. UTILITY INFORMATION SHOWN IS PLOTTED FROM THE BEST AVAILABLE DATA. THE CONTRACTOR IS RESPONSIBLE FOR MAKING THEIR OWN DETERMINATION AS TO THE TYPE AND LOCATION OF UTILITIES AS MAY BE NECESSARY TO AVOID DAMAGE THERETO. CONTACT THE UTILITY NOTIFICATION CENTER OF COLORADO AT 811 FOR UTILITY LOCATIONS AT LEAST 48 HOURS PRIOR TO EXCAVATING. CONTRACTOR SHALL COORDINATE WITH UTILITY COMPANY FOR ANY UTILITIES THAT NEED RELOCATING.

LEGEND

- TOP OF CUT
- TOE OF FILL
- WETLANDS
- SOIL RIPRAP (12 INCH)
- RIPRAP (12 INCH)
- 18" GROUTED BOULDERS

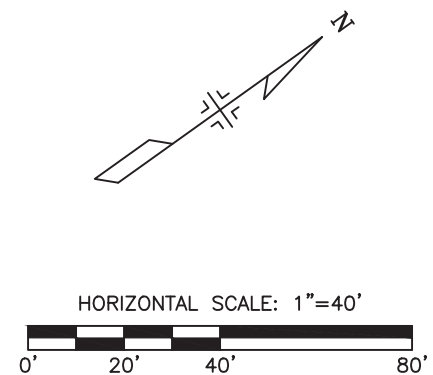

Print Date: 11/18/2016 8:42:15 AM
File Name: H115360-01DROP09Drop1 Plan.dwg
Horizontal Scale: 1"=20' Vertical Scale: N.T.S.

FELSBURG HOLT & ULLEVIG
6300 South Syracuse Way, Suite 600
Centennial, CO 80111
tel 303.721.1440
fax 303.721.0832


Sheet Revisions			
Date	Comments	Initials	

Manhard CONSULTING LTD
8008 E. Arapahoe Court, Suite 110, Centennial, CO 80112 ph 303.708.0300 fax 303.708.0400 manhard.com
Civil Engineers • Surveyors • Water Resource Engineers • Water & Wastewater Engineers
Construction Managers • Environmental Scientists • Landscape Architects • Planners


As Constructed		BELFORD-HAPPY CANYON CREEK HAPPY CANYON CREEK DROP STRUCTURE DROP NO. 1 PLAN			Project No./Code	
No Revisions:		Designer:	CDT	Structure		
Revised:		Detailer:	KLT	Numbers		
Void:		Subset:	Drainage	Sheets:	DD-09 of 18	Sheet Number 51

NOTES


1. UTILITY INFORMATION SHOWN IS PLOTTED FROM THE BEST AVAILABLE DATA. THE CONTRACTOR IS RESPONSIBLE FOR MAKING THEIR OWN DETERMINATION AS TO THE TYPE AND LOCATION OF UTILITIES AS MAY BE NECESSARY TO AVOID DAMAGE THERETO. CONTACT THE UTILITY NOTIFICATION CENTER OF COLORADO AT 811 FOR UTILITY LOCATIONS AT LEAST 48 HOURS PRIOR TO EXCAVATING. CONTRACTOR SHALL COORDINATE WITH UTILITY COMPANY FOR ANY UTILITIES THAT NEED RELOCATING.
2. SEE UTILITY PLANS FOR ADDITIONAL INFORMATION.

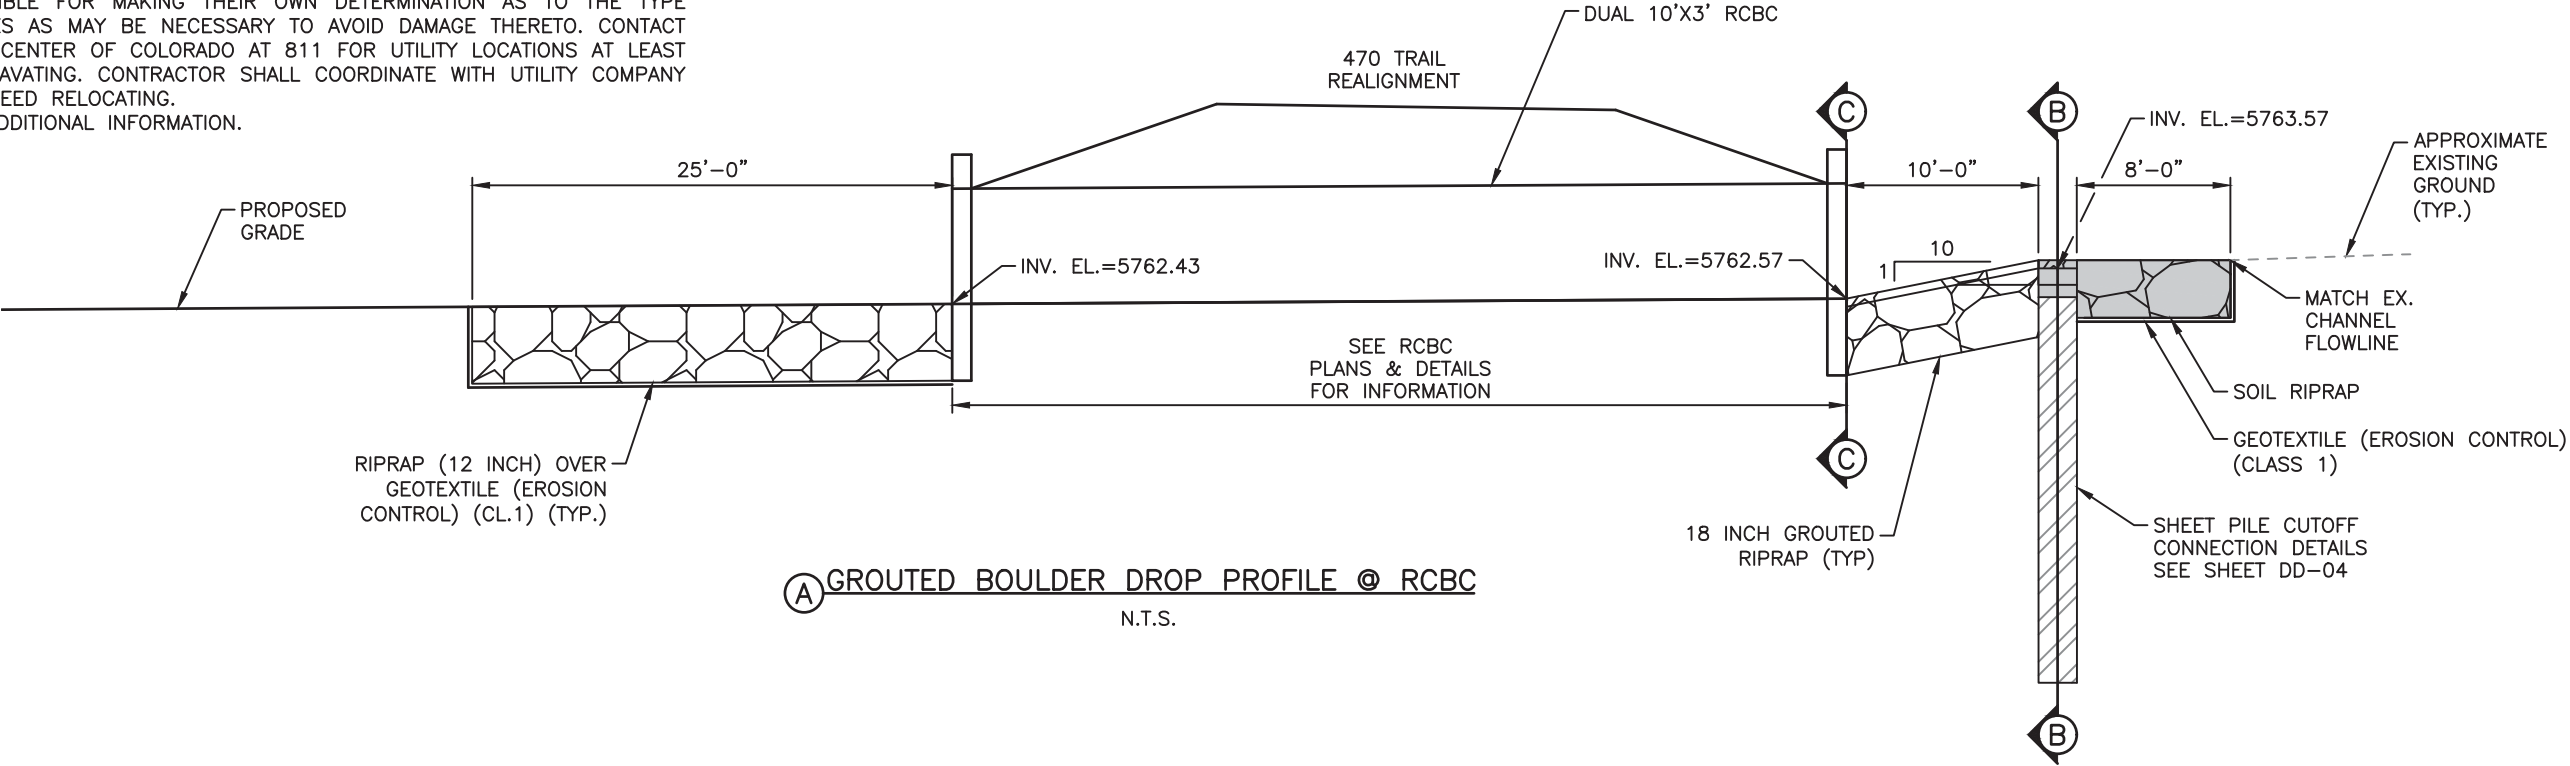

(A) GROUTED BOULDER DROP PROFILE @ RCBC
N.T.S.

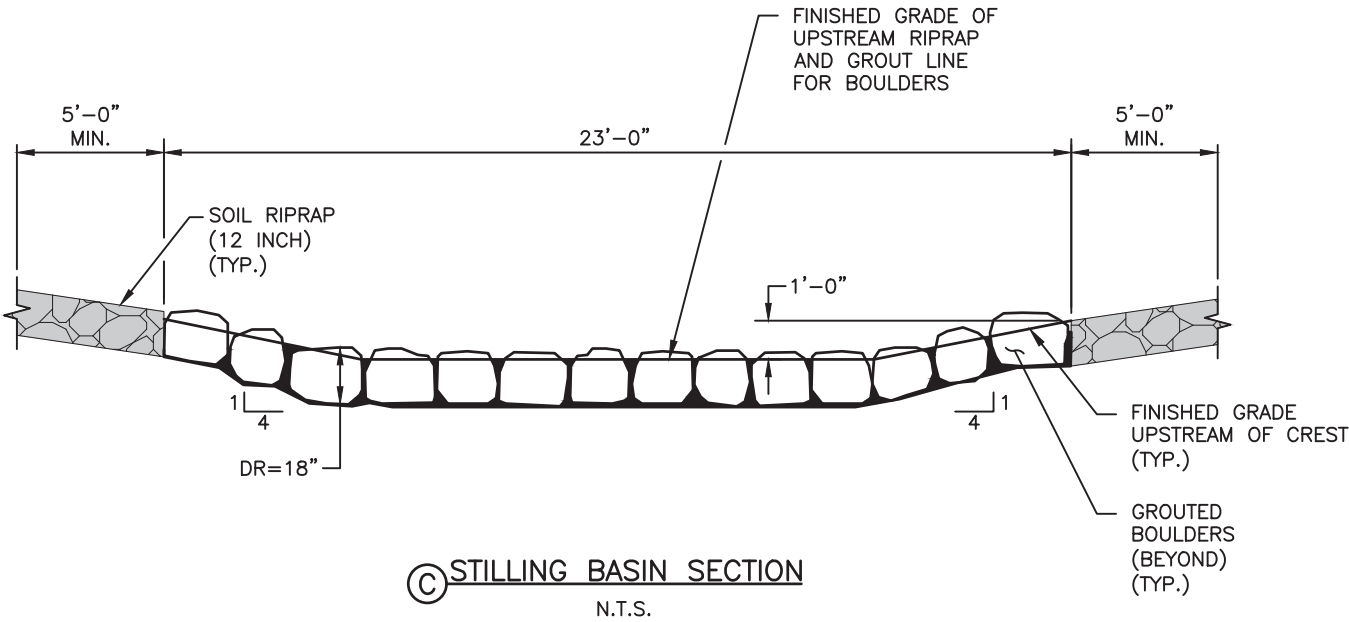

(C) STILLING BASIN SECTION
N.T.S.

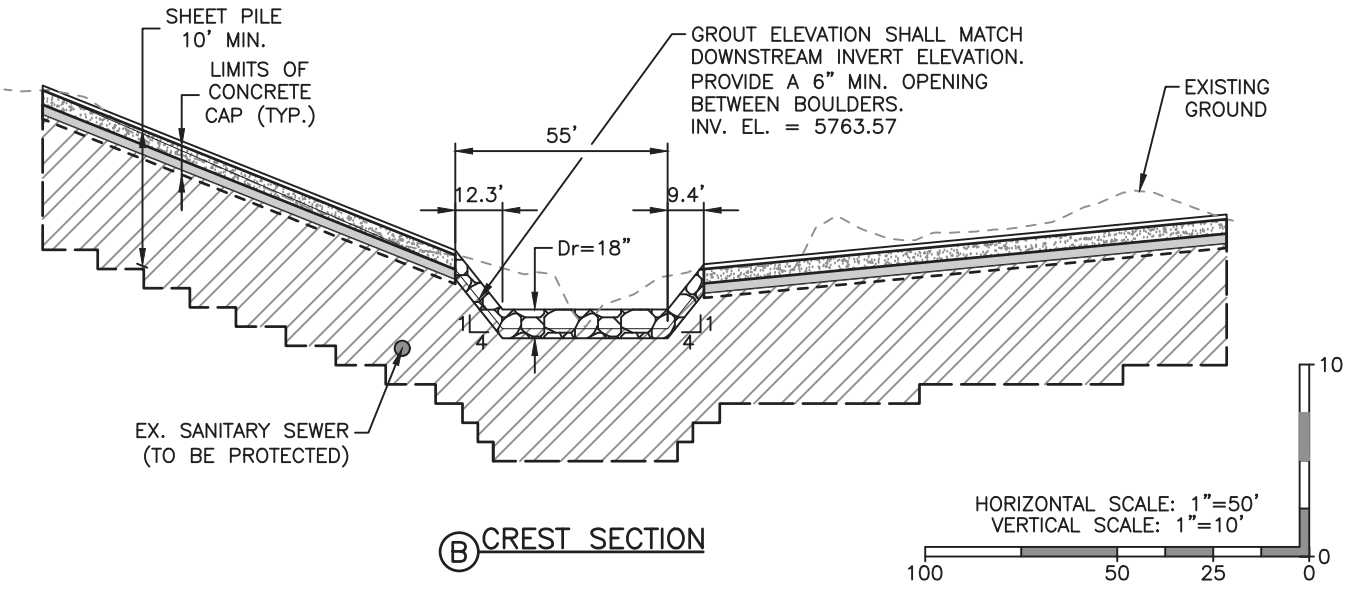

(B) CREST SECTION

DROP STRUCTURE NO. 1

HAPPY CANYON CREEK HYDRAULICS	
Q100=	8,303 C.F.S
Q100 VELOCITY =	5.66 F.P.S
FROUDE No.=	0.30
FOR INFO ONLY	


Print Date: 11/18/2016 8:42:44 AM	
File Name: H115360-01DROP10Drop1 Prof Sect.dwg	
Horizontal Scale: 1"=100'	Vertical Scale: 1"=4'
	6300 South Syracuse Way, Suite 600 Centennial, CO 80111 tel 303.721.1440 fax 303.721.0832

Sheet Revisions			
(R-X)	Date	Comments	Initials



As Constructed		BELFORD-HAPPY CANYON CREEK HAPPY CANYON CREEK DROP STRUCTURE DROP NO. 1 PROFILE/DETAILS		Project No./Code	
No Revisions:		Designer:	CDT	Structure	
Revised:		Detailer:	KLT	Numbers	
Void:		Subset:	Drainage	Sheets:	DD-10 of 18
					Sheet Number 52

I:\115360-01 - Compark at Belford\CADD\Hydraulics\Drawings\Happy Cyn Creek Drop Structure\, Dustin.Shaklee

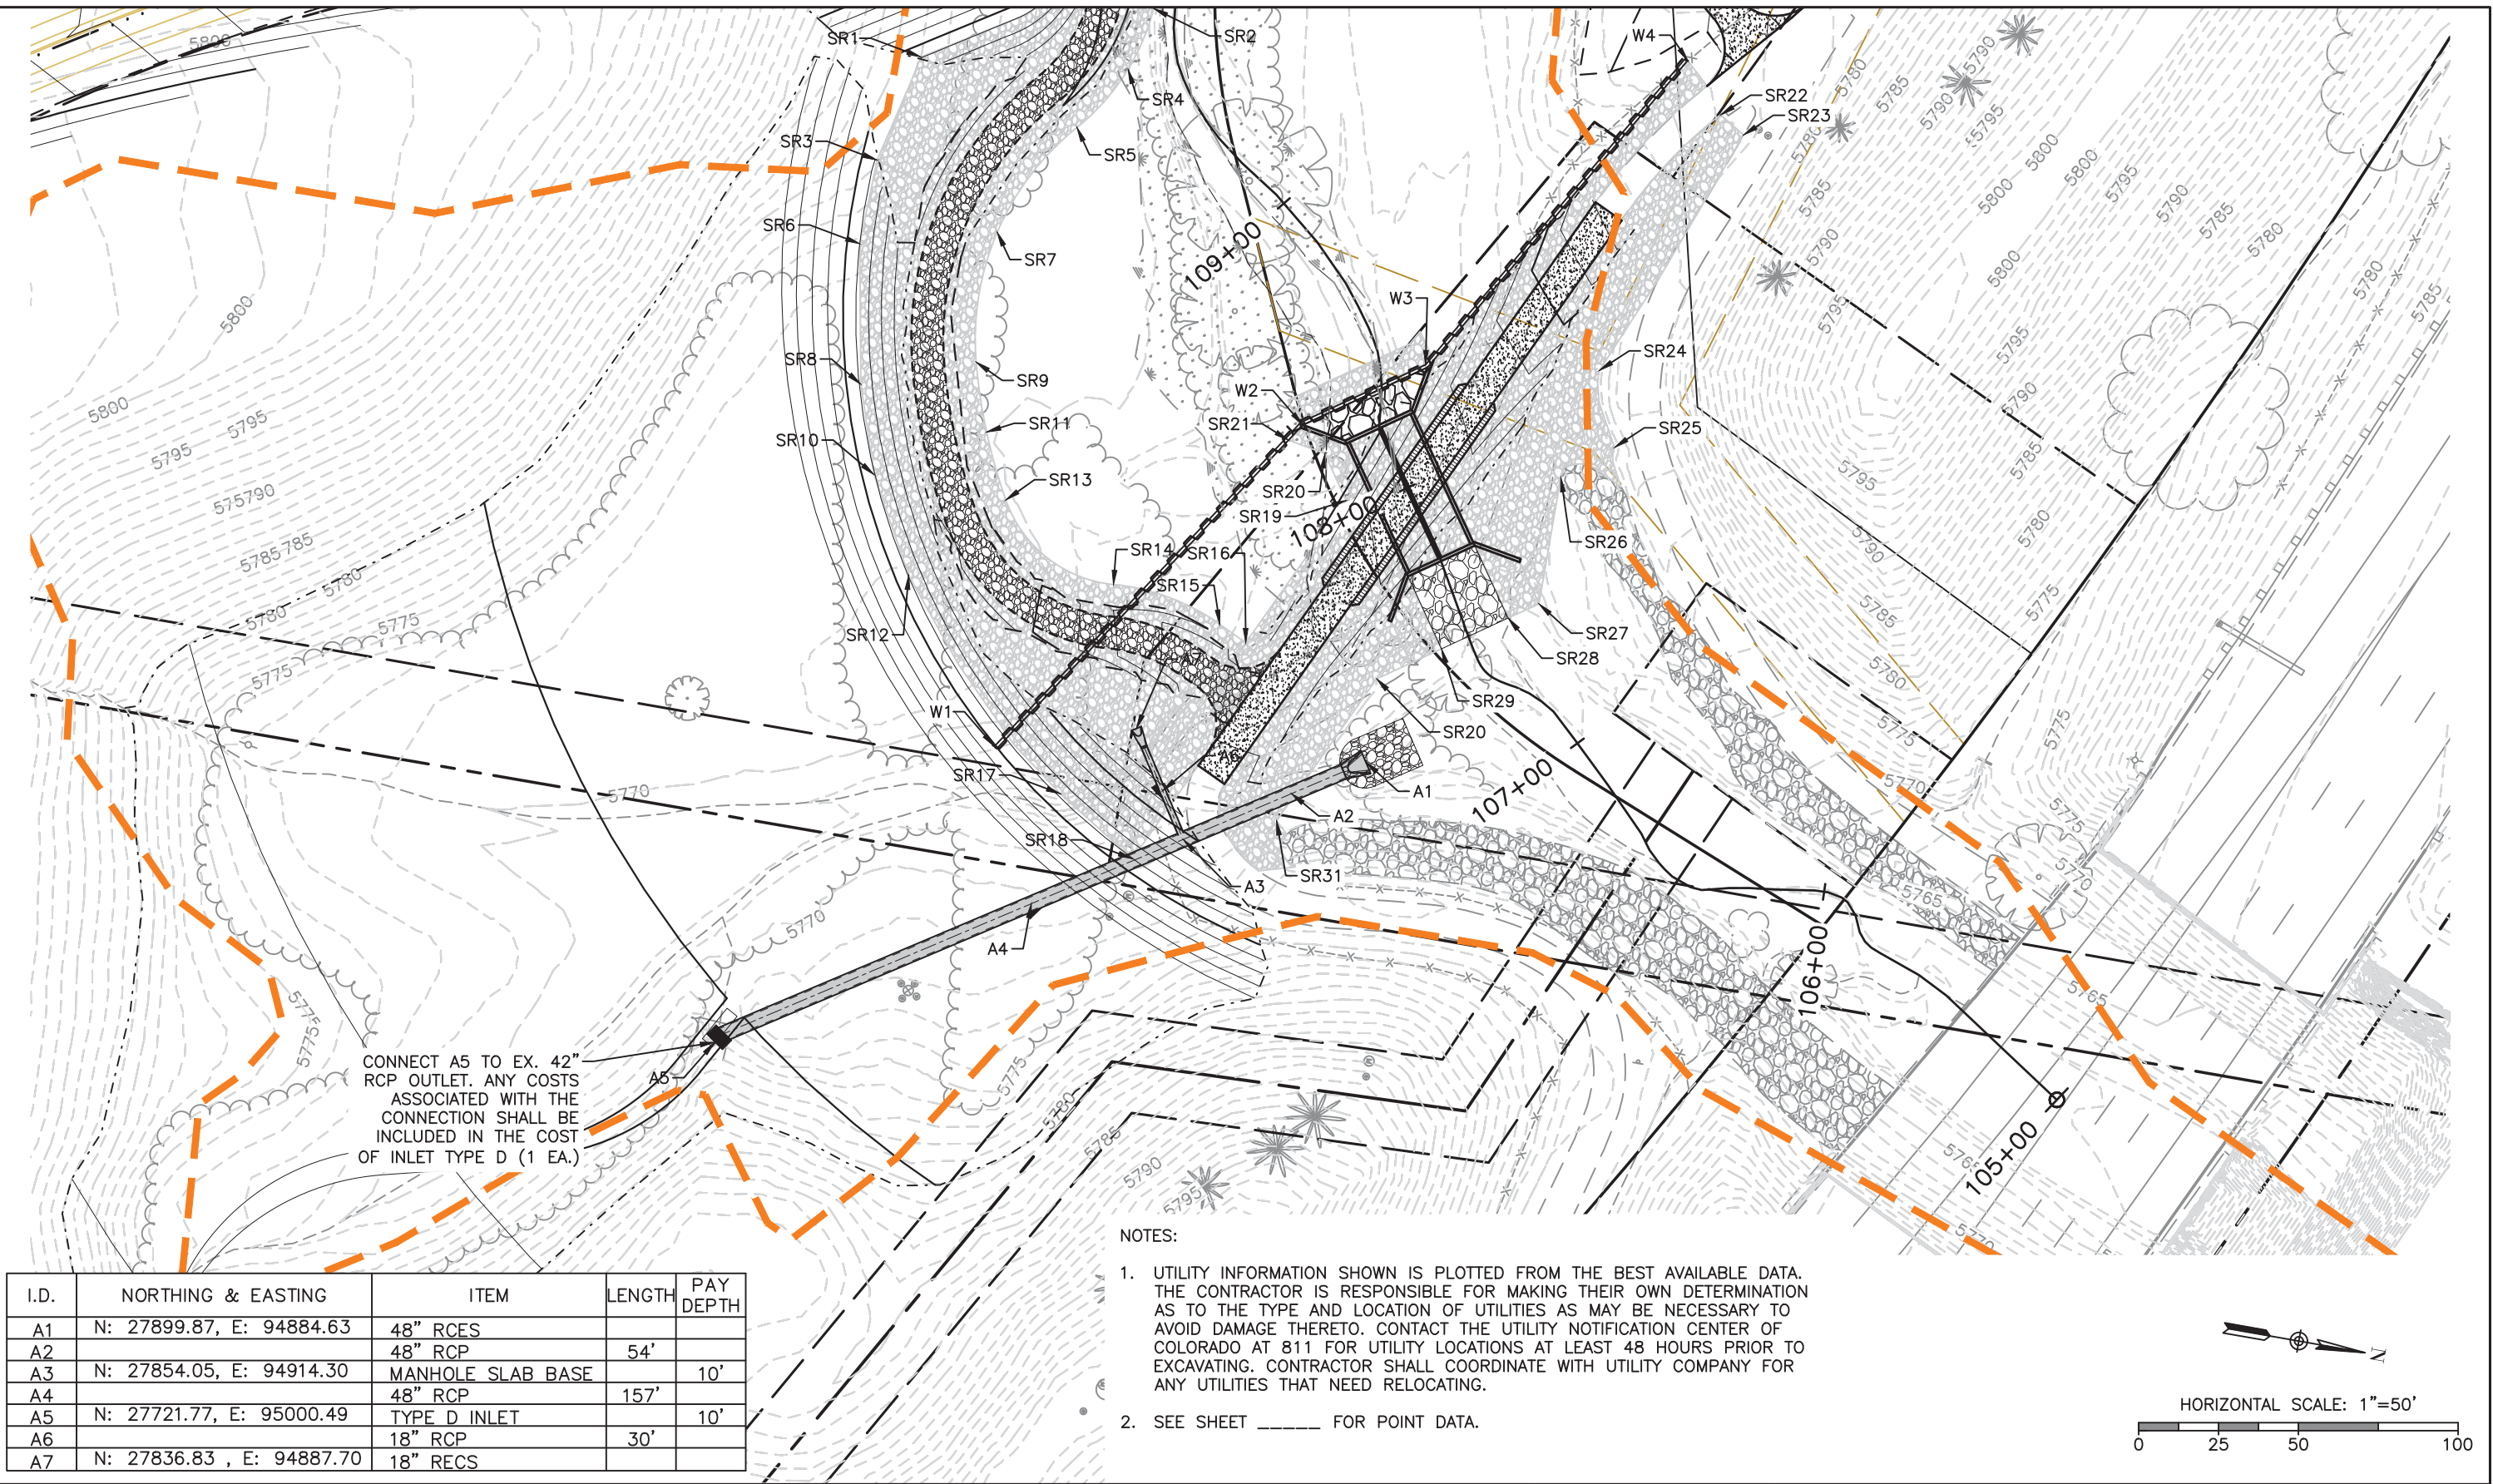

CONNECT A5 TO EX. 42" RCP OUTLET. ANY COSTS ASSOCIATED WITH THE CONNECTION SHALL BE INCLUDED IN THE COST OF INLET TYPE D (1 EA.)

NOTES:

- UTILITY INFORMATION SHOWN IS PLOTTED FROM THE BEST AVAILABLE DATA. THE CONTRACTOR IS RESPONSIBLE FOR MAKING THEIR OWN DETERMINATION AS TO THE TYPE AND LOCATION OF UTILITIES AS MAY BE NECESSARY TO AVOID DAMAGE THERETO. CONTACT THE UTILITY NOTIFICATION CENTER OF COLORADO AT 811 FOR UTILITY LOCATIONS AT LEAST 48 HOURS PRIOR TO EXCAVATING. CONTRACTOR SHALL COORDINATE WITH UTILITY COMPANY FOR ANY UTILITIES THAT NEED RELOCATING.
- SEE SHEET _____ FOR POINT DATA.

I.D.	NORTHING & EASTING	ITEM	LENGTH	PAY DEPTH
A1	N: 27899.87, E: 94884.63	48" RCES		
A2		48" RCP	54'	
A3	N: 27854.05, E: 94914.30	MANHOLE SLAB BASE		10'
A4		48" RCP	157'	
A5	N: 27721.77, E: 95000.49	TYPE D INLET		10'
A6		18" RCP	30'	
A7	N: 27836.83 , E: 94887.70	18" RECS		

Print Date: 11/18/2016 8:45:10 AM

File Name: H115360-01DROP11Grading Drop1.dwg

Horizontal Scale: 1"=20' Vertical Scale: N.T.S.



FELSBURG
HOLT &
ULLEVIG

6300 South Syracuse Way, Suite 600
Centennial, CO 80111
tel 303.721.1440
fax 303.721.0832

Sheet Revisions			
(R-X)	Date	Comments	Initials




Manhard
CONSULTING LTD

8008 E. Arapahoe Court, Suite 110, Centennial, CO 80112 ph 303.708.0300 fax 303.708.0400 manhard.com
Civil Engineers • Surveyors • Water Resource Engineers • Water & Wastewater Engineers
Construction Managers • Environmental Scientists • Landscape Architects • Planners

As Constructed		BELFORD-HAPPY CANYON CREEK HAPPY CANYON CREEK DROP STRUCTURE GRADING DETAIL			Project No./Code
No Revisions:		Designer:	CDT	Structure	
Revised:		Detailer:	KLT	Numbers	
Void:		Subset:	Drainage	Sheets:	DD-11 of 18
					Sheet Number 53

I:\115360-01 - Compark at Belford\CADD\Hydraulics\Drawings\Happy Cyn Creek Drop Structure\, Dustin.Shaklee

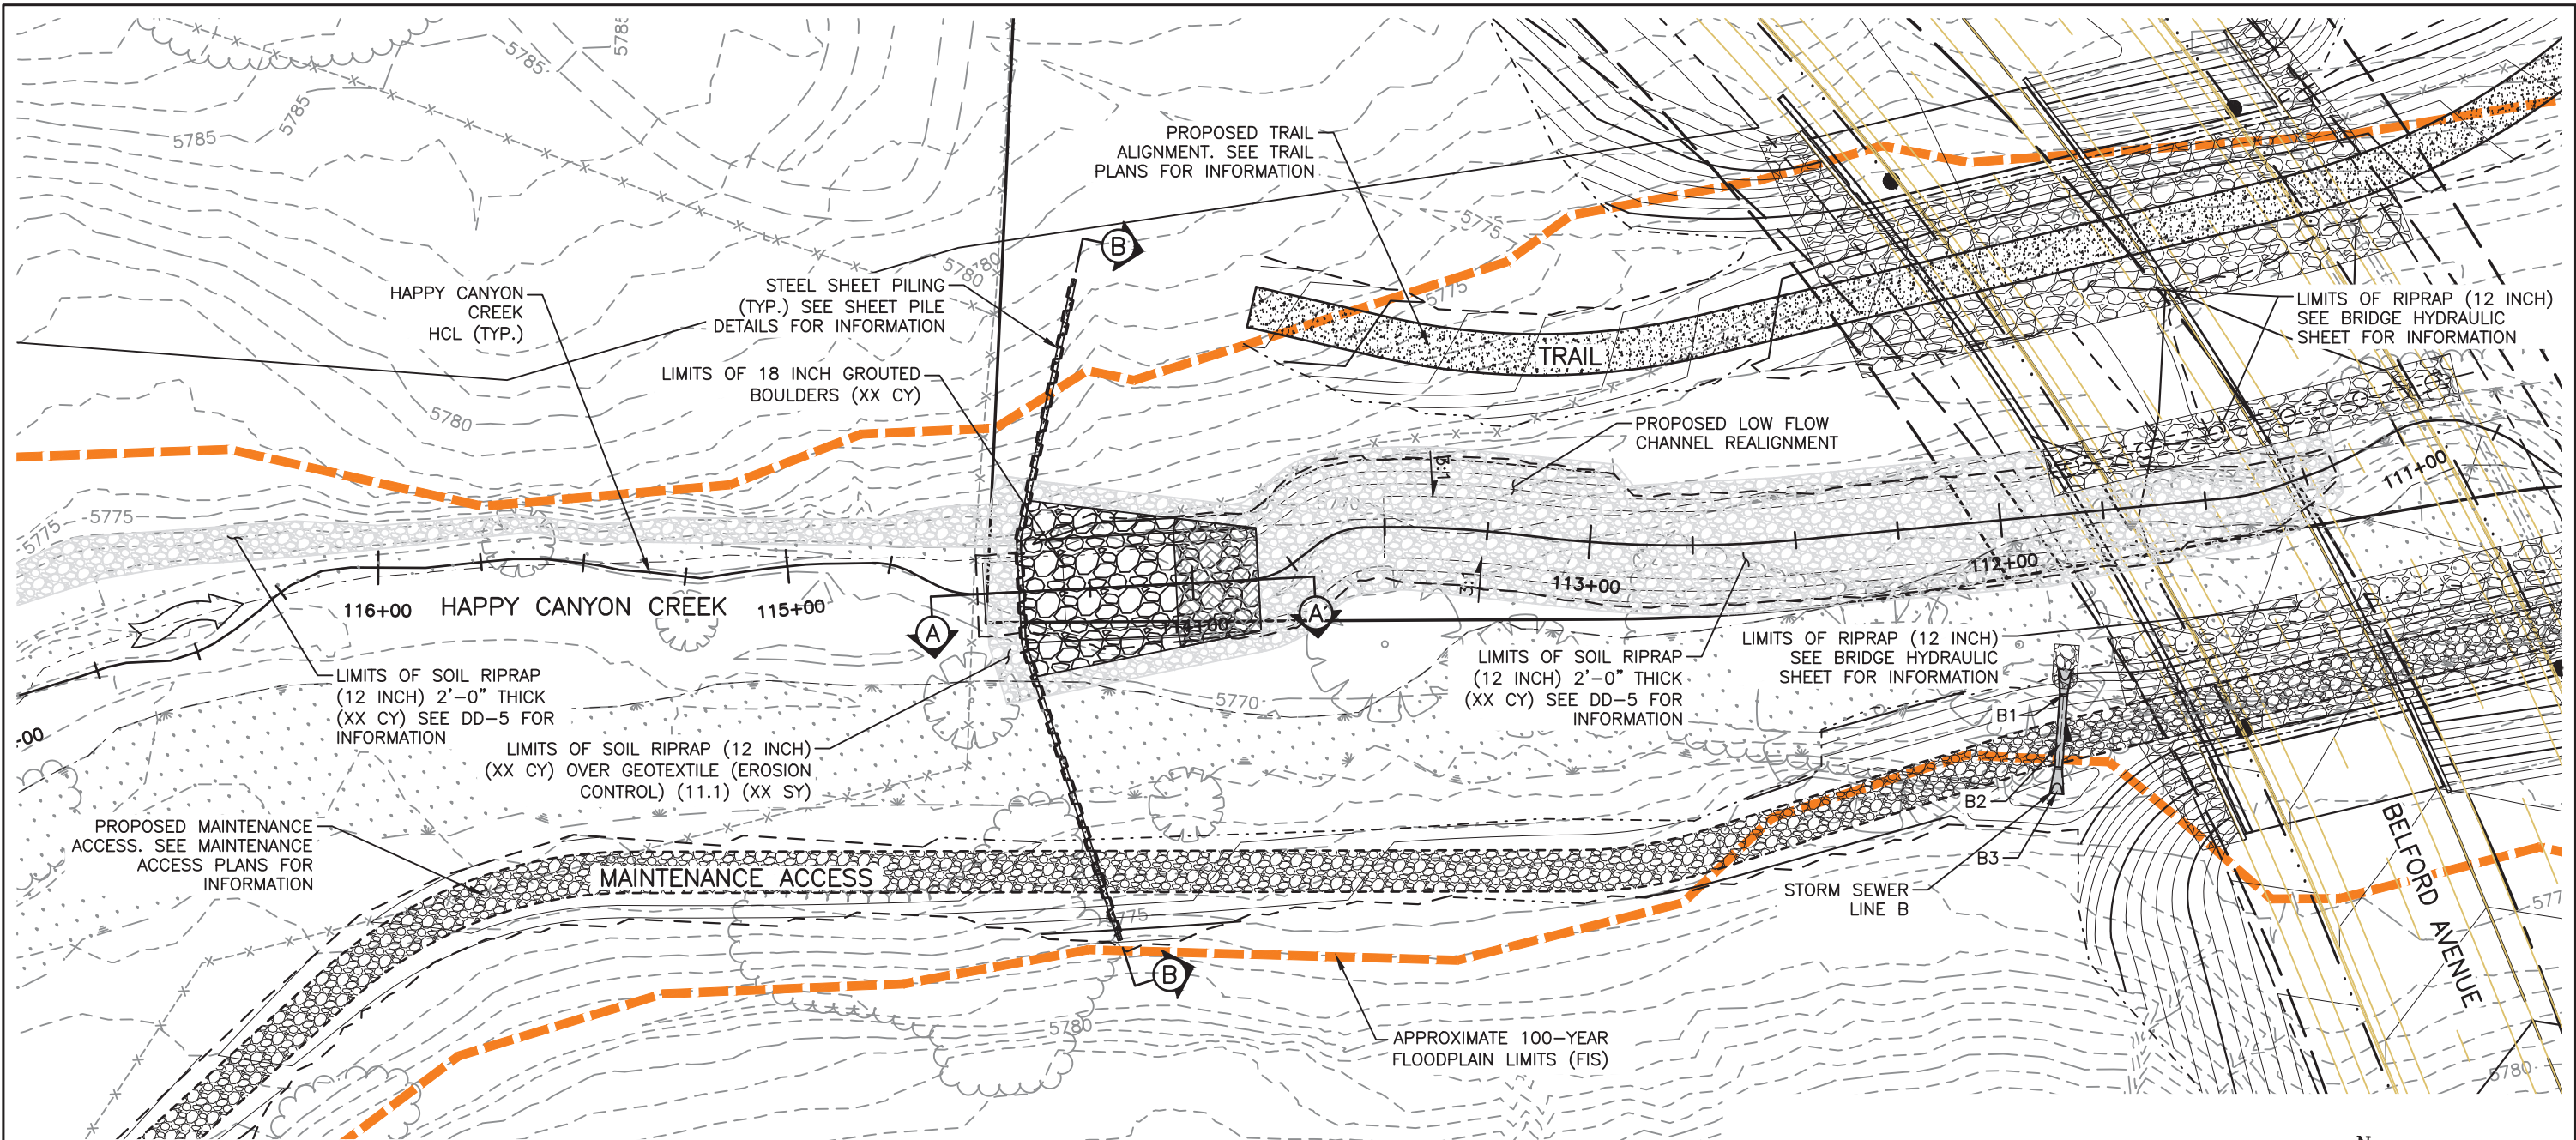

NOTES:

1. SEE SHEET DD-2 FOR GRADING POINT DATA.
2. SEE SHEET DD-4, AND DD-5 FOR SECTIONS A, AND B.
3. SEE SHEET DD-5 FOR SOIL RIPRAP (12 INCH) DETAILS.
4. SEE SHEET DD-6 FOR GROUTED RIPRAP DETAIL.
5. SEE UTILITY PLANS FOR ADDITIONAL INFORMATION
6. UTILITY INFORMATION SHOWN IS PLOTTED FROM THE BEST AVAILABLE DATA. THE CONTRACTOR IS RESPONSIBLE FOR MAKING THEIR OWN DETERMINATION AS TO THE TYPE AND LOCATION OF UTILITIES AS MAY BE NECESSARY TO AVOID DAMAGE THERETO. CONTACT THE UTILITY NOTIFICATION CENTER OF COLORADO AT 811 FOR UTILITY LOCATIONS AT LEAST 48 HOURS PRIOR TO EXCAVATING. CONTRACTOR SHALL COORDINATE WITH UTILITY COMPANY FOR ANY UTILITIES THAT NEED RELOCATING.

I.D.	NORTHING & EASTING	ITEM	LENGTH	PAY DEPTH
B1	N: 27756.42, E: 94460.52	18" RCES		
B2		18" RCP	18'	
B3	N: 27733.11, E: 94459.99	18" RCES		

LEGEND

- TOP OF CUT
- TOE OF FILL
- WETLANDS
- SOIL RIPRAP (12 INCH)
- RIPRAP (12 INCH)
- 18" GROUTED BOULDERS

HORIZONTAL SCALE: 1"=40'



Print Date: 11/18/2016 8:47:16 AM
File Name: H115360-01DROP12Drop2 Plan.dwg
Horizontal Scale: 1"=20' Vertical Scale: N.T.S.

FELSBURG HOLT & ULLEVIG
6300 South Syracuse Way, Suite 600
Centennial, CO 80111
tel 303.721.1440
fax 303.721.0832


Sheet Revisions			
(R-X)	Date	Comments	Initials

Manhard CONSULTING LTD
8008 E. Arapahoe Court, Suite 110, Centennial, CO 80112 ph 303.708.0300 fax 303.708.0400 manhard.com
Civil Engineers • Surveyors • Water Resource Engineers • Water & Wastewater Engineers
Construction Managers • Environmental Scientists • Landscape Architects • Planners


As Constructed		BELFORD-HAPPY CANYON CREEK HAPPY CANYON CREEK DROP STRUCTURE DROP NO. 2 PLAN			Project No./Code
No Revisions:		Designer:	CDT	Structure	
Revised:		Detailer:	KLT	Numbers	
Void:		Subset:	Drainage	Sheets:	DD-12 of 18
					Sheet Number 54

NOTES

1. UTILITY INFORMATION SHOWN IS PLOTTED FROM THE BEST AVAILABLE DATA. THE CONTRACTOR IS RESPONSIBLE FOR MAKING THEIR OWN DETERMINATION AS TO THE TYPE AND LOCATION OF UTILITIES AS MAY BE NECESSARY TO AVOID DAMAGE THERETO. CONTACT THE UTILITY NOTIFICATION CENTER OF COLORADO AT 811 FOR UTILITY LOCATIONS AT LEAST 48 HOURS PRIOR TO EXCAVATING. CONTRACTOR SHALL COORDINATE WITH UTILITY COMPANY FOR ANY UTILITIES THAT NEED RELOCATING.
2. SEE UTILITY PLANS FOR ADDITIONAL INFORMATION.

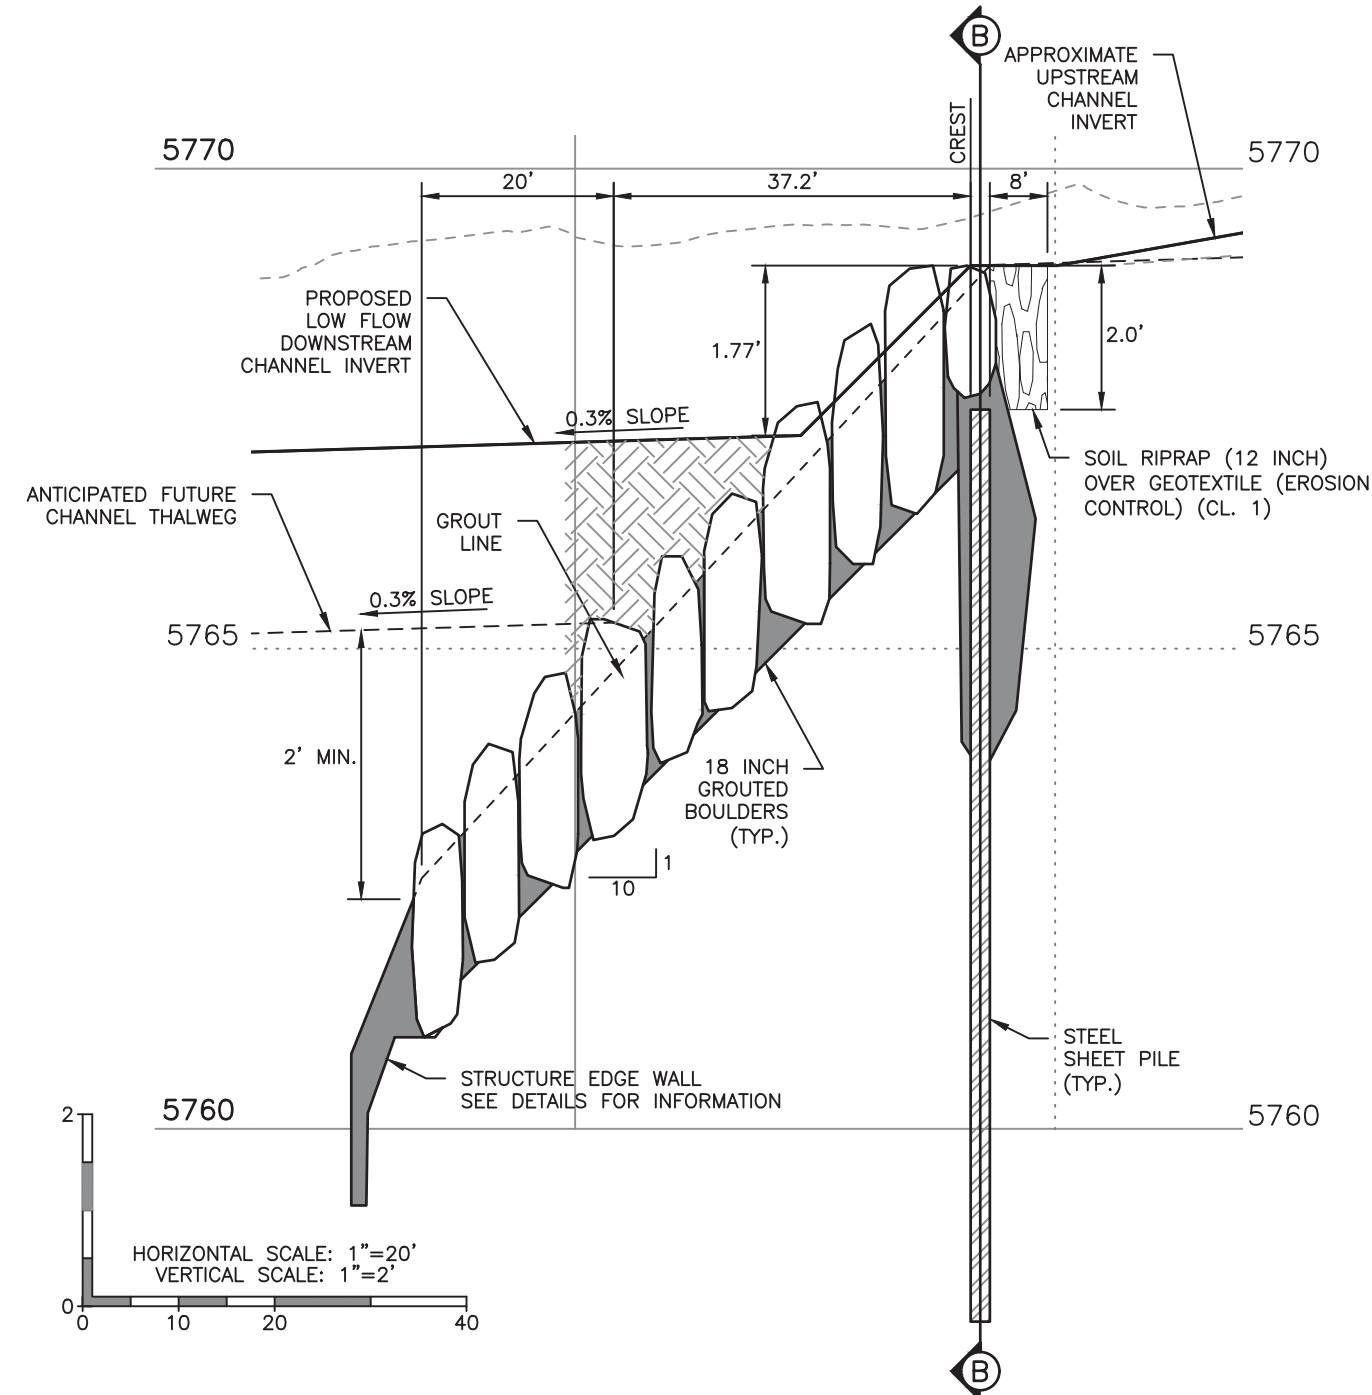

(A) GROUTED BOULDER DROP PROFILE

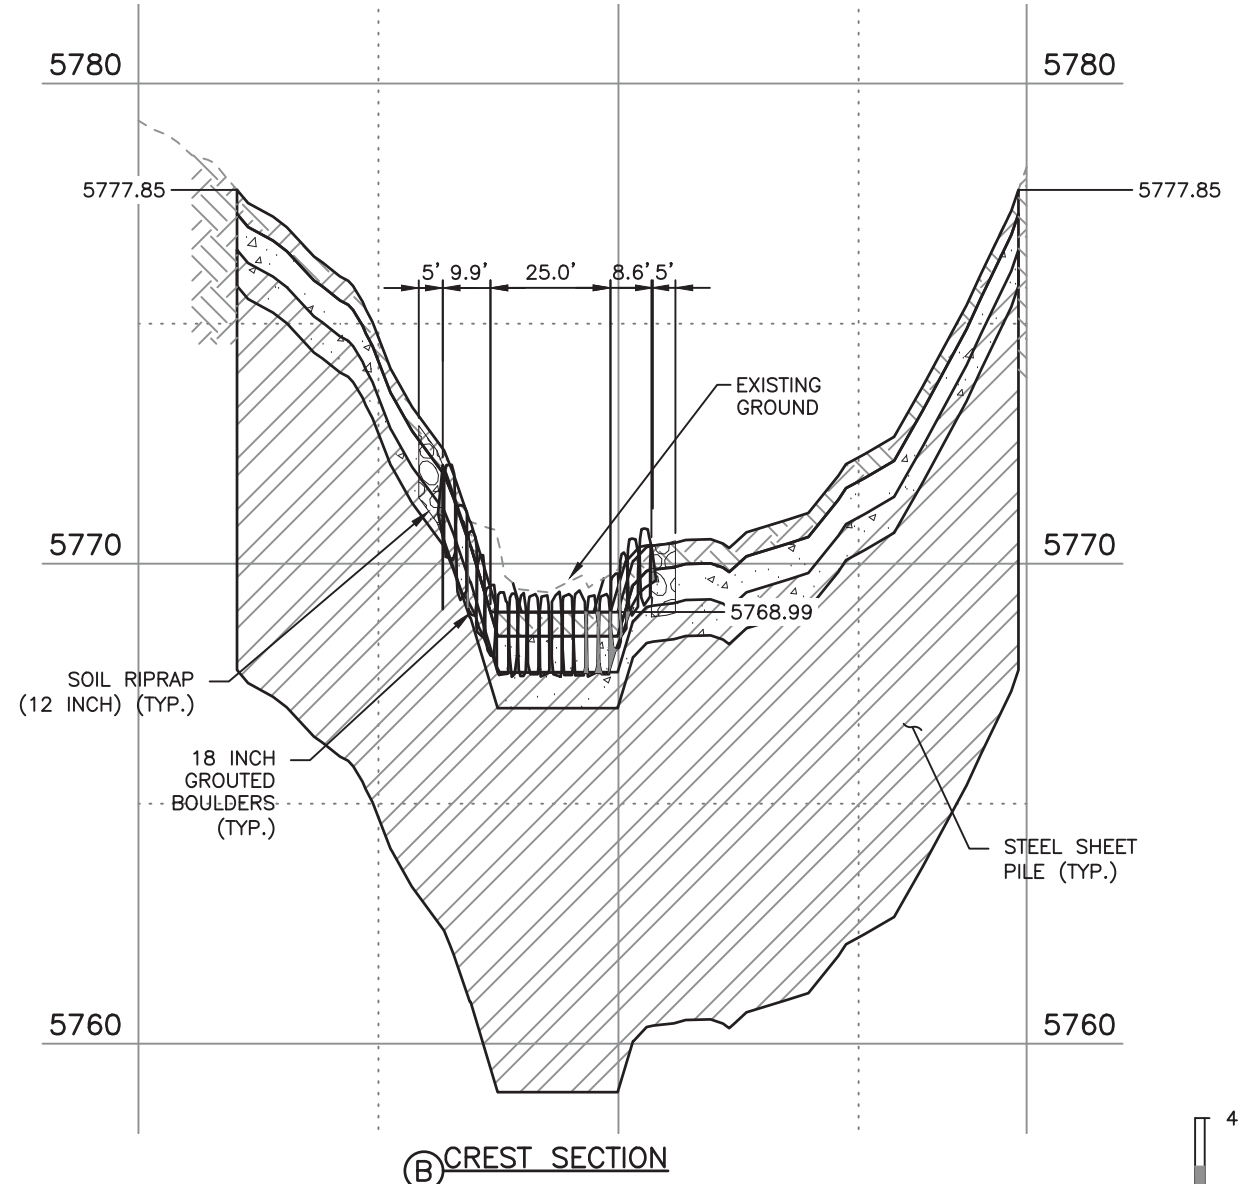

(B) CREST SECTION

DROP STRUCTURE NO. 2

HAPPY CANYON CREEK HYDRAULICS	
Q100= 8,303 C.F.S	
Q100 VELOCITY = 14.03 F.P.S	
FROUDE No.=0.95	
FOR INFO ONLY	

Print Date: 11/18/2016 8:47:58 AM	
File Name: H115360-01DROP13Drop2 Prof Sect.dwg	
Horizontal Scale: 1"=100'	Vertical Scale: 1"=4'
 6300 South Syracuse Way, Suite 600 Centennial, CO 80111 tel 303.721.1440 fax 303.721.0832	



Sheet Revisions			
(R-X)	Date	Comments	Initials

**Manhard**
CONSULTING LTD

8008 E. Arapahoe Court, Suite 110, Centennial, CO 80112 ph 303.721.0832 fax 303.721.0832 manhard.com
Civil Engineers • Surveyors • Water Resource Engineers • Water & Wastewater Engineers
Construction Managers • Environmental Scientists • Landscape Architects • Planners


As Constructed		BELFORD-HAPPY CANYON CREEK			Project No./Code
No Revisions:		DROP NO. 2 PROFILE/DETAILS			
Revised:	Designer: CDT		Structure		
	Detailer: KLT		Numbers		
Void:	Subset: Drainage		Sheets:	DD-13 of 18	Sheet Number 55

I:\115360-01 - Compark at Belford\CADD\Hydraulics\Drawings\Happy Cyn Creek Drop Structure\, Dustin.Shaklee

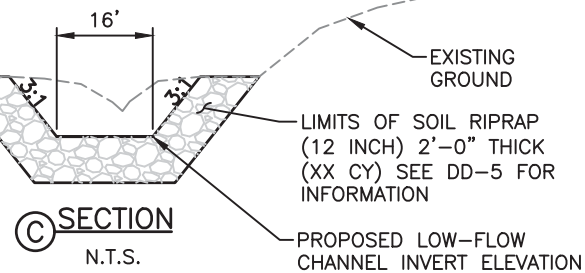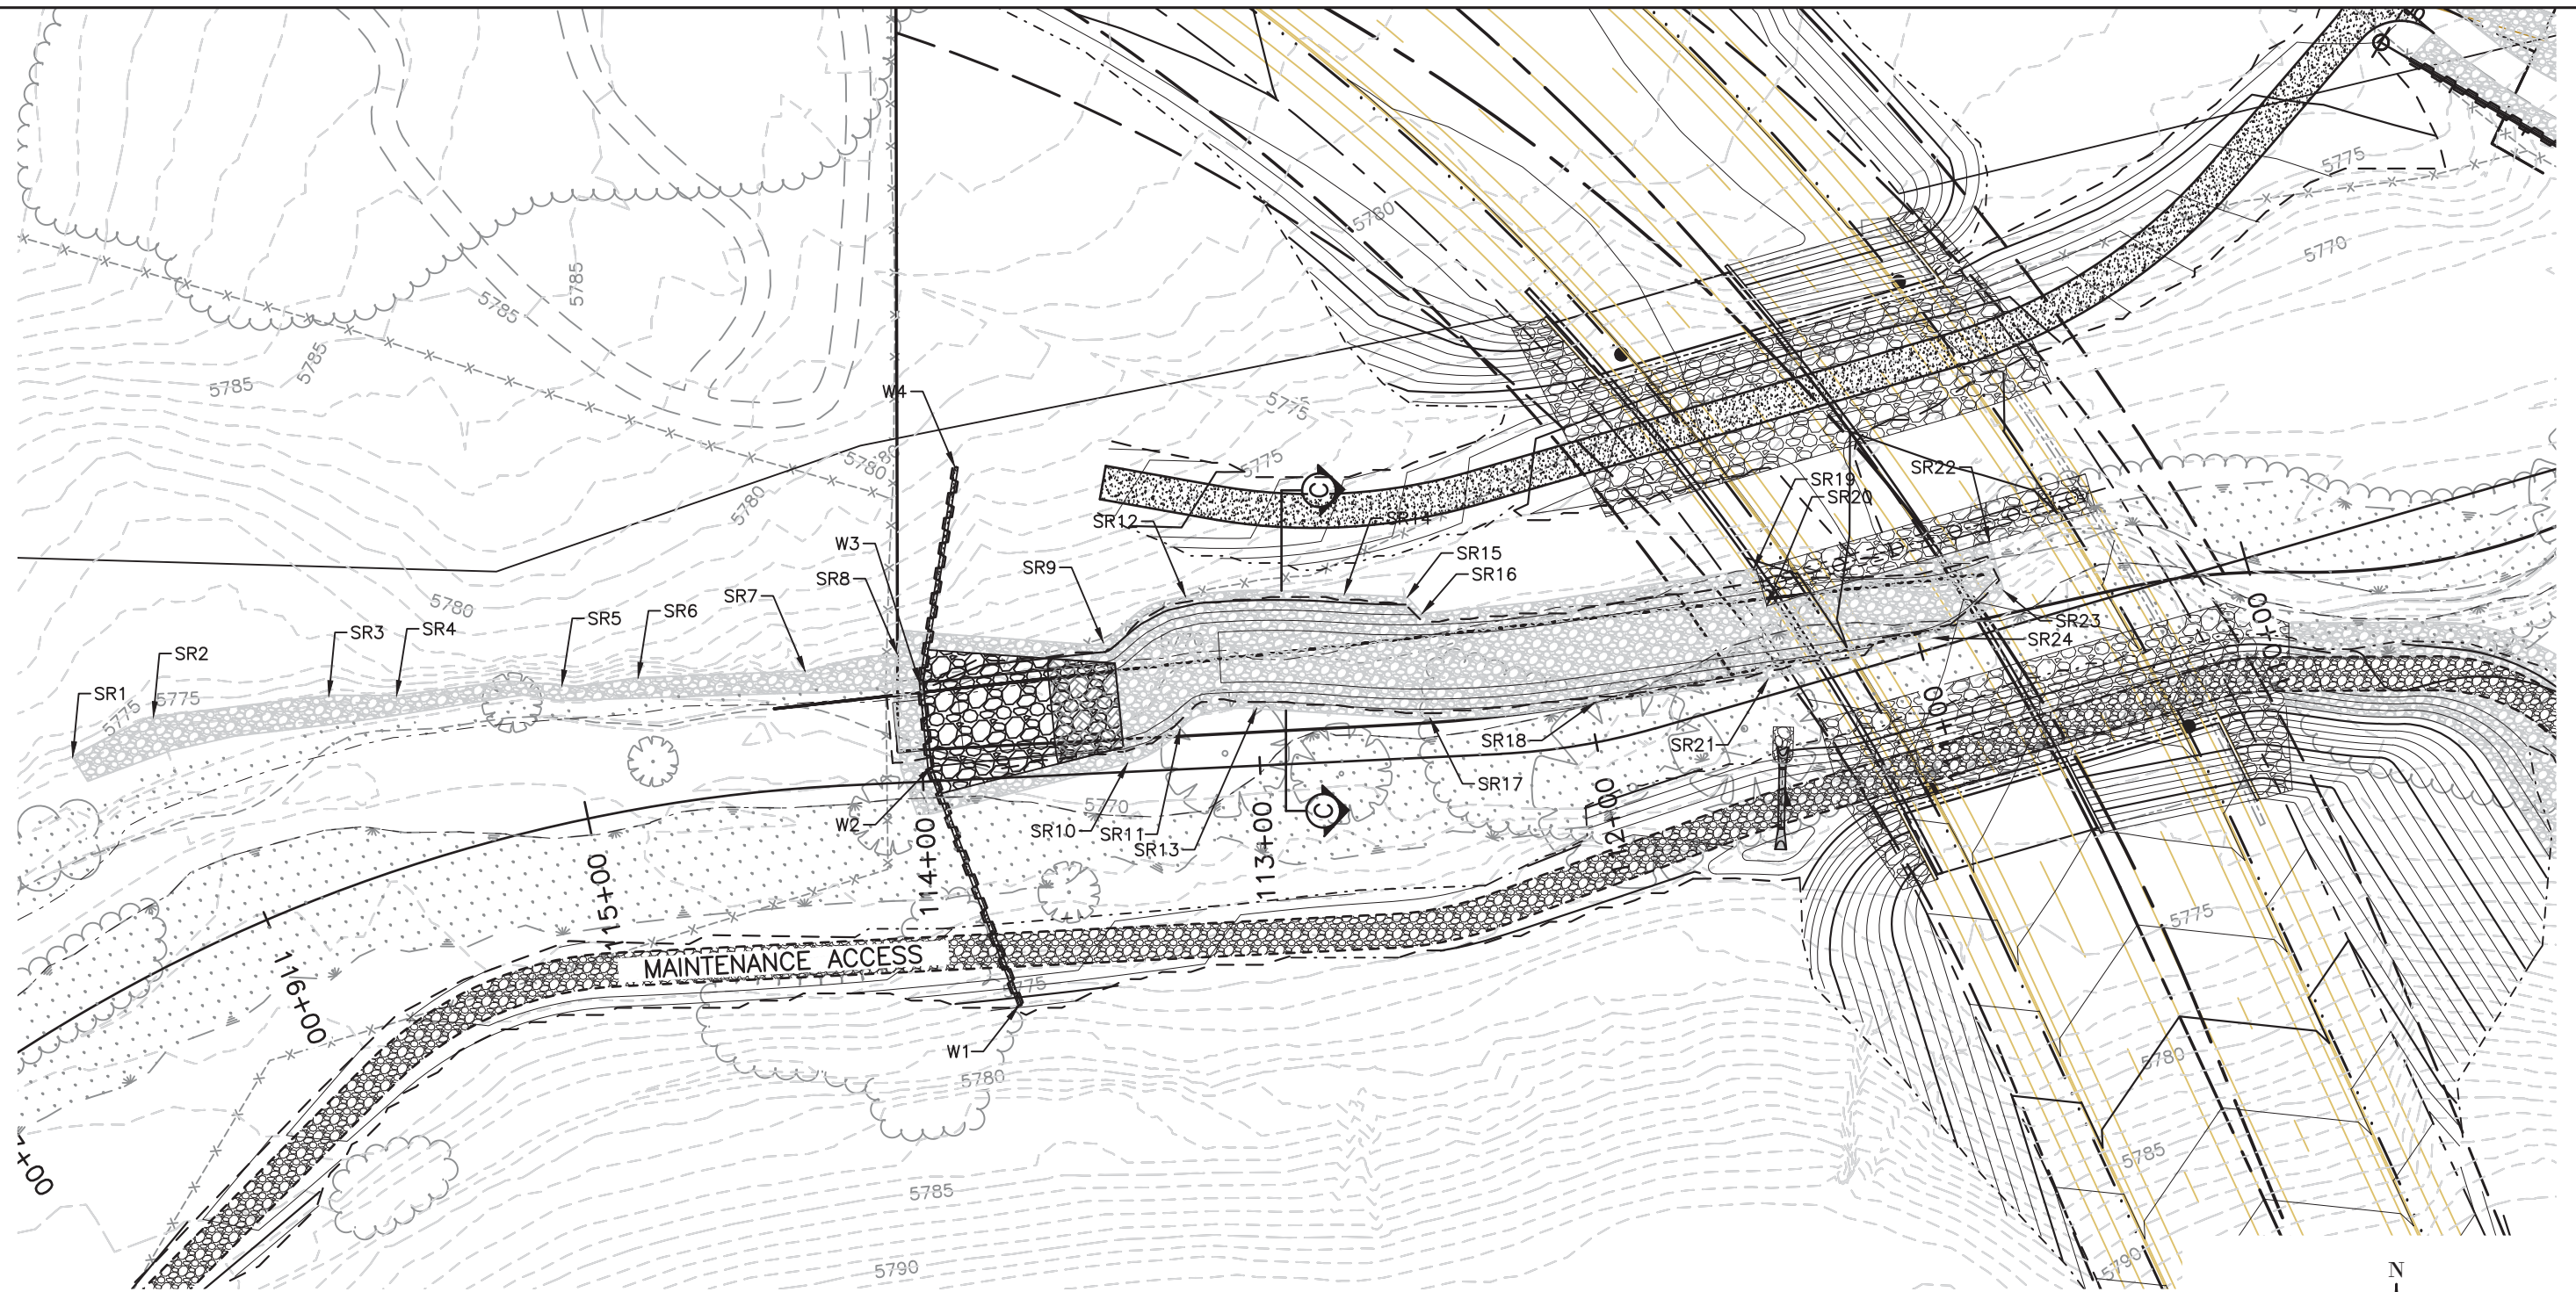

NOTES:

- UTILITY INFORMATION SHOWN IS PLOTTED FROM THE BEST AVAILABLE DATA. THE CONTRACTOR IS RESPONSIBLE FOR MAKING THEIR OWN DETERMINATION AS TO THE TYPE AND LOCATION OF UTILITIES AS MAY BE NECESSARY TO AVOID DAMAGE THERETO. CONTACT THE UTILITY NOTIFICATION CENTER OF COLORADO AT 811 FOR UTILITY LOCATIONS AT LEAST 48 HOURS PRIOR TO EXCAVATING. CONTRACTOR SHALL COORDINATE WITH UTILITY COMPANY FOR ANY UTILITIES THAT NEED RELOCATING.
- SEE SHEET _____ FOR POINT DATA.

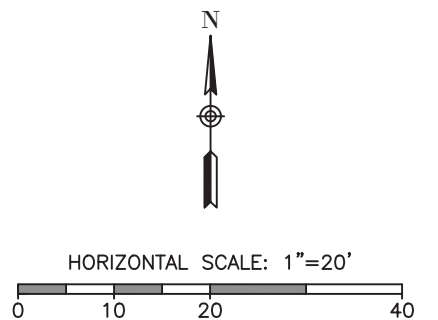

Print Date: 11/18/2016 8:50:18 AM
File Name: H115360-01DROP14Grading Drop 2.dwg
Horizontal Scale: 1"=20' Vertical Scale: N.T.S.

**FELSBURG
HOLT &
ULLEVIG**


6300 South Syracuse Way, Suite 600
Centennial, CO 80111
tel 303.721.1440
fax 303.721.0832

R-X	Sheet Revisions		
	Date	Comments	Initials



As Constructed	BELFORD-HAPPY CANYON CREEK HAPPY CANYON CREEK DROP STRUCTURE GRADING DETAIL			Project No./Code
	No Revisions:	Designer: CDT	Structure Numbers	
	Revised:	Detailer: KLT		
	Void:	Subset: Drainage	Sheets: DD-14 of 18	Sheet Number 56

- NOTES:
1. SEE SHEET DD-2 FOR GRADING POINT DATA.
 2. SEE SHEET DD-4, AND DD-5 FOR SECTIONS A AND B.
 3. SEE SHEET DD-5 FOR SOIL RIPRAP (12 INCH) DETAILS.
 4. SEE SHEET DD-6 FOR GROUTED RIPRAP DETAIL.
 5. SEE UTILITY PLANS FOR ADDITIONAL INFORMATION
 6. UTILITY INFORMATION SHOWN IS PLOTTED FROM THE BEST AVAILABLE DATA. THE CONTRACTOR IS RESPONSIBLE FOR MAKING THEIR OWN DETERMINATION AS TO THE TYPE AND LOCATION OF UTILITIES AS MAY BE NECESSARY TO AVOID DAMAGE THERETO. CONTACT THE UTILITY NOTIFICATION CENTER OF COLORADO AT 811 FOR UTILITY LOCATIONS AT LEAST 48 HOURS PRIOR TO EXCAVATING. CONTRACTOR SHALL COORDINATE WITH UTILITY COMPANY FOR ANY UTILITIES THAT NEED RELOCATING.

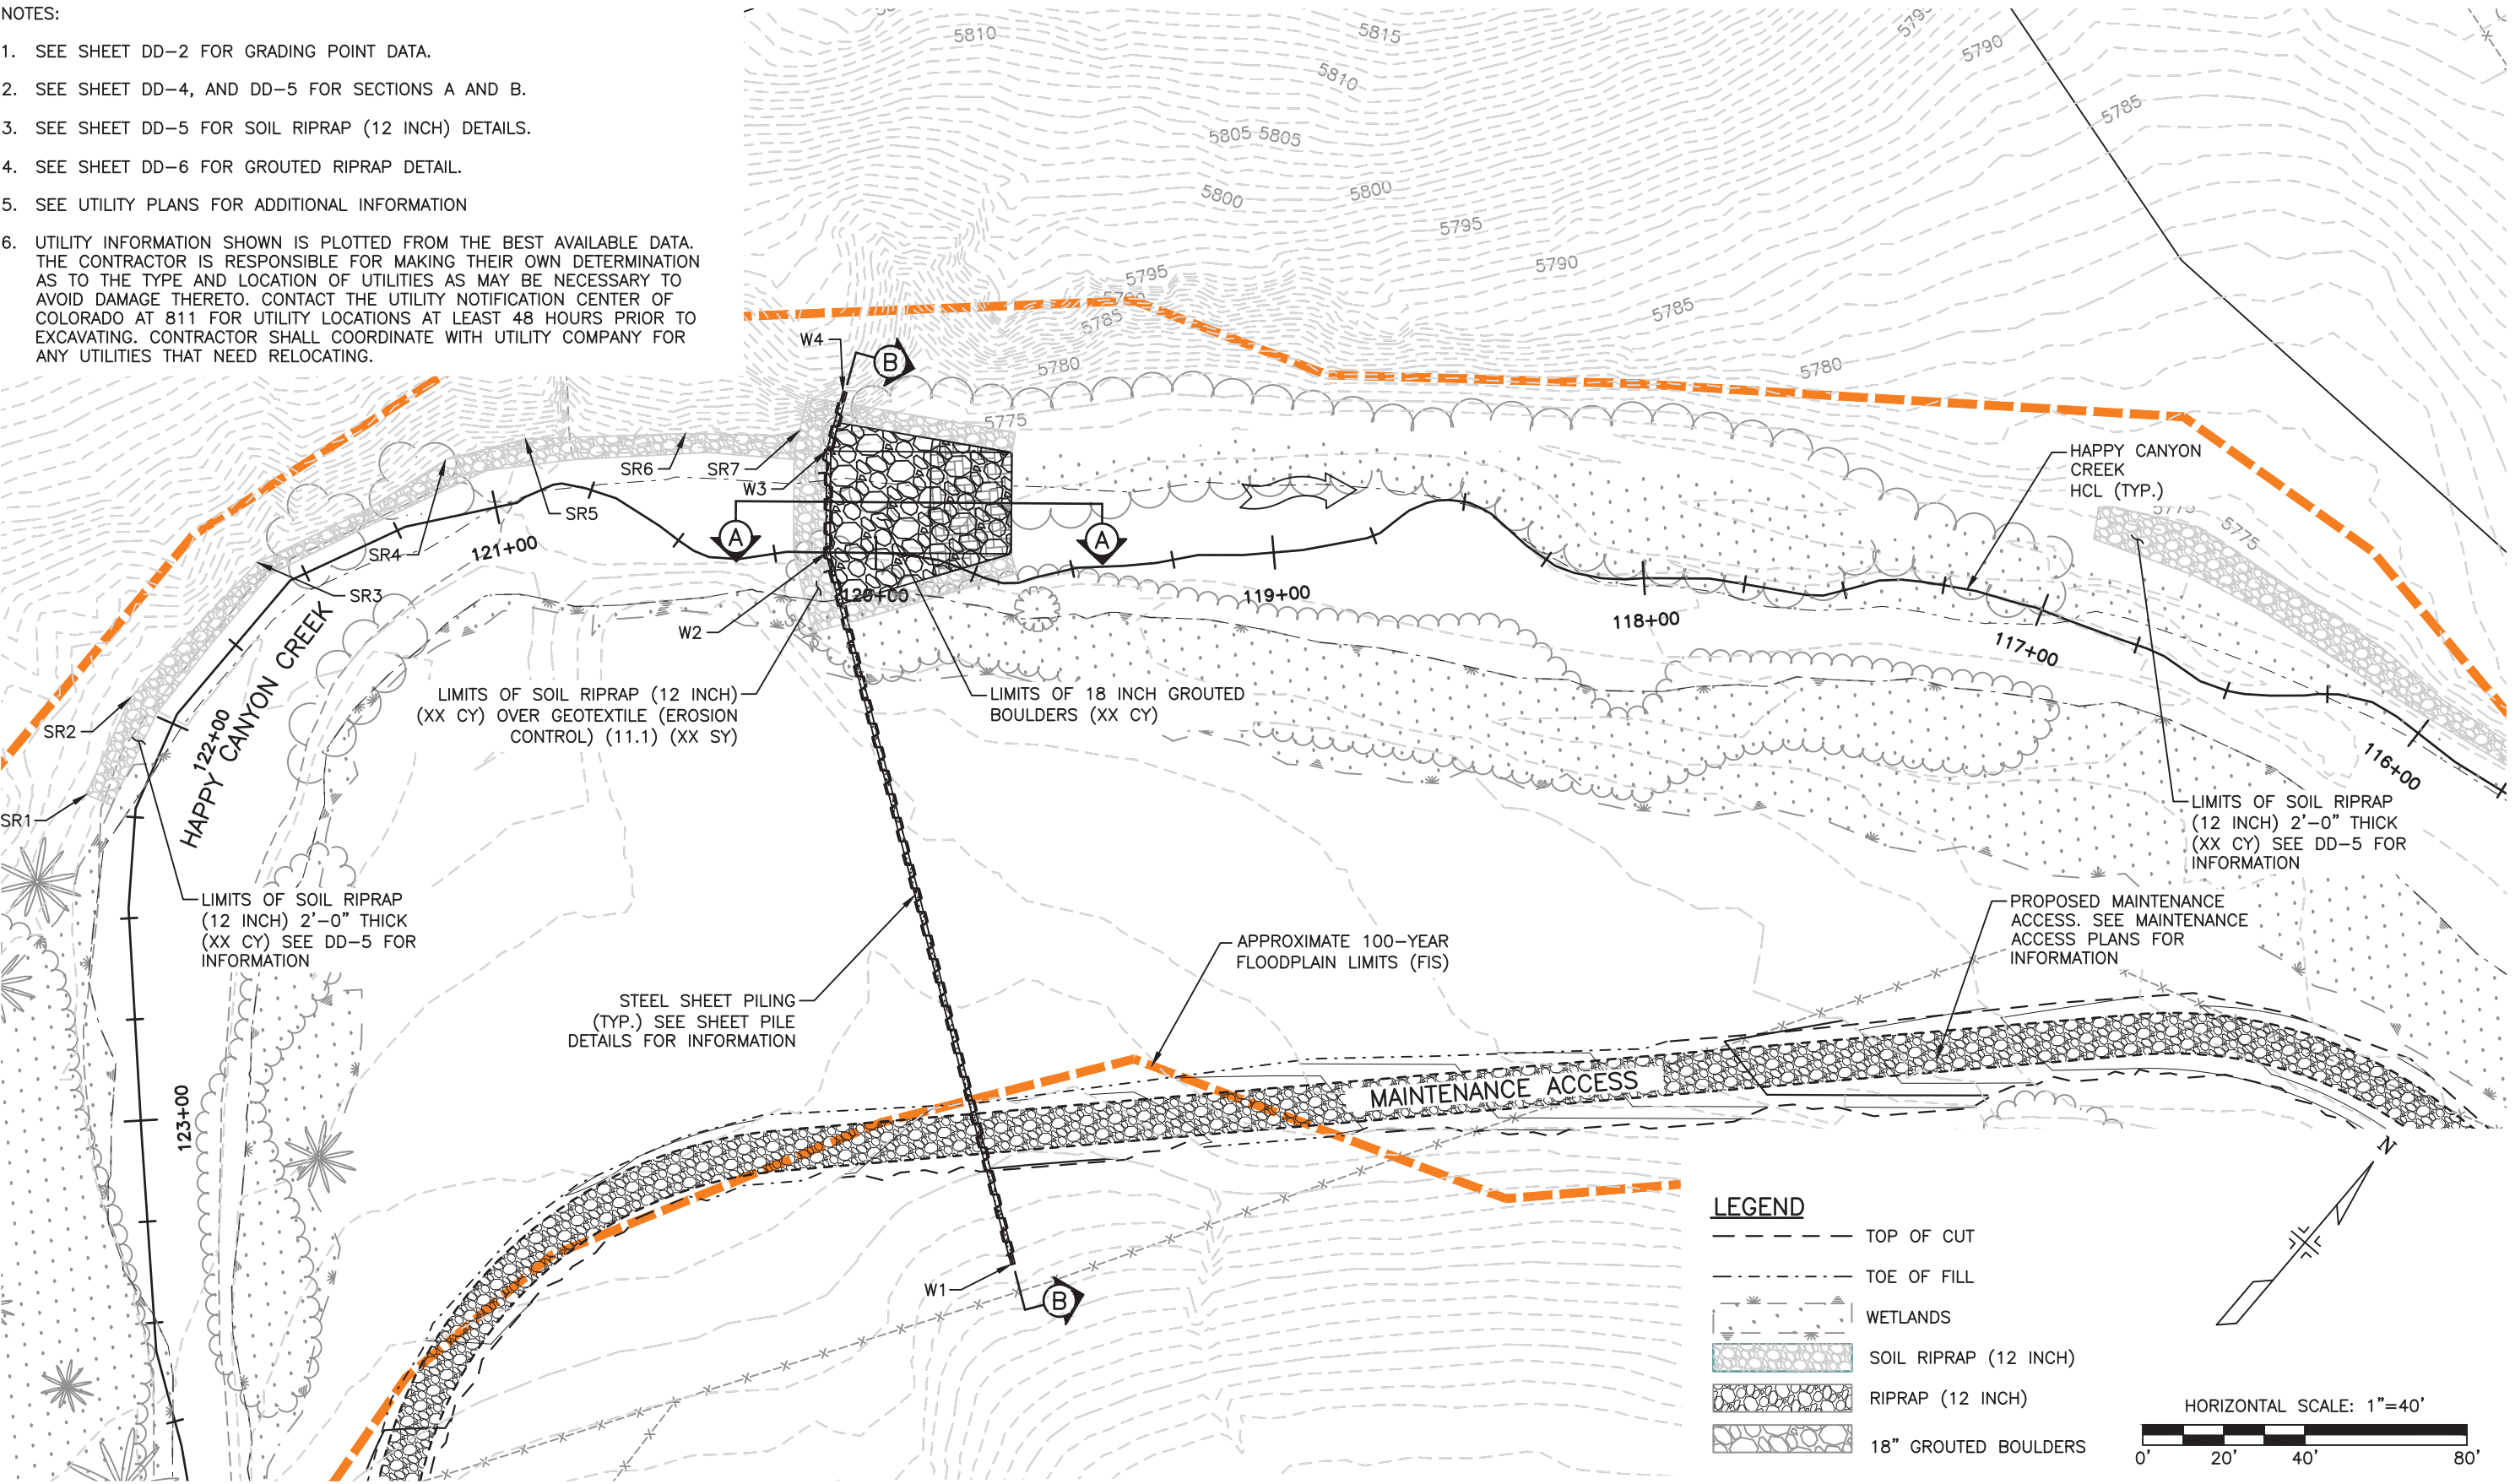

Print Date: 11/18/2016 8:52:42 AM
File Name: H115360-01DROP15Drop3 Plan.dwg
Horizontal Scale: 1"=20' Vertical Scale: N.T.S.

FELSBURG
HOLT &
ULLEVIG

6300 South Syracuse Way, Suite 600
Centennial, CO 80111
tel 303.721.1440
fax 303.721.0832

Sheet Revisions			
(R-X)	Date	Comments	Initials


Manhard
CONSULTING LTD

8008 E. Arapahoe Court, Suite 110, Centennial, CO 80112 ph 303.708.0500 fax 303.708.0400 manhard.com
Civil Engineers • Surveyors • Water Resource Engineers • Water & Wastewater Engineers
Construction Managers • Environmental Scientists • Landscape Architects • Planners


As Constructed		BELFORD-HAPPY CANYON CREEK HAPPY CANYON CREEK DROP STRUCTURE DROP NO. 3 PLAN			Project No./Code
No Revisions:		Designer:	CDT	Structure	
Revised:		Detailer:	KLT	Numbers	
Void:		Subset:	Drainage	Sheets:	DD-15 of 18
					Sheet Number 57

NOTES

1. UTILITY INFORMATION SHOWN IS PLOTTED FROM THE BEST AVAILABLE DATA. THE CONTRACTOR IS RESPONSIBLE FOR MAKING THEIR OWN DETERMINATION AS TO THE TYPE AND LOCATION OF UTILITIES AS MAY BE NECESSARY TO AVOID DAMAGE THERETO. CONTACT THE UTILITY NOTIFICATION CENTER OF COLORADO AT 811 FOR UTILITY LOCATIONS AT LEAST 48 HOURS PRIOR TO EXCAVATING. CONTRACTOR SHALL COORDINATE WITH UTILITY COMPANY FOR ANY UTILITIES THAT NEED RELOCATING.
2. SEE UTILITY PLANS FOR ADDITIONAL INFORMATION.

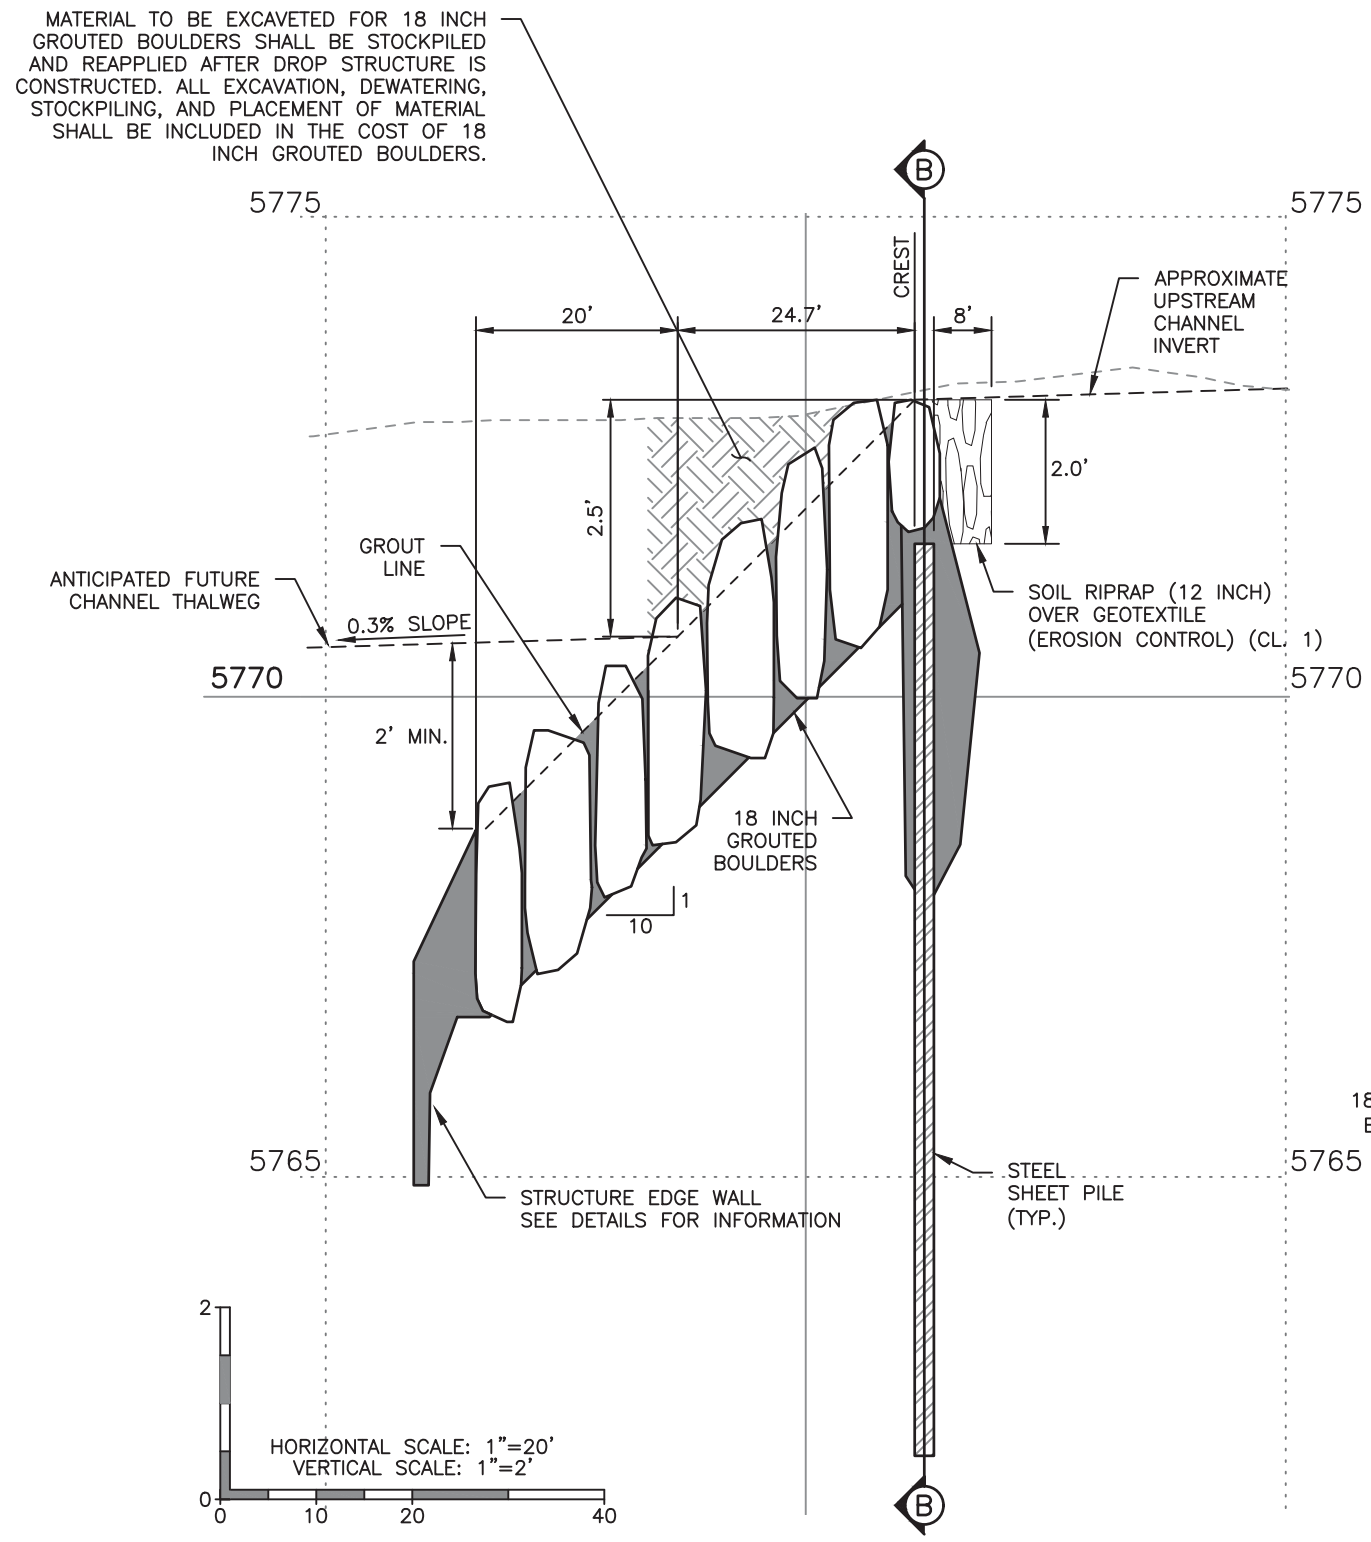

A GRouted Boulder Drop Profile

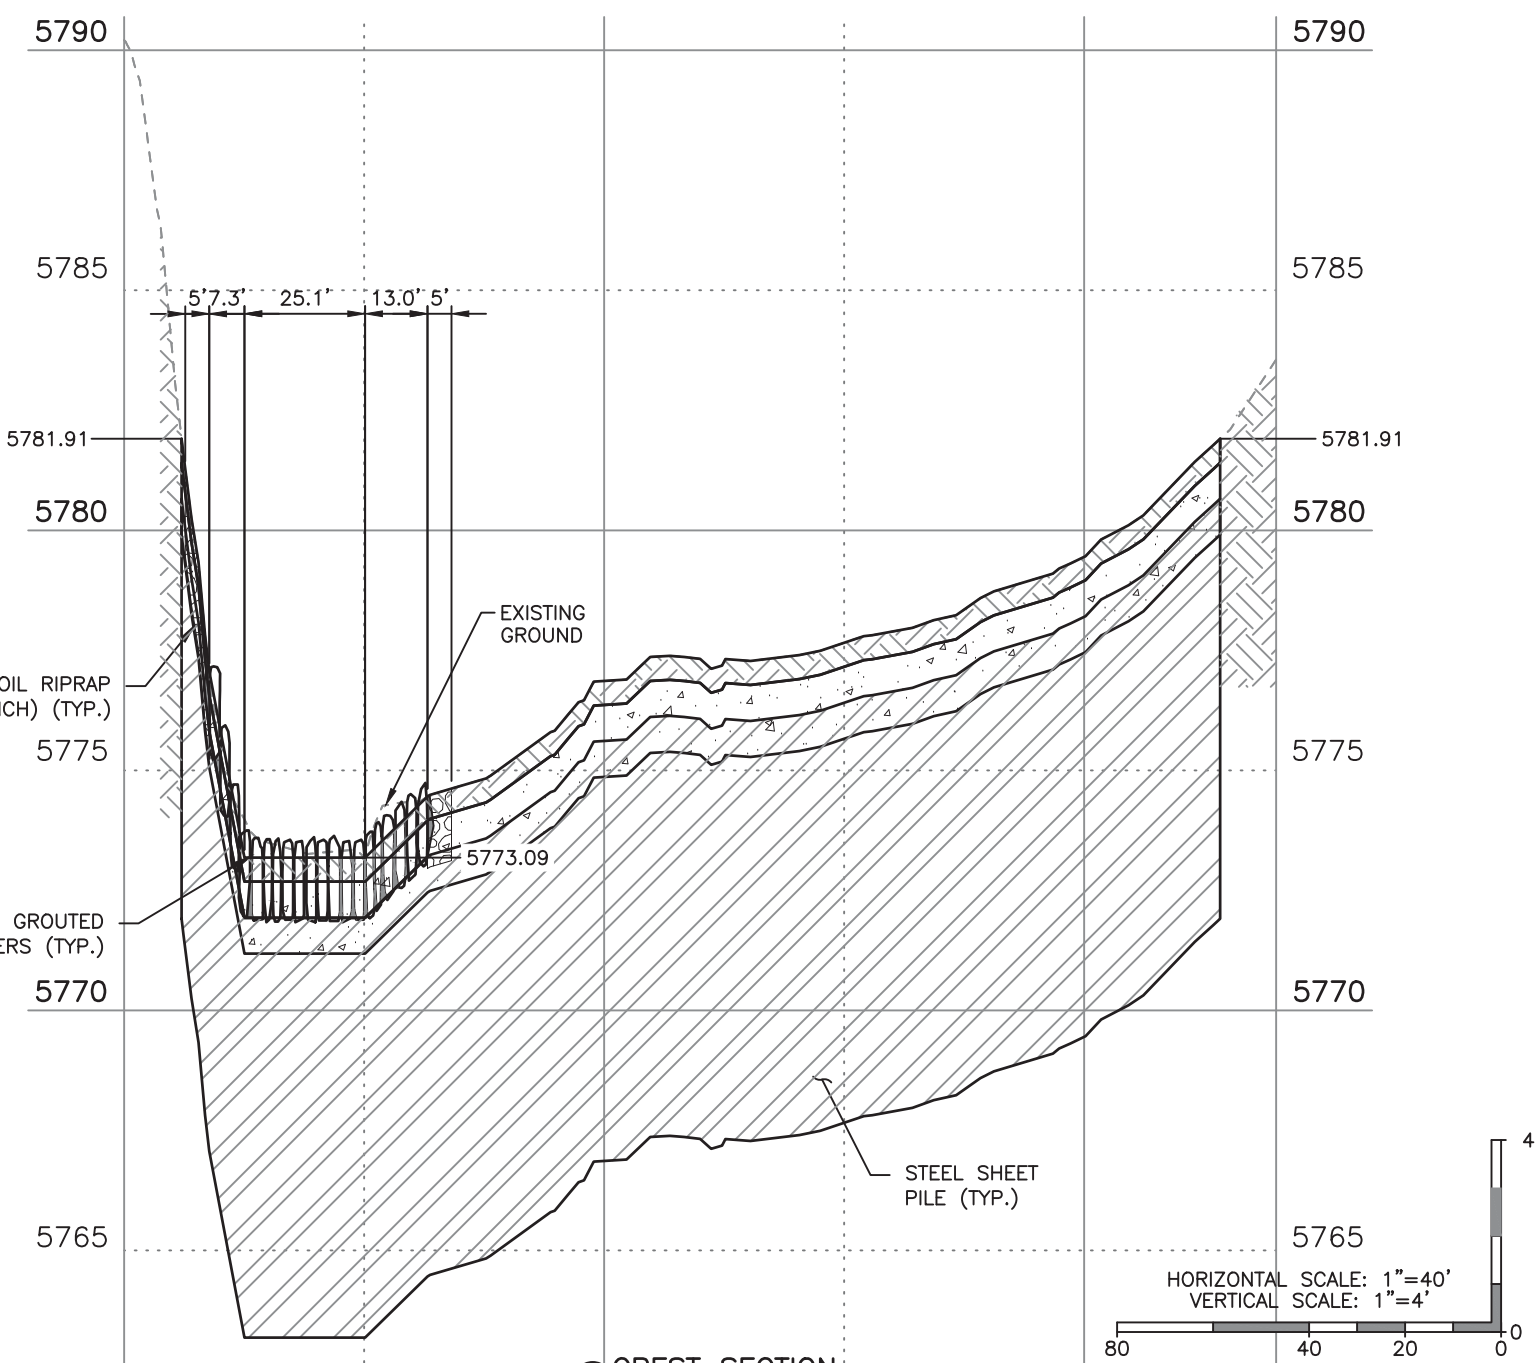

B CREST SECTION

DROP STRUCTURE NO. 3

HAPPY CANYON CREEK HYDRAULICS
Q100= 8,303 C.F.S
Q100 VELOCITY = 12.71 F.P.S
FROUDE No.=0.87
FOR INFO ONLY

Print Date: 11/18/2016 8:53:39 AM
File Name: H115360-01DROP16Drop3 Prof Sect.dwg
Horizontal Scale: 1"=50' Vertical Scale: 1"=10'
FELSBURG
HOLT &
ULLEVIG
6300 South Syracuse Way, Suite 600
Centennial, CO 80111
tel 303.721.1440
fax 303.721.0832

Sheet Revisions			
(R-X)	Date	Comments	Initials
000			
000			
000			




As Constructed		BELFORD-HAPPY CANYON CREEK HAPPY CANYON CREEK DROP STRUCTURE DROP NO. 3 PROFILE/DETAILS				Project No./Code	
No Revisions:							
Revised:		Designer: CDT		Structure Numbers			
		Detailer: KLT					
Void:		Subset: Drainage		Sheets: DD-16 of 18		Sheet Number 58	

NOTES:

- 1. SEE SHEET DD-2 FOR GRADING POINT DATA.
- 2. SEE SHEET DD-4, AND DD-5 FOR SECTIONS A, B & C.
- 3. SEE SHEET DD-5 FOR SOIL RIPRAP (12 INCH) DETAILS.
- 4. SEE SHEET DD-6 FOR GROUTED RIPRAP DETAIL.
- 5. SEE UTILITY PLANS FOR ADDITIONAL INFORMATION
- 6. UTILITY INFORMATION SHOWN IS PLOTTED FROM THE BEST AVAILABLE DATA. THE CONTRACTOR IS RESPONSIBLE FOR MAKING THEIR OWN DETERMINATION AS TO THE TYPE AND LOCATION OF UTILITIES AS MAY BE NECESSARY TO AVOID DAMAGE THERETO. CONTACT THE UTILITY NOTIFICATION CENTER OF COLORADO AT 811 FOR UTILITY LOCATIONS AT LEAST 48 HOURS PRIOR TO EXCAVATING. CONTRACTOR SHALL COORDINATE WITH UTILITY COMPANY FOR ANY UTILITIES THAT NEED RELOCATING.

LEGEND

- TOP OF CUT
- TOE OF FILL
- WETLANDS
- SOIL RIPRAP (12 INCH)
- RIPRAP (12 INCH)
- 18" GROUTED BOULDERS

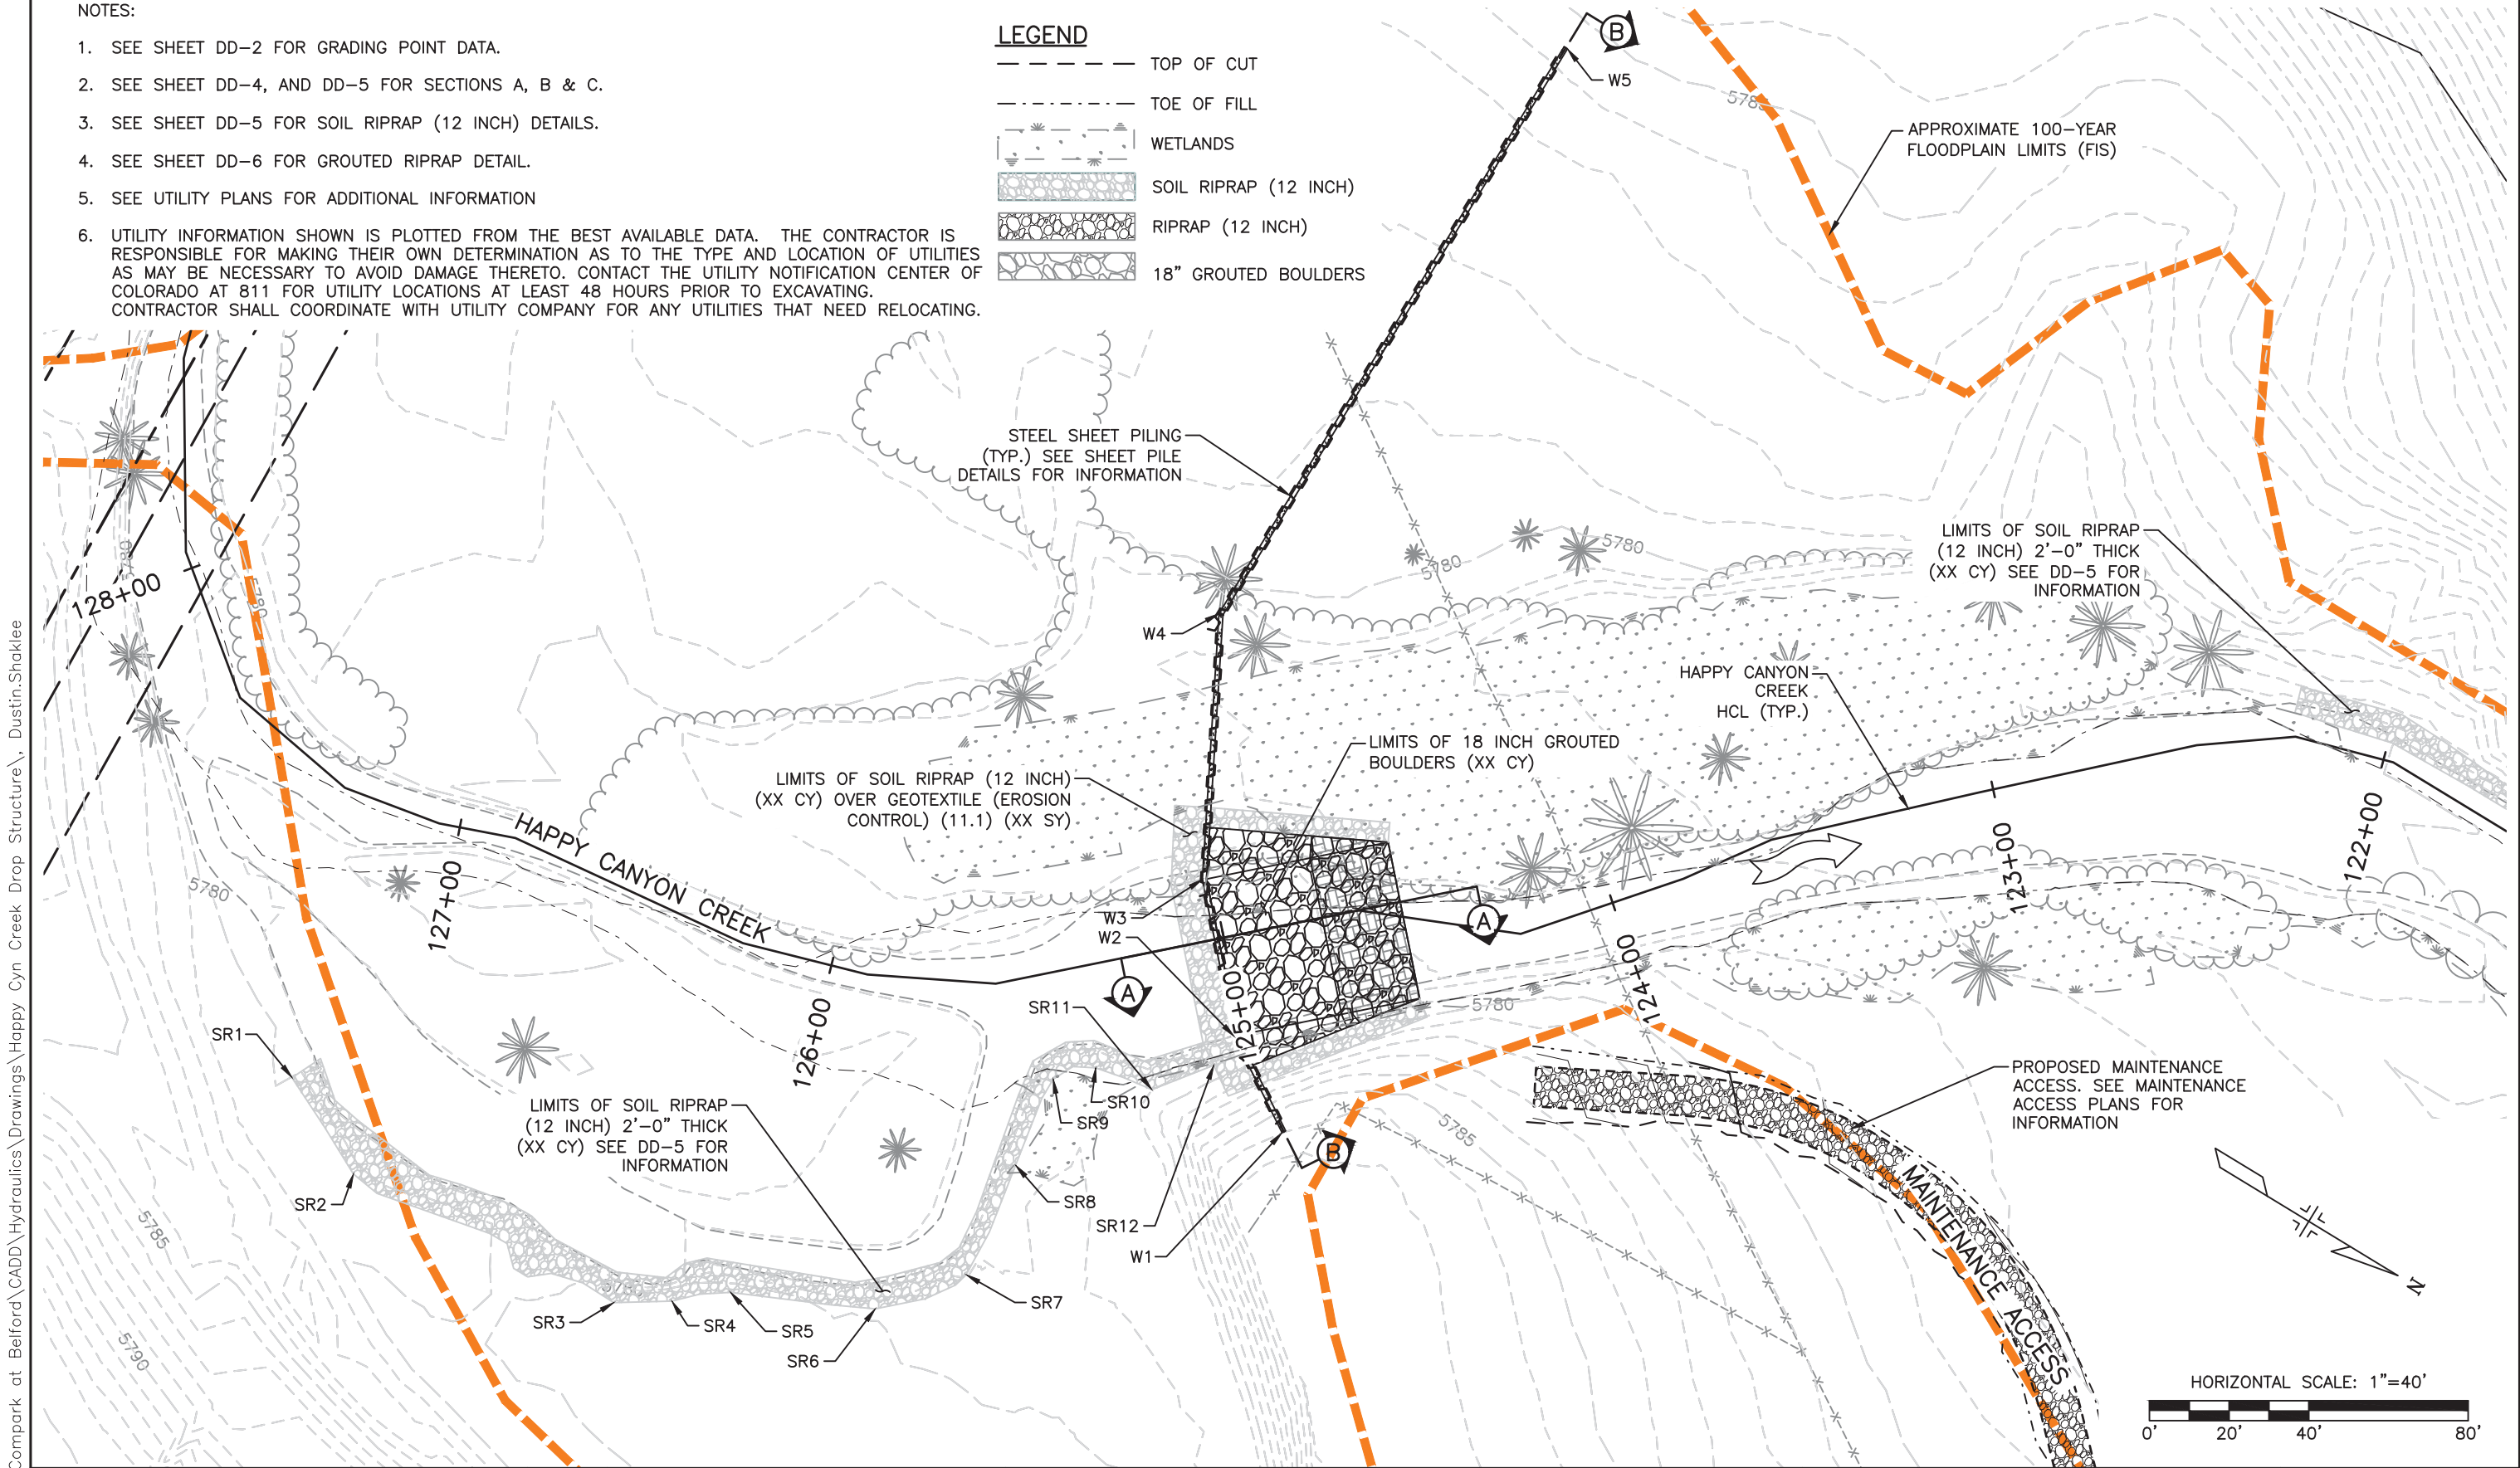

Print Date: 11/18/2016 8:56:03 AM

File Name: H115360-01DROP17Drop4 Plan.dwg

Horizontal Scale: 1"=20' Vertical Scale: N.T.S.

6300 South Syracuse Way, Suite 600
Centennial, CO 80111
tel 303.721.1440
fax 303.721.0832

Sheet Revisions			
(R-X)	Date	Comments	Initials


8008 E. Arapahoe Court, Suite 110, Centennial, CO 80112 ph 303.708.0300 fax 303.708.0400 manhard.com
Civil Engineers • Surveyors • Water Resource Engineers • Water & Wastewater Engineers
Construction Managers • Environmental Scientists • Landscape Architects • Planners

As Constructed	BELFORD-HAPPY CANYON CREEK HAPPY CANYON CREEK DROP STRUCTURE DROP NO. 4 PLAN			Project No./Code
No Revisions:				
Revised:	Designer: CDT	Structure Numbers		
	Detailer: KLT			
Void:	Subset: Drainage	Sheets: DD-17 of 18	Sheet Number 59	


NOTES

1. UTILITY INFORMATION SHOWN IS PLOTTED FROM THE BEST AVAILABLE DATA. THE CONTRACTOR IS RESPONSIBLE FOR MAKING THEIR OWN DETERMINATION AS TO THE TYPE AND LOCATION OF UTILITIES AS MAY BE NECESSARY TO AVOID DAMAGE THERETO. CONTACT THE UTILITY NOTIFICATION CENTER OF COLORADO AT 811 FOR UTILITY LOCATIONS AT LEAST 48 HOURS PRIOR TO EXCAVATING. CONTRACTOR SHALL COORDINATE WITH UTILITY COMPANY FOR ANY UTILITIES THAT NEED RELOCATING.
2. SEE UTILITY PLANS FOR ADDITIONAL INFORMATION.

MATERIAL TO BE EXCAVATED FOR 18 INCH GROUTED BOULDERS SHALL BE STOCKPILED AND REAPPLIED AFTER DROP STRUCTURE IS CONSTRUCTED. ALL EXCAVATION, DEWATERING, STOCKPILING, AND PLACEMENT OF MATERIAL SHALL BE INCLUDED IN THE COST OF 18 INCH GROUTED BOULDERS.

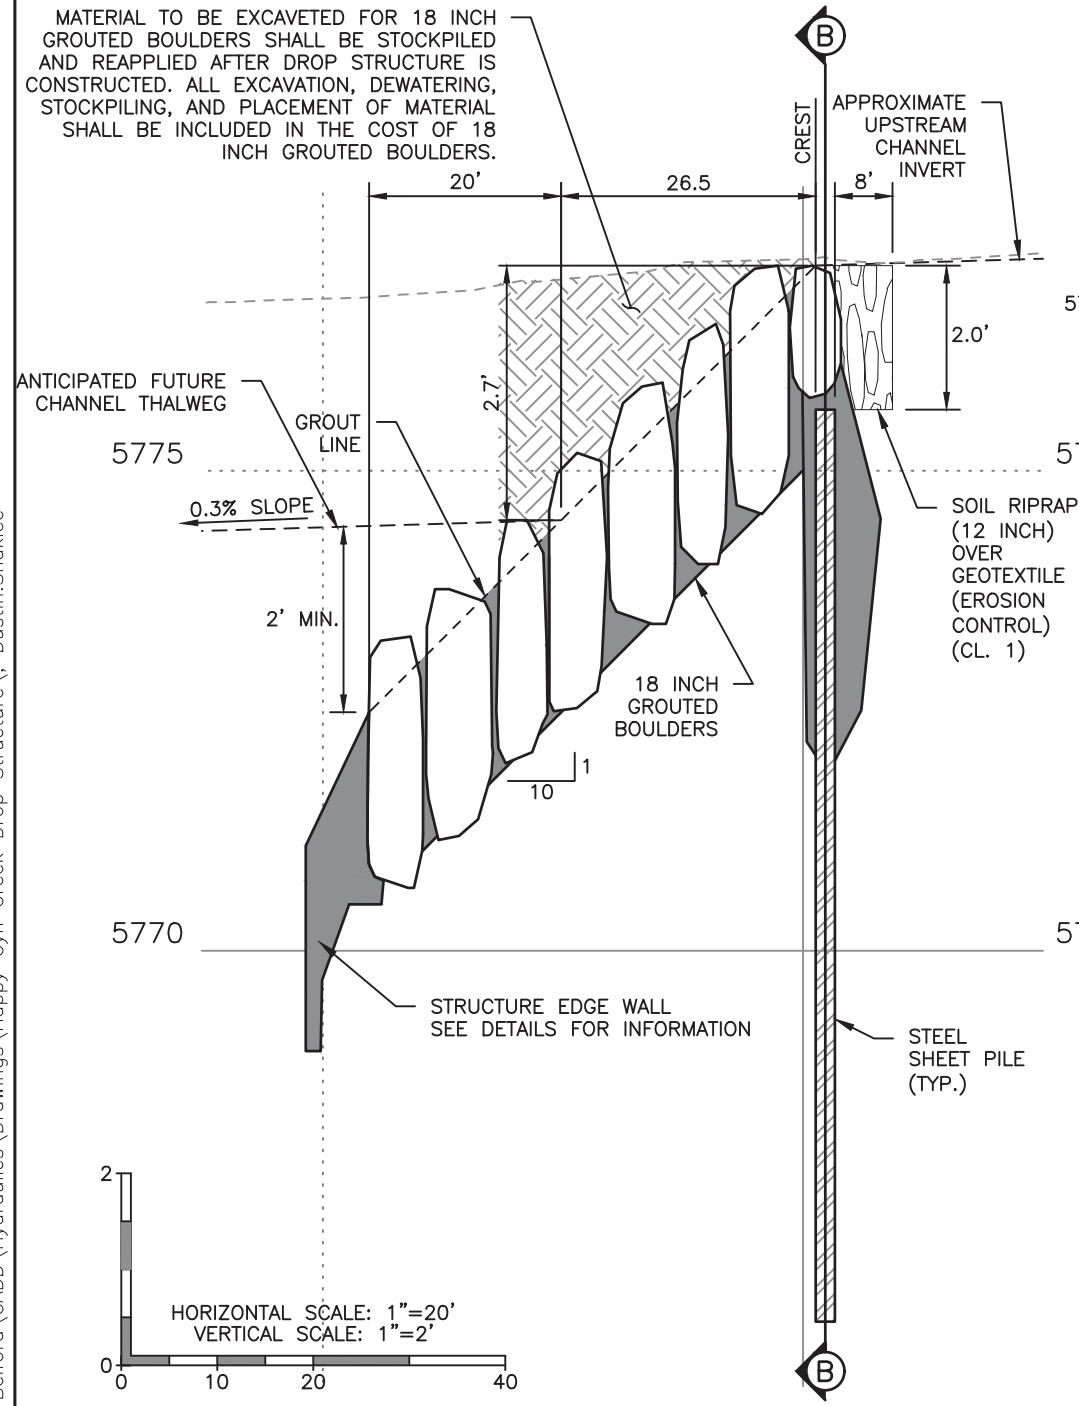

Ⓐ GROUTED BOULDER DROP PROFILE

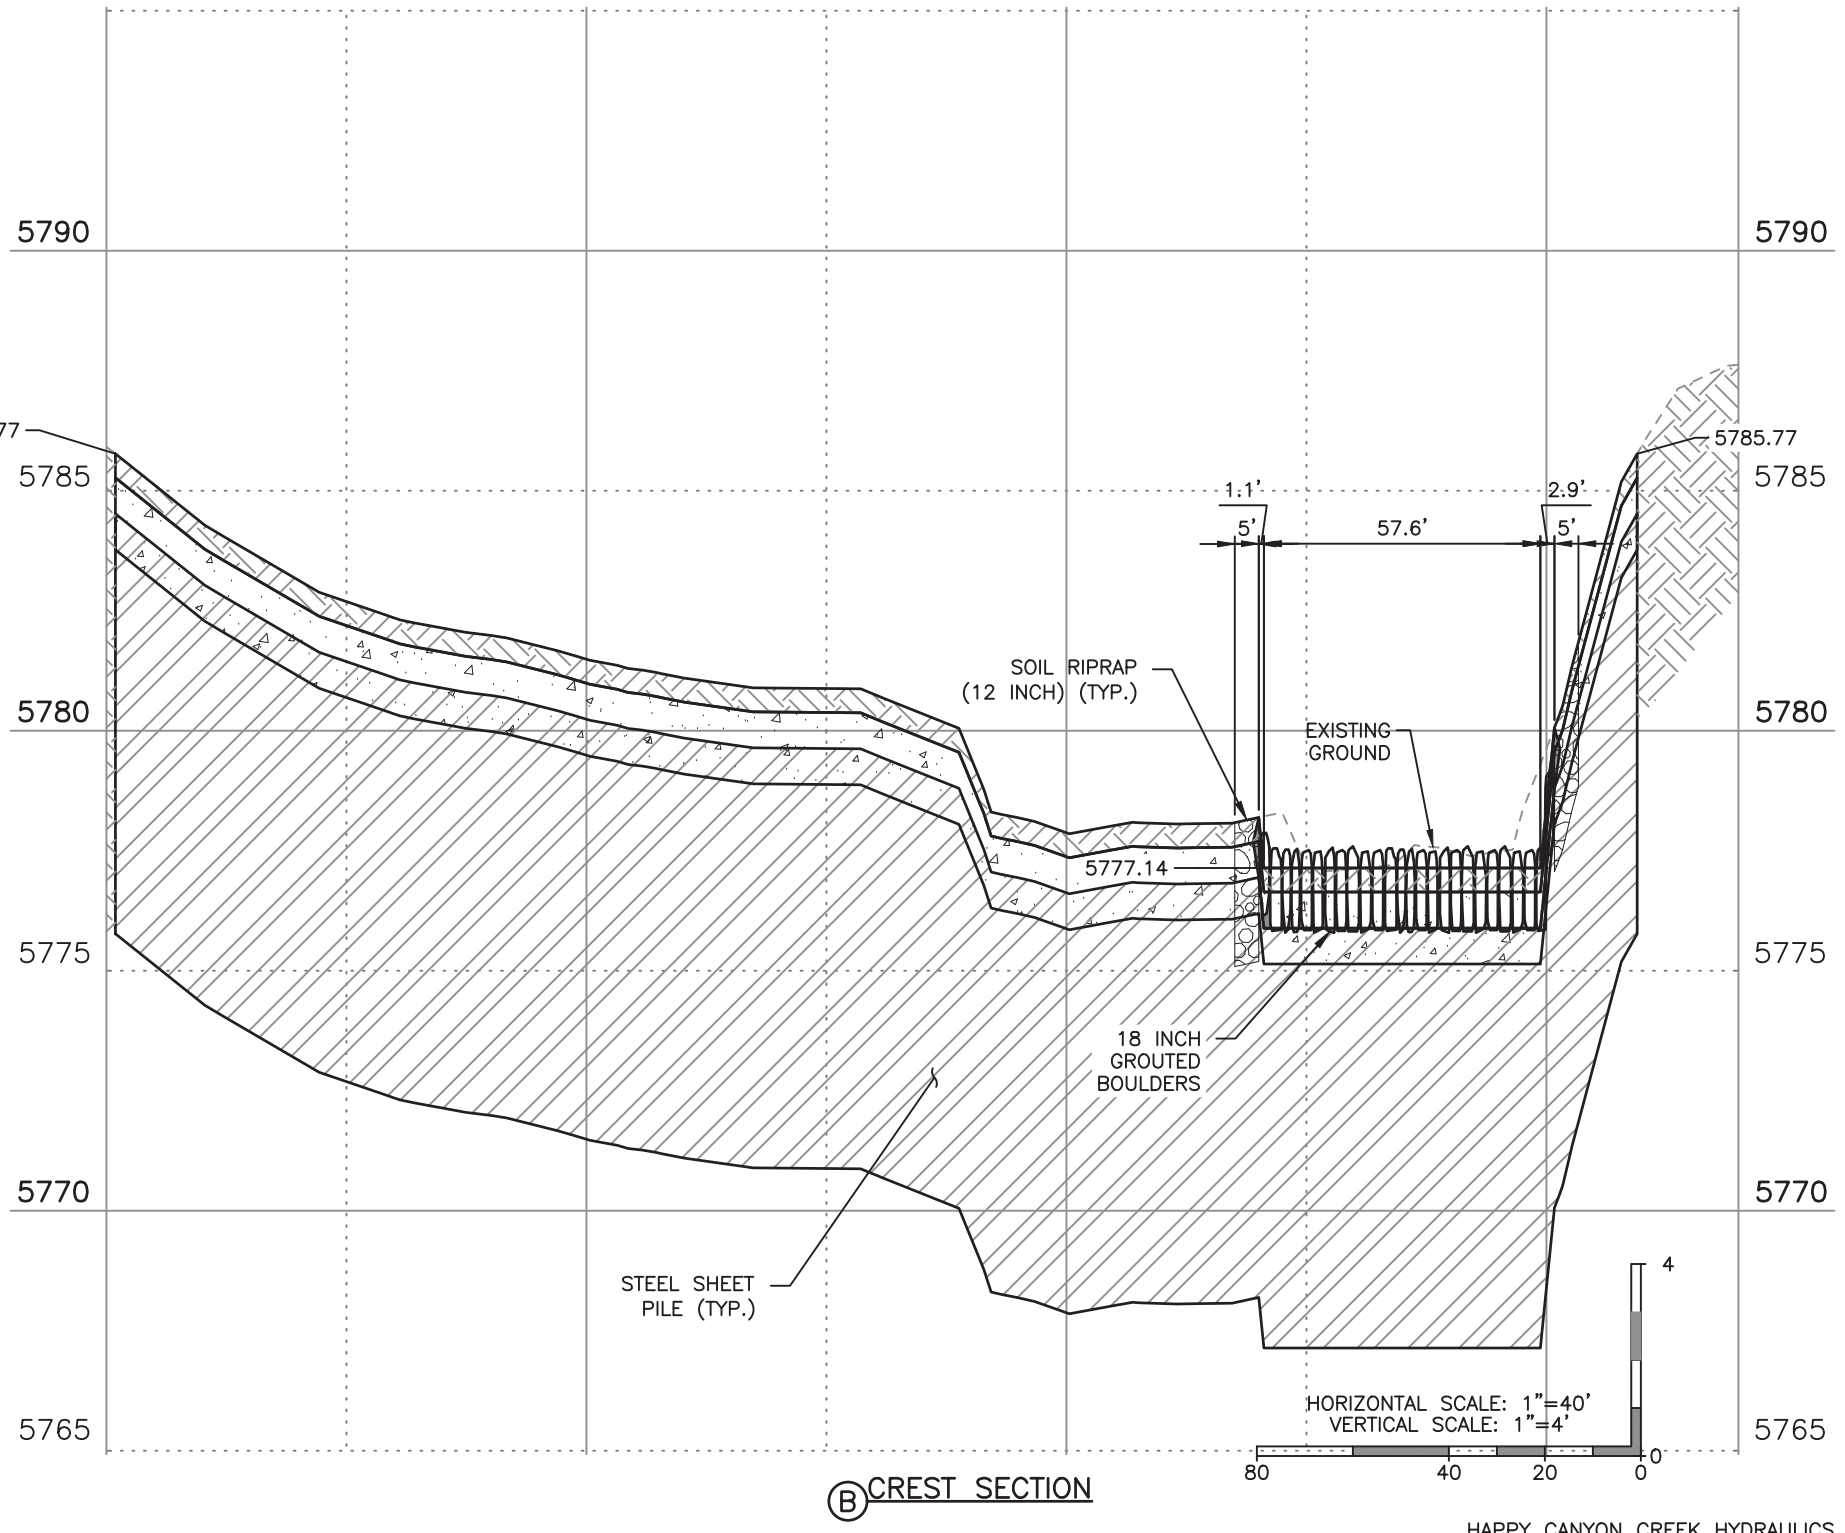

Ⓑ CREST SECTION

DROP STRUCTURE NO. 4

HAPPY CANYON CREEK HYDRAULICS	
Q100= 8,303 C.F.S	
Q100 VELOCITY = 8.95 F.P.S	
FROUDE No.=0.58	
FOR INFO ONLY	

Print Date: 11/18/2016 8:57:00 AM
File Name: H115360-01DROP18Drop4 Prof Sect.dwg
Horizontal Scale: 1"=50' Vertical Scale: 1"=10'

FELSBURG HOLT & ULLEVIG
6300 South Syracuse Way, Suite 600
Centennial, CO 80111
tel 303.721.1440
fax 303.721.0832

Sheet Revisions			
(R-X)	Date	Comments	Initials

Manhard CONSULTING LTD
8008 E. Arapahoe Court, Suite 110, Centennial, CO 80112 ph 303.708.0300 fax 303.708.0400 manhard.com
Civil Engineers • Surveyors • Water Resource Engineers • Water & Wastewater Engineers
Construction Managers • Environmental Scientists • Landscape Architects • Planners

As Constructed	BELFORD-HAPPY CANYON CREEK HAPPY CANYON CREEK DROP STRUCTURE DROP NO. 4 PROFILE/DETAILS			Project No./Code
No Revisions:	Designer: CDT	Structure Numbers		
Revised:	Detailer: KLT			
Void:	Subset: Drainage	Sheets: DD-18 of 18		Sheet Number 60




F.O.R. Set
NOVEMBER, 2016

F.O.R PLANS
CONSTRUCTION BEST MANAGEMENT PRACTICES
BELFORD AVENUE BRIDGE AND HAPPY CANYON CREEK
TOWN OF PARKER, COUNTY OF DOUGLAS, STATE OF COLORADO

SCALE OF ORIGINAL DRAWINGS

ON PLAN 1" = 100'

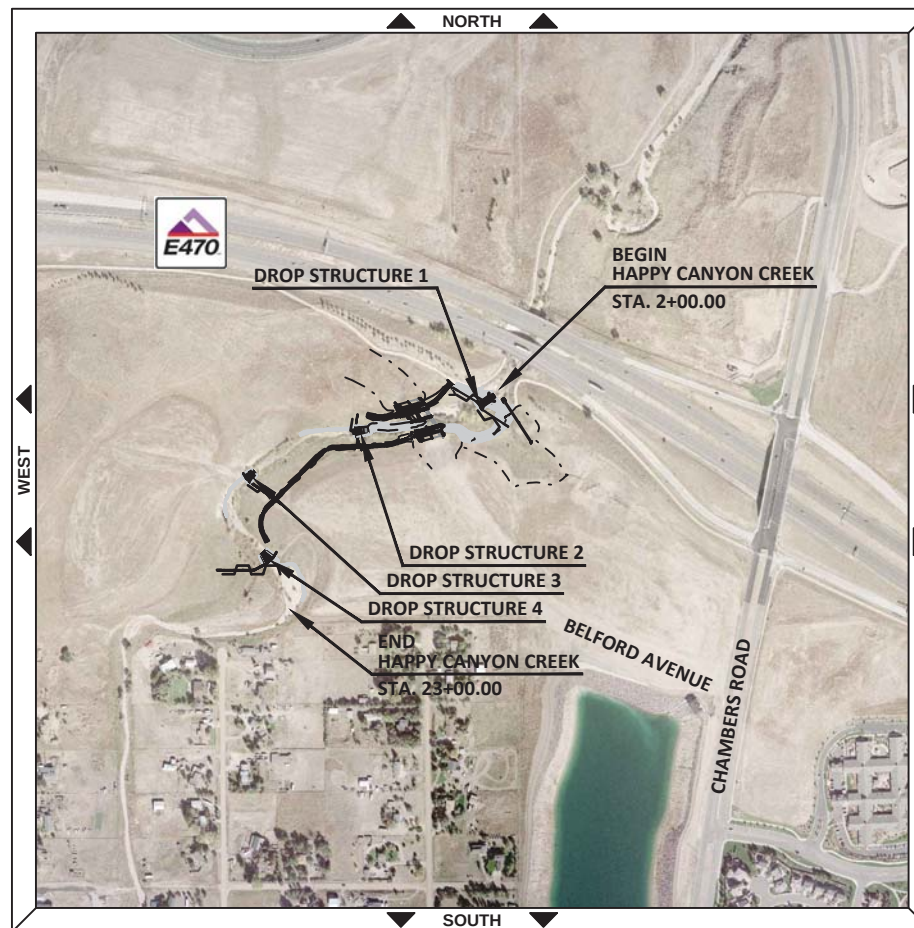

TOWN OF PARKER APPROVALS

THE TOWN OF PARKER REVIEW CONSTITUTES GENERAL COMPLIANCE WITH THE TOWNS STANDARDS AND APPROVED VARIANCES, SUBJECT TO THESE PLANS BEING STAMPED, SIGNED, AND DATED BY THE PROFESSIONAL ENGINEER OF RECORD. REVIEW BY THE TOWN DOES NOT CONSTITUTE APPROVAL OF THE PLAN DESIGN OR ACCURACY AND CORRECTNESS OF ENGINEERING CALCULATION. ERRORS IN THE DESIGN OR CALCULATIONS REMAIN THE RESPONSIBILITY OF THE REGISTERED PROFESSIONAL ENGINEER WHOSE STAMP AND SIGNATURE ARE AFFIXED TO THIS DOCUMENT.

THIS REVIEW DOES NOT CONSTITUTE APPROVAL OF ANY PRIVATE ON-SITE IMPROVEMENTS WHICH MAY BE SHOWN. CONSTRUCTION CANNOT COMMENCE UNTIL ALL REQUIRED DRAINAGE/TRAFFIC REPORT(S), FINAL DEVELOPMENT PLAN(S), SPECIAL REVIEW(S), GRADING PERMIT, AND/OR OTHER PERMITS ARE COMPLETE, APPROVED AND ON FILE WITH THE TOWN OF PARKER.

TOWN OF PARKER, PUBLIC WORKS DIRECTOR	DATE
TOWN OF PARKER, PUBLIC WORKS MANAGER – STORMWATER	DATE
TOWN OF PARKER, PUBLIC WORKS MANAGER – TRANSPORTATION	DATE

BASIS OF BEARING:

THE WEST LINE OF THE SOUTHWEST QUARTER OF SECTION 6, TOWNSHIP 6 SOUTH, RANGE 66 WEST OF THE SIXTH PRINCIPAL MERIDIAN BEING MONUMENTED AS SHOWN HEREON HAVING A BEARING OF NORTH 00°29'49" WEST, AS DETERMINED BY GPS OBSERVATION FROM NGS CONTROL POINTS IN THE COLORADO CENTRAL ZONE, STATE PLAN COORDINATE SYSTEM, TOWN OF PARKER, COUNTY OF DOUGLAS, STATE OF COLORADO.

INDEX OF SHEETS

SHEET NO.	SUBSET SHEETS	DESCRIPTION
61	EL-1	CBMP TITLE SHEET
62	ET-1	TABULATION OF EROSION CONTROL QUANTITIES
63	EI-1	INITIAL GRADING AND EROSION CONTROL PLAN
64	EN-1	INTERIM GRADING AND EROSION CONTROL PLAN
65	EF-1	FINAL GRADING AND EROSION CONTROL PLAN

BENCHMARKS: (COMPARK SOUTH)

SOURCE BENCHMARKS:
DOUGLAS COUNTY BM 1.115010
A DOUGLAS COUNTY GIS MONUMENT SET IN CONCRETE LOCATED APPROXIMATELY 130 FEET SOUTHWESTERLY OF THE CENTERLINE OF CHAMBERS ROAD AND 95 FEET NORTHWESTERLY OF THE CENTERLINE OF COMPARK BOULEVARD.
ELEVATION = 5752.84 (NAVD 88)

SITE BENCHMARKS:
A NO. 5 REBAR WITH 2" ALUMINUM CAP STAMPED "LS 28286, 2001" FOUND AT THE SOUTHWEST CORNER OF SECTION 6, T6S, R66W LOCATED ON THE WEST LINE OF FIRST STREET APPROXIMATELY 1000 FEET NORTH OF ELM AVENUE.
ELEVATION = 5845.51

A 2.5" IRON PIPE WITH 3.25" ALUMINUM CAP STAMPED "PLS 12405, 1997" FOUND AT THE SOUTHEAST CORNER OF SECTION 6, T6S, R66W LOCATED APPROXIMATELY 960 FEET NORTH OF THE CENTERLINE OF AVENTERRA PARKWAY AND APPROXIMATELY 1050 FEET WEST OF THE CENTERLINE OF CHAMBERS ROAD.
ELEVATION = 5808.06

Print Date: 11/18/2016 8:58:08 AM		R-X	Sheet Revisions			Manhard CONSULTING LTD 8008 E. Arapahoe Court, Suite 110, Centennial, CO 80112 ph 303.708.0300 fax 303.708.0400 manhard.com Civil Engineers • Surveyors • Water Resource Engineers • Water & Wastewater Engineers Construction Managers • Environmental Scientists • Landscape Architects • Planners	As Constructed		BELFORD-HAPPY CANYON CREEK CBMP TITLE SHEET			Project No./Code	
File Name: E115360-01TTL01ΔROP.dwg			Date	Comments	Initials		No Revisions:						
Horizontal Scale: NTS Vertical Scale: NTS							Revised:		Designer: CDT	Structure Numbers			
FELSBURG HOLT & ULLEVIG 6300 South Syracuse Way, Suite 600 Centennial, CO 80111 tel 303.721.1440 fax 303.721.0832							Void:		Detailer: KLT				
									Subset: EROSION	Sheets: EL-1 of 1	Sheet Number 61		

I:\115360-01 - Compark at Belford\CADD\Erosion\Drawings\Happy Cyn Creek Drop Structure\, Dustin.Shaklee


TABULATION OF EROSION CONTROL QUANTITIES

DRAWING NUMBER	CHECK DAM	*CONCRETE WASHOUT STRUCTURE	*VEHICLE TRACKING CONTROL	*STABILIZED STAGING AREA	SEEDING (NATIVE)	MULCHING (WEED FREE STRAW)	*REINFORCED ROCK BERM FOR CULVERT	#*REINFORCED ROCK BERM	*SEDIMENT CONTROL LOG (12 INCH)	EROSION CONTROL BLANKET (STRAW)	DIVERSION DITCH	CONSTRUCTION FENCE	SILT FENCE	INLET PROTECTION
	LF	EACH	EACH	SY	ACRE	ACRE	EACH	LF	LF	SY	LF	LF	LF	LF
INITIAL (EI-1)														
INTERIM (EN-1)														
FINAL (EF-1)														
PROJECT TOTALS	0	0	0	0	0.0	0.0	0	0	0	0	0	0	0	0

1. THESE QUANTITIES HAVE BEEN TAKEN FORWARD TO THE SUMMARY OF APPROXIMATE QUANTITIES.
2. FOR DETAILS, SEE GESC STANDARD NOTES AND DETAILS.
3. CHECK DAMS ARE NOT TO BE REMOVED UNLESS DIRECTED BY THE PROJECT ENGINEER.
4. MULCH TACKIFIER IS REQUIRED AND IS INCLUDED IN THE COST OF MULCHING.
5. PERMANENT FENCE SHALL BE PLACED ON PROPOSED R.O.W. AS INITIAL CONSTRUCTION SEQUENCE.
- CONSTRUCTION FENCE SHALL BE PLACED AS DIRECTED BY THE PROJECT ENGINEER.
6. SEE EROSION CONTROL PLAN SHEETS FOR ADDITIONAL PLACEMENT INFORMATION.
7. LOCATION OF STOCKPILES, INCLUDING TOPSOIL, IMPORTED AGGREGATES, EXCESS MATERIALS, STORAGE AND STAGING AREAS FOR EQUIPMENT FUEL, LUBRICANT, CHEMICAL (AND OTHER MATERIALS), WASTE STORAGE, BORROW AND DISPOSAL AREAS SHALL BE LOCATED PRIOR TO CONSTRUCTION WITH IN THE DEFINED LIMITS OF CONSTRUCTION BY THE PROJECT ENGINEER.
- * THESE ITEMS SHALL BE PAID FOR AS PLACE AND REMOVE.
- # NOT ALL REINFORCED ROCK BERMS ARE TO BE REMOVED, SEE PLANS OR AS DIRECTED BY THE PROJECT ENGINEER.

ADDITIONAL SEDIMENT/EROSION CONTROL:
IT IS ESTIMATED THAT BLADING (120 HORSEPOWER), DOZING (100 HORSEPOWER), COMBINATION LOADER (125 HORSEPOWER) AND/OR BACKHOE (75 HORSEPOWER) AND/OR LABORER MAY BE REQUIRED FOR MISCELLANEOUS EROSION CONTROL WORK AS DIRECTED BY THE ENGINEER. WORK SHALL BE PAID FOR AS 208 SEDIMENT REMOVAL AND DISPOSAL (10 HRS). AN EROSION CONTROL SUPERVISOR WILL BE REQUIRED FOR THIS PROJECT AND SHALL BE PAID FOR AS 208 EROSION CONTROL SUPERVISOR (11.25 DAYS).

I:\115360-01 - Compark at Belford\CADD\Drawings\Happy Cyn Creek Drop Structure\ Dustin.Shaklee

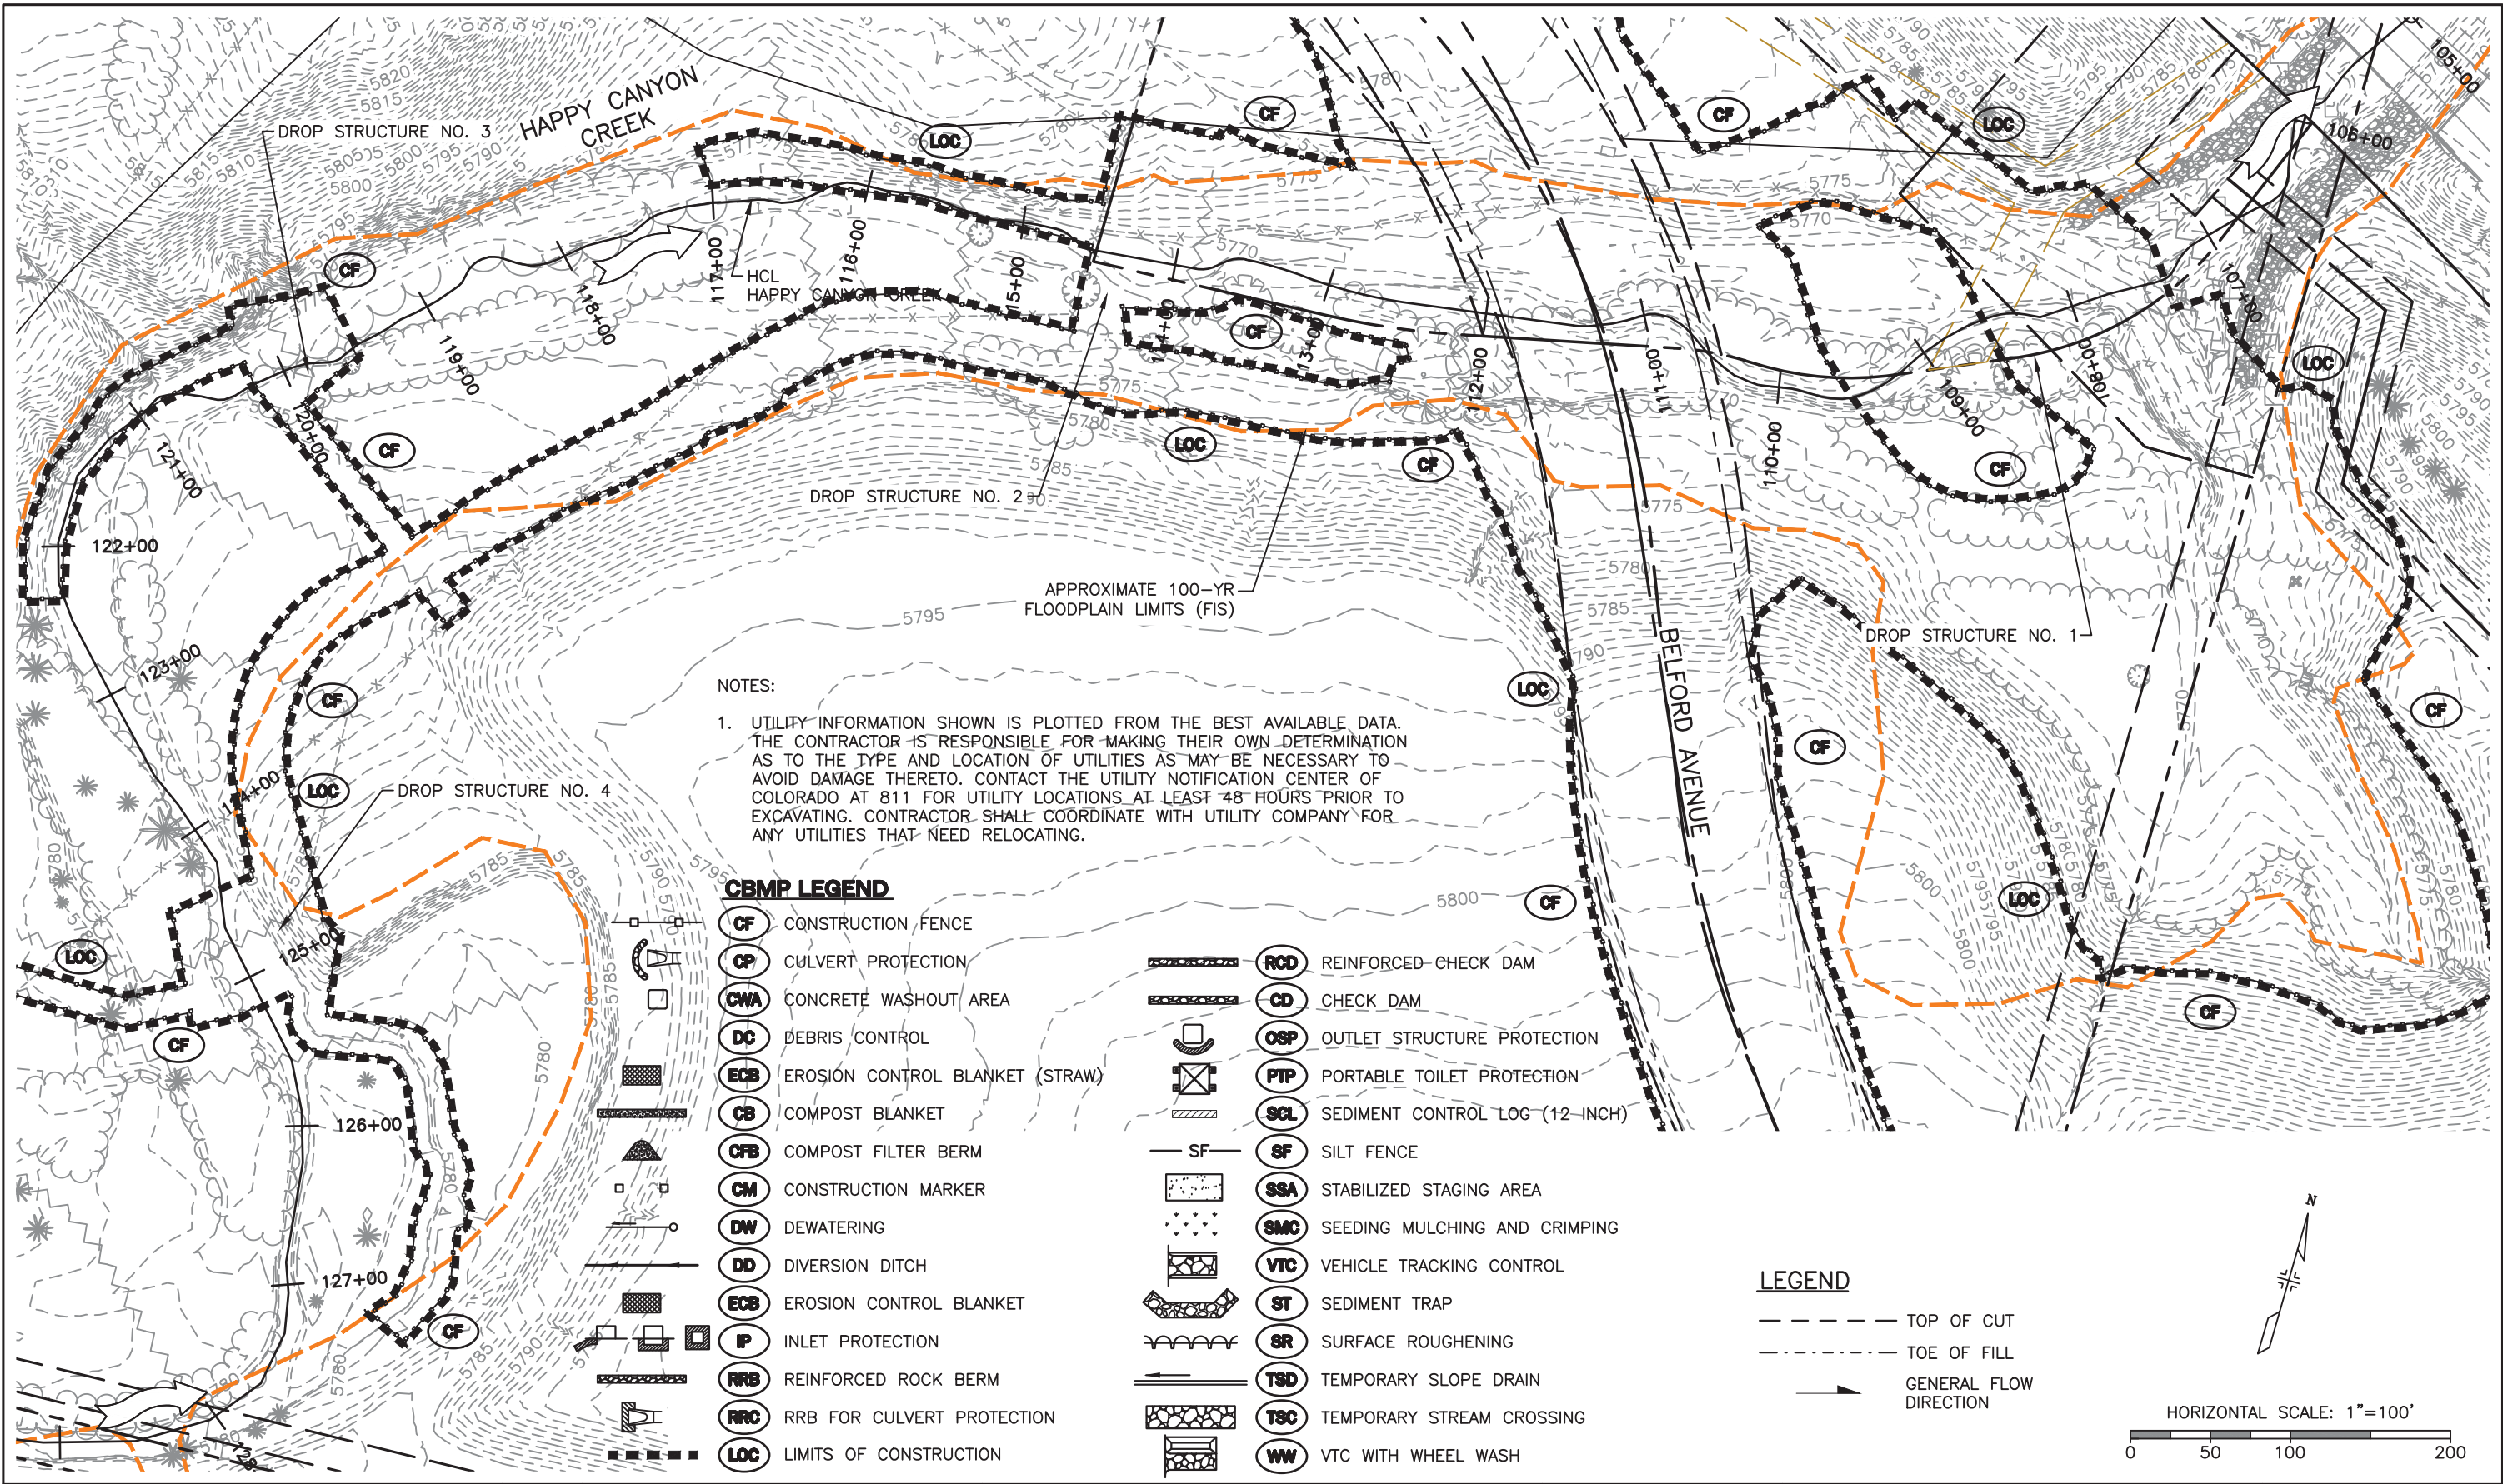

Print Date: 11/18/2016 8:59:54 AM
File Name: H115360-01DROP01?rosion-INI.dwg
Horizontal Scale: 1"=20' Vertical Scale: N.T.S.


FELSBERG HOLT & ULLEVIG
6300 South Syracuse Way, Suite 600
Centennial, CO 80111
tel 303.721.1440
fax 303.721.0832

Sheet Revisions			
Date	Comments	Initials	

Manhard CONSULTING LTD
8008 E. Arapahoe Court, Suite 110, Centennial, CO 80112 ph 303.708.0300 fax 303.708.0400 manhard.com
Civil Engineers • Surveyors • Water Resource Engineers • Water & Wastewater Engineers
Construction Managers • Environmental Scientists • Landscape Architects • Planners

As Constructed		BELFORD-HAPPY CANYON CREEK HAPPY CANYON CREEK DROP STRUCTURE INITIAL CBMP PLAN			Project No./Code
No Revisions:		Designer:	CDT	Structure	
Revised:		Detailer:	KLT	Numbers	
Void:		Subset:	Drainage	Sheets:	Sheet Number
				EI-01 of 1	63

I:\115360-01 - Compark at Belford\CADD\EROSION\Drawings\Happy Cyn Creek Drop Structure\ Dustin.Shaklee

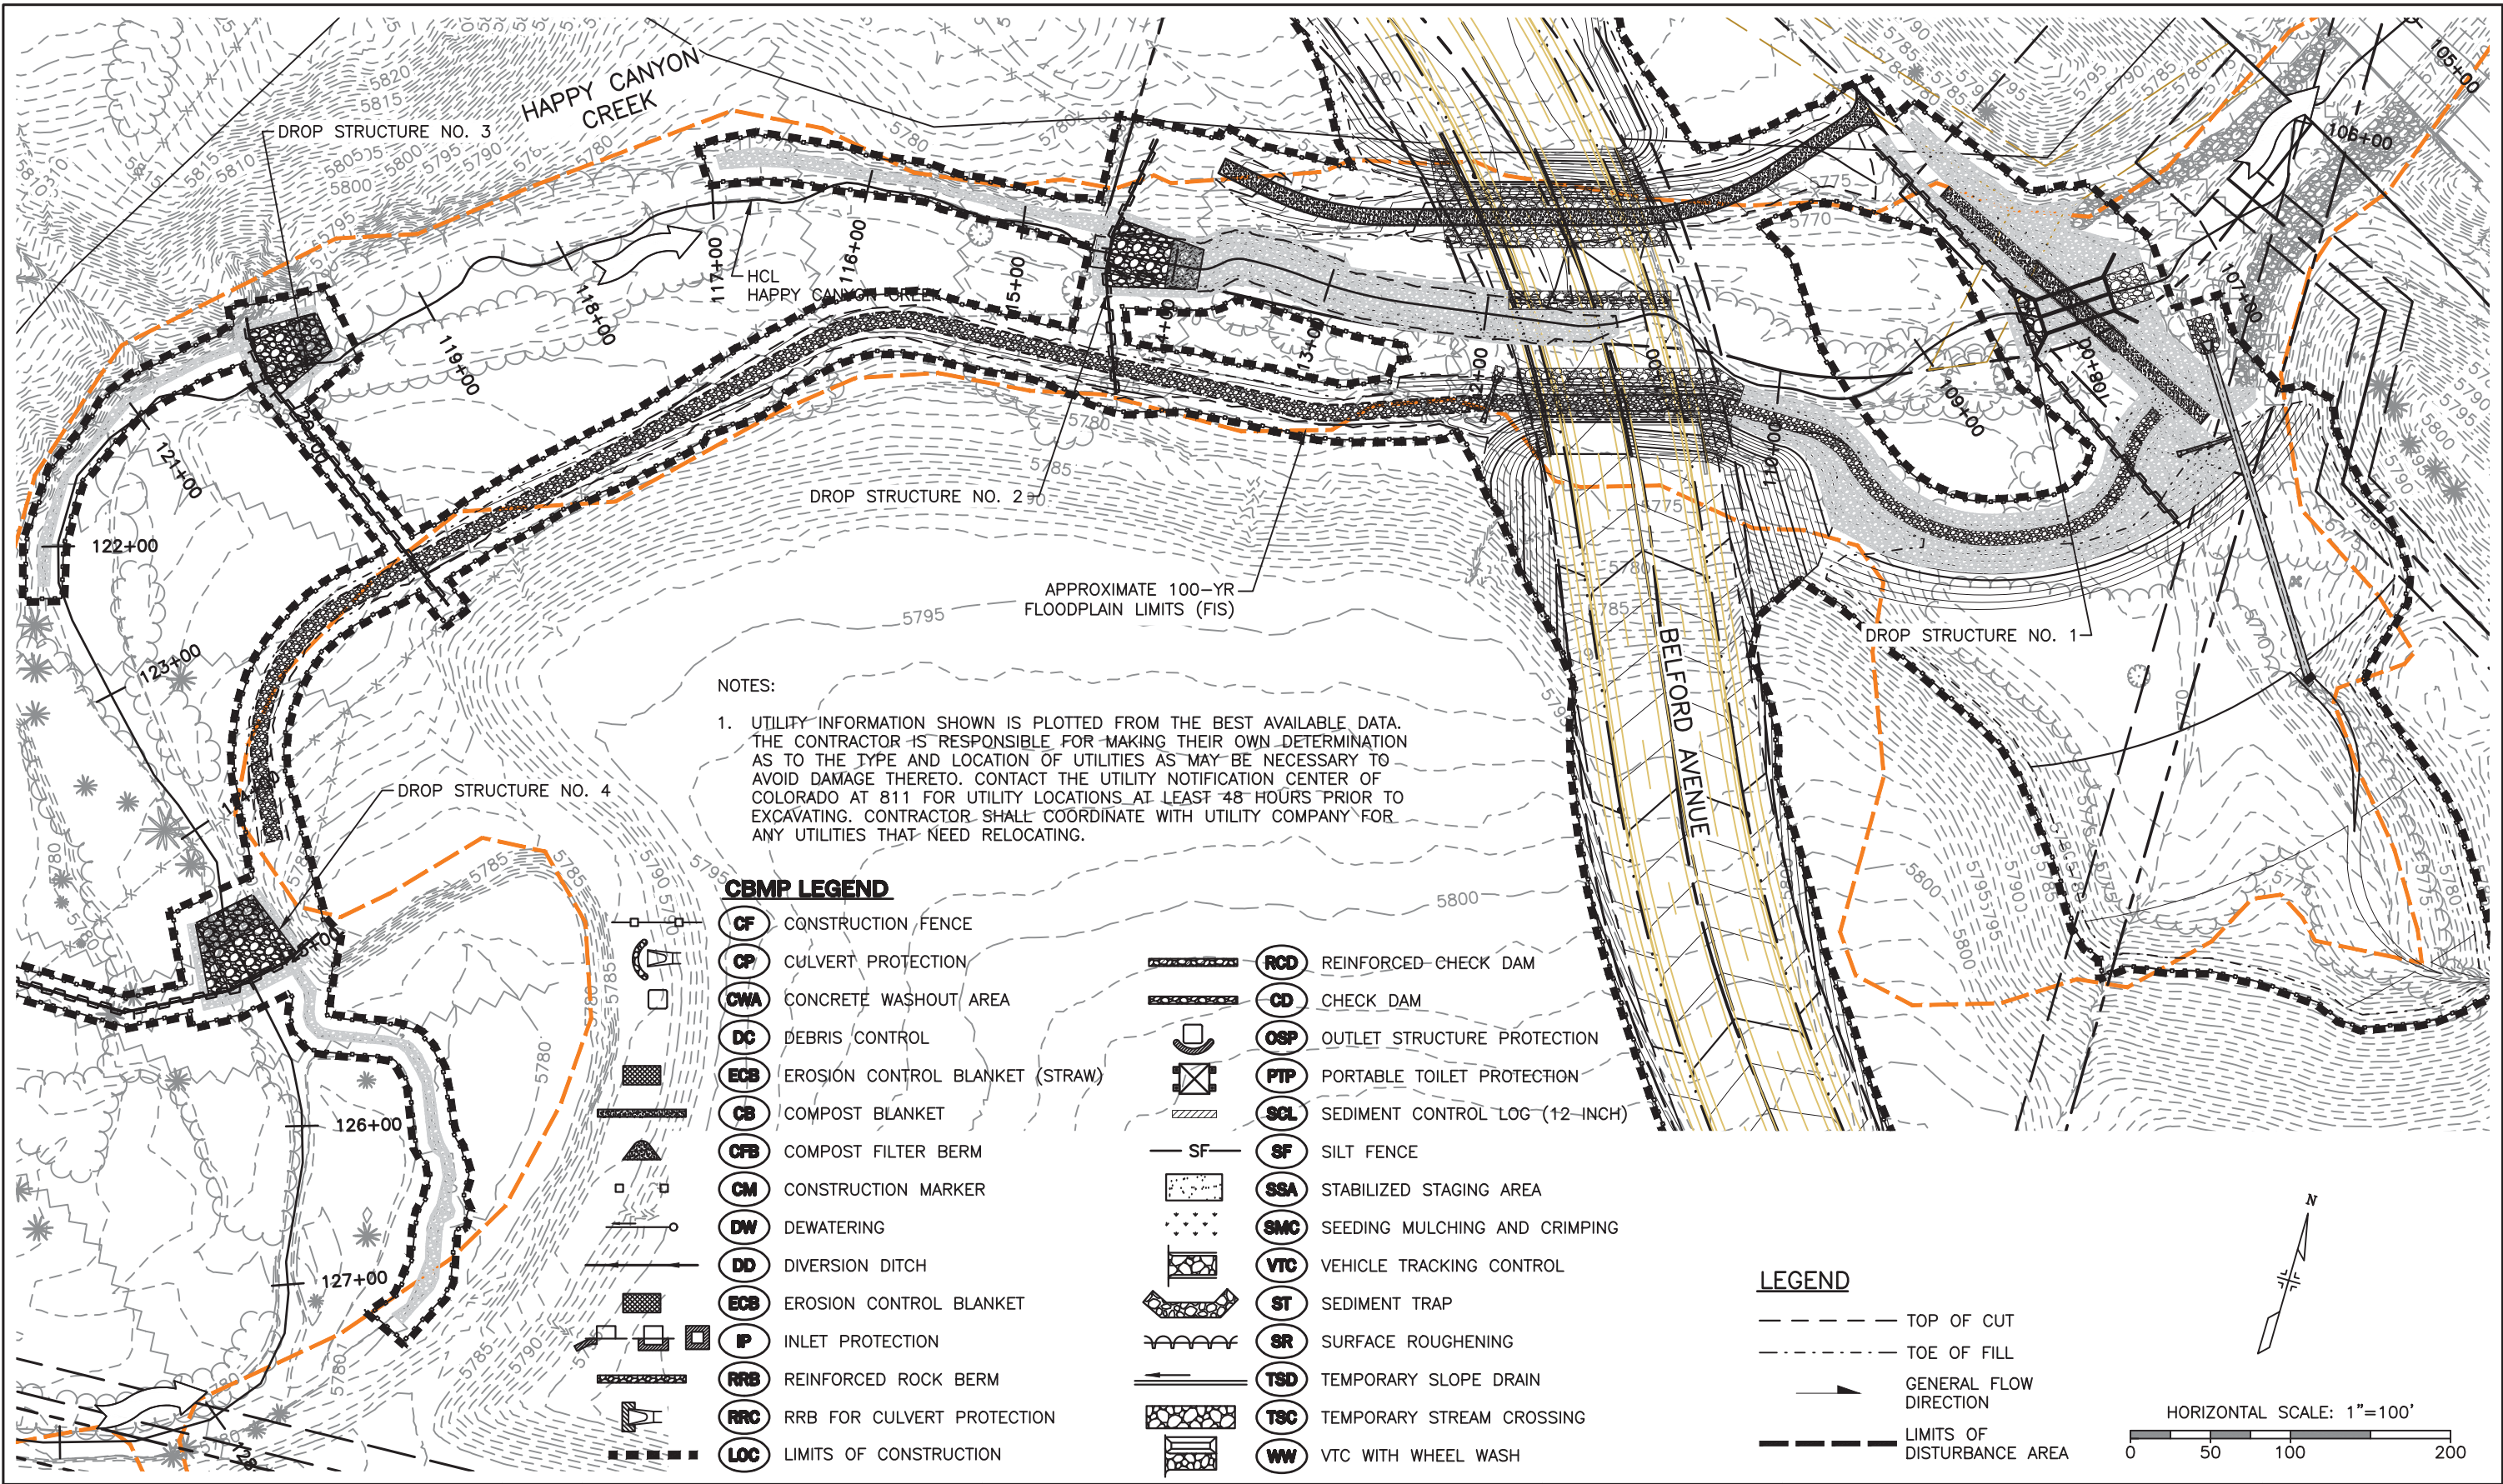

Print Date: 11/18/2016 9:04:27 AM
File Name: H115360-01DROP01?rosion-FIN.dwg
Horizontal Scale: 1"=20' Vertical Scale: N.T.S.

FELSBURG HOLT & ULLEVIG
6300 South Syracuse Way, Suite 600
Centennial, CO 80111
tel 303.721.1440
fax 303.721.0832

Sheet Revisions			
(R-X)	Date	Comments	Initials

Manhard CONSULTING LTD
8008 E. Arapahoe Court, Suite 110, Centennial, CO 80112 ph 303.708.0300 fax 303.708.0400 manhard.com
Civil Engineers • Surveyors • Water Resource Engineers • Water & Wastewater Engineers
Construction Managers • Environmental Scientists • Landscape Architects • Planners

As Constructed		BELFORD-HAPPY CANYON CREEK HAPPY CANYON CREEK DROP STRUCTURE FINAL CBMP PLAN			Project No./Code
No Revisions:		Designer:	CDT	Structure	
Revised:		Detailer:	KLT	Numbers	
Void:		Subset:	Drainage	Sheets:	EF-01 of 1
					Sheet Number 65