


CROWN POINT FILING 1 AMENDMENT 30

LOT 1, TRACT A & B

LOCATED IN THE NW 1/4, SECTION 10, TOWNSHIP 6 SOUTH, RANGE 66 WEST,
TOWN OF PARKER, DOUGLAS COUNTY, COLORADO.

SITE PLAN

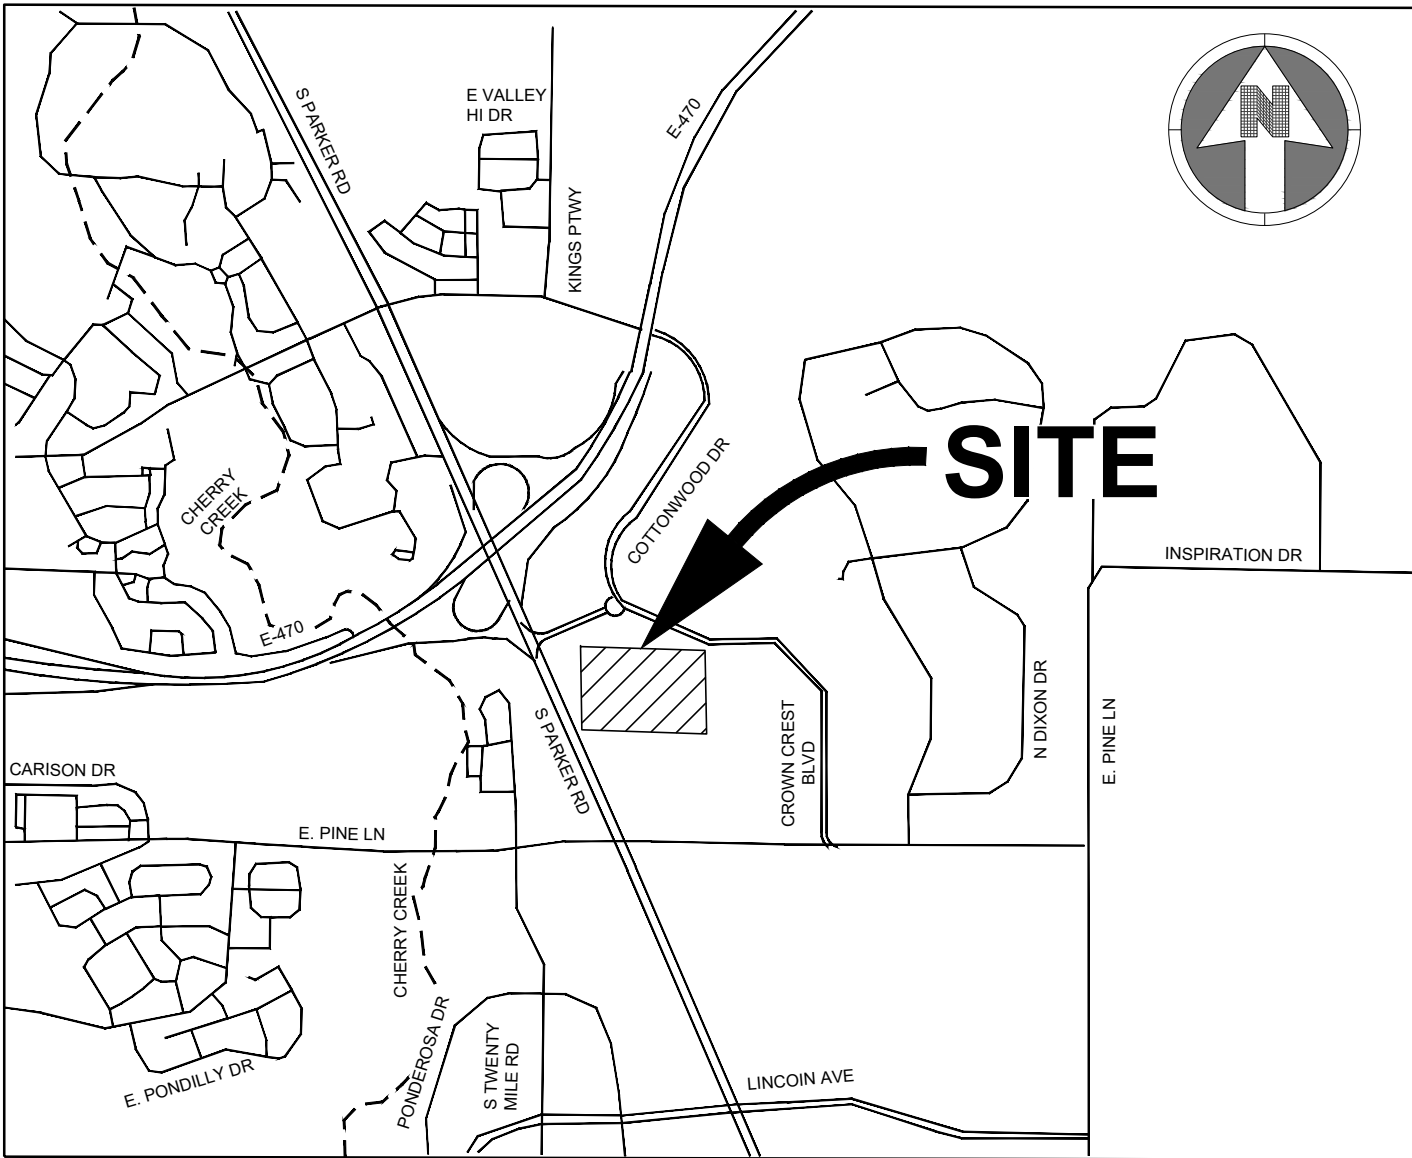

VICINITY MAP

SCALE: 1"=2000'

Sheet List Table	
Sheet Number	Sheet Title
01 of 25	COVER SHEET
02 of 25	EXISTING CONDITIONS MAP
03 of 25	EXISTING CONDITIONS MAP
04 of 25	OVERALL SITE PLAN
05 of 25	SITE PLAN
06 of 25	SITE PLAN
07 of 25	GRADING PLAN
08 of 25	GRADING PLAN
09 of 25	CIVIL SITE DETAILS
10 of 25	LANDSCAPE COVER SHEET
11 of 25	OVERALL LANDSCAPE PLAN
12 of 25	LANDSCAPE PLAN
13 of 25	LANDSCAPE PLAN
14 of 25	TREE CONSERVATION PLAN
15 of 25	PLANTING DETAILS
16 of 25	SITE DETAILS
17 of 25	ARCHITECTURAL SITE PLAN
18 of 25	EXTERIOR ELEVATIONS
19 of 25	EXTERIOR ELEVATIONS
20 of 25	EXTERIOR ELEVATIONS
21 of 25	EXTERIOR PERSPECTIVES
22 of 25	EXT. ELEVATION DIAGRAMS
23 of 25	LUMINAIRE SCHEDULE, DETAILS, AND LEGENDS
24 of 25	LUMINAIRE CUT SHEETS
25 of 25	PHOTOMETRIC SITE PLAN

SITE STATISTICS

ZONING	PLANNED DEVELOPMENT		
LOT AREA	SF	ACRE	% OF TOTAL
GROSS	1,474,205	33.843	100.00%
NET	1,474,205	33.843	100.00%
SITE DATA	SF	ACRE	% OF TOTAL
EXISTING BUILDING AREA TO BE DEMOLISHED	0	0.00	0.00%
EXISTING BUILDING AREA TO REMAIN	240,002	5.51	16.28%
PROPOSED ADDITIONAL BUILDING AREA	30,266	0.69	2.05%
TOTAL PROPOSED BUILDING AREA	270,268	6.20	18.33%
EXISTING LANDSCAPE AREA TO BE DEMOLISHED	28,417	0.65	1.93%
EXISTING LANDSCAPE AREA TO REMAIN	405,596	9.31	27.51%
PROPOSED ADDITIONAL LANDSCAPE AREA	32,476	0.75	2.20%
TOTAL PROPOSED LANDSCAPE AREA	438,072	10.06	29.72%
EXISTING HARDSCAPE AREA TO BE DEMOLISHED	86,245	1.98	5.85%
EXISTING HARDSCAPE AREA TO REMAIN	713,945	16.39	48.43%
PROPOSED ADDITIONAL HARDSCAPE AREA	51,920	1.19	3.52%
TOTAL PROPOSED HARDSCAPE AREA	765,865	17.58	51.95%
TOTAL	1,474,205	33.843	100.00%

PROPOSED SHED SETBACKS

NORTH OF SHED	19'
WEST OF SHED	7'
SOUTH OF SHED	31'
EAST OF SHED	614'

REQUIRED SETBACKS

CROWN CREST BLVD (E)	30'
CROWN CREST BLVD (N)	30'
PARKER ROAD (W)	50'
PLANNING AREA BOUNDARY (S)	30'

PROPOSED BUILDING SETBACKS

EAST OF BUILDING	1,154'
NORTH OF BUILDING	556'
WEST OF BUILDING	346'
SOUTH OF BUILDING	89'

AGENCY LIST

ELECTRIC-IREA
PO DRAWER A
5496 US HWY 85
SEDALIA, CO. 80135
303-888-3100
CONTACT: BROOKS KAUFMAN

FIRE-SOUTH METRO FIRE RESCUE
9195 E. MINERAL AVE
CENTENNIAL, CO 80112
720-989-2000
CONTACT: RANDY CAPRA

TOWN OF PARKER-PUBLIC WORKS
20120 E. MAIN STREET
PARKER, CO 80134
303-840-9546
CONTACT: MIKE WAUGH

CABLE-COMCAST
6850 S. TUSCON WAY
ENGLEWOOD, CO. 80112
303-603-5605
CONTACT: KEVIN YOUNG

TRI-COUNTY HEALTH DEPARTMENT
7000 E. BELLEVIEW AVENUE
GREENWOOD VILLAGE, CO. 80111
303-220-9200
CONTACT: CAROL MACLENNAN

CROWN POINT ARCHITECTURAL
CONTROL COMMITTEE
27905 MEADOW DRIVE, SUITE 11
EVERGREEN, CO 80439 303-674-7856
CONTACT: TIM LEONARD

GAS-XCEL ENERGY
2070 SOUTH VALENTIA STREET
DENVER, CO. 80231
1-800-628-2121
CONTACT: DESIGN MANAGER

TOWN OF PARKER
PLANNING AND BUILDING DEPT.
20120 E. MAIN STREET
PARKER, CO. 80134
303-841-2332
CONTACT: PAUL WORKMAN

COTTONWOOD WATER & SANITATION DISTRICT
2 INVERNESS DRIVE EAST
ENGLEWOOD, CO
303-792-9509
CONTACT: PATRICK MULHERN/ LAURI TATLOCK

TELEPHONE - CENTURY LINK
LOCAL NETWORK OPERATIONS
9750 E. COSTILLA AVENUE
ENGLEWOOD, CO. 80112
303-792-1840
CONTACT: KAREN CAIME

COTTONWOOD WATER AND SANITATION
DISTRICT ENGINEER-KENNEDY JENKS CONSULTING
143 UNION BOULEVARD
SUITE 600
LAKEWOOD, CO 80228
PHONE: 303-985-3636
CONTACTS: TOM NAPOLILLI

OWNER INFORMATION

ADVENTHEALTH PARKER
9395 CROWN CREST BLVD.
PARKER, CO. 80138
303-269-4014

DESIGN INFORMATION

ARCHITECT: BOULDER ASSOCIATES
PHONE: 303-499-7795

ARCHITECT: SMITHGROUP
PHONE: 303-832-3272

CIVIL ENGINEER: S. A. MIRO, INC
PHONE: 303-741-3737

LANDSCAPE ARCHITECT: OXBOW DESIGN COLLABORATION
PHONE: 720-465-6168

STRUCTURAL ENGINEER: MGA STRUCTURAL ENGINEERS, INC.
PHONE: 719-635-4473

MEPT ENGINEERS: CATOR RUMA & ASSOCIATES CO
PHONE: 303-232-6200

FIRE PROTECTION: TLH FIRE
PHONE: 303-517-1775



BOULDER ASSOCIATES

1426 PEARL STREET, SUITE 300
BOULDER, COLORADO 80302
303.499.7795



SMITHGROUP

ADVENTHEALTH PARKER FACILITY EXPANSION

CROWN POINT, 30TH AMDMT
LOT 1, TRACT A & B
PARKER, CO 80138

SUBMITTALS

DESCRIPTION DATE

1ST SUBMITTAL 06/03/2024
2ND SUBMITTAL 08/16/2024
3RD SUBMITTAL 10/10/2024
4TH SUBMITTAL 11/07/2024

DATE

10/10/2024

PARKER PROJECT NUMBER

SP24-062

SHEET TITLE

COVER SHEET

DRAWING NUMBER

01 of 25


CROWN POINT FILING 1 AMENDMENT 30

LOT 1, TRACT A & B

LOCATED IN THE NW 1/4, SECTION 10, TOWNSHIP 6 SOUTH, RANGE 66 WEST,
TOWN OF PARKER, DOUGLAS COUNTY, COLORADO.

SITE PLAN

EXISTING PARKER
ADVENTIST
HOSPITAL
GARDEN FF=5813.29

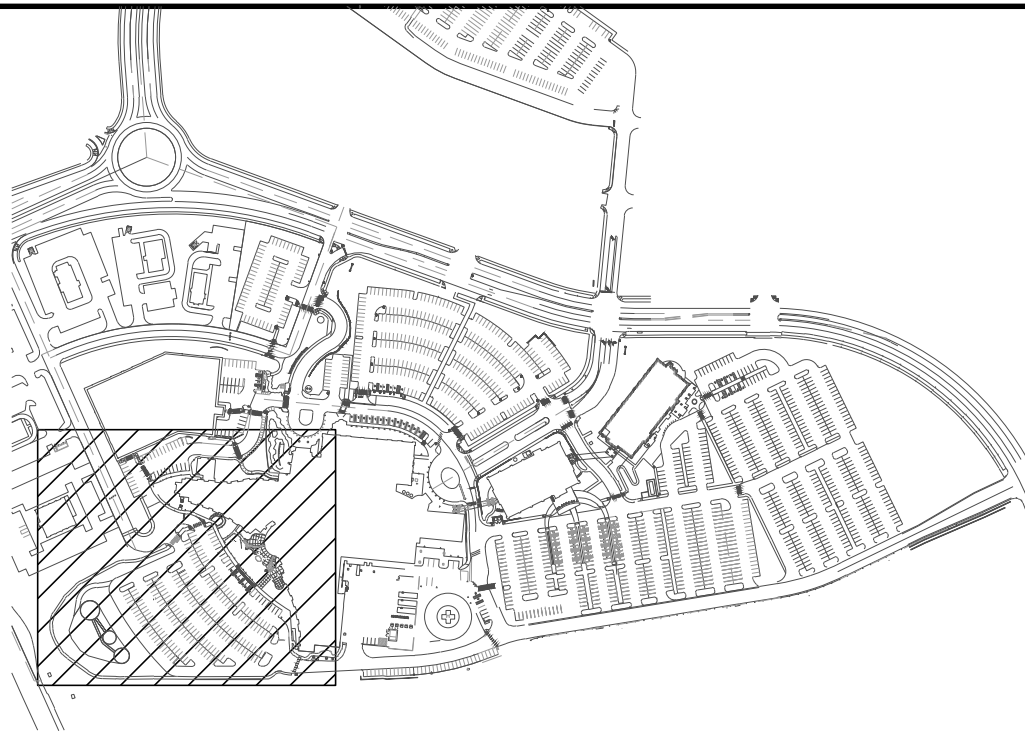

30 0 30
SCALE: 1" = 30'

LEGEND:

- PROPERTY LINE
- RIGHT OF WAY
- EXISTING BUILDING
- EXISTING CURB AND GUTTER
- EXISTING SIDEWALK
- EXISTING WALL
- EXISTING FENCE
- EXISTING SIGN
- EXISTING LIGHT
- EXISTING TREE
- EXISTING MINOR CONTOURS
- EXISTING MAJOR CONTOURS
- EXISTING EASEMENT
- EXISTING ELECTRICAL LINE
- EXISTING FIBER OPTIC LINE
- EXISTING GAS LINE
- EXISTING TELEPHONE LINE
- EXISTING SANITARY LINE
- EXISTING STORM LINE
- EXISTING WATER LINE
- EXISTING STORM INLET
- EXISTING CLEANOUT
- EXISTING FIRE HYDRANT
- EXISTING WATER VALVE
- EXISTING MANHOLES

SEE SHEET 03 OF 25



BOULDER ASSOCIATES
1426 PEARL STREET, SUITE 300
BOULDER, COLORADO 80302
303.499.7795



SMITHGROUP

ADVENTHEALTH PARKER FACILITY EXPANSION

CROWN POINT, 30TH AMDMT
LOT 1, TRACT A & B
PARKER, CO 80138

SUBMITTALS	
DESCRIPTION	DATE
1ST SUBMITTAL	06/03/2024
2ND SUBMITTAL	08/16/2024
3RD SUBMITTAL	10/10/2024
4TH SUBMITTAL	11/07/2024

DATE
10/10/2024

PARKER PROJECT NUMBER
SP24-062

SHEET TITLE
**EXISTING
CONDITIONS MAP**

DRAWING NUMBER
02 of 25


THIS DRAWING IS A PRELIMINARY DESIGN AND NOT TO BE USED FOR CONSTRUCTION.

CROWN POINT FILING 1 AMENDMENT 30

LOT 1, TRACT A & B


LOCATED IN THE NW 1/4, SECTION 10, TOWNSHIP 6 SOUTH, RANGE 66 WEST,
TOWN OF PARKER, DOUGLAS COUNTY, COLORADO.

SITE PLAN

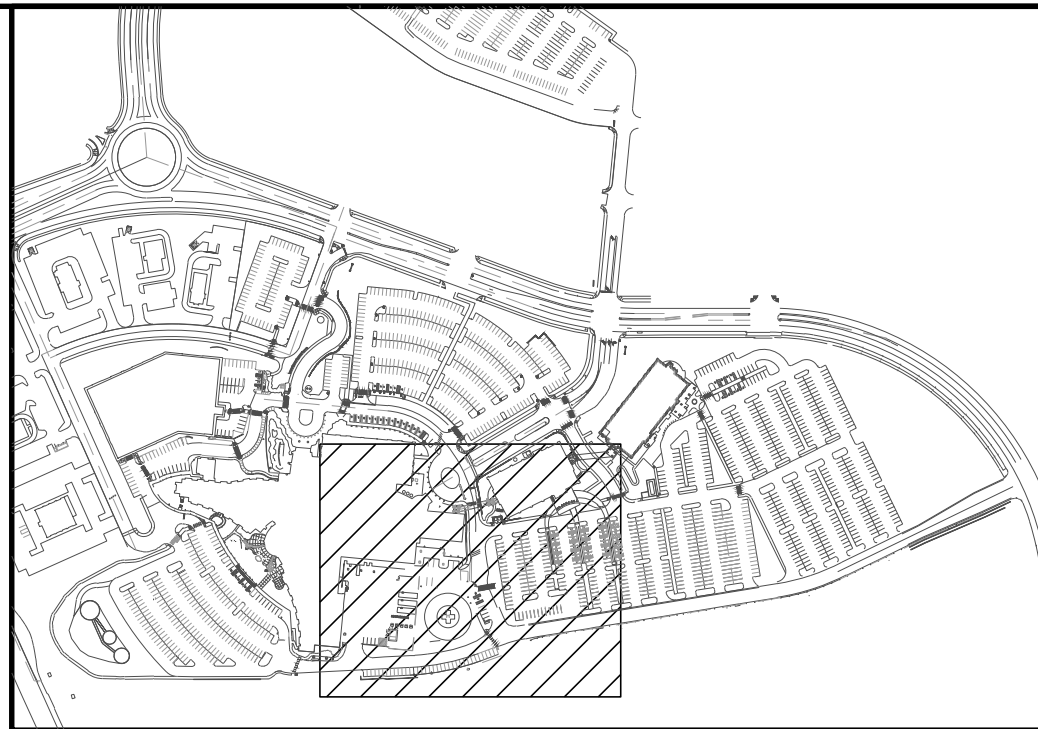

KEY MAP

NOT TO SCALE

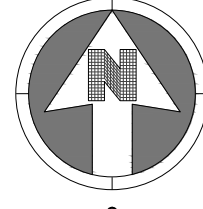


30 0 30
SCALE: 1" = 30'

LEGEND:

	PROPERTY LINE
	RIGHT OF WAY
	EXISTING BUILDING
	EXISTING CURB AND GUTTER
	EXISTING SIDEWALK
	EXISTING WALL
	EXISTING FENCE
	EXISTING SIGN
	EXISTING LIGHT
	EXISTING TREE
	EXISTING MINOR CONTOURS
	EXISTING MAJOR CONTOURS
	EXISTING EASEMENT
	EXISTING ELECTRICAL LINE
	EXISTING FIBER OPTIC LINE
	EXISTING GAS LINE
	EXISTING TELEPHONE LINE
	EXISTING SANITARY LINE
	EXISTING STORM LINE
	EXISTING WATER LINE
	EXISTING STORM INLET
	EXISTING CLEANOUT
	EXISTING FIRE HYDRANT
	EXISTING WATER VALVE
	EXISTING MANHOLES

EXISTING PARKER
ADVENTIST
HOSPITAL
GARDEN FF=5813.29

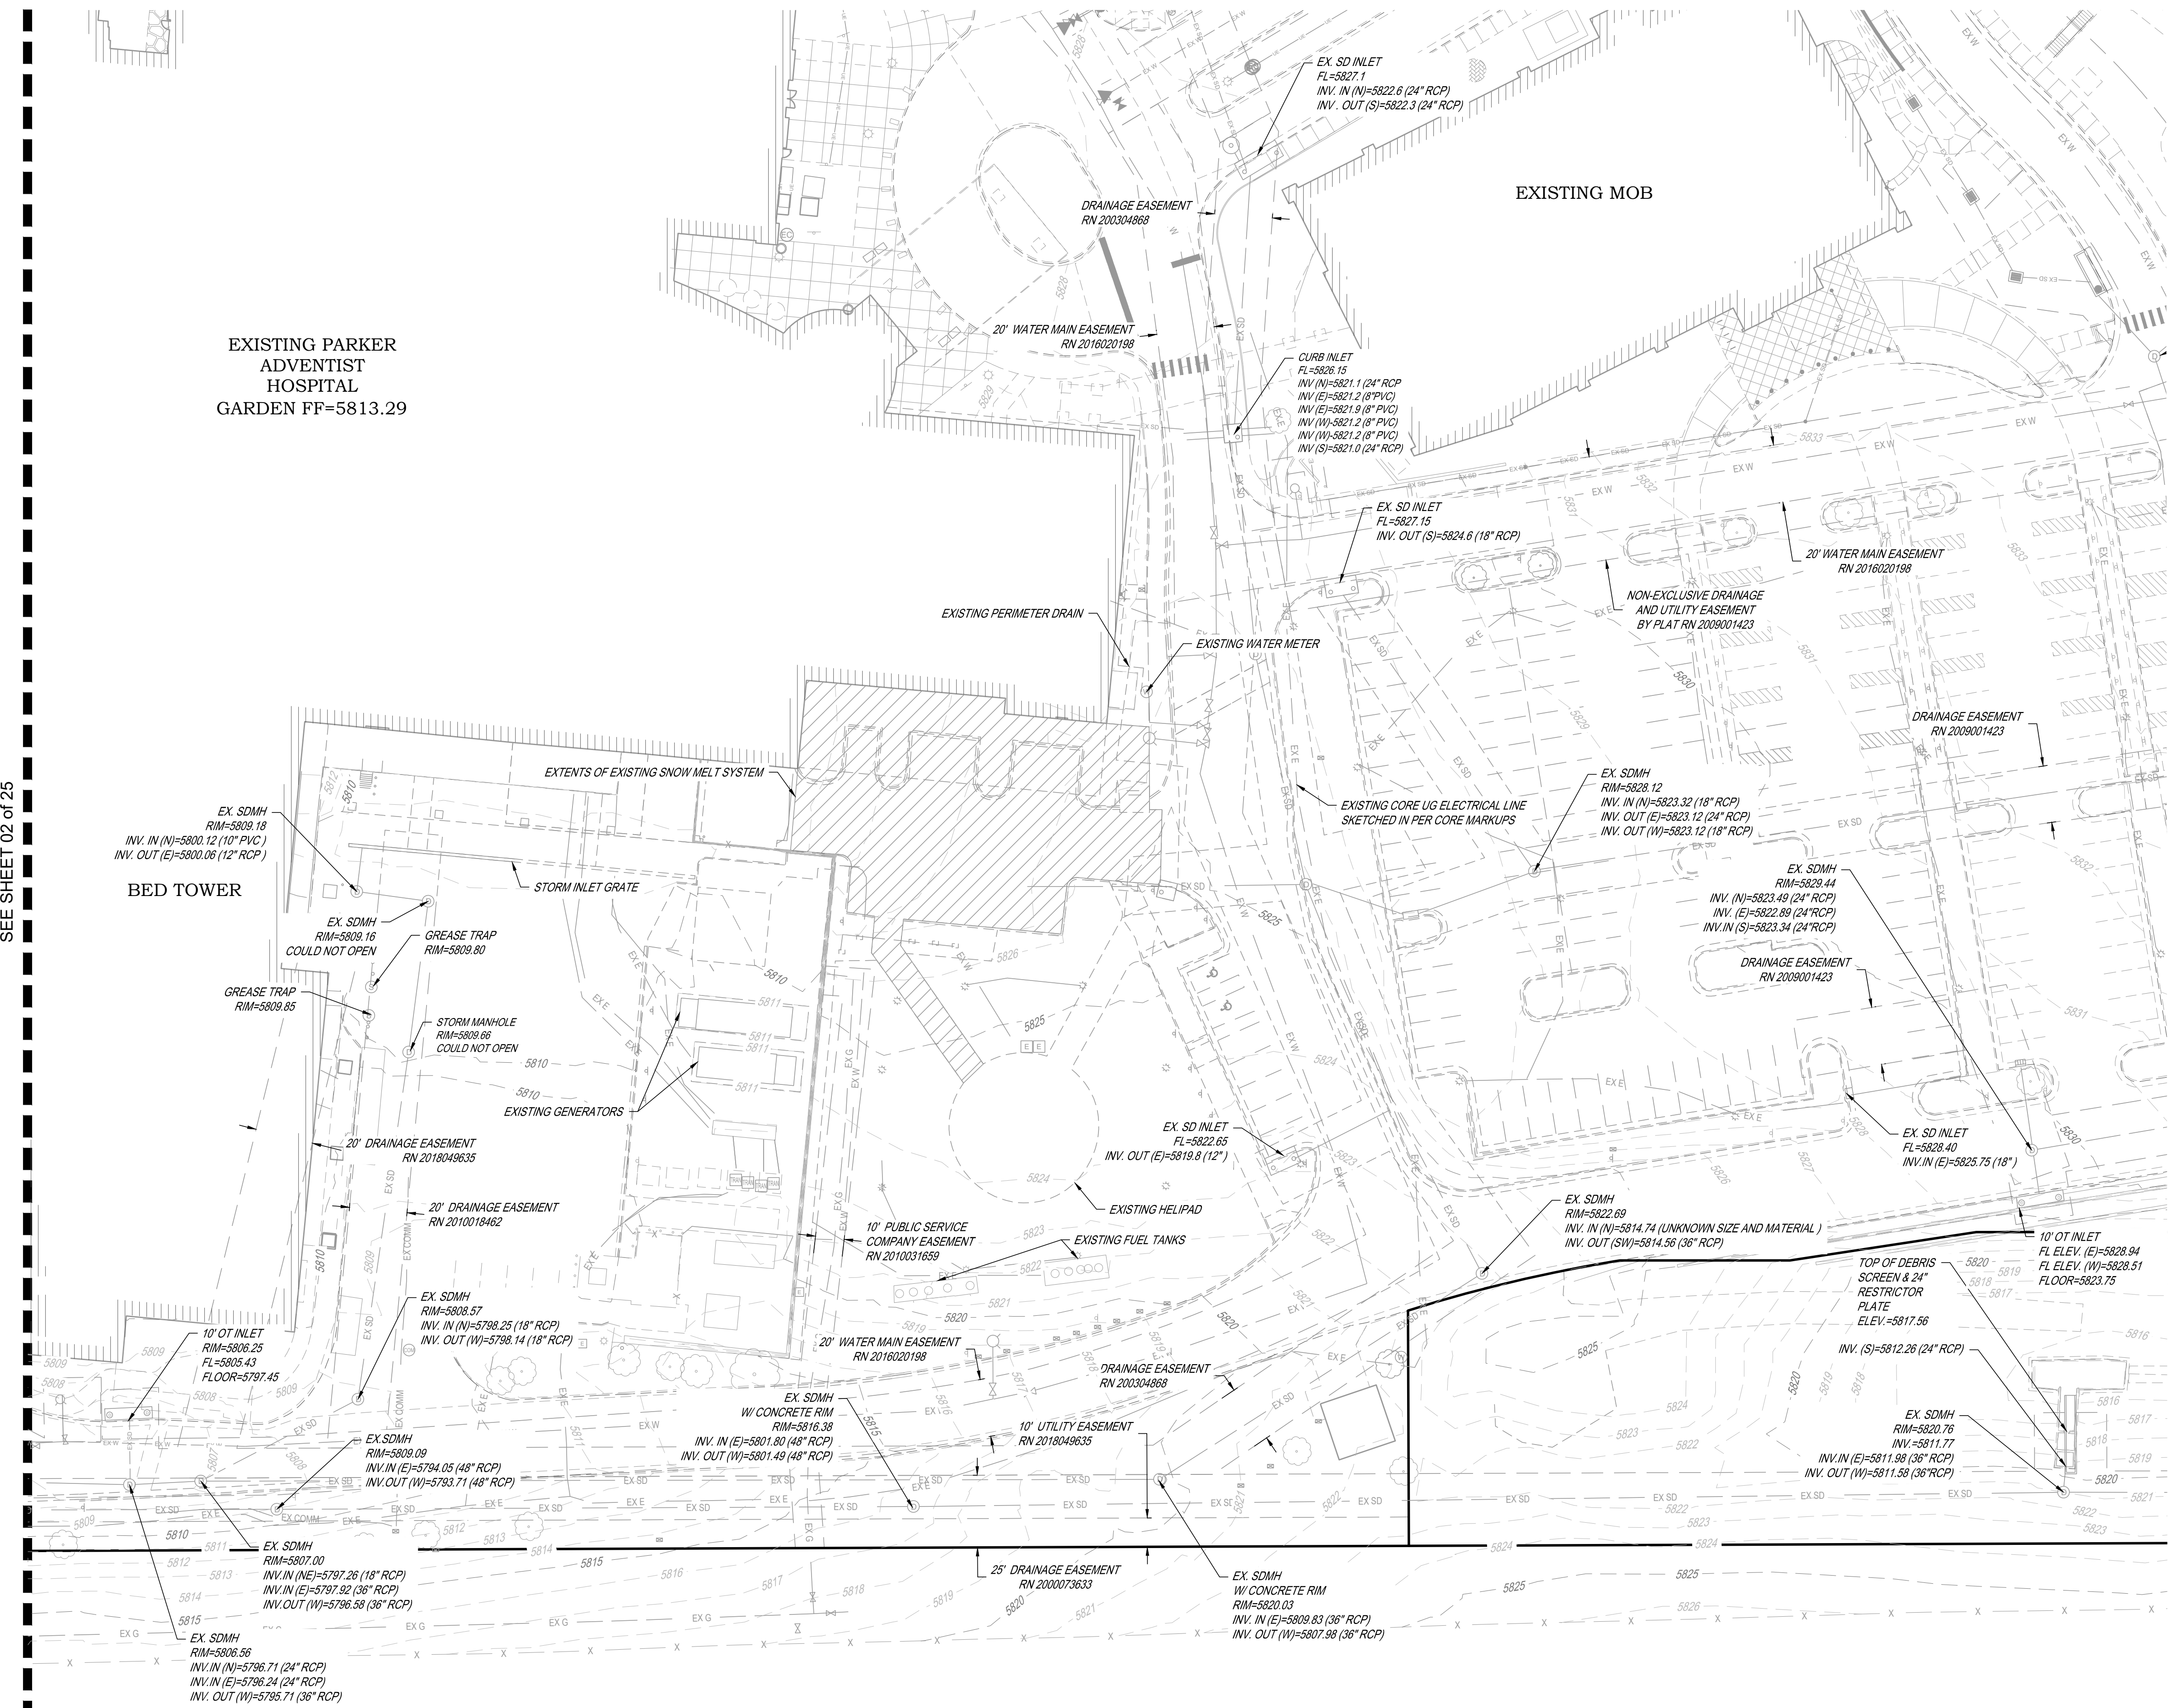

SEE SHEET 02 of 25



BOULDER ASSOCIATES
1426 PEARL STREET, SUITE 300
BOULDER, COLORADO 80302
303.499.7795



SMITHGROUP

ADVENTHEALTH PARKER FACILITY EXPANSION

CROWN POINT, 30TH AMDMT
LOT 1, TRACT A & B
PARKER, CO 80138

DESCRIPTION	DATE
1ST SUBMITTAL	06/03/2024
2ND SUBMITTAL	08/16/2024
3RD SUBMITTAL	10/07/2024
4TH SUBMITTAL	11/07/2024

DATE
10/10/2024

PARKER PROJECT NUMBER
SP24-062

SHEET TITLE
**EXISTING
CONDITIONS MAP**


DRAWING NUMBER
03 of 25

CROWN POINT FILING 1 AMENDMENT 30

LOT 1, TRACT A & B

LOCATED IN THE NW 1/4, SECTION 10, TOWNSHIP 6 SOUTH, RANGE 66 WEST,
TOWN OF PARKER, DOUGLAS COUNTY, COLORADO.

SITE PLAN

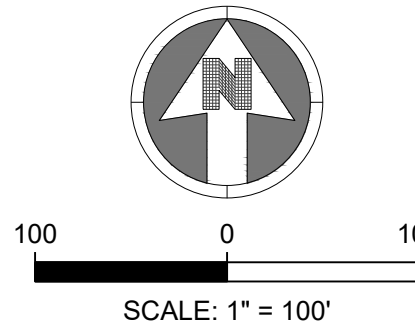

BOULDER ASSOCIATES

1426 PEARL STREET, SUITE 300
BOULDER, COLORADO 80302
303.499.7795



SMITHGROUP

ADVENTHEALTH PARKER FACILITY EXPANSION


CROWN POINT, 30TH AMDMT
LOT 1, TRACT A & B
PARKER, CO 80138

SUBMITTALS	
DESCRIPTION	DATE
1ST SUBMITTAL	06/03/2024
2ND SUBMITTAL	08/16/2024
3RD SUBMITTAL	10/10/2024
4TH SUBMITTAL	11/07/2024

N 1/4 CORNER
SECTION 10
T. 6 S., R. 66 W.,
6TH P.M. #6
REBAR W/
3.25" ALUMINUM CAP
IN RANGE BOX
"PLS 9329 2005"

2678.56' 1293.81' N00°07'01"W

E LINE NW1/4 OF SECTION 10
BASIS OF BEARINGS

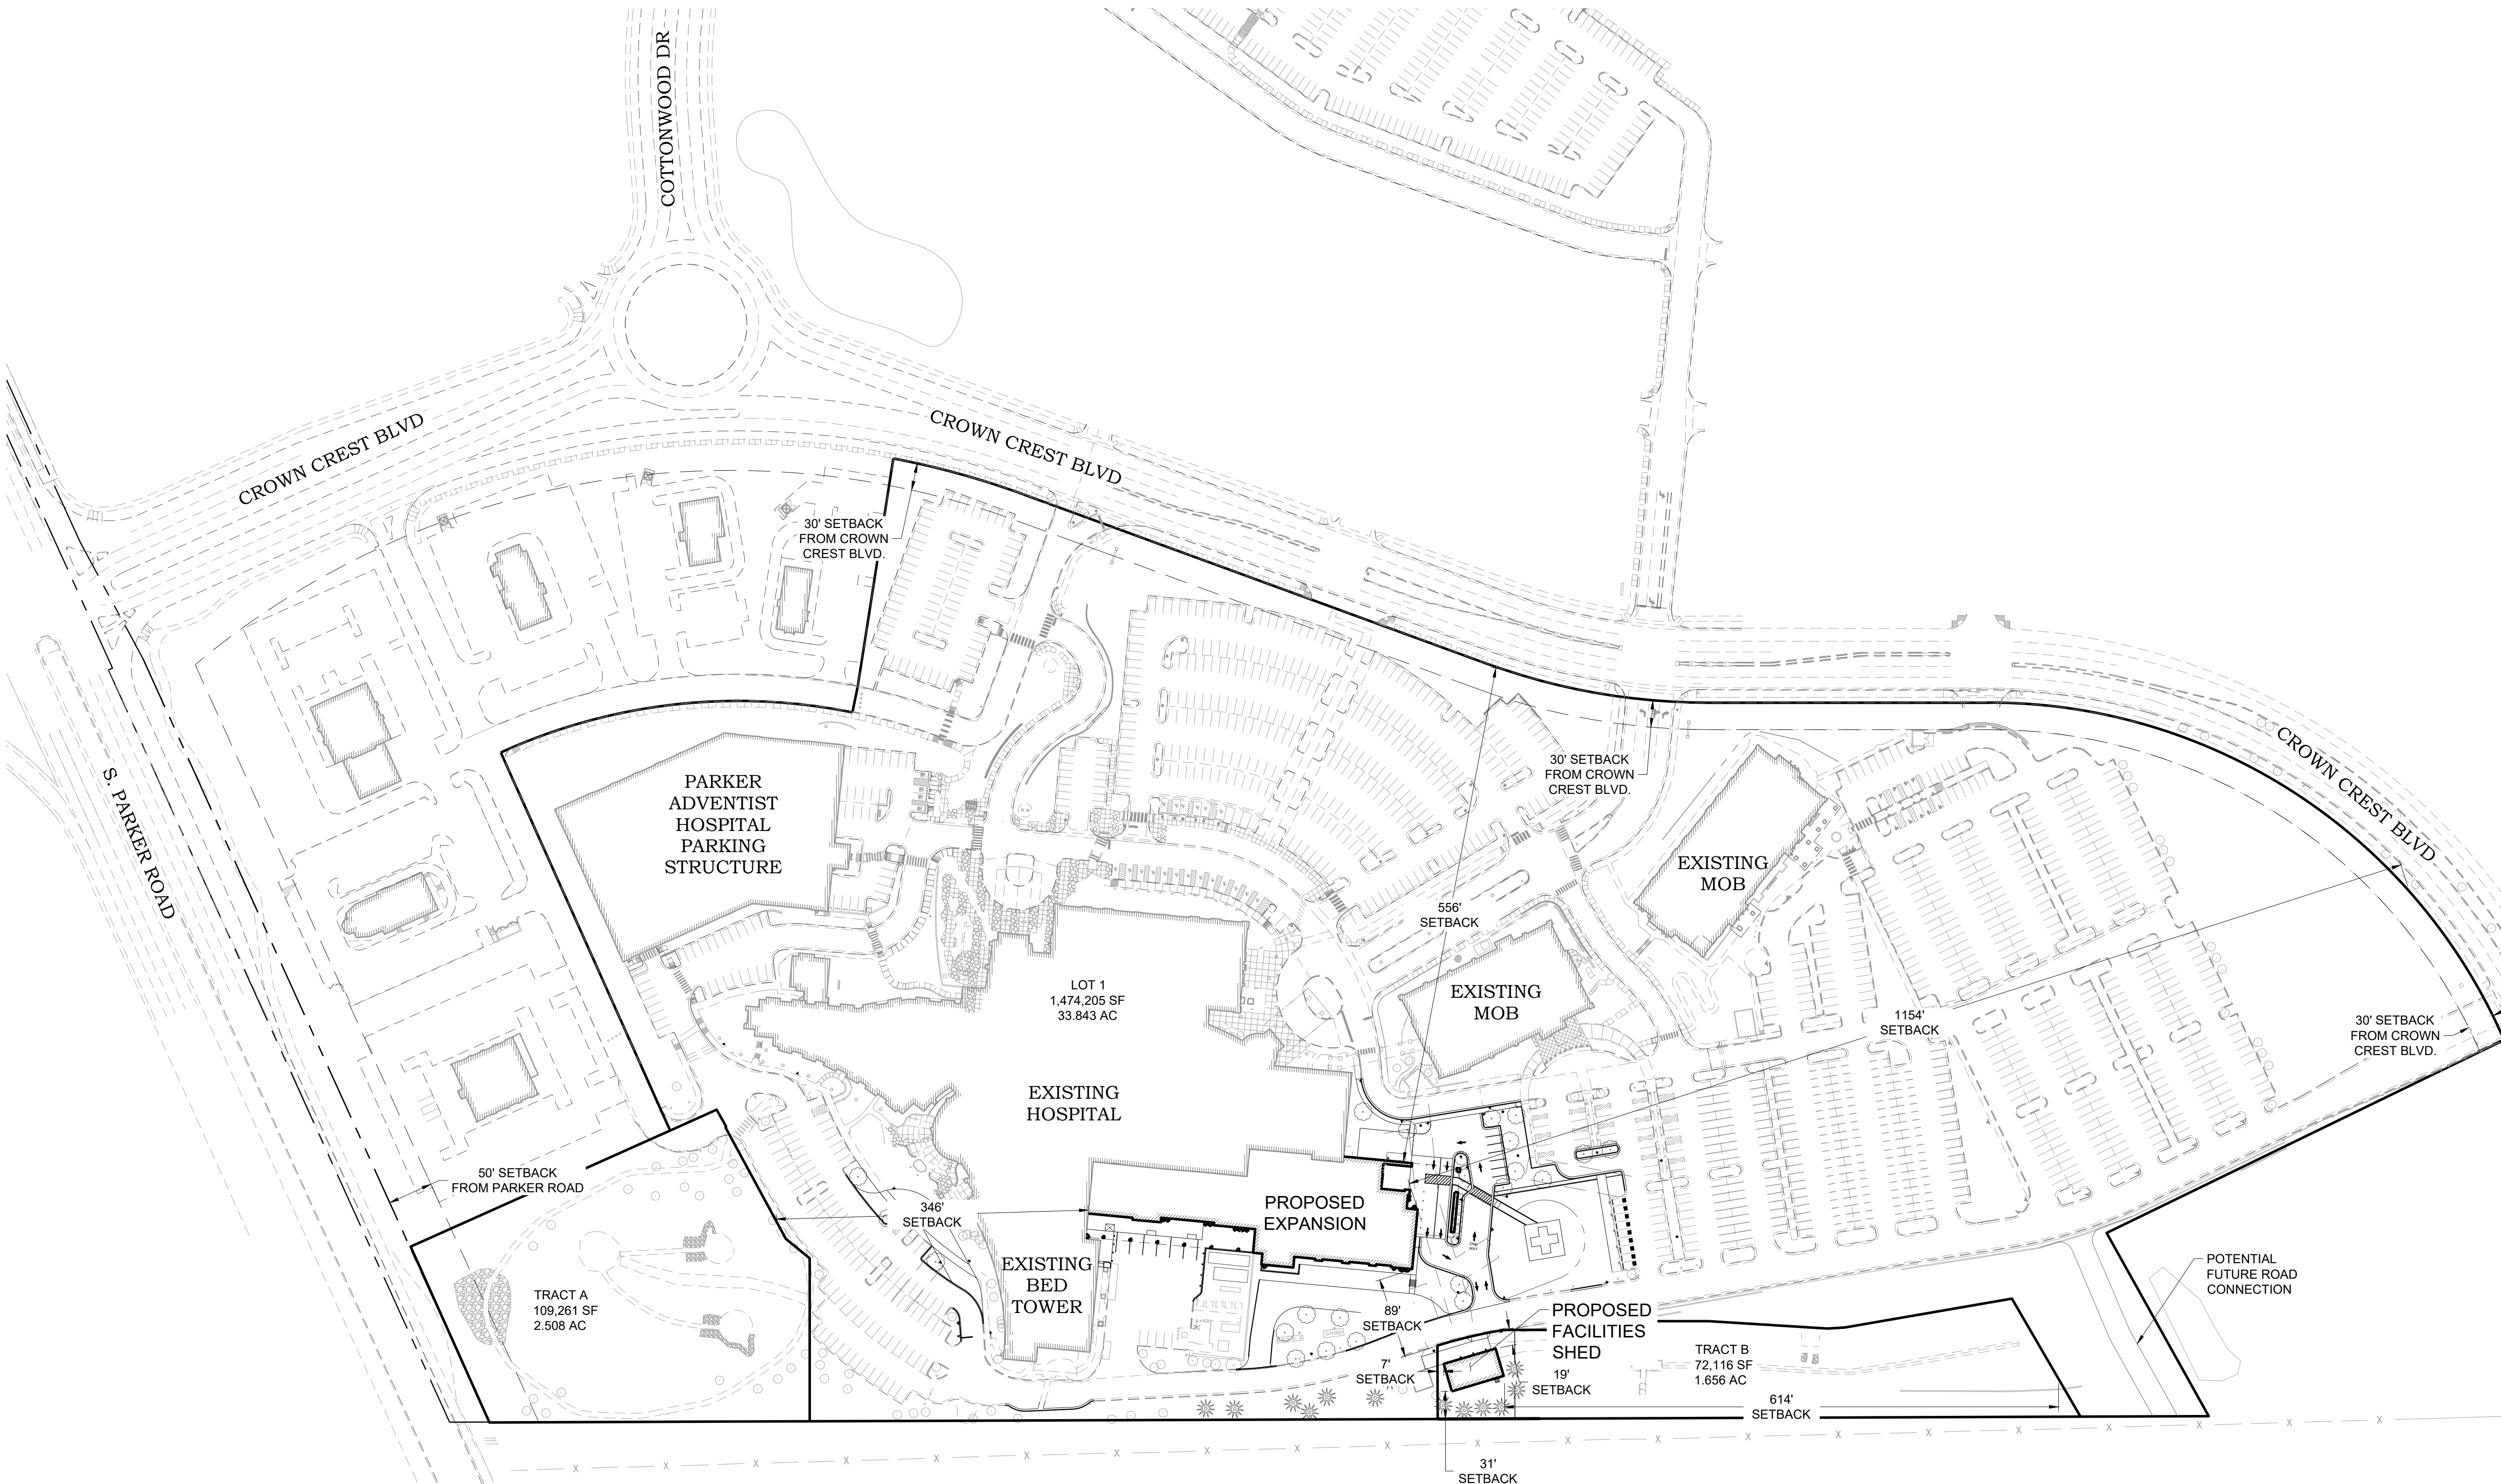

DATE	10/10/2024
PARKER PROJECT NUMBER	SP24-062
SHEET TITLE	OVERALL SITE PLAN
DRAWING NUMBER	04 of 25



THIS DRAWING IS A PRELIMINARY DESIGN AND NOT TO BE USED FOR CONSTRUCTION.

CROWN POINT FILING 1 AMENDMENT 30

LOT 1, TRACT A & B


LOCATED IN THE NW 1/4, SECTION 10, TOWNSHIP 6 SOUTH, RANGE 66 WEST,
TOWN OF PARKER, DOUGLAS COUNTY, COLORADO.

SITE PLAN

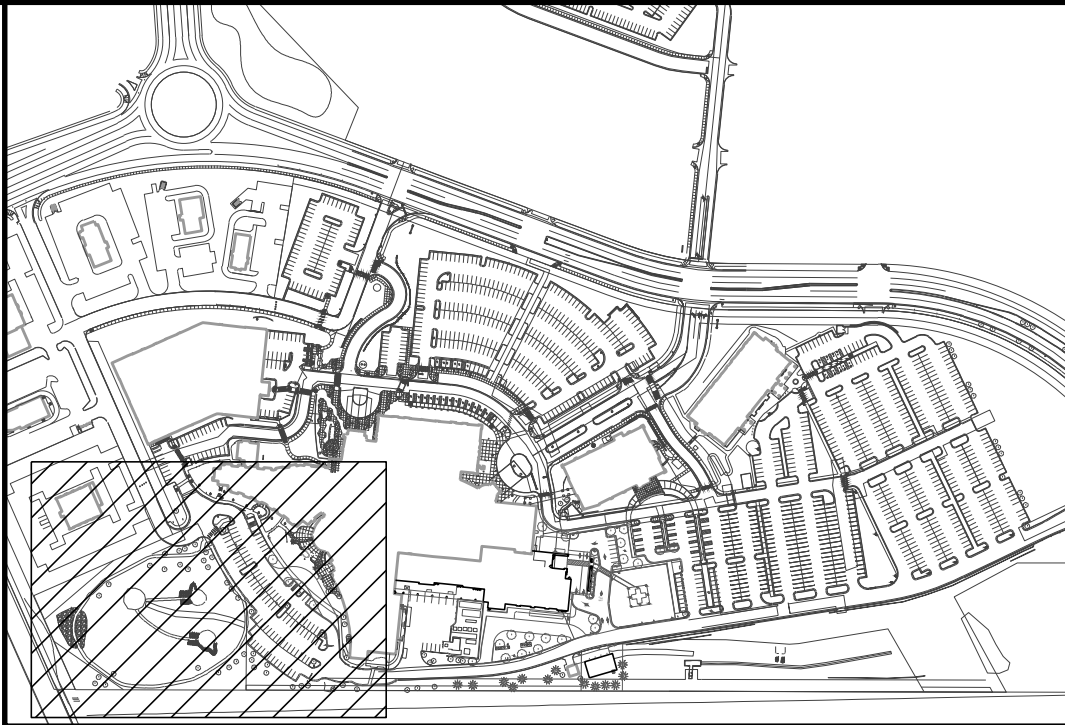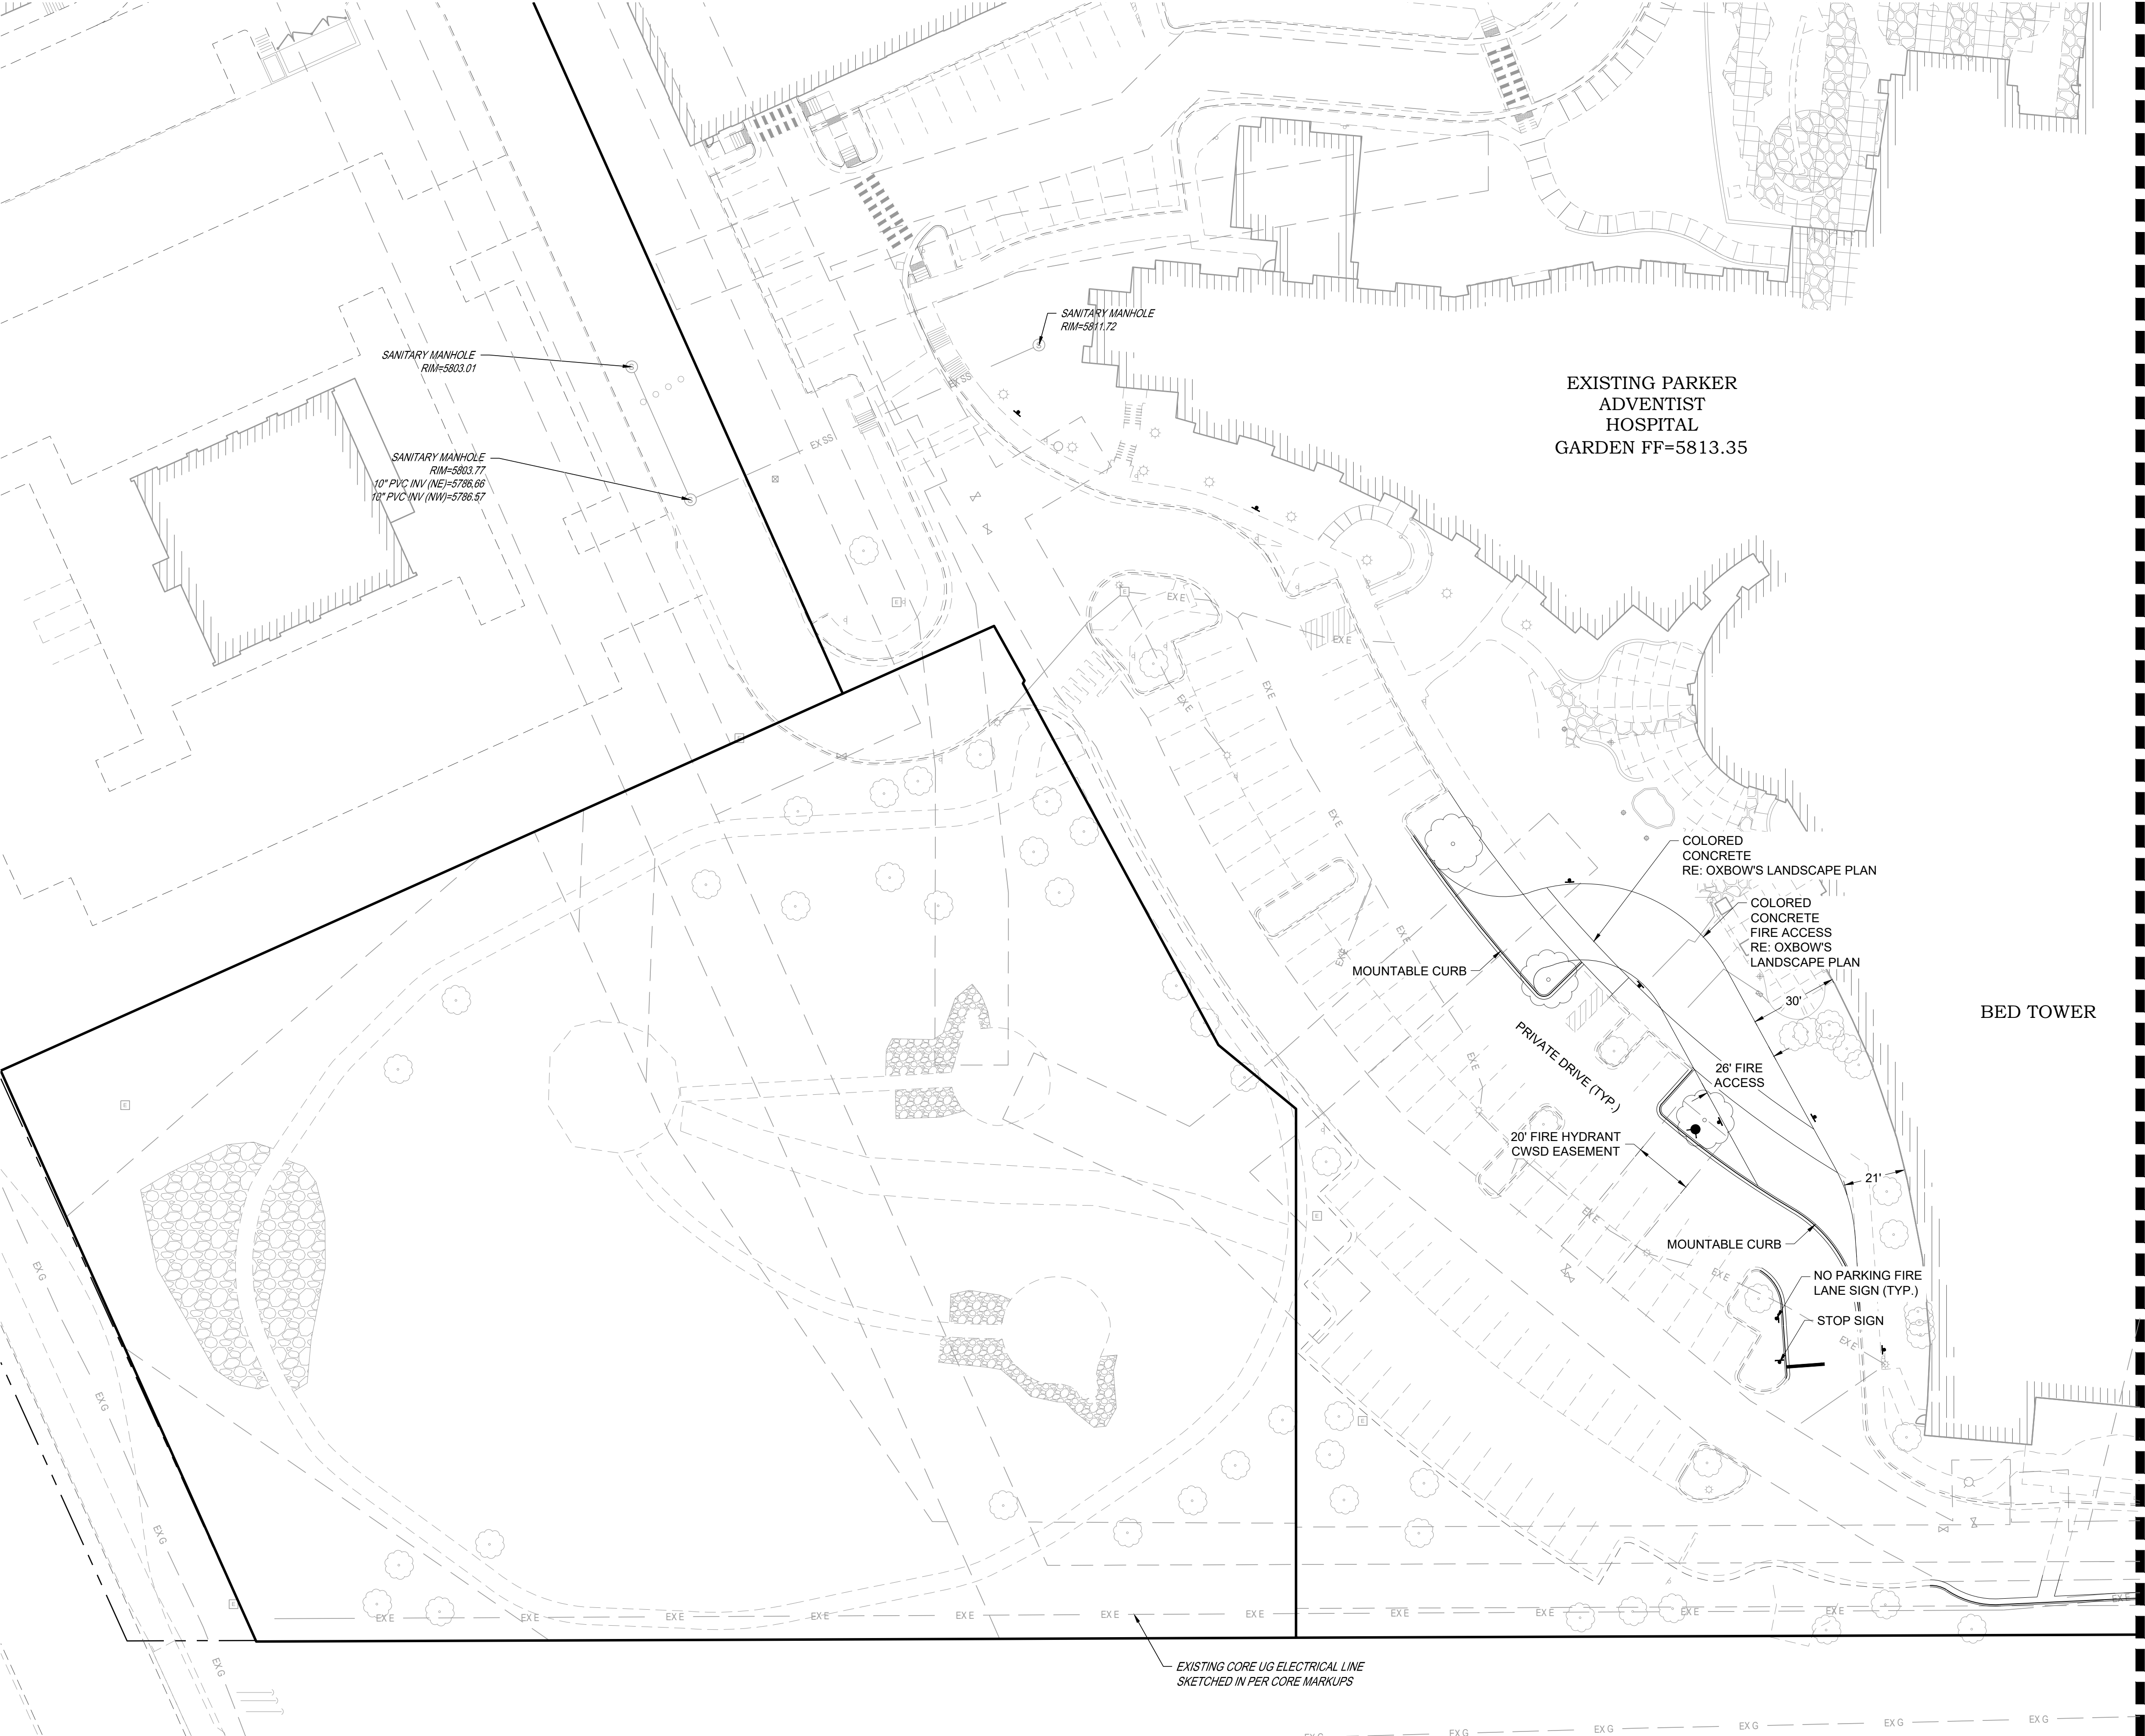


KEY MAP

NOT TO SCALE

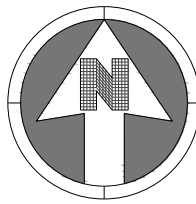

30 0 30
SCALE: 1" = 30'

LEGEND:

 

TRAFFIC FLOW ARROW

9

PARKING STALL COUNT
9'X18' MINIMUM DIMENSIONS



BOULDER ASSOCIATES

1426 PEARL STREET, SUITE 300
BOULDER, COLORADO 80302
303.499.7795



SMITHGROUP

ADVENTHEALTH PARKER FACILITY EXPANSION

CROWN POINT, 30TH AMDMT
LOT 1, TRACT A & B
PARKER, CO 80138

SUBMITTALS

DESCRIPTION	DATE
1ST SUBMITTAL	06/03/2024
2ND SUBMITTAL	08/16/2024
3RD SUBMITTAL	10/10/2024
4TH SUBMITTAL	11/07/2024

DATE
10/10/2024

PARKER PROJECT NUMBER
SP24-062

SHEET TITLE
SITE PLAN


DRAWING NUMBER
05 of 25

SEE SHEET 06 of 25

THIS DRAWING IS NOT TO BE USED FOR CONSTRUCTION WITHOUT THE SIGNATURE OF THE DESIGNER

LOCATED IN THE NW 1/4, SECTION 10, TOWNSHIP 6 SOUTH, RANGE 66 WEST,
TOWN OF PARKER, DOUGLAS COUNTY, COLORADO.

EXISTING PARKER
ADVENTIST
HOSPITAL
GARDEN FF=5813.35

 

NOT TO SCALE



TRAFFIC FLOW ARROW

PARKING STALL COUNT

9'X18' MINIMUM DIMENSIONS



SCALE: 1" = 20'

1426 PEARL STREET, SUITE 300
BOULDER, COLORADO 80302
303.499.7795



CROWN POINT, 30TH AMDMT
LOT 1, TRACT A & B
PARKER, CO 80138

DESCRIPTION	DATE
1ST SUBMITTAL	06/03/2024
2ND SUBMITTAL	08/16/2024
3RD SUBMITTAL	10/10/2024
4TH SUBMITTAL	11/07/2024

DATE
10/10/2024

PARKER PROJECT NUMBER
SP24-062

SHEET TITLE
SITE PLAN

DRAWING NUMBER

06 of 25

LOCATED IN THE NW 1/4, SECTION 10, TOWNSHIP 6 SOUTH, RANGE 66 WEST,
TOWN OF PARKER, DOUGLAS COUNTY, COLORADO.


SCALE 1"=10'

GRADING ENLARGEMENT 1
SEE THIS SHEET

SEE SHEET 08 of 25



1. SEE SHEET A-C001 FOR CIVIL NOTES AND LEGEND.

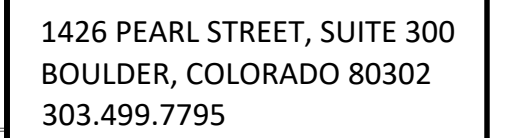

CROWN POINT, 30TH AMDMT
LOT 1, TRACT A & B
PARKER, CO 80138


DESCRIPTION	DATE
1ST SUBMITTAL	06/03/2024
2ND SUBMITTAL	08/16/2024
3RD SUBMITTAL	10/10/2024
4TH SUBMITTAL	11/07/2024

07 of 25

THIS LINE IS 1 INCH LONG WHEN PRINTED TO FULL SCALE

SITE PLAN

EXISTING MOB

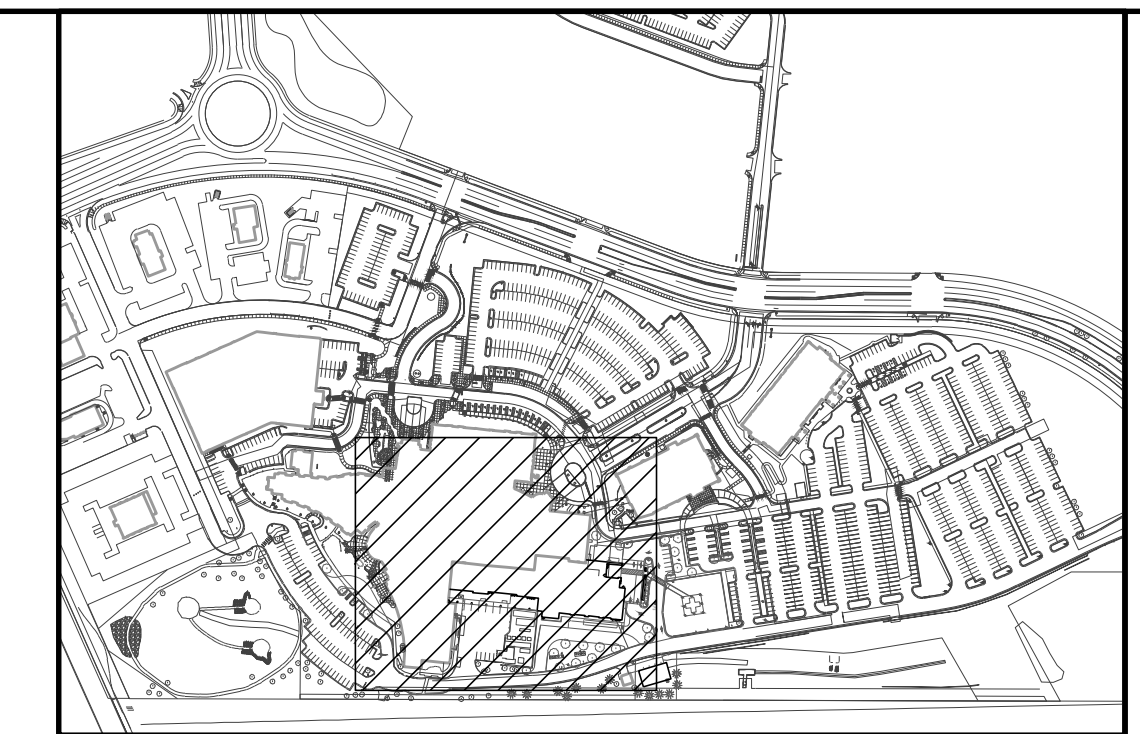

1. SEE SHEET A-C001 FOR CIVIL NOTES AND LEGEND.

SUBMITTALS	
DESCRIPTION	DATE
1ST SUBMITTAL	06/03/2024
2ND SUBMITTAL	08/16/2024
3RD SUBMITTAL	10/10/2024
4TH SUBMITTAL	11/07/2024

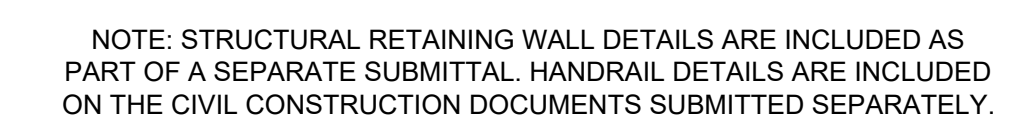


Diagram illustrating the design flowline elevation (called out in plan view) for a rectangular manhole. The diagram shows a cross-section of the manhole with a 2' transition on both sides of the 8' opening. The top of the curb (TOC) is indicated. The grate floor elevation is shown, and the design flowline elevation is indicated by a dashed line.

SINGLE TYPE 16 COMBO INLET ANNOTATION DETAIL

08 of 25

CROWN POINT FILING 1 AMENDMENT 30

LOT 1, TRACT A & B

LOCATED IN THE NW 1/4, SECTION 10, TOWNSHIP 6 SOUTH, RANGE 66 WEST,
TOWN OF PARKER, DOUGLAS COUNTY, COLORADO.

SITE PLAN




10 EV CHARGER EXAMPLE IMAGE
09 of 25 NO SCALE



7 COLUMN GUARD EXAMPLE IMAGE
09 of 25 NO SCALE



4 PIPE BOLLARD EXAMPLE IMAGE - LOADING DOCK AND SHED
09 of 25 NO SCALE

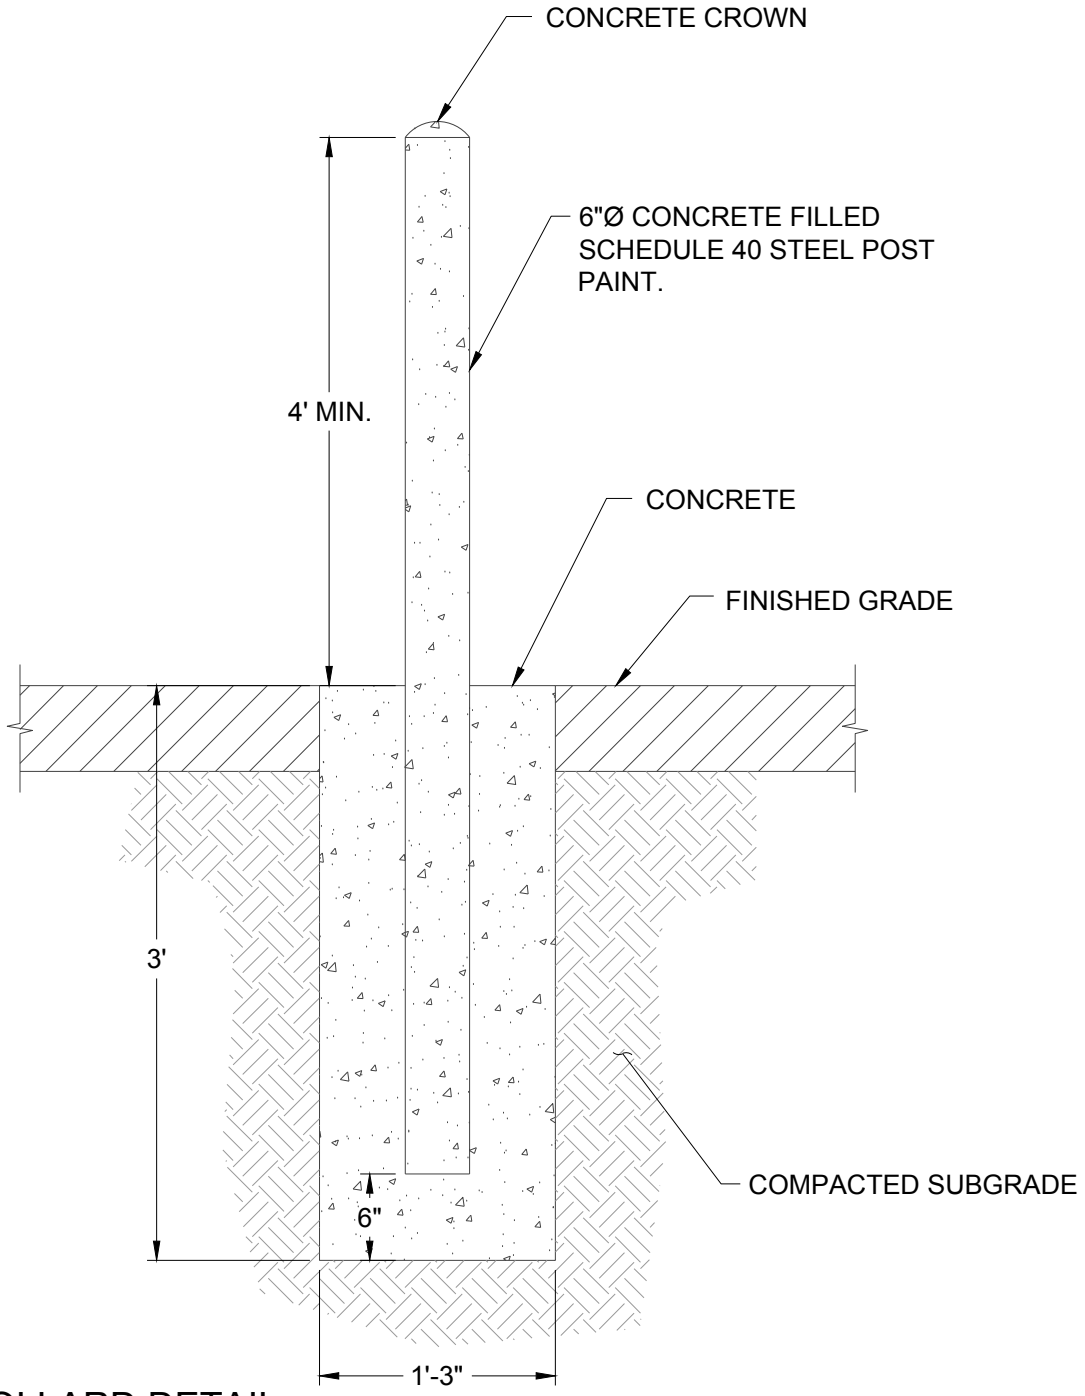


1 PIPE BOLLARD DETAIL
09 of 25 NO SCALE




8 HANDRAIL EXAMPLE IMAGE
09 of 25 NO SCALE



5 DECORATIVE BOLLARD EXAMPLE IMAGE - ED ENTRY - BLACK FINISH
09 of 25 NO SCALE

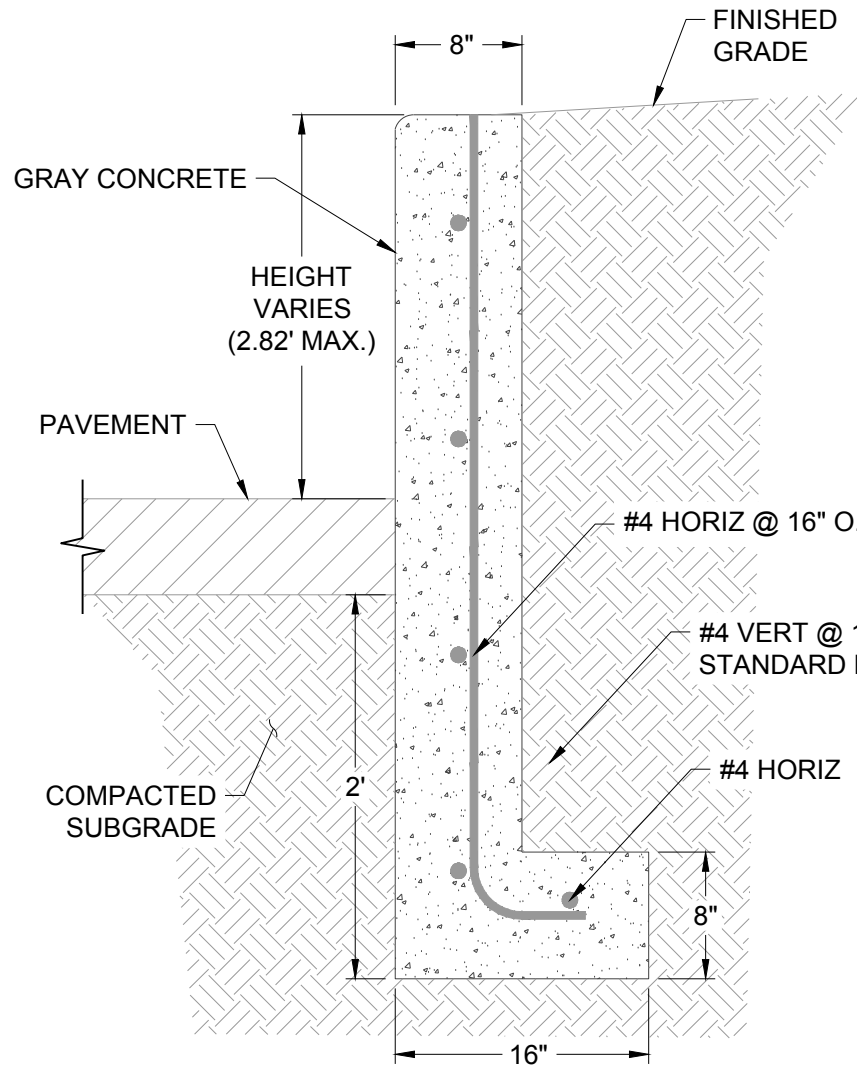


2 CURB WALL DETAIL
09 of 25 NO SCALE

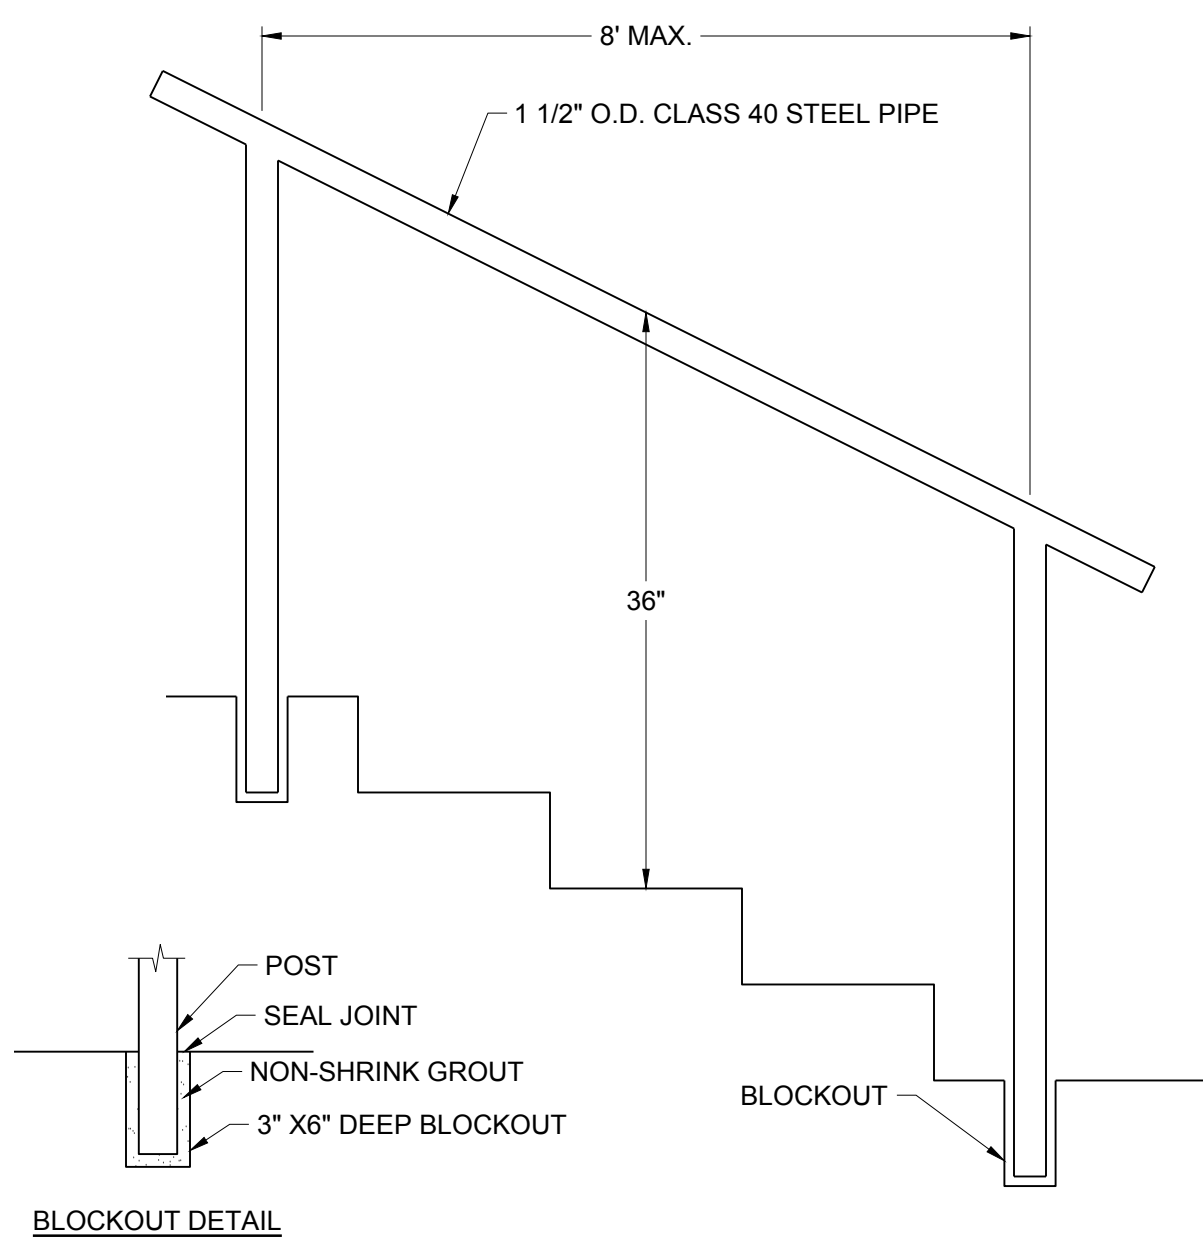

- NOTES:
- CONTRACTOR SHALL SUBMIT SHOP DRAWINGS FOR REVIEW & APPROVAL OF ALL HANDRAILS PRIOR TO FABRICATION.
 - ALL RAILING SHALL BE PAINTED LIGHT GRAY TO MATCH EXISTING WITH HIGH PERFORMANCE PAINT

11 HANDRAIL DETAIL
A-C452 NO SCALE

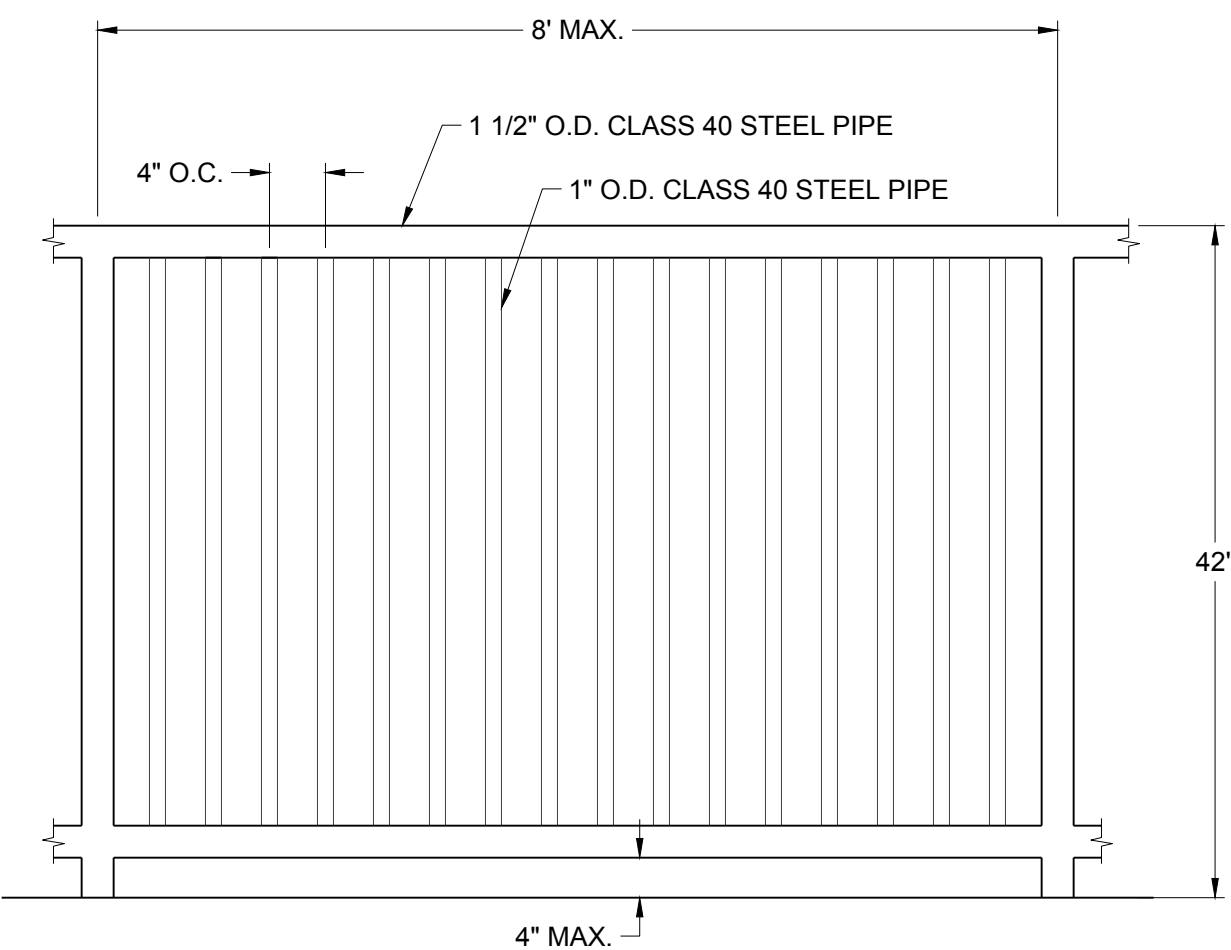


- NOTES:
- CONTRACTOR SHALL SUBMIT SHOP DRAWINGS FOR REVIEW & APPROVAL OF ALL GUARDRAILS PRIOR TO FABRICATION.
 - ALL RAILING SHALL BE PAINTED LIGHT GRAY TO MATCH EXISTING WITH HIGH PERFORMANCE PAINT

9 GUARDRAIL DETAIL
A-C452 NO SCALE



6 RETAINING WALL EXAMPLE IMAGE
09 of 25 NO SCALE

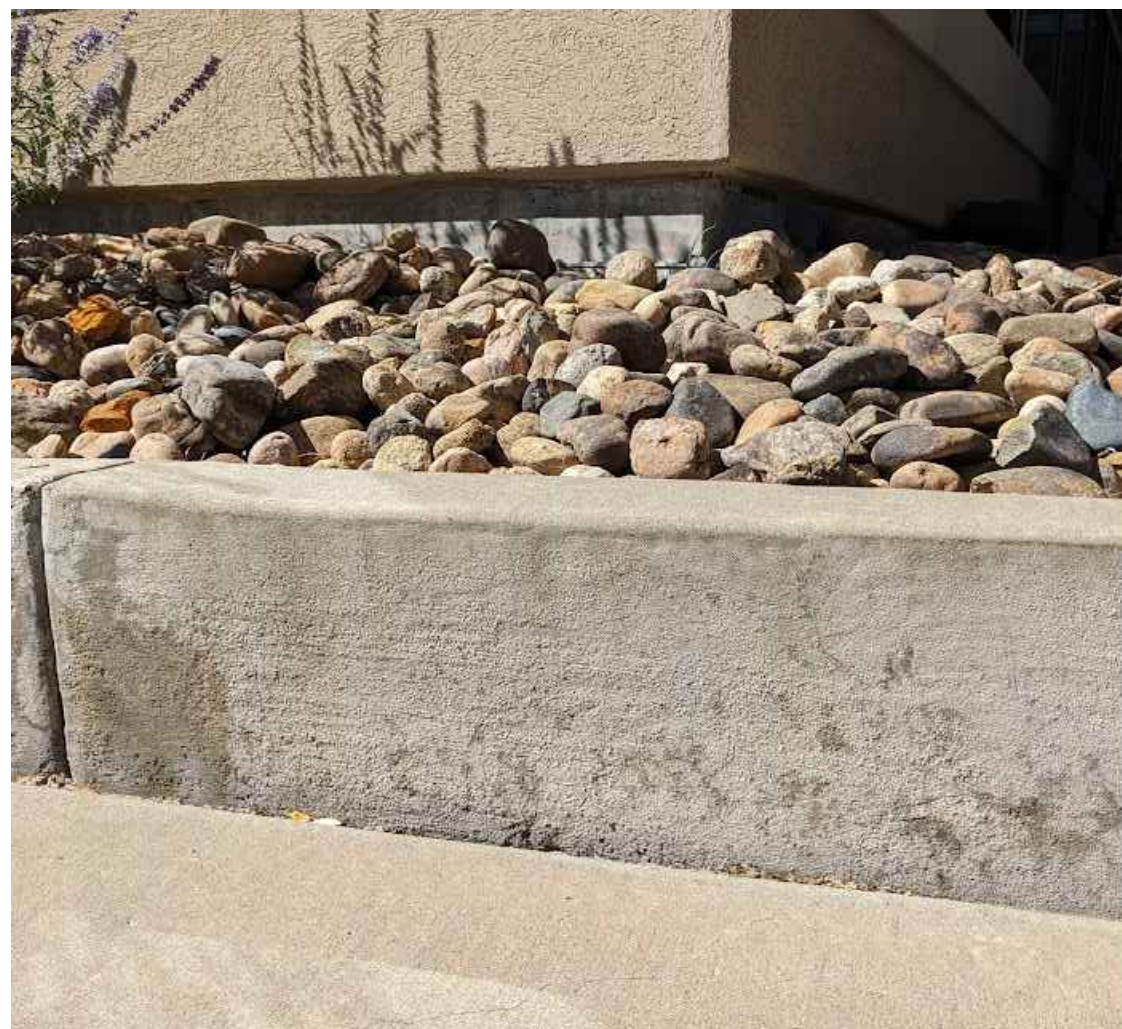

2 CURB WALL EXAMPLE IMAGE
09 of 25 NO SCALE



BOULDER ASSOCIATES

1426 PEARL STREET, SUITE 300
BOULDER, COLORADO 80302
303.499.7795



SMITHGROUP

ADVENTHEALTH
PARKER FACILITY
EXPANSION

CROWN POINT, 30TH AMDMT
LOT 1, TRACT A & B
PARKER, CO 80138

SUBMITTALS

DESCRIPTION	DATE
1ST SUBMITTAL	06/03/2024
2ND SUBMITTAL	08/16/2024
3RD SUBMITTAL	10/10/2024

DATE
10/10/2024

PARKER PROJECT NUMBER
SP24-062

SHEET TITLE
**CIVIL SITE
DETAILS**

DRAWING NUMBER

09 of 25

CROWN POINT FILING 1 AMENDMENT 30

LOT 1, TRACT A & B

LOCATED IN THE NW 1/4, SECTION 10, TOWNSHIP 6 SOUTH, RANGE 66 WEST,
TOWN OF PARKER, DOUGLAS COUNTY, COLORADO.

SITE PLAN

PLANTING SCHEDULE:

KEY	BOTANICAL NAME	COMMON NAME	QTY.	SIZE	SPACING	HEIGHT	WIDTH	WATER
DECIDUOUS TREES								
BRO	<i>Quercus macrocarpa</i>	Bur Oak	4	2.5" cal.	as shown	50-80'	50-80'	L
WHB	<i>Celtis reticulata</i>	Western Hackberry	3	2.5" cal.	as shown	60'	40'	L
SHL	<i>Gleditsia triacanthos inermis</i> 'Shademaster'	Shademaster Honeylocust	5	2.5" cal.	as shown	50'	35'	L
WCA	<i>Catalpa speciosa</i>	Western Catalpa	5	2.5" cal.	as shown	40-60'	30-50'	L
ENO	<i>Quercus robur</i>	English Oak	4	2.5" cal.	as shown	40 - 60'	30-40'	M
EVERGREEN TREES								
PIN	<i>Pinus edulis</i>	Pinon Pine	3	6'	as shown	20-30'	10-20'	L
APN	<i>Pinus nigra</i>	Austrian Pine	8	8'	as shown	50'	20-25'	L
ORNAMENTAL TREES								
RBC	<i>Malus 'Red Barron'</i>	Red Barron Crabapple	5	1.5" cal.	as shown	10'	10'	M
EVERGREEN SHRUBS								
MZT	<i>Arctostaphylos x coloradensis</i> 'Panchito'	Panchito Manzanita	150	#5	4' o.c.	2'	4'	L
DMP	<i>Pinus mugo</i> 'Pumilo'	Dwarf Mugo Pine	13	#5	4' o.c.	3-4'	3-4'	L
BfJ	<i>Juniperus sabina</i> 'Buffalo'	Buffalo Juniper	22	#5	4' o.c.	12"	6'	L
SKY	<i>Juniperus virginiana</i> 'Skyrocket'	Skyrocket Juniper	13	#5	4' o.c.	4-6'	20'	L
DECIDUOUS SHRUBS								
DGM	<i>Acer ginnala</i> 'Compacta'	Dwarf Ginnala Maple	33	#5	6' o.c.	8'	8'	M
BMS	<i>Caryopteris clandonensis</i>	Blue Mist Spirea	15	#5	3.5' o.c.	3-5'	3-5'	M
LPS	<i>Spirea japonica</i> 'Little Princess'	Little Princess Spirea	61	#5	2' o.c.	2-3'	2-4'	M
RSG	<i>Perovskia artiplicifolia</i>	Russian Sage	4	#5	4' o.c.	4'	4'	L
GLS	<i>Rhus aromatica</i> 'Grow Low'	Gro-Low Sumac	19	#5	8' o.c.	3'	8'	L
DKL	<i>Syringa meyeri</i>	Dwarf Korean Lilac	30	#5	4' o.c.	4-6'	4-6'	L
RWP	<i>Rosa 'Winnipeg Parks'</i>	Winnipeg Parks Rose	42	#5	4' o.c.	3'	4'	L
MKL	<i>Syringa patula</i> 'Miss Kim'	Miss Kim Dwarf Lilac	32	#5	4' o.c.	3-5'	3-5'	L
MHV	<i>Viburnum lantana</i> 'Mohican'	Mohican Viburnum	53	#5	6' o.c.	6-8'	6-8'	L
APC	<i>Ribes alpinum</i>	Alpine Currant	29	#5	3' o.c.	3-6'	3-6'	L
ADG	<i>Cornus sericea</i> Arctic Fire	Arctic Fire Dogwood	34	#5	3' o.c.	3-4'	3-4'	M
ORNAMENTAL GRASSES								
FRG	<i>Calamagrostis acutiflora</i> 'Karl Foerster'	Feather Reed Grass	92	#1	2-3' o.c.	3-4'	2-3'	M
BAG	<i>Helictotrichon sempervirens</i>	Blue Avena Grass	34	#1	24" o.c.	2-3'	2'	M

LOW GROW NATIVE PRAIRIE MIX:

BOTANICAL NAME	COMMON NAME	%	PLS / ACRE
<i>Agropyron cristatum</i>	Ephraim Crested Wheatgrass	25	6.25
<i>Festuca ovina</i>	Sheep Fescue	23	5.75
<i>Lolium perenne</i>	Perennial Ryegrass	18	4.5
<i>Poa compressa</i>	Canada Bluegrass	13	3.25
<i>Hordeum vulgare</i>	Barley	12	3
<i>Festuca glauca</i>	Blue Fescue	9	2.25
Total lbs per acre.:		100	25

NATURE'S PRAIRIE SOD MIX:

BOTANICAL NAME	COMMON NAME
<i>Festuca rubra</i>	Creeping Red Fescue
<i>Koeleria macrantha</i>	Prairie Junegrass
<i>Deschampsia cespitosa</i>	Tufted Hairgrass
<i>Bouteloua curtipendula</i>	Sideoats Grama Grass
<i>Festuca ovina</i>	Sheep Fescue

PLANTING NOTES:

- ALL PLANT MATERIALS SHALL MEET OR EXCEED SIZE IN SCHEDULES. OWNER'S REPRESENTATIVE RESERVES THE RIGHT TO REFUSE PLANT MATERIALS WHICH DO NOT MEET THE QUALITY REQUIRED FOR THE PROJECT. ALL DECIDUOUS TREES SHALL HAVE FULL, WELL SHAPED HEADS, ALL EVERGREEN TREES SHALL BE UNSHEARED AND FULL TO THE GROUND. PLANT MATERIAL SHALL COMPLY WITH THE LATEST EDITION OF THE AMERICAN STANDARD FOR NURSERY STOCK, ANSI Z60.1.
- SEE PLANTING DETAILS FOR PLANT PIT DIMENSIONS, BACKFILL REQUIREMENTS, AND INSTALLATION NOTES. ALL TREES TO BE STAKED OR GUYED PER DETAILS ON SHEET L4.2.
- ALL PLANTS WILL BE INSPECTED BY THE OWNER'S REPRESENTATIVE PRIOR TO THE DELIVERY TO THE SITE. ALL TREE LOCATIONS AND EDGES OF NEW PLANTING BEDS ARE TO BE STAKED FOR APPROVAL BY THE OWNER'S REPRESENTATIVE PRIOR TO INSTALLATION.
- LANDSCAPE CONTRACTOR IS RESPONSIBLE FOR ANY COORDINATION WITH SUBCONTRACTORS AS REQUIRED TO ACCOMPLISH PLANTING OPERATIONS.
- LANDSCAPE CONTRACTOR SHALL PROVIDE PER-UNIT COSTS FOR EVERY SIZE OF PLANT MATERIALS, AND BY TYPE AS CALLED OUT ON PLANS. UNIT COSTS TO INCLUDE THE PLANT MATERIAL ITSELF AND INSTALLATION, INCLUDING ALL LABOR, AMENDMENTS, FERTILIZERS, ETC. AS DETAILED AND SPECIFIED FOR EACH SIZE.
- LANDSCAPE CONTRACTOR IS RESPONSIBLE TO DO THEIR OWN QUANTITY TAKEOFFS FOR ALL PLANT MATERIALS AND SIZES SHOWN ON PLANS.
- COORDINATE INSTALLATION OF LARGE PLANT MATERIAL WITH FOOTINGS AND PAVEMENTS. ANY DAMAGE TO IMPROVEMENTS BY OTHERS IS THE RESPONSIBILITY OF THE LANDSCAPE CONTRACTOR.
- THE LANDSCAPE CONTRACTOR SHALL ALLOW FOR THE ADDITION OF SPECIFIED QUANTITIES OF SOIL AMENDMENTS, CONDITIONERS AND MULCH IN SOIL PREPARATION AND FINISH GRADING.
- IMPORTED SOIL SHALL BE USED TO SUPPLEMENT EXISTING SOIL AS NECESSARY TO MEET THE FINISHED GRADING REQUIREMENTS OF PLANTING AREAS.
- THE LANDSCAPE CONTRACTOR SHALL PERFORM A STANDARD AGRICULTURAL SUITABILITY ANALYSIS OF EXISTING SOIL PROPOSED FOR PLANTING AT HIS EXPENSE AND INCORPORATE RECOMMENDATIONS PER PARKER WATER AMENDMENT REQUIREMENTS PRIOR TO PLANTING.
- INSTALL A MINIMUM OF 4 CUBIC YARDS OF SOIL AMENDMENT PER 1000 SQUARE FEET OF PERMEABLE AREA TO BE PLANTED WITH SOD, SHRUBS, GRASSES, OR PERENNIALS. AMENDMENT SUPPLIER SHALL BE A1 ORGANICS OF EATON, COLORADO.
- ALL TREES, SHRUBS, PERENNIALS, SOD AND SEEDED AREAS SHALL BE GUARANTEED TO REMAIN ALIVE AND HEALTHY FOR A 12-MONTH PERIOD AFTER INITIAL ACCEPTANCE. REPLACEMENTS SHALL BE GUARANTEED AN ADDITIONAL 12-MONTHS UNTIL FINAL ACCEPTANCE. ALL REPLACEMENT COSTS SHALL BE BORN BY THE CONTRACTOR.
- TAKE ALL DIMENSIONS PERPENDICULAR TO ANY REFERENCE LINE, CENTERLINE, OR BACK OF CURB.
- STREET TREES SHALL BE PLACED 5'-0" MIN. FROM BURIED UTILITIES.
- TREE WRAPPING MATERIAL SHALL BE FOUR INCHES WIDE, BITUMINOUS IMPREGNATED TAPE, CORRUGATED OR CREPE PAPER, BROWN IN COLOR, SPECIFICALLY MANUFACTURED FOR TREE WRAPPING. TREES SHALL BE WRAPPED BETWEEN OCTOBER 15 AND NOVEMBER 1 OF THE YEAR THEY ARE PLANTED. NO TREE WRAPPING SHALL BE PERMITTED UNTIL A LICENSED LANDSCAPE CONTRACTOR OR CERTIFIED ARBORIST HAS INSPECTED THE TREE. IT IS THE DUTY OF THE CONTRACTOR TO WRAP DECIDUOUS TREES DURING THE ONE-YEAR WARRANTY PERIOD.
- WINTER WATERING SHALL BE AT THE EXPENSE OF THE CONTRACTOR UNTIL SUCH TIME AS FINAL ACCEPTANCE IS RECEIVED.

GENERAL NOTES:

- THE BASE INFORMATION PROVIDED BY ENGINEER. REFER TO SURVEY, PLAT, ROADWAY AND UTILITY DRAWINGS AND OTHER AVAILABLE DOCUMENTS FOR PROPERTY LIMITS, EXISTING CONDITIONS, AND HORIZONTAL AND VERTICAL CONTROL. IT IS THE LANDSCAPE CONTRACTOR'S RESPONSIBILITY TO FIELD VERIFY ALL MATERIAL LOCATIONS AND NOTIFY THE OWNER'S REPRESENTATIVE OF ANY DISCREPANCIES THAT ARE FOUND.
- THE CONTRACTOR SHALL HAVE ONE (1) APPROVED COPY OF PLANS AND SPECIFICATIONS AT THE JOB SITE AT ALL TIMES. THOROUGHLY REVIEW THE SITE CONDITIONS, DRAWINGS, AND TECHNICAL SPECIFICATIONS PRIOR TO CONSTRUCTION. COMPLETE THE WORK OF THIS PROJECT IN ACCORDANCE WITH APPROVED DRAWINGS.
- ANYTHING MENTIONED IN THE TECHNICAL SPECIFICATIONS AND NOT SHOWN ON THE DRAWINGS, OR SHOWN ON THE DRAWINGS AND NOT MENTIONED IN THE TECHNICAL SPECIFICATIONS SHALL NOT BE OF LIKE EFFECT AS IF SHOWN ON OR MENTIONED IN BOTH.
- NOTES AND DETAILS ON SPECIFIC DRAWINGS TAKE PRECEDENCE OVER GENERAL NOTES. REFERENCE TO NORTH REFERS TO TRUE NORTH. REFERENCE TO SCALE IS FOR FULL SIZED DRAWINGS ONLY. DO NOT SCALE FROM DRAWINGS.
- CONTRACTOR IS ADVISED THAT ALL EXISTING TREES AND SHRUBS ARE TO REMAIN UNLESS SPECIFICALLY NOTED TO BE REMOVED IN THE PLANS. CARE SHALL BE TAKEN TO PROTECT ALL TREES AND SHRUBS FROM DAMAGE DURING CONSTRUCTION. ALL DAMAGES CAUSED BY THE CONTRACTOR S SHALL BE REPLACED AT THE CONTRACTOR'S EXPENSE.
- CONTRACTOR SHALL BE RESPONSIBLE FOR INSTALLING AND MAINTAINING ALL CONSTRUCTION BARRICADES, SIGNS, AND WARNING DEVICES NECESSARY DURING CONSTRUCTION.
- CONTRACTOR SHALL MAINTAIN A QUALIFIED SUPERVISOR ON SITE AT ALL TIMES DURING CONSTRUCTION.
- LANDSCAPE CONSTRUCTION SHALL CONFORM TO ALL APPLICABLE STATE AND LOCAL CODES AND ORDINANCES.
- CONTRACTOR SHALL COORDINATE AND OBTAIN ALL NECESSARY PERMITS TO PERFORM ALL PROPOSED WORK AND SHALL COMPLY WITH ALL NOTIFICATION AND INSPECTION REQUIREMENTS.
- CONTRACTOR SHALL EXAMINE THE SITE CONDITIONS UNDER WHICH THE WORK IS TO BE PERFORMED AND NOTIFY THE GENERAL CONTRACTOR IN WRITING OF UNSATISFACTORY CONDITIONS. DO NOT PROCEED UNTIL CONDITIONS HAVE BEEN CORRECTED.
- BEFORE COMMENCING WORK, CONTACT APPROPRIATE UTILITY COMPANIES FOR UTILITY LOCATIONS, AND COORDINATE WITH THE GENERAL CONTRACTOR IN REGARD TO LOCATION OF PROPOSED UTILITIES, IRRIGATION SLEEVES, CONDUITS, (ETC). LANDSCAPE CONTRACTOR SHALL BE RESPONSIBLE FOR ANY MODIFICATIONS OR DAMAGES TO THE UTILITY LINES, STRUCTURES OR INJURIES THEREFROM. FOR EXISTING UTILITY INFORMATION CONTACT "THE UTILITY NOTIFICATION CENTER OF COLORADO" AT 1-800-922-1987. A MINIMUM OF THREE (3) BUSINESS DAY NOTICE IN ADVANCE OF LOCATIONS NEEDED ARE REQUIRED.
- CONTRACTOR TO SUBMIT SAMPLES OF MISCELLANEOUS LANDSCAPE & HARDSCAPE MATERIALS TO OWNER'S REPRESENTATIVE FOR APPROVAL PRIOR TO INSTALLATION, IE., MULCH, EDGER, SANDSTONE BOULDERS (ETC).
- ALL MATERIAL AND WORKMANSHIP SHALL BE GUARANTEED AND MAINTAINED FOR ONE YEAR FROM THE DATE OF INITIAL ACCEPTANCE. ALL REPLACEMENT COSTS SHALL BE BORNE BY THE CONTRACTOR.
- ALL LANDSCAPE CONSTRUCTION PRACTICES, WORKMANSHIP, AND ETHICS SHALL, BE IN ACCORDANCE WITH INDUSTRY STANDARDS SET FORTH IN THE CONSTRUCTION HANDBOOK PUBLISHED BY THE COLORADO LANDSCAPE CONTRACTOR'S ASSOCIATION.



BOULDER ASSOCIATES

1426 PEARL STREET, SUITE 300
BOULDER, COLORADO 80302
303.499.7795



ADVENTHEALTH PARKER FACILITY EXPANSION

CROWN POINT, 30TH AMDMT
LOT 1, TRACT A & B
PARKER, CO 80138

SUBMITTALS	
DESCRIPTION	DATE
1ST SUBMITTAL	06/03/2024
2ND SUBMITTAL	08/16/2024
3RD SUBMITTAL	10/10/2024
4TH SUBMITTAL	11/07/2024

DATE
08/16/2024

PARKER PROJECT NUMBER
SP24-XXX

SHEET TITLE
**LANDSCAPE
COVER SHEET**

DRAWING NUMBER


10 of 25

CROWN POINT FILING 1 AMENDMENT 30

LOT 1, TRACT A & B

LOCATED IN THE NW 1/4, SECTION 10, TOWNSHIP 6 SOUTH, RANGE 66 WEST,
TOWN OF PARKER, DOUGLAS COUNTY, COLORADO.

SITE PLAN

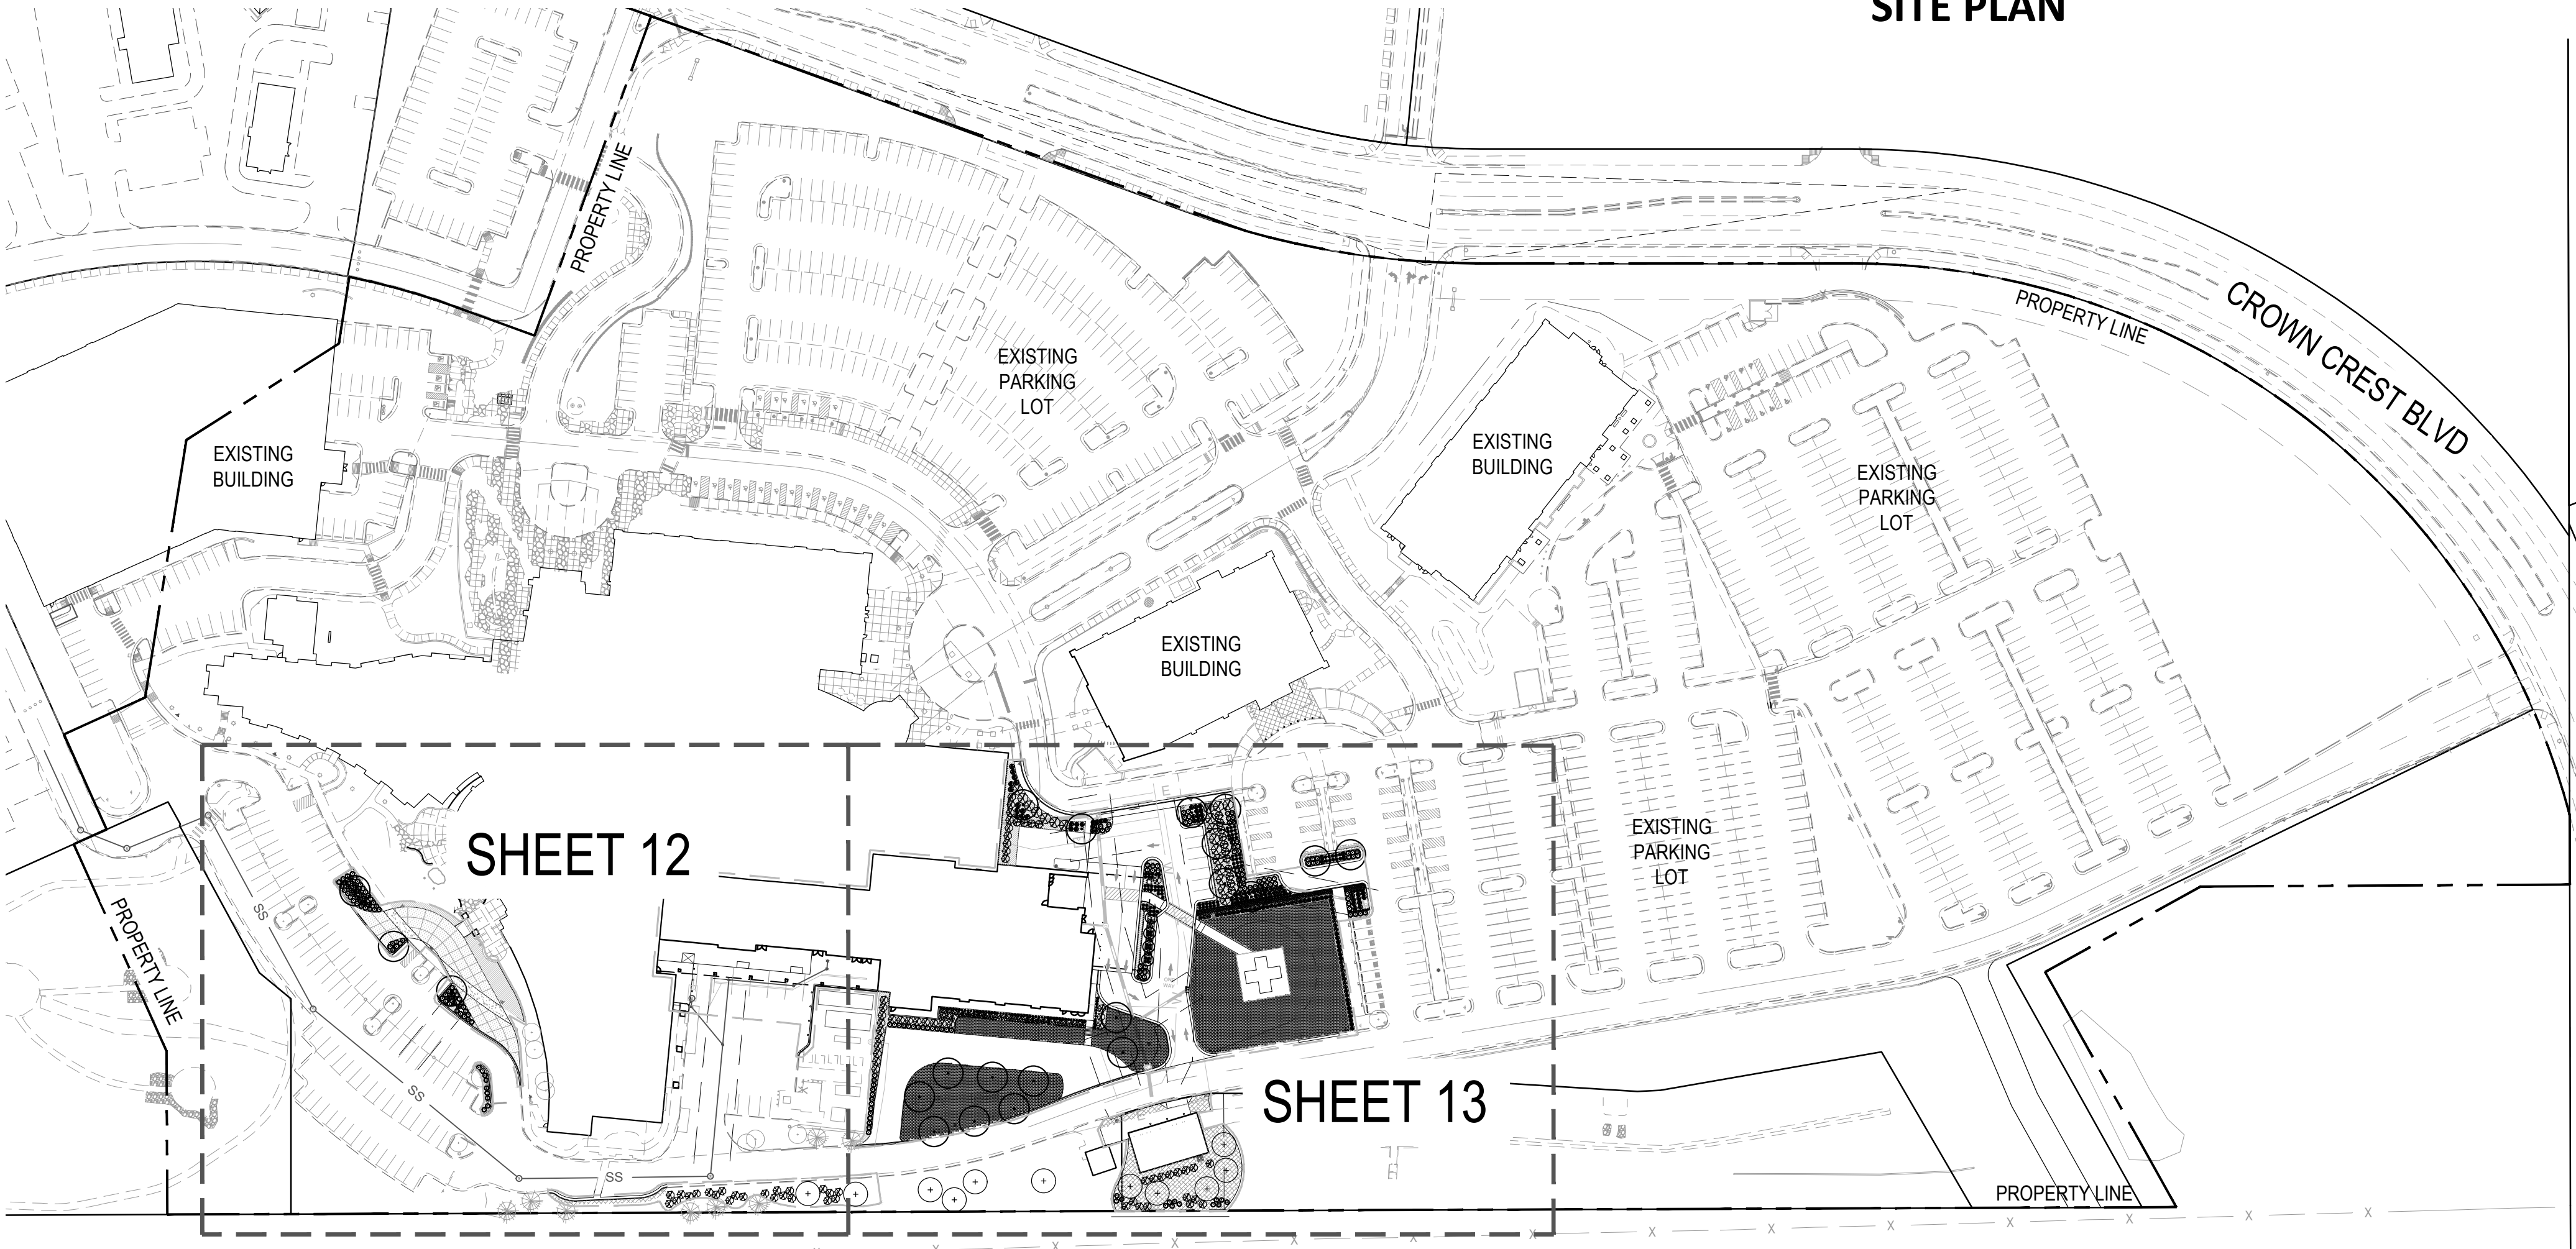

PARKING LOT INTERIOR LANDSCAPE CHART:

ISLAND TYPE	AREA OF THE ISLAND	# OF TREES REQUIRED (1/ 162 FT)	# OF TREES PROVIDED	# OF SHRUBS REQUIRED (5/162 FT)	# OF SHRUBS PROVIDED
ISLAND 1	747 SQ. FT	1	2	44	45
ISLAND 2	415 SQ. FT.	1	1	22	23
ISLAND 3	385 SQ. FT	1	0**	20	26***
ISLAND 4	316 SQ. FT	1	2	15	16
ISLAND 5	563 SQ. FT	1	1	32	41
ISLAND 6	301 SQ. FT	1	1	14	17
TOTALS:	2,727 SQ. FT	6	7*	147	168

*(1) EXTRA TREE IS BEING PROVIDED = 10 SHRUBS.
**TREE CANNOT BE PROVIDED DUE TO STORMWATER SEWER EASEMENT
***INCLUDES (9) ORNAMENTAL GRASSES = 3 SHRUBS

LANDSCAPE AREA TYPE	# OF TREES REQUIRED	# OF TREES PROVIDED	# OF SHRUBS REQUIRED	# OF SHRUBS PROVIDED
PARKING LOT INTERIOR	6 TREES	7 TREES	147 SHRUBS	168 SHRUBS

NOTE: TABLE ACCOUNTS FOR THE LANDSCAPED AREA OF THE PARKING LOT INTERIOR, NOT THE AREA OF THE ENTIRE PARKING LOT INTERIOR.

1
11

LANDSCAPE PLAN

SCALE: 1" =100"

PROPOSED LANDSCAPE:

NET SITE AREA	REQUIRED LANDSCAPE AREA	PROPOSED LANDSCAPE AREA	TREE REQUIREMENT (1 / 1,500 SF)			SHRUB REQUIREMENT (5 / 1,500 SF)			ORNAMENTAL GRASSES	
			REQUIRED	PROVIDED	SURPLUS / DEFICIT	REQUIRED	PROVIDED	SURPLUS / DEFICIT	PROVIDED	SHRUB EQUIVALENT(3 GRASSES = 1 SHRUB)
114,662 SF	17,200 SF	32,476 SF	22	30	+8	108	254*	+146	71	24

*INCLUDES 24 GRASS EQUIVALENT SHRUBS

OVERALL LANDSCAPE AREA:

EXISTING LANDSCAPING TO REMAIN	405,596 SQ FT
PROPOSED ADDITIONAL LANDSCAPE	32,476 SQ FT
TOTAL LANDSCAPE PROPOSED	439,072 SQ FT
LANDSCAPE REQUIRED (1,474,205 SQ FT X .15%)	221,131 SQ FT

MINIMUM EVERGREEN REQUIREMENT	25%	
MAXIMUM EVERGREEN REQUIREMENT	50%	
NUMBER OF TREES PROPOSED	REQUIRED (25% / 50%)	PROVIDED (30%)
	37*	11

*INCLUDES (7) TREES IN PARKING LOT ISLANDS

LANDSCAPING PERIMETER CHART:

LOCATION	LENGTH / %	TREE REQUIREMENTS (1 / 40 LF)			SHRUB REQUIREMENT (5 / 40 LF)		
		REQUIRED	PROVIDED	SURPLUS / DEFICIT	REQUIRED	PROVIDED	SURPLUS / DEFICIT
SOUTH PROPERTY LINE	263 LF	7	11	+4	33	52	+19
MIN. EVERGREEN TREE REQUIREMENT	40%	3 / 4	11				



BOULDER ASSOCIATES

1426 PEARL STREET, SUITE 300
BOULDER, COLORADO 80302
303.499.7795



SMITHGROUP

ADVENTHEALTH PARKER FACILITY EXPANSION

CROWN POINT, 30TH AMDMT
LOT 1, TRACT A & B
PARKER, CO 80138

SUBMITTALS

DESCRIPTION	DATE
1ST SUBMITTAL	06/03/2024
2ND SUBMITTAL	08/16/2024
3RD SUBMITTAL	10/10/2024
4TH SUBMITTAL	11/07/2024

DATE

08/16/2024

PARKER PROJECT NUMBER

SP24-062

SHEET TITLE

**OVERALL
LANDSCAPE PLAN**

DRAWING NUMBER


11 of 25

CROWN POINT FILING 1 AMENDMENT 30

LOT 1, TRACT A & B

LOCATED IN THE NW 1/4, SECTION 10, TOWNSHIP 6 SOUTH, RANGE 66 WEST,
TOWN OF PARKER, DOUGLAS COUNTY, COLORADO.

SITE PLAN

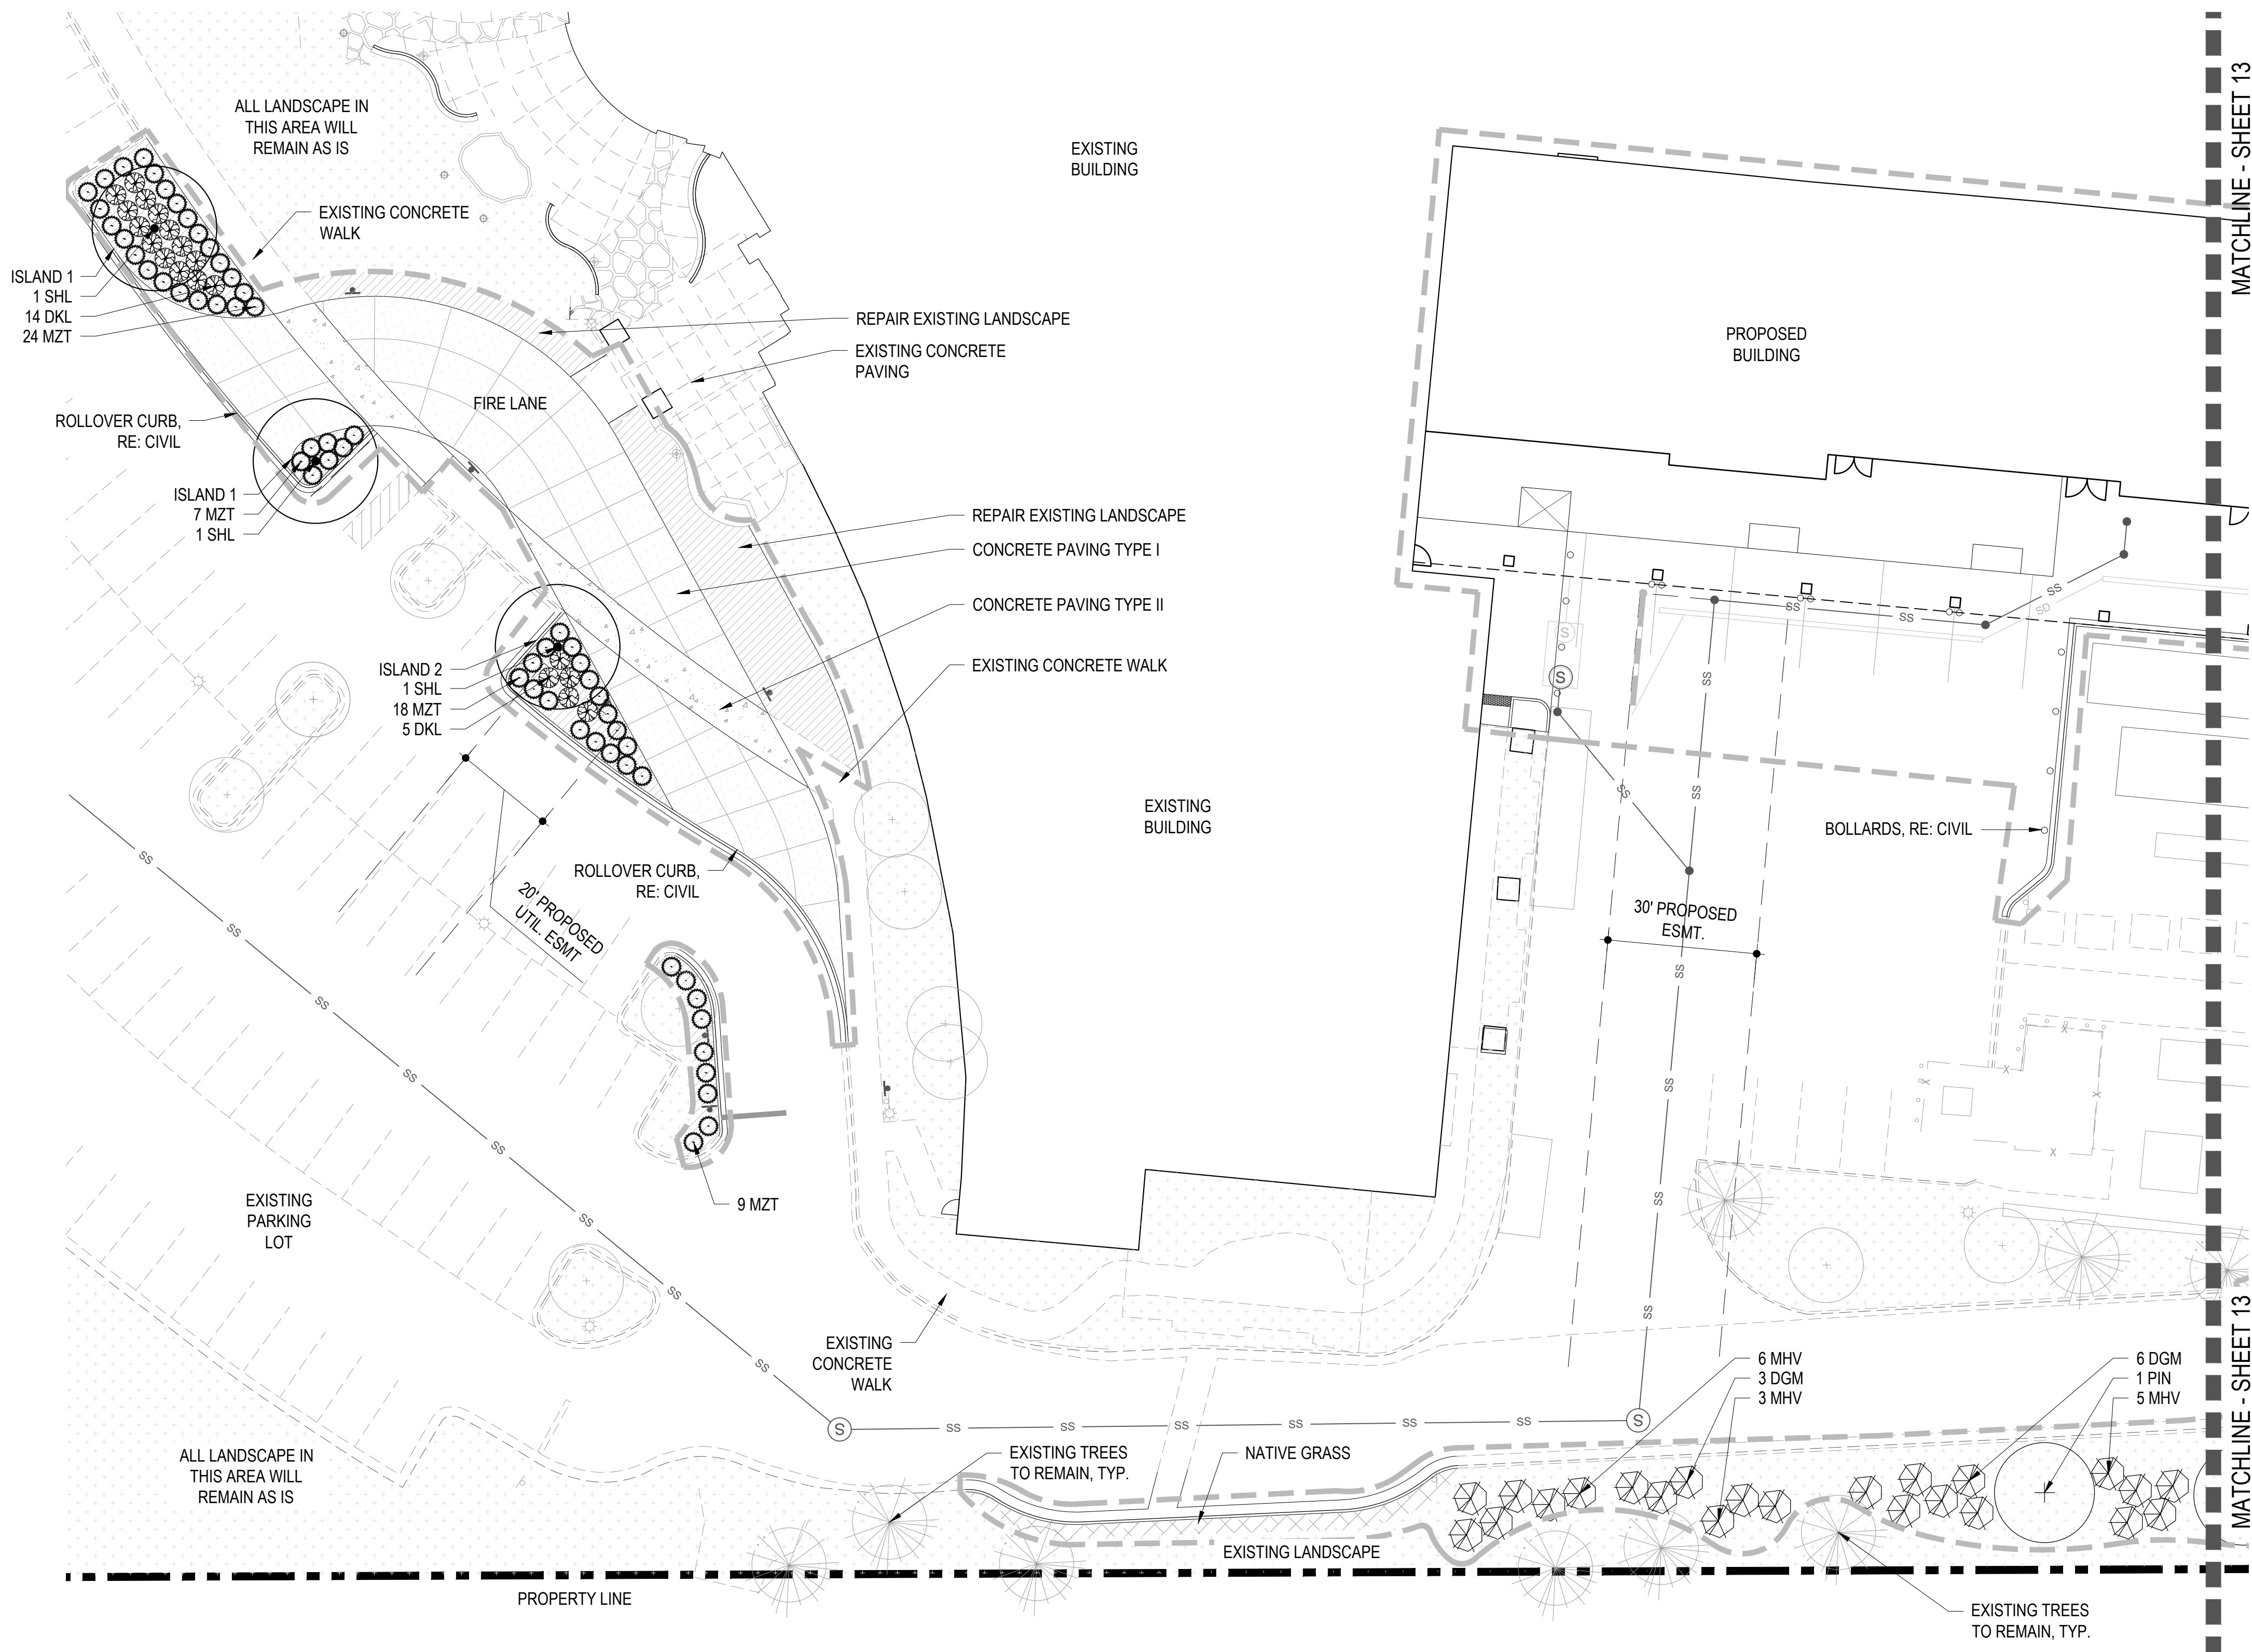



MATERIAL LEGEND:

- PROPERTY LINE
- MATCHLINE
- LIMIT OF WORK
- STEEL EDGER
- CONCRETE PAVING TYPE I - VEHICULAR (6" TH) W/ TOOLED JOINTS
COLOR: DAVIS COLOR 'OMAHA TAN' #5084
FINISH: LIGHT ACID ETCH
- CONCRETE PAVING TYPE II - VEHICULAR (6" TH) W/ TOOLED JOINTS
COLOR: STANDARD GRAY
FINISH: LIGHT BROOM
- 1-1/2" RIVER ROCK MULCH


PLANTING LEGEND:

- DECIDUOUS SHADE TREE
- EXISTING TREE
- ORNAMENTAL TREE
- EVERGREEN TREE
- DECIDUOUS SHRUB
- EVERGREEN SHRUB
- ORNAMENTAL GRASSES
- LOW GROW NATIVE SEED MIX
- NATURE'S PRAIRIE SOD
PRODUCER: TURF MASTERS LLC
- EXISTING LANDSCAPE

KEY MAP:

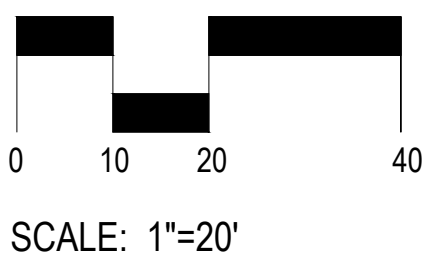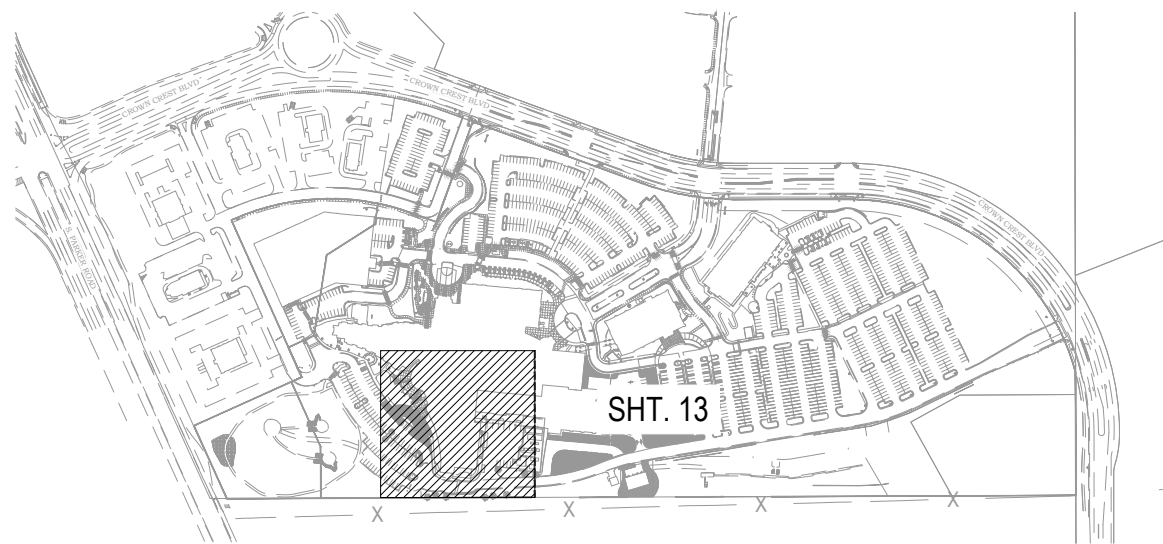

BOULDER ASSOCIATES
1426 PEARL STREET, SUITE 300
BOULDER, COLORADO 80302
303.499.7795

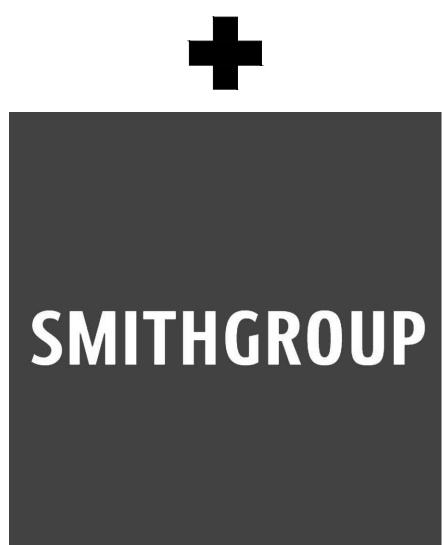

ADVENTHEALTH PARKER FACILITY EXPANSION

CROWN POINT, 30TH AMDMT
LOT 1, TRACT A & B
PARKER, CO 80138

SUBMITTALS	
DESCRIPTION	DATE
1ST SUBMITTAL	06/03/2024
2ND SUBMITTAL	08/16/2024
3RD SUBMITTAL	10/10/2024
4TH SUBMITTAL	11/07/2024

DATE
08/16/2024

PARKER PROJECT NUMBER
SP24-XXX

SHEET TITLE
**LANDSCAPE
PLAN**


DRAWING NUMBER

12 of 25


CROWN POINT FILING 1 AMENDMENT 30
LOT 1, TRACT A & B

LOCATED IN THE NW 1/4, SECTION 10, TOWNSHIP 6 SOUTH, RANGE 66 WEST,
TOWN OF PARKER, DOUGLAS COUNTY, COLORADO.


SITE PLAN

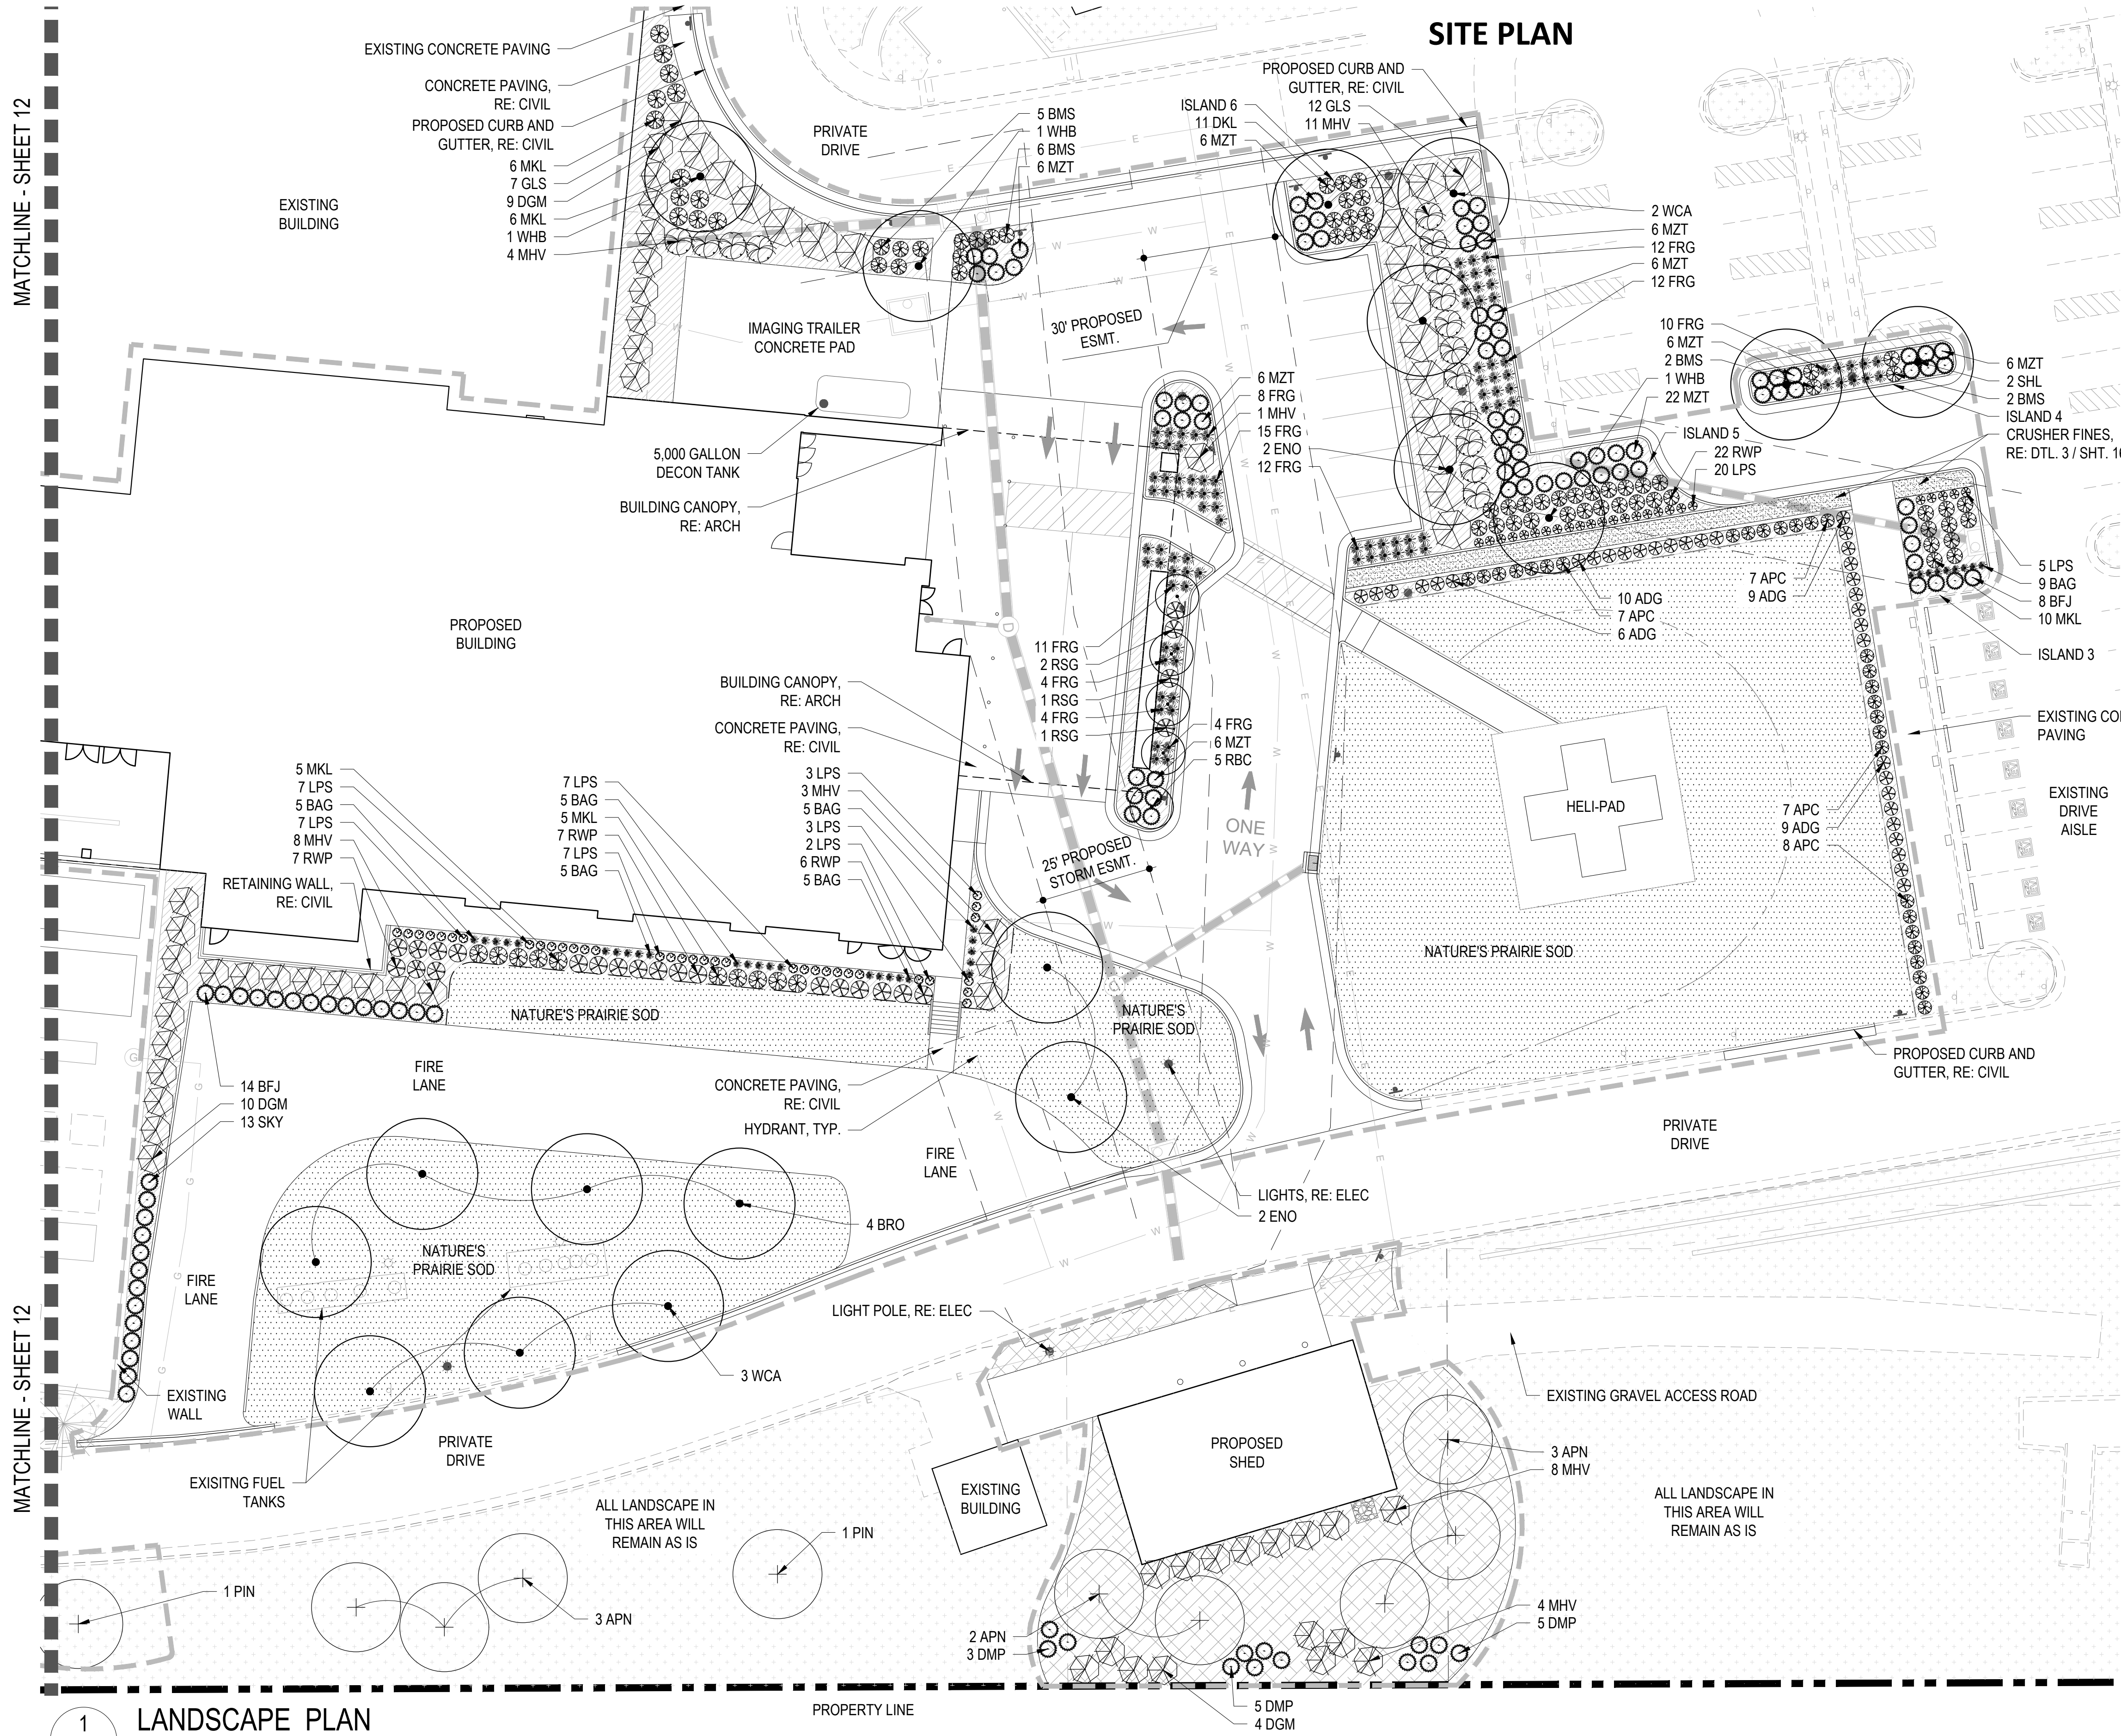




MATERIAL LEGEND:

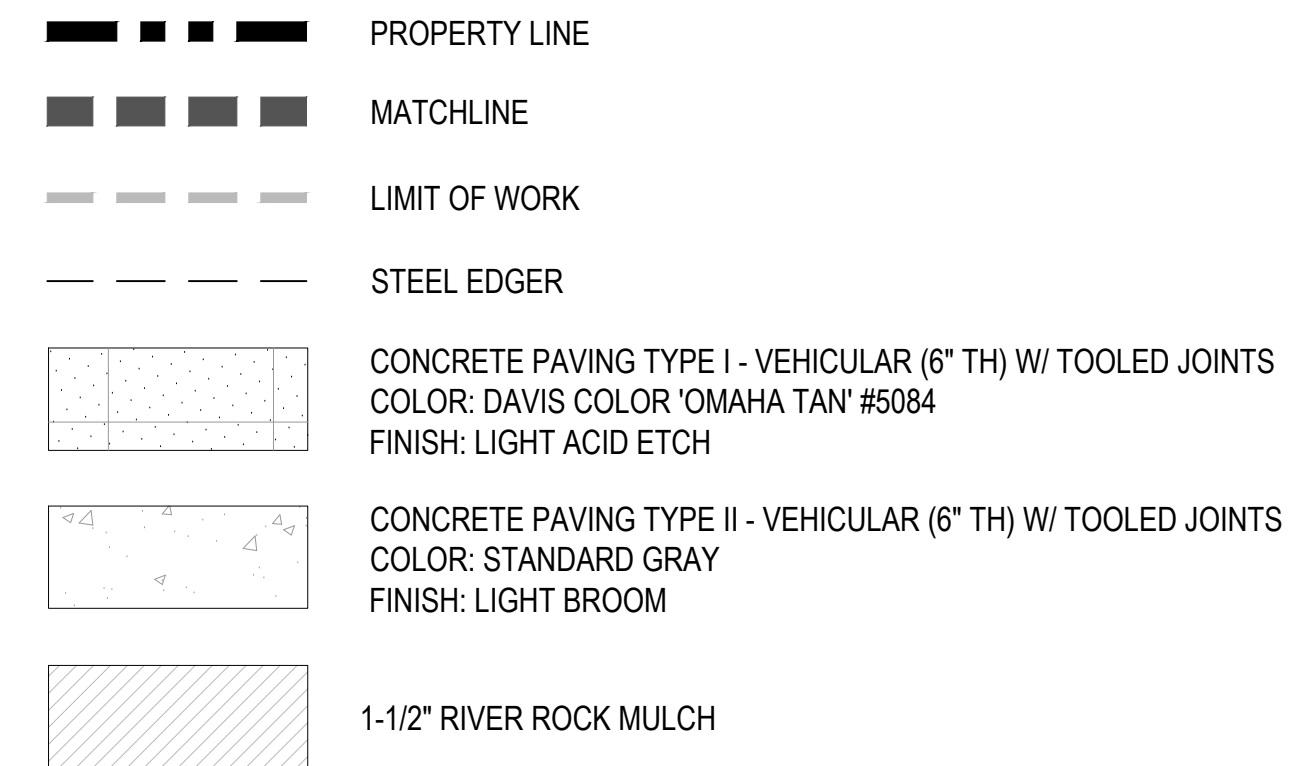

PLANTING LEGEND:

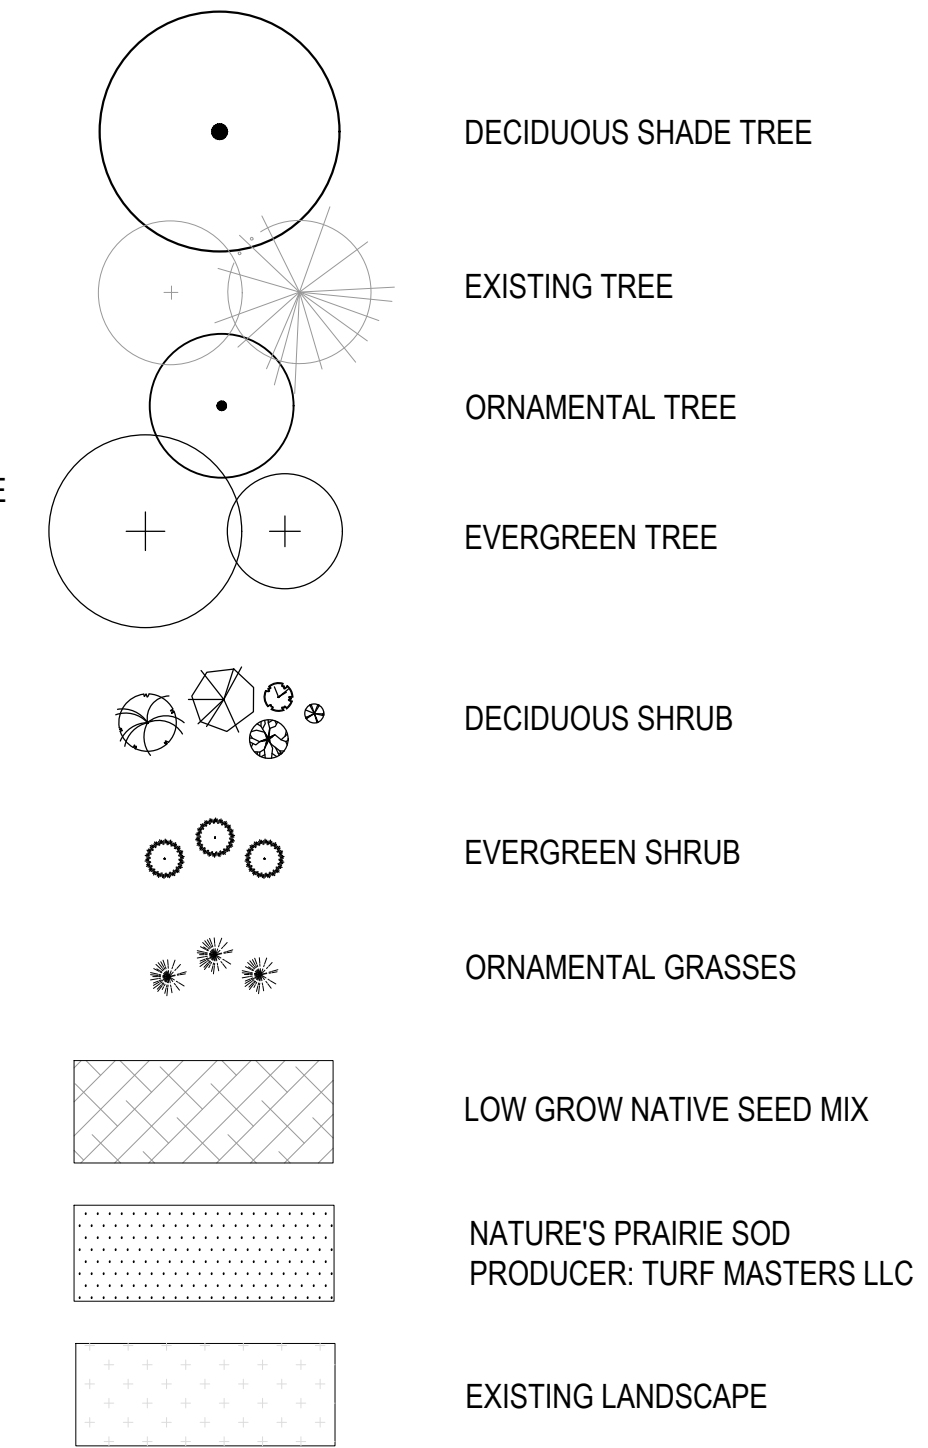

KEY MAP:

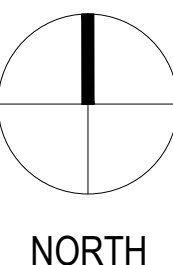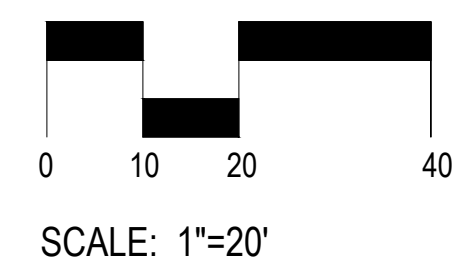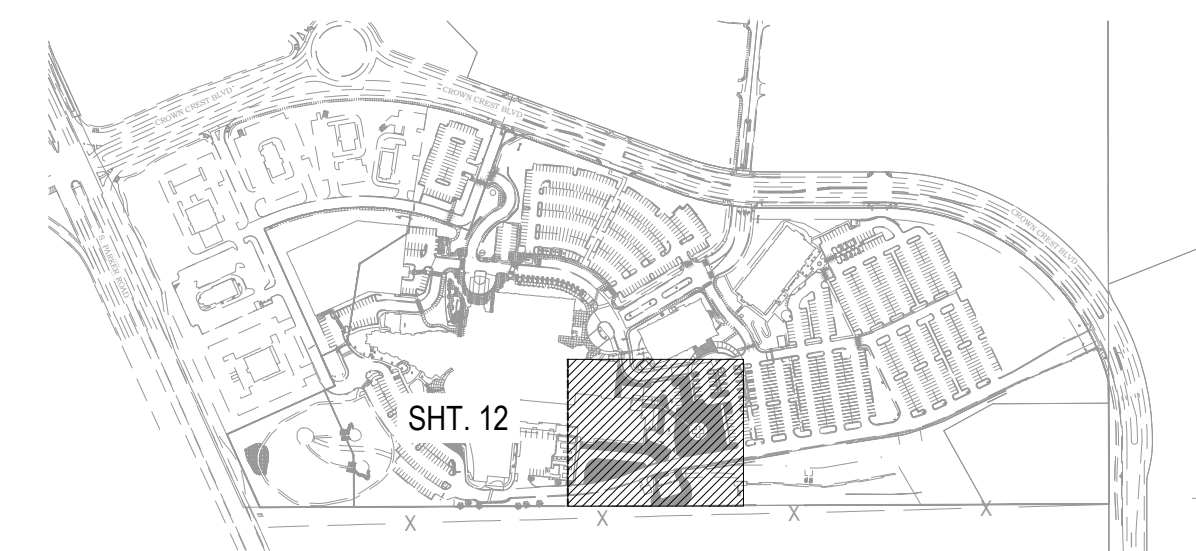**Boulder Associates**

426 PEARL STREET, SUITE 300
BOULDER, COLORADO 80302
303.499.7795



SMITHGROUP

ADVENTHEALTH
PARKER FACILITY
EXPANSION

CROWN POINT, 30TH AMDMT
LOT 1, TRACT A & B
PARKER, CO 80138


SUBMITTALS

DESCRIPTION	DATE
1ST SUBMITTAL	06/03/2024
2ND SUBMITTAL	08/16/2024
3RD SUBMITTAL	10/10/2024
4TH SUBMITTAL	11/07/2024

CROWN POINT FILING 1 AMENDMENT 30

LOT 1, TRACT A & B

LOCATED IN THE NW 1/4, SECTION 10, TOWNSHIP 6 SOUTH, RANGE 66 WEST,
TOWN OF PARKER, DOUGLAS COUNTY, COLORADO.

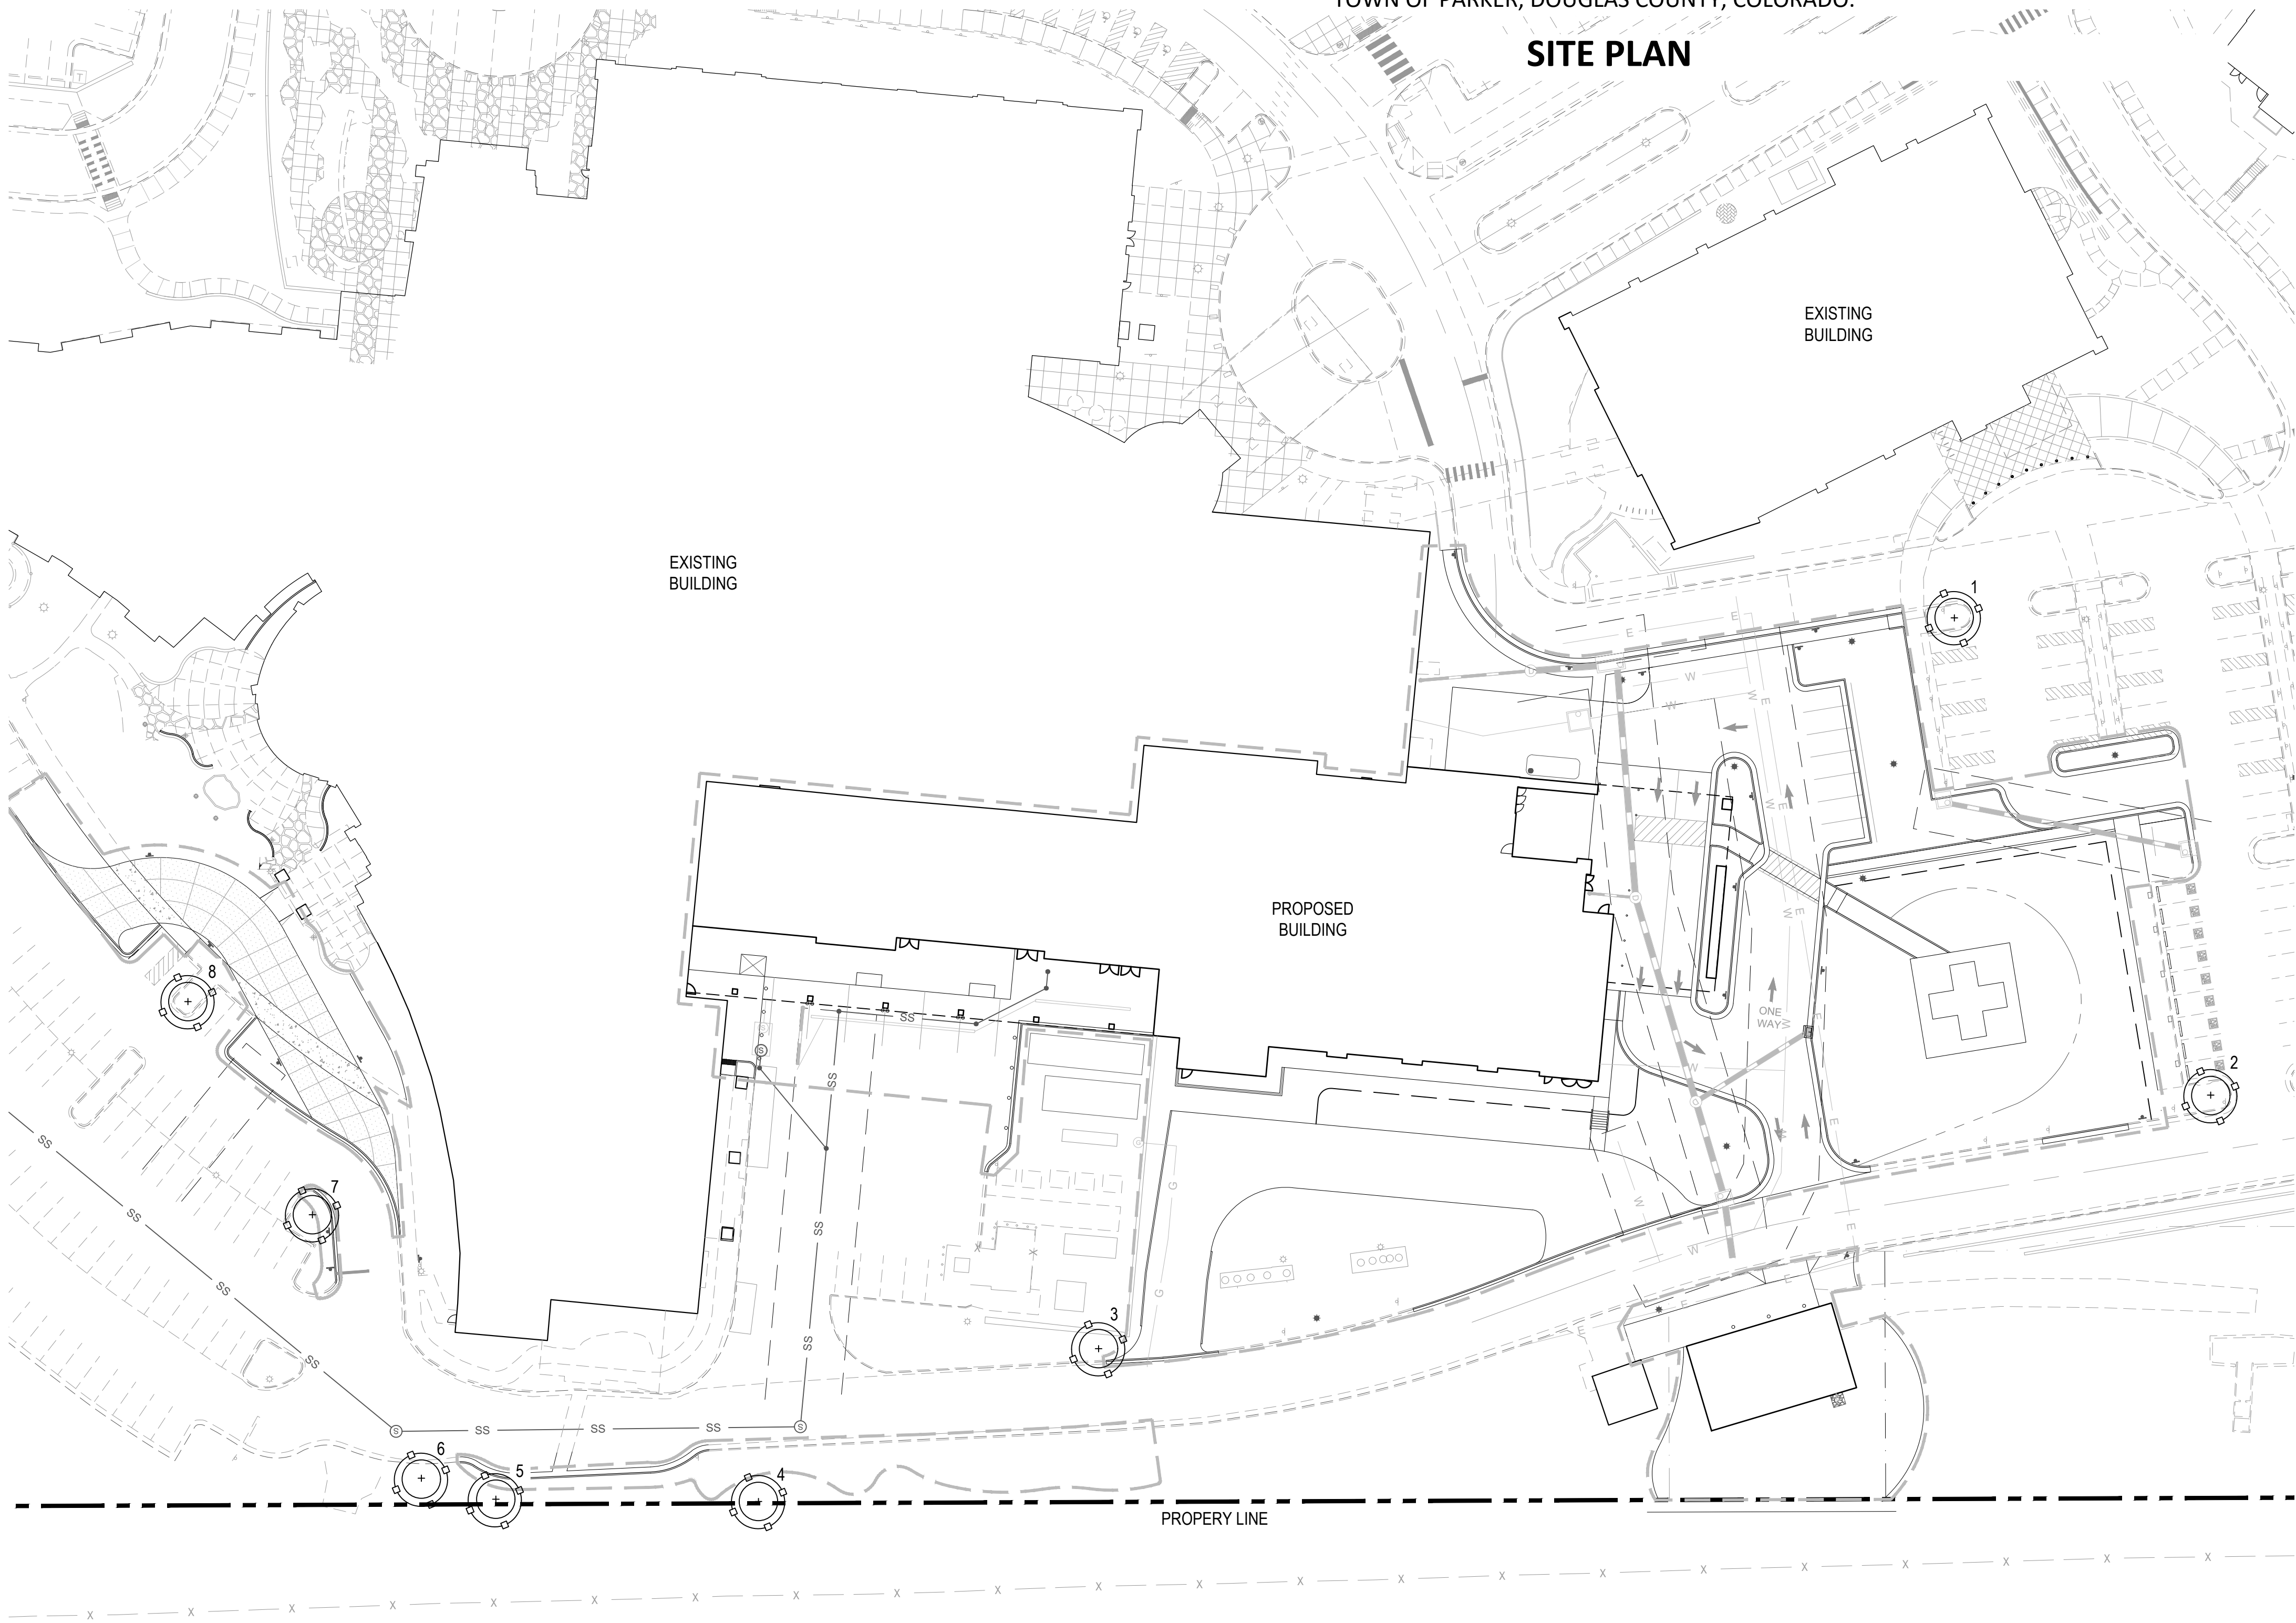

TREE CONSERVATION LEGEND:

- EXISTING TREES TO BE PRESERVED
- TREE PROTECTION FENCING, RE: DTL 2 / SHT. 14
- PROPERTY LINE

NOTE: NO EXISTING TREES ARE PROPOSED TO BE REMOVED.



BOULDER ASSOCIATES
1426 PEARL STREET, SUITE 300
BOULDER, COLORADO 80302
303.499.7795



ADVENTHEALTH
PARKER FACILITY
EXPANSION

CROWN POINT, 30TH AMDMT
LOT 1, TRACT A & B
PARKER, CO 80138

SUBMITTALS	
DESCRIPTION	DATE
1ST SUBMITTAL	06/03/2024
2ND SUBMITTAL	08/16/2024
3RD SUBMITTAL	10/10/2024
4TH SUBMITTAL	11/07/2024

DATE
08/16/2024


PARKER PROJECT NUMBER
SP24-XXX

SHEET TITLE
**TREE CONSER-
VATION PLAN**

DRAWING NUMBER

14 of 25


1 TREE CONSERVATION PLAN
14 SCALE: 1" = 40'

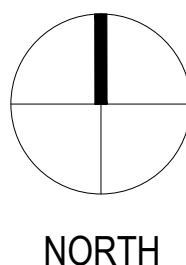


CROWN POINT FILING 1 AMENDMENT 30
LOT 1, TRACT A & B

LOCATED IN THE NW 1/4, SECTION 10, TOWNSHIP 6 SOUTH, RANGE 66 WEST,
TOWN OF PARKER, DOUGLAS COUNTY, COLORADO.


SITE PLAN

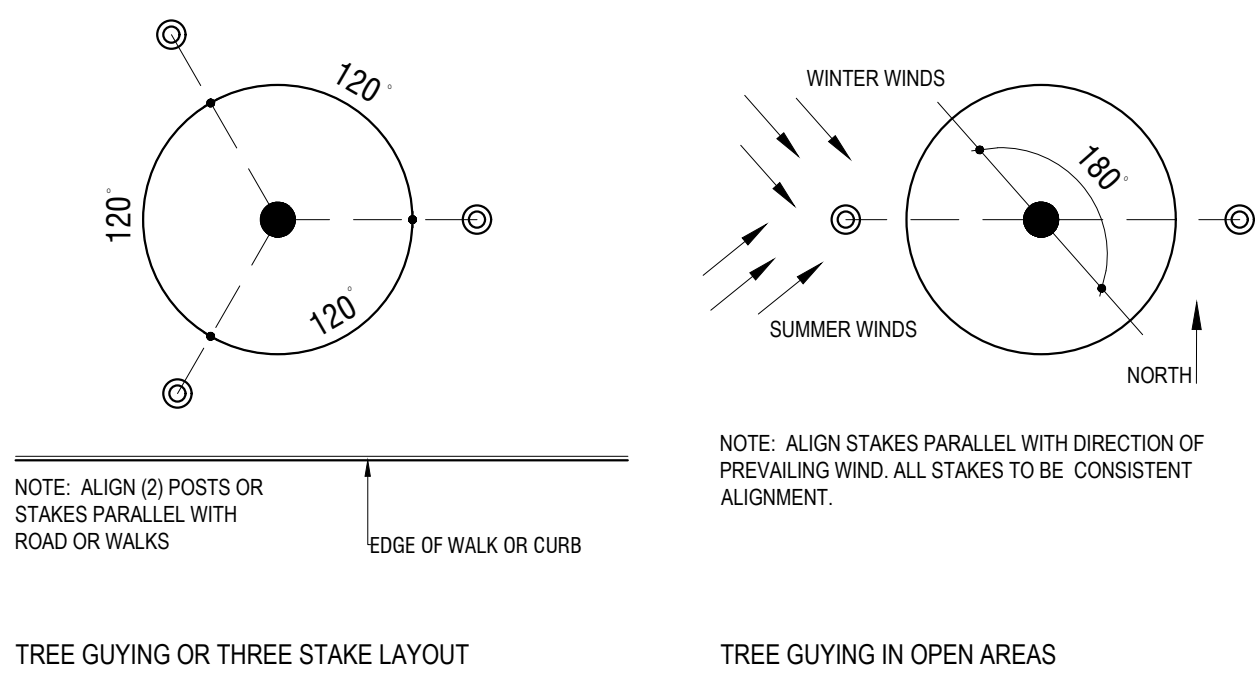


5 TREE GUYING DETAIL
15 SCALE: 3/4" = 1'-0"

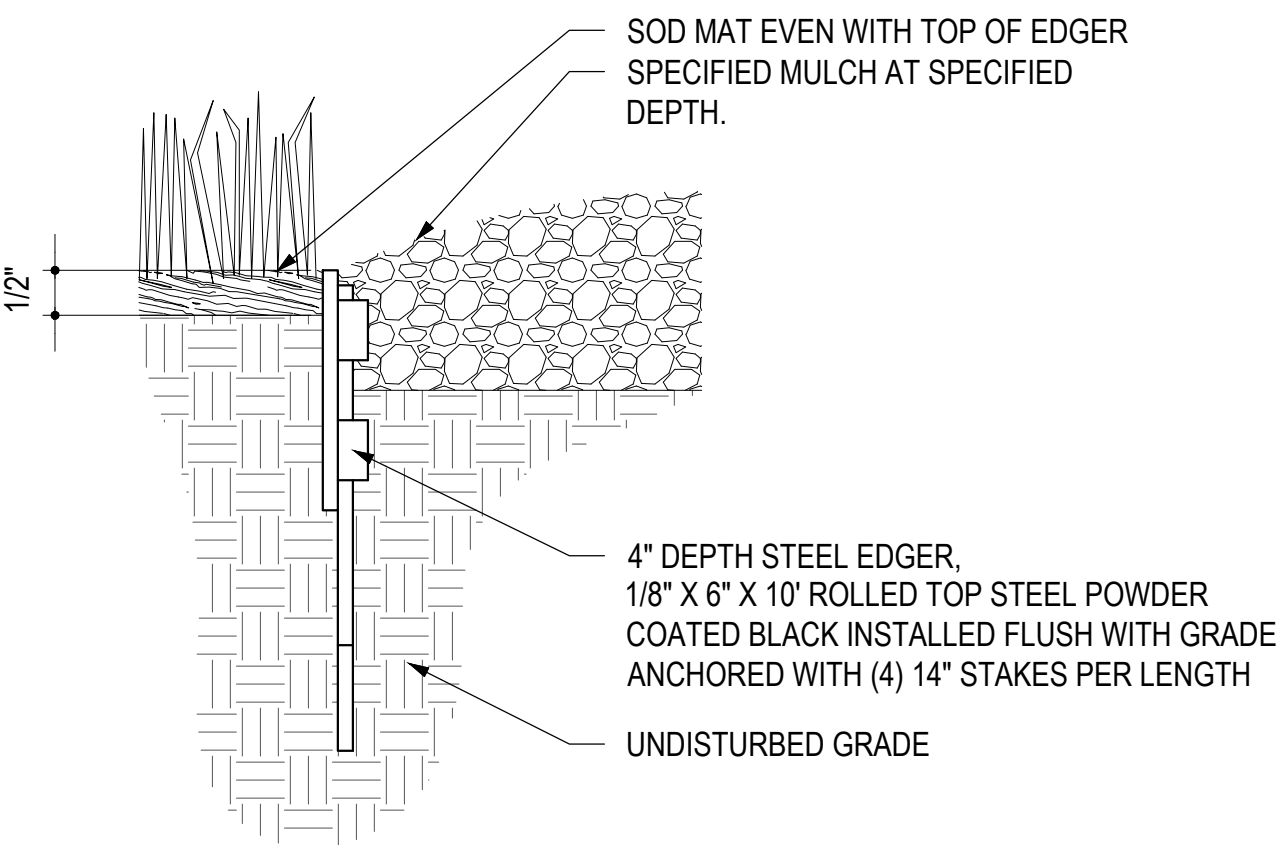


6 STEEL EDGER DETAIL
15 SCALE: 3/4" = 1'-0"

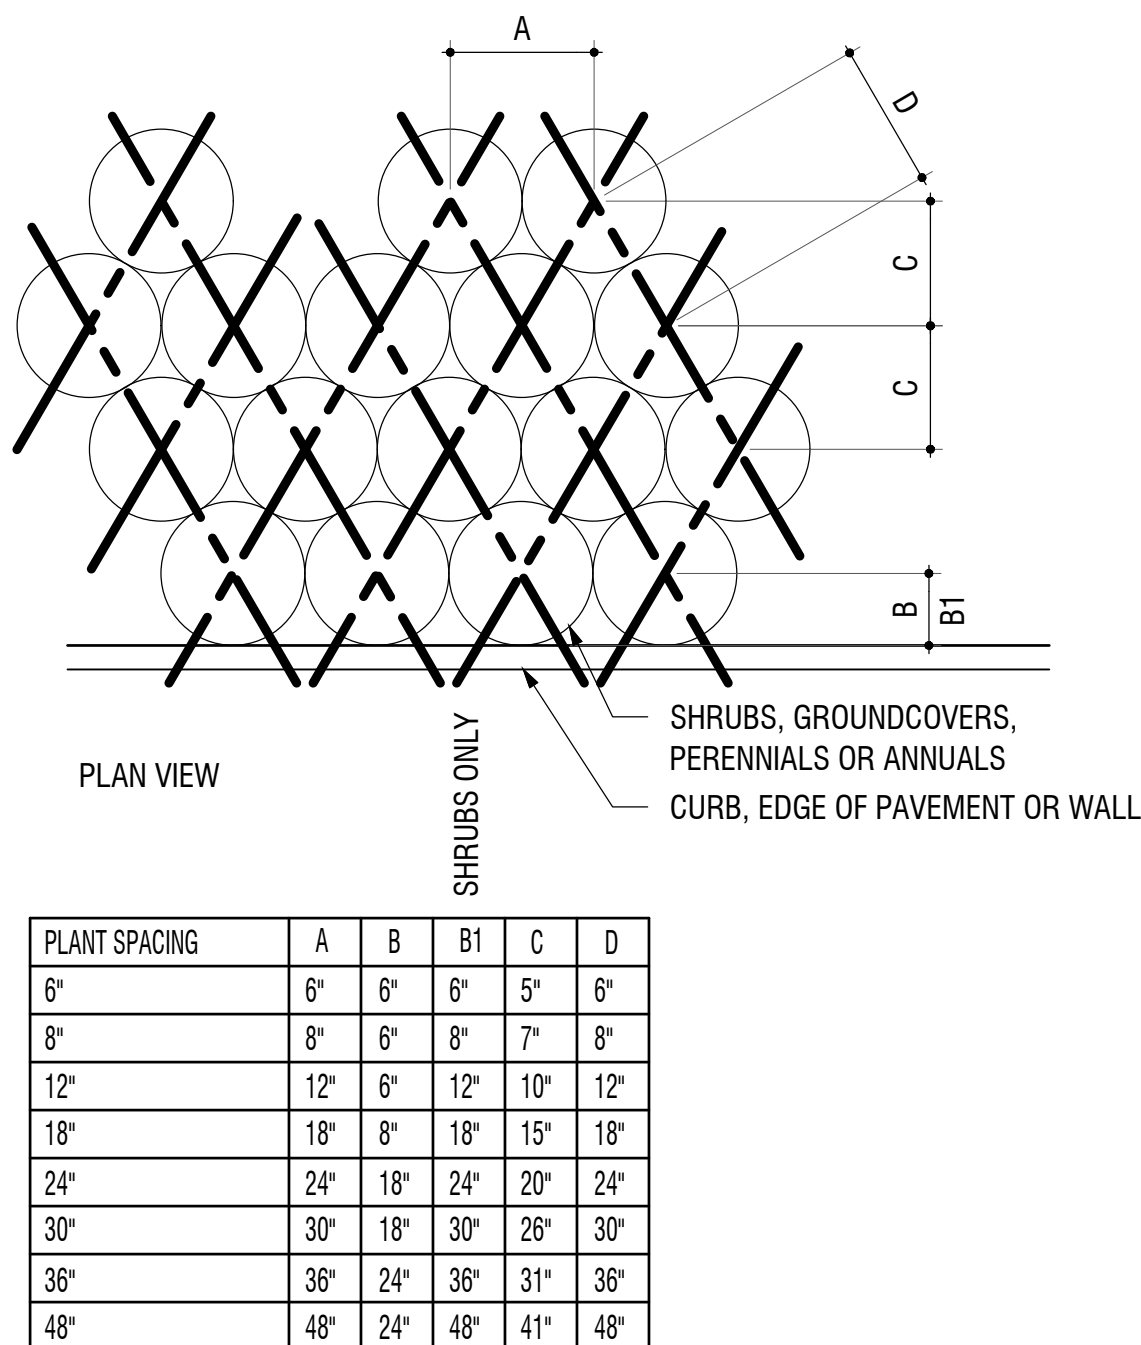


7 PLANT SPACING DETAIL
15 SCALE: 3/4" = 1'-0"

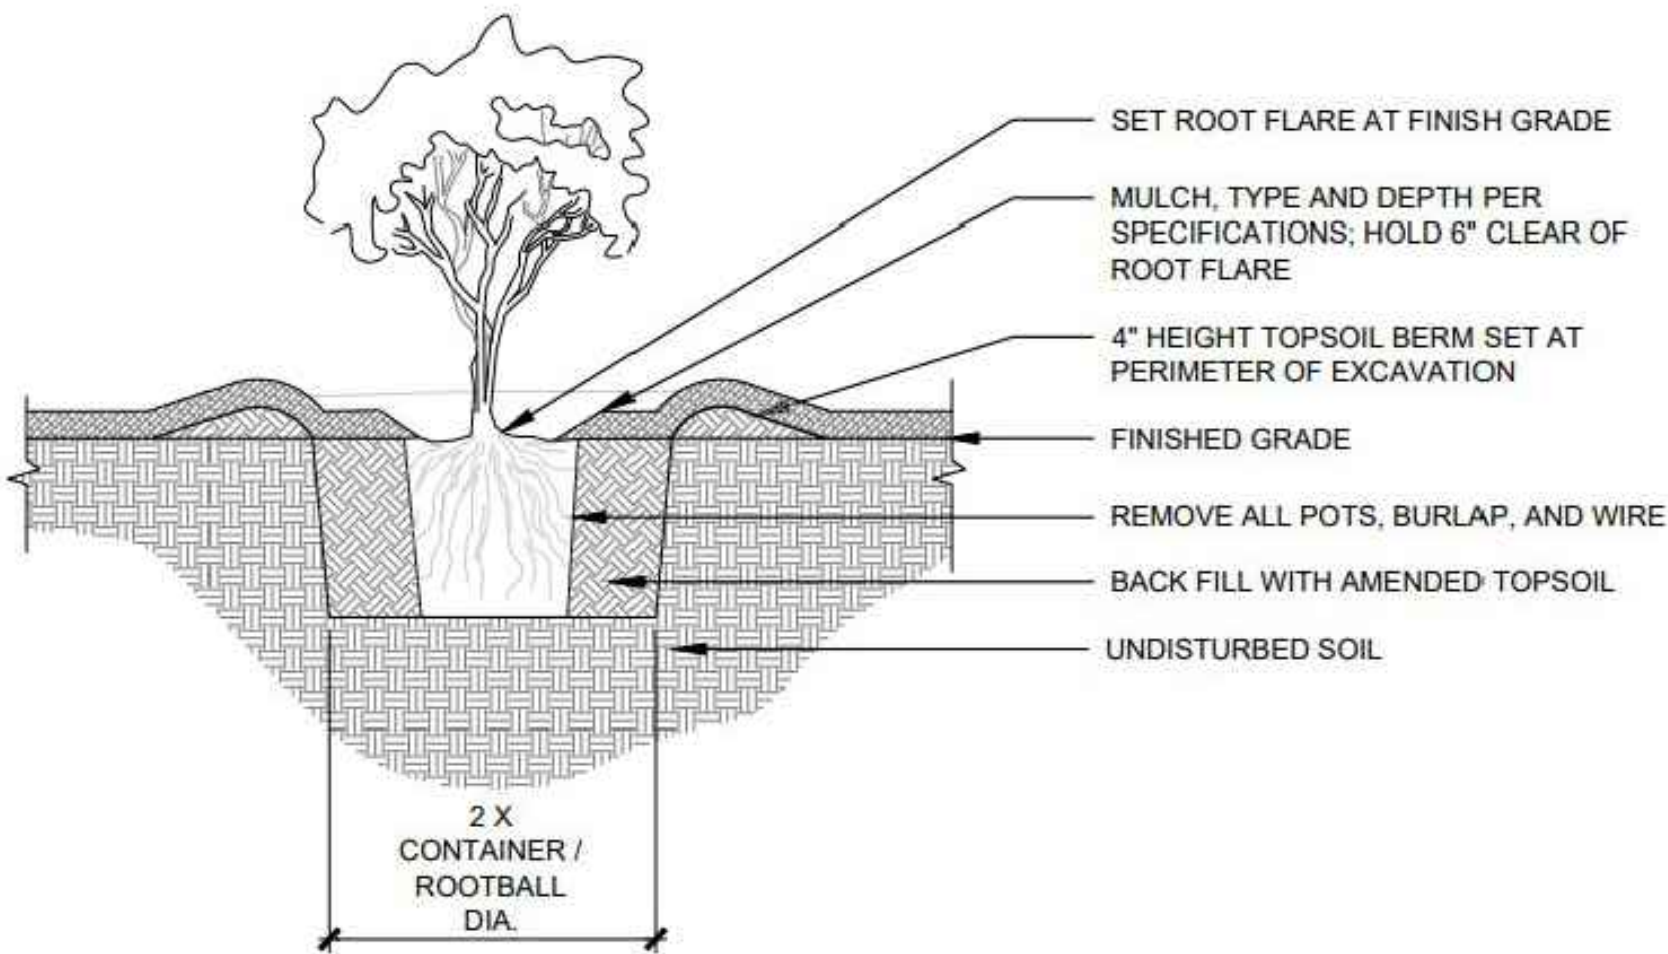


3 SHRUB PLANTING DETAIL
15 SCALE: NTS

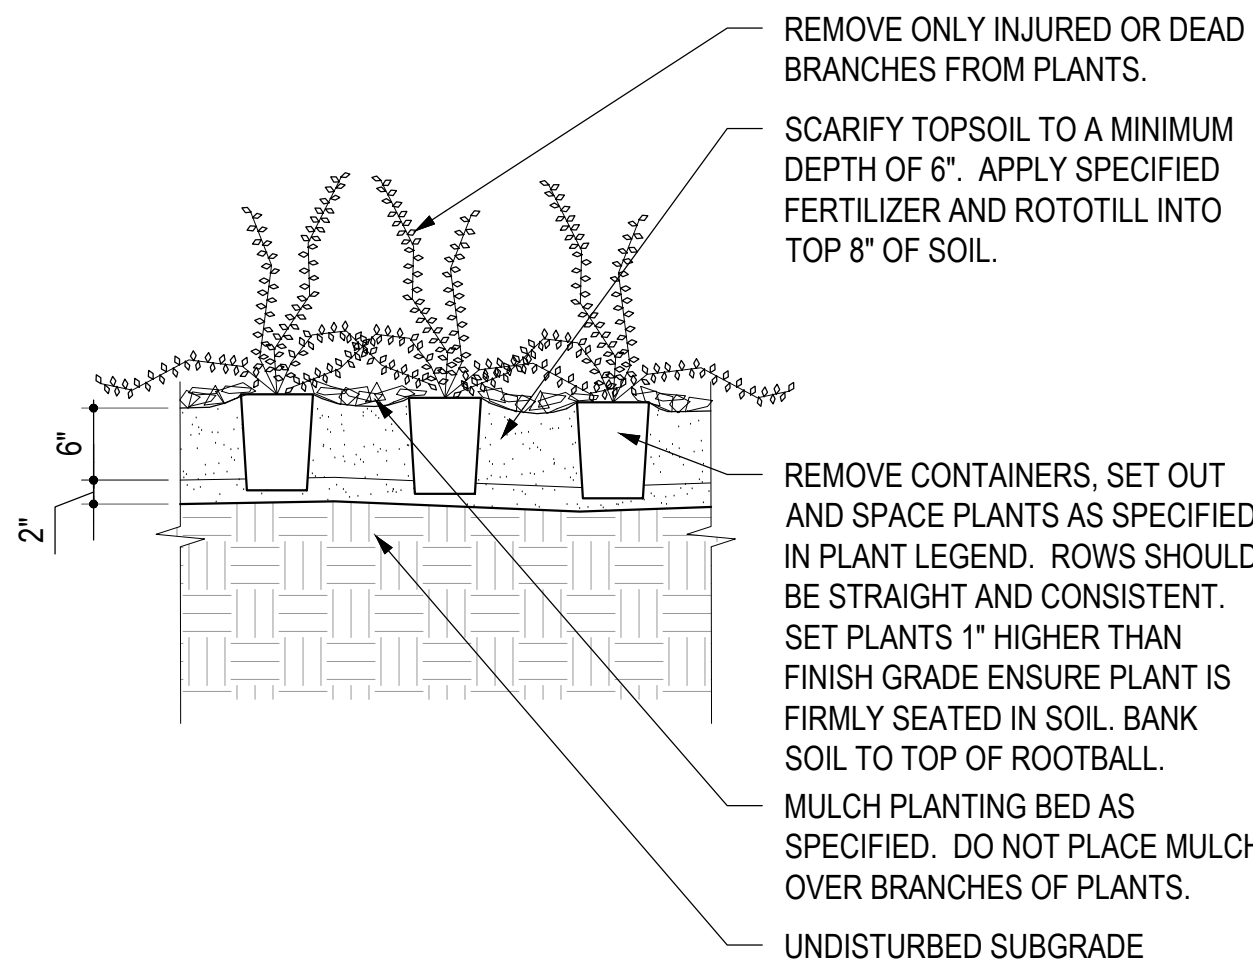

4 GROUNDCOVER DETAIL
15 SCALE: 3/4" = 1'-0"

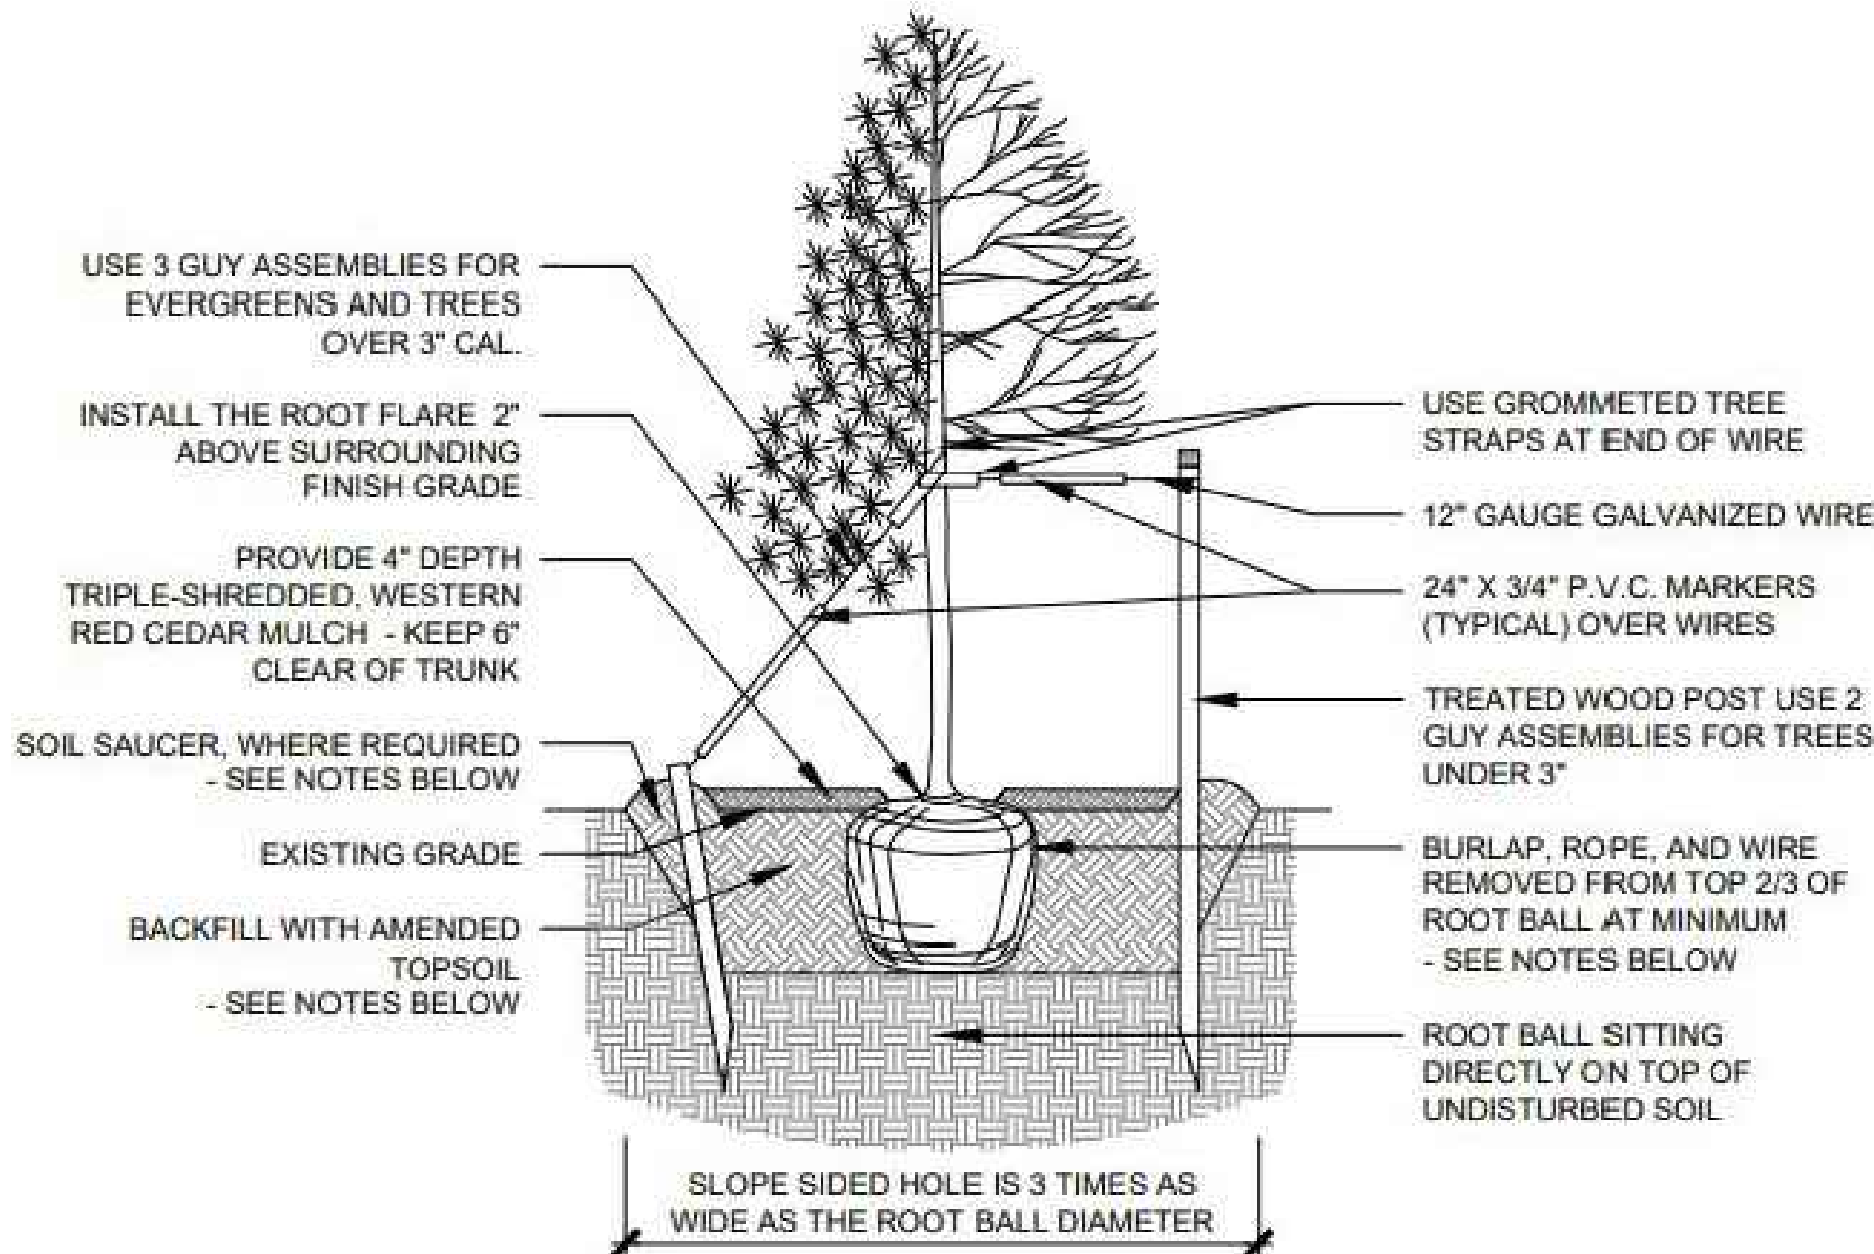

1 TREE PLANTING DETAIL
15 SCALE: NTS

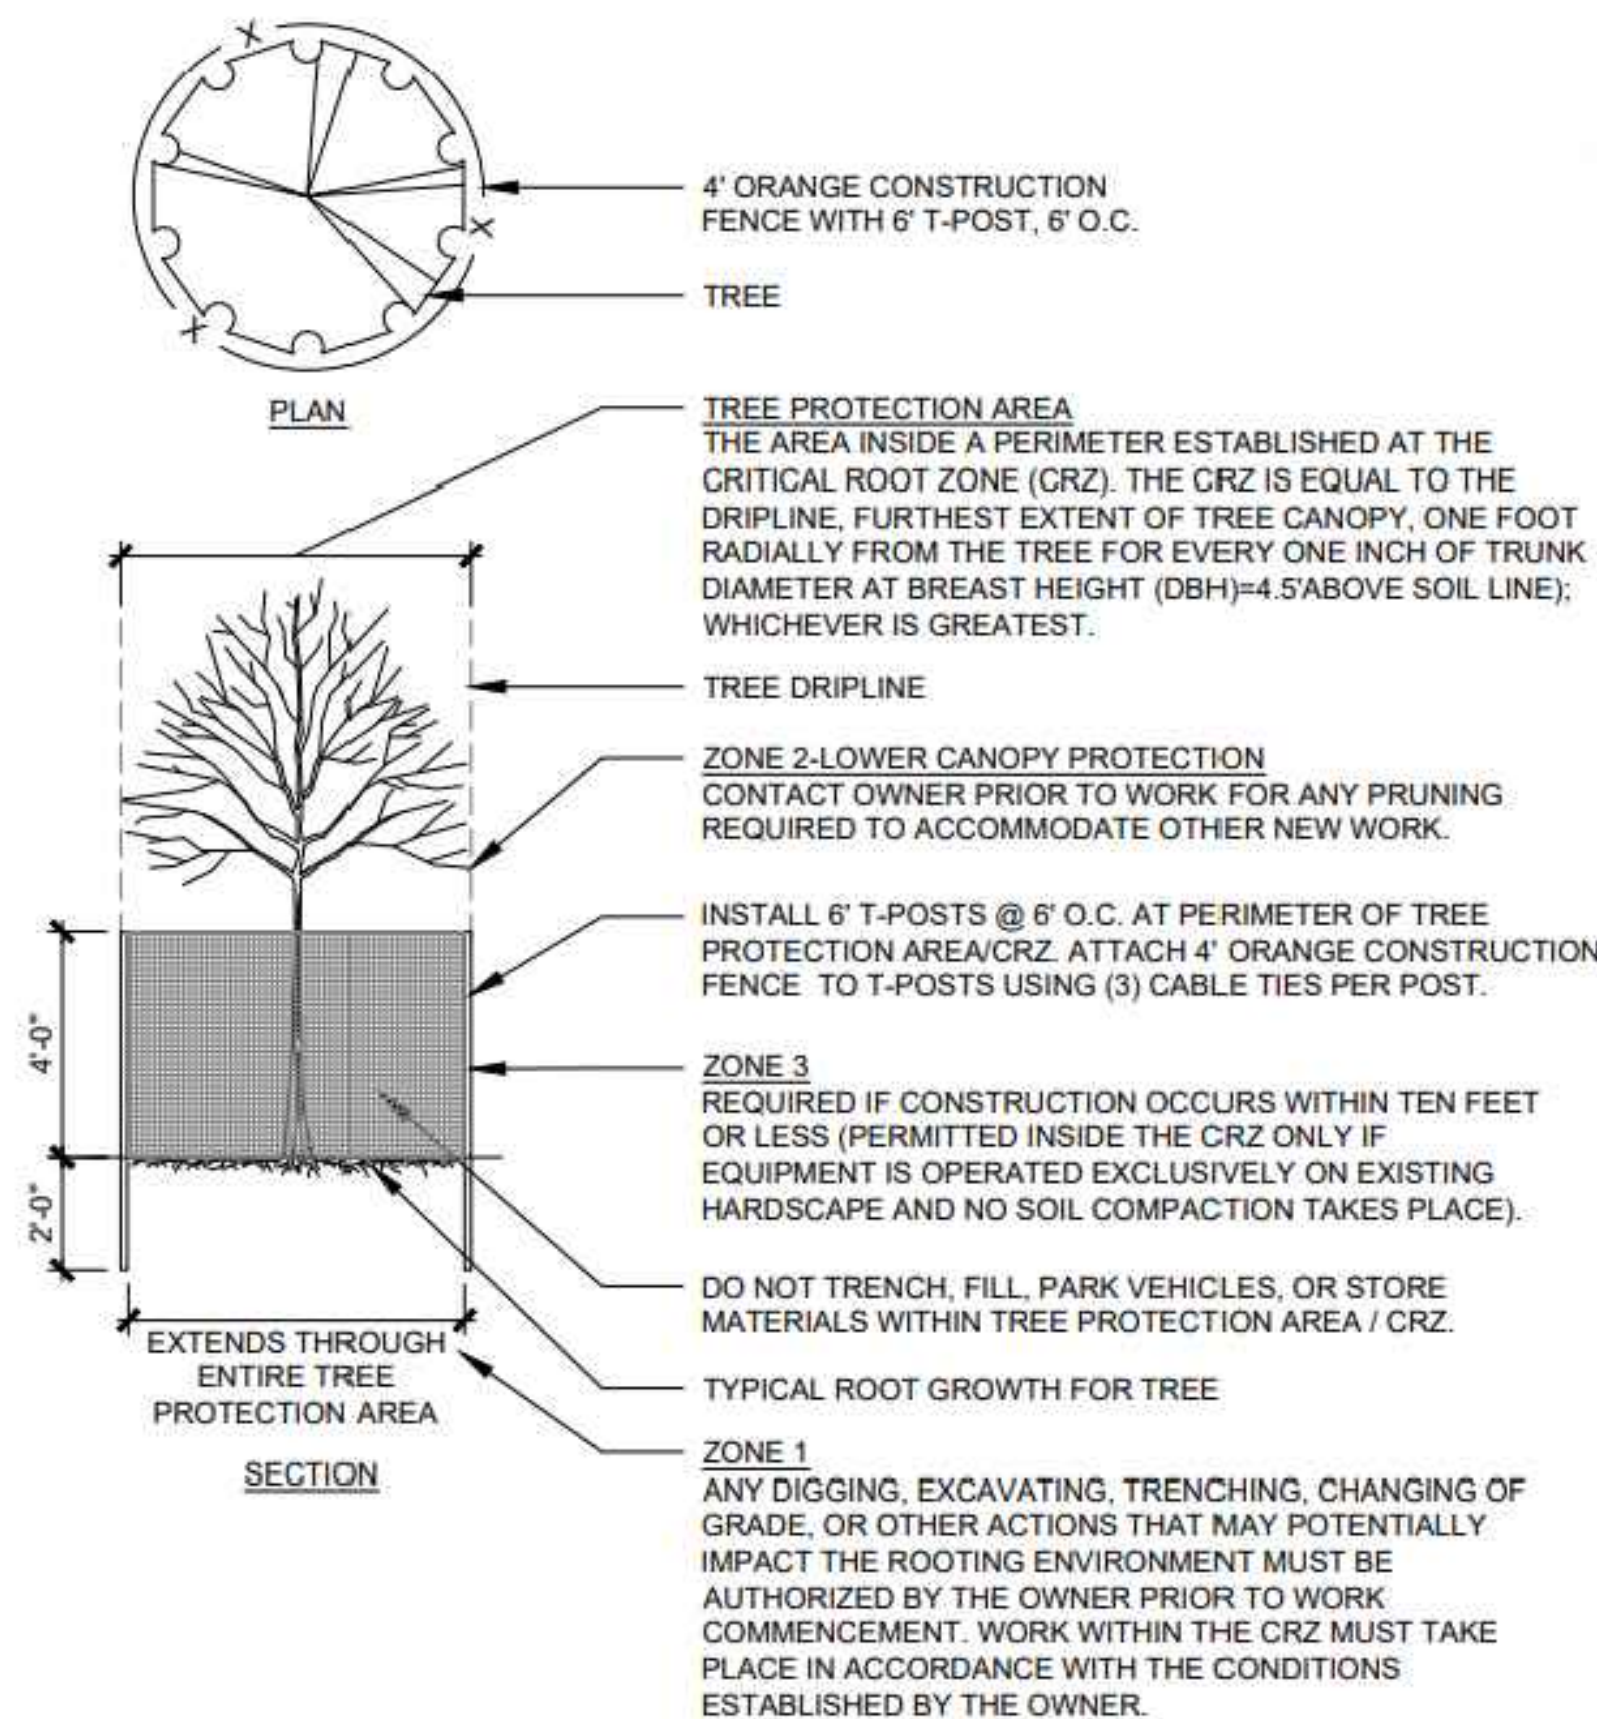

- NOTES:
1. FENCING HEIGHT MUST BE A MINIMUM OF 48".
 2. ATTACH "TREE PROTECTION AREA" SIGNS TO FENCING EVERY 50 FEET.
 3. CONSTRUCTION FENCE SHALL BE INSTALLED PRIOR TO OTHER BMP'S AND ANY LAND DISTURBING ACTIVITIES.
 4. ANY DAMAGED FENCE SHALL BE REPAIRED ON A DAILY BASIS.
 5. MULCH TO BE 'NATURAL WOOD MULCH' FROM A-1 ORGANICS.

2 TREE PRESERVATION DETAIL
15 SCALE: NTS



BOULDER ASSOCIATES

1426 PEARL STREET, SUITE 300
BOULDER, COLORADO 80302
303.499.7795



SMITHGROUP

ADVENTHEALTH
PARKER FACILITY
EXPANSION

CROWN POINT, 30TH AMDMT
LOT 1, TRACT A & B
PARKER, CO 80138

SUBMITTALS	
DESCRIPTION	DATE
1ST SUBMITTAL	06/03/2024
2ND SUBMITTAL	08/16/2024
3RD SUBMITTAL	10/10/2024
4TH SUBMITTAL	11/07/2024

DATE
08/16/2024

PARKER PROJECT NUMBER
SP24-XXX

SHEET TITLE
PLANTING
DETAILS

DRAWING NUMBER


15 of 25

CROWN POINT FILING 1 AMENDMENT 30


LOT 1, TRACT A & B

LOCATED IN THE NW 1/4, SECTION 10, TOWNSHIP 6 SOUTH, RANGE 66 WEST,
TOWN OF PARKER, DOUGLAS COUNTY, COLORADO.


SITE PLAN

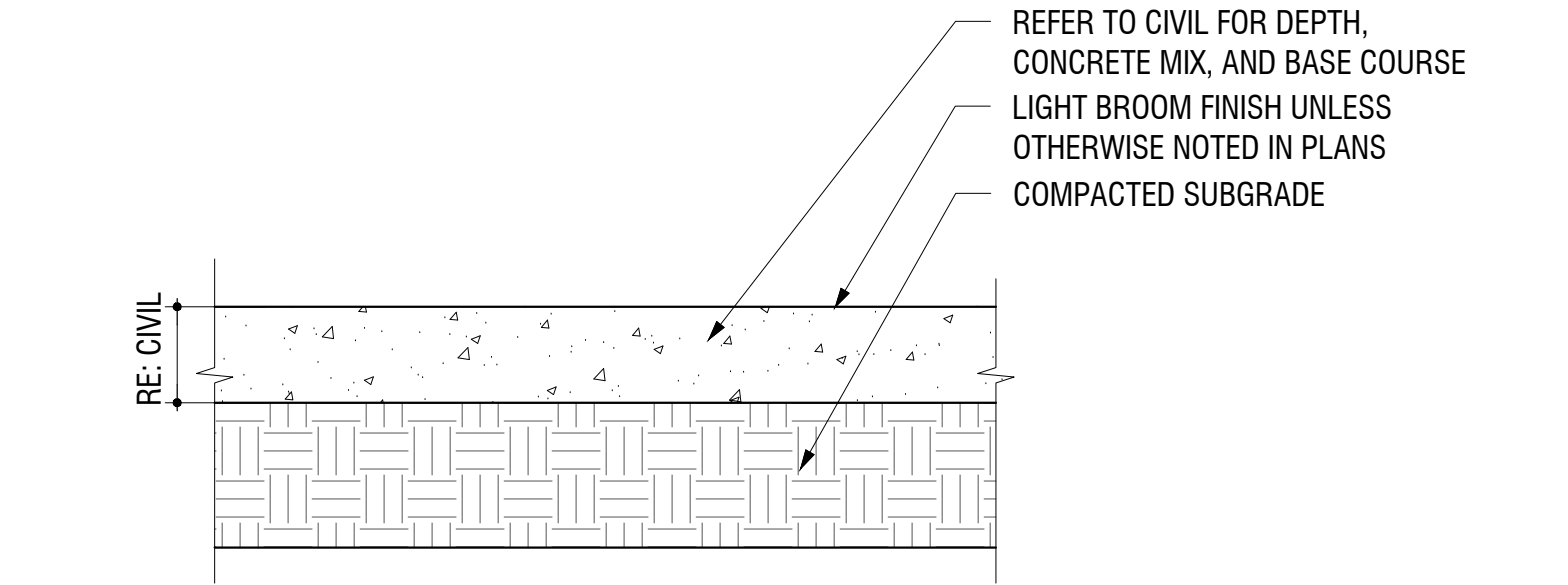

1
16 CONCRETE PAVING DETAIL - PEDESTRIAN
SCALE: 1 1/2" = 1'-0"

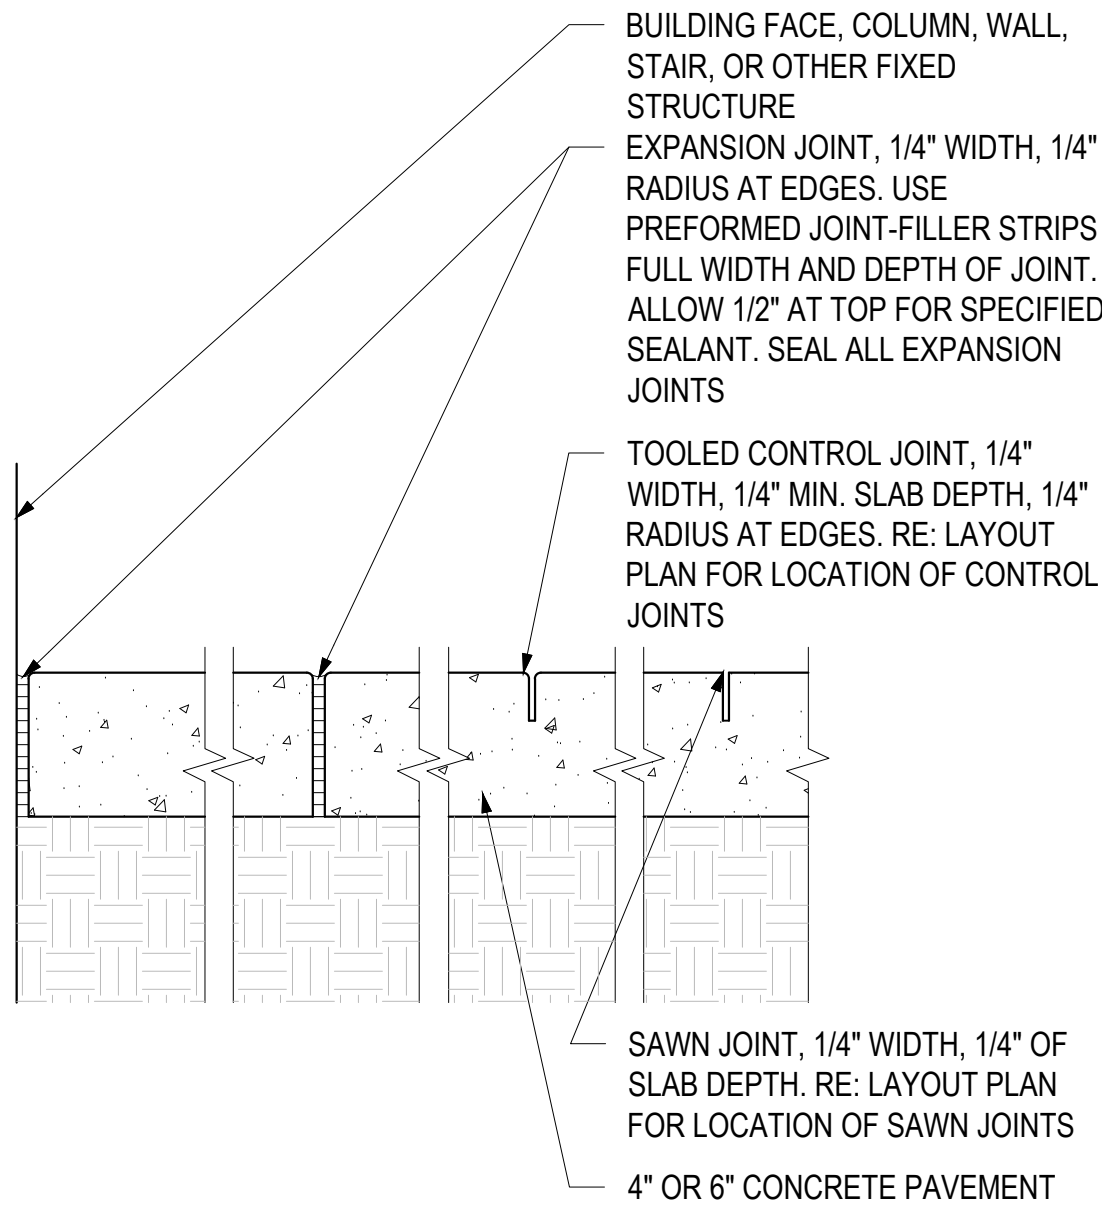

2
16 CONCRETE JOINTING
SCALE: 1-1/2" = 1'-0"

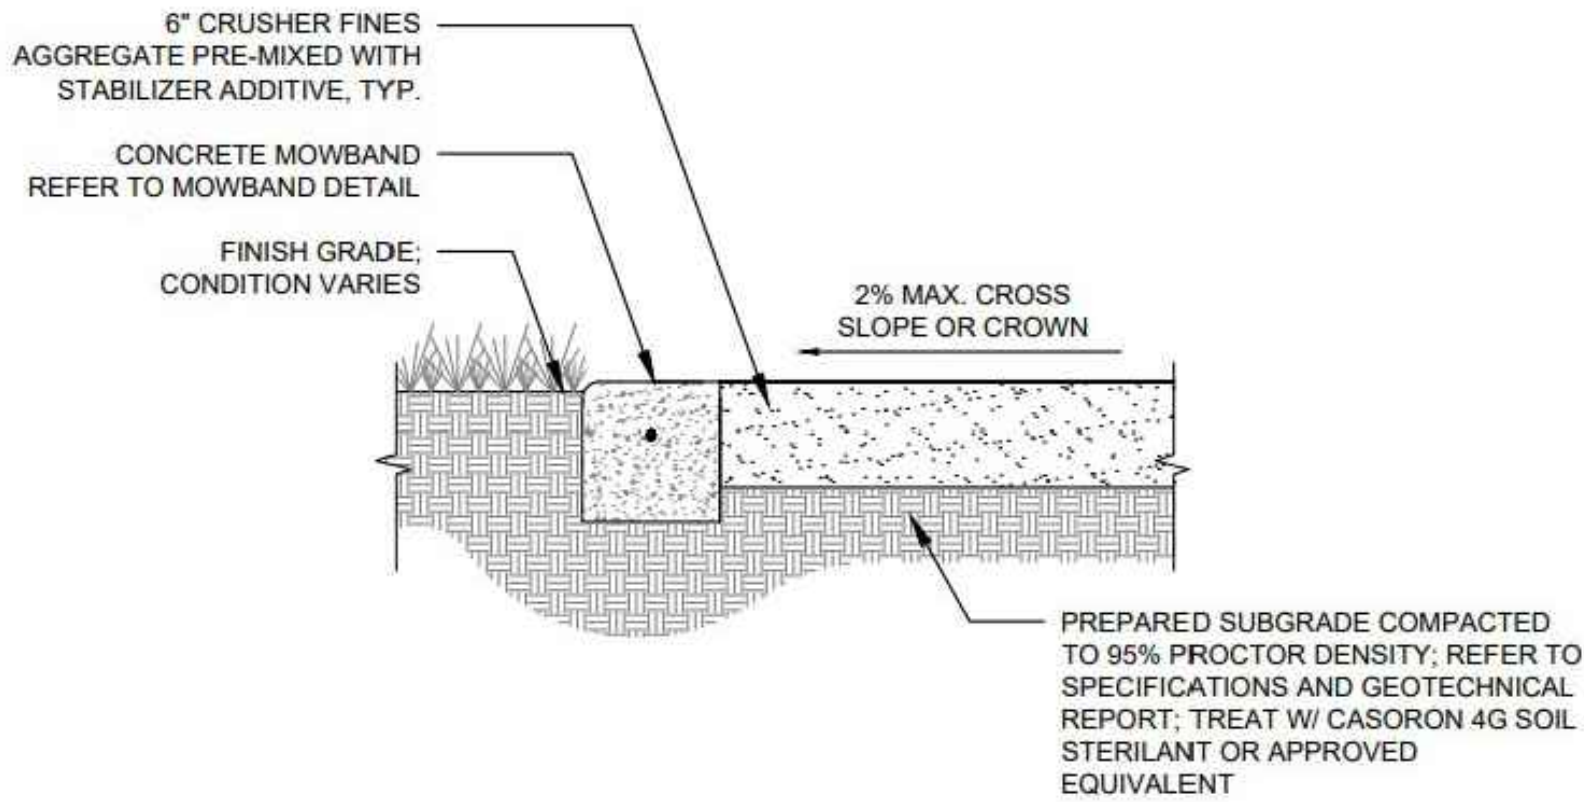

3
16 CRUSHER FINES DETAIL
SCALE: 3/4" = 1'-0"



BOULDER ASSOCIATES

1426 PEARL STREET, SUITE 300
BOULDER, COLORADO 80302
303.499.7795



SMITHGROUP

ADVENTHEALTH PARKER FACILITY EXPANSION

CROWN POINT, 30TH AMDMT
LOT 1, TRACT A & B
PARKER, CO 80138

SUBMITTALS	
DESCRIPTION	DATE
1ST SUBMITTAL	06/03/2024
2ND SUBMITTAL	08/16/2024
3RD SUBMITTAL	10/10/2024
4TH SUBMITTAL	11/07/2024

DATE	08/16/2024
PARKER PROJECT NUMBER	SP24-XXX
SHEET TITLE	SITE DETAILS

DRAWING NUMBER
16 of 25

CROWN POINT FILING 1 AMENDMENT 30

LOT 1, TRACT A & B

LOCATED IN THE NW 1/4, SECTION 10, TOWNSHIP 6 SOUTH, RANGE 66 WEST,
TOWN OF PARKER, DOUGLAS COUNTY, COLORADO.

PARKING ANALYSIS

EXISTING					
PARKING	BEDS	GFA (SF)	PARKING FORMULA	REQUIRED	PROVIDED
MEDICAL OFFICE BUILDINGS...	-	256,815	1 PER 300 SF	856.05	1,601
HOSPITAL (E)	179	-	1.5 PER PATIENT BED	268.50	
ACCESSIBLE SPACES (E)	-	-	20, PLUS 1 FOR EACH 100, OR FRACTION THEREOF, OVER...	22.00	88
				1,124.55	1,689

PROPOSED					
PARKING	BEDS	GFA (SF)	PARKING FORMULA	REQUIRED	PROVIDED
MEDICAL OFFICE BUILDINGS...	-	256,815	1 PER 300 SF	856.05	1,462
HOSPITAL (E)	329	-	1.5 PER PATIENT BED	493.50	
POLICE (N)	-	-	-	-	7
EV (N*)	-	-	-	-	9
ACCESSIBLE SPACES	-	-	20, PLUS 1 FOR EACH 100, OR FRACTION THEREOF, OVER...	23.00	68
				1,349.55	1,546

(E) - REPRESENTS EXISTING STALLS
(N) - REPRESENTS NEW STALLS
(N*) - REPRESENTS EXISTING STANDARD PARKING SPACES RESTRIPTED FOR NEW EV SPACES


PARKING SPACE COUNT			
PARKING SPACE TYPE	COUNT	WIDTH	LENGTH
TYPICAL PARKING SPACES (E)	1,462	9'-0"	18'-0" MIN
ACCESSIBLE SPACES (E)	68	9'-0"	18'-0" MIN
POLICE SPACES (N)	5	9'-0"	18'-0" MIN
POLICE SPACES (N)	2	10'-0"	18'-0" MIN
EV SPACES (N*)	9	9'-0"	18'-0" MIN
TOTAL SPACES	1,546		

(E) - REPRESENTS EXISTING STALLS
(N) - REPRESENTS NEW STALLS
(N*) - REPRESENTS EXISTING STANDARD PARKING SPACES RESTRIPTED FOR NEW EV SPACES

SITE PLAN

BICYCLE PARKING ANALYSIS

BICYCLE PARKING	GFA (SF)	PARKING FORMULA	REQUIRED	PROVIDED
HOSPITAL (E)	451,732	2 PER 10,000 SF NOT TO EXCEED 10	10	22
HOSPITAL (N)	185,500	REQUIREMENT IS MET WITH EXISTING HOSPITAL	-	
HOSPITAL TOTAL	637,232	-	10	22

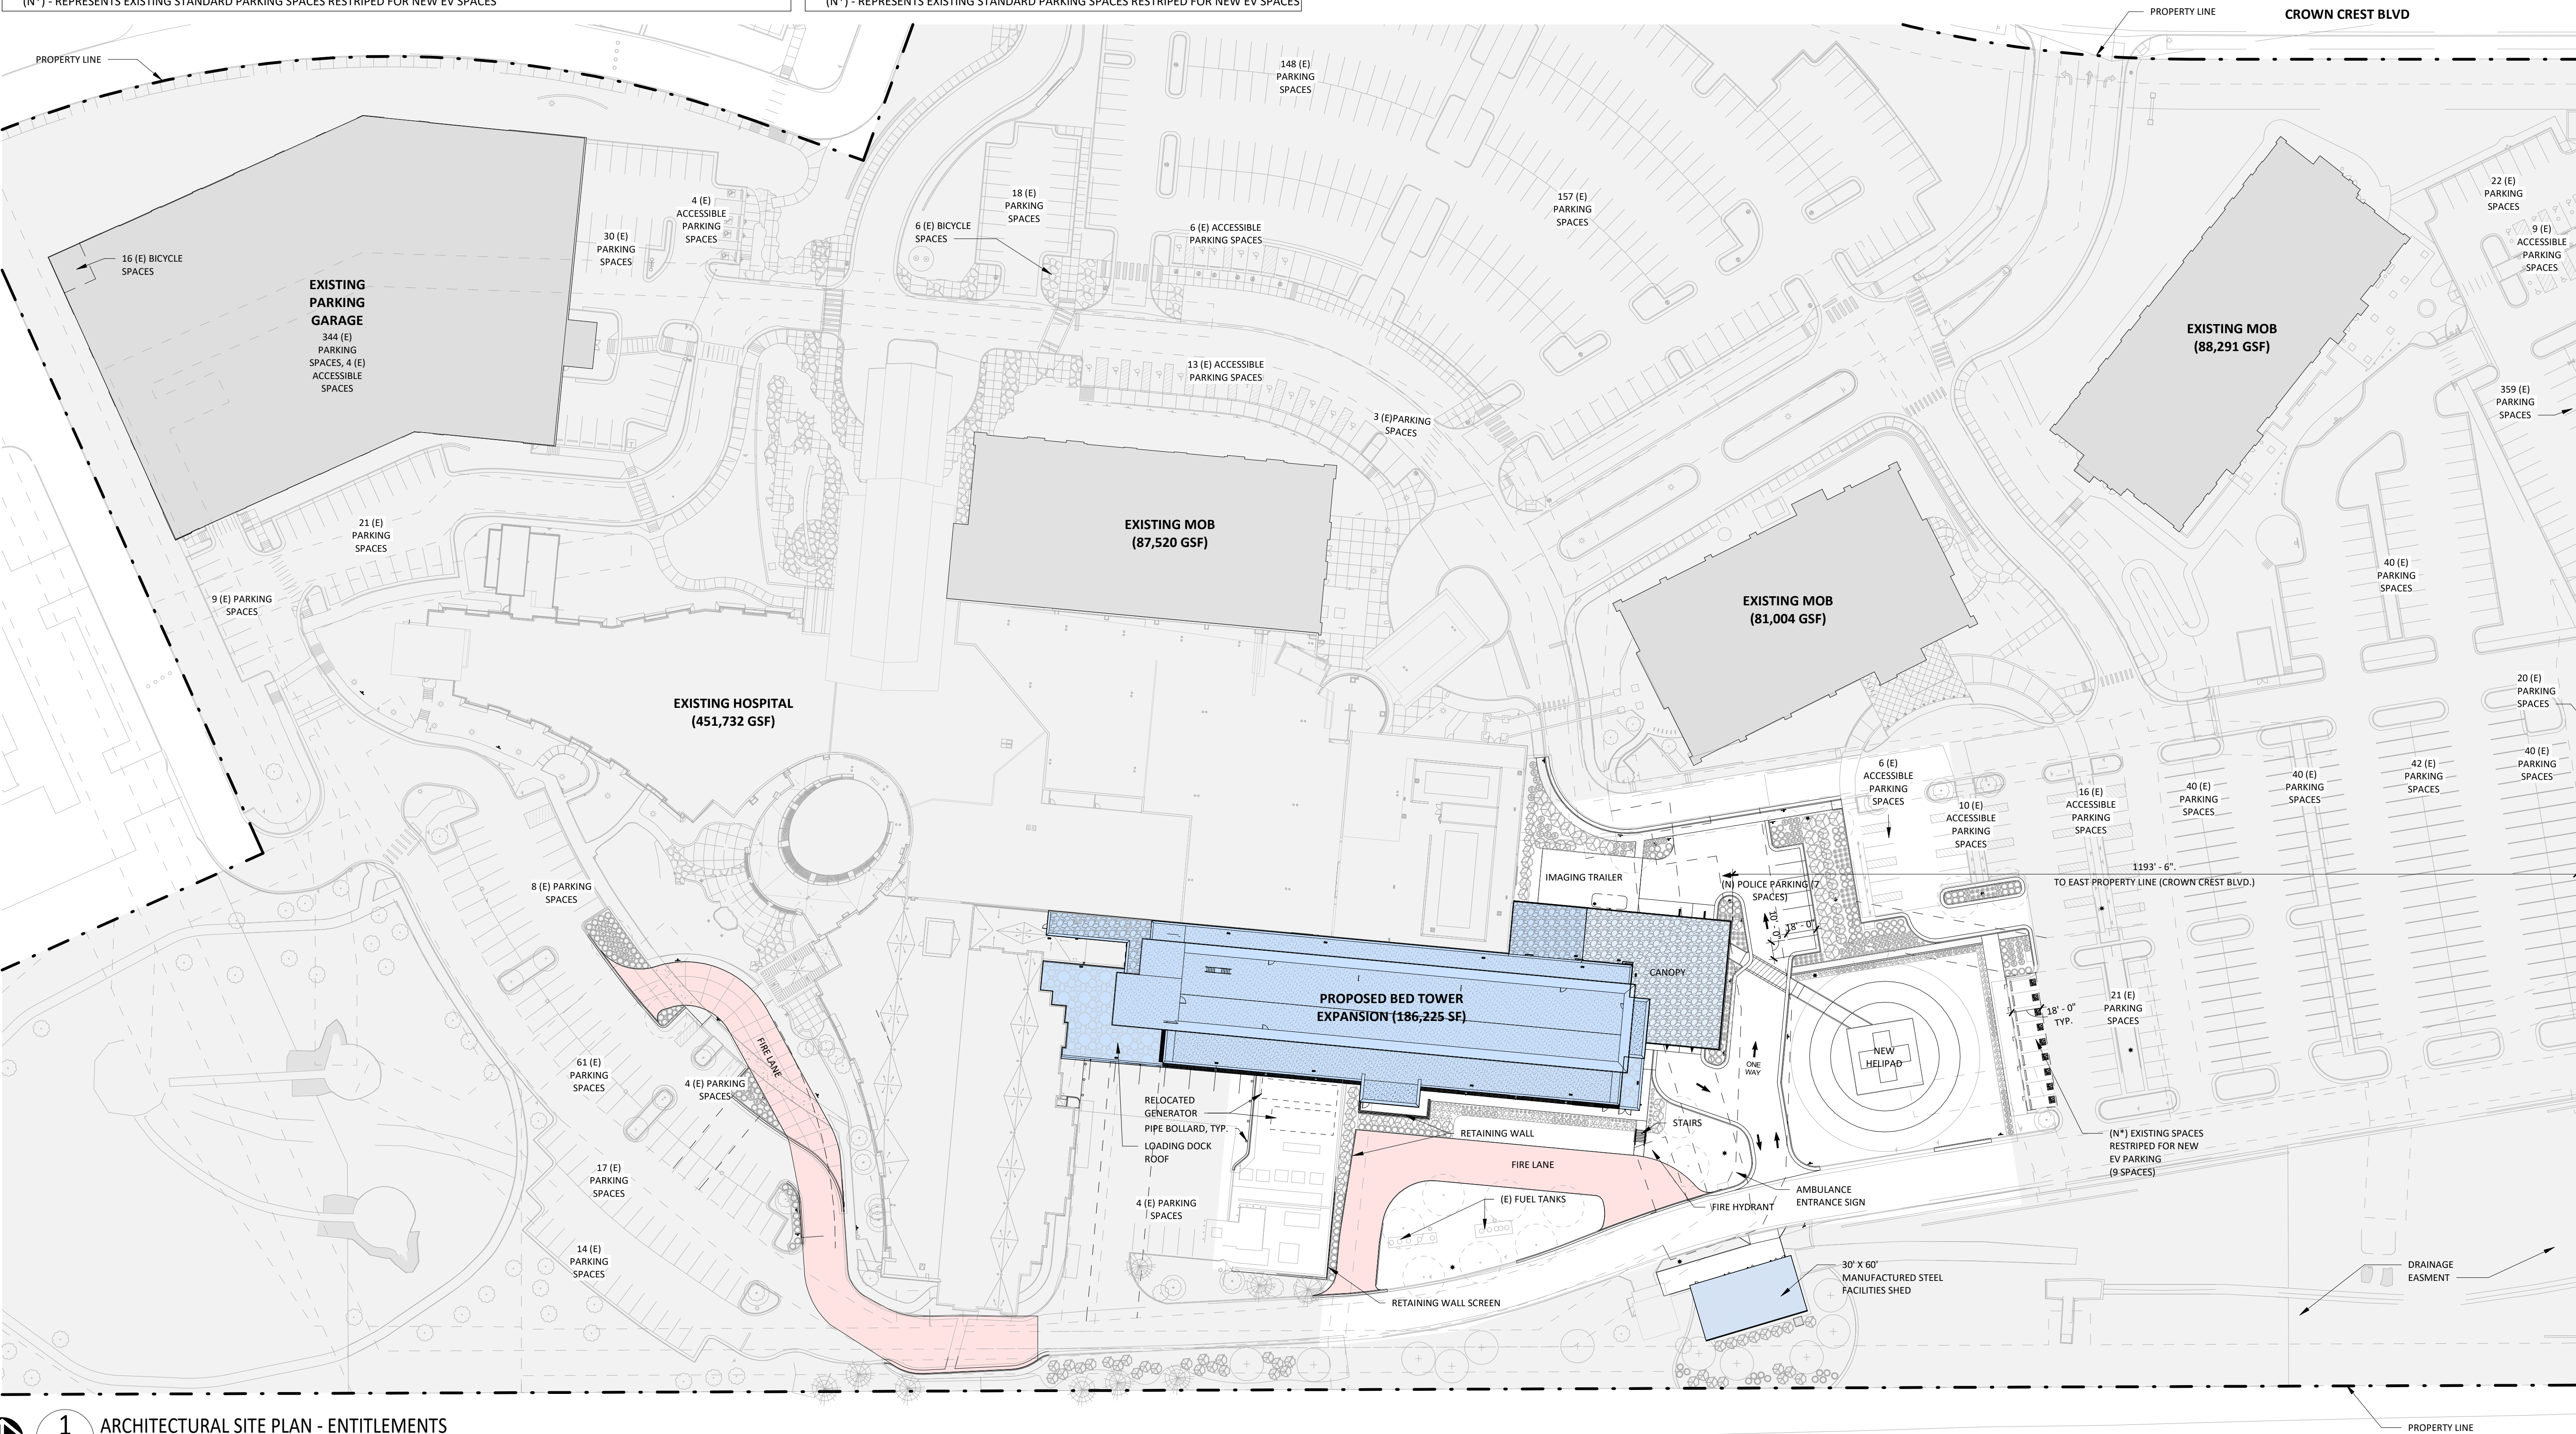

BOULDER ASSOCIATES

1426 PEARL STREET, SUITE 300
BOULDER, COLORADO 80302
303.499.7795



SMITHGROUP

ADVENTHEALTH PARKER FACILITY EXPANSION

CROWN POINT, 30TH AMDMT
LOT 1, TRACT A & B
PARKER, CO 80138

SUBMITTALS	
DESCRIPTION	DATE
1ST SUBMITTAL	06/03/2024
2ND SUBMITTAL	08/16/2024
3RD SUBMITTAL	10/10/2024
4TH SUBMITTAL	11/07/2024

DATE
12/20/2024

PARKER PROJECT NUMBER
SP24-062

SHEET TITLE
**ARCHITECTURAL
SITE PLAN**

DRAWING NUMBER
17 of 25

CROWN POINT FILING 1 AMENDMENT 30

LOT 1, TRACT A & B




LOCATED IN THE NW 1/4, SECTION 10, TOWNSHIP 6 SOUTH, RANGE 66 WEST,
TOWN OF PARKER, DOUGLAS COUNTY, COLORADO.

SITE PLAN

EXTERIOR ELEVATION MATERIAL LEGEND

- S1 3/4" NOMINAL STUCCO (S1), COLOR TO MATCH EXISTING
- S2 3/4" NOMINAL STUCCO (S2) TRIM, COLOR TO MATCH EXISTING
- S3 3/4" NOMINAL STUCCO (S3) TRIM, COLOR TO MATCH EXISTING
- ST1 MANUFACTURED STONE VENEER, CHERRY CREEK LEDGE (MATCH EXISTING)
- PC1 PRECAST CONCRETE CAP, MIDWEST CAST STONE, COLOR: 1A
- IMP1 COMPOSITE METAL PANEL, ALUCOBOND PLUS, COLOR: CHAMPAGNE METALLIC
- IMP2 METAL PANEL ROOF SCREEN, MORIN PRODUCT: E8-40 PROFILE B, COLOR: SILVERSMITH, HORIZONTAL SEAM, PERFORATED 10% OPEN
- IMP3 DECORATIVE ART SCREEN WALL, MORIN PRODUCT: MX-6, COLOR: SILVERSMITH, VERTICAL SEAM, PERFORATED 30% OPEN
- SP1 STEEL PAINTED, COLOR TO MATCH EXISTING (LIGHT GRAY)
- SP2 STEEL PAINTED, COLOR TO MATCH EXISTING (STONE/STUCCO)
- BR BRAKE METAL, BERRIDGE ZINC-COTE KYNAR 500
- VISION GLAZING, SEE SPECS
- SPANDREL GLAZING, SEE SPECS
- MULLION COLOR TO MATCH EXISTING (KAWNEER ANODIZED ALUMINUM)

NOTE: PER CROWN POINTE DEVELOPMENT GUIDE AND TOWN OF PARKER DEVELOPMENT DESIGN STANDARDS THE HEIGHT MAXIMUM OF 120'-0" SHALL BE MEASURED FROM THE AVERAGE GRADE PLANE OF THE OVERALL SITE AND NOT APPLY TO STAIR/ELEVATOR CORES OR MECHANICAL SCREENING.

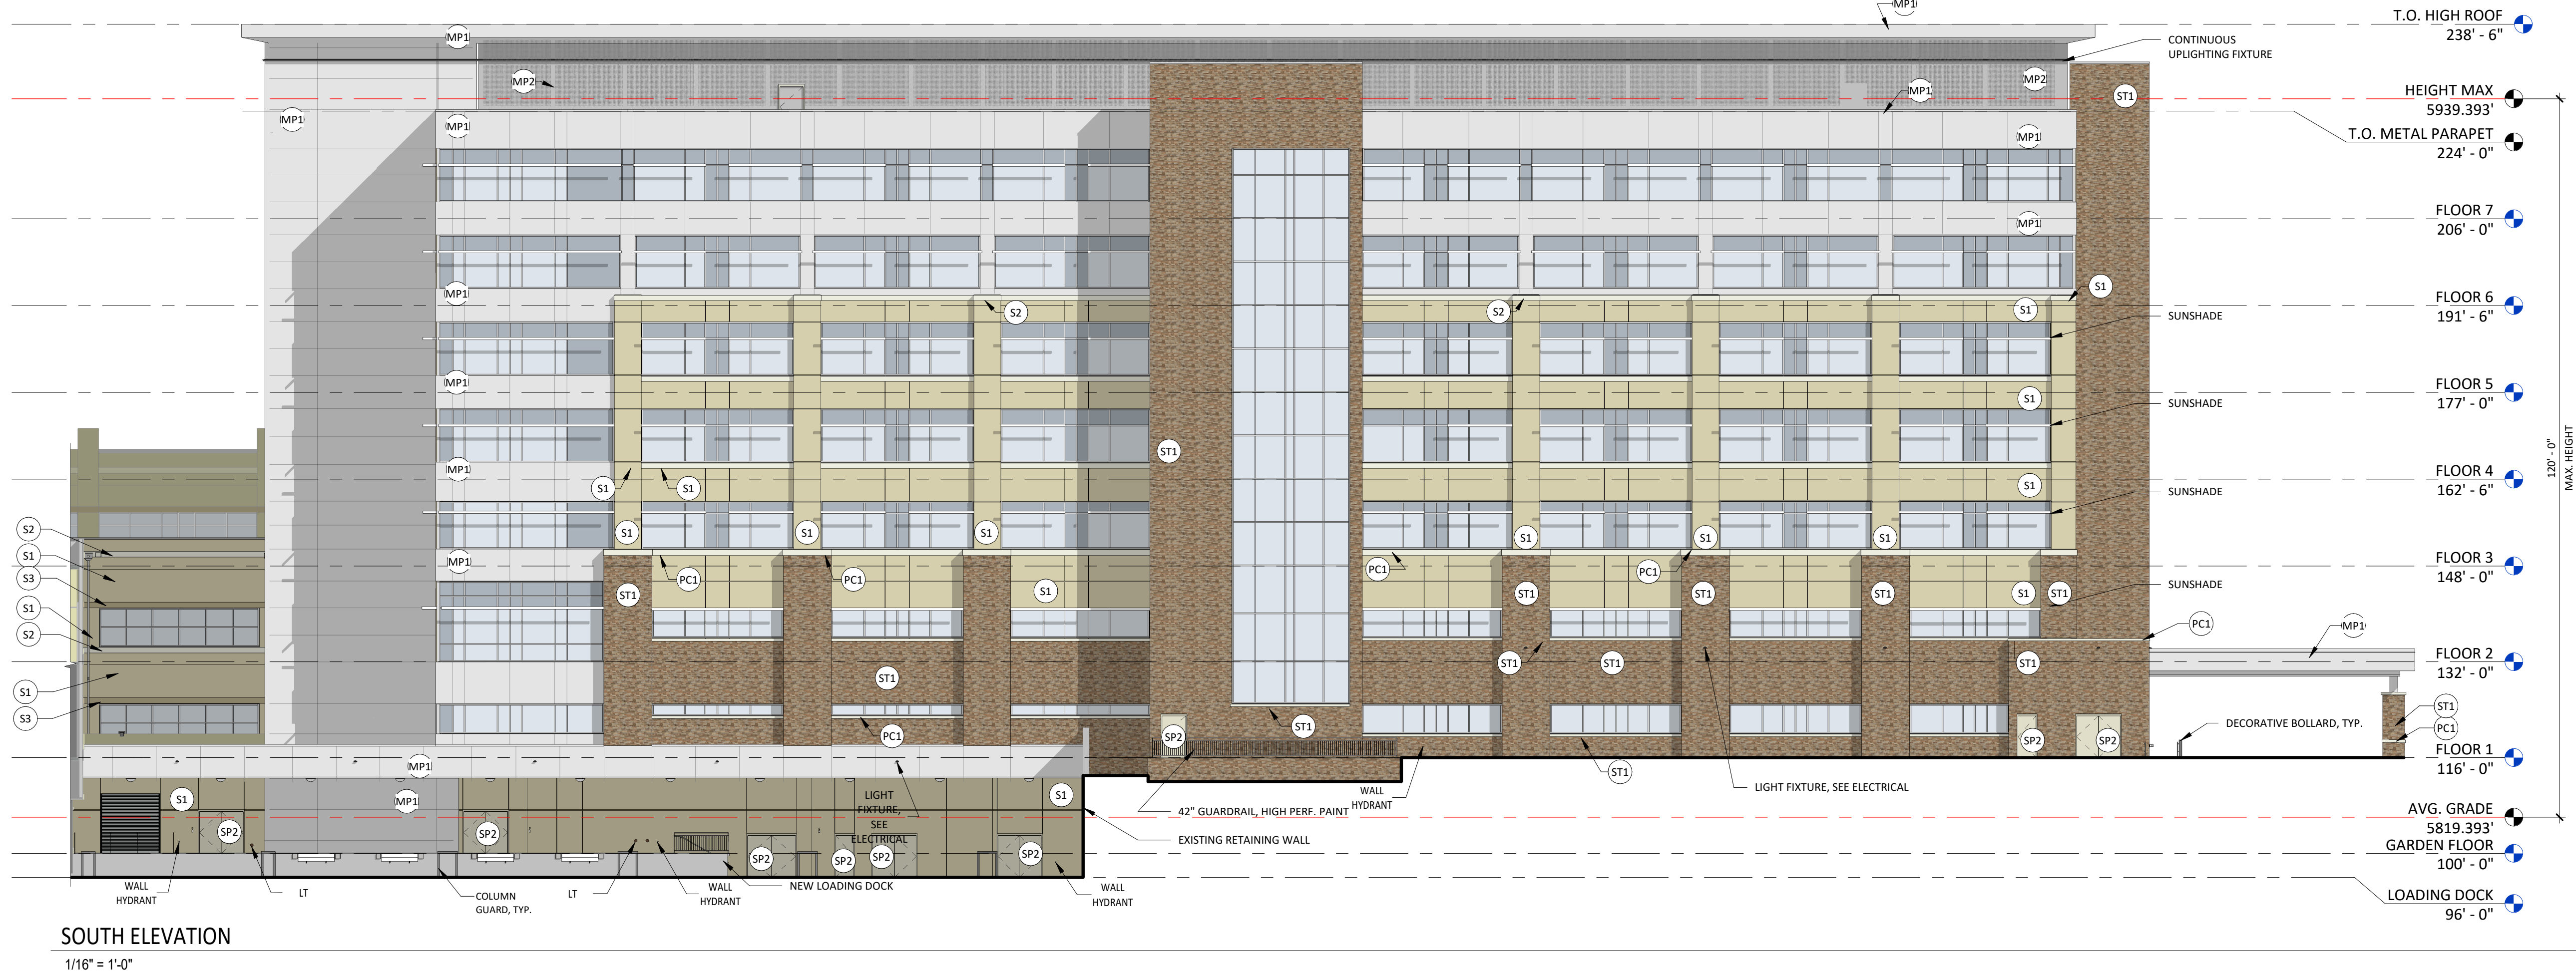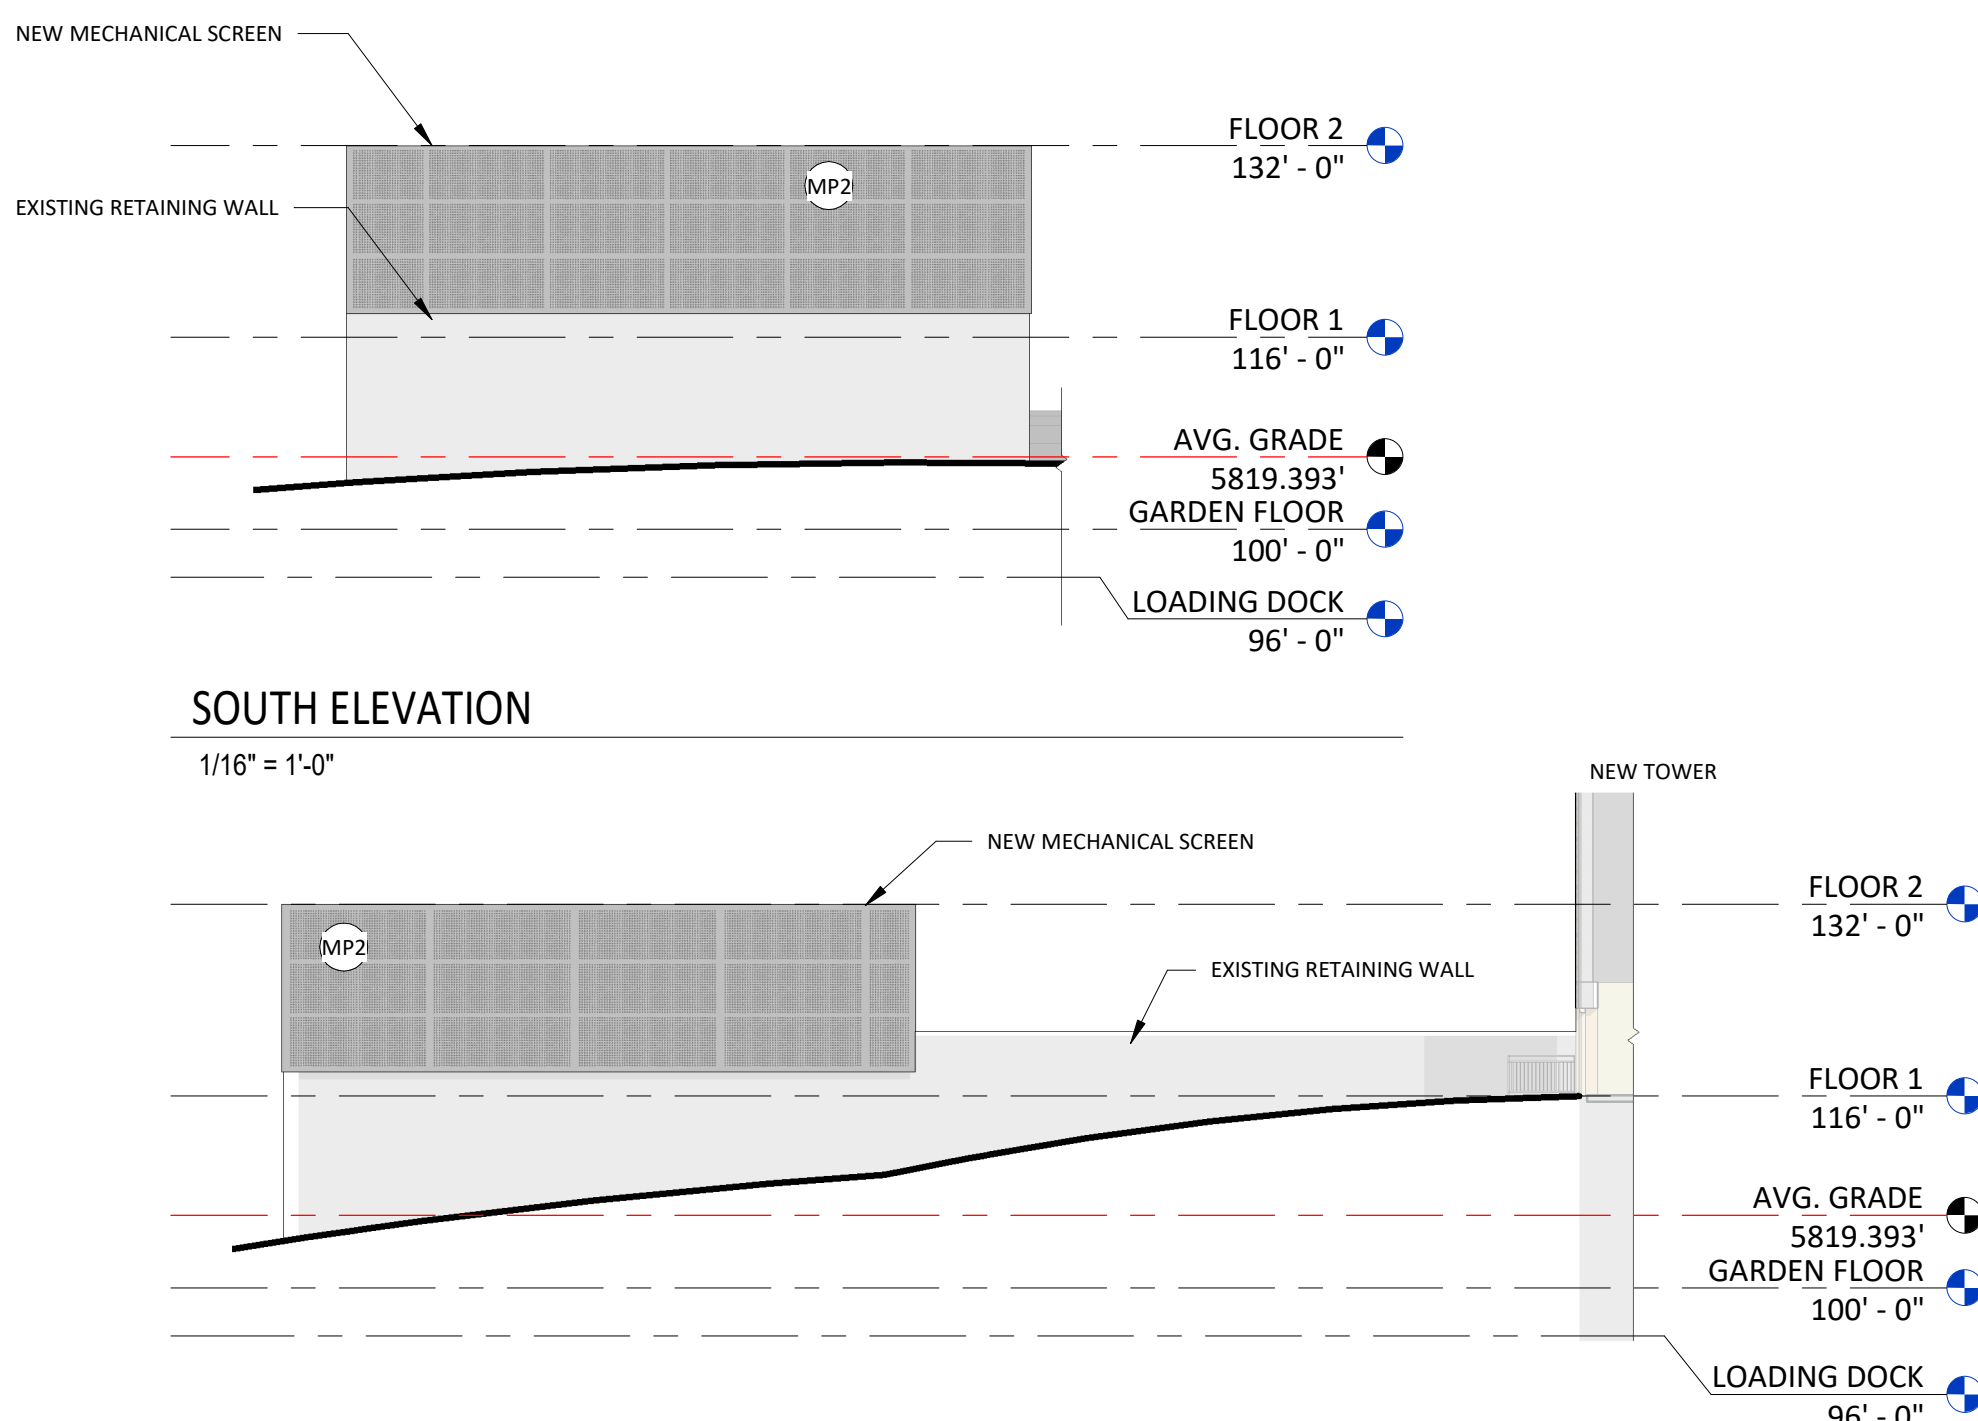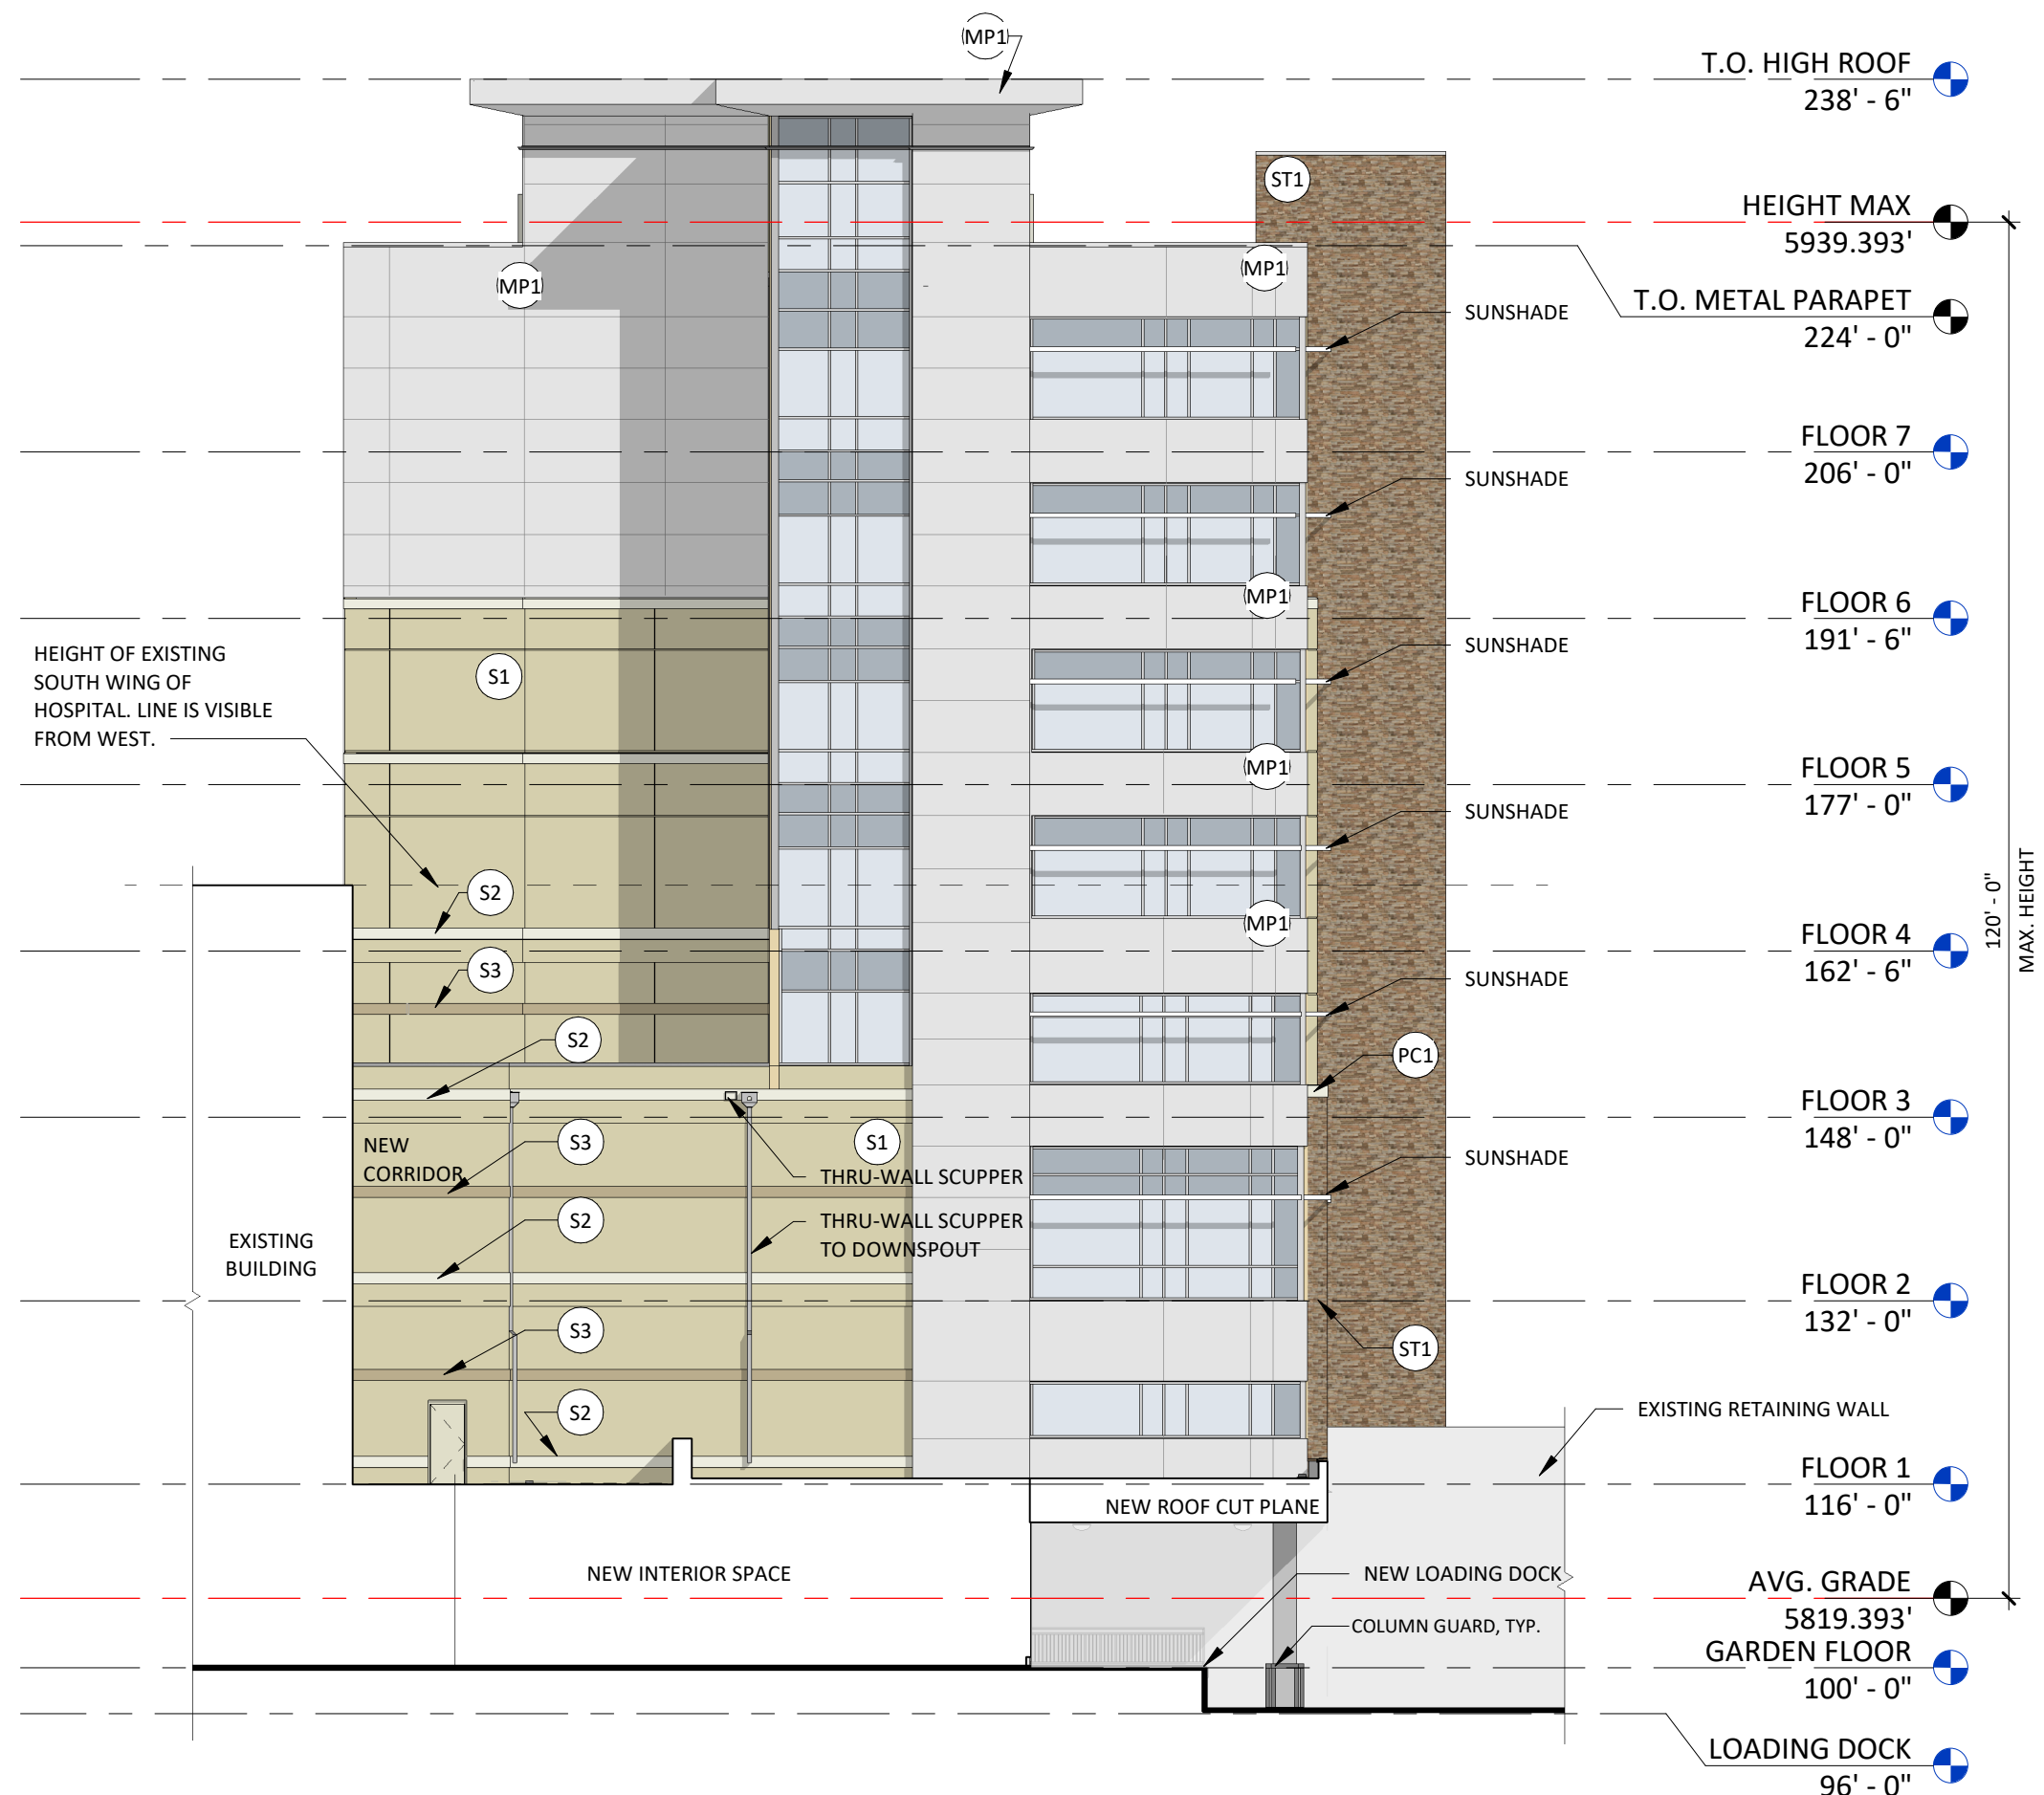

BOULDER ASSOCIATES

1426 PEARL STREET, SUITE 300
BOULDER, COLORADO 80302
303.499.7795



SMITHGROUP

ADVENTHEALTH PARKER FACILITY EXPANSION

CROWN POINT, 30TH AMDMT
LOT 1, TRACT A & B
PARKER, CO 80138

SUBMITTALS	
DESCRIPTION	DATE
1ST SUBMITTAL	06/03/2024
2ND SUBMITTAL	08/16/2024
3RD SUBMITTAL	10/10/2024
4TH SUBMITTAL	11/07/2024

DATE
12/20/2024

PARKER PROJECT NUMBER
SP24-062

SHEET TITLE
**EXTERIOR
ELEVATIONS**

DRAWING NUMBER
18 of 25

CROWN POINT FILING 1 AMENDMENT 30

LOT 1, TRACT A & B

LOCATED IN THE NW 1/4, SECTION 10, TOWNSHIP 6 SOUTH, RANGE 66 WEST,
TOWN OF PARKER, DOUGLAS COUNTY, COLORADO.


SITE PLAN

NOTE: PER CROWN POINTE DEVELOPMENT GUIDE AND TOWN OF PARKER DEVELOPMENT DESIGN STANDARDS THE HEIGHT MAXIMUM OF 120'-0" SHALL BE MEASURED FROM THE AVERAGE GRADE PLANE OF THE OVERALL SITE AND NOT APPLY TO STAIR/ELEVATOR CORES OR MECHANICAL SCREENING.



EAST ELEVATION

1/16" = 1'-0"

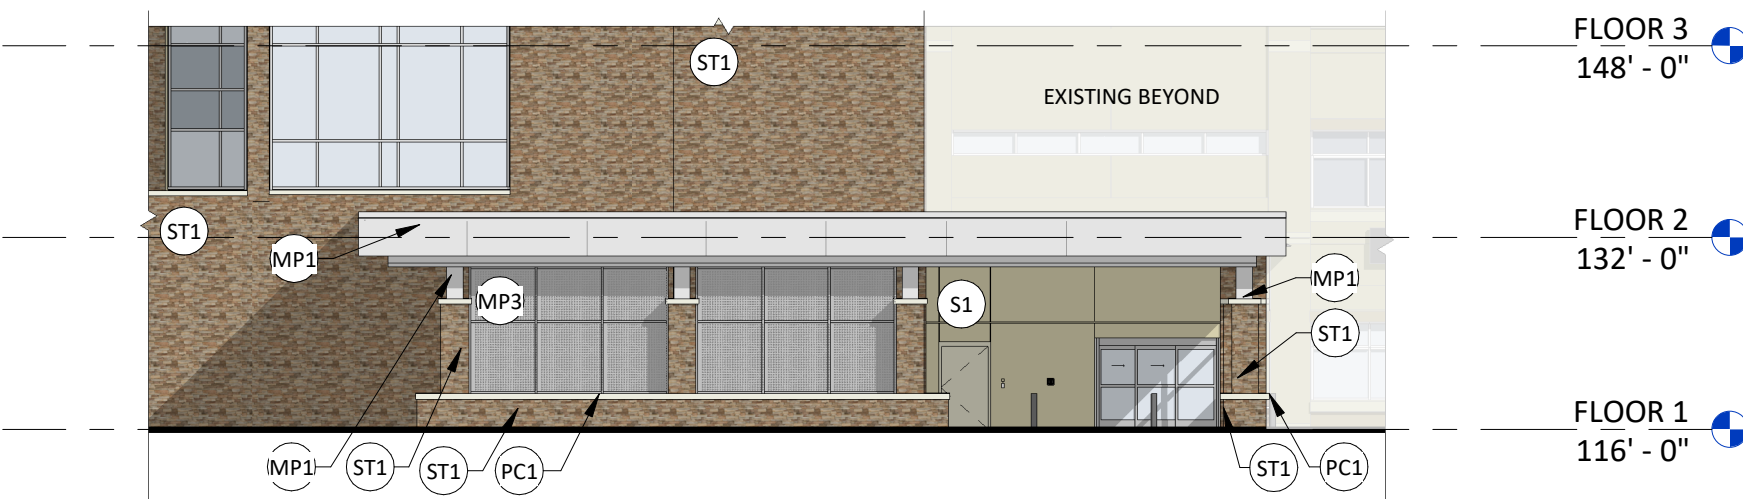


EAST ELEVATION CANOPY

1/16" = 1'-0"

EXTERIOR ELEVATION MATERIAL LEGEND

- S1 3/4" NOMINAL STUCCO (S1), COLOR TO MATCH EXISTING
- S2 3/4" NOMINAL STUCCO (S2) TRIM, COLOR TO MATCH EXISTING
- S3 3/4" NOMINAL STUCCO (S3) TRIM, COLOR TO MATCH EXISTING
- ST1 MANUFACTURED STONE VENEER, CHERRY CREEK LEDGE (MATCH EXISTING)
- PC1 PRECAST CONCRETE CAP, MIDWEST CAST STONE, COLOR: 1A
- MP1 COMPOSITE METAL PANEL, ALUCOBOND PLUS, COLOR: CHAMPAGNE METALLIC
- MP2 METAL PANEL ROOF SCREEN, MORIN PRODUCT: E8-40 PROFILE B. COLOR: SILVERSMITH, HORIZONTAL SEAM, PERFORATED 10% OPEN
- MP3 DECORATIVE ART SCREEN WALL, MORIN PRODUCT: MX-6. COLOR: SILVERSMITH, VERTICAL SEAM, PERFORATED 30% OPEN
- SP1 STEEL PAINTED, COLOR TO MATCH EXISTING (LIGHT GRAY)
- SP2 STEEL PAINTED, COLOR TO MATCH EXISTING (STONE/STUCCO)
- BR BRAKE METAL, BERRIDGE ZINC-COTE KYNAR 500
- VISION GLAZING, SEE SPECS
- SPANDREL GLAZING, SEE SPECS
- MULLION COLOR TO MATCH EXISTING (KAWNEER ANODIZED ALUMINUM)

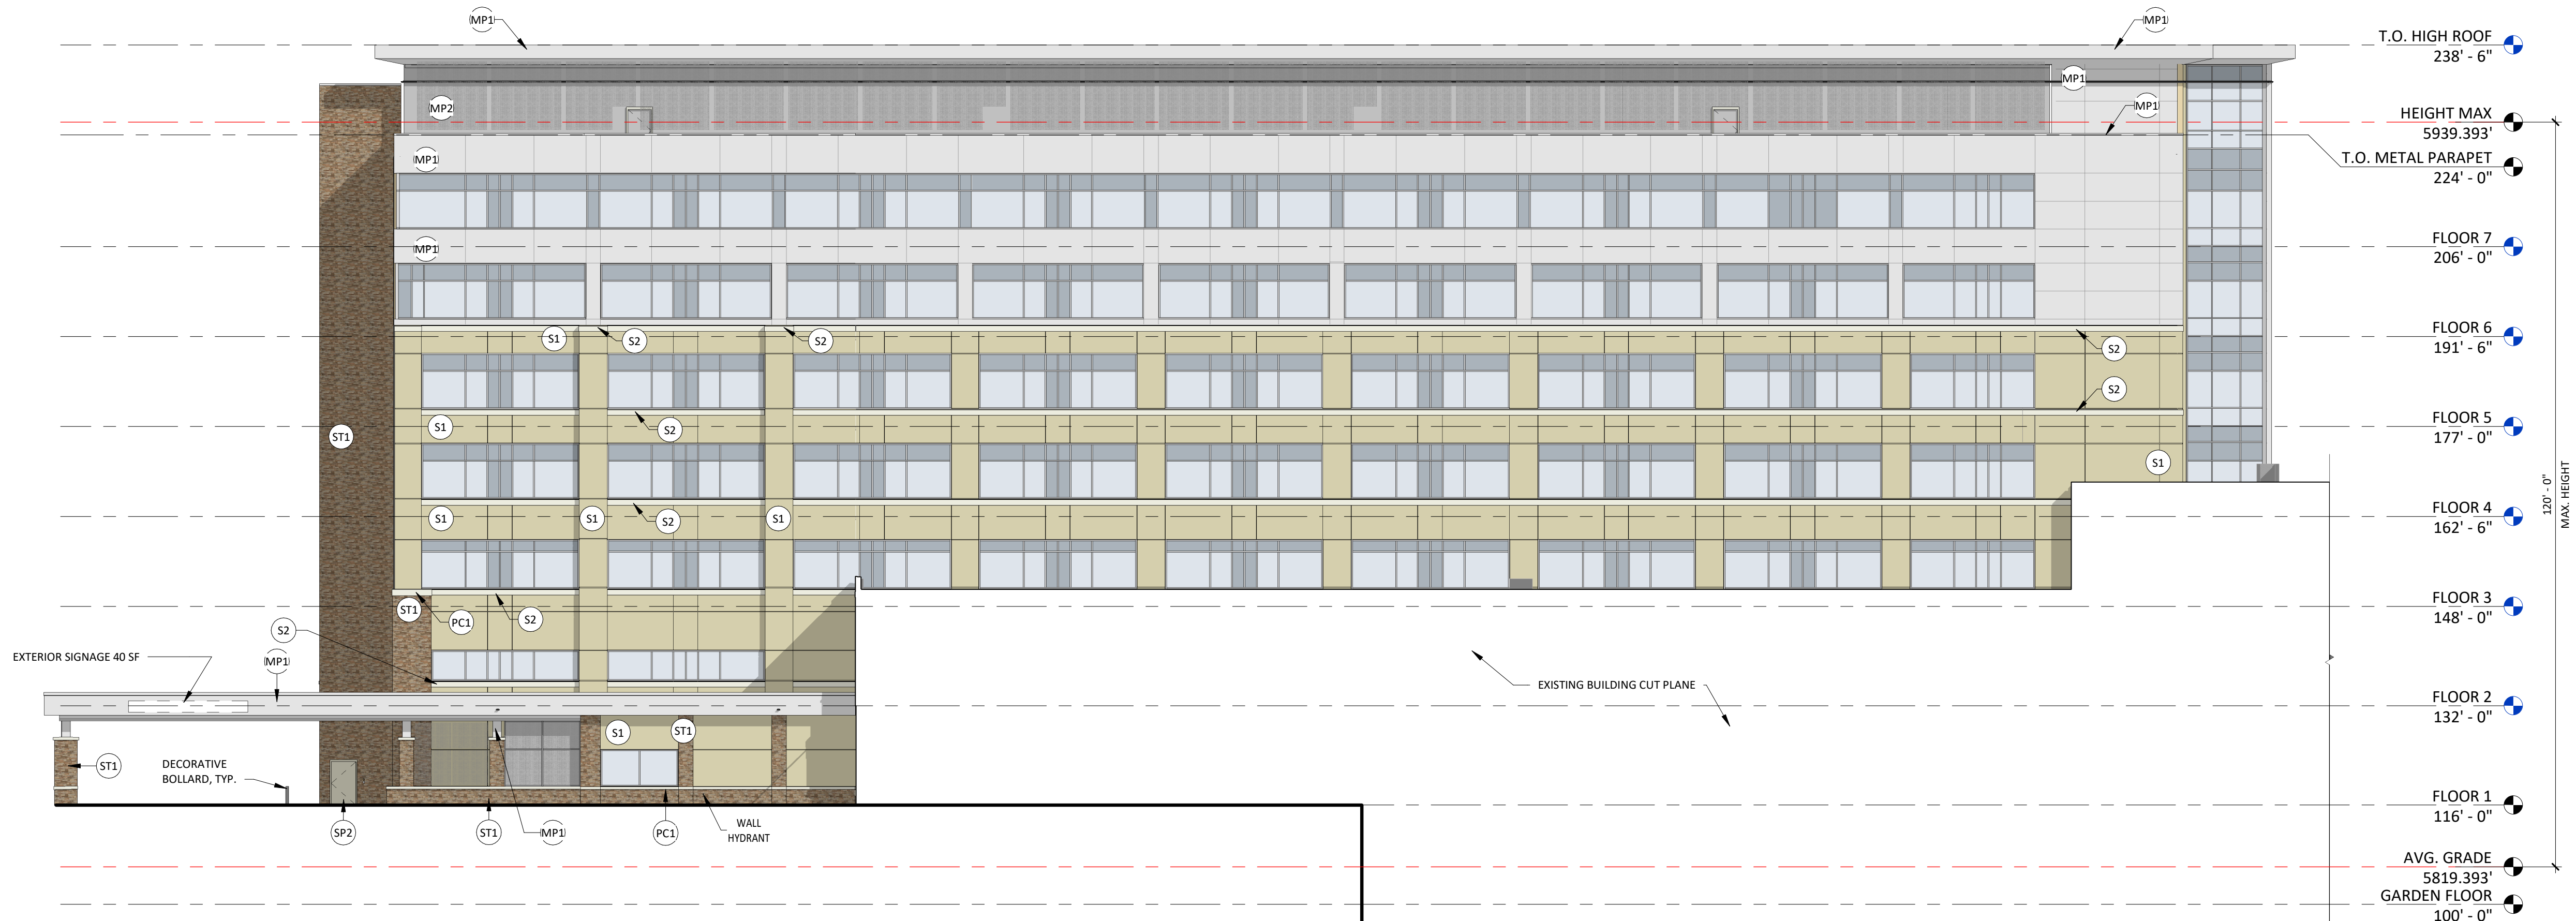

NORTH ELEVATION

1/16" = 1'-0"



BOULDER ASSOCIATES

1426 PEARL STREET, SUITE 300
BOULDER, COLORADO 80302
303.499.7795



ADVENTHEALTH PARKER FACILITY EXPANSION

CROWN POINT, 30TH AMDMT
LOT 1, TRACT A & B
PARKER, CO 80138

SUBMITTALS	
DESCRIPTION	DATE
1ST SUBMITTAL	06/03/2024
2ND SUBMITTAL	08/16/2024
3RD SUBMITTAL	10/10/2024
4TH SUBMITTAL	11/07/2024

DATE
12/20/2024

PARKER PROJECT NUMBER
SP24-062

SHEET TITLE
**EXTERIOR
ELEVATIONS**


DRAWING NUMBER

19 of 25

CROWN POINT FILING 1 AMENDMENT 30
LOT 1, TRACT A & B


LOCATED IN THE NW 1/4, SECTION 10, TOWNSHIP 6 SOUTH, RANGE 66 WEST,
TOWN OF PARKER, DOUGLAS COUNTY, COLORADO.

SITE PLAN

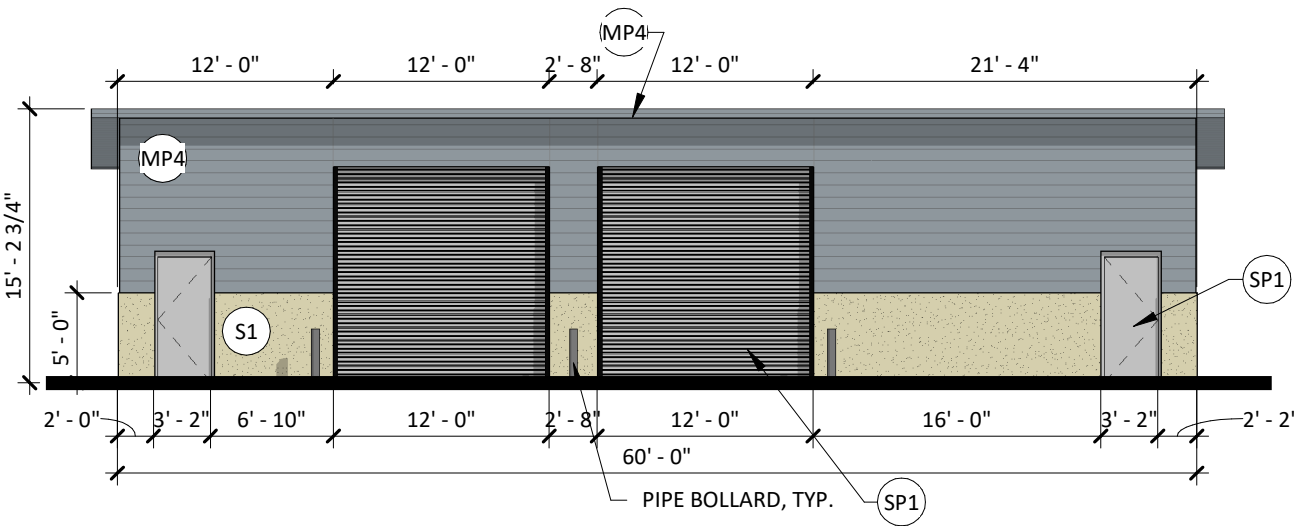


FACILITIES SHED - SDP NORTH ELEVATION

3/32" = 1'-0"

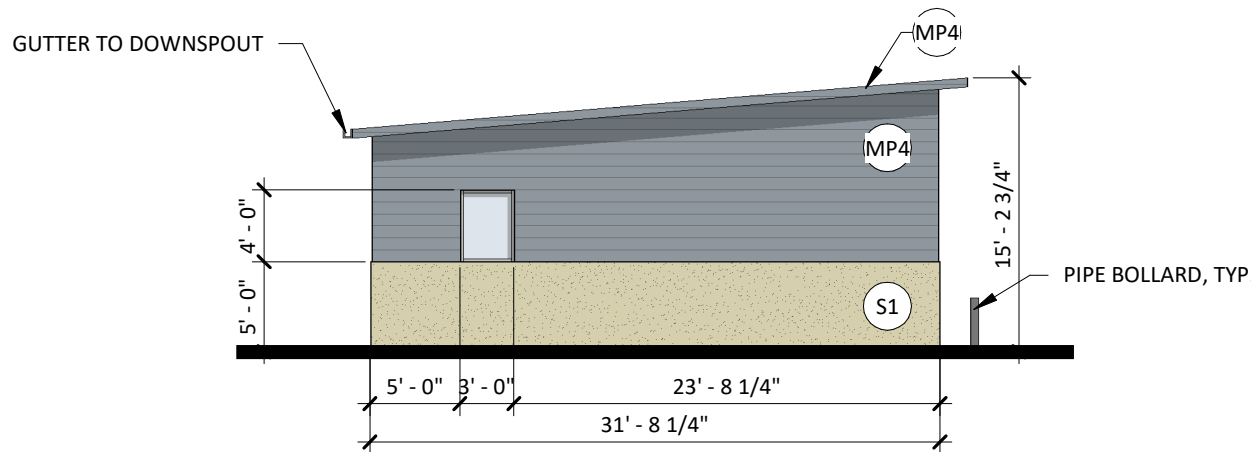

FACILITIES SHED - SDP EAST ELEVATION



3/32" = 1'-0"

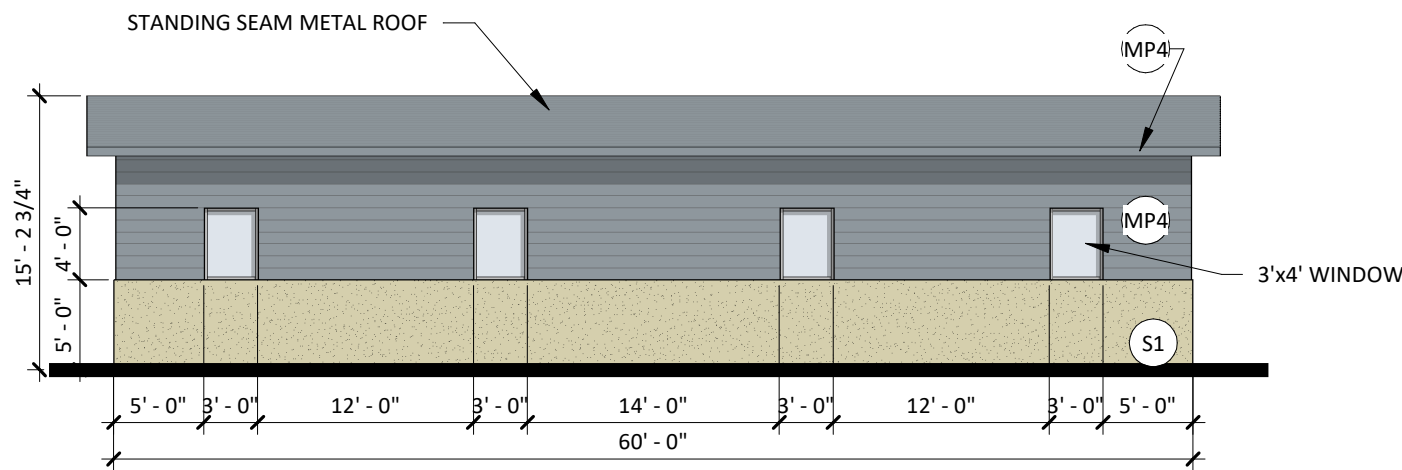

FACILITIES SHED - SDP SOUTH ELEVATION


3/32" = 1'-0"

EXTERIOR ELEVATION MATERIAL LEGEND - FACILITY SHED

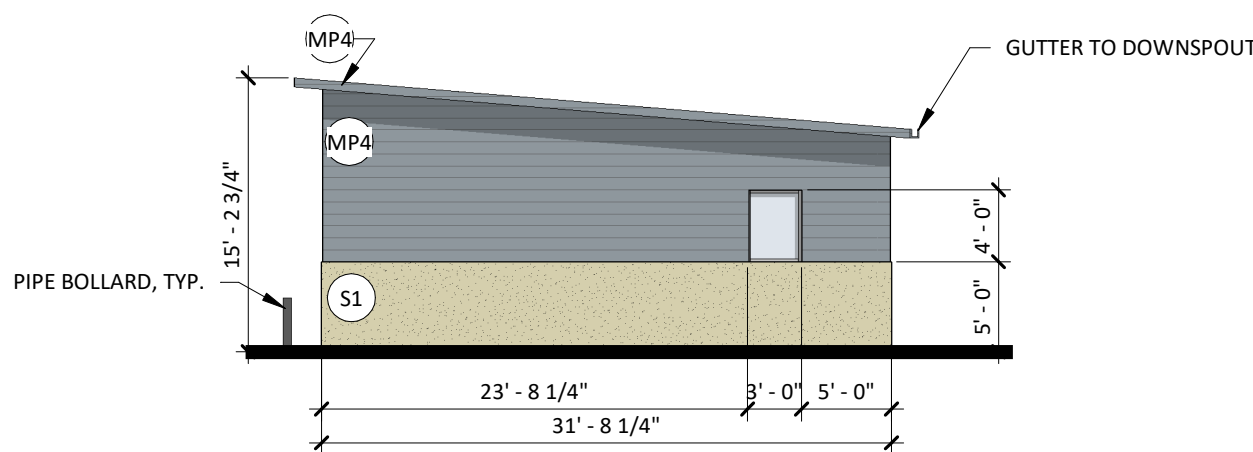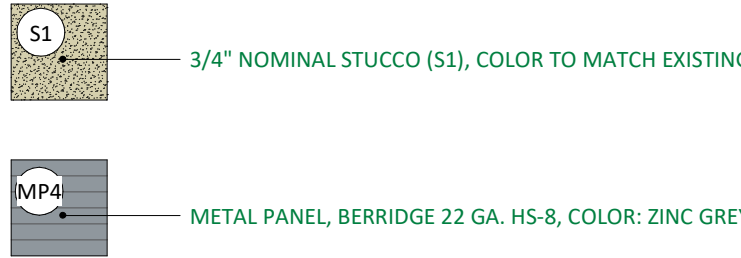

FACILITIES SHED - SDP WEST ELEVATION

3/32" = 1'-0"

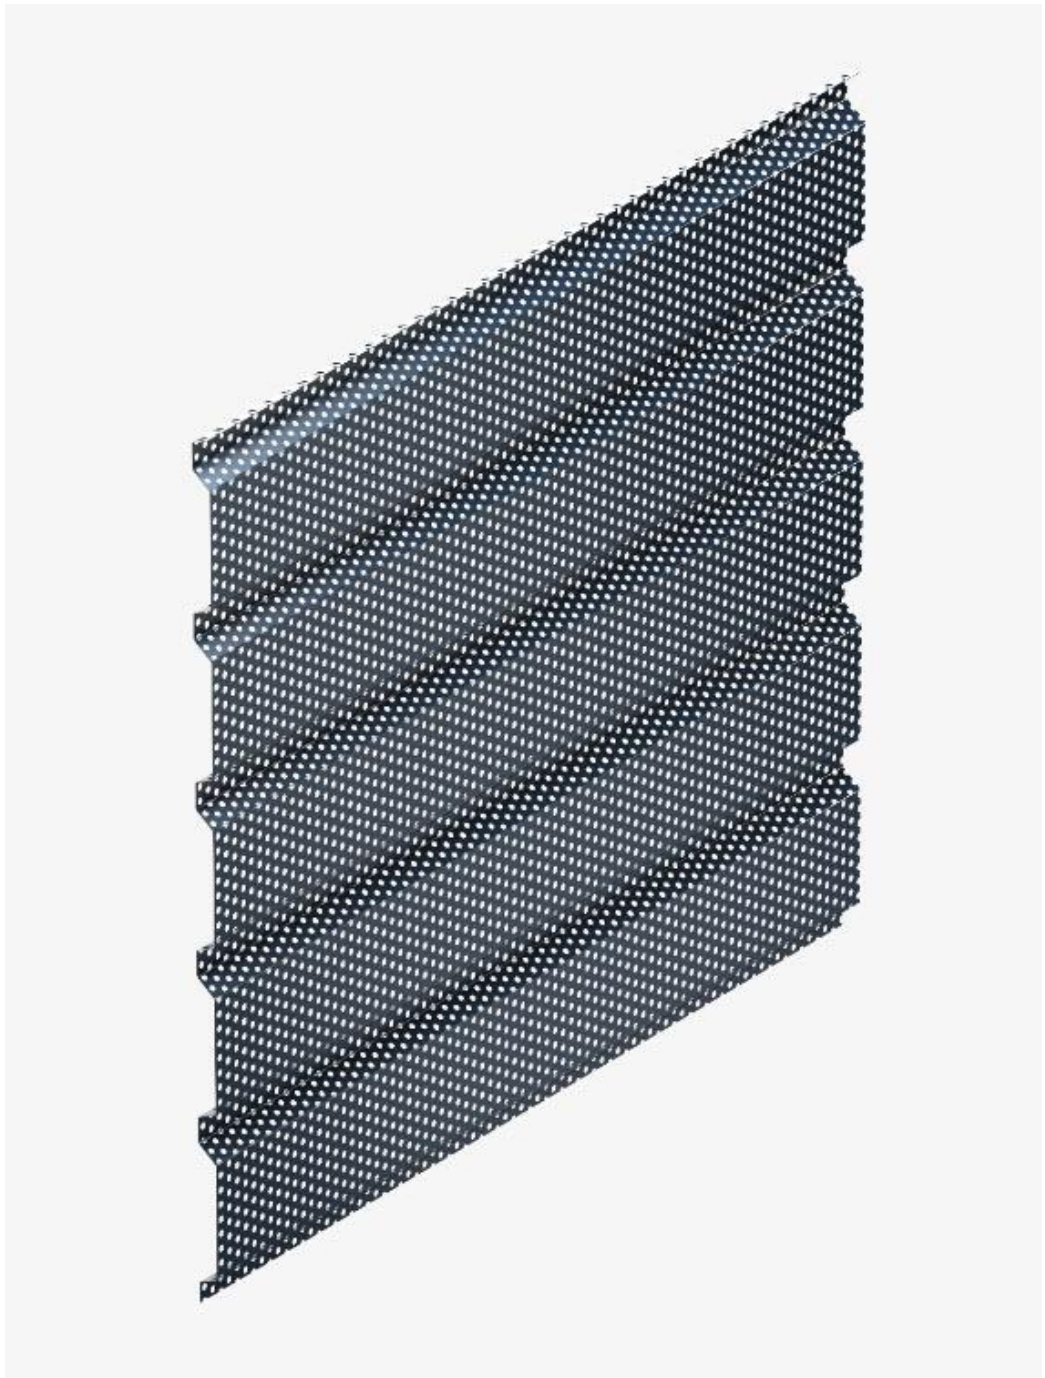

METAL PANEL 2 EXAMPLE IMAGE



BOULDER ASSOCIATES

1426 PEARL STREET, SUITE 300
BOULDER, COLORADO 80302
303.499.7795



SMITHGROUP

ADVENTHEALTH
PARKER FACILITY
EXPANSION

CROWN POINT, 30TH AMDMT
LOT 1, TRACT A & B
PARKER, CO 80138

SUBMITTALS	
DESCRIPTION	DATE
1ST SUBMITTAL	06/03/2024
2ND SUBMITTAL	08/16/2024
3RD SUBMITTAL	10/10/2024
4TH SUBMITTAL	11/07/2024

DATE	12/20/2024
PARKER PROJECT NUMBER	SP24-062
SHEET TITLE	EXTERIOR ELEVATIONS
DRAWING NUMBER	20 of 25

CROWN POINT FILING 1 AMENDMENT 30

LOT 1, TRACT A & B

LOCATED IN THE NW 1/4, SECTION 10, TOWNSHIP 6 SOUTH, RANGE 66 WEST,
TOWN OF PARKER, DOUGLAS COUNTY, COLORADO.

SITE PLAN



VIEW FROM EAST



VIEW FROM SOUTHEAST



VIEW FROM SOUTH



VIEW FROM NORTHWEST



VIEW FROM NORTH



VIEW FROM NORTHEAST



VIEW FROM WEST



BOULDER ASSOCIATES

1426 PEARL STREET, SUITE 300
BOULDER, COLORADO 80302
303.499.7795



SMITHGROUP

ADVENTHEALTH
PARKER FACILITY
EXPANSION

CROWN POINT, 30TH AMDMT
LOT 1, TRACT A & B
PARKER, CO 80138

SUBMITTALS	
DESCRIPTION	DATE
1ST SUBMITTAL	06/03/2024
2ND SUBMITTAL	08/16/2024
3RD SUBMITTAL	10/10/2024
4TH SUBMITTAL	11/07/2024

DATE
12/20/2024

PARKER PROJECT NUMBER
SP24-062

SHEET TITLE
**EXTERIOR
PERSPECTIVES**

DRAWING NUMBER
21 of 25


CROWN POINT FILING 1 AMENDMENT 30

LOT 1, TRACT A & B


LOCATED IN THE NW 1/4, SECTION 10, TOWNSHIP 6 SOUTH, RANGE 66 WEST,
TOWN OF PARKER, DOUGLAS COUNTY, COLORADO.

SITE PLAN

STUCCO CALCULATIONS				
FAÇADE	STUCCO (SF)	TOTAL AREA (SF)	MAXIMUM STUCCO %	PROVIDED %
NORTH	8,491	30,069	30%	28%
EAST	2,068	13,105	30%	16%
SOUTH	7,993	43,006	30%	19%
WEST	3,134	11,617	30%	27%

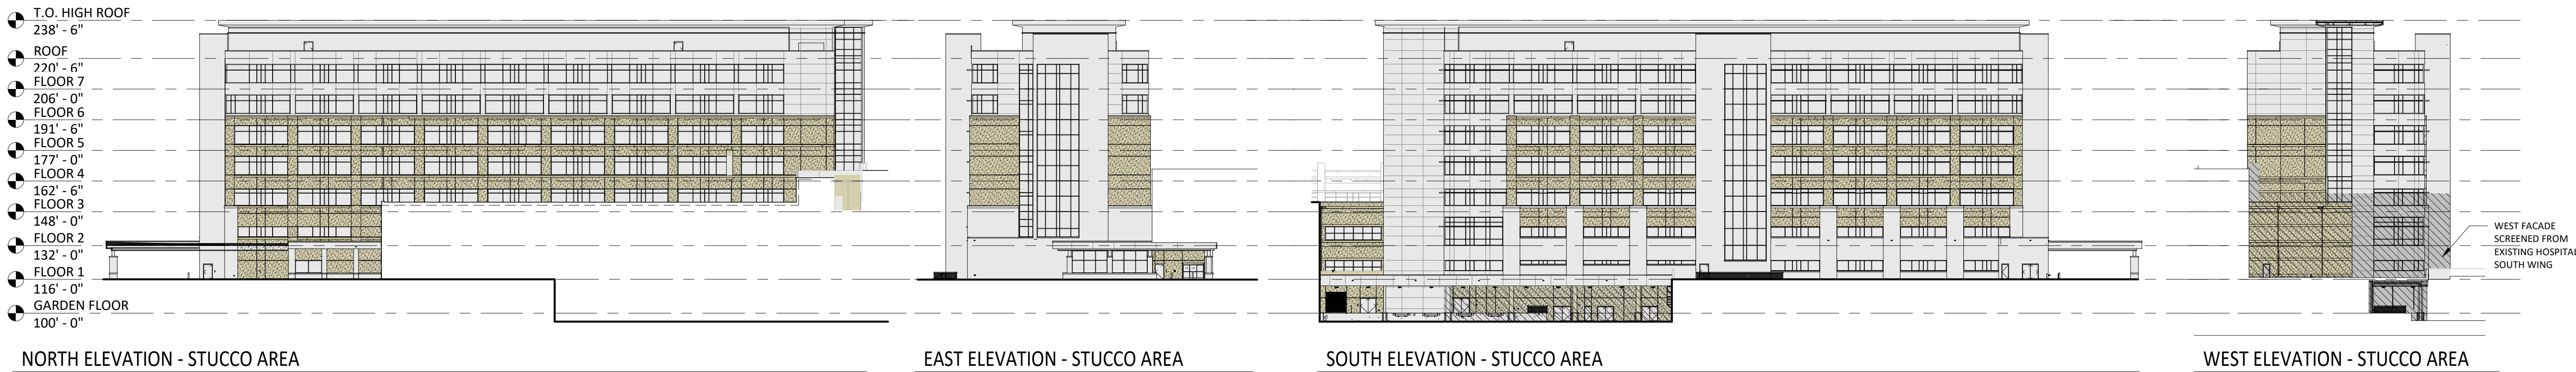

GLAZING CALCULATIONS					
FAÇADE	DESIGNATION	GLAZING AREA (SF)	BUILDING BASE AREA (SF)	REQUIRED GLAZING %	PROVIDED %
NORTH	FRONT (PRIMARY)	11,505	30,069	30%	38%
EAST	FRONT (SECONDARY)	2,702	13,105	30%	21%
SOUTH	FRONT (TERTIARY)	13,492	43,006	30%	31%
WEST	REAR	2,501	11,617	30%	22%

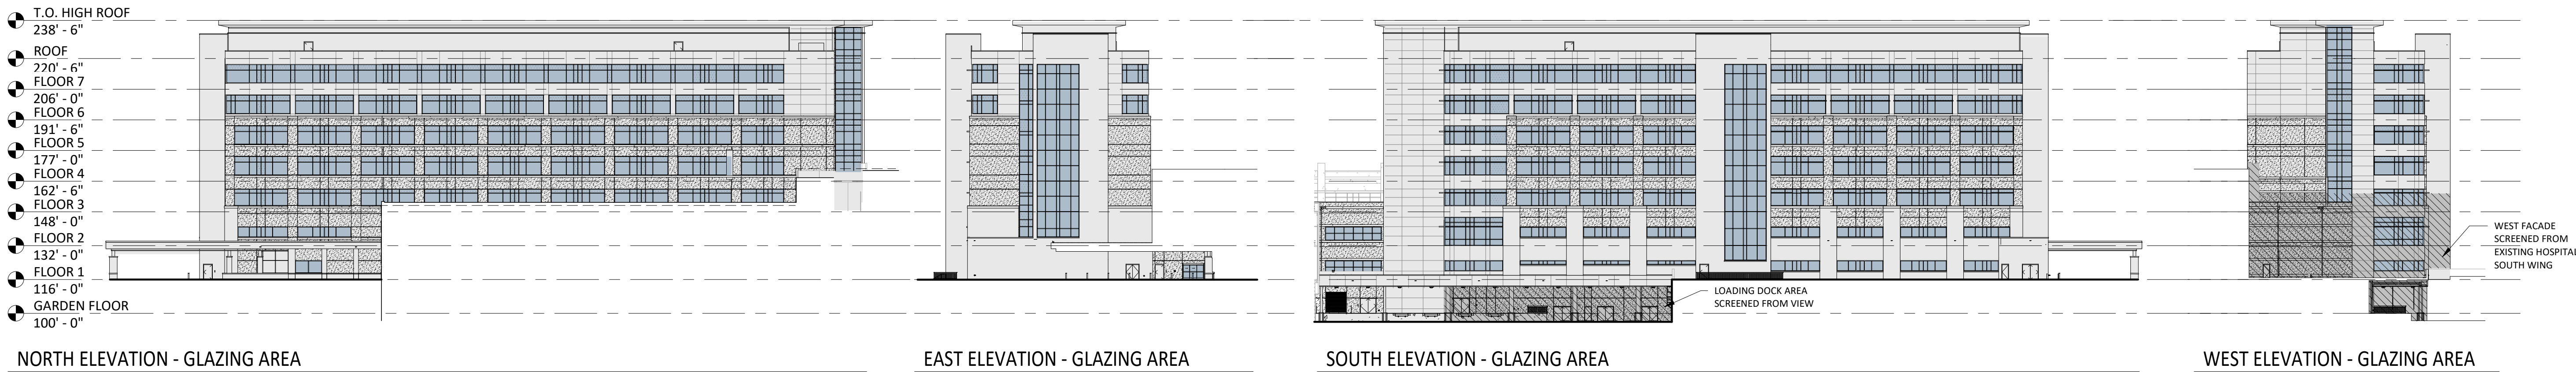

BOULDER ASSOCIATES

1426 PEARL STREET, SUITE 300
BOULDER, COLORADO 80302
303.499.7795



SMITHGROUP

ADVENTHEALTH PARKER FACILITY EXPANSION

CROWN POINT, 30TH AMDMT
LOT 1, TRACT A & B
PARKER, CO 80138

SUBMITTALS	
DESCRIPTION	DATE
1ST SUBMITTAL	06/03/2024
2ND SUBMITTAL	08/16/2024
3RD SUBMITTAL	10/10/2024
4TH SUBMITTAL	11/07/2024

DATE	12/20/2024
PARKER PROJECT NUMBER	SP24-062
SHEET TITLE	EXT. ELEVATION DIAGRAMS
DRAWING NUMBER	22 of 25

CROWN POINT FILING 1 30TH AMENDMENT 30

LOT 1, TRACT A & B


LOCATED IN THE NW 1/4, SECTION 10, TOWNSHIP 6 SOUTH, RANGE 66 WEST,
TOWN OF PARKER, DOUGLAS COUNTY, COLORADO.

SITE PLAN

REFERENCE SYMBOLS LEGEND (Not all symbols listed below are used on these drawings)			
SYMBOL	DESCRIPTION	SYMBOL	DESCRIPTION
	KEY NOTE REFERENCE		KITCHEN/OWNER/MEDICAL EQUIPMENT REFERENCE
	TYPICAL CIRCUIT NUMBER		EXISTING TO REMAIN
	TYPICAL LUMINAIRE TYPE		EXISTING TO BE REMOVED
	TYPICAL ROOM REFERENCE (TOP=RM#, BOTTOM=FLR)		EXISTING TO BE RELOCATED
	MECHANICAL EQUIPMENT REFERENCE		EXISTING TO REMAIN - REPLACE DEVICE
	LIGHTING CONTROL/ EQUIPMENT REFERENCE		EXISTING TO BE REMOVED AND REPLACED

LIGHTING LEGEND (Not all symbols listed below are used on these drawings)			
SYMBOL	DESCRIPTION	SYMBOL	DESCRIPTION
	SHADING INDICATES EM SYSTEM, LOWER CASE SUBSCRIPT INDICATES SWITCHING, UPPER CASE SUBSCRIPT INDICATES LUMINAIRE TYPE (TYP)		PENDANT LUMINAIRE - SINGLE SUSPENSION
	TROFFER - RECESSED		PENDANT LUMINAIRE - MULTIPLE SUSPENSION
	SURFACE LUMINAIRE		WALL MOUNTED LUMINAIRE
	LINEAR LUMINAIRE - RECESSED		IN-WALL LUMINAIRE
	FIELD MEASURED LUMINAIRE LENGTH AND SHAPE DENOTED BY LINEWORK SUBSCRIPT IN RECTANGLE INDICATES LUMINAIRE TYPE		POLE LUMINAIRE - ARM MOUNTED
	DOWNLIGHT - RECESSED		POLE LUMINAIRE - POST TOP

EXTERIOR LUMINAIRE SCHEDULE											
GENERAL NOTES: A. CATALOG NUMBER REFERS TO FIRST NAME LISTED UNDER MANUFACTURER PER LUMINAIRE TYPE. REMAINING MANUFACTURERS LISTED ARE CONSIDERED EQUIVALENT PRODUCTS FOR THIS PROJECT AND SHALL MEET ALL CRITERIA LISTED INCLUDING THAT CALLED FOR BY THE SPECIFIC LUMINAIRE CATALOG NUMBER. CATALOG NUMBERS DO NOT NECESSARILY REPRESENT COMPLETE CATALOG NUMBERS. ALL ITEMS LISTED IN THE DESCRIPTION SHALL BE PROVIDED. B. REFER TO LIGHTING SPECIFICATIONS FOR ADDITIONAL REQUIREMENTS. C. PROVIDE UNIT PRICING FOR ALL LUMINAIRES BY TYPE AND SUBMIT WITH BID FORM. D. PROVIDE AN EMERGENCY BALLAST TEST SWITCH FOR RECESSED DOWNLIGHTS ON CEILING ADJACENT TO LUMINAIRE. SPECIFIC NOTES: 1. VERIFY EXACT MOUNTING HEIGHT WITH ARCHITECT. 2. REFER TO ARCHITECTURAL DRAWINGS FOR MOUNTING DETAILS. 3. HELIPAD LIGHTING TO BE COORDINATED WITH HELIPAD CONSULTANT. 4. NEW LUMINAIRE HEAD ON RELOCATED EXISTING POLE. 5. EXISTING POLE LIGHT.											
TYPE	DESCRIPTION	LAMPS	VOLT-AMPS	VOLTAGE	MANUFACTURER	CATALOG SERIES	FINISH	HEIGHT OF FIXTURE	QUANTITY	RECESS	NOTES
EW1	18" WIDE X 11" DEEP EXTERIOR WALL PACK, TYPE IV FORWARD DISTRIBUTION	LED 5000K, 70 CRI 6000 LUMENS	55	277	KIM LIGHTING	WDM-D-48L-55-5K7-4F	DARK BRONZE MATTE	15'-18"	13	-	1
EL12	1/2" RECESSED LINEAR LED SLOT LIGHT EXTRUDED WHITE PAINTED METAL HOUSING WITH WHITE PAINTED FLAT METAL END CAPS. FROSTED DROP PLASTIC LENS. LENSES FROSTED BOTH SIDES. 0-10V DIMMING. DAMP LOCATION LISTED	LED 5000K, 70 CRI 4000 LUMENS	43	277	FINELIGHT	HP4 WL-R-D-12'-S-840-F-96-277-SC-FC-101%-VF-C'-FE-SW	WHITE	14.5'	13	4"	2
EP5	10' TALL LED POLE LIGHT ON 2" CONCRETE BASE, SINGLE HEAD, 36L-105 LIGHT ENGINE, TYPE IV DISTRIBUTION	LED 5000K, 70 CRI 12,200 LUMENS	85	277	KIM LIGHTING	VP-ST-1-36L-105-5K7-5W	DARK BRONZE MATTE	25'	3	-	
EP8	23' TALL LED POLE LIGHT ON 2" CONCRETE BASE, SINGLE HEAD, 36L-105 LIGHT ENGINE, TYPE 3 DISTRIBUTION	LED 5000K, 70 CRI 7,500 LUMENS	85	277	KIM LIGHTING	VP-ST-1-36L-105-5K7-5W	DARK BRONZE MATTE	12'-25'	4	-	
EP9	23' TALL LED POLE LIGHT ON 2" CONCRETE BASE, DOUBLE HEAD, 36L-105 LIGHT ENGINE, TYPE 4W DISTRIBUTION	LED 5000K, 70 CRI 12,200 LUMENS	170	277	KIM LIGHTING	VP-ST-1-36L-105-5K7-6W	DARK BRONZE MATTE	25'	1	-	
EP10	10' TALL LED POLE LIGHT ON 2" CONCRETE BASE, SINGLE HEAD, 36L-55 LIGHT ENGINE, TYPE IV DISTRIBUTION	LED 5000K, 70 CRI 7,500 LUMENS	85	277	KIM LIGHTING	VP-ST-1-36L-55-5K7-5W	DARK BRONZE MATTE	12'	2	-	
EP11	10' TALL LED POLE LIGHT ON 2" CONCRETE BASE, DOUBLE HEAD, 36L-55 LIGHT ENGINE, TYPE IV DISTRIBUTION	LED 5000K, 70 CRI 7,500 LUMENS	170	277	KIM LIGHTING	VP-ST-1-36L-55-5K7-5W	DARK BRONZE MATTE	12'	1	-	

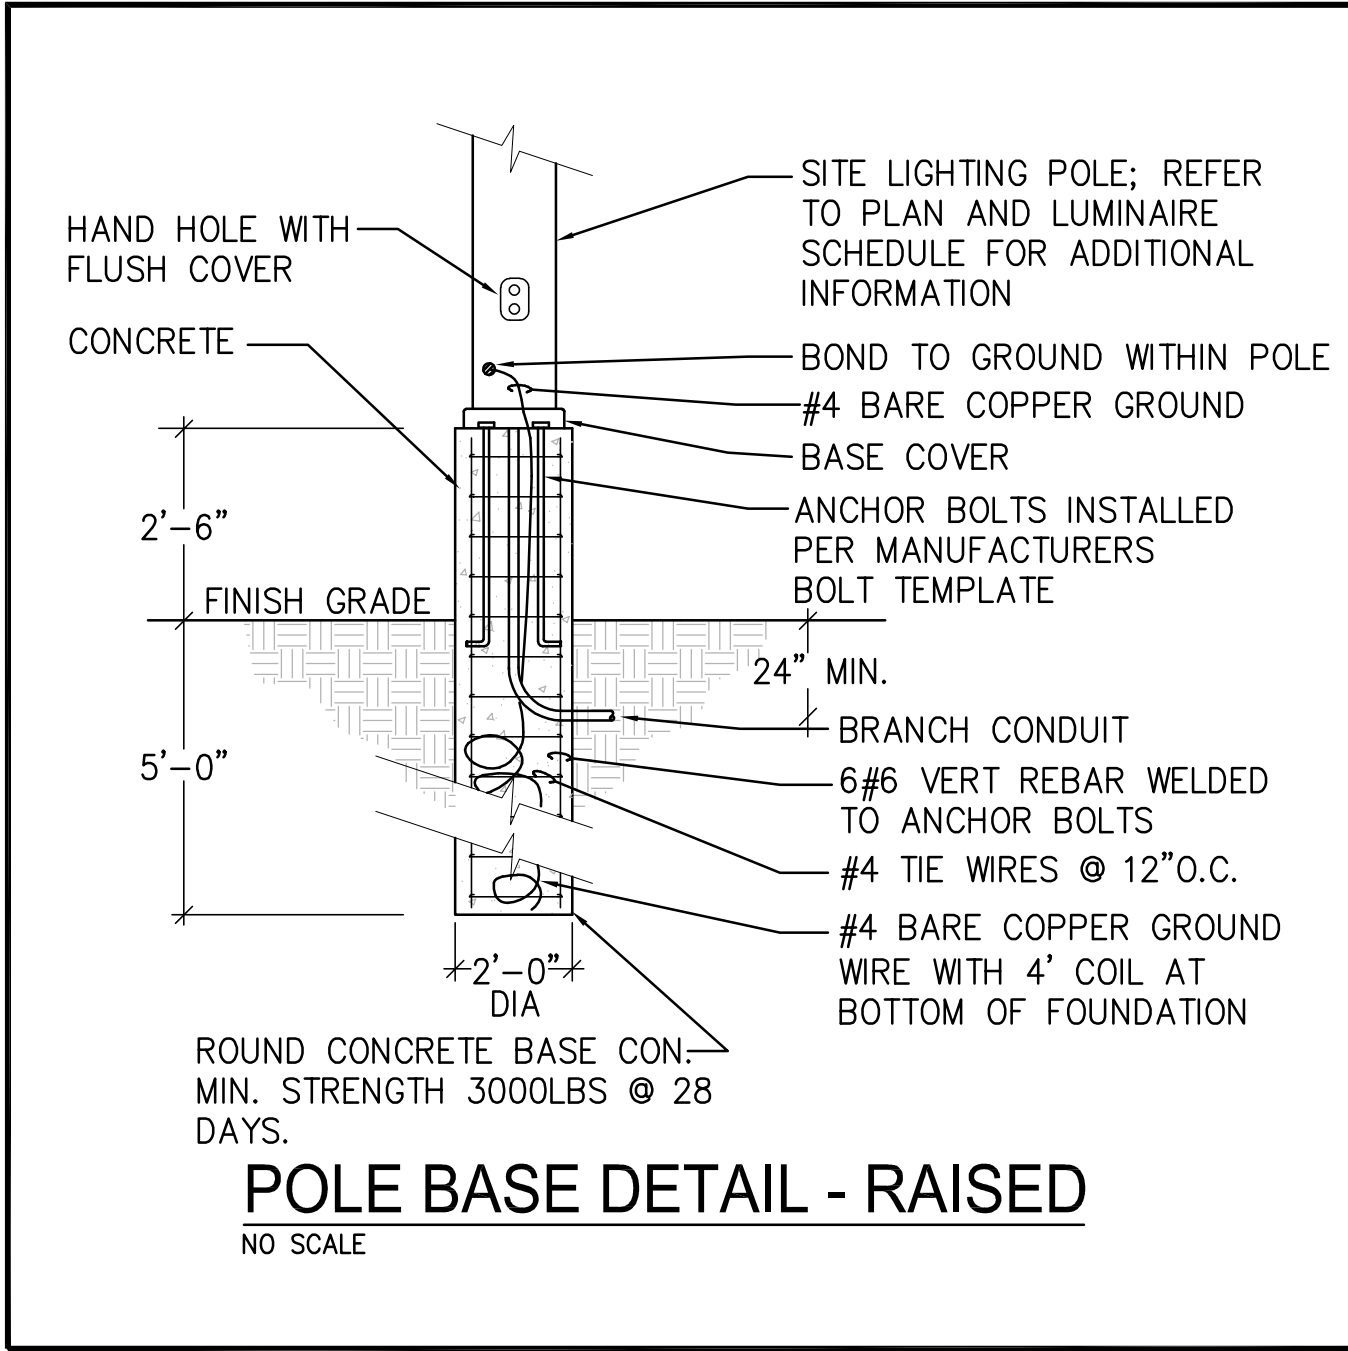

BOULDER ASSOCIATES

1426 PEARL STREET, SUITE 300
BOULDER, COLORADO 80302
303.499.7795



SMITHGROUP

ADVENTHEALTH PARKER FACILITY EXPANSION

CROWN POINT, 30TH AMDMT
LOT 1, TRACT A & B
PARKER, CO 80138

SUBMITTALS

DESCRIPTION DATE

1ST SUBMITTAL 06/03/2024

2ND SUBMITTAL 08/16/2024

3RD SUBMITTAL 10/10/2024

4TH SUBMITTAL 11/07/2024



CATOR RUMA
& ASSOCIATES, C.O.

896 Taber Street, Lakewood, CO 80401
(303) 232-6290 • www.cator-ruma.com

DATE

06/03/2024

PARKER PROJECT NUMBER

SP24-XXX

SHEET TITLE

LUM. SCHEDULE,
DETAILS & LEGENDS

DRAWING NUMBER

23 of 25

**CROWN POINT FILING 1 30TH AMENDMENT 30
LOT 1, TRACT A & B**

LOCATED IN THE NW 1/4, SECTION 10, TOWNSHIP 6 SOUTH, RANGE 66 WEST,
TOWN OF PARKER, DOUGLAS COUNTY, COLORADO.

SITE PLAN

[illegible]

Submitted by _____

Type _____

Ordering info _____

Project _____

Date _____

FINELITE
Better Lighting

High Performance 4" Wet Location (HP-4 WL)

Direct



Recessed




Signal White is standard finish

Note: see page 6 for all aesthetic options

High Performance 4" Aperture Wet Location (HP-4 WL) Pendant (P), Recessed (R), Surface Mount (SM), and Wall Mount (WM) linear LED luminaire listed for wet location and IP65 and IK10 rated. HP-4 WL delivers uniform illumination with a clean linear aesthetic free of visible attachment hardware. 2', 3', 4', 5', 6', 7', and 8' section lengths. Independent and continuous rows available.


CROSS SECTIONS

Pendant
Aerated Cable

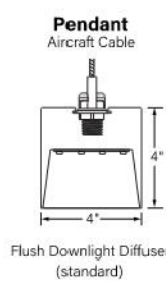


Flush Downlight Diffuser (standard)


Pendant
Rigid Arm

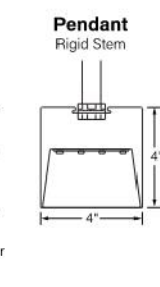


Recessed
Visible Fange

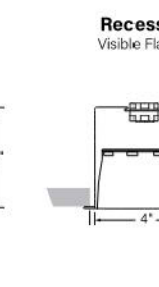


Recessed
Spigot Fange

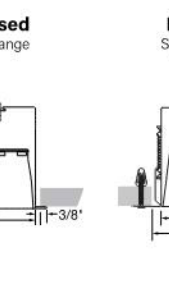

Surface Mount

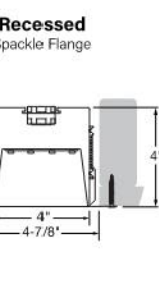


Wall Mount

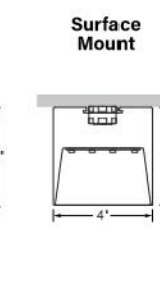

GET MORE WITH TAILORED LIGHTING

- Tailored Length
- Tailored Color
- Tailored Output
- Tailored Control

INTEGRATED GORE® PROTECTIVE VENT

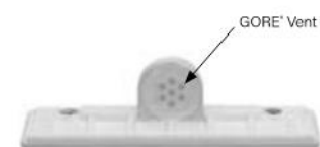

Protective vents are integrated at endcaps and joints to equalize pressure, reduce condensation and protect internal fixture components against water, salts, corrosive liquids and particulates.



Pomona, CA • 5000 Wilshire Road • Pomona City, CA 91768-1001 • P: 951-441-1000 • F: 951-441-1001 • www.finelite.com © 2022 FINELITE, INC. ALL RIGHTS RESERVED. V12 C70000-0003.
 Due to our using product improvements, please monitor the right to change specifications without notice. Visit www.finelite.com for the most current data.

A brand of 

KIMLITE **E.W1**
WDM WALL MOUNTED

DATE: _____ LOCATION: _____
TYPE: _____ PROJECT: _____
CATALOG #:

FEATURES

- 5° to 10° tilt adjuster
- High performance optics deliver up to 16,000 lumens
- Up or down mountable without modification
- Programmable occupancy sensor (dimming)
- 8K Lighting Controls
- 130i lumens per watt
- UL/CUL Listed for wet locations, IP66 Listed.

CONTROL TECHNOLOGY

SPECIFICATIONS

CONSTRUCTION

- Outdoor lighting is a one-piece, die-cast low copper (10.8%) aluminum alloy with integral heat sink. The housing rotates against mounting arm housing to provide 5° to 10° adjustment with degree markers visible. All of adjustment is totally continuous from view above horizontal with fixture mounted in the downward position.
- Mounting arm housing is one-piece die-cast, low copper (10.8%) aluminum alloy with provisions for 8K mounting. Mounting arm fastens to the mounting plate with keyhole size flange both ends for securing and wiring. One stainless steel socket head screw secures the mounting arm housing to the mounting plate to rotate for aiming. Tightening the screws secures the housing lens frame together with seating provided by a silicone gasket. For visual aiming, adjustment may be accomplished with the feature on:
- Lens frame is a one-piece, die-cast low copper (10.8%) aluminum alloy with integral cooling fins to dissipate driver heat.
- Finish: fade and abrasion resistant, electrocoat/air applied, thermally cured, inorganic polyurethane (IPEC) powder polymer powdercoat.
- Backplate and hardware shall be stainless steel

OPTICS

- LED's mount to a metal printed circuit board as assembly (MCPCB).
- Optical lenses are clear injection molded PMMA acrylic.
- Secondary lens is impact resistant 180° tempered glass with anti-reflective coating.

INSTALLATION

- Junction box (by Other) Standard with steel, quick mount junction box plate that mounts directly to 4" x 8" box.
- Mounting plate is stainless steel and features a one-piece EPDM gasket on back side of plate to firmly seal fixture to wall surface, forestalling entry of moisture and particulates.
- Fixtures must be grounded in accordance with national, state and/or local electrical codes. Failure to do so may result in serious personal injury.

SERVICING

- Housing should hang freely in an open service position for inspection of primary wire connections. Once in service position, the housing can be removed for service by sliding the assembly to the left down mounting or to the right for up mounting and disconnecting the wiring plug.
- Driver assembly shall be mounted to a prewired internal tray with quick disconnects for removal.

Wall Director

Wall Director Medium

RELATED PRODUCTS

Wall Director
Small

ELECTRICAL

- Universal voltage, 120 through 277V with a 2% tolerance. Driver is Undervolts Laboratories listed.
- High voltage configurations, 347/480V, driver has a 0.2V dimming interface for multi-level illumination options. Driver is Undervolts Laboratories listed.
- "Thermal Shield", secondary side, thermostat provides protection for the sustainable life of LED module and electronic components.
- Drivers have a greater than a 0.9 power factor, less than 20% harmonic distortion, and are suitable for operation in -40°C to +40°C ambient environments.
- Luminaire shall be capable of operating at 100% brightness in a 40°C environment. Both driver and optical array have integral thermal protection that will dim the luminaire upon detection of temperatures in excess of 85°C.
- Modular wiring harness in the service enclosure provides user access to the dimming circuit.

(Specifications continued on page 3.)

KEY DATA	
Lumen Range	5,950-16,000
Wattage Range	54-101
Efficiency Range (lm/W)	97-145
Rated Life (Hour)	170,000
Weight	35 lbs/15.87 kg

Current **LED**

currentlighting.com/kimlighting

© 2022 Kim Lighting, All rights reserved. Images and specifications subject to change without notice. All values are design to typical values unless otherwise noted or otherwise specified.

Page 1 of 2
Kim Lighting, Inc. 2022
E.W1, 130i, 16000lm, 54-101



BOULDER ASSOCIATES
1426 PEARL STREET, SUITE 300
BOULDER, COLORADO 80302
303.499.7795




SMITHGROUP

ADVENTHEALTH
PARKER FACILITY
EXPANSION

CROWN POINT, 30TH AMDMT
LOT 1, TRACT A & B
PARKER, CO 80138

SUBMITTALS

DESCRIPTION	DATE
1ST SUBMITTAL	06/03/2024
2ND SUBMITTAL	08/16/2024
3RD SUBMITTAL	10/10/2024
4TH SUBMITTAL	11/07/2024

 

CATOR | RUMA
 & ASSOCIATES, CO.
 896 Tabor Street, Lakewood, CO 80401
 (303) 232-6200 • www.cator-ruma.com

06/03/2024

PARKER PROJECT NUMBER
SP24-XXX

SHEET TITLE

**LUMINAIRE
CUT SHEETS**

DRAWING NUMBER

