

D


C

B

A

THE SQUARES ABOVE ARE COLOR WITH BLACK
AND WHITE LETTERING. PRINTED CORRECTLY.

C
B
A
K

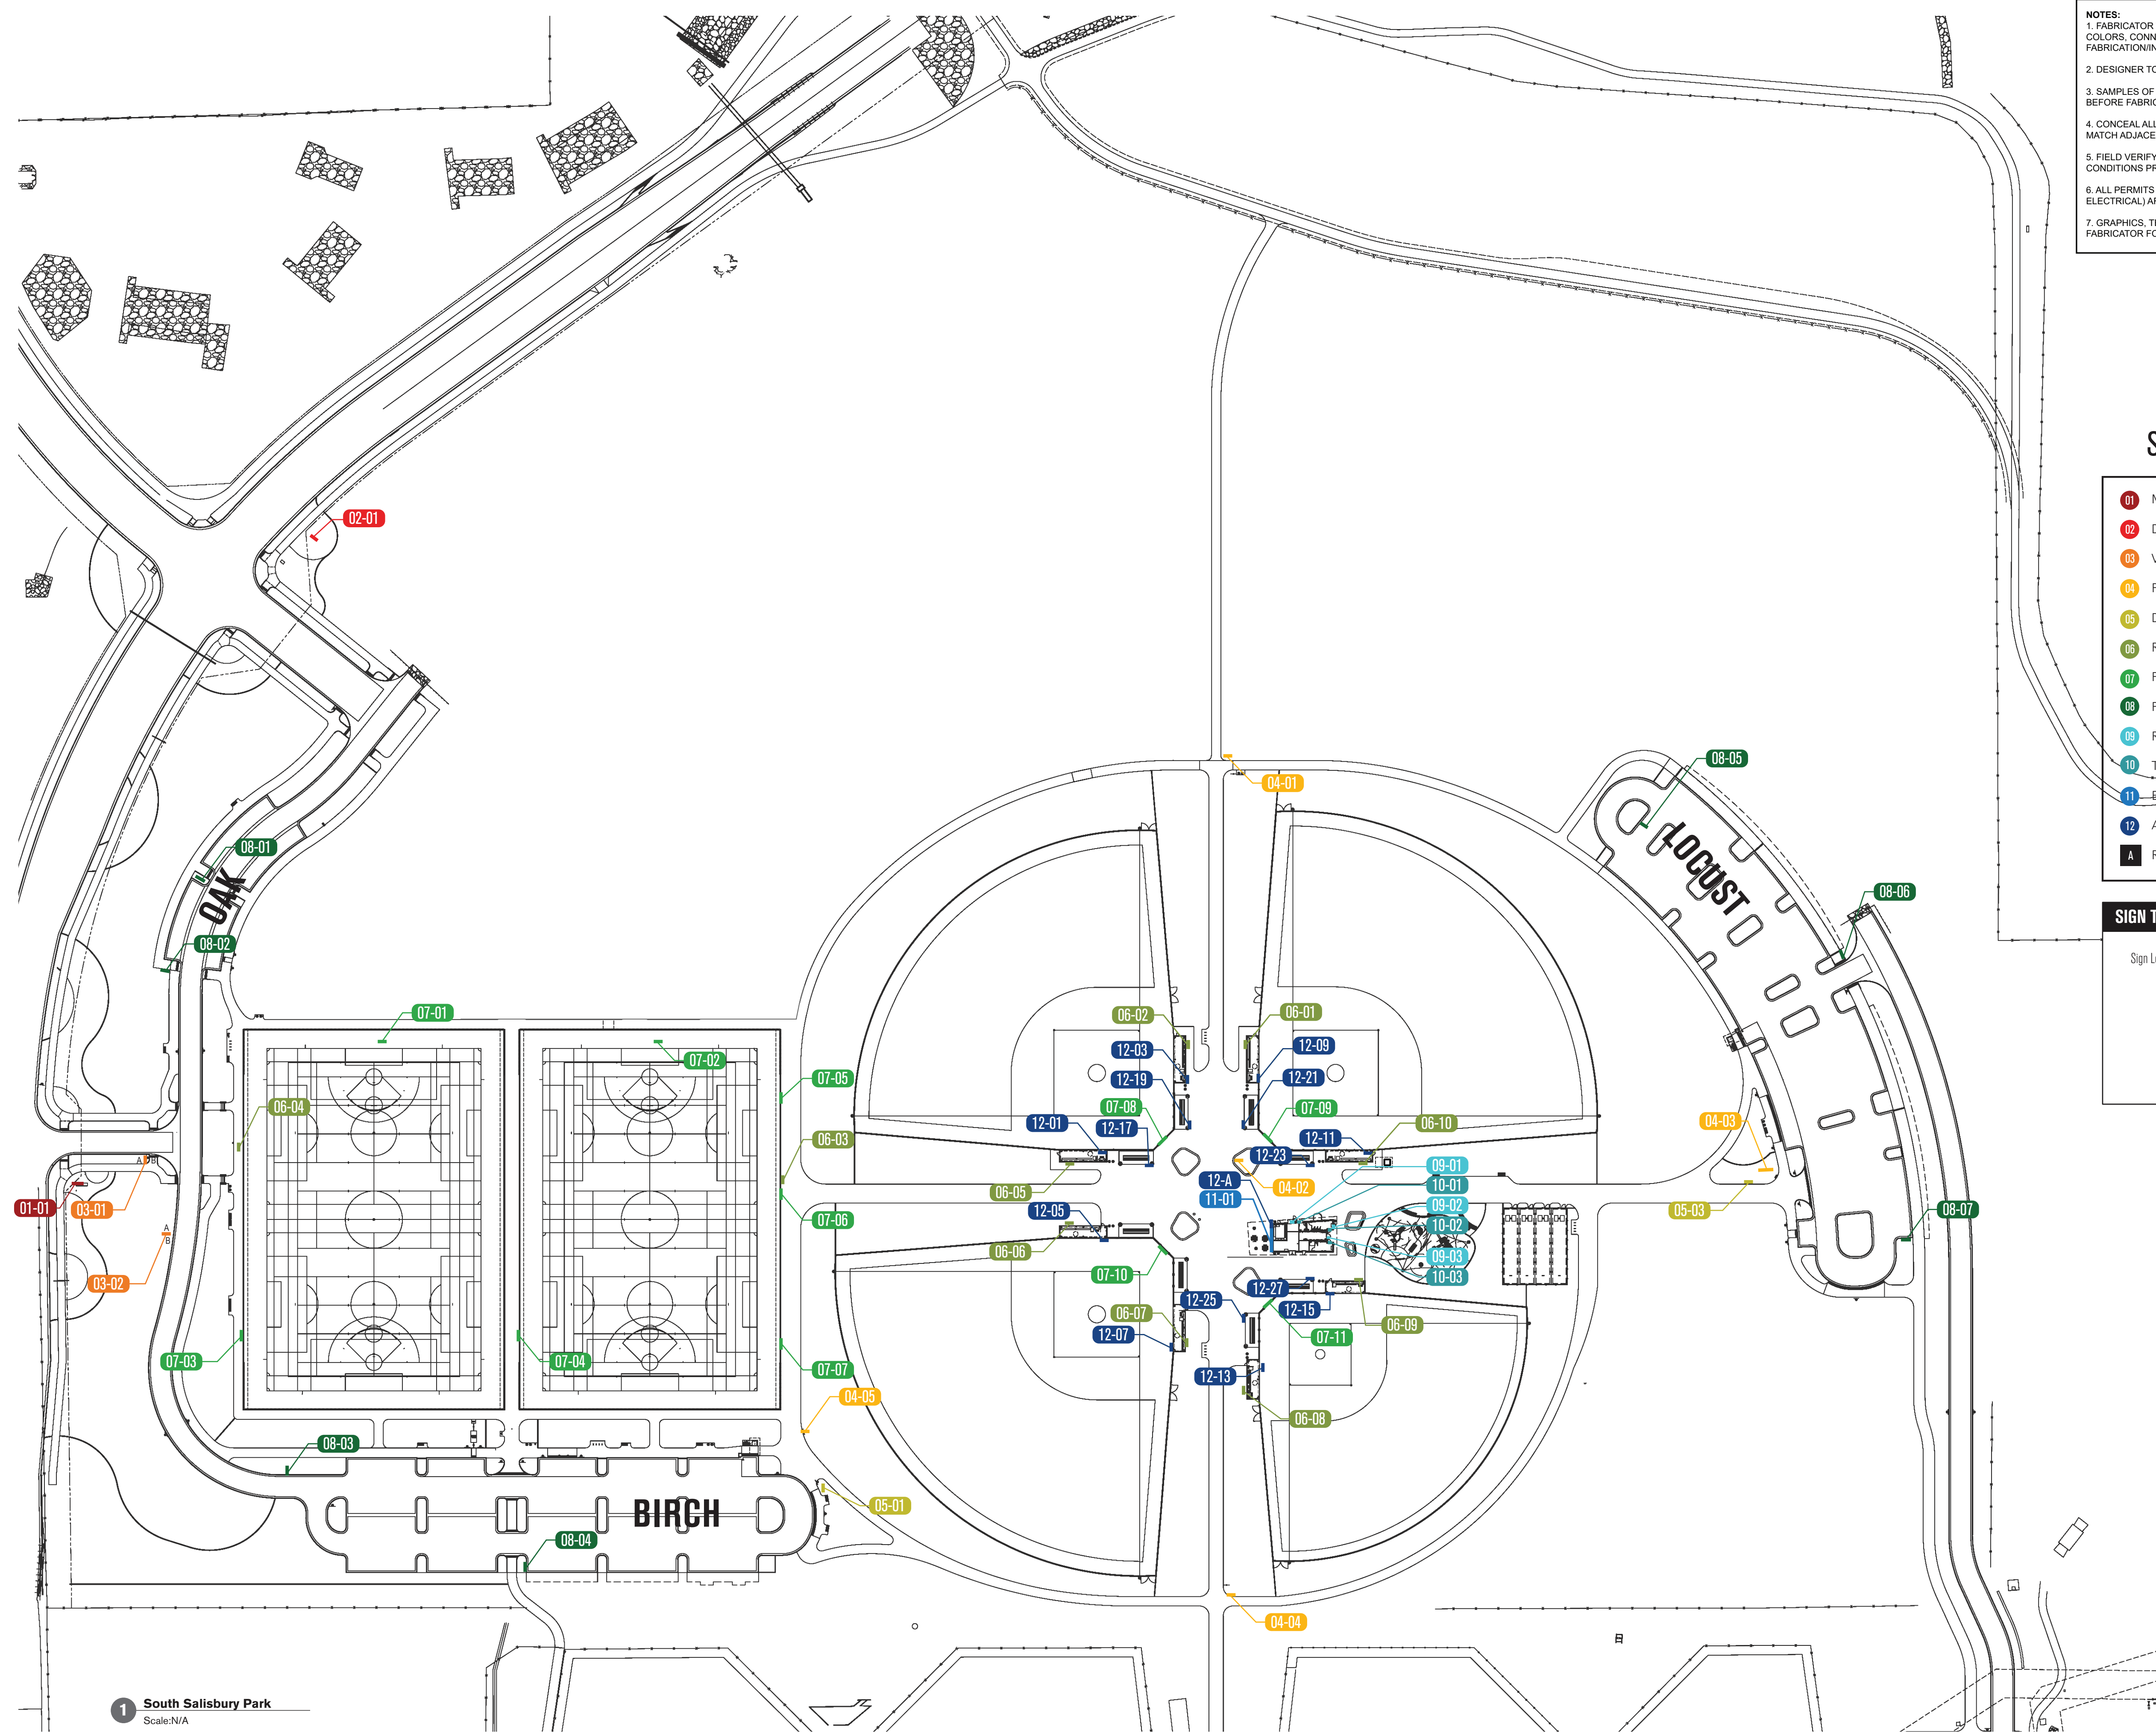


1 South Salisbury Park
Scale: N/A

NOTES:
1. FABRICATOR TO SUBMIT SHOP DRAWINGS SHOWING ALL MATERIALS, COLORS, CONNECTIONS, STRUCTURE, ETC., FOR APPROVAL PRIOR TO FABRICATION/INSTALLATION.
2. DESIGNER TO PROVIDE ARTWORK.
3. SAMPLES OF MATERIALS AND COLORS REQUIRED FOR APPROVAL BEFORE FABRICATION.
4. CONCEAL ALL FASTENERS—NO ROUND HEADED SCREWS. FINISH TO MATCH ADJACENT SURFACES.
5. FIELD VERIFY ALL DIMENSIONS, LOCATIONS, MESSAGES, AND SITE CONDITIONS PRIOR TO FABRICATION.
6. ALL PERMITS AND ENGINEERING (INCLUDING STRUCTURE AND ELECTRICAL) ARE TO BE PROVIDED BY THE SIGN FABRICATOR.
7. GRAPHICS, TEXT, AND MESSAGES ARE TO BE SUBMITTED BY THE FABRICATOR FOR APPROVAL BY THE OWNER PRIOR TO PRODUCTION.

SIGNAGE LEGEND

- 01 MAIN MONUMENT SIGNAGE
- 02 DIGITAL MONUMENT SIGNAGE
- 03 VEHICULAR DIRECTIONAL
- 04 PEDESTRIAN DIRECTIONAL
- 05 DIRECTORY SIGNAGE
- 06 RULES & REGULATIONS
- 07 FIELD SIGNAGE
- 08 PARKING LOT IDENTIFICATION
- 09 RESTROOM SIGNAGE (LARGE GLYPH & LETTERS)
- 10 TYPICAL RESTROOM SIGNAGE
- 11 BUILDING SIGNAGE/ INSTALLATION
- 12 Address number/letter sign
- A Removal/ Update of Existing Signage

SIGN TYPE DESIGNATION KEY

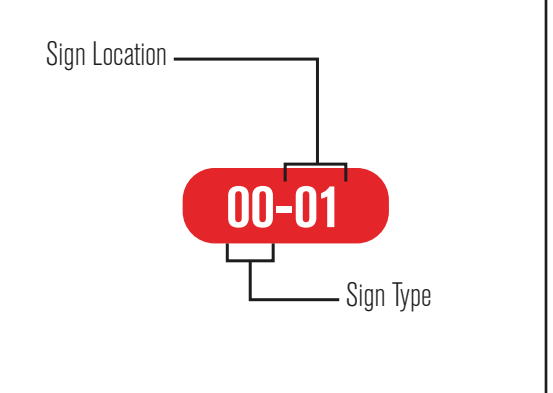

hord coplan | macht

LANDSCAPE ARCHITECT / ARCHITECT
1800 Wazee Street, Suite 450
Denver, CO 80202
p. 303.607.0977

CIVIL ENGINEER / STRUCTURAL ENGINEER
JVA Incorporated
1675 Larimer Street, #600
Denver, CO 80202
p. 303.444.1961

ELECTRICAL ENGINEER
Ackerman Engineering, Inc.
3300 Youngfield Street, #204
Wheat Ridge, CO 80215
p. 303.278.7297

IRRIGATION
Avocat Irrigation
11757 W. Ken-Caryl Ave., Suite F-509
Littleton, CO 80127
p. 303.980.2175

MECHANICAL ENGINEER
ENVISION Mechanical Engineers, Inc.
5777 Pyramed Court, #200
Englewood, CO 80112
p. 303.688.0223


Town of Parker
**SALISBURY REGIONAL
PARK - PHASE 1**
11700 MOTSENBOCKER RD
PARKER, CO 80134

hord coplan | macht

ARCHITECTURE
LANDSCAPE ARCHITECTURE
PLANNING
INTERIOR DESIGN

DATE	DESCRIPTION

Project Number: 223072.00
Sheet Issue Date: 2025-06-06
Drawn By: EH, LW, ED, MS, AG
Checked By: RB, CB, DD

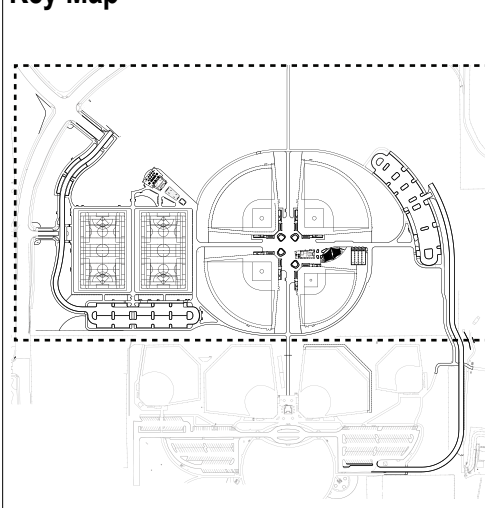

Drawing
Signage Location Plan
NORTH

L-800

SITE PLAN SUBMITTAL

D


C

B

A



THE LINE SHOWN ABOVE IS
AND WHITE LETTERING IS PRINTED CORRECTLY
SHEETS ORIGINAL PAGE SIZE

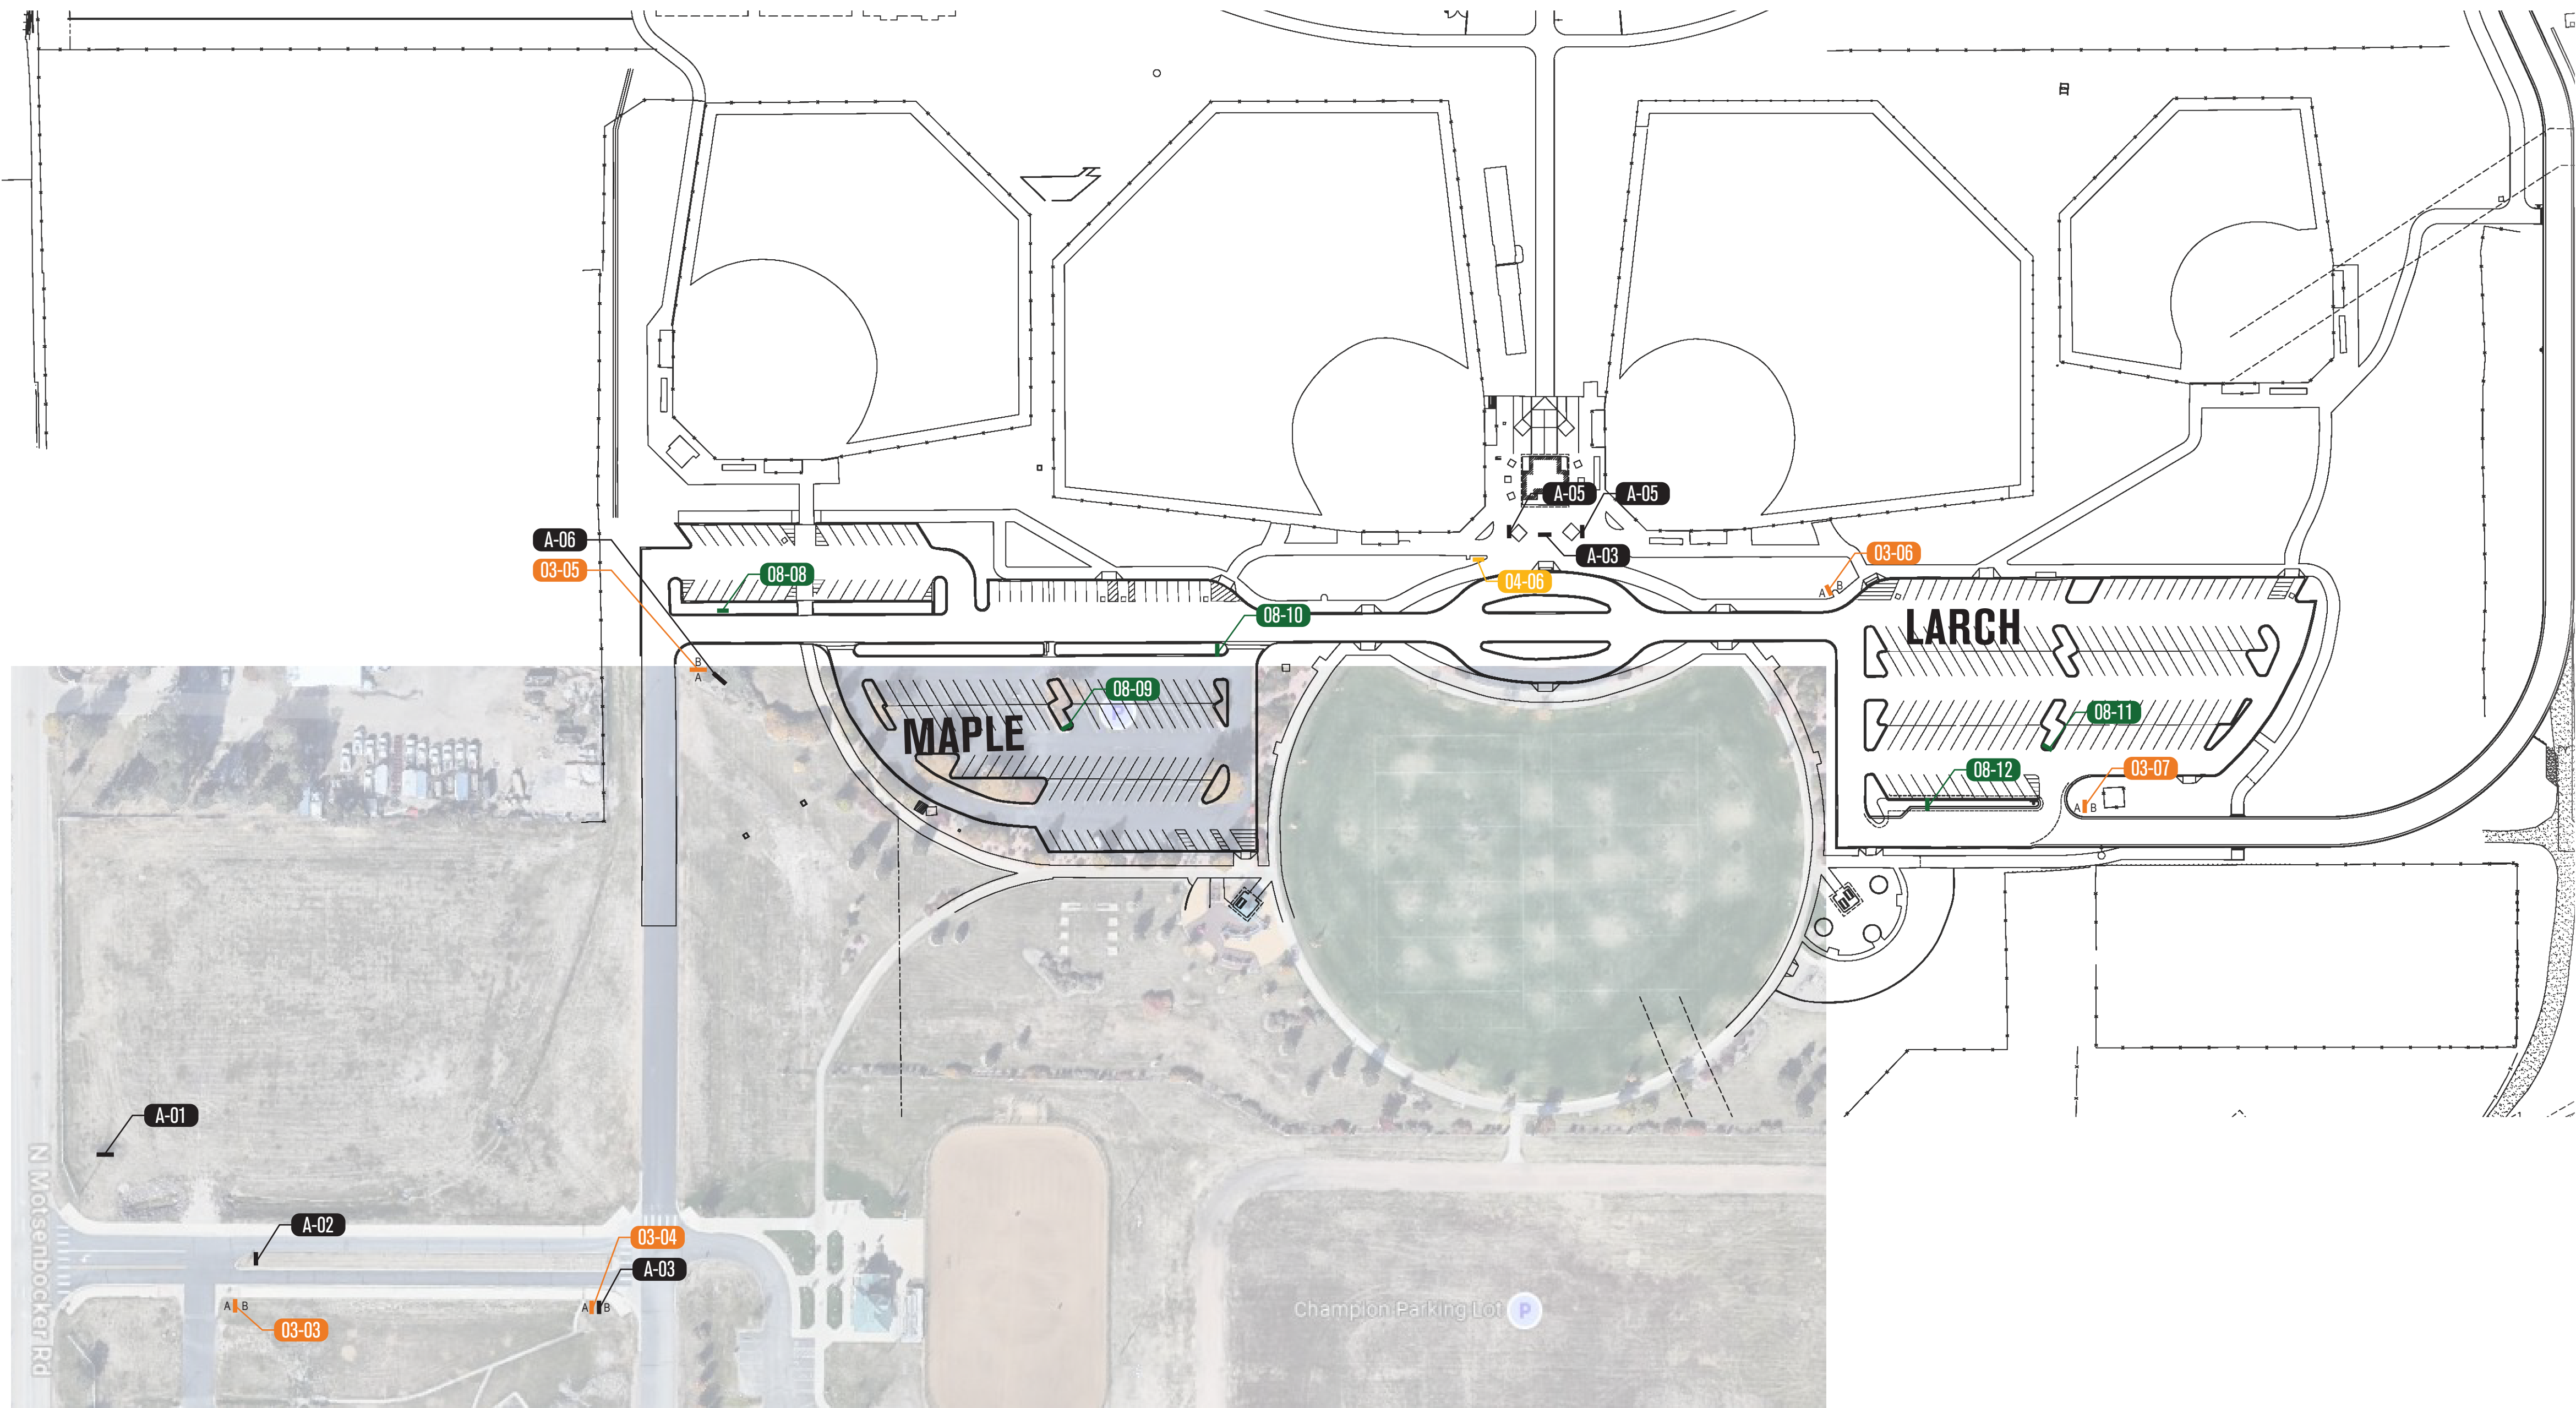

1 South Salisbury Park
Scale: N/A

1

2

3

4


5

NOTES:
1. FABRICATOR TO SUBMIT SHOP DRAWINGS SHOWING ALL MATERIALS, COLORS, CONNECTIONS, STRUCTURE, ETC., FOR APPROVAL PRIOR TO FABRICATION/INSTALLATION.
2. DESIGNER TO PROVIDE ARTWORK.
3. SAMPLES OF MATERIALS AND COLORS REQUIRED FOR APPROVAL BEFORE FABRICATION.
4. CONCEAL ALL FASTENERS—NO ROUND HEADED SCREWS. FINISH TO MATCH ADJACENT SURFACES.
5. FIELD VERIFY ALL DIMENSIONS, LOCATIONS, MESSAGES, AND SITE CONDITIONS PRIOR TO FABRICATION.
6. ALL PERMITS AND ENGINEERING (INCLUDING STRUCTURE AND ELECTRICAL) ARE TO BE PROVIDED BY THE SIGN FABRICATOR.
7. GRAPHICS, TEXT, AND MESSAGES ARE TO BE SUBMITTED BY THE FABRICATOR FOR APPROVAL BY THE OWNER PRIOR TO PRODUCTION.

SIGNAGE LEGEND

- 01 MAIN MONUMENT SIGNAGE
- 02 DIGITAL MONUMENT SIGNAGE
- 03 VEHICULAR DIRECTIONAL
- 04 PEDESTRIAN DIRECTIONAL
- 05 DIRECTORY SIGNAGE
- 06 RULES & REGULATIONS
- 07 FIELD SIGNAGE
- 08 PARKING LOT IDENTIFICATION
- 09 RESTROOM SIGNAGE (LARGE GLYPH & LETTERS)
- 10 TYPICAL RESTROOM SIGNAGE
- 11 BUILDING SIGNAGE/ INSTALLATION
- 12 Address number/letter sign
- A Removal/ Update of Existing Signage

SIGN TYPE DESIGNATION KEY

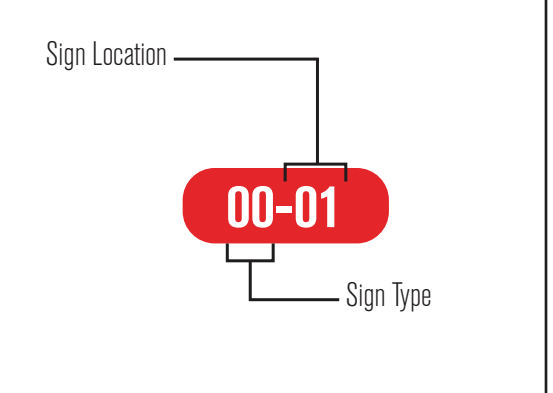

hord coplan | macht
LANDSCAPE ARCHITECT / ARCHITECT
1800 Wazee Street, Suite 450
Denver, CO 80202
p. 303.607.0977

CIVIL ENGINEER / STRUCTURAL ENGINEER
JVA Incorporated
1675 Larmer Street, #650
Denver, CO 80202
p. 303.444.1961

ELECTRICAL ENGINEER
Ackerman Engineering, Inc.
3300 Youngfield Street, #204
Wheat Ridge, CO 80215
p. 303.278.7297

IRRIGATION
Avocet Irrigation
11757 W. Ken Caryl Ave., Suite F-509
Littleton, CO 80127
p. 303.980.2175

MECHANICAL ENGINEER
ENVISION Mechanical Engineers, Inc.
9777 Pyramet Court, #200
Englewood, CO 80112
p. 303.688.0223


Town of Parker
**SALISBURY REGIONAL
PARK - PHASE 1**
11700 MOTSENBOCKER RD
PARKER, CO 80134

hord coplan | macht
ARCHITECTURE
LANDSCAPE ARCHITECTURE
PLANNING
INTERIOR DESIGN

DATE	DESCRIPTION






Project Number: 223072.00
Sheet Issue Date: 2025-06-06
Drawn By: EH, LW, ED, MS, AG
Checked By: RB, CB, DD

Key Map

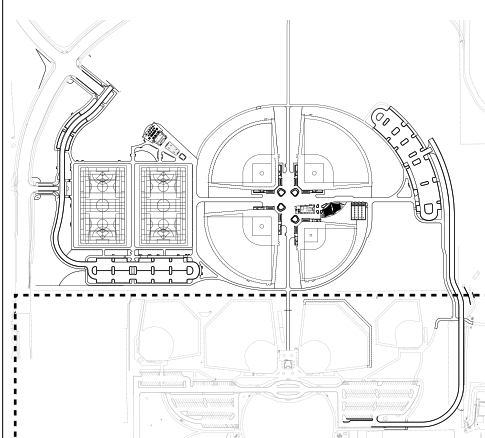

Drawing
Signage Location Plan
SOUTH

L-801
SITE PLAN SUBMITTAL

     

FABRICATION SPECIFICATIONS		
PANEL A	TYPE	ALUMINUM (3 LAYERS)
	THICKNESS	1/4" FACE + 1/4" BORDERS EA SIDE
	FINISH	POWDER COAT
	COLOR	TIGER DRYLAC - RUST FINE TEXTURE FLAT MATTIE
	TEXT	5" GOTHAM BOLD FONT
PANEL B	TYPE	ALUMINUM
	THICKNESS	1/8"
	PAINT	MATCH DUPONT CS380 GREEN, SEMI-GLOSS
	COPY LAYER	1ST SURFACE
	VINYL COLOR	3M# 680-10 WHITE REFLECTIVE WITH WHITE VINYL PARKER LOGO AND MARK

NOTES:

1. FABRICATOR TO SUBMIT SHOP DRAWINGS SHOWING ALL MATERIALS, COLORS, CONNECTIONS, STRUCTURE, ETC., FOR APPROVAL PRIOR TO FABRICATION/INSTALLATION.
2. DESIGNER TO PROVIDE ARTWORK.
3. SAMPLES OF MATERIALS AND COLORS REQUIRED FOR APPROVAL BEFORE FABRICATION.
4. CONCEAL ALL FASTENERS—NO ROUND HEADED SCREWS. FINISH TO MATCH ADJACENT SURFACES.
5. FIELD VERIFY ALL DIMENSIONS, LOCATIONS, MESSAGES, AND SITE CONDITIONS PRIOR TO FABRICATION.
6. ALL PERMITS AND ENGINEERING (INCLUDING STRUCTURE AND ELECTRICAL) ARE TO BE PROVIDED BY THE SIGN FABRICATOR.
7. GRAPHICS, TEXT, AND MESSAGES ARE TO BE SUBMITTED BY THE FABRICATOR FOR APPROVAL BY THE OWNER PRIOR TO PRODUCTION.
8. POSTS AND BEAM TO BE ROUGH-SAWN WESTERN RED CEDAR COMPLYING WITH THE FOLLOWING GRADING REQUIREMENTS: NLGA 131 a,b,c; WOLB 131 131 a,b,c; WPA/B 10/10, 80, 11, 80, 12.
9. BASIS-OF-DESIGN SITE NAME: VENER, CS20-2000 BUCKS COUNTY (SUPPLIER) FIELDSTONE.
10. PROVIDE FOUNDATION AND REINFORCING FOR CAST-IN-PLACE BACKUP WALL PER STRUCTURAL ENGINEER'S DESIGN BASED ON GEOTECH / SOILS REPORT.
11. ANTI-GRAFFITI COATING TO BE APPLIED TO THE METAL SIGN FRAME AND THE BASIS-OF-DESIGN WANDLIP TOP (HFR) SACRIFICIAL TOP COAT OR APPROVED EQUIV. APPLY PER MANUFACTURER INSTRUCTIONS.

- 01 MAIN MONUMENT SIGNAGE
- 02 DIGITAL MONUMENT SIGNAGE
- 03 VEHICULAR DIRECTIONAL
- 04 PEDESTRIAN DIRECTIONAL
- 05 DIRECTORY SIGNAGE
- 06 RULES & REGULATIONS
- 07 FIELD SIGNAGE
- 08 PARKING LOT IDENTIFICATION
- 09 RESTROOM SIGNAGE (LARGE GLYPH & LETTERS)
- 10 TYPICAL RESTROOM SIGNAGE
- 11 BUILDING SIGNAGE/ INSTALLATION
- 12 Address number/letter sign
- A Removal/ Update of Existing Signage

Sign Location

00-01

Sign Type



1 Monument Signage (Front View)

Scale: 3/4" = 1'-0"


2 Monument Signage (Side View)
Scale: $\frac{3}{4}" = 1'-0"$

3 Monument Signage (Precedent)

Scale: N/A





Salisbury Regional Park

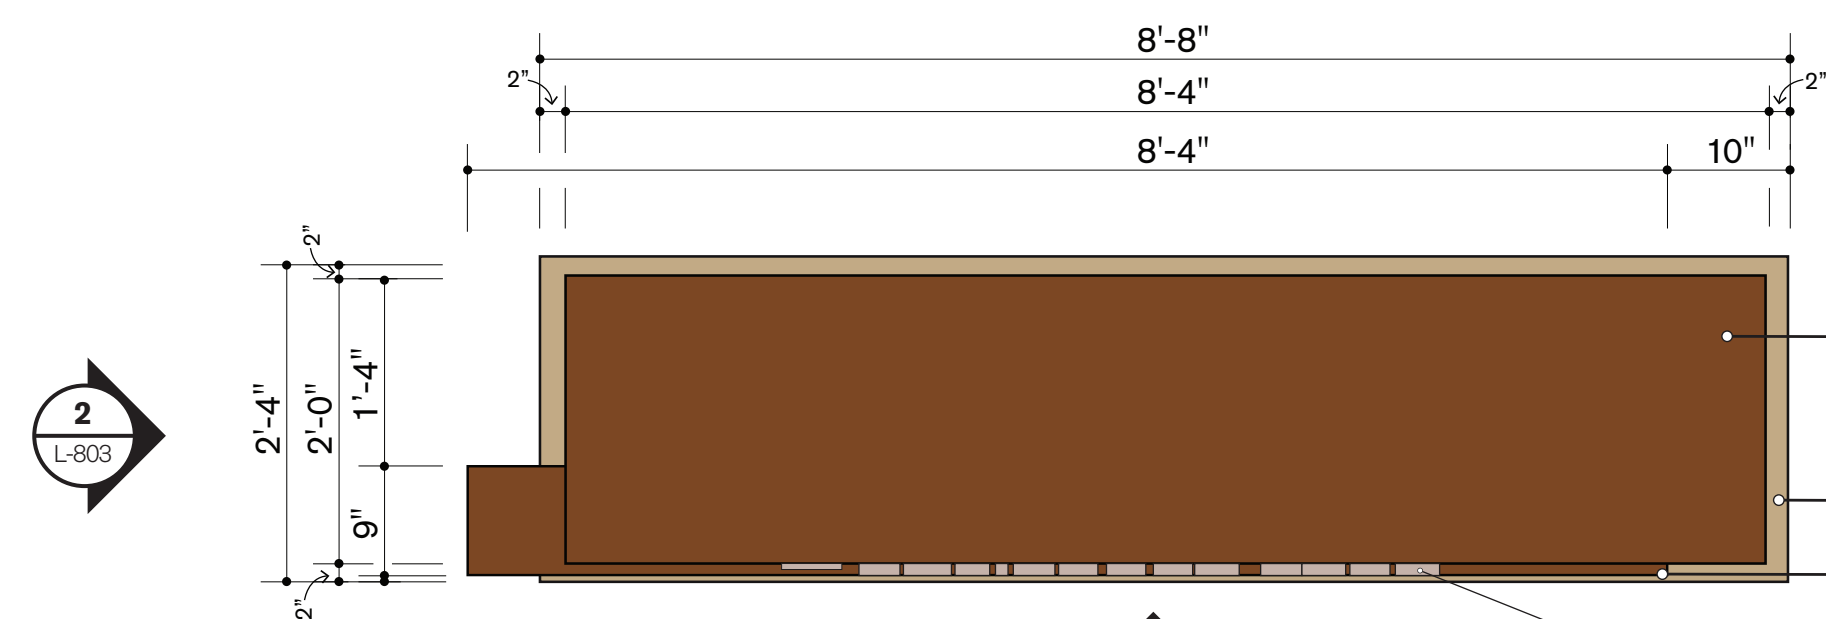


3 Digital Monument Signage (Plan View)

Scale: 3/4"=1'-0"

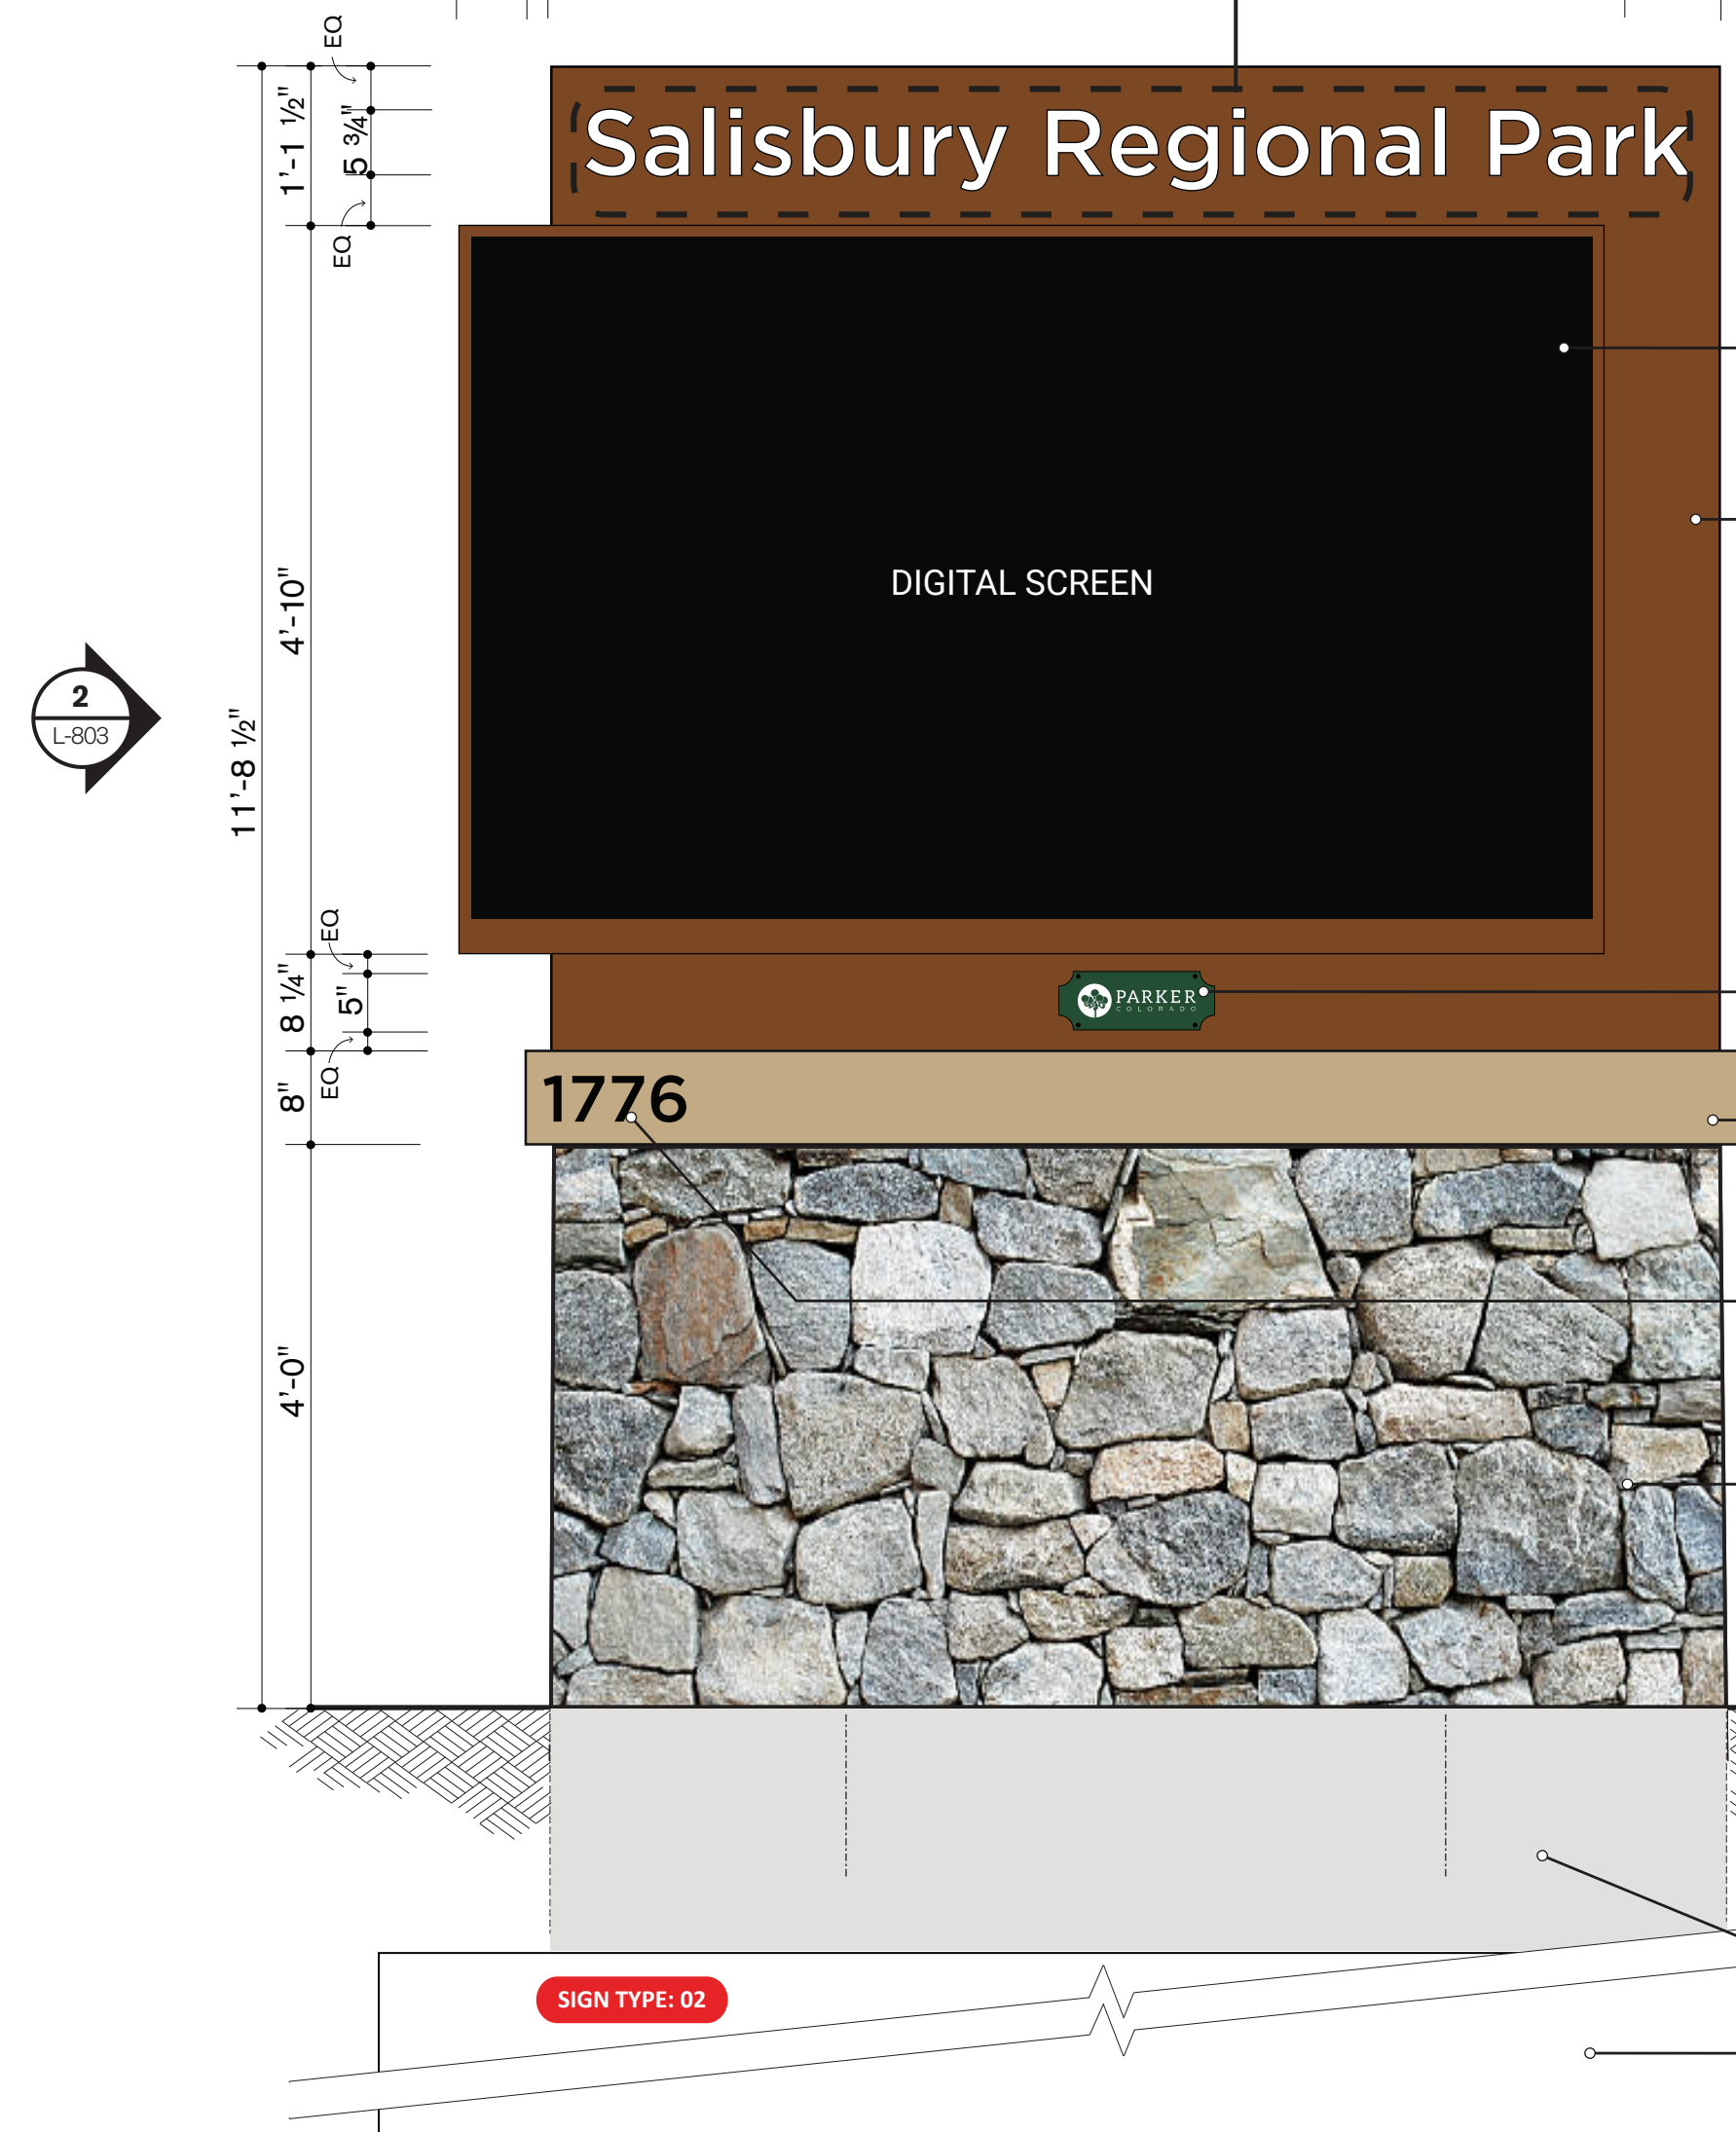
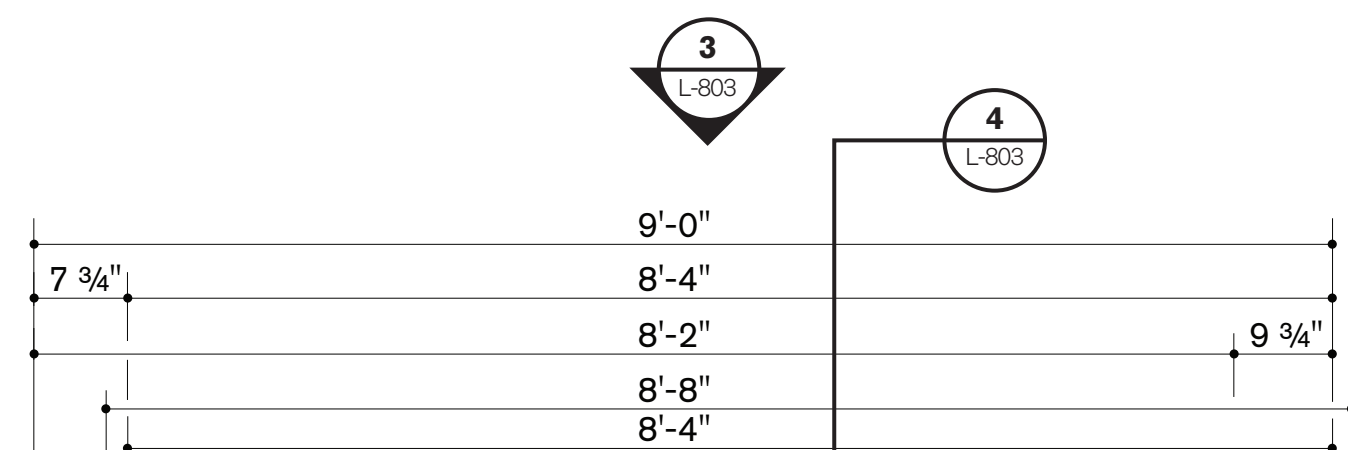


1 Digital Monument Signage (Front View)
Scale: 3/4"=1'-0"

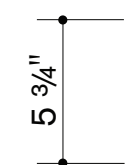

4 Monument Logo (Front View)

Scale: 1 1/2" = 1'-0"

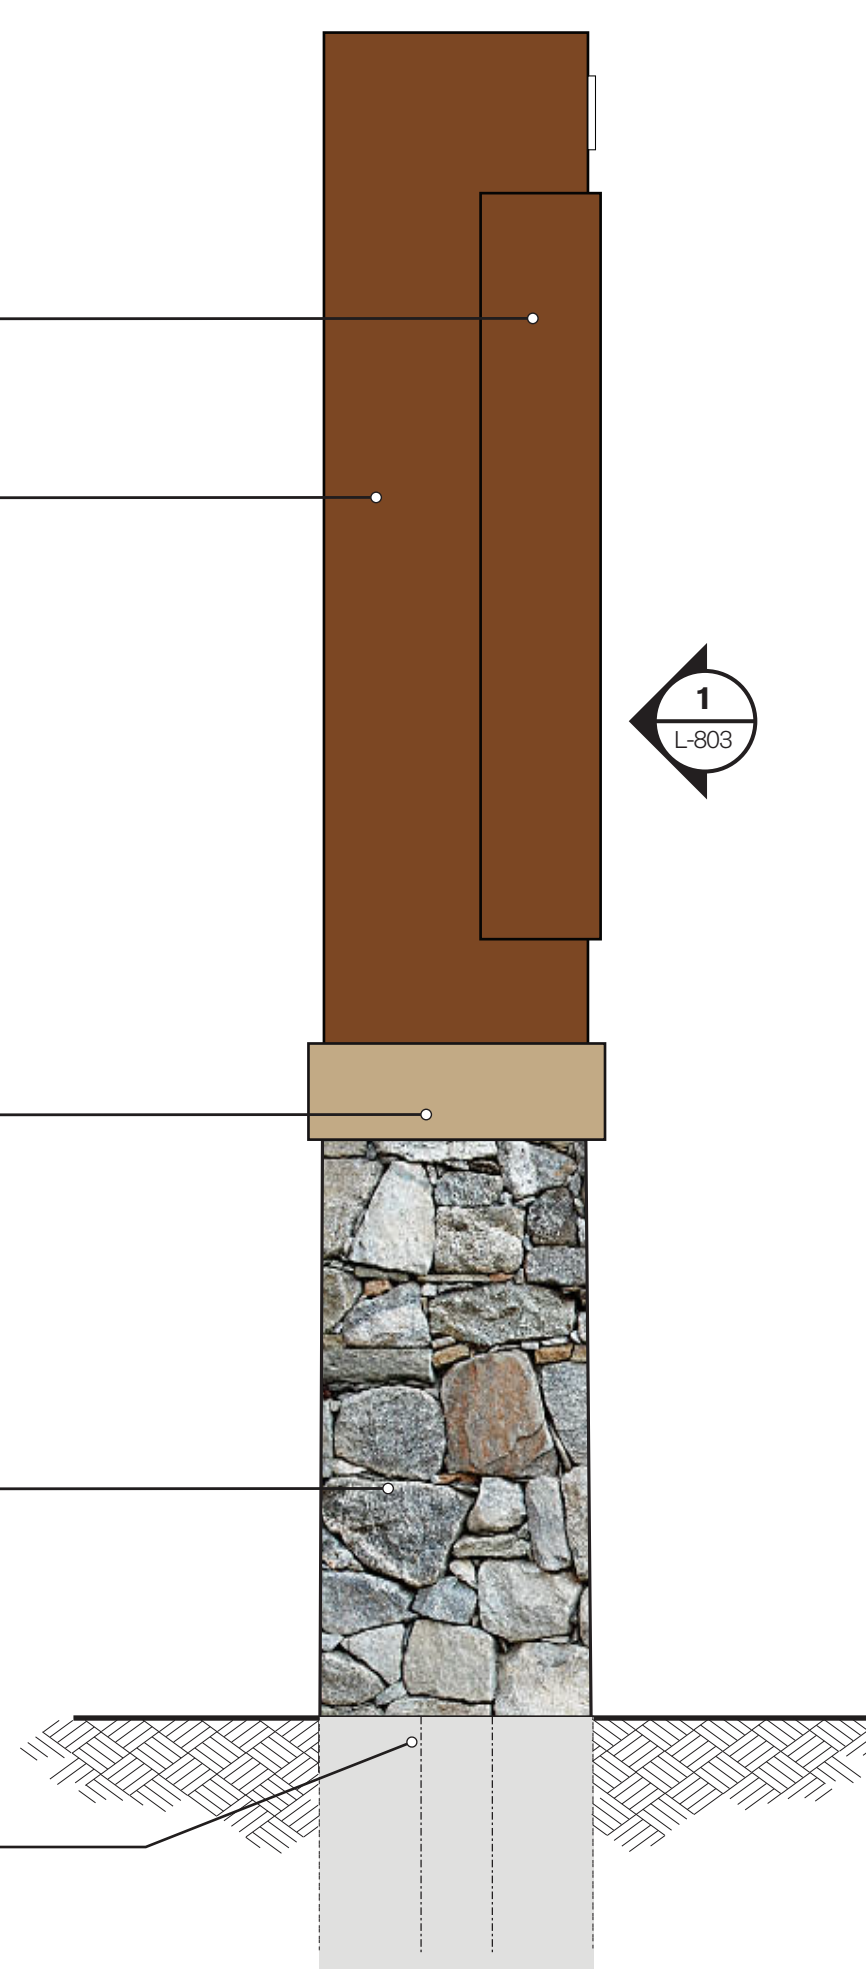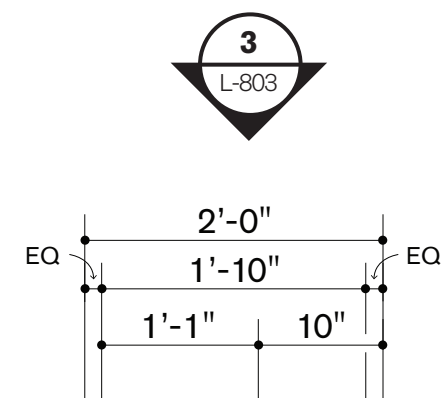


2 Digital Monument Signage (Side View)

Scale: $3/4" = 1'-0"$

*QUANTITY: 1



1/2" aluminum letters powder coated white
Matte Finish, mechanically fastened flush
sign panel. All fasteners to be concealed.

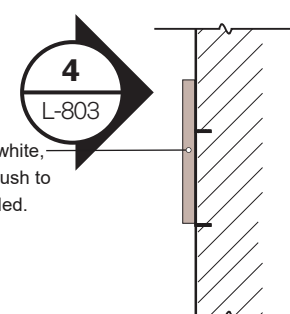


5 Monument Logo (Side View)
Scale: 1 1/2"=1'-0"

SIGNAGE LEGEND

- 01 MAIN MONUMENT SIGNAGE
- 02 DIGITAL MONUMENT SIGNAGE
- 03 VEHICULAR DIRECTIONAL
- 04 PEDESTRIAN DIRECTIONAL
- 05 DIRECTORY SIGNAGE
- 06 RULES & REGULATIONS
- 07 FIELD SIGNAGE
- 08 PARKING LOT IDENTIFICATION
- 09 RESTROOM SIGNAGE (LARGE GLYPH & LETTERS)
- 10 TYPICAL RESTROOM SIGNAGE
- 11 BUILDING SIGNAGE/ INSTALLATION
- 12 Address number/letter sign
- A Removal/ Update of Existing Signage

SIGN TYPE DESIGNATION KEY

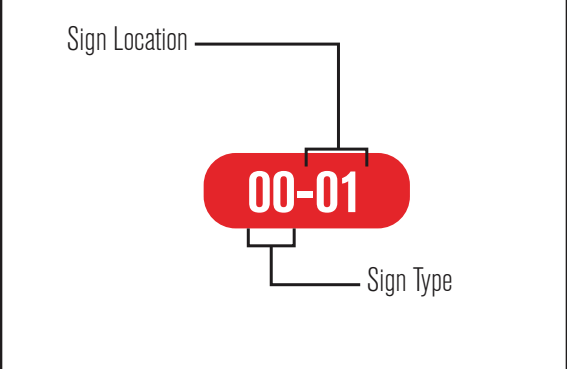

1. **NOTES:**
1. FABRICATOR TO SUBMIT SHOP DRAWINGS SHOWING ALL MATERIALS, COLORS, CONNECTIONS, STRUCTURE, ETC., FOR APPROVAL PRIOR TO FABRICATION/INSTALLATION.
2. DESIGNER TO PROVIDE ARTWORK.
3. SAMPLES OF MATERIALS AND COLORS REQUIRED FOR APPROVAL BEFORE FABRICATION.
4. CONCEAL ALL FASTENERS—NO ROUND HEADED SCREWS. FINISH TO MATCH ADJACENT SURFACES.
5. FIELD VERIFY ALL DIMENSIONS, LOCATIONS, MESSAGES, AND SITE CONDITIONS PRIOR TO FABRICATION.
6. ALL PERMITS AND ENGINEERING (INCLUDING STRUCTURE AND ELECTRICAL) ARE TO BE PROVIDED BY THE SIGN FABRICATOR.
7. GRAPHICS, TEXT, AND MESSAGES ARE TO BE SUBMITTED BY THE FABRICATOR FOR APPROVAL BY THE OWNER PRIOR TO PRODUCTION.
8. POSTS AND BEAM TO BE ROUGH-SAWN WESTERN RED CEDAR COMPLYING WITH THE FOLLOWING GRADING STANDARDS: NLGA 131 a,b,c; WL131 a,b,c; WPPA 80-10, 80-11, 80-12.
9. BASIS-OF-DESIGN STONE VENEER: CSV-2030 BUCKS COUNTY (SUPPLIER FIELDSTONE)
10. PROVIDE FOUNDATION AND REINFORCING FOR CAST-IN-PLACE BACKUP WALL PER STRUCTURAL ENGINEER'S DESIGN BASED ON GEOTECH / SOILS REPORT.
11. ANTI-GRAFFITI COATING TO BE APPLIED TO THE METAL SIGN FACE AND STONE. BASIS-OF-DESIGN: VANITOP (HFR) SACRIFICIAL TOP COAT OR APPROVED EQUIV. APPLY PER MANUFACTURER INSTRUCTIONS.

hord coplan macht

LANDSCAPE ARCHITECT / ARCHITECT
 1800 Wazee Street, Suite 450
 Denver, CO 80202
 p. 303.607.0077

CIVIL ENGINEER / STRUCTURAL ENGINEER
JVA Incorporated
 1015 Larimer Street, #500
 Denver, CO 80202
 p. 303.444.1951

ELECTRICAL ENGINEER
Ackerman Engineering, Inc.
 3029 Yorkfield Street, #504
 Wheat Ridge, CO 80215
 p. 303.278.7201

IRRIGATION
Avoce Irrigation
 11751 W. Ken Caryl Ave., Suite F-509
 Littleton, CO 80127
 p. 303.686.2179

MECHANICAL ENGINEER
ENVISION Mechanical Engineers, Inc.
 9777 Pyramid Court, #500
 Englewood, CO 80112
 p. 303.688.0223

hord | coplan | macht

ARCHITECTURE
LANDSCAPE ARCHITECTURE
PLANNING
INTERIOR DESIGN

[illegible]

Project Number: 223072.00

Sheet Issue Date: 2025-06-06

Drawn By: EH, LW, ED, MS, AG

Checked By:	RB, CB, DD
-------------	------------

Key Map

Drawing

Digital Monument Signage

L-803


SITE PLAN SUBMITTAL

Project Number:	223072.0
Sheet Issue Date:	2025-06-0
Drawn By:	EH, LW, ED, MS, A
Checked By:	RB, CB, D

Drawing
Vehicular Directional & Directory Signage

L-805



© Hord Coplan Machi

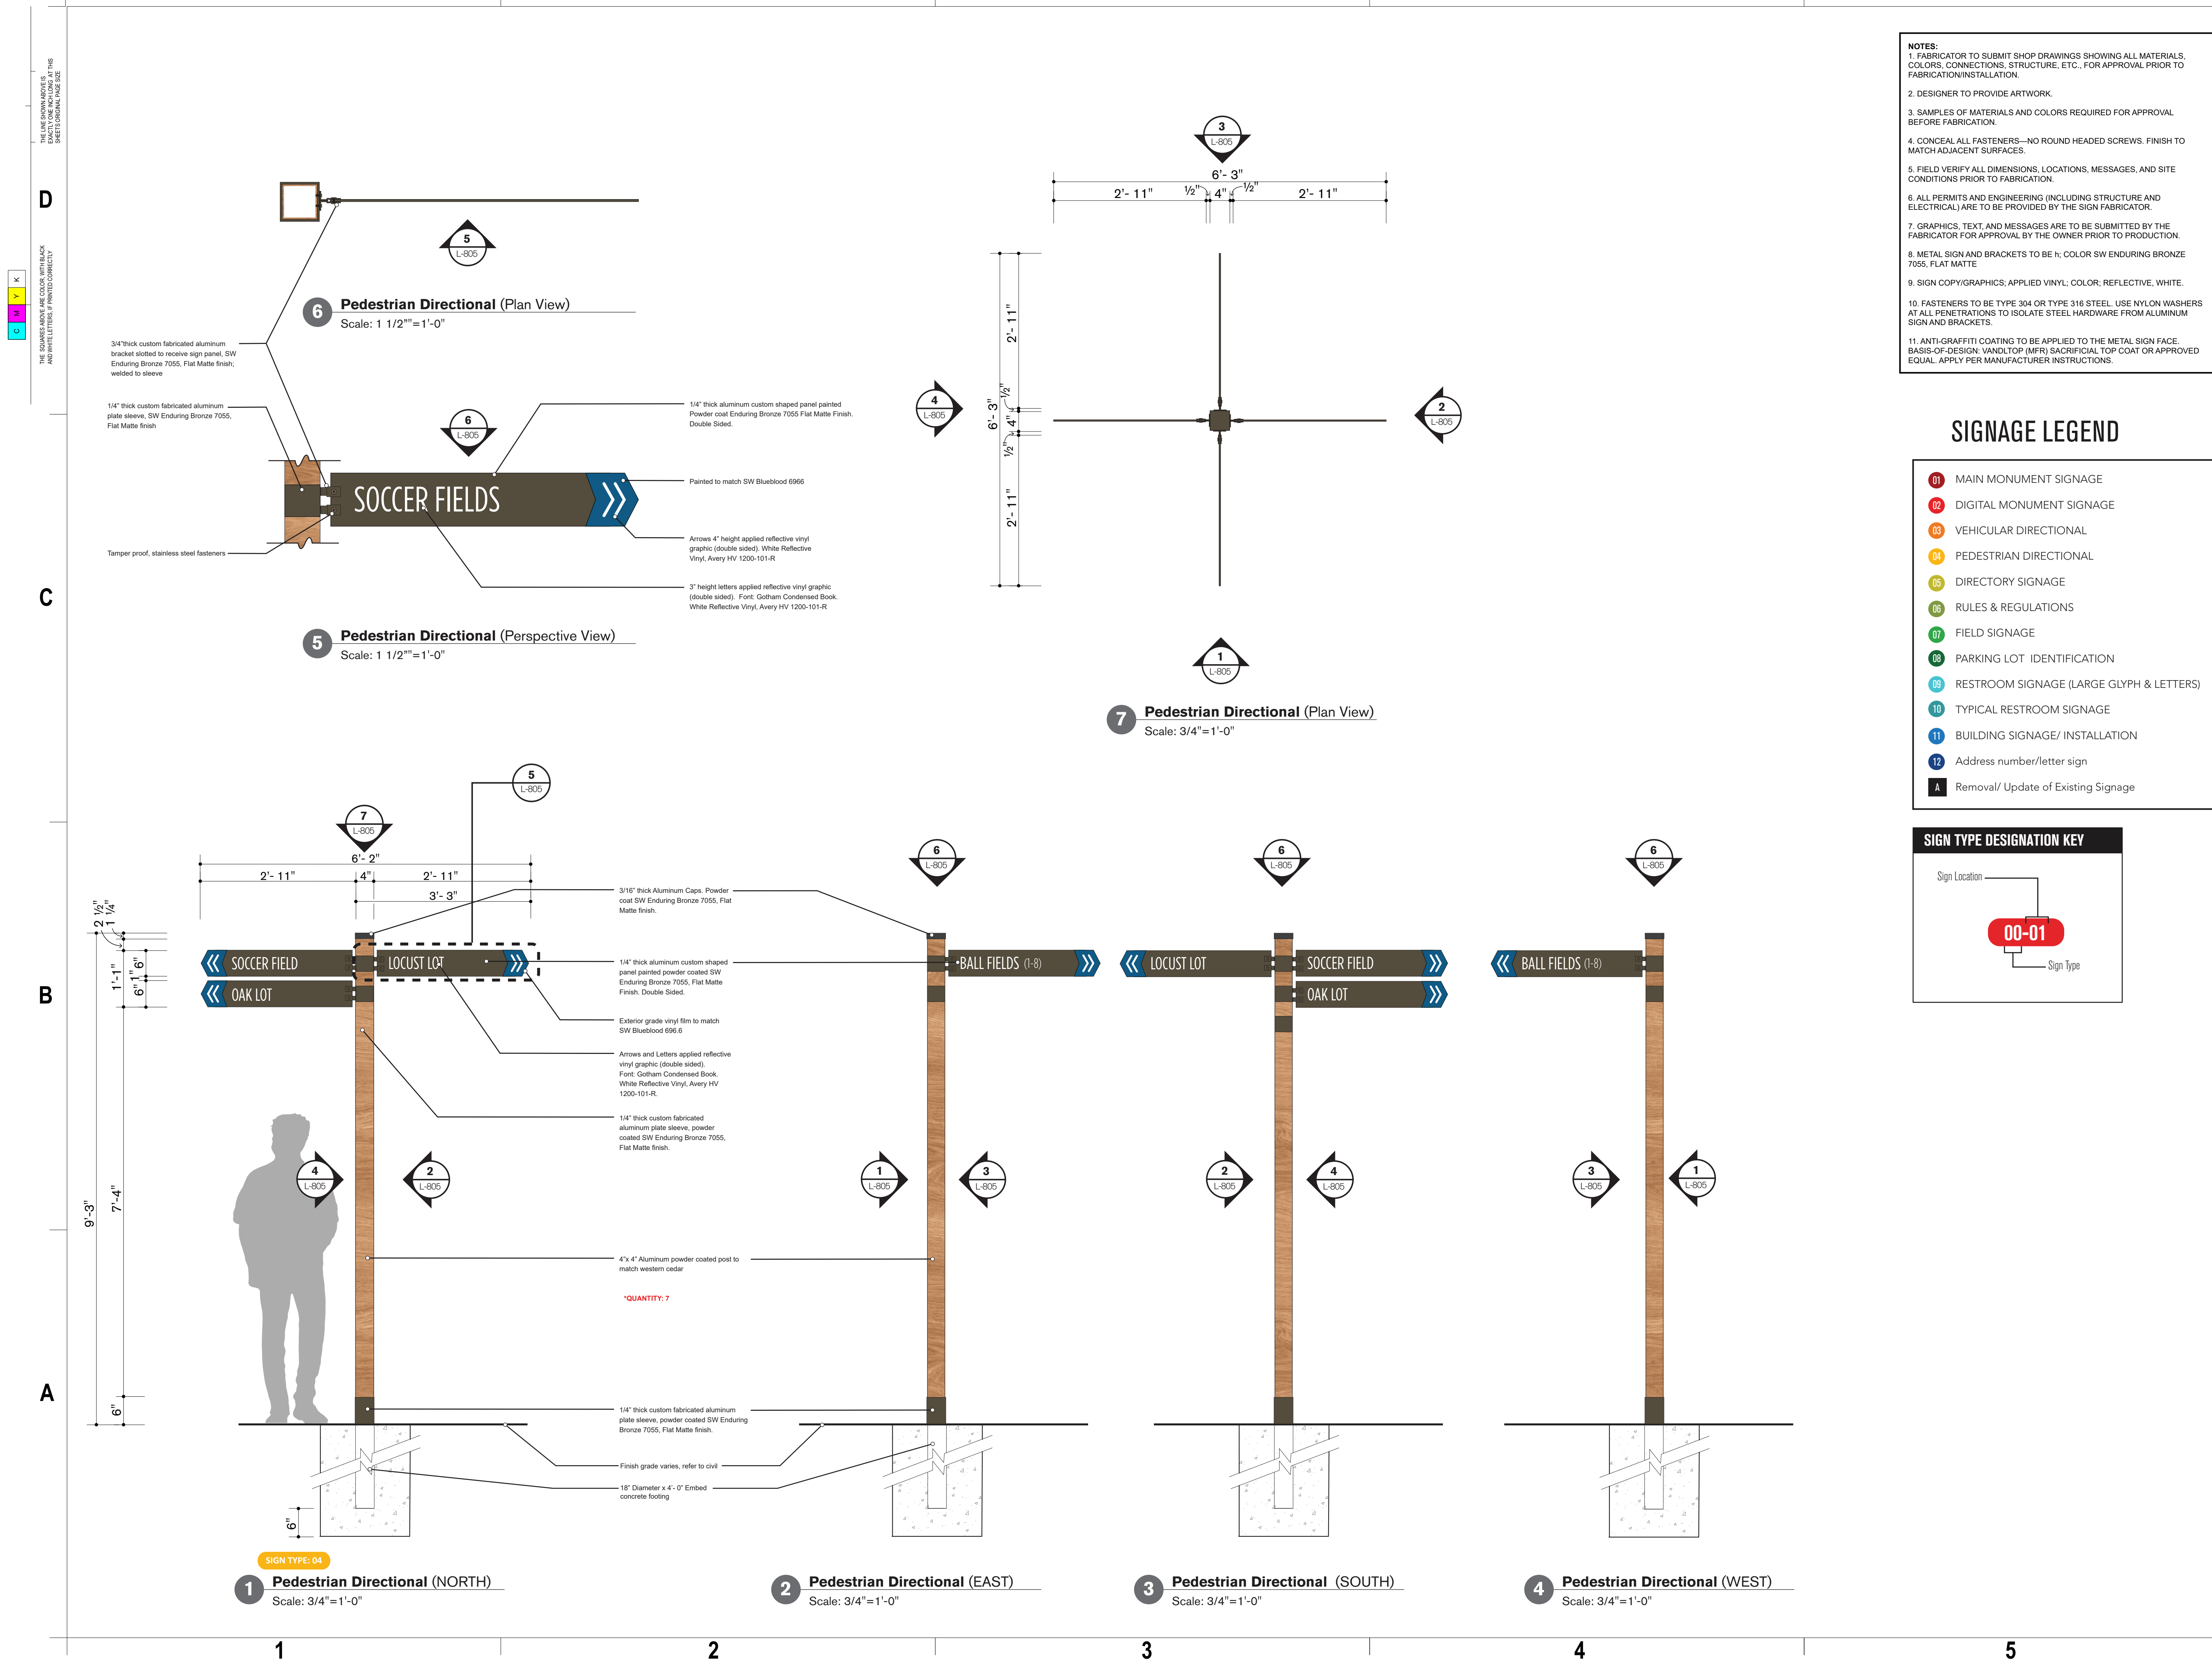

THE SQUARES ABOVE ARE COLOR, WITH BLACK AND WHITE LETTERS, IF PRINTED CORRECTLY

C

A

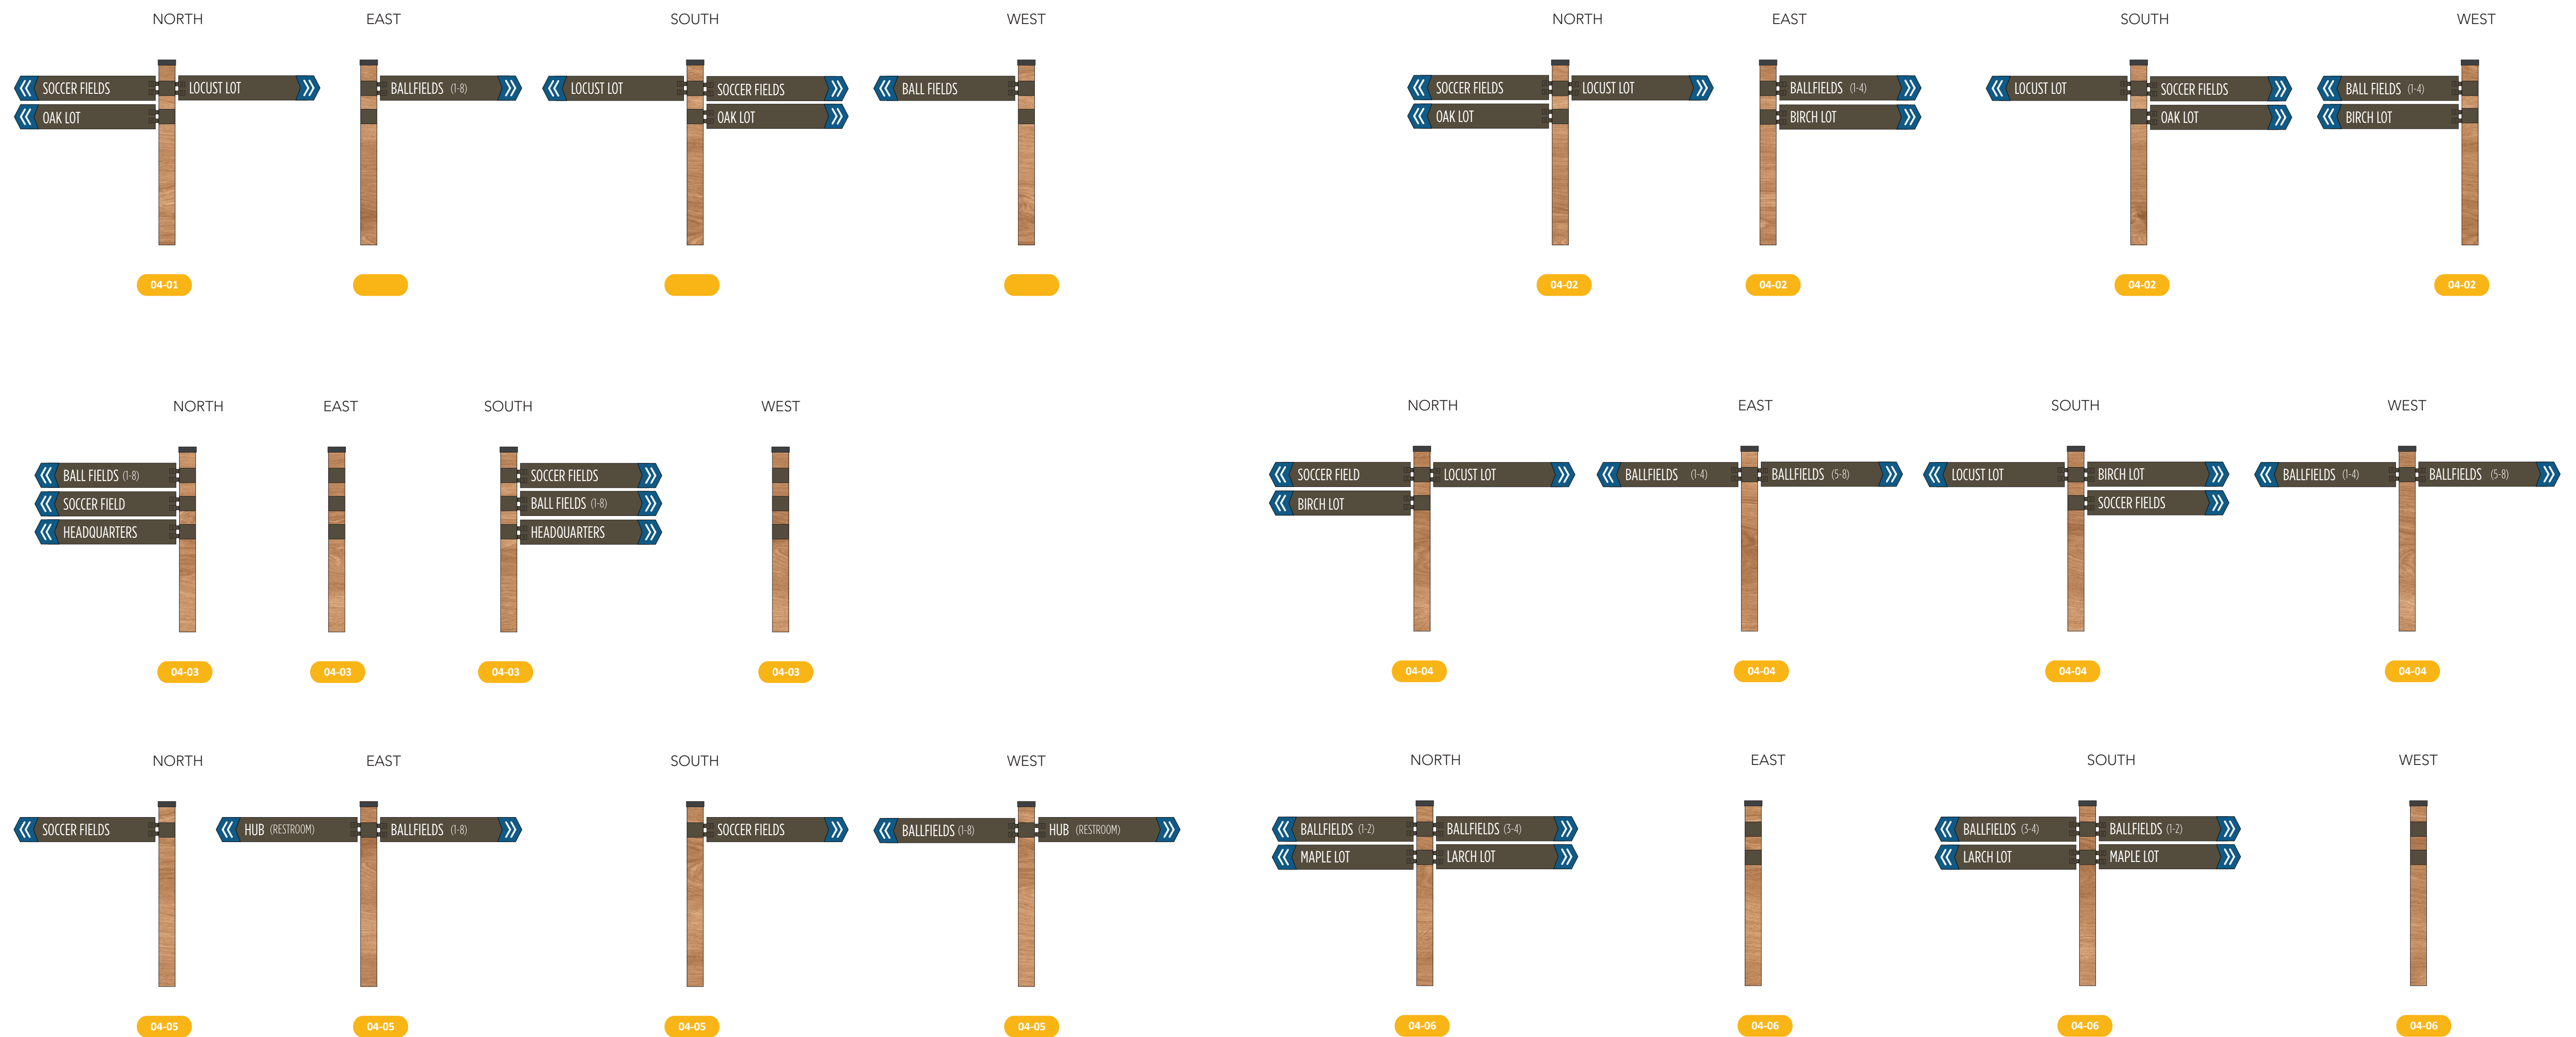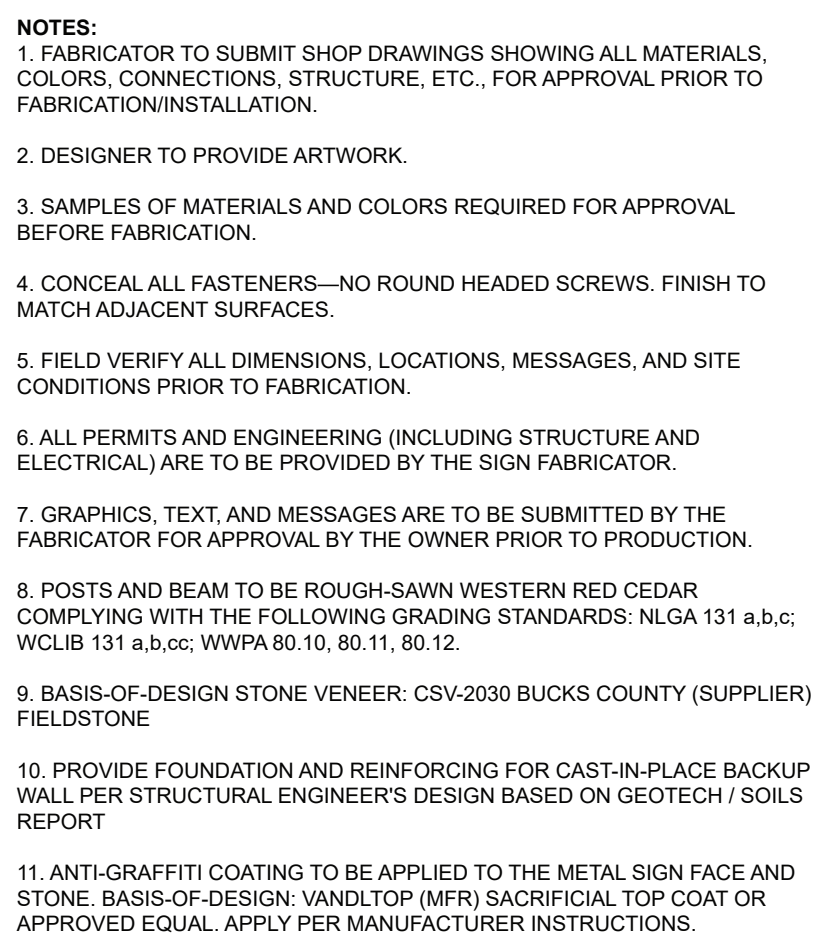

LANDSCAPE ARCHITECT / ARCHITECT
1800 Wazee Street, Suite 450
Denver, CO 80202
p. 303.607.0977

CIVIL ENGINEER / STRUCTURAL ENGINEER
JVA Incorporated
1675 Larimer Street, #500
Denver, CO 80202
p. 303.444.1951

ELECTRICAL ENGINEER
Ackerman Engineering, Inc.
3020 Yungblut Street, #2014
Wheat Ridge, CO 80035
p. 303.278.7297

IRRIGATION
Avocet Irrigation
11127 N. Ken Caryl Ave., Suite F-509
Littleton, CO 80120
p. 303.986.2175

MECHANICAL ENGINEER
ENVISION Mechanical Engineers, Inc.
9777 Praemo Court, #500
Englewood, CO 80112
p. 303.688.0223

hord | coplan | macht

ARCHITECTURE
LANDSCAPE ARCHITECTURE
PLANNING
INTERIOR DESIGN

[illegible]

Project Number:	223072.00
Sheet Issue Date:	2025-05-02
Drawn By:	EH, LW, ED, MS, AG
Checked By:	RB, CB, DD

Key Map

Drawing
Vehicular Directional & Directory Signage

L-806

SITE PLAN SUBMITTAL

D

THE LINE SHOWN ABOVE IS
AND WHITE LETTERS. PRINTED CORRECTLY
SHEETS ORIGIN: PAGE 02

K

Y


P

C

C

B

A

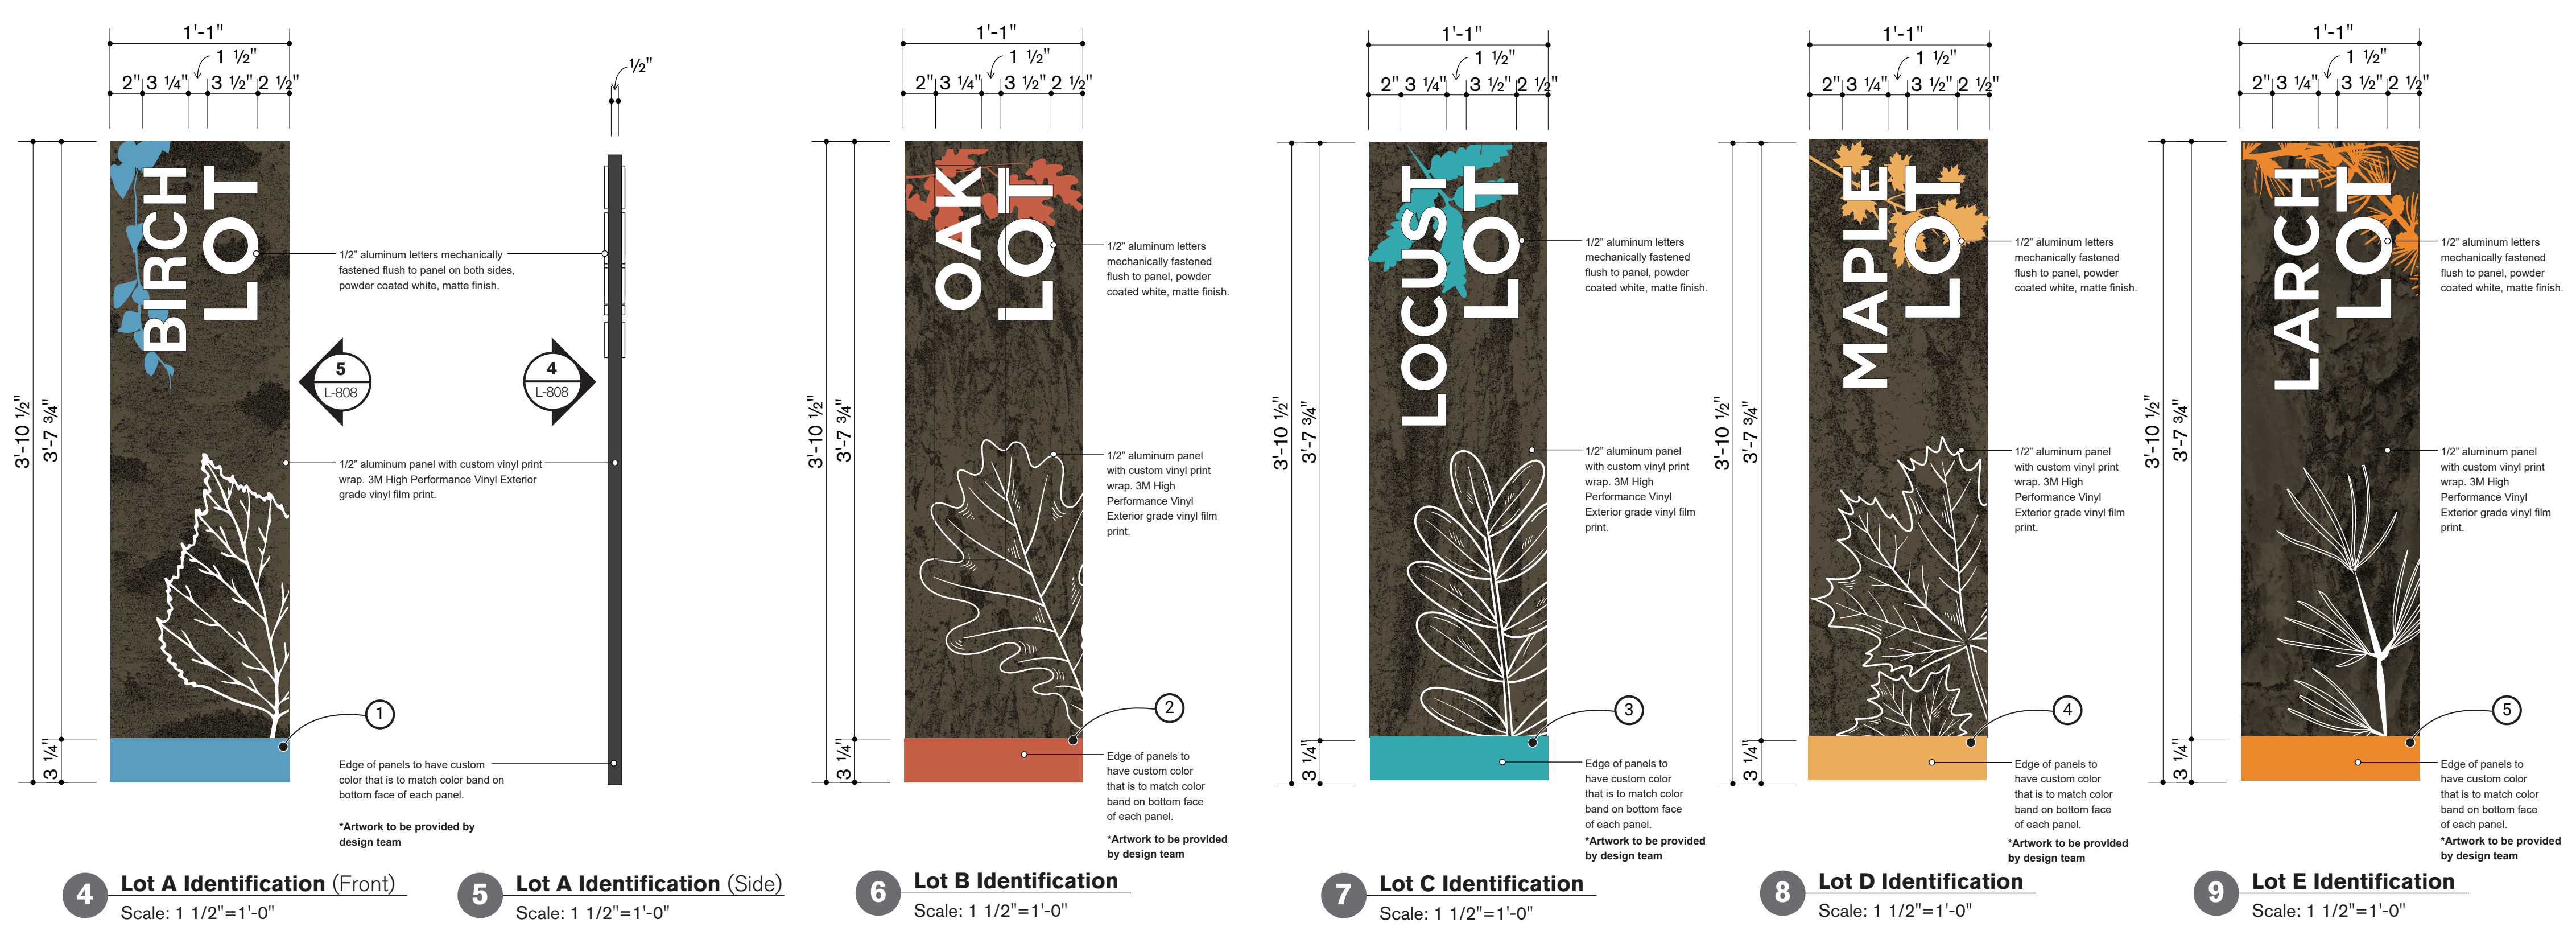


NOTES:

1. FABRICATOR TO SUBMIT SHOP DRAWINGS SHOWING ALL MATERIALS, COLORS, CONNECTIONS, STRUCTURE, ETC., FOR APPROVAL PRIOR TO FABRICATION/INSTALLATION.
2. DESIGNER TO PROVIDE ARTWORK.
3. SAMPLES OF MATERIALS AND COLORS REQUIRED FOR APPROVAL BEFORE FABRICATION.
4. CONCEAL ALL FASTENERS—NO ROUND HEADED SCREWS. FINISH TO MATCH ADJACENT SURFACES.
5. FIELD VERIFY ALL DIMENSIONS, LOCATIONS, MESSAGES, AND SITE CONDITIONS PRIOR TO FABRICATION.
6. ALL PERMITS AND ENGINEERING (INCLUDING STRUCTURE AND ELECTRICAL) ARE TO BE PROVIDED BY THE SIGN FABRICATOR.
7. GRAPHICS, TEXT, AND MESSAGES ARE TO BE SUBMITTED BY THE FABRICATOR FOR APPROVAL BY THE OWNER PRIOR TO PRODUCTION.
8. METAL SIGN AND BRACKETS TO BE POWDER COATED, COLOR SW ENDURING BRONZE 7055, FLAT MATTE.
9. SIGN COPY/GRAPHICS; APPLIED VINYL: COLOR; REFLECTIVE, WHITE.
10. FASTENERS TO BE TYPE 304 OR TYPE 316 STEEL. USE NYLON WASHERS AT ALL PENETRATIONS TO ISOLATE STEEL HARDWARE FROM ALUMINUM SIGN AND BRACKETS.
11. ANTI-GRAFFITI COATING TO BE APPLIED TO THE METAL SIGN FACE. BASIS-OF-DESIGN: VANDITOP (MFR) SACRIFICIAL TOP COAT OR APPROVED EQUAL. APPLY PER MANUFACTURER INSTRUCTIONS.
12. COORDINATE FINAL SIGN LOCATION WITH OWNER PRIOR TO FABRICATION AND INSTALL.


SIGNAGE LEGEND

- 01 MAIN MONUMENT SIGNAGE
- 02 DIGITAL MONUMENT SIGNAGE
- 03 VEHICULAR DIRECTIONAL
- 04 PEDESTRIAN DIRECTIONAL
- 05 DIRECTORY SIGNAGE
- 06 RULES & REGULATIONS
- 07 FIELD SIGNAGE
- 08 PARKING LOT IDENTIFICATION
- 09 RESTROOM SIGNAGE (LARGE GLYPH & LETTERS)
- 10 TYPICAL RESTROOM SIGNAGE
- 11 BUILDING SIGNAGE/ INSTALLATION
- 12 Address number/letter sign
- A Removal/ Update of Existing Signage

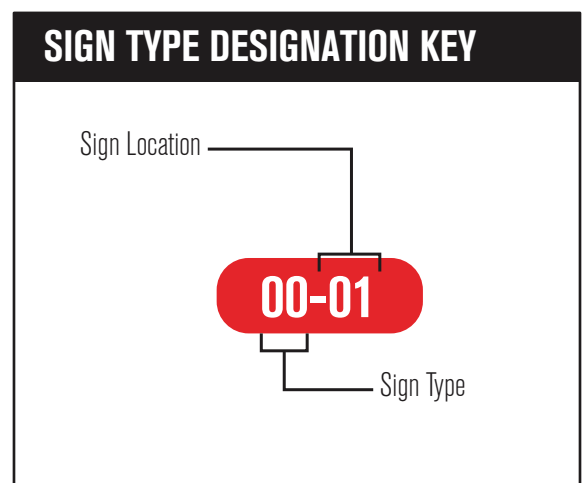

- 1 BALL FIELDS
SW 6802 JACARANDA
- 2 SPORTS COURTS
SW 6621 EMOTIONAL
- 3 MULTI-USE FIELDS
SW 6767 AQUARIUM
- 4 BIKE SKILLS
SW 6669 YARROW
- 5 PLAY AREA
SW 6892 CARNIVAL

10 Color Key
Scale: N/A

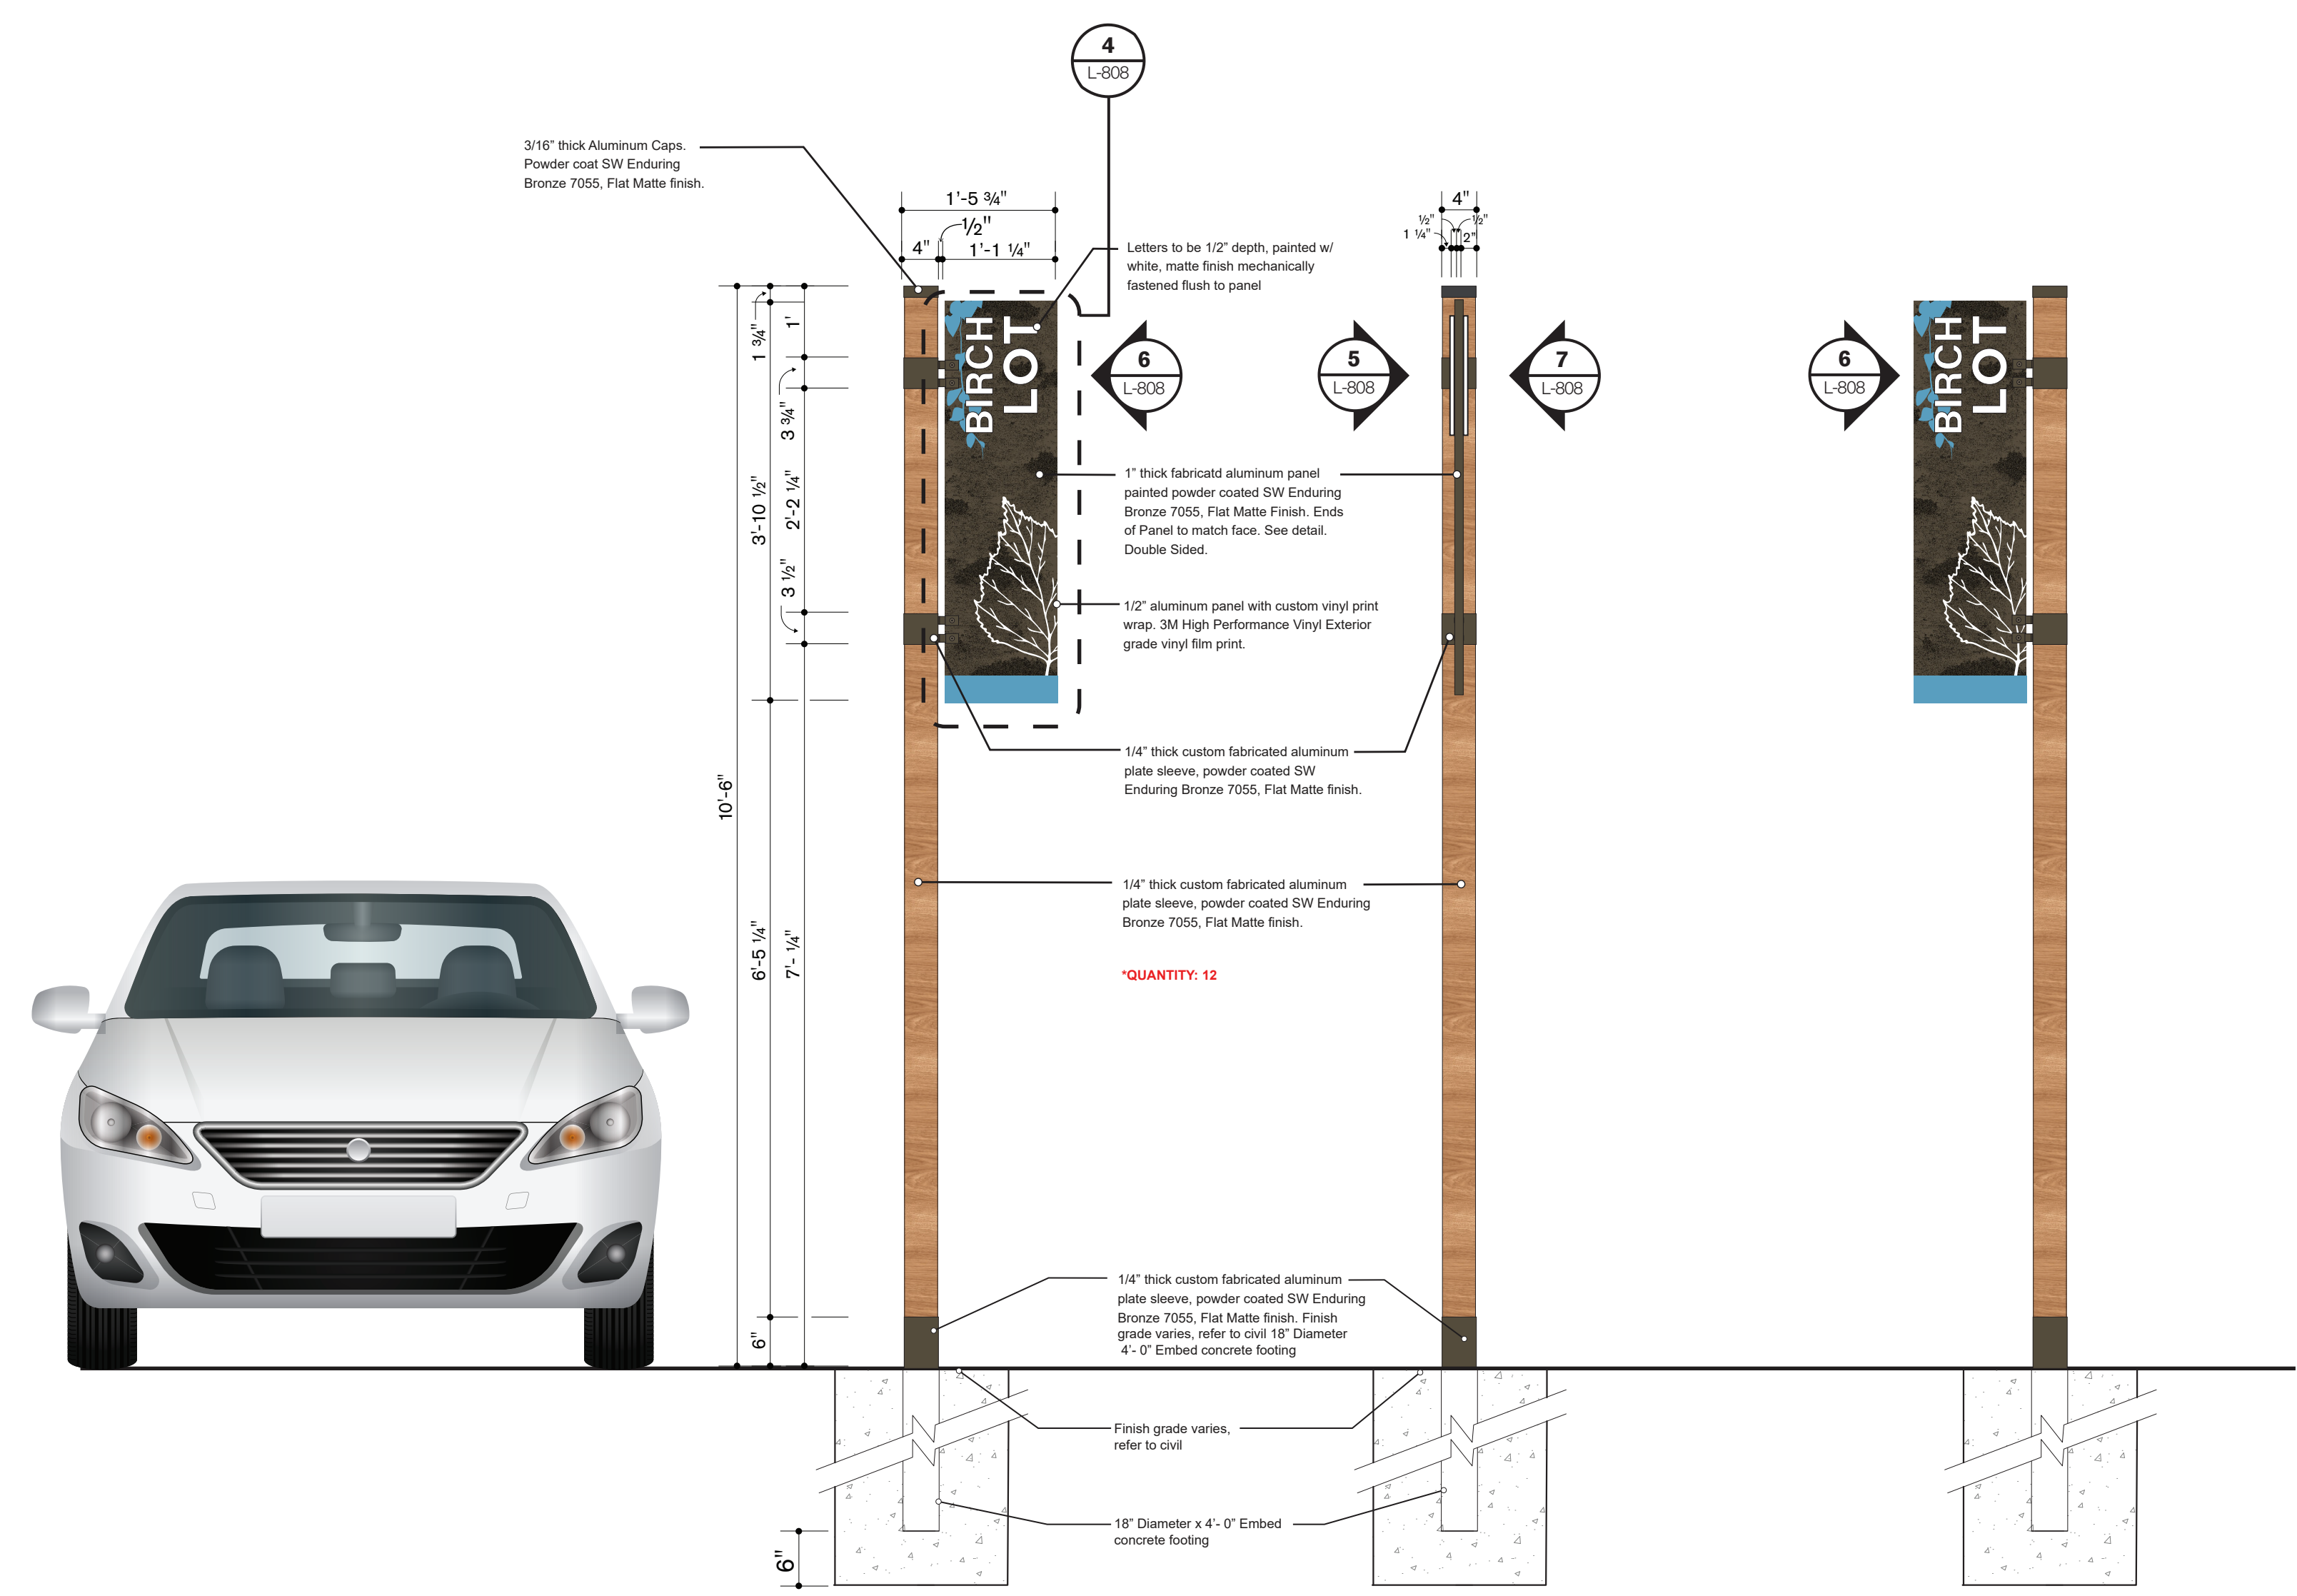

SIGN TYPE: 08

hord coplan | macht

LANDSCAPE ARCHITECT / ARCHITECT
1800 Wazee Street, Suite 450
Denver, CO 80202
p. 303.607.0977

CIVIL ENGINEER / STRUCTURAL ENGINEER
JVA Incorporated
1675 Larimer Street, #600
Denver, CO 80202
p. 303.444.1951

ELECTRICAL ENGINEER
Ackerman Engineering, Inc.
3300 Youngfield Street, #204
Wheat Ridge, CO 80215
p. 303.278.7297

IRRIGATION
Avocat Irrigation
11757 W. Ken Caryl Ave., Suite F-509
Littleton, CO 80127
p. 303.980.2175

MECHANICAL ENGINEER
ENVISSION Mechanical Engineers, Inc.
5777 Pyramet Court, #200
Englewood, CO 80112
p. 303.688.0223

Town of Parker
SALISBURY REGIONAL
PARK - PHASE 1
11700 MOTSENBOCKER RD
PARKER, CO 80134

hord coplan | macht

ARCHITECTURE
LANDSCAPE ARCHITECTURE
PLANNING
INTERIOR DESIGN

DATE	DESCRIPTION

Project Number: 223072.00
Sheet Issue Date: 2025-06-06
Drawn By: EH, LW, ED, MS, AG
Checked By: RB, CB, DD





Key Map

Drawing
Parking Identification

L-808
SITE PLAN SUBMITTAL

THE SQUARES ABOVE ARE COLOR WITH BLACK AND WHITE LETTERING. PRINTED CORRECTLY. SHEETS: ORIGINAL PAGE SIZE


D

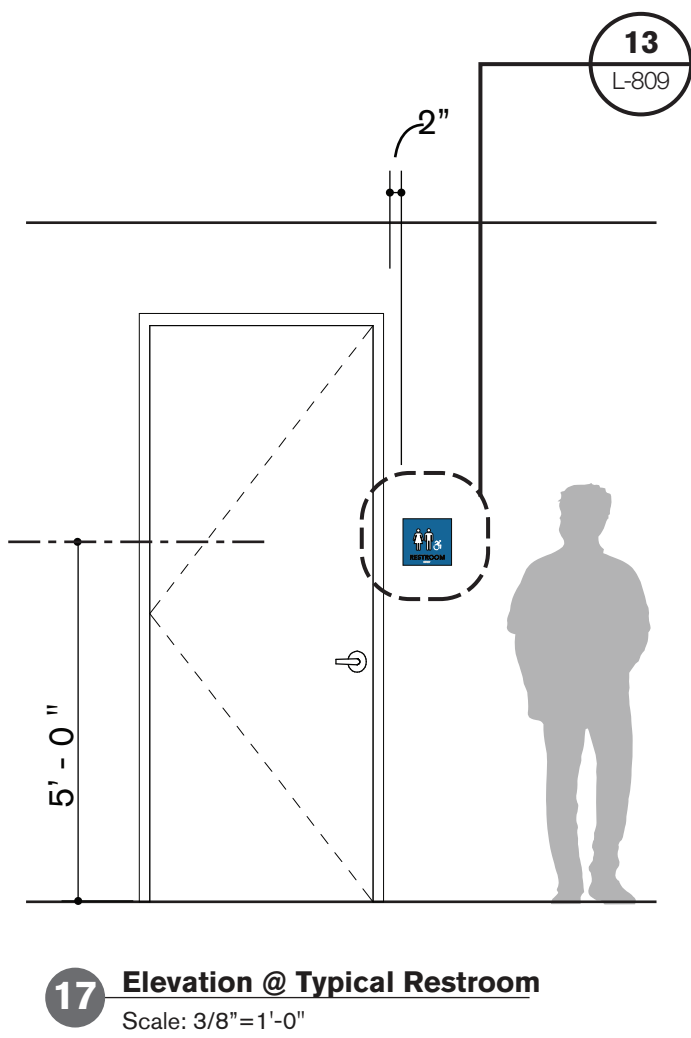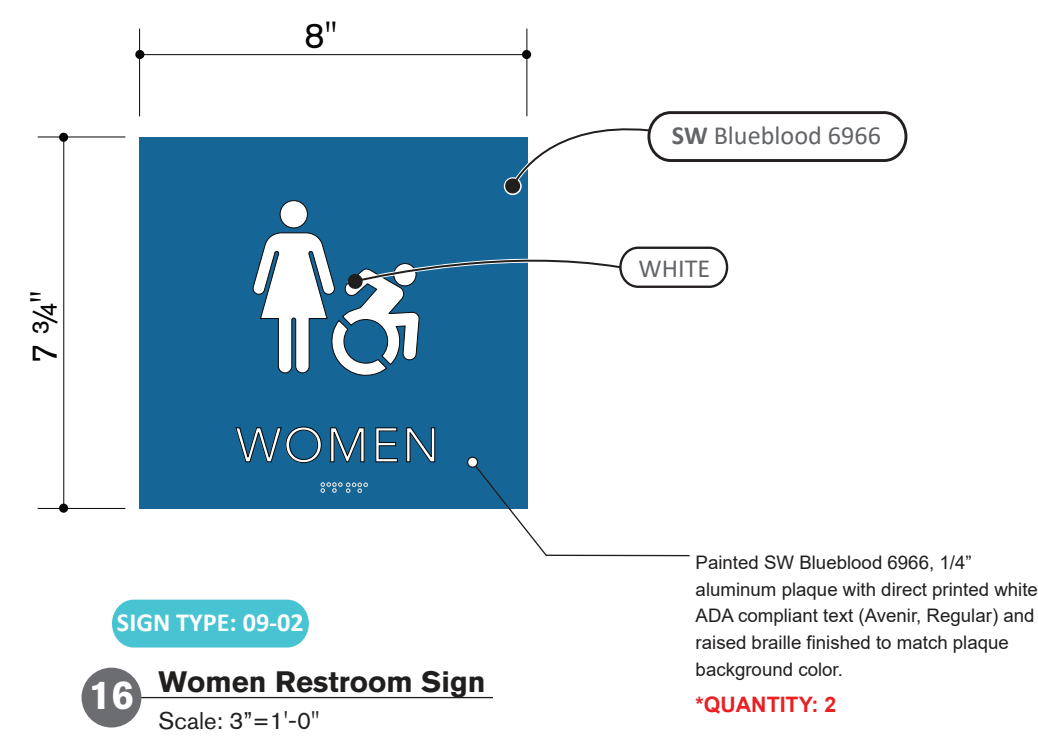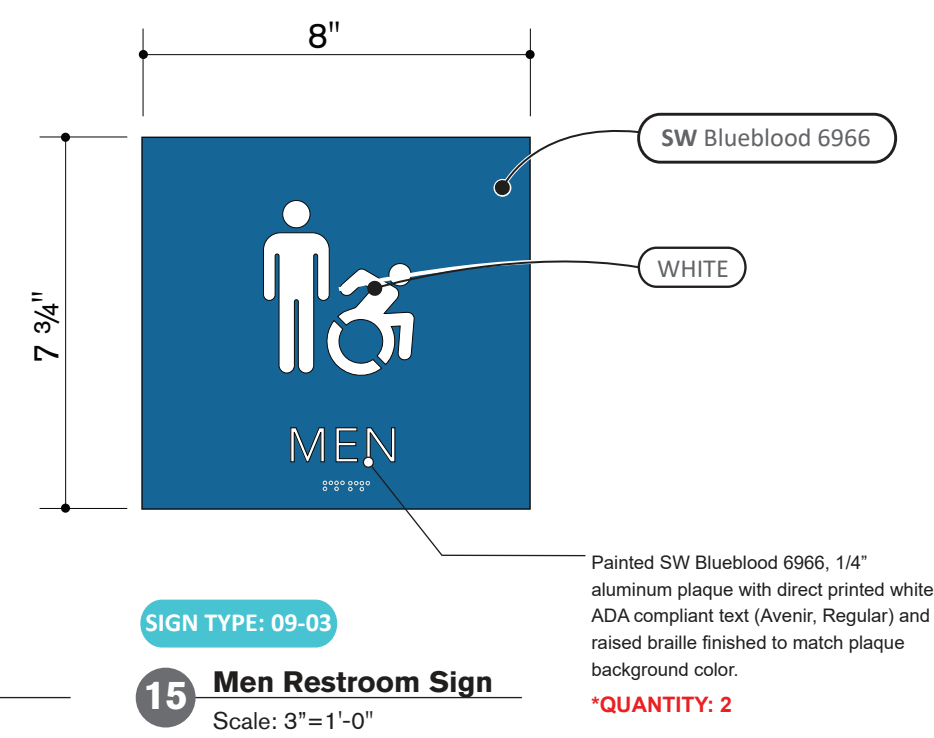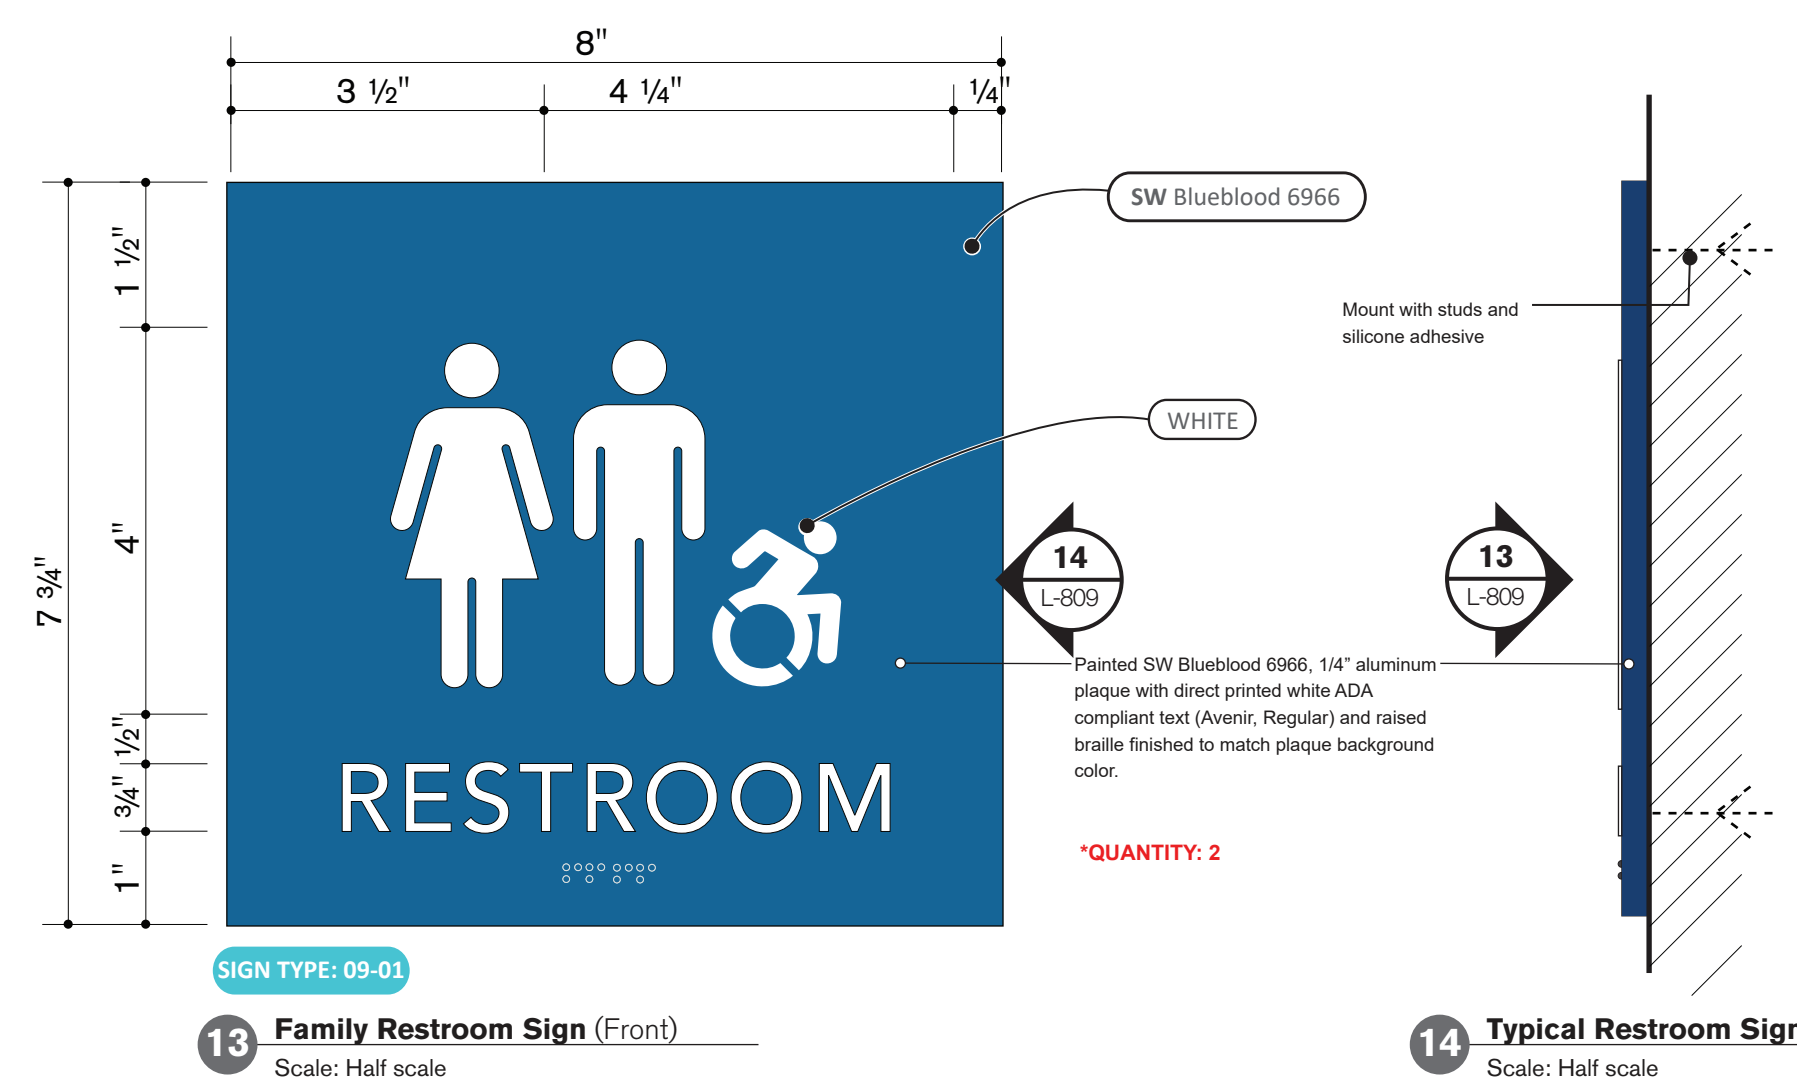




- NOTES:**
1. FABRICATOR TO SUBMIT SHOP DRAWINGS SHOWING ALL MATERIALS, COLORS, CONNECTIONS, STRUCTURE, ETC., FOR APPROVAL PRIOR TO FABRICATION/INSTALLATION.
 2. DESIGNER TO PROVIDE ARTWORK.
 3. SAMPLES OF MATERIALS AND COLORS REQUIRED FOR APPROVAL BEFORE FABRICATION.
 4. CONCEAL ALL FASTENERS—NO ROUND HEADED SCREWS. FINISH TO MATCH ADJACENT SURFACES.
 5. FIELD VERIFY ALL DIMENSIONS, LOCATIONS, MESSAGES, AND SITE CONDITIONS PRIOR TO FABRICATION.
 6. ALL PERMITS AND ENGINEERING (INCLUDING STRUCTURE AND ELECTRICAL) ARE TO BE PROVIDED BY THE SIGN FABRICATOR.
 7. GRAPHICS, TEXT, AND MESSAGES ARE TO BE SUBMITTED BY THE FABRICATOR FOR APPROVAL BY THE OWNER PRIOR TO PRODUCTION.

SIGNAGE LEGEND



- 01 MAIN MONUMENT SIGNAGE
- 02 DIGITAL MONUMENT SIGNAGE
- 03 VEHICULAR DIRECTIONAL
- 04 PEDESTRIAN DIRECTIONAL
- 05 DIRECTORY SIGNAGE
- 06 RULES & REGULATIONS
- 07 FIELD SIGNAGE
- 08 PARKING LOT IDENTIFICATION
- 09 RESTROOM SIGNAGE (LARGE GLYPH & LETTERS)
- 10 TYPICAL RESTROOM SIGNAGE
- 11 BUILDING SIGNAGE/ INSTALLATION
- 12 Address number/letter sign
- A Removal/ Update of Existing Signage

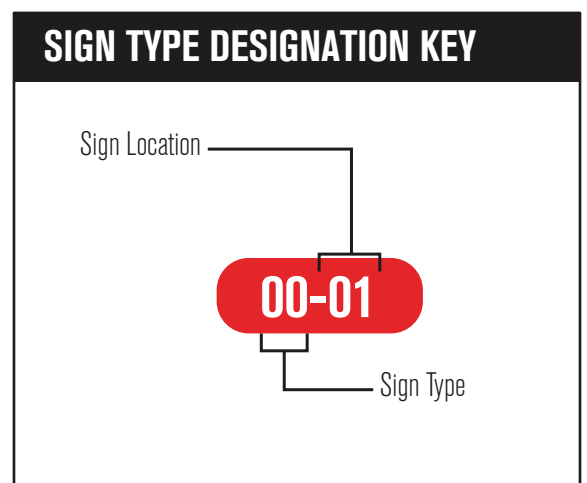

C

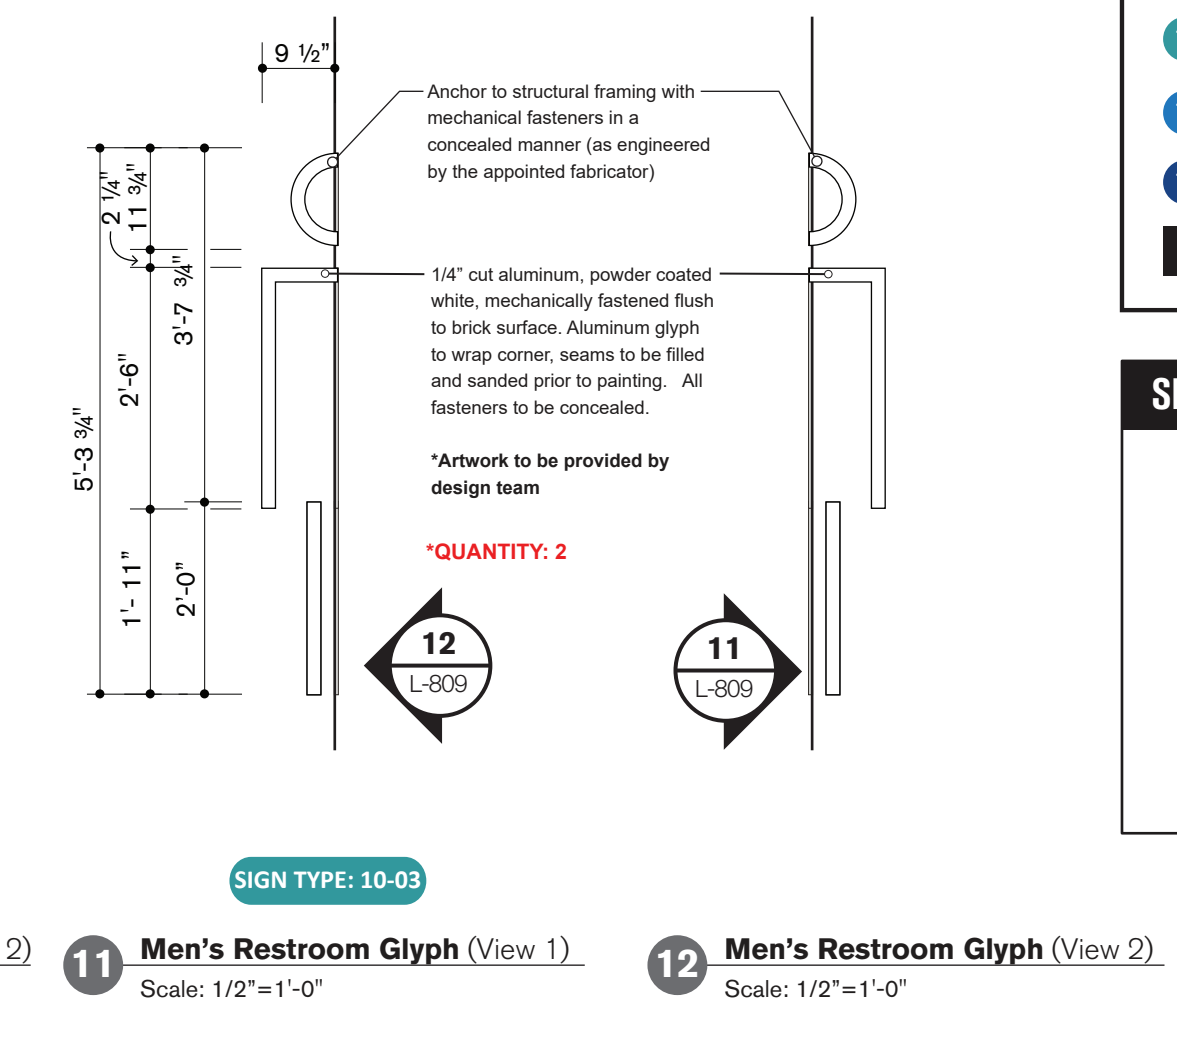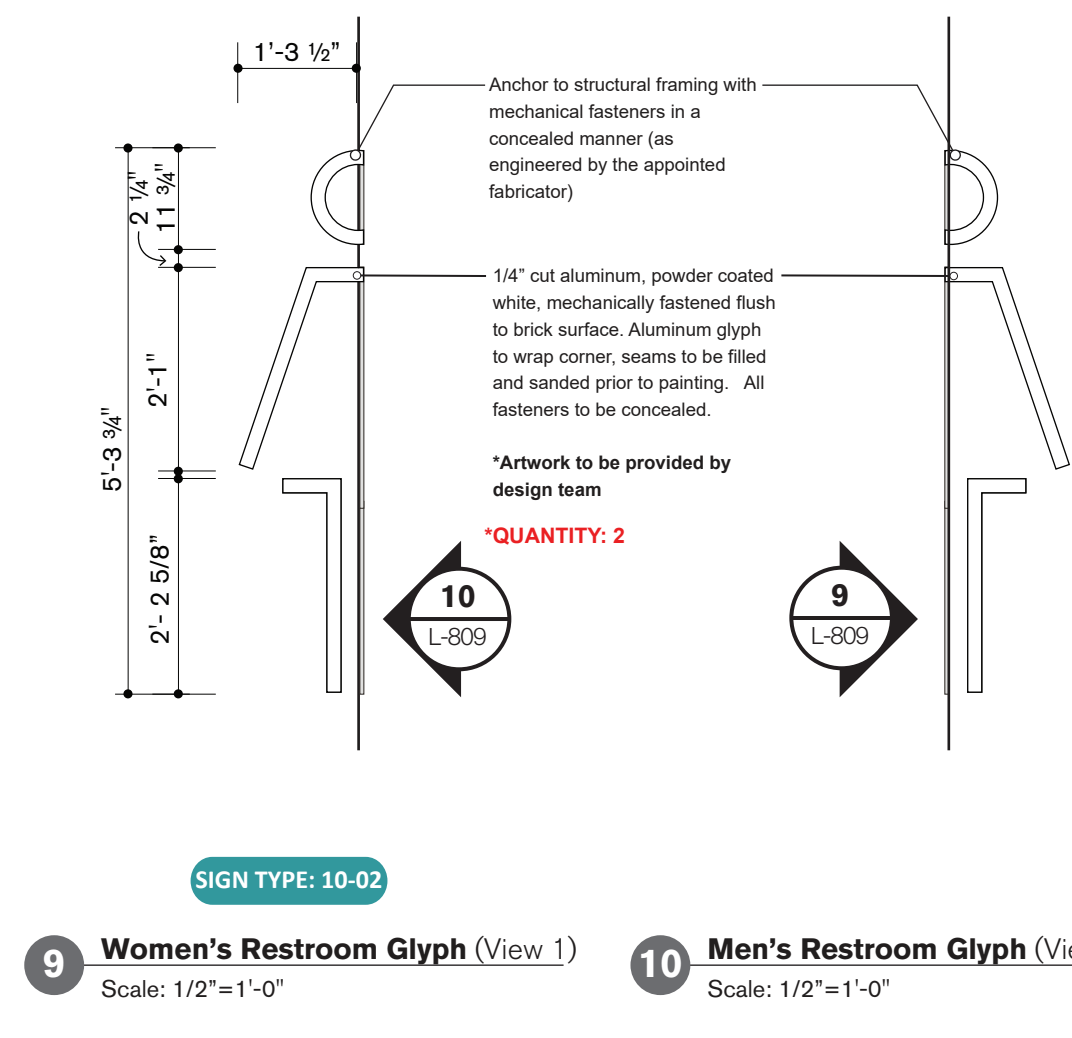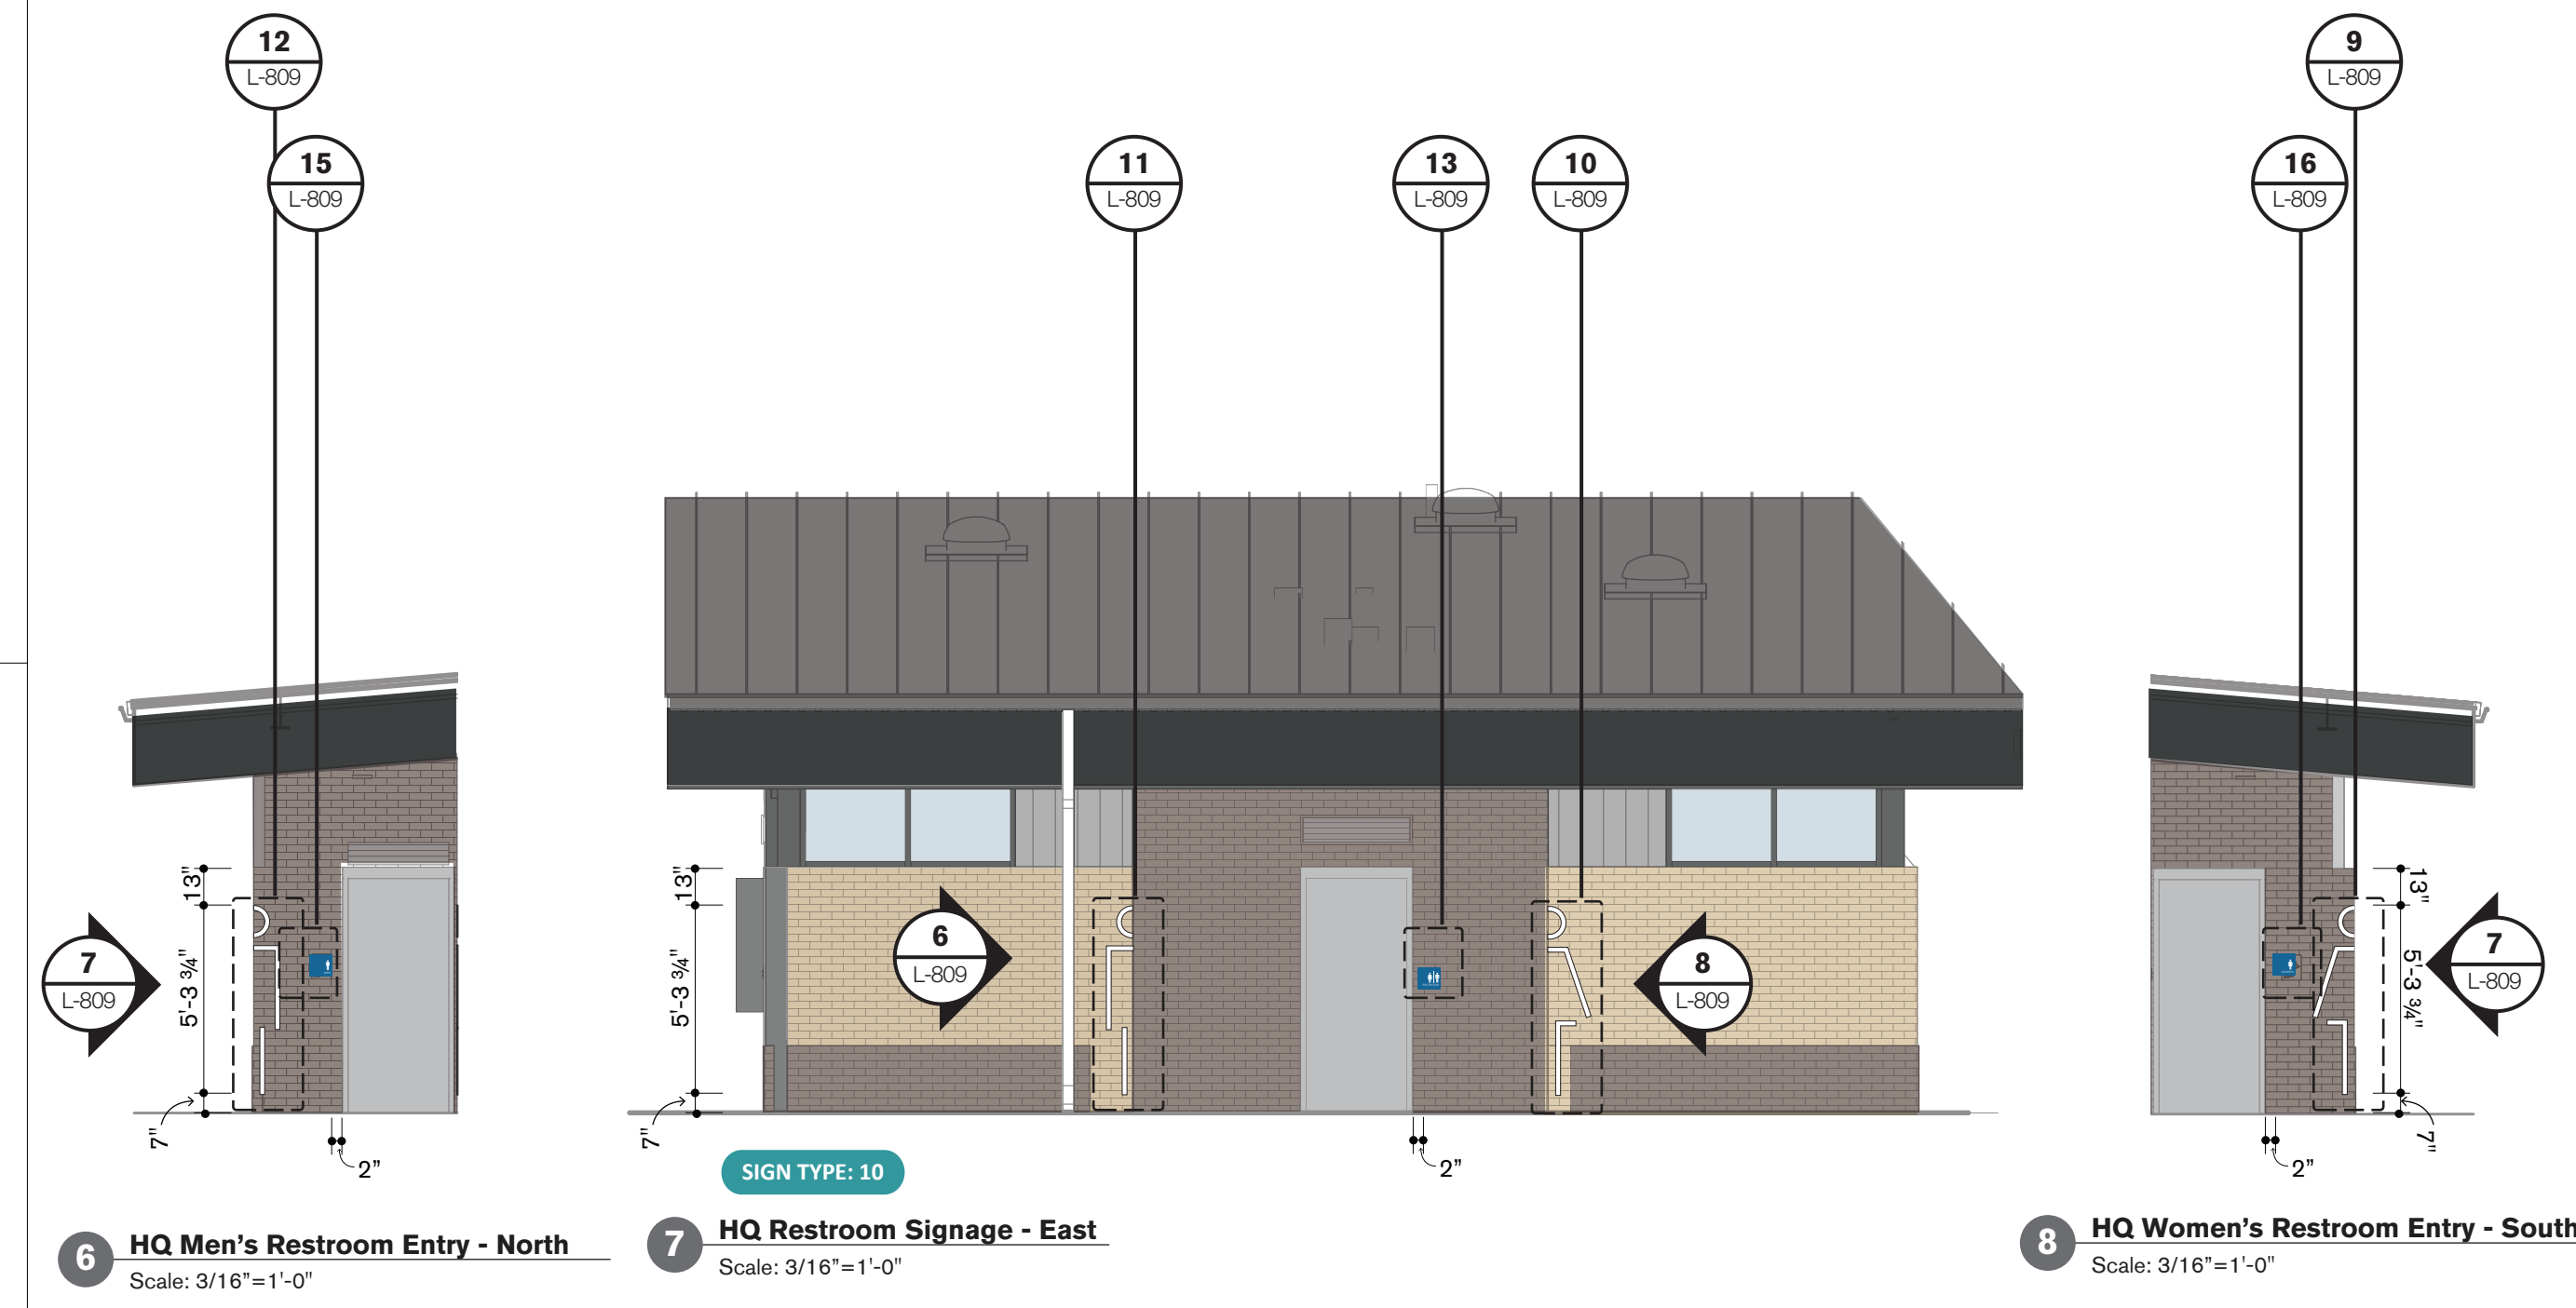

B

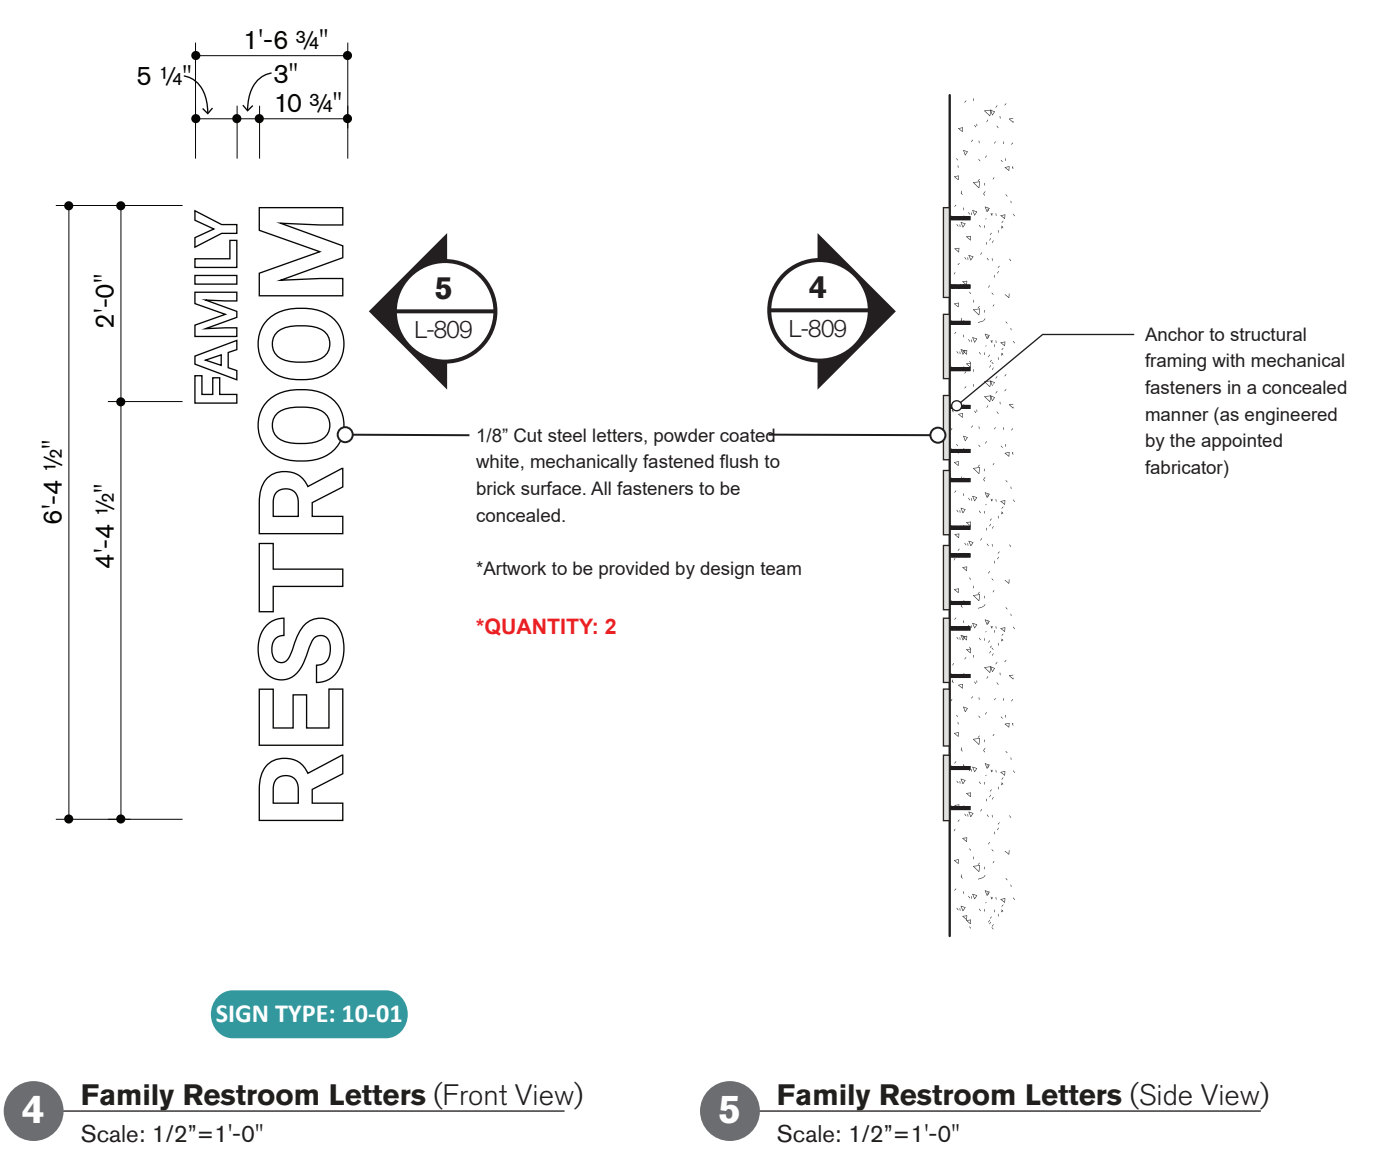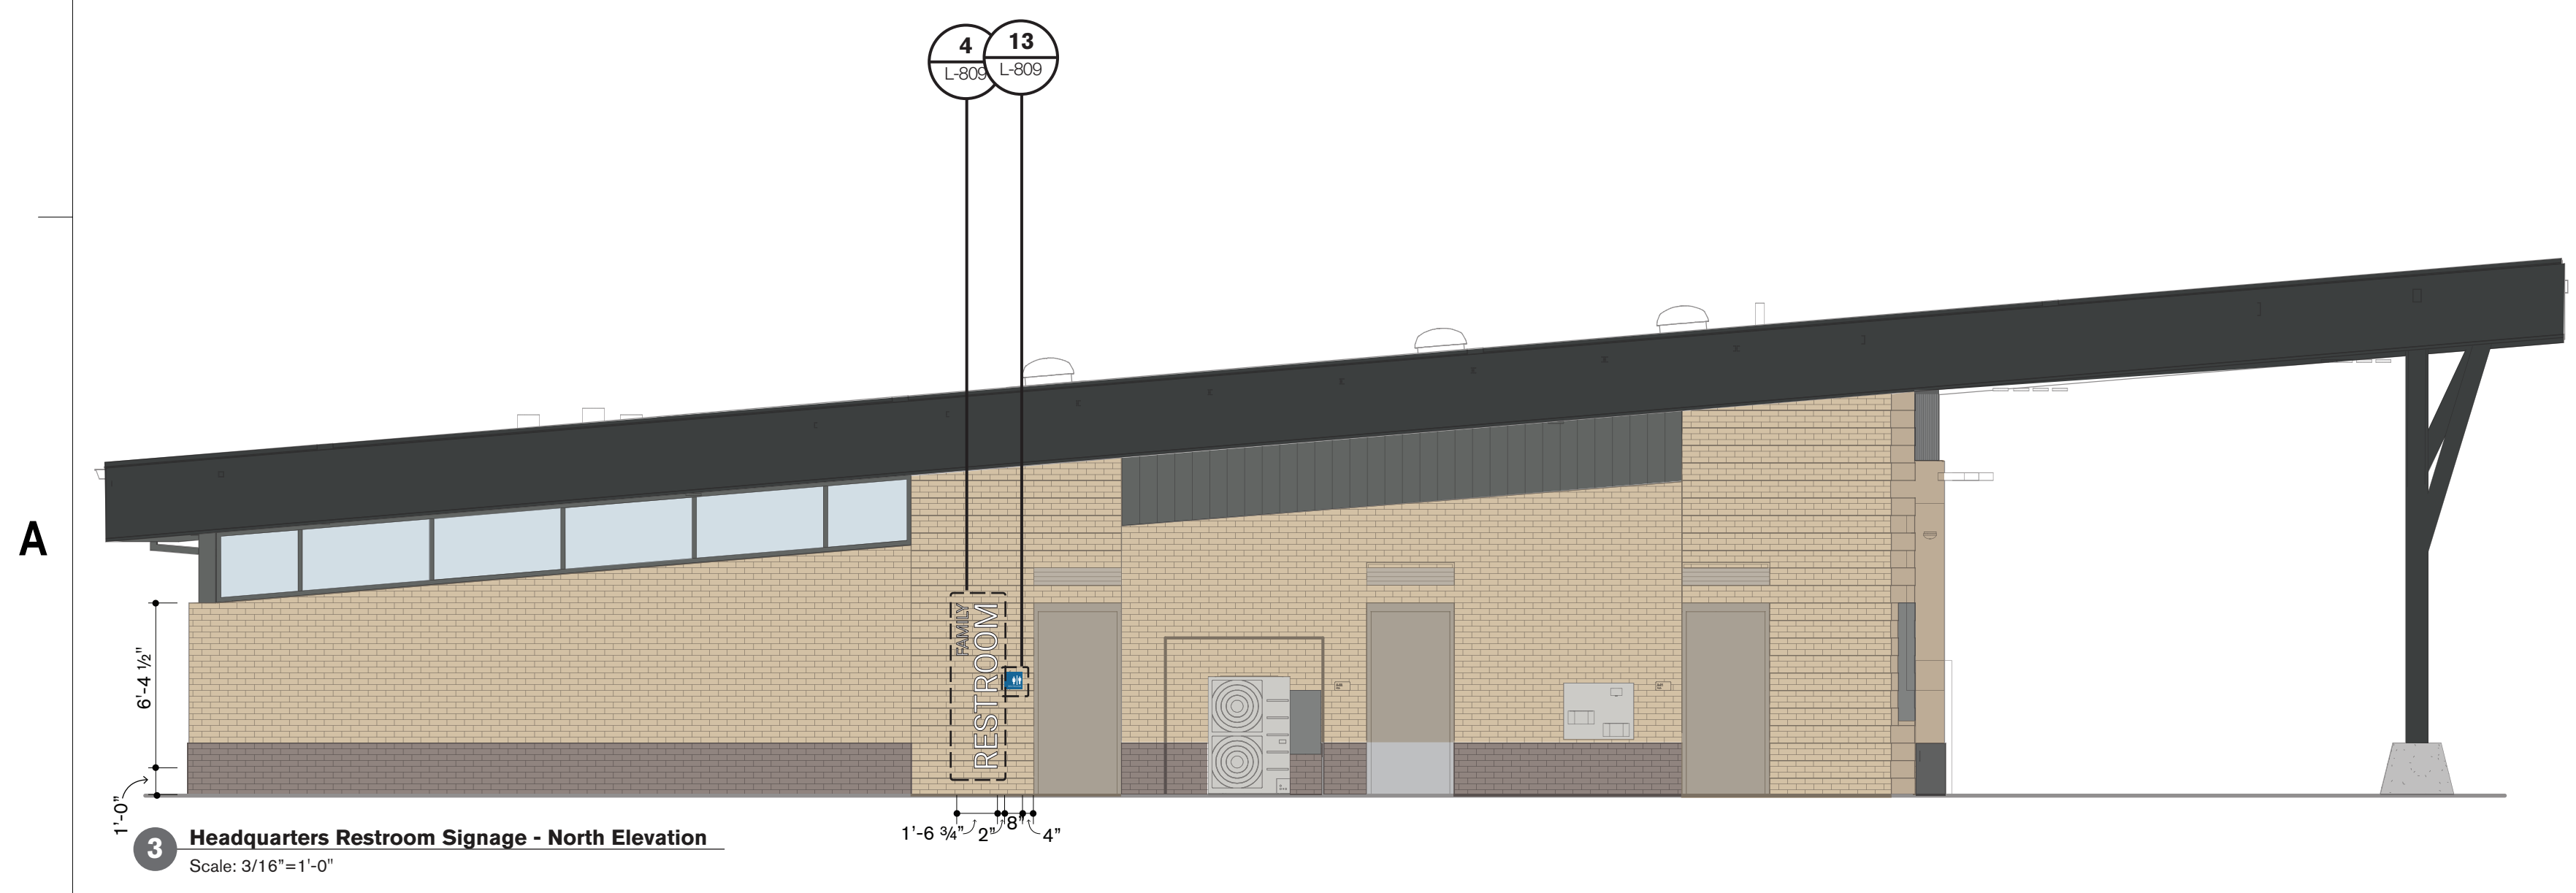

hord coplan macht

LANDSCAPE ARCHITECT / ARCHITECT
1800 Wazee Street, Suite 450
Denver, CO 80202
p. 303.607.0977

CIVIL ENGINEER / STRUCTURAL ENGINEER
JVA Incorporated
1675 Larimer Street, #650
Denver, CO 80202
p. 303.444.1951

ELECTRICAL ENGINEER
Ackerman Engineering, Inc.
3300 Youngfield Street, #204
Wheat Ridge, CO 80215
p. 303.278.7297

IRRIGATION
Avocet Irrigation
11757 W. New Century Ave., Suite F-509
Littleton, CO 80127
p. 303.980.2175

MECHANICAL ENGINEER
ENVISION Mechanical Engineers, Inc.
5777 Pyramid Court, #200
Englewood, CO 80112
p. 303.680.0223

Town of Parker
**SALISBURY REGIONAL
PARK - PHASE 1**
11700 MOTSENBOCKER RD
PARKER, CO 80134

hord coplan macht

ARCHITECTURE
LANDSCAPE ARCHITECTURE
PLANNING
INTERIOR DESIGN

DATE	DESCRIPTION

Project Number: 223072.00
Sheet Issue Date: 2025-06-06
Drawn By: EH, LW, ED, MS, AG
Checked By: RB, CB, DD

Key Map

Drawing
Restroom Signage

L-809
SITE PLAN SUBMITTAL

D

THE LINE SHOWN ABOVE IS
AND WHITE LETTERING IS PRINTED CORRECTLY
K
J
I
H
G
F
E
D
C
B
A

C

B

A



SIGN TYPE: A-04

4 Existing Monument Signage
Scale: N/A



SIGN TYPE: A-01

1 Existing Pedestrian Directional 1
Scale: N/A




SIGN TYPE: A-02

3 Existing Pedestrian Directional 2
Scale: N/A



SIGN TYPE: A-05

5 Existing Banner Pole Signage
Scale: N/A

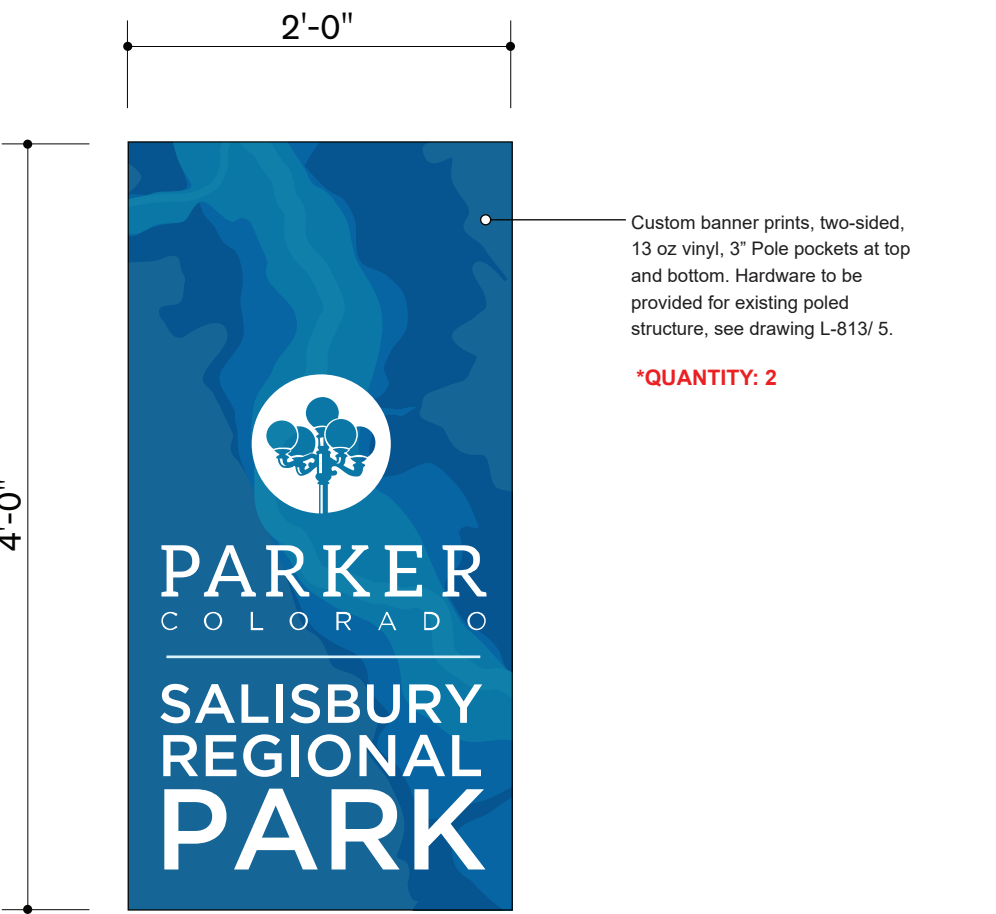

7 Banner Design
Scale: 1"=1'-0"



SIGN TYPE: A-06

6 Existing Sign Removal
Scale:



SIGN TYPE: A-03


3 Existing Gateway Renovations
Scale: N/A

NOTES:
1. FABRICATOR TO SUBMIT SHOP DRAWINGS SHOWING ALL MATERIALS, COLORS, CONNECTIONS, STRUCTURE, ETC., FOR APPROVAL PRIOR TO FABRICATION/INSTALLATION.
2. DESIGNER TO PROVIDE ARTWORK.
3. SAMPLES OF MATERIALS AND COLORS REQUIRED FOR APPROVAL BEFORE FABRICATION.
4. CONCEAL ALL FASTENERS—NO ROUND HEADED SCREWS. FINISH TO MATCH ADJACENT SURFACES.
5. FIELD VERIFY ALL DIMENSIONS, LOCATIONS, MESSAGES, AND SITE CONDITIONS PRIOR TO FABRICATION.
6. ALL PERMITS AND ENGINEERING (INCLUDING STRUCTURE AND ELECTRICAL) ARE TO BE PROVIDED BY THE SIGN FABRICATOR.
7. GRAPHICS, TEXT, AND MESSAGES ARE TO BE SUBMITTED BY THE FABRICATOR FOR APPROVAL BY THE OWNER PRIOR TO PRODUCTION.

SIGNAGE LEGEND

- 01 MAIN MONUMENT SIGNAGE
- 02 DIGITAL MONUMENT SIGNAGE
- 03 VEHICULAR DIRECTIONAL
- 04 PEDESTRIAN DIRECTIONAL
- 05 DIRECTORY SIGNAGE
- 06 RULES & REGULATIONS
- 07 FIELD SIGNAGE
- 08 PARKING LOT IDENTIFICATION
- 09 RESTROOM SIGNAGE (LARGE GLYPH & LETTERS)
- 10 TYPICAL RESTROOM SIGNAGE
- 11 BUILDING SIGNAGE/ INSTALLATION
- 12 Address number/letter sign
- A Removal/ Update of Existing Signage

SIGN TYPE DESIGNATION KEY

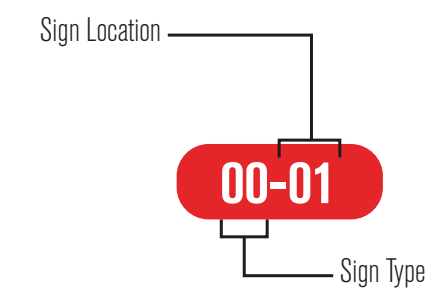

hord coplan | macht

LANDSCAPE ARCHITECT / ARCHITECT

1800 Wazee Street, Suite 450
Denver, CO 80202
p. 303.607.0977

CIVIL ENGINEER / STRUCTURAL ENGINEER

JVA Incorporated
1675 Larmer Street, #600
Denver, CO 80202
p. 303.444.1961

ELECTRICAL ENGINEER

Ackerman Engineering, Inc.
3300 Youngfield Street, #204
Wheat Ridge, CO 80215
p. 303.278.7297

IRRIGATION

Avocet Irrigation
11757 W. New Canyon Ave., Suite F-509
Littleton, CO 80127
p. 303.980.2175

MECHANICAL ENGINEER

ENVISION Mechanical Engineers, Inc.
9777 Pyramet Court, #200
Englewood, CO 80112
p. 303.688.0223

Town of Parker
**SALISBURY REGIONAL
PARK - PHASE 1**
11700 MOTSENBOCKER RD
PARKER, CO 80134

hord coplan | macht

ARCHITECTURE

LANDSCAPE ARCHITECTURE

PLANNING

INTERIOR DESIGN

DATE	DESCRIPTION

Project Number: 223072.00

Sheet Issue Date: 2025-06-06

Drawn By: EH, LW, ED, MS, AG

Checked By: RB, CB, DD

Key Map

Drawing

Existing Signage

L-811

SITE PLAN SUBMITTAL

