
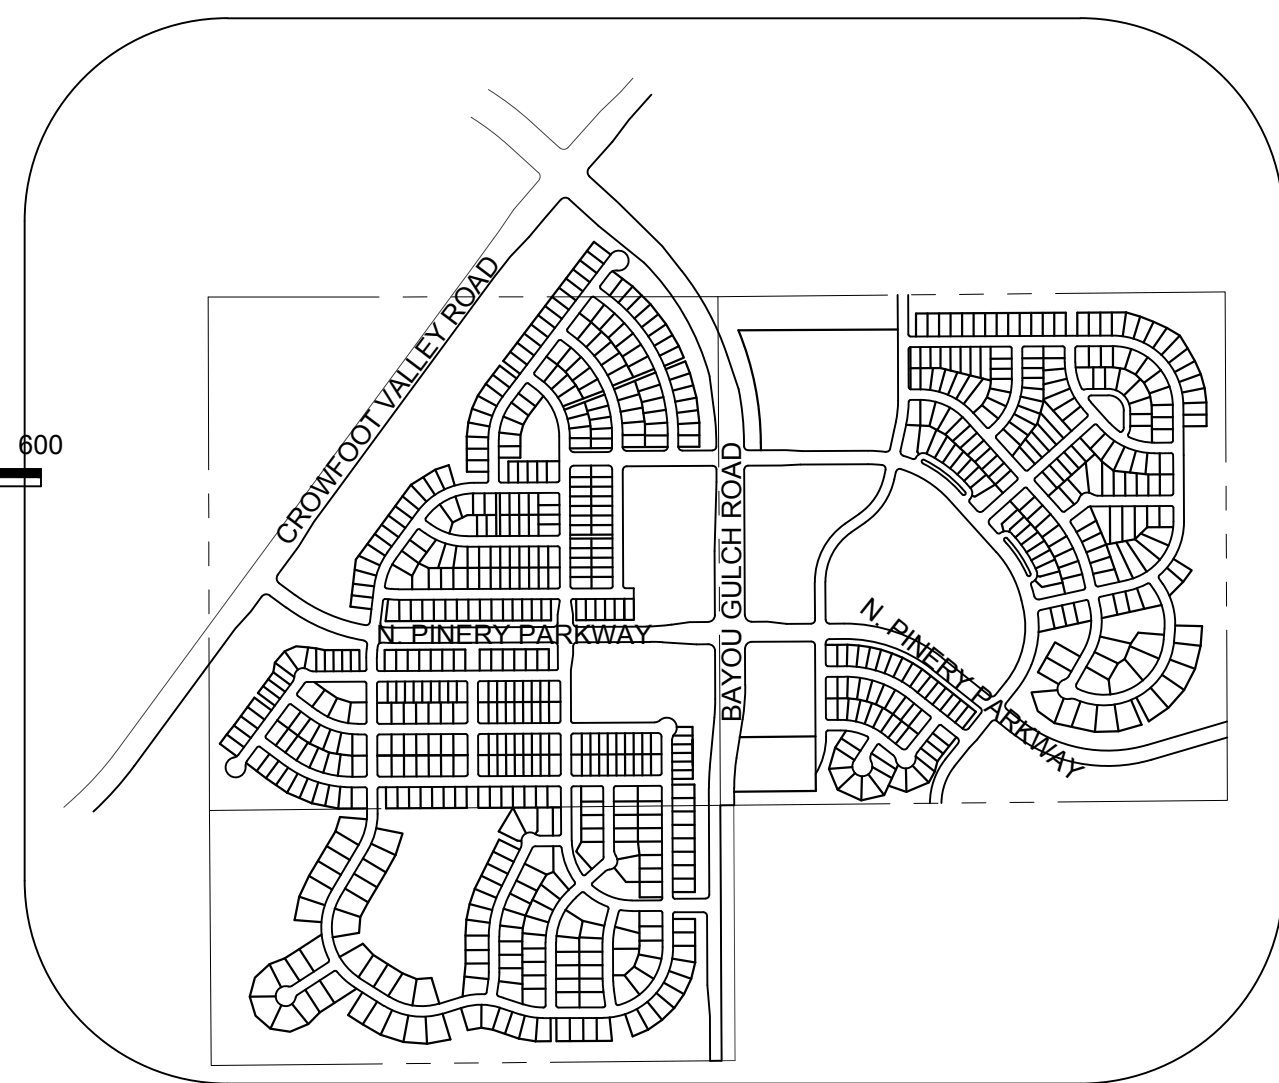
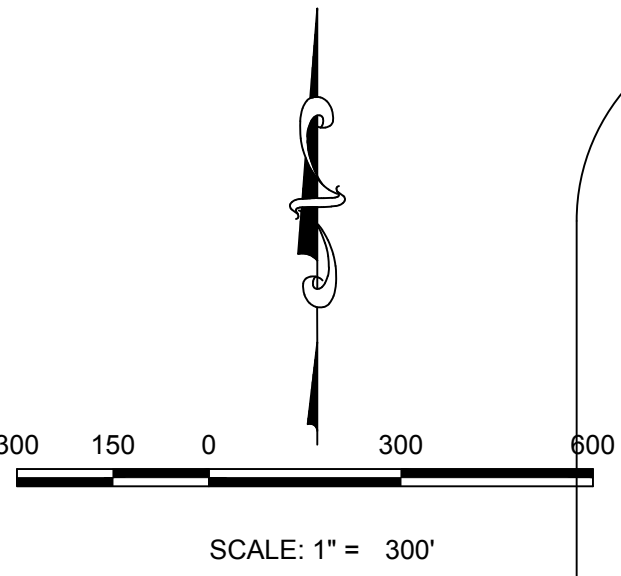


N:\PROJECTS\SSR\BRANCH\SSR\ENGINEERING\DRAINAGE\FINAL DRAINAGE STUDIES\DRAINAGE MAPS\FINAL OVERALL DRAINAGE MAP.DWG, AS UNDK, 10/26/2017 9:10 AM

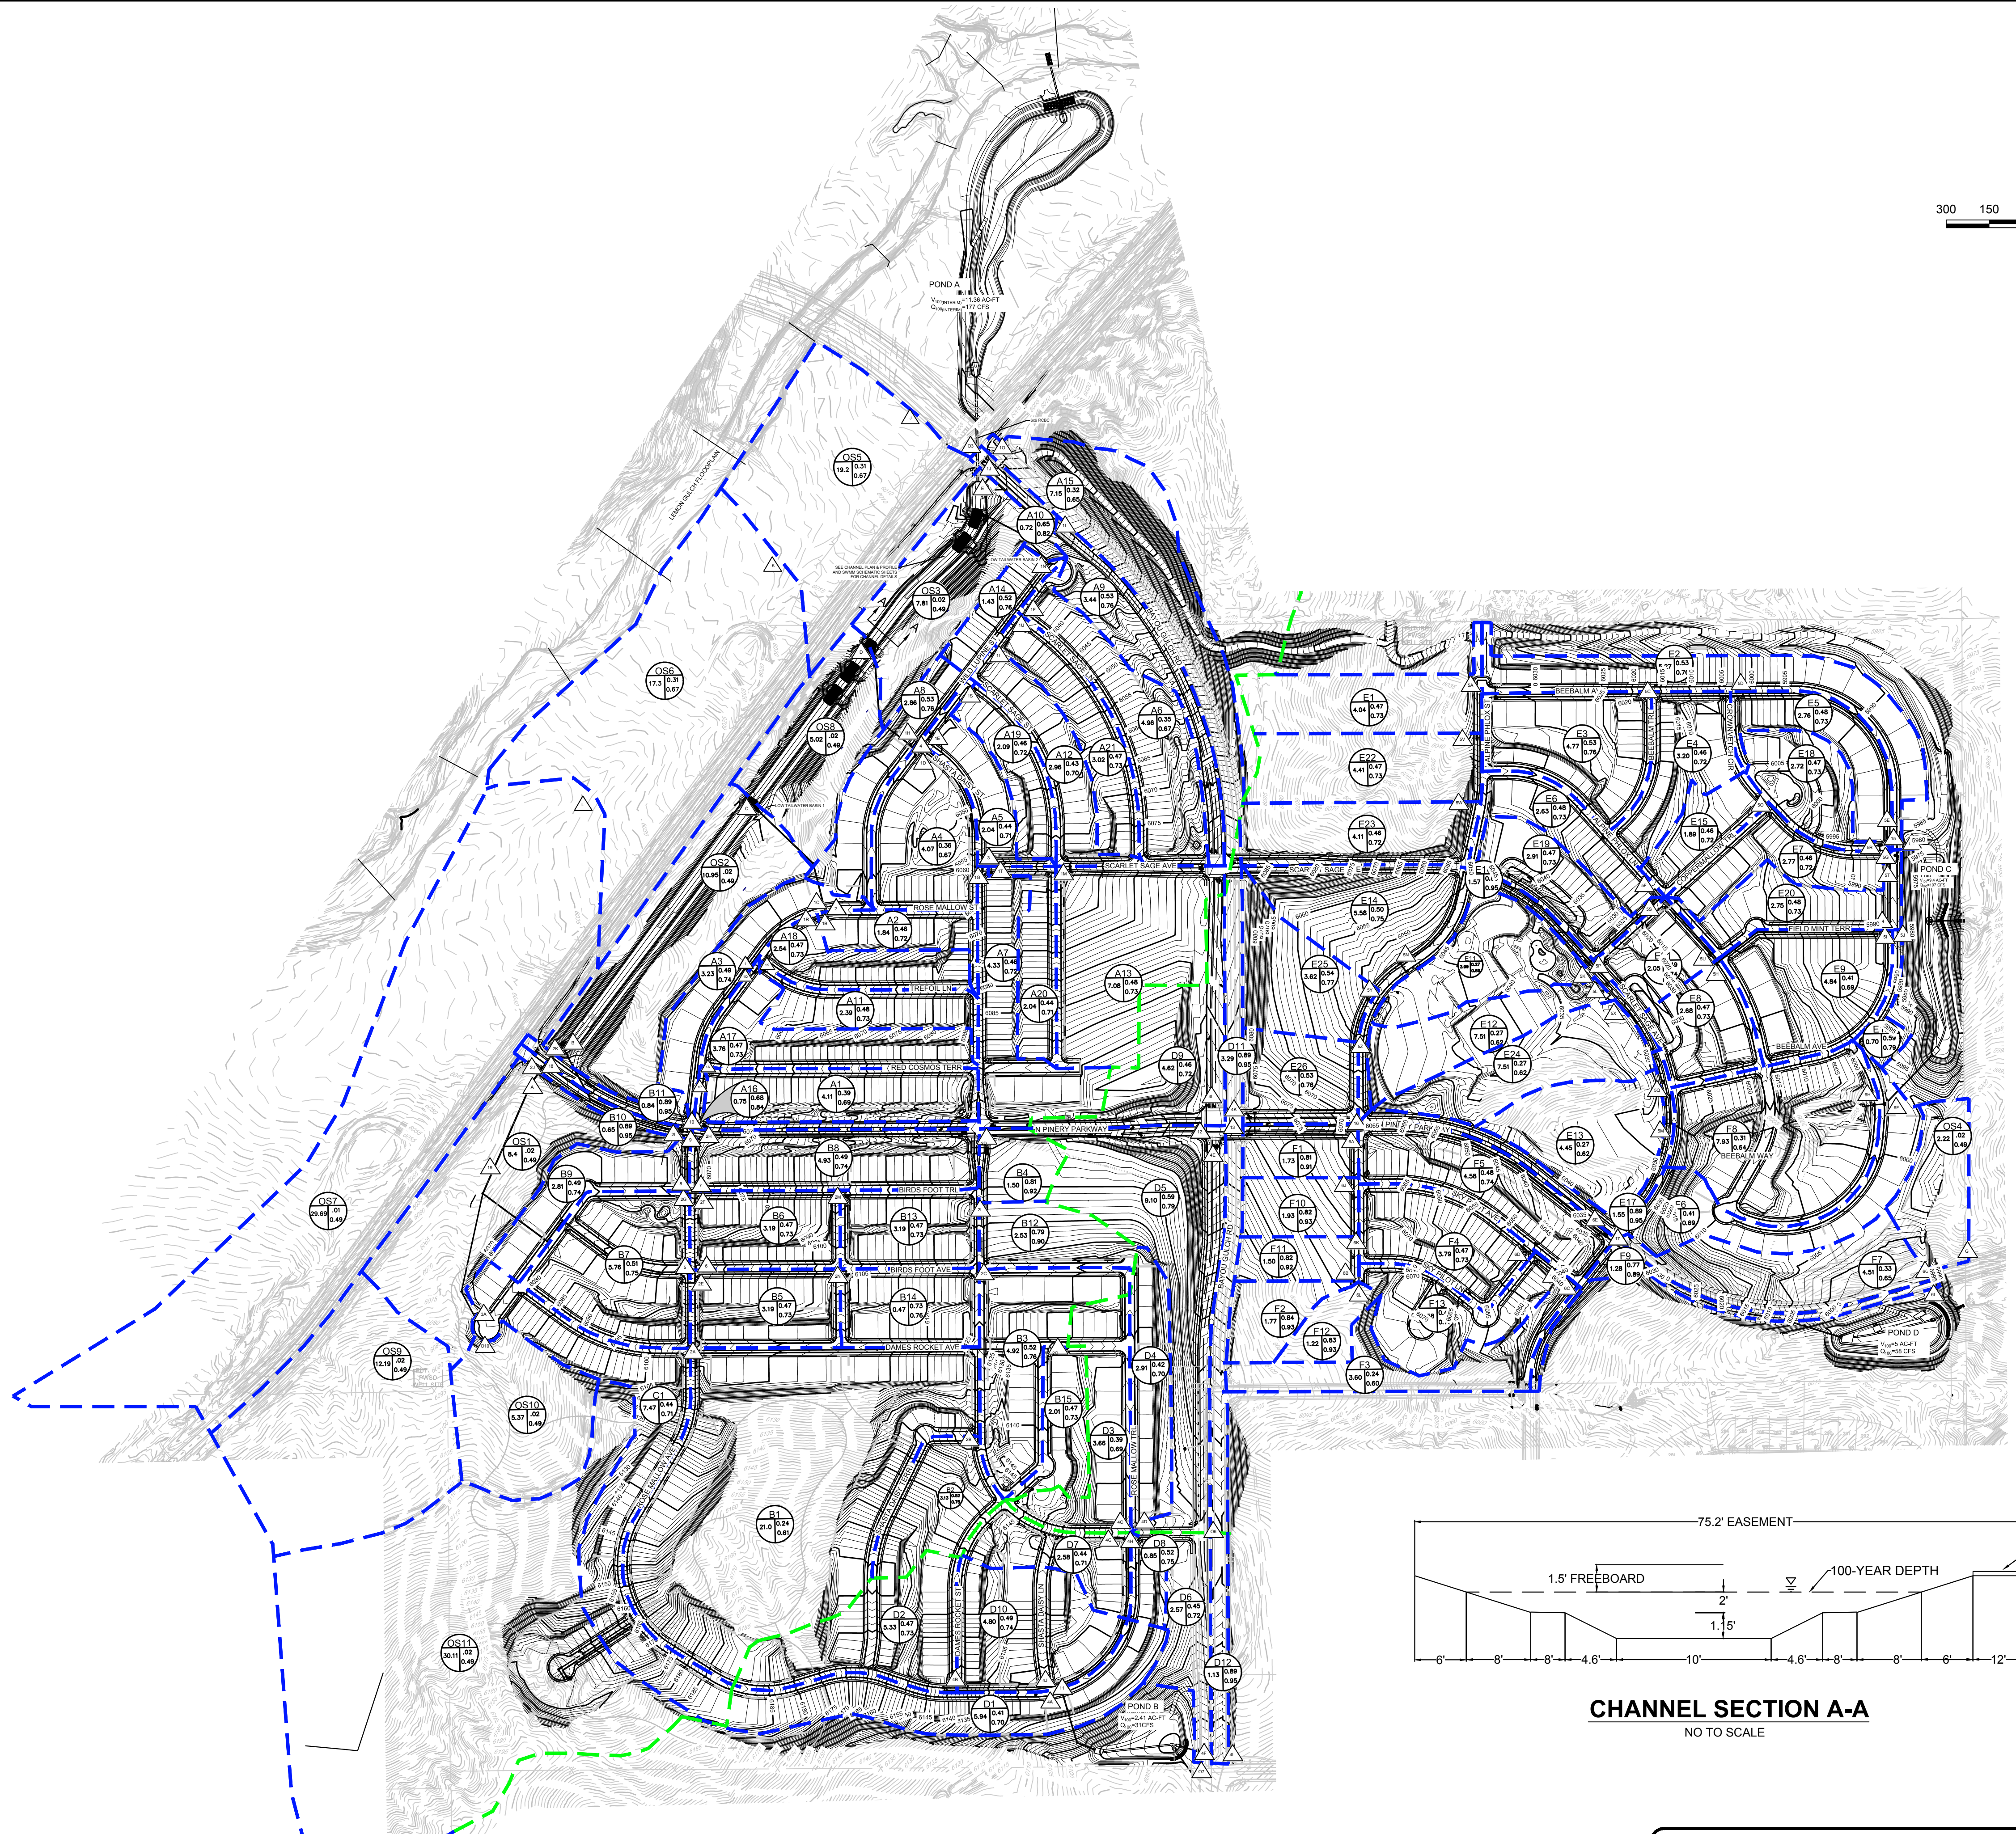

KEYMAP
N.T.S.

LEGEND

DESIGN POINT

XX = BASIN ID A= AREA
R2= 2 YR RUNOFF CO-EFF
R100= 100 YR RUNOFF CO-EFF

DETENTION POND

CHANNEL DROP STRUCTURE

BASIN LINE

MAJOR BASIN LINE

PROPOSED MAJOR CONTOURS

PROPOSED MINOR CONTOURS

EXISTING MAJOR CONTOURS

EXISTING MINOR CONTOURS

PROPOSED FLOW ARROW

- NOTE:
1. THE TOWN OF PARKER REVIEW CONSTITUTES GENERAL COMPLIANCE WITH THE TOWN'S STANDARDS AND APPROVED VARIANCES, SUBJECT TO THESE PLANS BEING STAMPED, SIGNED, AND DATED BY THE PROFESSIONAL ENGINEER OF RECORD. REVIEW BY THE TOWN DOES NOT CONSTITUTE APPROVAL OF THE PLAN DESIGN OR ACCURACY AND CORRECTNESS OF ENGINEERING CALCULATIONS. ERRORS IN THE DESIGN OR CALCULATIONS REMAIN THE RESPONSIBILITY OF THE REGISTERED PROFESSIONAL ENGINEER WHOSE STAMP AND SIGNATURE ARE AFFIXED TO THIS DOCUMENT.
 2. PONDS ARE MAINTAINED BY METRO DISTRICT.
 3. OUTLET STRUCTURE AND OVERFLOW WEIR DETAILS ARE PROVIDED WITH CIVIL PLANS.
 4. DROP STRUCTURE DETAILS ARE PROVIDED IN CHANNEL PLAN AND PROFILE SHEET.


THE TOWN OF PARKER REVIEW CONSTITUTES GENERAL COMPLIANCE WITH THE TOWN'S STANDARDS AND APPROVED VARIANCES, SUBJECT TO THESE PLANS BEING STAMPED, SIGNED, AND DATED BY THE PROFESSIONAL ENGINEER OF RECORD. REVIEW BY THE TOWN DOES NOT CONSTITUTE APPROVAL OF THE PLAN DESIGN OR ACCURACY AND CORRECTNESS OF ENGINEERING CALCULATIONS. ERRORS IN THE DESIGN OR CALCULATIONS REMAIN THE RESPONSIBILITY OF THE REGISTERED PROFESSIONAL ENGINEER WHOSE STAMP AND SIGNATURE ARE AFFIXED TO THIS DOCUMENT.

THIS REVIEW DOES NOT CONSTITUTE APPROVAL OF ANY PRIVATE ON-SITE IMPROVEMENTS WHICH MAY BE SHOWN. CONSTRUCTION CANNOT COMMENCE UNTIL ALL REQUIRED DRAINAGE/TRAFFIC REPORT(S), FINAL DEVELOPMENT PLAN(S), SPECIAL REVIEW(S), GRADING PERMIT, AND/OR OTHER PERMITS ARE COMPLETE, APPROVED, AND ON FILE WITH THE TOWN OF PARKER.

TOWN OF PARKER, PUBLIC WORKS DIRECTOR _____ DATE _____
TOWN OF PARKER, PUBLIC WORKS MANAGER - STORMWATER _____ DATE _____
TOWN OF PARKER, PUBLIC WORKS MANAGER - TRANSPORTATION _____ DATE _____

PREPARED UNDER THE SUPERVISION OF

MARK SCHEURER
COLORADO P.E. 48988

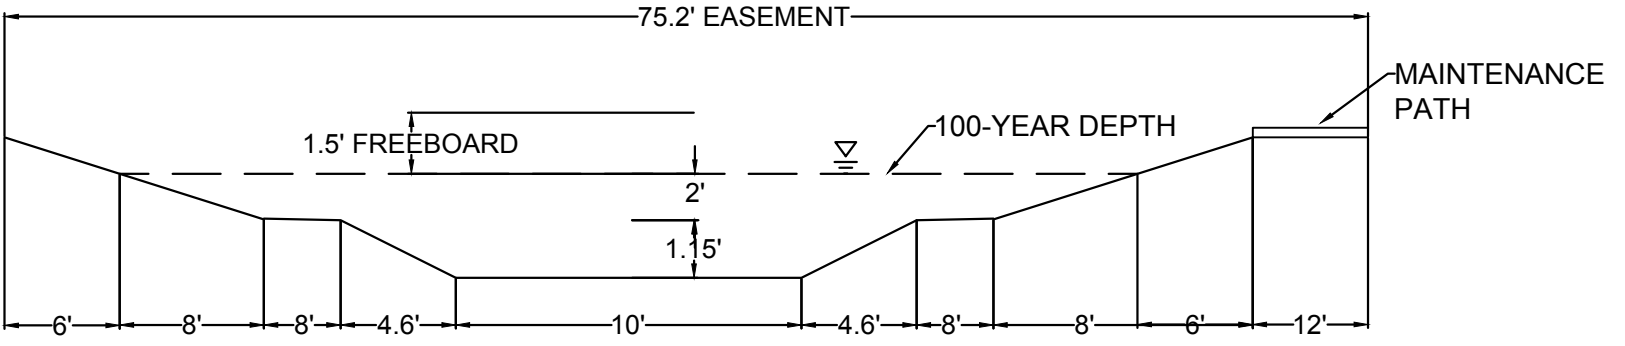

CHANNEL SECTION A-A
NO TO SCALE

BENCHMARK
DOUGLAS COUNTY CONTROL POINT KNOWN AS 1.060032, BEING A 3-1/4" ALUMINUM CAP, BEING LOCATED IN THE SOUTHWEST QUARTER OF SECTION 33, TOWNSHIP 6 SOUTH, RANGE 66 WEST OF THE SIXTH PRINCIPAL MERIDIAN, HAVING A PUBLISHED ELEVATION OF 1799.2870 METERS (5903.13 FEET) NAVD '88 DATUM.

BASIS OF BEARINGS:
THE EAST LINE OF THE NORTHEAST QUARTER OF SAID SECTION 9 BEING MONUMENTED AT THE NORTHEAST CORNER OF SAID SECTION 9 BY A 3-1/4" ALUMINUM CAP STAMPED LS 23053 AND AT THE EAST QUARTER CORNER OF SAID SECTION 9 BY A 2-1/2" ALUMINUM CAP STAMPED LS 6935 BEING CONSIDERED TO BEAR SOUTH 00°15'06" EAST, 2648.70 FEET.

CALL 811
TWO WORKING DAYS
BEFORE YOU DIG
1-800-922-1987

UNCC
UTILITY NOTIFICATION
CENTER OF COLORADO

10333 E. Dry Creek Rd.
Suite 410
Englewood, CO 80150
Tel: (720) 482-9526
Fax: (720) 482-9546

ESX MANAGEMENT
7353 South Alton Way
CENTENNIAL, CO 80112

TRAILS AT CROWFOOT
FINAL DRAINAGE MAP
OVERALL DRAINAGE MAP

SCALE:
AS SHOWN
FILE NO:
8130283701

DRAWN BY: AYK
CHECKED BY: JJJ
DATE: MAY 2017

SHEET NUMBER
1A

DATE: MAY 2017

Revisions

Appr.

Date

N:\PROJECTS\BENCH MARK\ENGINEERING\DRAINAGE\OVERALL_DRAINAGE_MAP.DWG, AS\FINAL, 10/26/2017 9:05 AM

CUMULATIVE FLOW		
Design Point	Q2	Q100
ID	(CFS)	(CFS)
1A	3.84	17.73
1B	5.04	60.61
1C	18.94	72.95
1D	19.26	82.87
1E	4.69	68.74
1F	9.74	45.15
1G	5.01	55.58
1H	22.10	94.13
1I	3.75	15.73
1J	7.60	40.45
1K	2.92	11.75
1L	3.22	13.95
1M	6.77	29.97
1N	11.20	49.77
1P	3.58	23.96
1Q	5.05	21.53
1R	6.90	27.93
1S	2.95	11.99
1T	2.51	10.32
1U	7.21	37.59
1V	6.71	27.72
1	11.54	45.92
2	15.83	42.02
3	13.13	(Not Relevant for 100 year)
4	16.64	41.99

CUMULATIVE FLOW		
Design Point	Q2	Q100
ID	(CFS)	(CFS)
2A	13.11	74.41
2B	6.15	15.75
2C	5.58	33.21
2D	13.15	54.26
2E	3.88	76.36
2F	3.88	29.09
2G	5.79	24.54
2H	4.95	21.81
2I	2.94	35.69
2J	24.60	155.70
2K	25.63	158.99
2L	10.38	46.95
2M	3.88	15.72
2N	3.88	15.72
2O	2.50	10.13
5	18.73	76.25
6	7.44	(Not Relevant for 100 year)
7	7.40	(Not Relevant for 100 year)
9	19.80	84.75
10	31.82	84.62

CUMULATIVE FLOW		
Design Point	Q2	Q100
ID	(CFS)	(CFS)
3A	6.44	43.61

CUMULATIVE FLOW		
Design Point	Q2	Q100
ID	(CFS)	(CFS)
4A	18.01	80.94
4B	5.58	24.83
4C	3.28	15.11
4D	5.63	26.26
4E	13.59	54.51
4F	5.19	24.34
4G	2.48	11.76
4H	1.06	4.38
4I	4.34	19.61
4J	10.66	45.70
4K	6.19	19.00
4L	2.94	10.02
11	12.69	56.80
12	16.90	69.53
13	21.12	82.67

CUMULATIVE FLOW		
Design Point	Q2	Q100
ID	(CFS)	(CFS)
14	35.26	128.18
15	67.15	145.92
5A	14.28	56.31
5B	68.09	19.36
5C	18.85	70.87
5D	21.89	79.97
5E	26.21	83.44
5F	3.06	12.34
5G	7.82	146.09
5H	32.81	81.28
5I	3.92	19.46
5J	0.85	3.31
5K	2.48	14.96
5L	4.60	27.74
5M	2.76	16.67
5N	15.09	58.98
5O	2.08	8.55
5P	22.99	49.94
5Q	5.06	23.96
5R	3.45	14.00
5S	28.34	67.90
5T	3.12	12.57
5U	2.56	10.18
5V	9.85	39.52
5W	4.81	19.86
5X	2.63	15.87
5Y	8.69	33.62
5Z	4.24	15.89



CALL 811
TWO WORKING DAYS
BEFORE YOU DIG
1-800-922-1987

UTILITY NOTIFICATION
CENTER OF COLORADO

CUMULATIVE FLOW		
Design Point	Q2	Q100
ID	(CFS)	(CFS)
6A	21.41	56.86
6B	8.28	23.93
6C	9.45	44.87
6D	4.56	18.47
6E	34.09	58.80
6F	13.68	69.19
6G	40.96	164.40
6H	10.08	51.13
6I	40.22	154.89
6J	17.19	46.79
6K	12.18	34.01
6L	3.39	9.95
6M	8.80	35.37
16	32.20	55.27
17	40.76	97.22

Note:

1) 0% slope indicates sump inlet.

DIRECT FLOW						
BASIN ID	AREA	Imperviousness	Q2	Q100	Street Type	Slope
	(AC)	%	(CFS)	(CFS)		%
A1	4.11	43.77	3.84	17.73	Local	2.00
A2	1.84	52.16	2.22	9.10	Local	0.00
A3	3.23	48.80	3.16	13.54	Local	0.00
A4	4.07	34.03	2.78	15.39	Local	0.00
A5	2.04	49.08	2.27	9.70	Local	0.00
A6	4.96	35.28	3.58	19.32	Local	1.50
A7	4.33	51.70	5.01	20.65	Local	4.00
A8	2.86	52.68	3.45	14.07	Local	0.00
A9	3.44	50.33	3.75	15.73	Arterial	2.00
A10	0.72	61.44	1.12	4.14	Arterial	0.00
A11	2.39	53.79	2.92	11.75	Local	2.00
A12	2.96	48.02	3.22	13.95	Local	1.50
A13	7.08	46.42	6.77	29.97	Local	5.00
A14	1.43	54.86	1.94	7.68	Local	0.00
A15	7.15	26.55	3.58	23.96	Arterial	0.00
A16	0.75	76.70	1.39	4.52	Local	2.00
A17	3.76	52.91	4.19	17.02	Local	2.00
A18	2.54	52.87	2.95	11.99	Local	2.00
A19	2.09	51.95	2.51	10.32	Local	4.00
A20	2.04	49.09	2.28	9.72	Local	2.00
A21	3.02	52.59	3.69	15.04	Local	1.50

Note:

1) 0% slope indicates sump inlet.

DIRECT FLOW						
BASIN ID	AREA	Imperviousness	Q2	Q100	Street Type	Slope
	(AC)	%	(CFS)	(CFS)		%
B1	21.00	23.33	8.48	62.92	Local	7.00
B2	3.13	51.76	3.82	15.75	Local	3.00
B3	4.92	50.31	5.58	23.45	Local	3.00
B4	1.50	91.11	4.10	12.16	Local	5.00
B5	3.19	53.20	3.88	15.72	Local	6.00
B6	3.19	53.20	3.88	15.72	Local	6.00
B7	5.76	49.66	5.79	24.54	Local	6.00
B8	4.93	46.94	4.95	21.81	Res. Blvd	0.00
B9	2.81	49.17	2.94	12.55	Local	0.00
B10	0.65	76.70	1.28	4.14	Res. Blvd	0.00
B11	0.84	76.70	1.59	5.15	Res. Blvd	0.00
B12	2.53	88.00	5.86	17.68	Local	3.00
B13	3.19	53.20	3.88	15.72	Local	2.00
B14	3.19	53.20	3.88	15.72	Local	2.00
B15	2.01	53.11	2.50	10.13	Local	1.00

Note:

1) 0% slope indicates sump inlet.

DIRECT FLOW						
BASIN ID	AREA	Imperviousness	Q2	Q100	Street Type	Slope
	(AC)	%	(CFS)	(CFS)		%
C1	7.47	43.49	6.21	28.78	Local	0.00
D1	5.94	42.41	5.34	25.23	Local	0.00
D2	5.33	46.14	5.58	24.83	Local	5.00
D3	3.66	43.82	3.28	15.11	Local	5.00
D4	2.91	42.33	2.45	11.57	Local	3.00
D5	9.10	61.93	11.25	41.49	Arterial	0.00
D6	2.57	42.99	2.30	10.74	Arterial	6.00
D7	2.58	42.09	2.48	11.76	Local	4.00
D8	0.85	51.73	1.06	4.38	Local	5.00
D9	4.62	45.07	4.34	19.61	Arterial	0.00
D10	4.80	50.52	5.60	23.45	Local	0.00
D11	3.29	84.30	6.19	19.00	Arterial	0.00
D12	1.13	84.30	2.13	6.53	Arterial	1.50

Note:

1) 0% slope indicates sump inlet.

DIRECT FLOW						
BASIN ID	AREA	Imperviousness	Q2	Q100	Street Type	Slope
	(AC)	%	(CFS)	(CFS)		%
E1	4.04	52.65	4.95	20.19	Local	2.70
E2	5.27	52.02	4.71	19.36	Local	0.00
E3	4.77	52.31	5.64	23.07	Local	3.00
E4	3.20	52.07	3.78	14.69	Local	4.00
E5	2.76	53.77	3.09	12.43	Local	0.00
E6	2.63	53.59	3.06	12.34	Local	1.00
E7	2.77	51.99	3.21	13.17	Local	0.00
E8	2.68	53.33	3.13	12.64	Local	2.00
E9	4.84	39.52	3.92	19.46	Local	2.00
E10	0.70	56.03	0.85	3.31	Local	1.00
E11	3.99	30.00	2.48	14.96	Local	1.00
E12	3.28	30.00	2.04	12.33	Local	6.00
E13	4.45	30.00	2.76	16.67	Local	1.00
E14	5.58	56.35	7.00	27.28	Local	0.00
E15	1.89	51.97	2.08	8.55	Local	2.00
E16	1.57	73.60	2.68	8.89	Local	6.00
E17	1.55	73.60	2.64	8.76	Local	1.00
E18	2.72	52.96	3.45	14.00	Local	1.50
E19	2.91	53.40	3.58	14.46	Local	1.20
E20	2.75	53.49	3.12	12.57	Local	2.00
E21	2.05	54.72	2.56	10.18	Local	2.00
E22	4.41	53.09	5.39	21.86	Local	2.70
E23	4.11	51.69	4.81	19.86	Local	2.70
E24	4.23	30.00	2.63	15.87	Local	2.00
E25	3.62	52.58	4.65	18.92	Local	2.00
E26	2.88	59.79	4.24	15.89	Local	2.00

Note:

1) 0% slope indicates sump inlet.

DIRECT FLOW						
BASIN ID	AREA	Imperviousness	Q2	Q100	Street Type	Slope
	(AC)	%	(CFS)	(CFS)		%
F1	1.71	90.64	4.59	13.55	Local	2.50
F2	1.77	93.50	4.96	14.53	Local	2.50
F3	3.60	19.77	1.47	12.47	Local	1.00
F4	3.79	53.06	4.56	18.47	Local	4.00
F5	4.58	46.86	4.46	19.66	Res. Blvd	4.00
F6	4.93	38.37	3.70	18.75	Local	0.00
F7	4.51	18.05	1.68	15.41	Res. Blvd	0.00
F8	7.93	34.99	5.57	30.18	Local	0.00
F9	1.28	66.27	1.75	6.18	Res. Blvd	0.00
F10	1.93	92.20	5.30	15.64	Local	2.50
F11	1.50	91.79	4.07	12.03	Local	2.50
F12	1.22	93.17	3.39	9.95	Local	2.50
F13	3.58	52.91	4.36	17.70	Local	4.00


DIRECT FLOW						
BASIN ID	AREA	Imperviousness	Q2	Q100	Street Type	Slope
	(AC)	%	(CFS)	(CFS)		%
OS 10	5.37	2.00	0.30	16.40	N/A	5.00

BENCHMARK

DOUGLAS COUNTY CONTROL POINT KNOWN AS 1.060032, BEING A 3-1/4" ALUMINUM CAP, BEING LOCATED IN THE SOUTHWEST QUARTER OF SECTION 33, TOWNSHIP 6 SOUTH, RANGE 66 WEST OF THE SIXTH PRINCIPAL MERIDIAN, HAVING A PUBLISHED ELEVATION OF 1799.2870 METERS (5903.13 FEET) NAVD '88 DATUM.

BASIS OF BEARINGS:

THE EAST LINE OF THE NORTHEAST QUARTER OF SAID SECTION 9 BEING MONUMENTED AT THE NORTHEAST CORNER OF SAID SECTION 9 BY A 3-1/4" ALUMINUM CAP STAMPED LS 23053 AND AT THE EAST QUARTER CORNER OF SAID SECTION 9 BY A 2-1/2" ALUMINUM CAP STAMPED LS 6935 BEING CONSIDERED TO BEAR SOUTH 00°15'06" EAST, 2648.70 FEET.

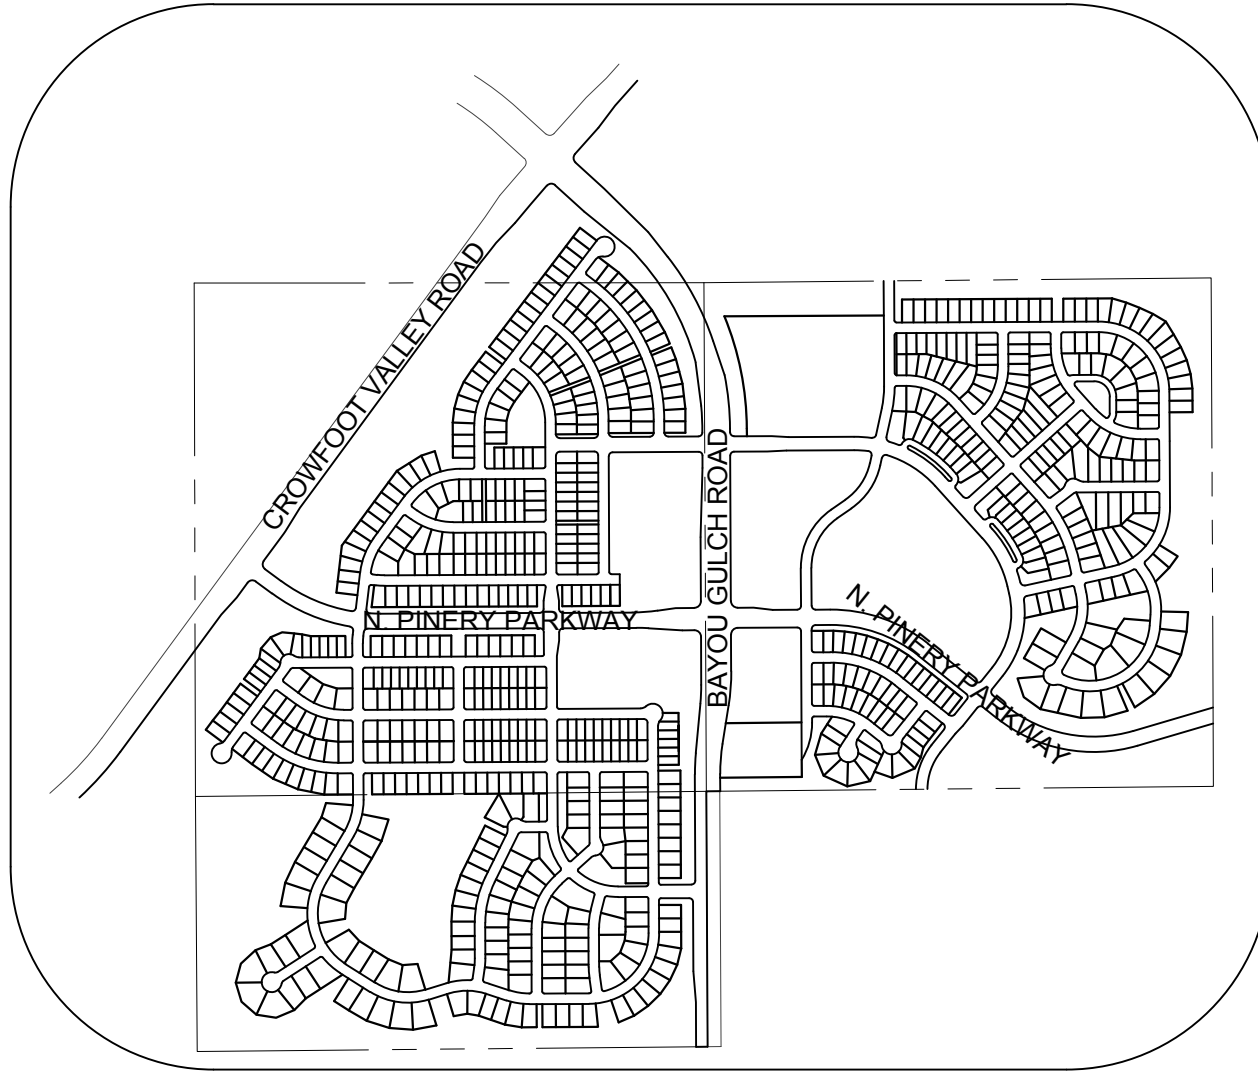

KEYMAP
N.T.S.

NOTE:

1. THE TOWN OF PARKER REVIEW CONSTITUTES GENERAL COMPLIANCE WITH THE TOWN'S STANDARDS AND APPROVED VARIANCES, SUBJECT TO THESE PLANS BEING STAMPED, SIGNED, AND DATED BY THE PROFESSIONAL ENGINEER OF RECORD. REVIEW BY THE TOWN DOES NOT CONSTITUTE APPROVAL OF THE PLAN DESIGN OR ACCURACY AND CORRECTNESS OF ENGINEERING CALCULATIONS. ERRORS IN THE DESIGN OR CALCULATIONS REMAIN THE RESPONSIBILITY OF THE REGISTERED PROFESSIONAL ENGINEER WHOSE STAMP AND SIGNATURE ARE AFFIXED TO THIS DOCUMENT.

2. PONDS ARE MAINTAINED BY METRO DISTRICT .

3. DROP STRUCTURE DETAILS ARE PROVIDED IN CHANNEL PLAN AND PROFILE SHEET .

THE TOWN OF PARKER REVIEW CONSTITUTES GENERAL COMPLIANCE WITH THE TOWN'S STANDARDS AND APPROVED VARIANCES, SUBJECT TO THESE PLANS BEING STAMPED, SIGNED, AND DATED BY THE PROFESSIONAL ENGINEER OF RECORD. REVIEW BY THE TOWN DOES NOT CONSTITUTE APPROVAL OF THE PLAN DESIGN OR ACCURACY AND CORRECTNESS OF ENGINEERING CALCULATIONS. ERRORS IN THE DESIGN OR CALCULATIONS REMAIN THE RESPONSIBILITY OF THE REGISTERED PROFESSIONAL ENGINEER WHOSE STAMP AND SIGNATURE ARE AFFIXED TO THIS DOCUMENT.


THIS REVIEW DOES NOT CONSTITUTE APPROVAL OF ANY PRIVATE ON-SITE IMPROVEMENTS WHICH MAY BE SHOWN. CONSTRUCTION CANNOT COMMENCE UNTIL ALL REQUIRED D

N:\PROJECTS\SSR\BANCHOSSE\ENGINEERING\DRAINAGE\MAPS\DRAINAGE MAP FINAL.DWG, AS UNOK, 10/26/2017 9:29 AM



UNCC
UTILITY NOTIFICATION
CENTER OF COLORADO

CALL 811
TWO WORKING DAYS
BEFORE YOU DIG
1-800-922-1987

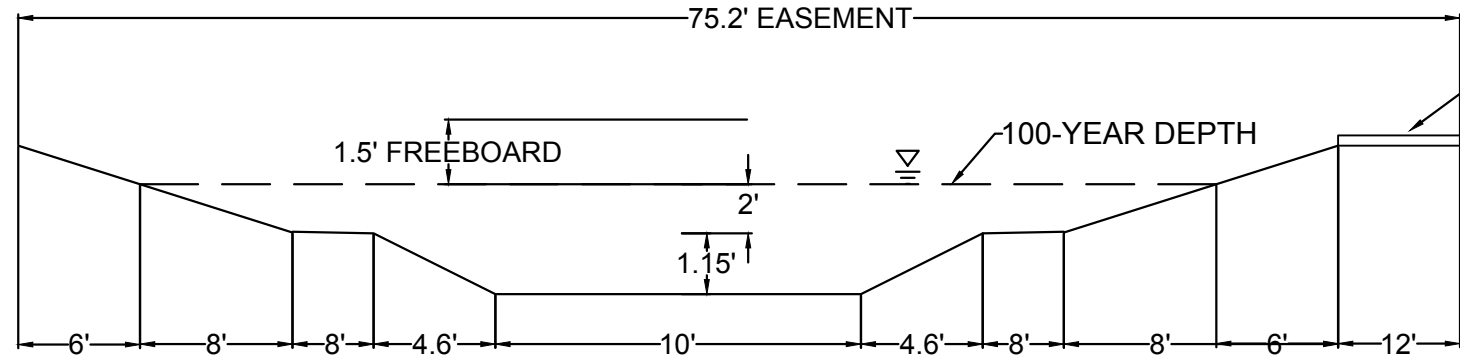


CHANNEL SECTION A-A
NO TO SCALE

MAINTENANCE PATH
NOTE:
SEE PLAN AND PROFILE SHEETS
FOR MORE DETAIL. (SHEET 62.63.64)

BENCHMARK
DOUGLAS COUNTY CONTROL POINT KNOWN AS 1.060032, BEING A 3-1/4" ALUMINUM CAP, BEING LOCATED IN THE SOUTHWEST QUARTER OF SECTION 33, TOWNSHIP 6 SOUTH, RANGE 66 WEST OF THE SIXTH PRINCIPAL MERIDIAN, HAVING A PUBLISHED ELEVATION OF 1799.2870 METERS (5903.13 FEET) NAVD '88 DATUM.

BASIS OF BEARINGS:
THE EAST LINE OF THE NORTHEAST QUARTER OF SAID SECTION 9 BEING MONUMENTED AT THE NORTHEAST CORNER OF SAID SECTION 9 BY A 3-1/4" ALUMINUM CAP STAMPED LS 23053 AND AT THE EAST QUARTER CORNER OF SAID SECTION 9 BY A 2-1/2" ALUMINUM CAP STAMPED LS 6935 BEING CONSIDERED TO BEAR SOUTH 00°15'06" EAST, 2648.70 FEET.

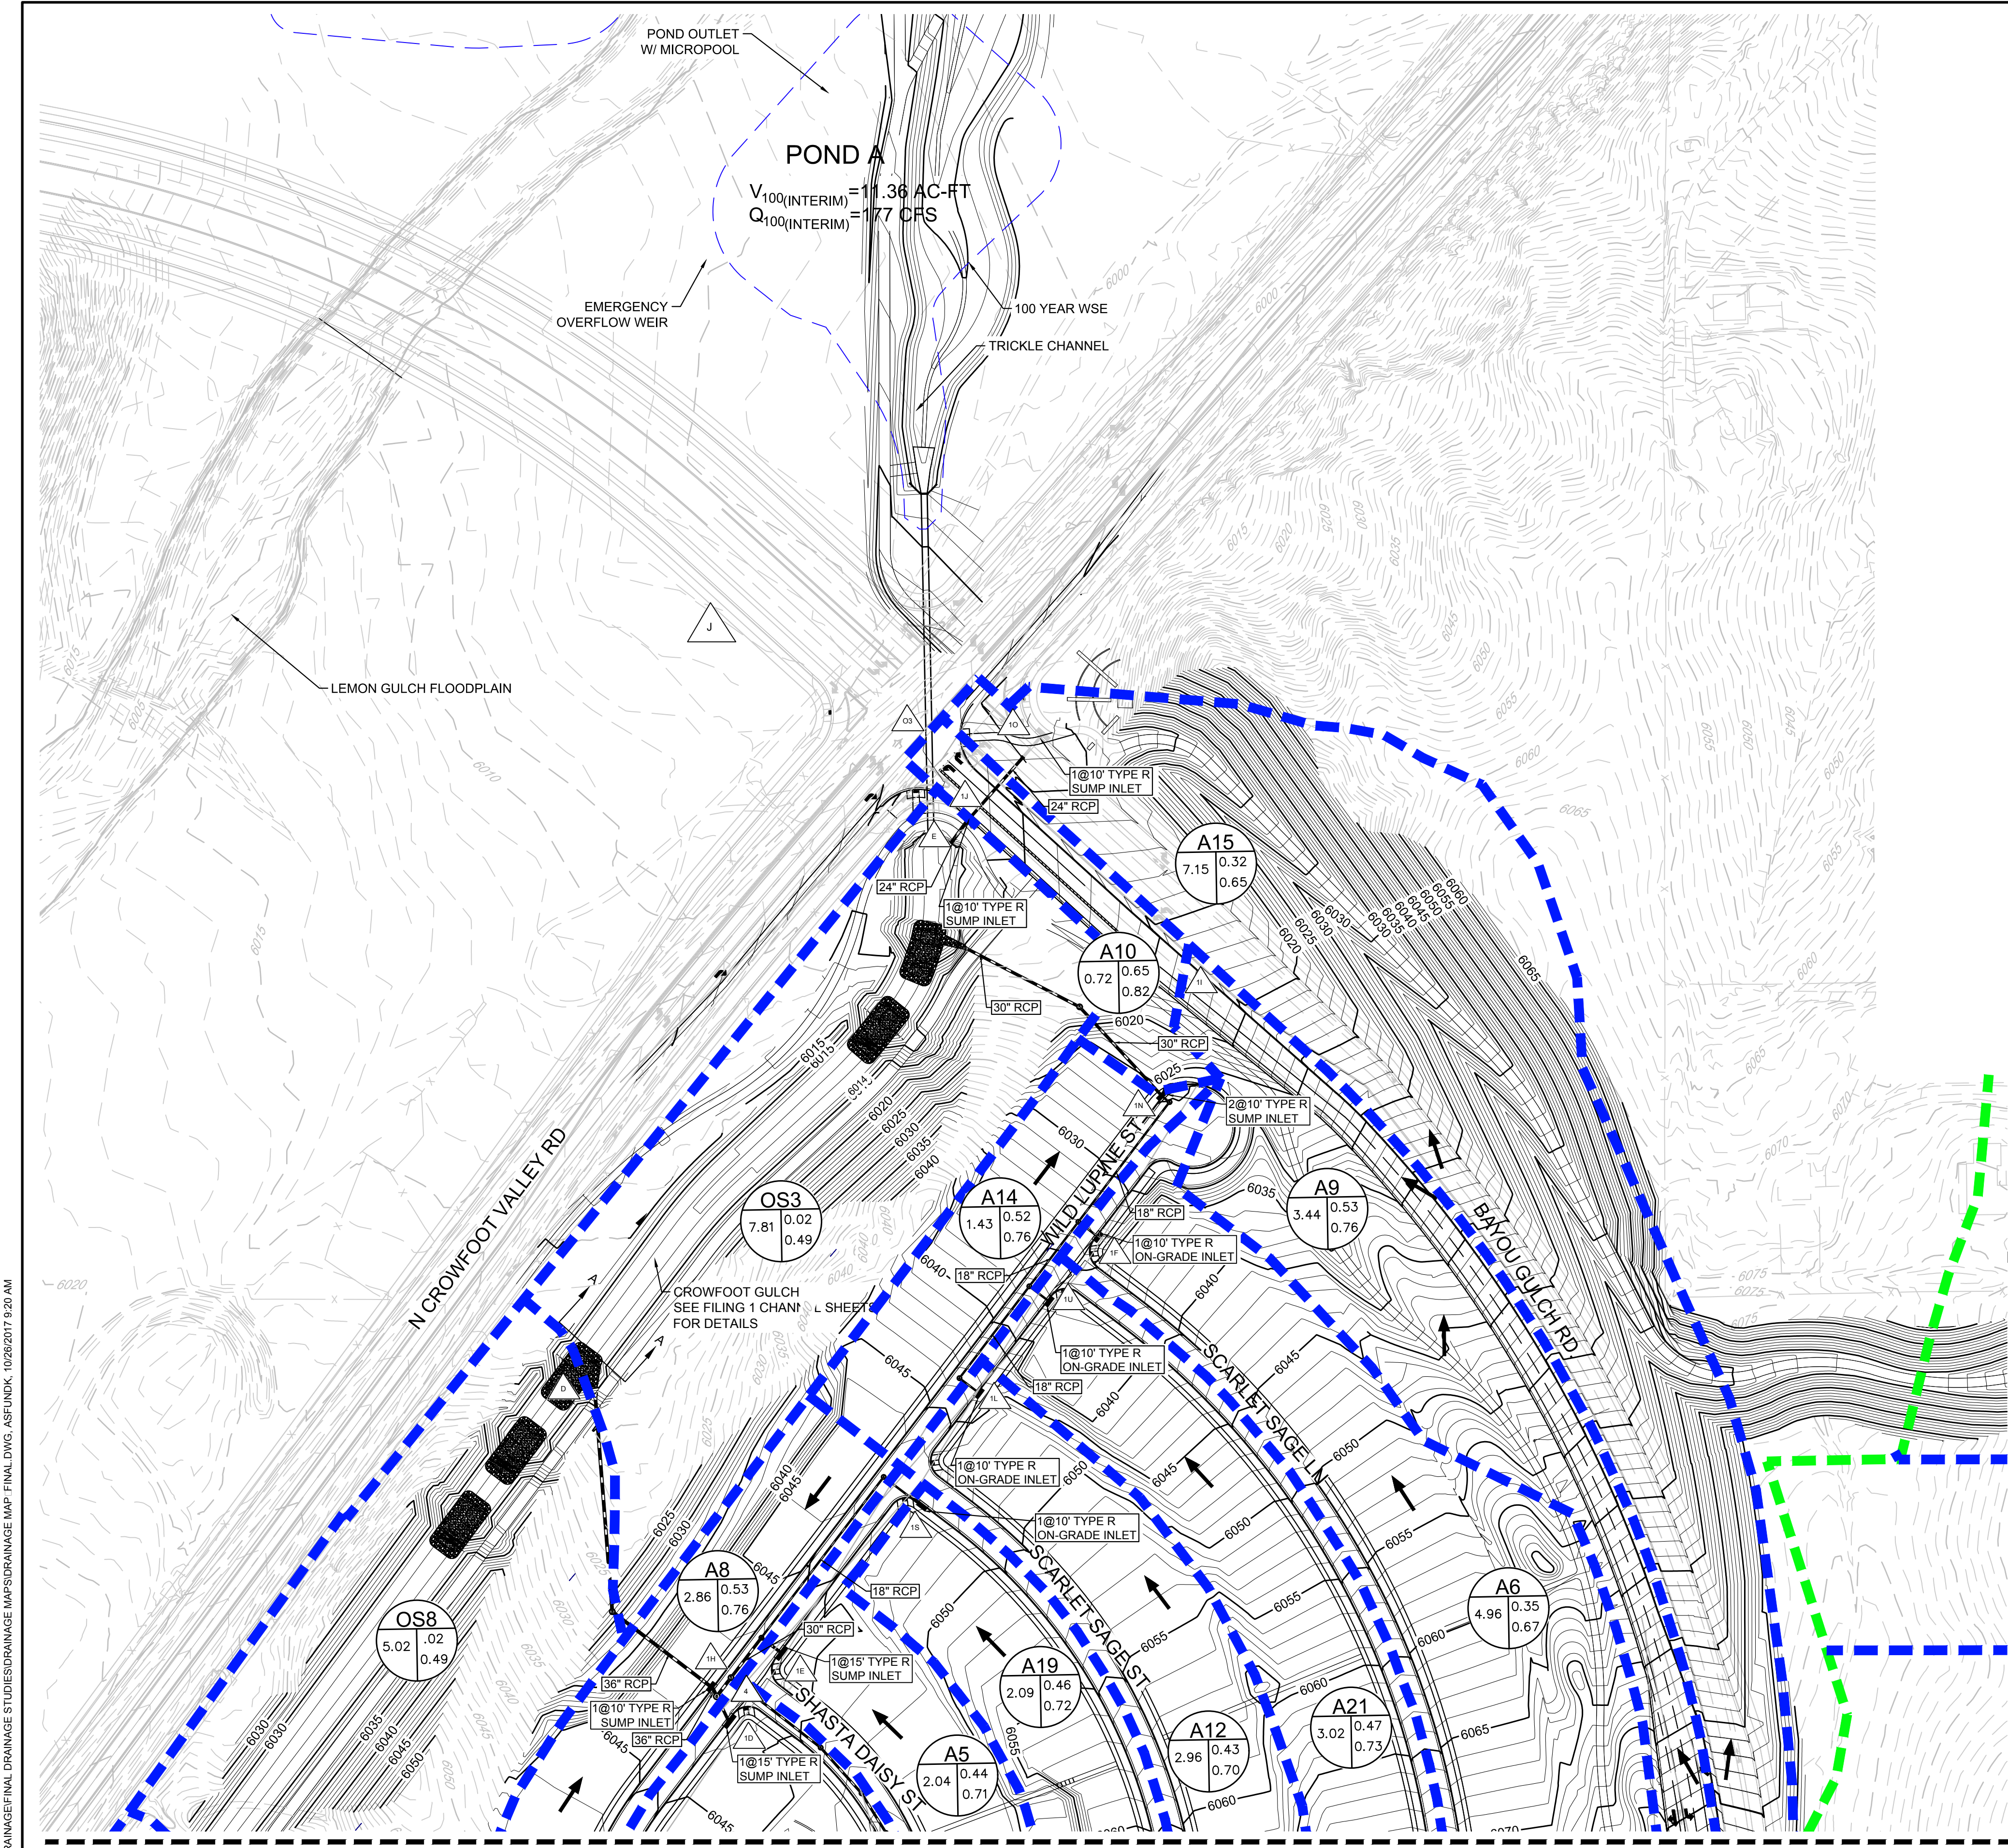


- NOTE:
1. THE TOWN OF PARKER REVIEW CONSTITUTES GENERAL COMPLIANCE WITH THE TOWN'S STANDARDS AND APPROVED VARIANCES, SUBJECT TO THESE PLANS BEING STAMPED, SIGNED, AND DATED BY THE PROFESSIONAL ENGINEER OF RECORD. REVIEW BY THE TOWN DOES NOT CONSTITUTE APPROVAL OF THE PLAN DESIGN OR ACCURACY AND CORRECTNESS OF ENGINEERING CALCULATIONS. ERRORS IN THE DESIGN OR CALCULATIONS REMAIN THE RESPONSIBILITY OF THE REGISTERED PROFESSIONAL ENGINEER WHOSE STAMP AND SIGNATURE ARE AFFIXED TO THIS DOCUMENT.
 2. POND ARE MAINTAINED BY METRO DISTRICT.
 3. OUTLET STRUCTURE AND OVERFLOW WEIR DETAILS ARE PROVIDED WITH CIVIL PLANS.
 4. DROP STRUCTURE DETAILS ARE PROVIDED IN CHANNEL PLAN AND PROFILE SHEET .

Note:
1) 0% slope indicates sump inlet.

BASIN ID	AREA (AC)	Imperviousness %	DIRECT FLOW		Street Type	Slope %
			Q ₂ (CFS)	Q ₁₀₀ (CFS)		
A1	4.11	43.77	3.84	17.73	Local	2.00
A2	1.84	52.16	2.22	9.10	Local	0.00
A3	3.23	48.80	3.16	13.54	Local	0.00
A4	4.07	34.03	2.78	15.39	Local	0.00
A5	2.04	49.08	2.27	9.70	Local	0.00
A6	4.96	35.28	3.58	19.32	Local	1.50
A7	4.33	51.70	5.01	20.65	Local	4.00
A8	2.86	52.68	3.45	14.07	Local	0.00
A9	3.44	50.33	3.75	15.73	Arterial	2.00
A10	0.72	61.44	1.12	4.14	Arterial	0.00
A11	2.39	53.79	2.92	11.75	Local	2.00
A12	2.96	48.02	3.22	13.95	Local	1.50
A13	7.08	46.42	6.77	29.97	Local	5.00
A14	1.43	54.96	1.94	7.68	Local	0.00
A15	7.15	26.55	3.58	23.96	Arterial	0.00
A16	0.75	76.70	1.39	4.52	Local	2.00
A17	3.76	52.91	4.19	17.02	Local	2.00
A18	2.54	52.87	2.95	11.99	Local	2.00
A19	2.09	51.95	2.51	10.32	Local	4.00
A20	2.04	49.09	2.28	9.72	Local	2.00
A21	3.02	52.59	3.69	15.04	Local	1.50

CUMULATIVE FLOW		
Design Point ID	Q ₂ (CFS)	Q ₁₀₀ (CFS)
1A	3.84	17.73
1B	5.04	60.61
1C	18.94	72.95
1D	19.26	82.87
1E	4.69	68.74
1F	9.74	45.15
1G	5.01	55.58
1H	22.10	94.13
1I	3.75	15.73
1J	7.60	40.45
1K	2.92	11.75
1L	3.22	13.95
1M	6.77	29.97
1N	11.20	49.77
1O	3.58	23.96
1P	5.05	21.53
1Q	6.90	27.93
1R	2.95	11.99
1S	2.51	10.32
1T	7.21	37.59
1U	6.71	27.72
1	11.54	45.92
2	15.83	42.02
3	13.13	(Not Relevant for 100 year)
4	16.64	41.99

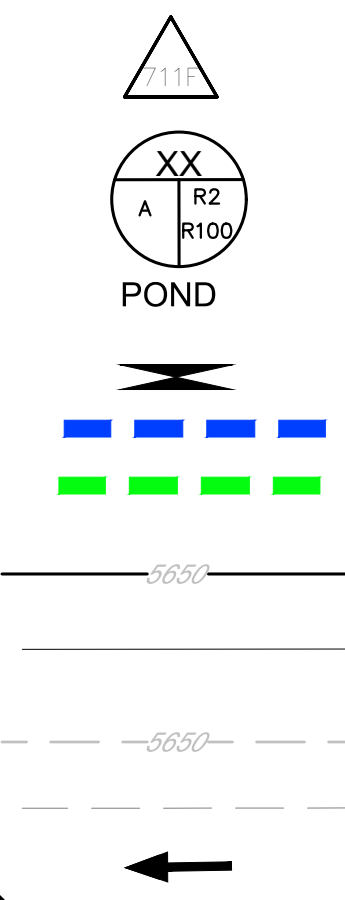

DESIGN POINT

XX = BASIN ID A = AREA
R2= 2 YR RUNOFF CO-EFF
R100= 100 YR RUNOFF CO-EFF

DETENTION POND

CHANNEL DROP STRUCTURE

BASIN LINE

MAJOR BASIN LINE


PROPOSED MAJOR CONTOURS

PROPOSED MINOR CONTOURS

EXISTING MAJOR CONTOURS

EXISTING MINOR CONTOURS

PROPOSED FLOW ARROW

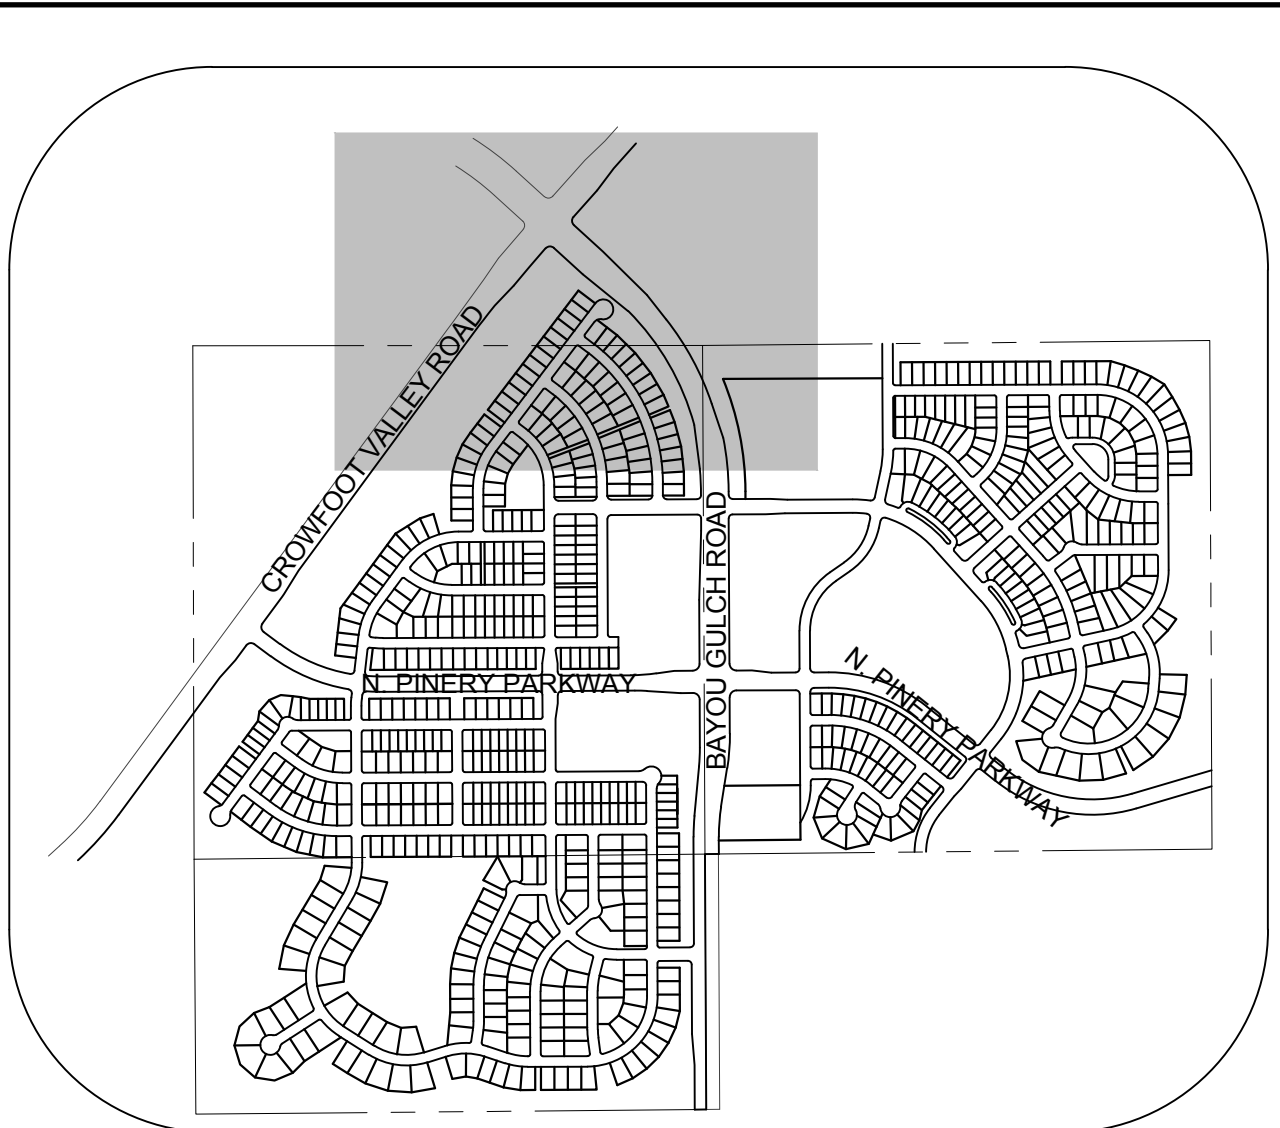

KEYMAP
N.T.S.

10333 E. Dry Creek Rd.
Suite 410
Englewood, CO 80150
Tel: (720) 482-9526
Fax: (720) 482-9546



CVL
CONSULTANTS

ESX MANAGEMENT
7353 South Alton Way
CENTENNIAL, CO 80112

TRAILS AT CROWFOOT
FINAL DRAINAGE MAP
DRAINAGE MAP

SCALE:
AS SHOWN

DRAWN BY:
ATK

CHECKED BY:
JLJ

DATE:
MAY 2017

FILE NO:
8130283701

SHEET NUMBER
2




PREPARED UNDER THE
SUPERVISION OF
MARK SCHEURER
COLORADO P.E. 48998

No.

Revisions

Appr.

Date

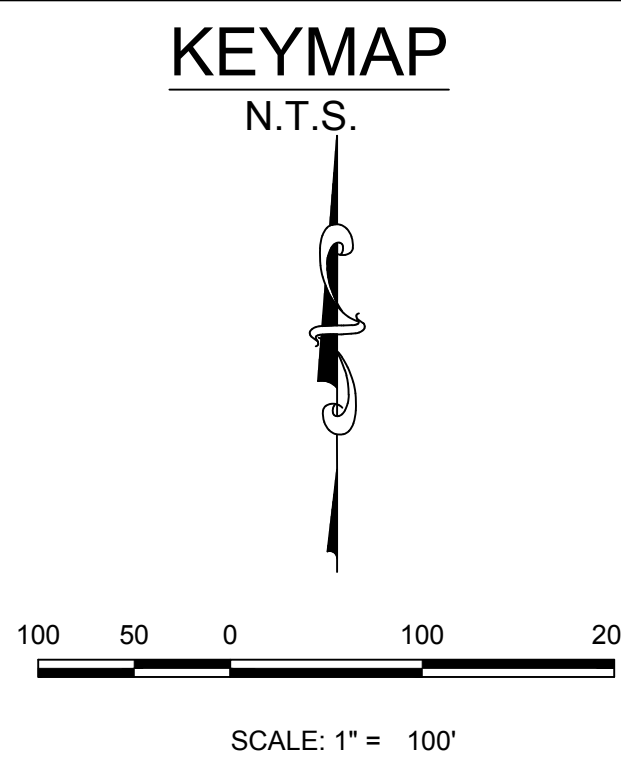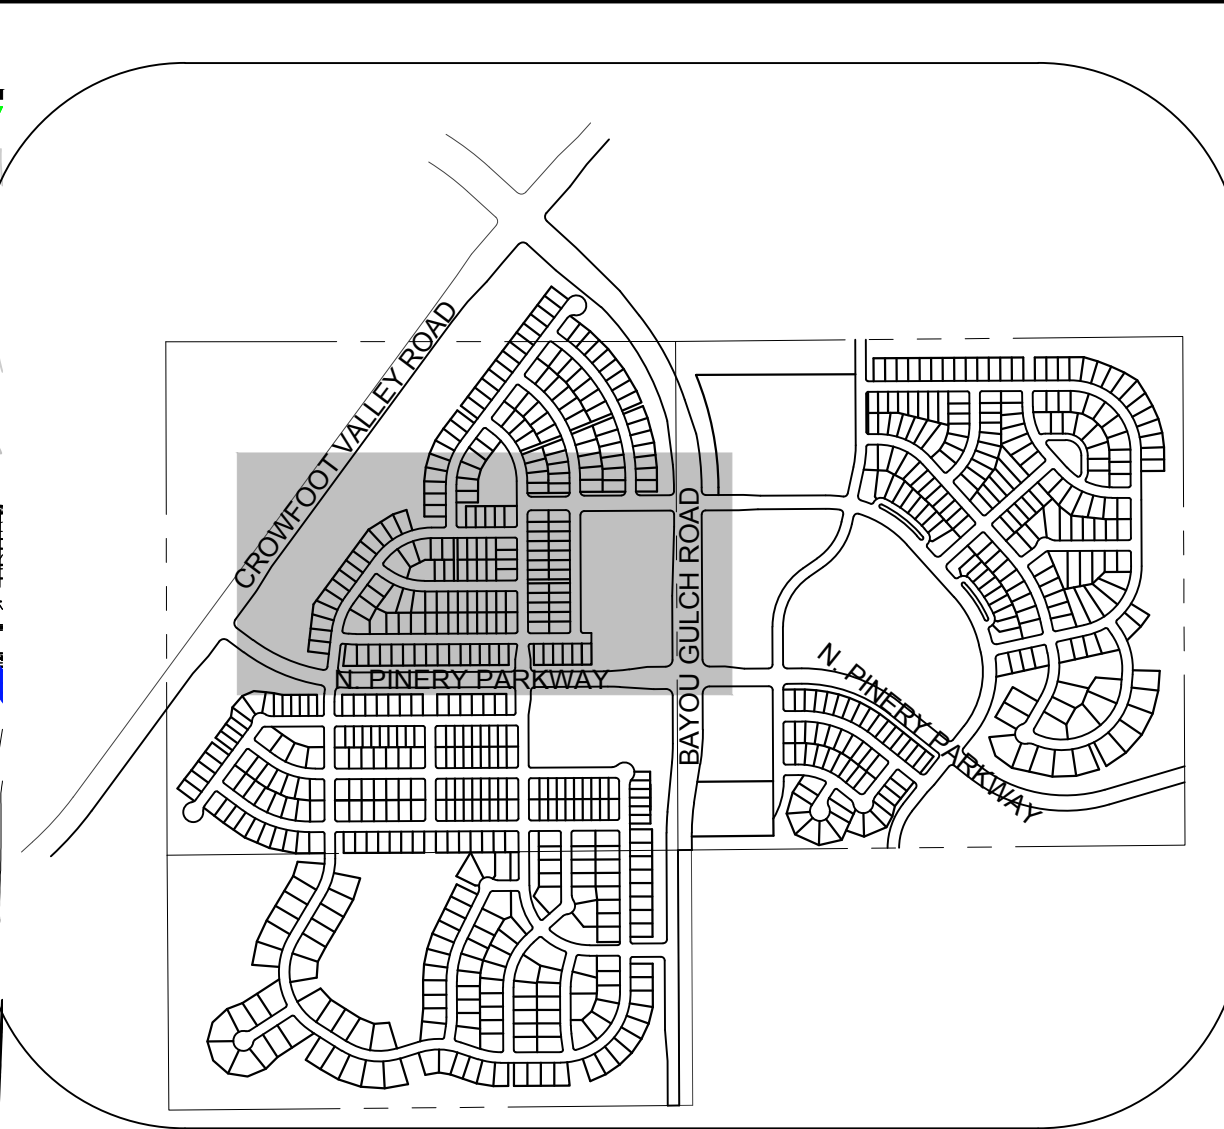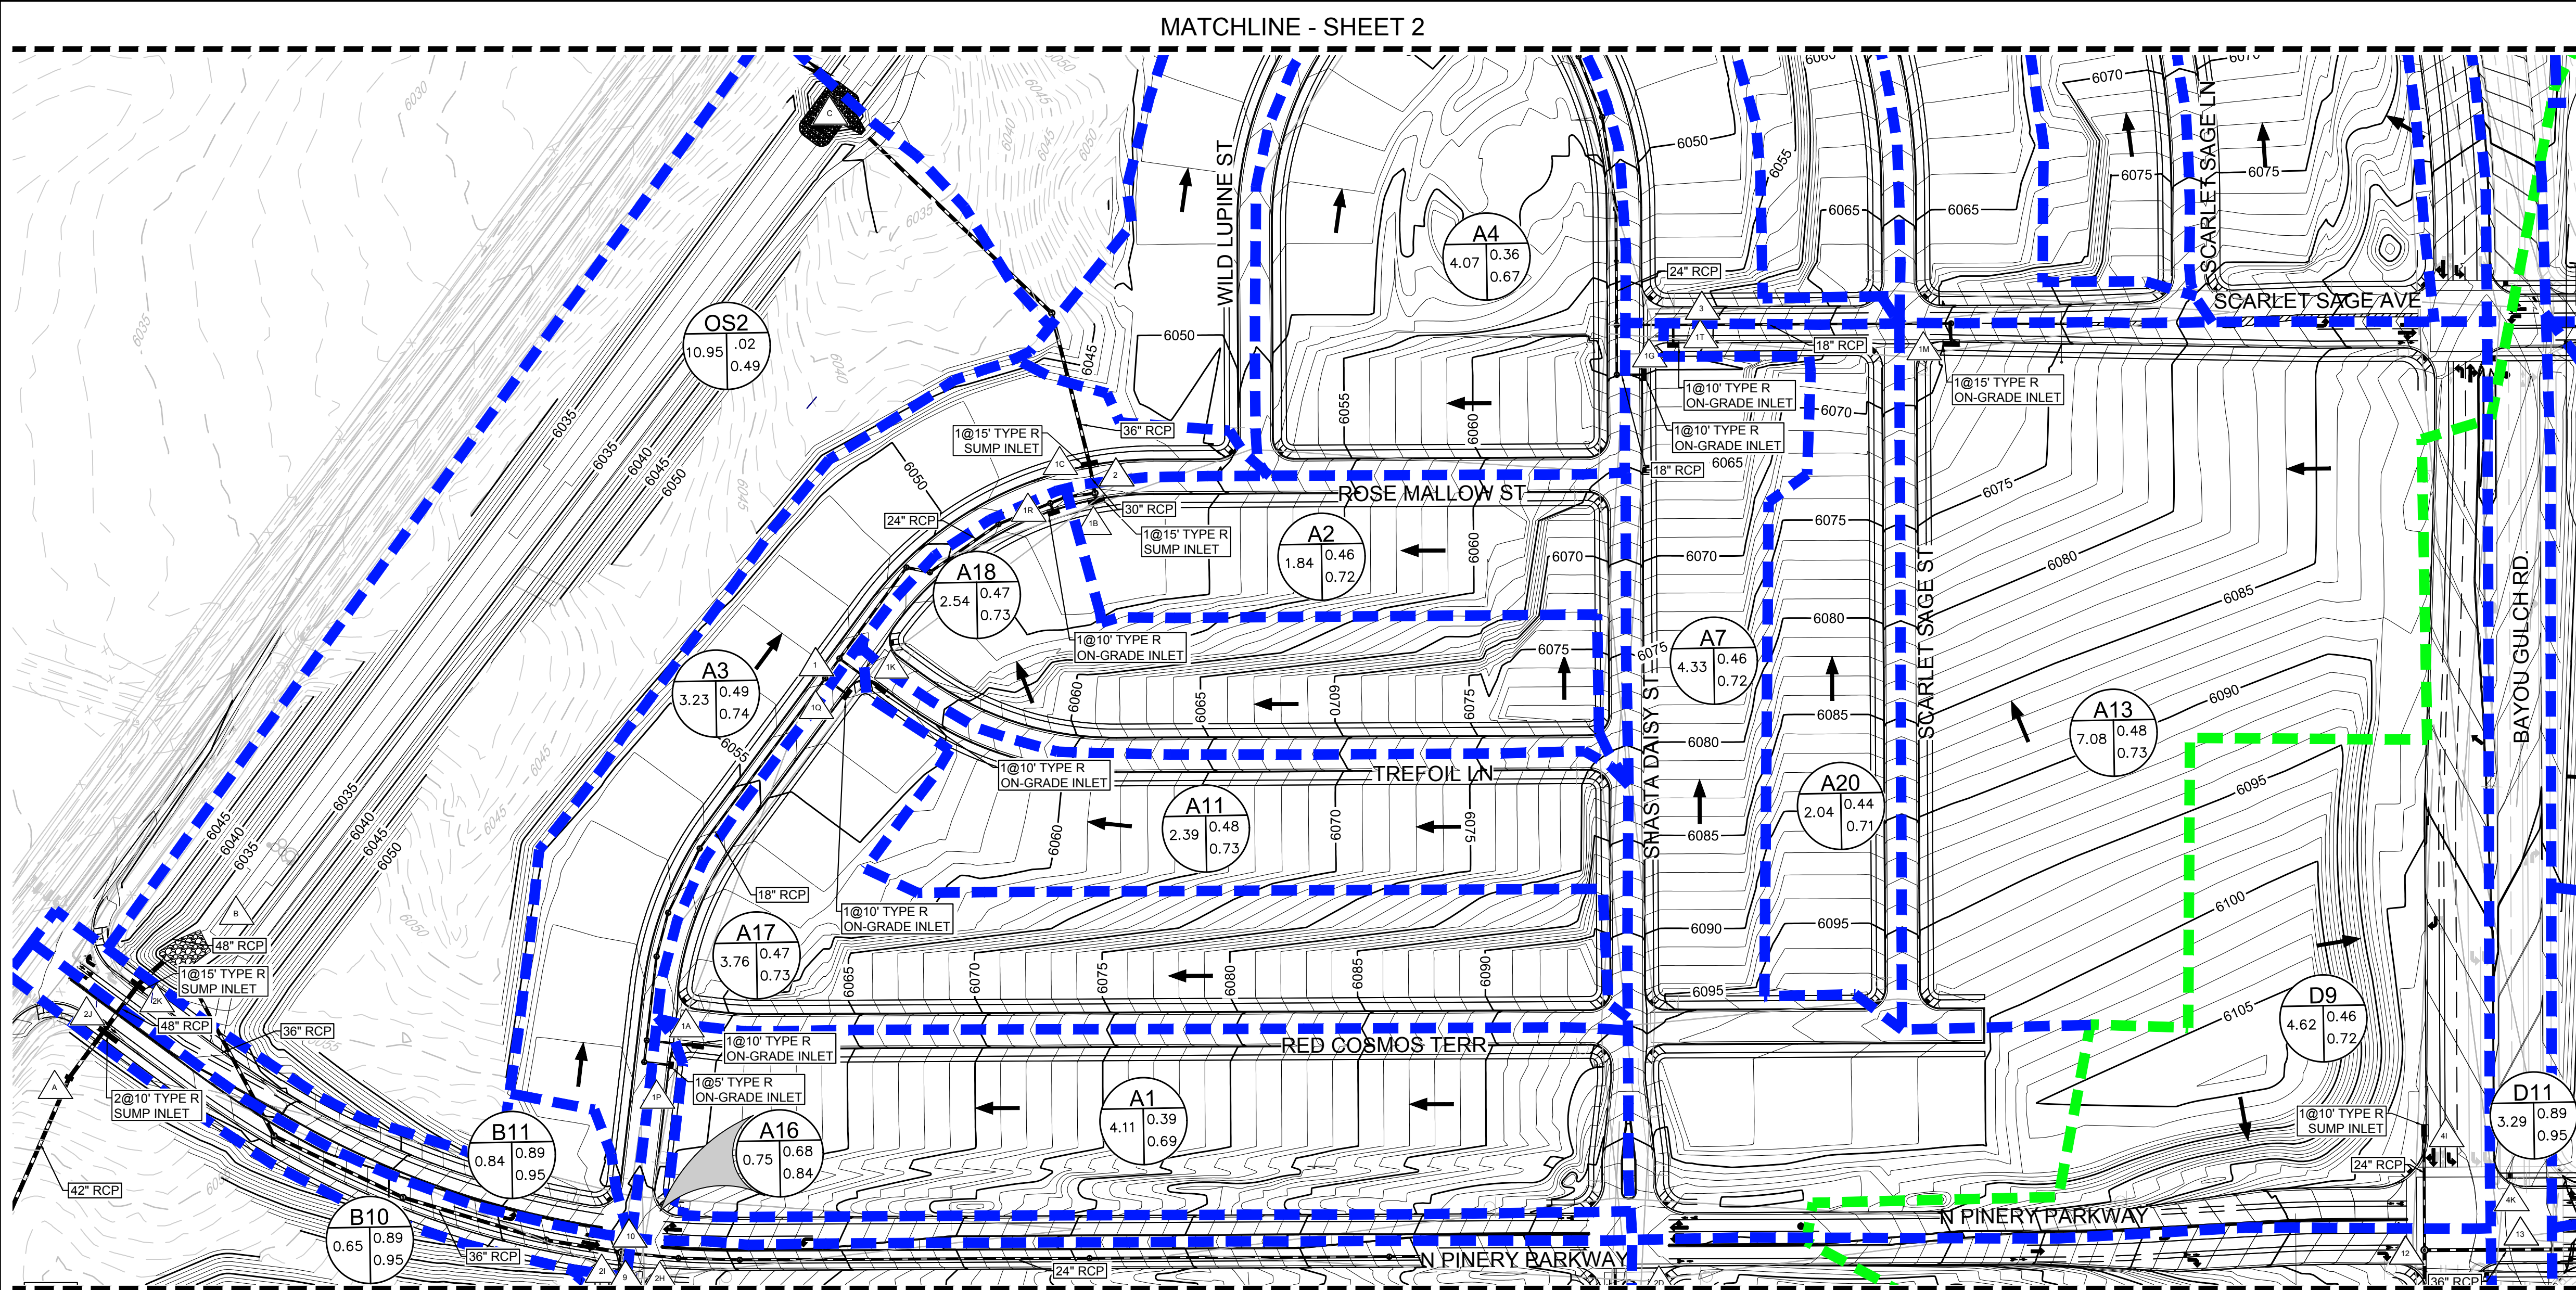

LEGEND

DESIGN POINT

XX = BASIN ID A= AREA
R2= 2 YR RUNOFF CO-EFF
R100= 100 YR RUNOFF CO-EFF

POND

CHANNEL DROP STRUCTURE

BASIN LINE

MAJOR BASIN LINE

PROPOSED MAJOR CONTOURS

PROPOSED MINOR CONTOURS

EXISTING MAJOR CONTOURS

EXISTING MINOR CONTOURS

PROPOSED FLOW ARROW

Note:
1) 0% slope indicates sump inlet.


DIRECT FLOW						
BASIN ID	AREA	Imperviousness	Q2	Q100	Street Type	Slope
(AC)		%	(CFS)	(CFS)		%
A1	4.11	43.77	3.84	17.73	Local	2.00
A2	1.84	52.16	2.22	9.10	Local	0.00
A3	3.23	48.80	3.16	13.54	Local	0.00
A4	4.07	34.03	2.78	15.39	Local	0.00
A5	2.04	49.08	2.27	9.70	Local	0.00
A6	4.96	35.28	3.58	19.32	Local	1.50
A7	4.33	51.70	5.01	20.65	Local	4.00
A8	2.86	52.68	3.45	14.07	Local	0.00
A9	3.44	50.33	3.75	15.73	Arterial	2.00
A10	0.72	61.44	1.12	4.14	Arterial	0.00
A11	2.39	53.79	2.92	11.75	Local	2.00
A12	2.96	48.02	3.22	13.95	Local	1.50
A13	7.08	46.42	6.77	29.97	Local	5.00
A14	1.43	54.86	1.94	7.68	Local	0.00
A15	7.15	26.55	3.58	23.96	Arterial	0.00
A16	0.75	76.70	1.39	4.52	Local	2.00
A17	3.76	52.91	4.19	17.02	Local	2.00
A18	2.54	52.87	2.95	11.99	Local	2.00
A19	2.09	51.95	2.51	10.32	Local	4.00
A20	2.04	49.09	2.28	9.72	Local	2.00
A21	3.02	52.59	3.69	15.04	Local	1.50

CUMULATIVE FLOW			
Design Point	Q2	Q100	
ID	(CFS)	(CFS)	
1A	3.84	17.73	
1B	5.04	60.61	
1C	18.94	72.95	
1D	19.26	82.87	
1E	4.69	68.74	
1F	9.74	45.15	
1G	5.01	55.58	
1H	22.10	94.13	
1I	3.75	15.73	
1J	7.60	40.45	
1K	2.92	11.75	
1L	3.22	13.95	
1M	6.77	29.97	
1N	11.20	49.77	
1O	3.58	23.96	
1P	5.05	21.53	
1Q	6.90	27.93	
1R	2.95	11.99	
1S	2.51	10.32	
1T	7.21	37.59	
1U	6.71	27.72	
1	11.54	45.92	
2	15.83	42.02	
3	13.13	(Not Relevant for 100 year)	
4	16.64	41.99	

DIRECT FLOW						
BASIN ID	AREA	Imperviousness	Q2	Q100	Street Type	Slope
(AC)		%	(CFS)	(CFS)		%
C1	7.47	43.49	6.21	28.78	Local	0.00
D1	5.94	42.41	5.34	25.23	Local	0.00
D2	5.33	46.14	5.58	24.83	Local	5.00
D3	3.66	43.82	3.28	15.11	Local	5.00
D4	2.91	42.33	2.45	11.57	Local	3.00
D5	9.10	61.93	11.25	41.49	Arterial	0.00
D6	2.57	42.99	2.30	10.74	Arterial	6.00
D7	2.58	42.09	2.48	11.76	Local	4.00
D8	0.85	51.73	1.06	4.38	Local	5.00
D9	4.62	45.07	4.34	19.61	Arterial	0.00
D10	4.80	50.52	5.60	23.45	Local	0.00
D11	3.29	84.30	6.19	19.00	Arterial	0.00
D12	1.13	84.30	2.13	6.53	Arterial	1.50

CUMULATIVE FLOW			
Design Point	Q2	Q100	
ID	(CFS)	(CFS)	
4A	18.01	80.94	
4B	5.58	24.83	
4C	3.28	15.11	
4D	5.63	26.26	
4E	13.59	54.51	
4F	5.19	24.34	
4G	2.48	11.76	
4H	1.06	4.38	
4I	4.34	19.61	
4J	10.66	45.70	
4K	6.19	19.00	
4L	2.94	10.02	
11	12.69	56.80	
12	16.90	69.53	
13	21.12	82.67	

- NOTE:
- THE TOWN OF PARKER REVIEW CONSTITUTES GENERAL COMPLIANCE WITH THE TOWN'S STANDARDS AND APPROVED VARIANCES, SUBJECT TO THESE PLANS BEING STAMPED, SIGNED, AND DATED BY THE PROFESSIONAL ENGINEER OF RECORD. REVIEW BY THE TOWN DOES NOT CONSTITUTE APPROVAL OF THE PLAN DESIGN OR ACCURACY AND CORRECTNESS OF ENGINEERING CALCULATIONS. ERRORS IN THE DESIGN OR CALCULATIONS REMAIN THE RESPONSIBILITY OF THE REGISTERED PROFESSIONAL ENGINEER WHOSE STAMP AND SIGNATURE ARE AFFIXED TO THIS DOCUMENT.
 - PONDS ARE MAINTAINED BY METRO DISTRICT.
 - OUTLET STRUCTURE AND OVERFLOW WEIR DETAILS ARE PROVIDED WITH CIVIL PLANS.
 - DROP STRUCTURE DETAILS ARE PROVIDED IN CHANNEL PLAN AND PROFILE SHEET.

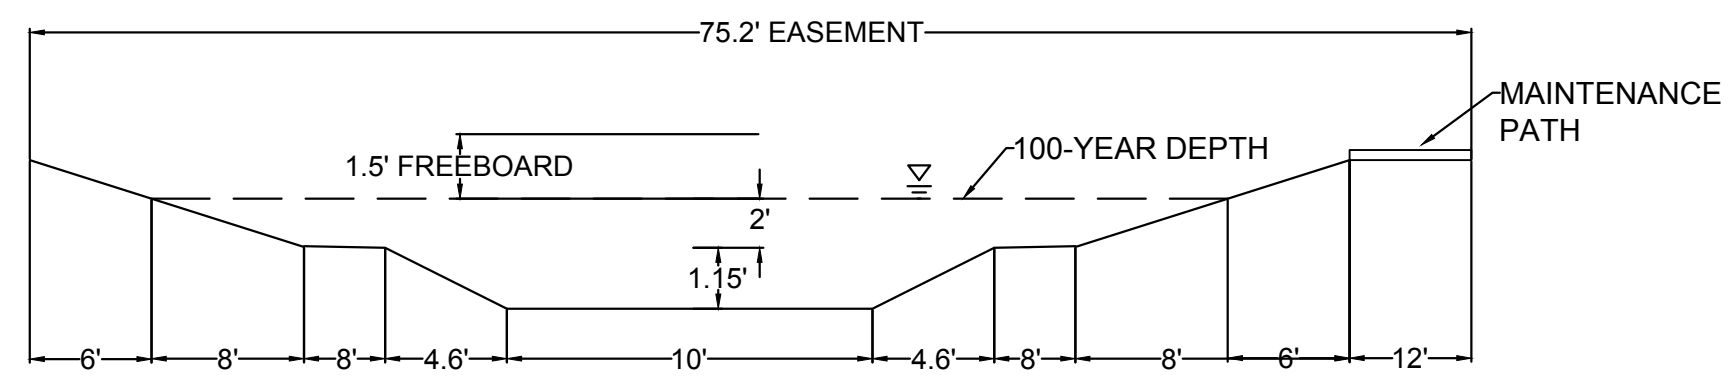

CHANNEL SECTION A-A
NO TO SCALE

BENCHMARK
DOUGLAS COUNTY CONTROL POINT KNOWN AS 1.060032, BEING A 3-1/4" ALUMINUM CAP BEING LOCATED IN THE SOUTHWEST QUARTER OF SECTION 33, TOWNSHIP 6 SOUTH, RANGE 66 WEST OF THE SIXTH PRINCIPAL MERIDIAN, HAVING A PUBLISHED ELEVATION OF 1799.2870 METERS (5903.13 FEET) NAVD '88 DATUM.

BASIS OF BEARINGS:
THE EAST LINE OF THE NORTHEAST QUARTER OF SAID SECTION 9 BEING MONUMENTED AT THE NORTHEAST CORNER OF SAID SECTION 9 BY A 3-1/4" ALUMINUM CAP STAMPED LS 23053 AND AT THE EAST QUARTER CORNER OF SAID SECTION 9 BY A 2-1/2" ALUMINUM CAP STAMPED LS 6935 BEING CONSIDERED TO BEAR SOUTH 00°15'06" EAST, 2648.70 FEET.

PREPARED UNDER THE
SUPERVISION OF

MARK SCHEURER
COLORADO P.E. 48988

N:\PROJECTS\SSR\BANCROFT\ENGINEERING\DRAINAGE MAPS\DRAINAGE MAP FINAL.DWG, ASU\UNK, 10/26/2017 9:21 AM

CALL 811
TWO WORKING DAYS
BEFORE YOU DIG
UNCC 1-800-922-1987
UTILITY NOTIFICATION
CENTER OF COLORADO

10333 E. Dry Creek Rd.
Suite 410
Englewood, CO 80152
Tel: (720) 482-9526
Fax: (720) 482-9546

EX MANAGEMENT
7353 South Alton Way
CENTENNIAL, CO 80112

SCALE: AS SHOWN
FILE NO: 8130283701

DRAWN BY: AYK
CHECKED BY: JJJ
DATE: MAY 2017

SHEET NUMBER 3

TRAILS AT CROWFOOT
FINAL DRAINAGE MAP
DRAINAGE MAP

Revisions
No. Date Init. Appr. Date

N:\PROJECTS\SSR\BANCROFT\ENGINEERING\DRAINAGE\DRAINAGE STUDIES\DRAINAGE MAPS\DRAINAGE MAP FINAL.DWG, AS UNOK, 10/26/2017 9:21 AM

Note:						
1) 0% slope indicates sump inlet.						
BASIN ID	AREA (AC)	DIRECT FLOW		Q ₁₀₀ (CFS)	Street Type	Slope %
		Imperviousness %	Q ₂ (CFS)			
B1	21.00	23.33	8.48	62.92	Local	7.00
B2	3.13	51.76	3.82	15.75	Local	3.00
B3	4.92	50.31	5.58	23.45	Local	3.00
B4	1.50	91.11	4.10	12.16	Local	5.00
B5	3.19	53.20	3.88	15.72	Local	6.00
B6	3.19	53.20	3.88	15.72	Local	6.00
B7	5.76	49.66	5.79	24.54	Local	6.00
B8	4.93	46.94	4.95	21.81	Res. Blvd	0.00
B9	2.81	49.17	2.94	12.55	Local	0.00
B10	0.65	76.70	1.28	4.14	Res. Blvd	0.00
B11	0.84	76.70	1.59	5.15	Res. Blvd	0.00
B12	2.53	88.00	5.86	17.68	Local	3.00
B13	3.19	53.20	3.88	15.72	Local	2.00
B14	3.19	53.20	3.88	15.72	Local	2.00
B15	2.01	53.11	2.50	10.13	Local	1.00

Note:						
1) 0% slope indicates sump inlet.						
BASIN ID	AREA (AC)	DIRECT FLOW		Q ₁₀₀ (CFS)	Street Type	Slope %
		Imperviousness %	Q ₂ (CFS)			
C1	7.47	43.49	6.21	28.78	Local	0.00
D1	5.94	42.41	5.34	25.23	Local	0.00
D2	5.33	46.14	5.58	24.83	Local	5.00
D3	3.66	43.82	3.28	15.11	Local	5.00
D4	2.91	42.33	2.45	11.57	Local	3.00
D5	9.10	61.93	11.25	41.49	Arterial	0.00
D6	2.57	42.99	2.30	10.74	Arterial	6.00
D7	2.58	42.09	2.48	11.76	Local	4.00
D8	0.85	51.73	1.06	4.38	Local	5.00
D9	4.62	45.07	4.34	19.61	Arterial	0.00
D10	4.80	50.52	5.60	23.45	Local	0.00
D11	3.29	84.30	6.19	19.00	Arterial	0.00
D12	1.13	84.30	2.13	6.53	Arterial	1.50

CUMULATIVE FLOW			
Design Point	Q ₂ (CFS)	Q ₁₀₀ (CFS)	
2A	13.11	74.41	
2B	6.15	15.75	
2C	5.58	33.21	
2D	13.15	54.26	
2E	3.88	76.36	
2F	3.88	29.09	
2G	5.79	24.54	
2H	4.95	21.81	
2I	2.94	35.69	
2J	24.60	155.70	
2K	25.63	158.99	
2L	10.38	46.95	
2M	3.88	15.72	
2N	3.88	15.72	
2O	2.50	10.13	
3	18.73	76.25	
6	7.44	(Not Relieved for 100 year)	
7	7.40	(Not Relieved for 100 year)	
9	19.80	84.75	
10	31.82	84.62	



CUMULATIVE FLOW		
Design Point	Q ₂ (CFS)	Q ₁₀₀ (CFS)
3A	6.44	43.61
CUMULATIVE FLOW		
Design Point	Q ₂ (CFS)	Q ₁₀₀ (CFS)
4A	18.01	80.94
4B	5.58	24.83
4C	3.28	15.11
4D	5.63	26.26
4E	13.59	54.51
4F	5.19	24.34
4G	2.48	11.76
4H	1.06	4.38
4I	4.34	19.61
4J	10.66	45.70
4K	6.19	19.00
4L	2.94	10.02
11	12.69	56.80
12	16.90	69.53
13	21.12	82.67

BENCHMARK
DOUGLAS COUNTY CONTROL POINT KNOWN AS 1.060032, BEING A 3-1/4" ALUMINUM CAP, BEING LOCATED IN THE SOUTHWEST QUARTER OF SECTION 33, TOWNSHIP 6 SOUTH, RANGE 66 WEST OF THE SIXTH PRINCIPAL MERIDIAN, HAVING A PUBLISHED ELEVATION OF 1799.2870 METERS (5903.13 FEET) NAVD '88 DATUM.

BASIS OF BEARINGS:
THE EAST LINE OF THE NORTHEAST QUARTER OF SAID SECTION 9 BEING MONUMENTED AT THE NORTHEAST CORNER OF SAID SECTION 9 BY A 3-1/4" ALUMINUM CAP STAMPED LS 23053 AND AT THE EAST QUARTER CORNER OF SAID SECTION 9 BY A 2-1/2" ALUMINUM CAP STAMPED LS 6935 BEING CONSIDERED TO BEAR SOUTH 00°15'06" EAST, 2648.70 FEET.

PREPARED UNDER THE
SUPERVISION OF

MARK SCHEURER
COLORADO P.E. 48998

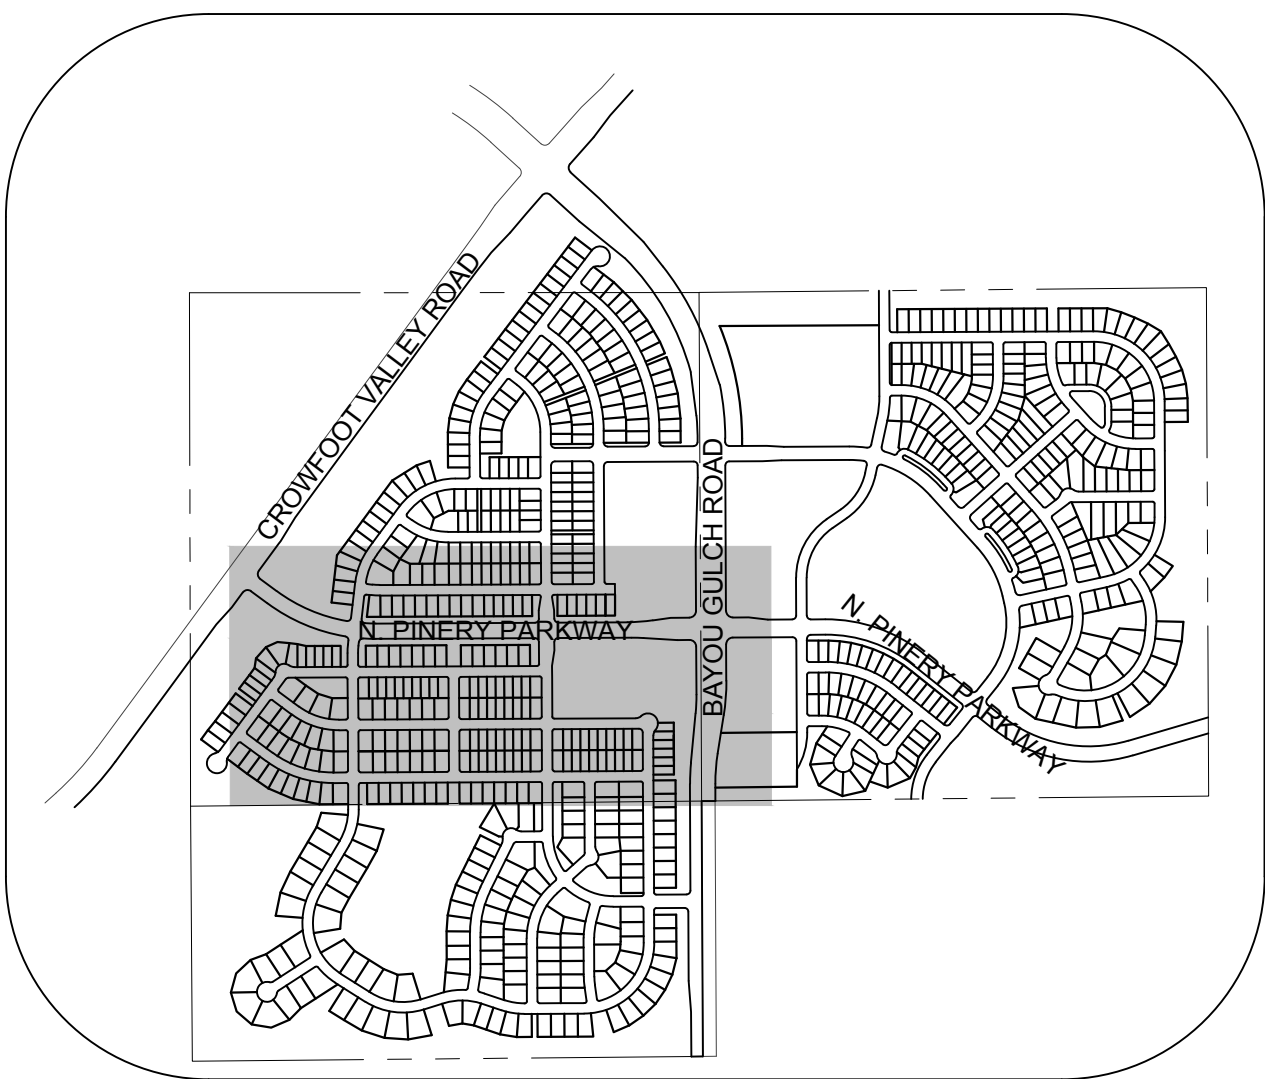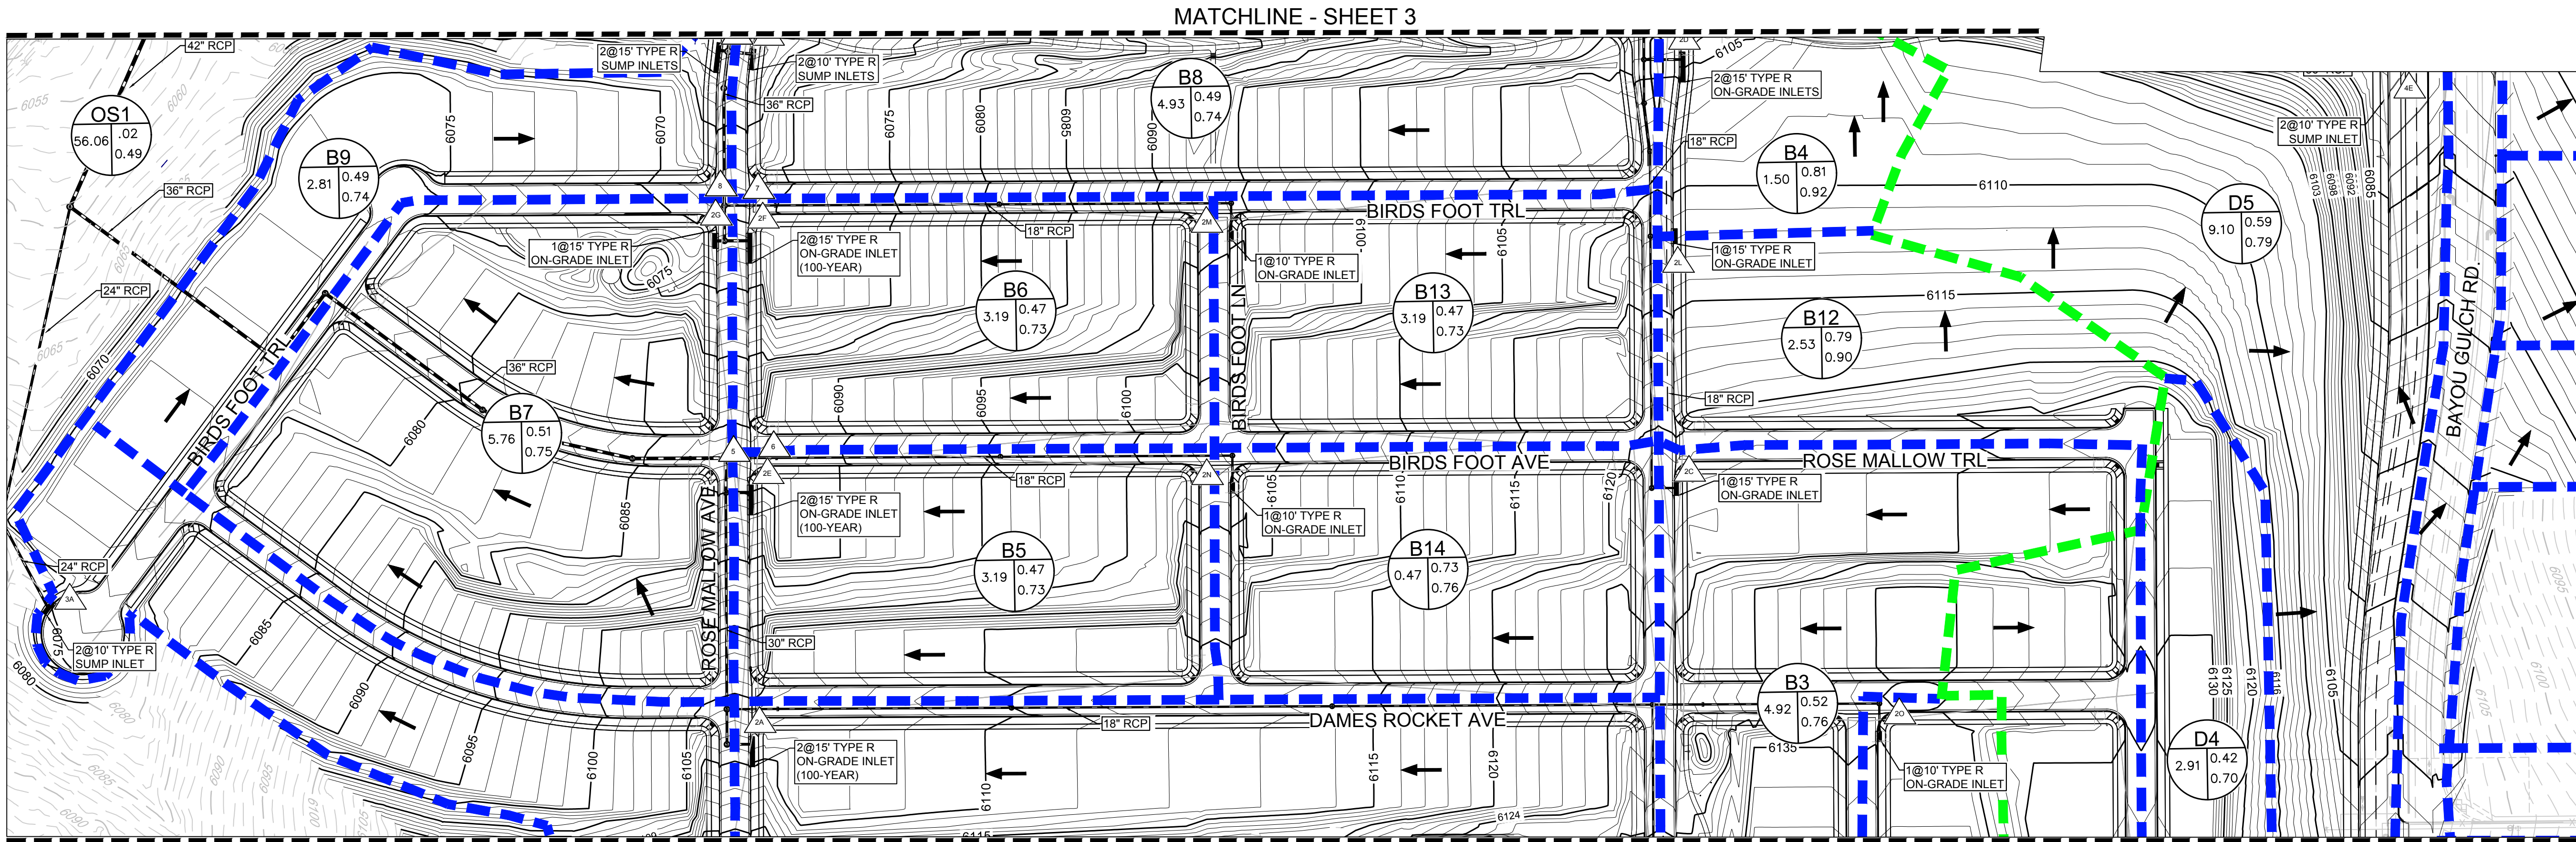

LEGEND

DESIGN POINT

XX = BASIN ID A = AREA
R2 = 2 YR RUNOFF CO-EFF
R100 = 100 YR RUNOFF CO-EFF

DETENTION POND

CHANNEL DROP STRUCTURE

BASIN LINE

MAJOR BASIN LINE

PROPOSED MAJOR CONTOURS


PROPOSED MINOR CONTOURS

EXISTING MAJOR CONTOURS

EXISTING MINOR CONTOURS

PROPOSED FLOW ARROW

POND

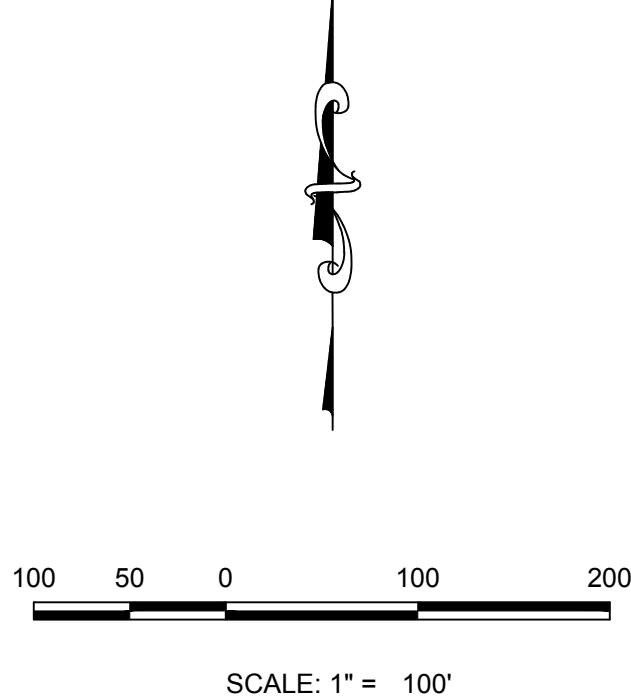

10333 E. Dry Creek Rd.
Suite 410
Englewood, CO 80150
Tel: (720) 482-9526
Fax: (720) 482-9546

ESX MANAGEMENT
7353 South Alton Way
CENTENNIAL, CO 80112

TRAILS AT CROWFOOT
FINAL DRAINAGE MAP
DRAINAGE MAP

SCALE:
AS SHOWN

DRAWN BY: AYK
CHECKED BY: JJJ



FILE NO:
8130283701

DATE: MAY 2017

SHEET NUMBER
4

Revisions
No. Date Init. Appr. Date

MATCHLINE - SHEET 4

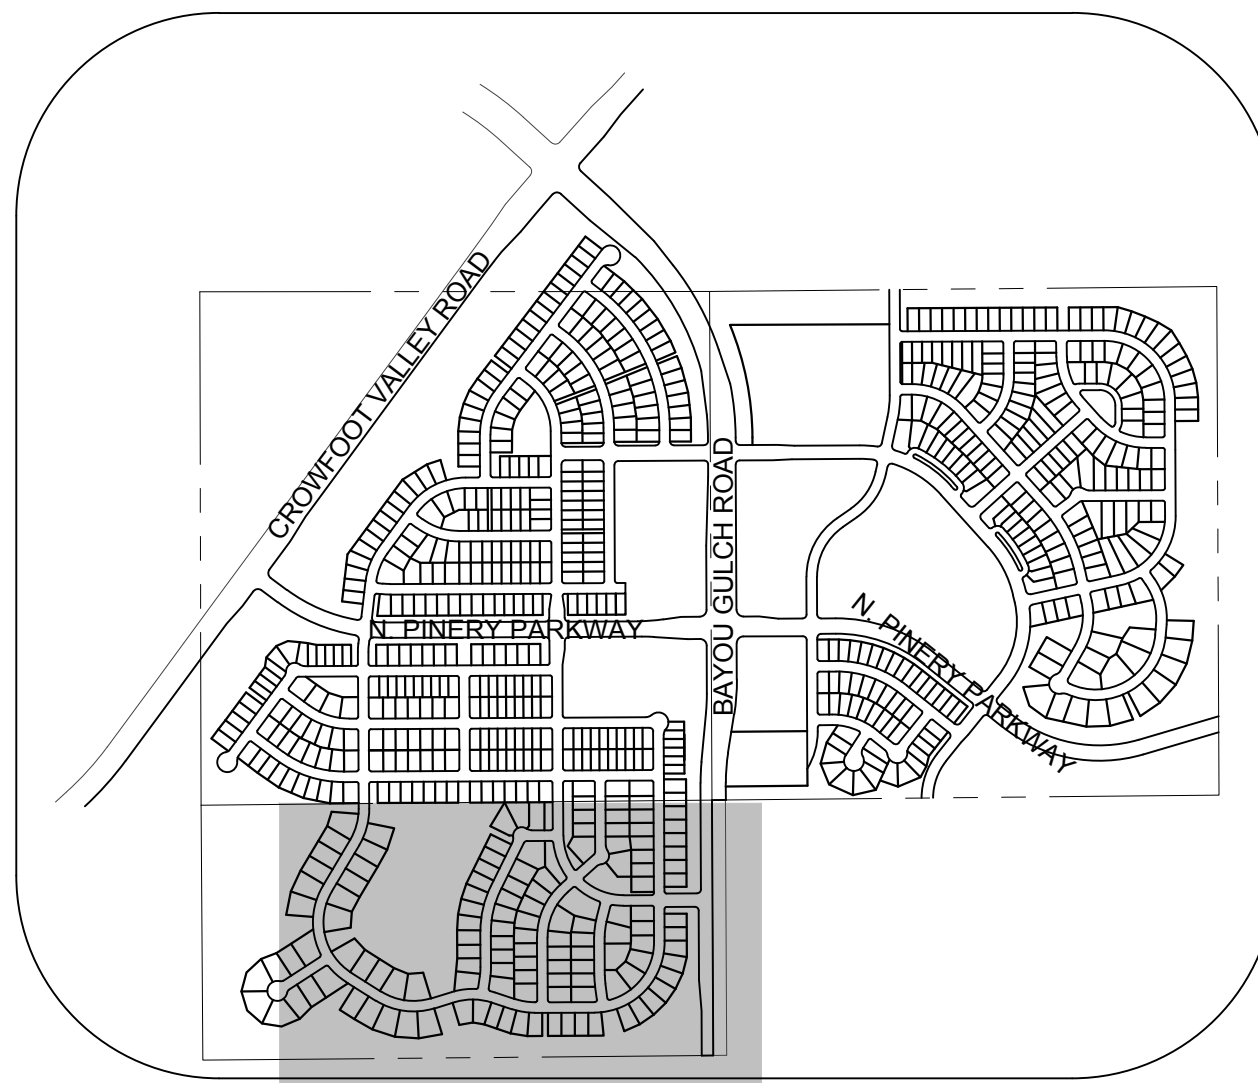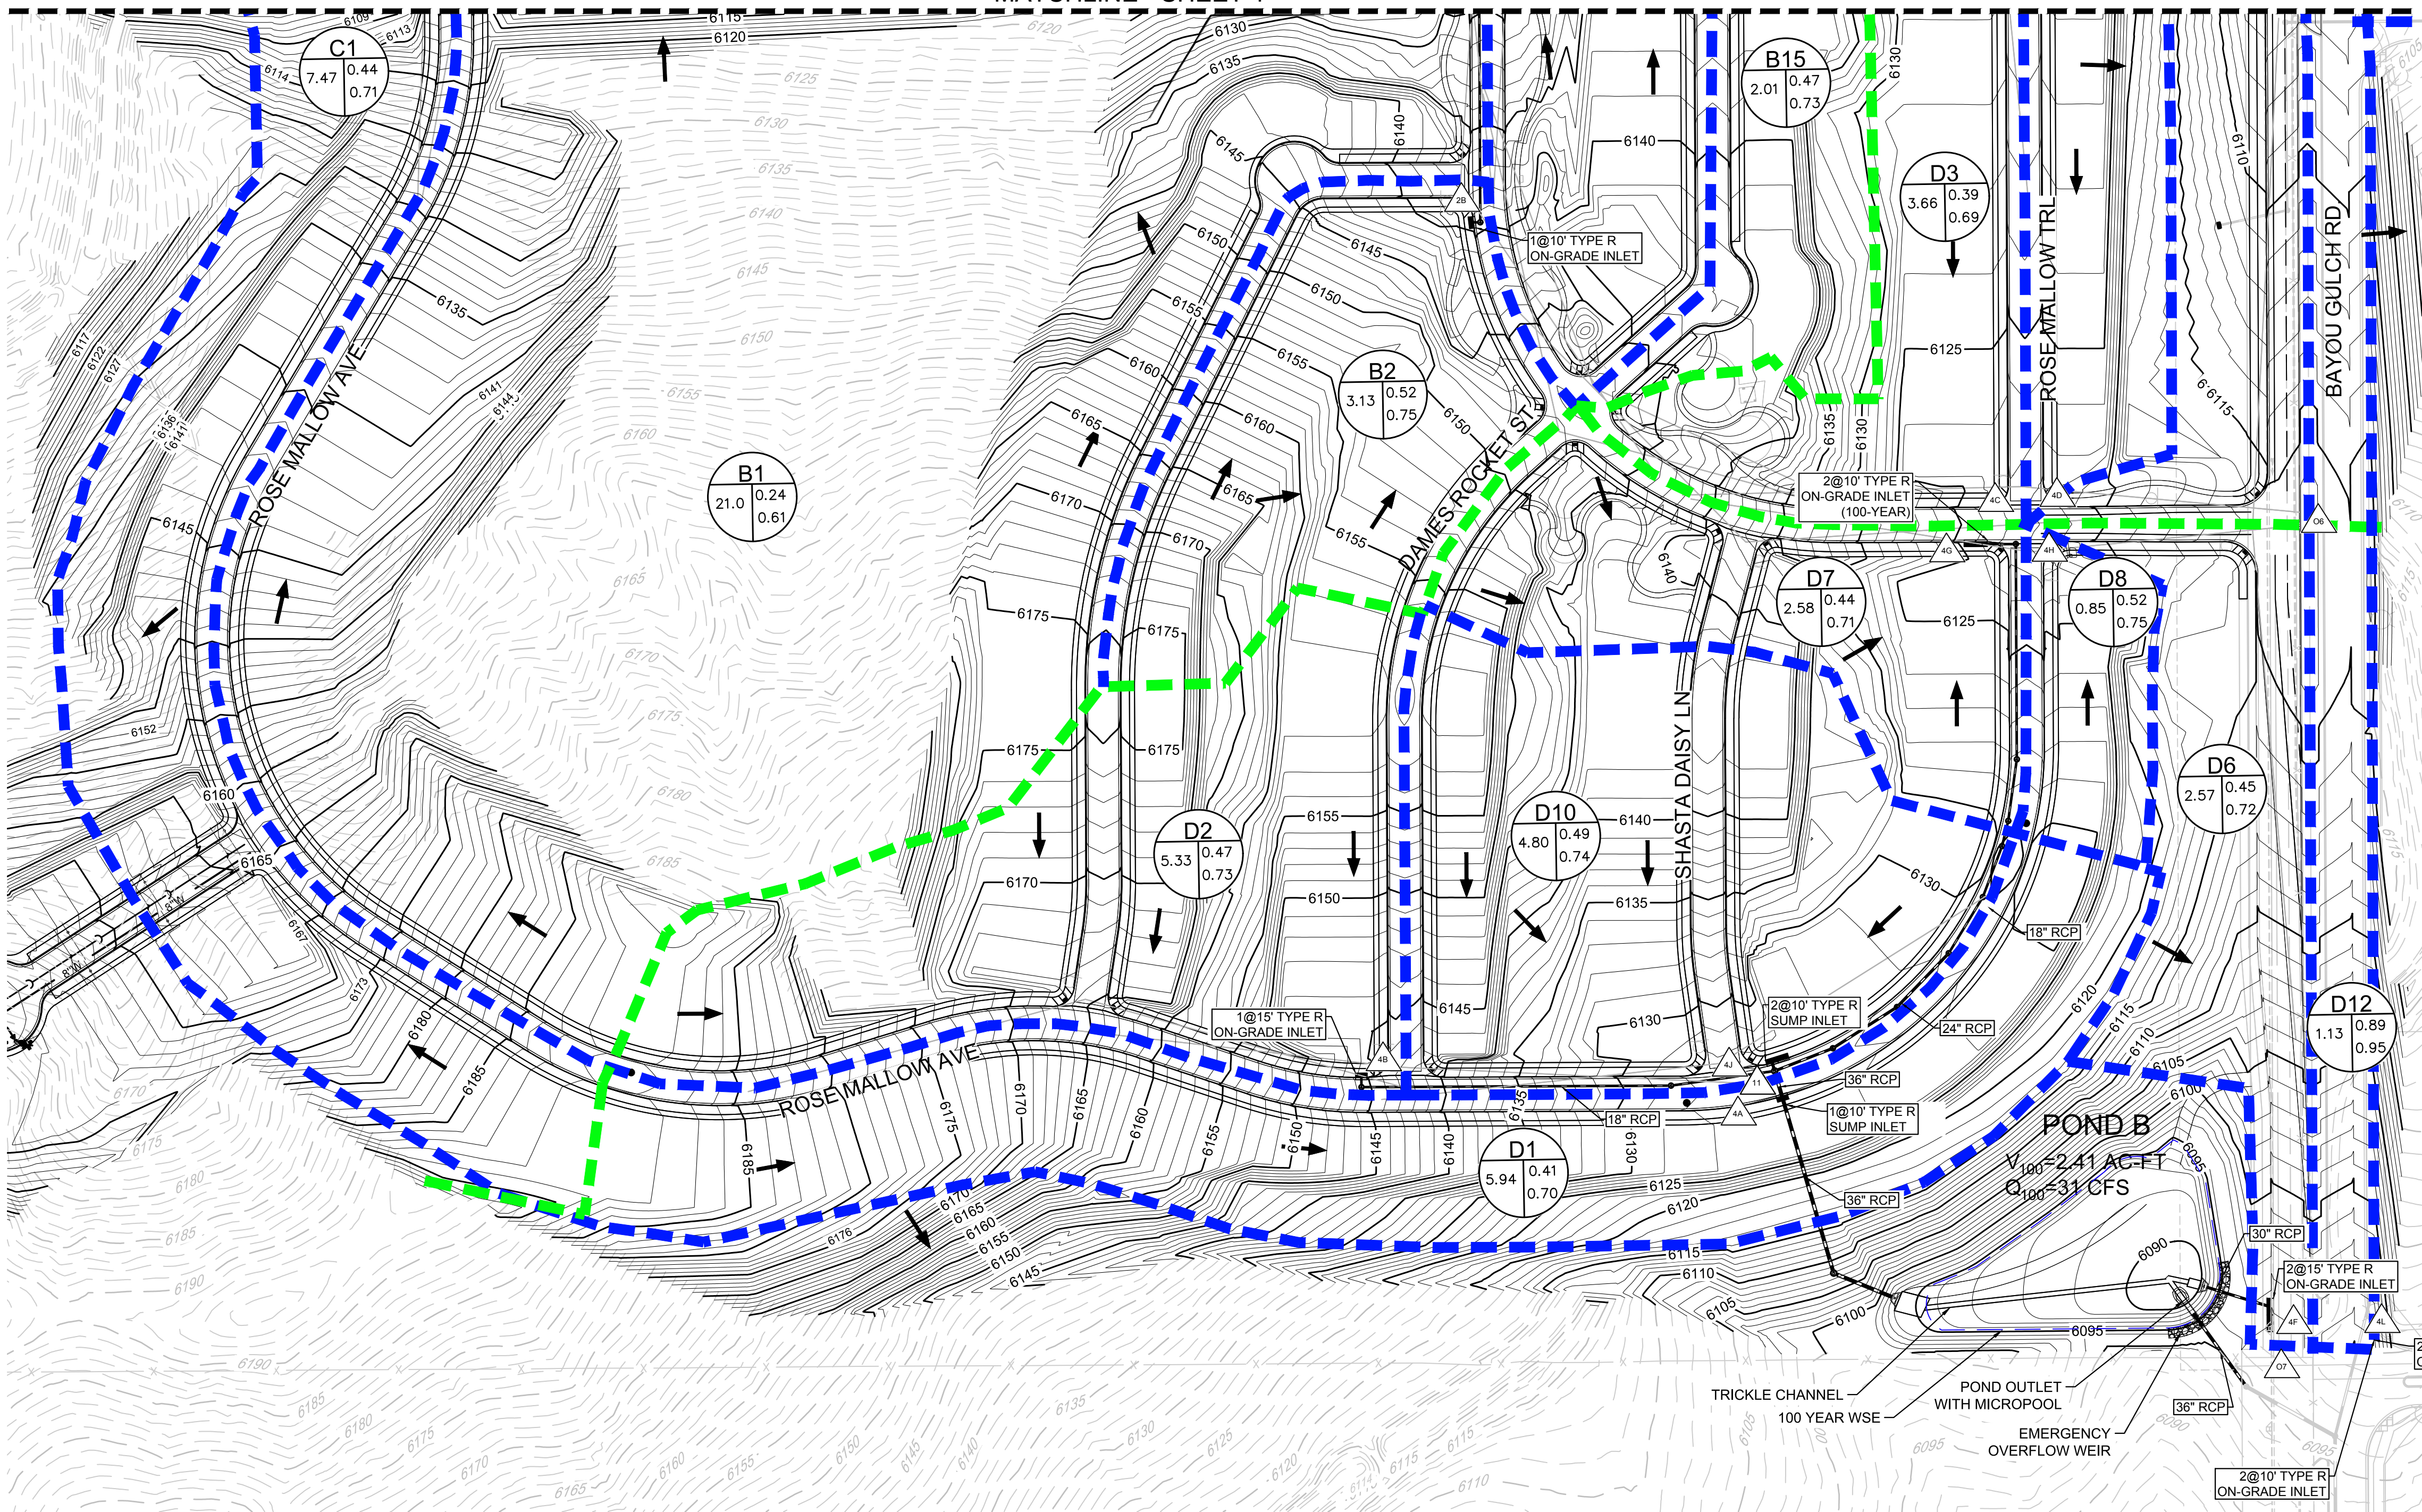

KEYMAP
N.T.S.

- NOTE:
1. THE TOWN OF PARKER REVIEW CONSTITUTES GENERAL COMPLIANCE WITH THE TOWN'S STANDARDS AND APPROVED VARIANCES, SUBJECT TO THESE PLANS BEING STAMPED, SIGNED, AND DATED BY THE PROFESSIONAL ENGINEER OF RECORD. REVIEW BY THE TOWN DOES NOT CONSTITUTE APPROVAL OF THE PLAN DESIGN OR ACCURACY AND CORRECTNESS OF ENGINEERING CALCULATIONS. ERRORS IN THE DESIGN OR CALCULATIONS REMAIN THE RESPONSIBILITY OF THE REGISTERED PROFESSIONAL ENGINEER WHOSE STAMP AND SIGNATURE ARE AFFIXED TO THIS DOCUMENT.
 2. PONDS ARE MAINTAINED BY METRO DISTRICT.
 3. OUTLET STRUCTURE AND OVERFLOW WEIR DETAILS ARE PROVIDED WITH CIVIL PLANS.
 4. DROP STRUCTURE DETAILS ARE PROVIDED IN CHANNEL PLAN AND PROFILE SHEET .

LEGEND

	DESIGN POINT
	XX = BASIN ID A= AREA R2= 2 YR RUNOFF CO-EFF R100= 100 YR RUNOFF CO-EFF
	DETENTION POND
	CHANNEL DROP STRUCTURE
	BASIN LINE
	MAJOR BASIN LINE
	PROPOSED MAJOR CONTOURS
	PROPOSED MINOR CONTOURS
	EXISTING MAJOR CONTOURS
	EXISTING MINOR CONTOURS
	PROPOSED FLOW ARROW

Note:
1) 0% slope indicates sump inlet.

DIRECT FLOW						
BASIN ID	AREA (AC)	Imperviousness %	Q2 (CFS)	Q100 (CFS)	Street Type	Slope %
B1	21.00	23.33	8.48	62.92	Local	7.00
B2	3.13	51.76	3.82	15.75	Local	3.00
B3	4.92	50.31	5.58	23.45	Local	3.00
B4	1.50	91.11	4.10	12.16	Local	5.00
B5	3.19	53.20	3.88	15.72	Local	6.00
B6	3.19	53.20	3.88	15.72	Local	6.00
B7	5.76	49.66	5.79	24.54	Local	6.00
B8	4.93	46.94	4.95	21.81	Res. Blvd	0.00
B9	2.81	49.17	2.94	12.55	Local	0.00
B10	0.65	76.70	1.28	4.14	Res. Blvd	0.00
B11	0.84	76.70	1.59	5.15	Local	0.00
B12	2.53	88.00	5.86	17.68	Local	3.00
B13	3.19	53.20	3.88	15.72	Local	2.00
B14	3.19	53.20	3.88	15.72	Local	2.00
B15	2.01	53.11	2.50	10.13	Local	1.00

Note:
1) 0% slope indicates sump inlet.

DIRECT FLOW						
BASIN ID	AREA (AC)	Imperviousness %	Q2 (CFS)	Q100 (CFS)	Street Type	Slope %
C1	7.47	43.49	6.21	28.78	Local	0.00
D1	5.94	42.41	5.34	25.23	Local	0.00
D2	5.33	46.14	5.58	24.83	Local	5.00
D3	3.66	43.82	3.28	15.11	Local	5.00
D4	2.91	42.33	2.45	11.57	Local	3.00
D5	9.10	61.93	11.25	41.49	Arterial	0.00
D6	2.57	42.99	2.30	10.74	Arterial	6.00
D7	2.58	42.09	2.48	11.76	Local	4.00
D8	0.85	51.73	1.06	4.38	Local	5.00
D9	4.62	45.07	4.34	19.61	Arterial	0.00
D10	4.80	50.52	5.60	23.45	Local	0.00
D11	3.29	84.30	6.19	19.00	Arterial	0.00
D12	1.13	84.30	2.13	6.53	Arterial	1.50

CUMULATIVE FLOW		
Design Point	Q2 (CFS)	Q100 (CFS)
2A	13.11	74.41
2B	6.15	15.75
2C	5.58	33.21
2D	13.15	54.26
2E	3.88	76.36
2F	3.88	29.09
2G	5.79	24.54
2H	4.95	21.81
2I	2.94	35.69
2J	24.60	155.70
2K	25.63	158.99
2L	10.38	46.95
2M	3.88	15.72
2N	3.88	15.72
2O	2.50	10.13
5	18.73	76.25
6	7.44	(Not Relevant for 100 year)
7	7.40	(Not Relevant for 100 year)
9	19.80	84.75
10	31.82	84.62

CUMULATIVE FLOW		
Design Point	Q2 (CFS)	Q100 (CFS)
3A	6.44	43.61
CUMULATIVE FLOW		
Design Point	Q2 (CFS)	Q100 (CFS)
4A	18.01	80.94
4B	5.58	24.83
4C	3.28	15.11
4D	5.63	26.26
4E	13.59	54.51
4F	5.19	24.34
4G	2.48	11.76
4H	1.06	4.38
4I	4.34	19.61
4J	10.66	45.70
4K	6.19	19.00
4L	2.94	10.02
11	12.69	56.80
12	16.90	69.53
13	21.12	82.67

100 50 0 100 200

SCALE: 1" = 100'

BENCHMARK
DOUGLAS COUNTY CONTROL POINT KNOWN AS 1.060032, BEING A 3-1/4" ALUMINUM CAP, BEING LOCATED IN THE SOUTHWEST QUARTER OF SECTION 33, TOWNSHIP 6 SOUTH, RANGE 66 WEST OF THE SIXTH PRINCIPAL MERIDIAN, HAVING A PUBLISHED ELEVATION OF 1799.2870 METERS (5903.13 FEET) NAVD '88 DATUM.



BASIS OF BEARINGS:
THE EAST LINE OF THE NORTHEAST QUARTER OF SAID SECTION 9 BEING MONUMENTED AT THE NORTHEAST CORNER OF SAID SECTION 9 BY A 3-1/4" ALUMINUM CAP STAMPED LS 23053 AND AT THE EAST QUARTER CORNER OF SAID SECTION 9 BY A 2-1/2" ALUMINUM CAP STAMPED LS 6935 BEING CONSIDERED TO BEAR SOUTH 00°15'06" EAST, 2648.70 FEET.

PREPARED UNDER THE
SUPERVISION OF

MARK SCHEURER
COLORADO P.E. 48988

CALL 811
TWO WORKING DAYS
BEFORE YOU DIG
UNCC 1.800.922.1987
UTILITY NOTIFICATION
CENTER OF COLORADO

SHEET NUMBER	DRAWN BY:	CHECKED BY:	DATE:	SCALE:	TRAILS AT CROWFOOT FINAL DRAINAGE MAP DRAINAGE MAP	ESX MANAGEMENT 7353 South Alton Way CENTENNIAL, CO 80112	Revisions				Date
							No.	Init.	Appr.	Date	
5	AYK	JLU	MAY 2017	8130283701							

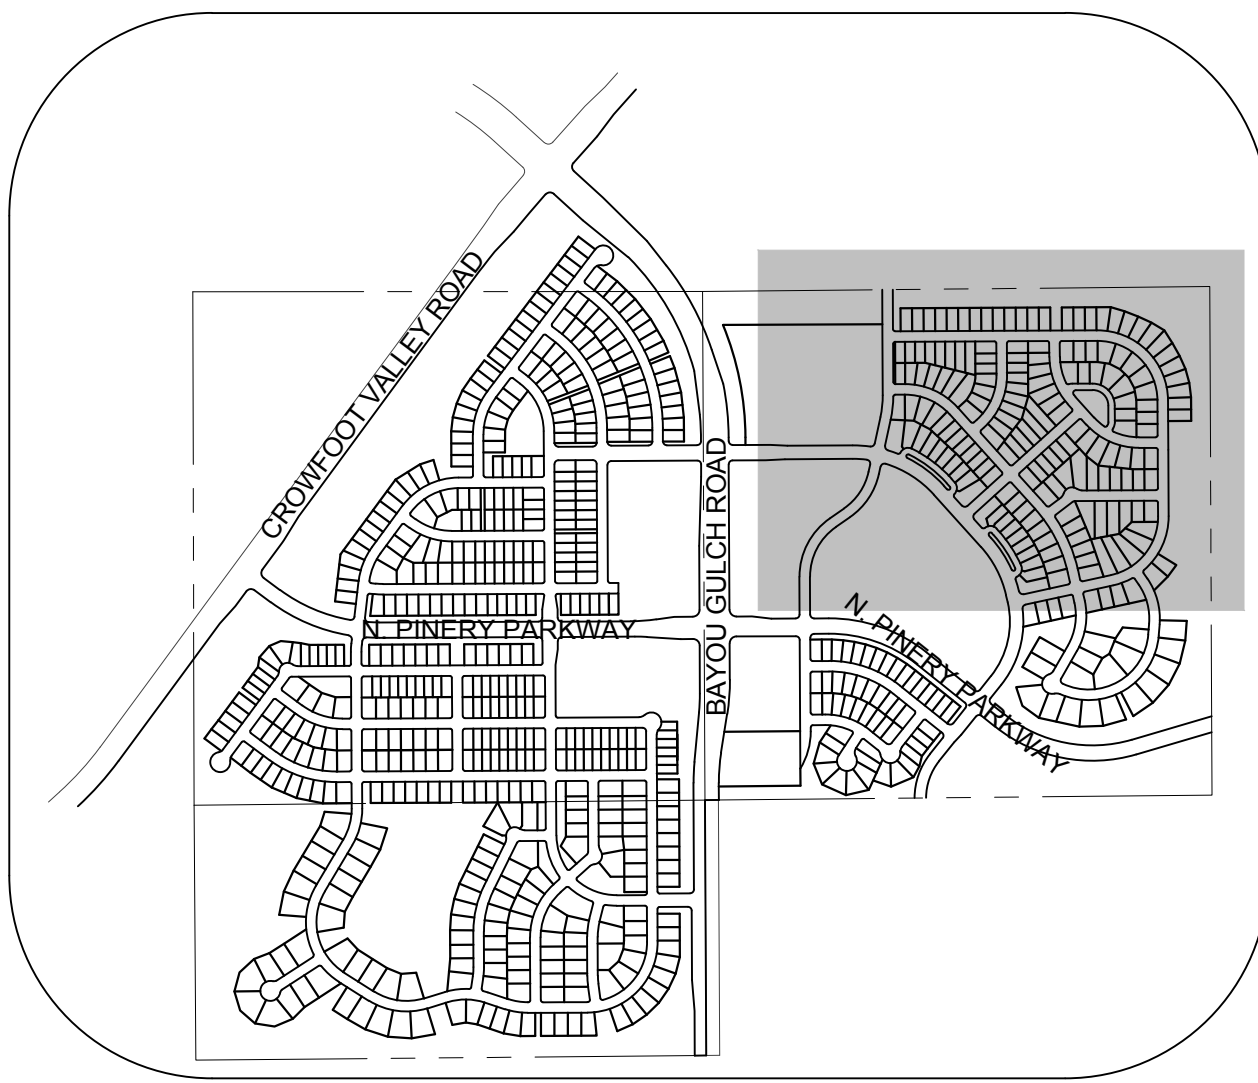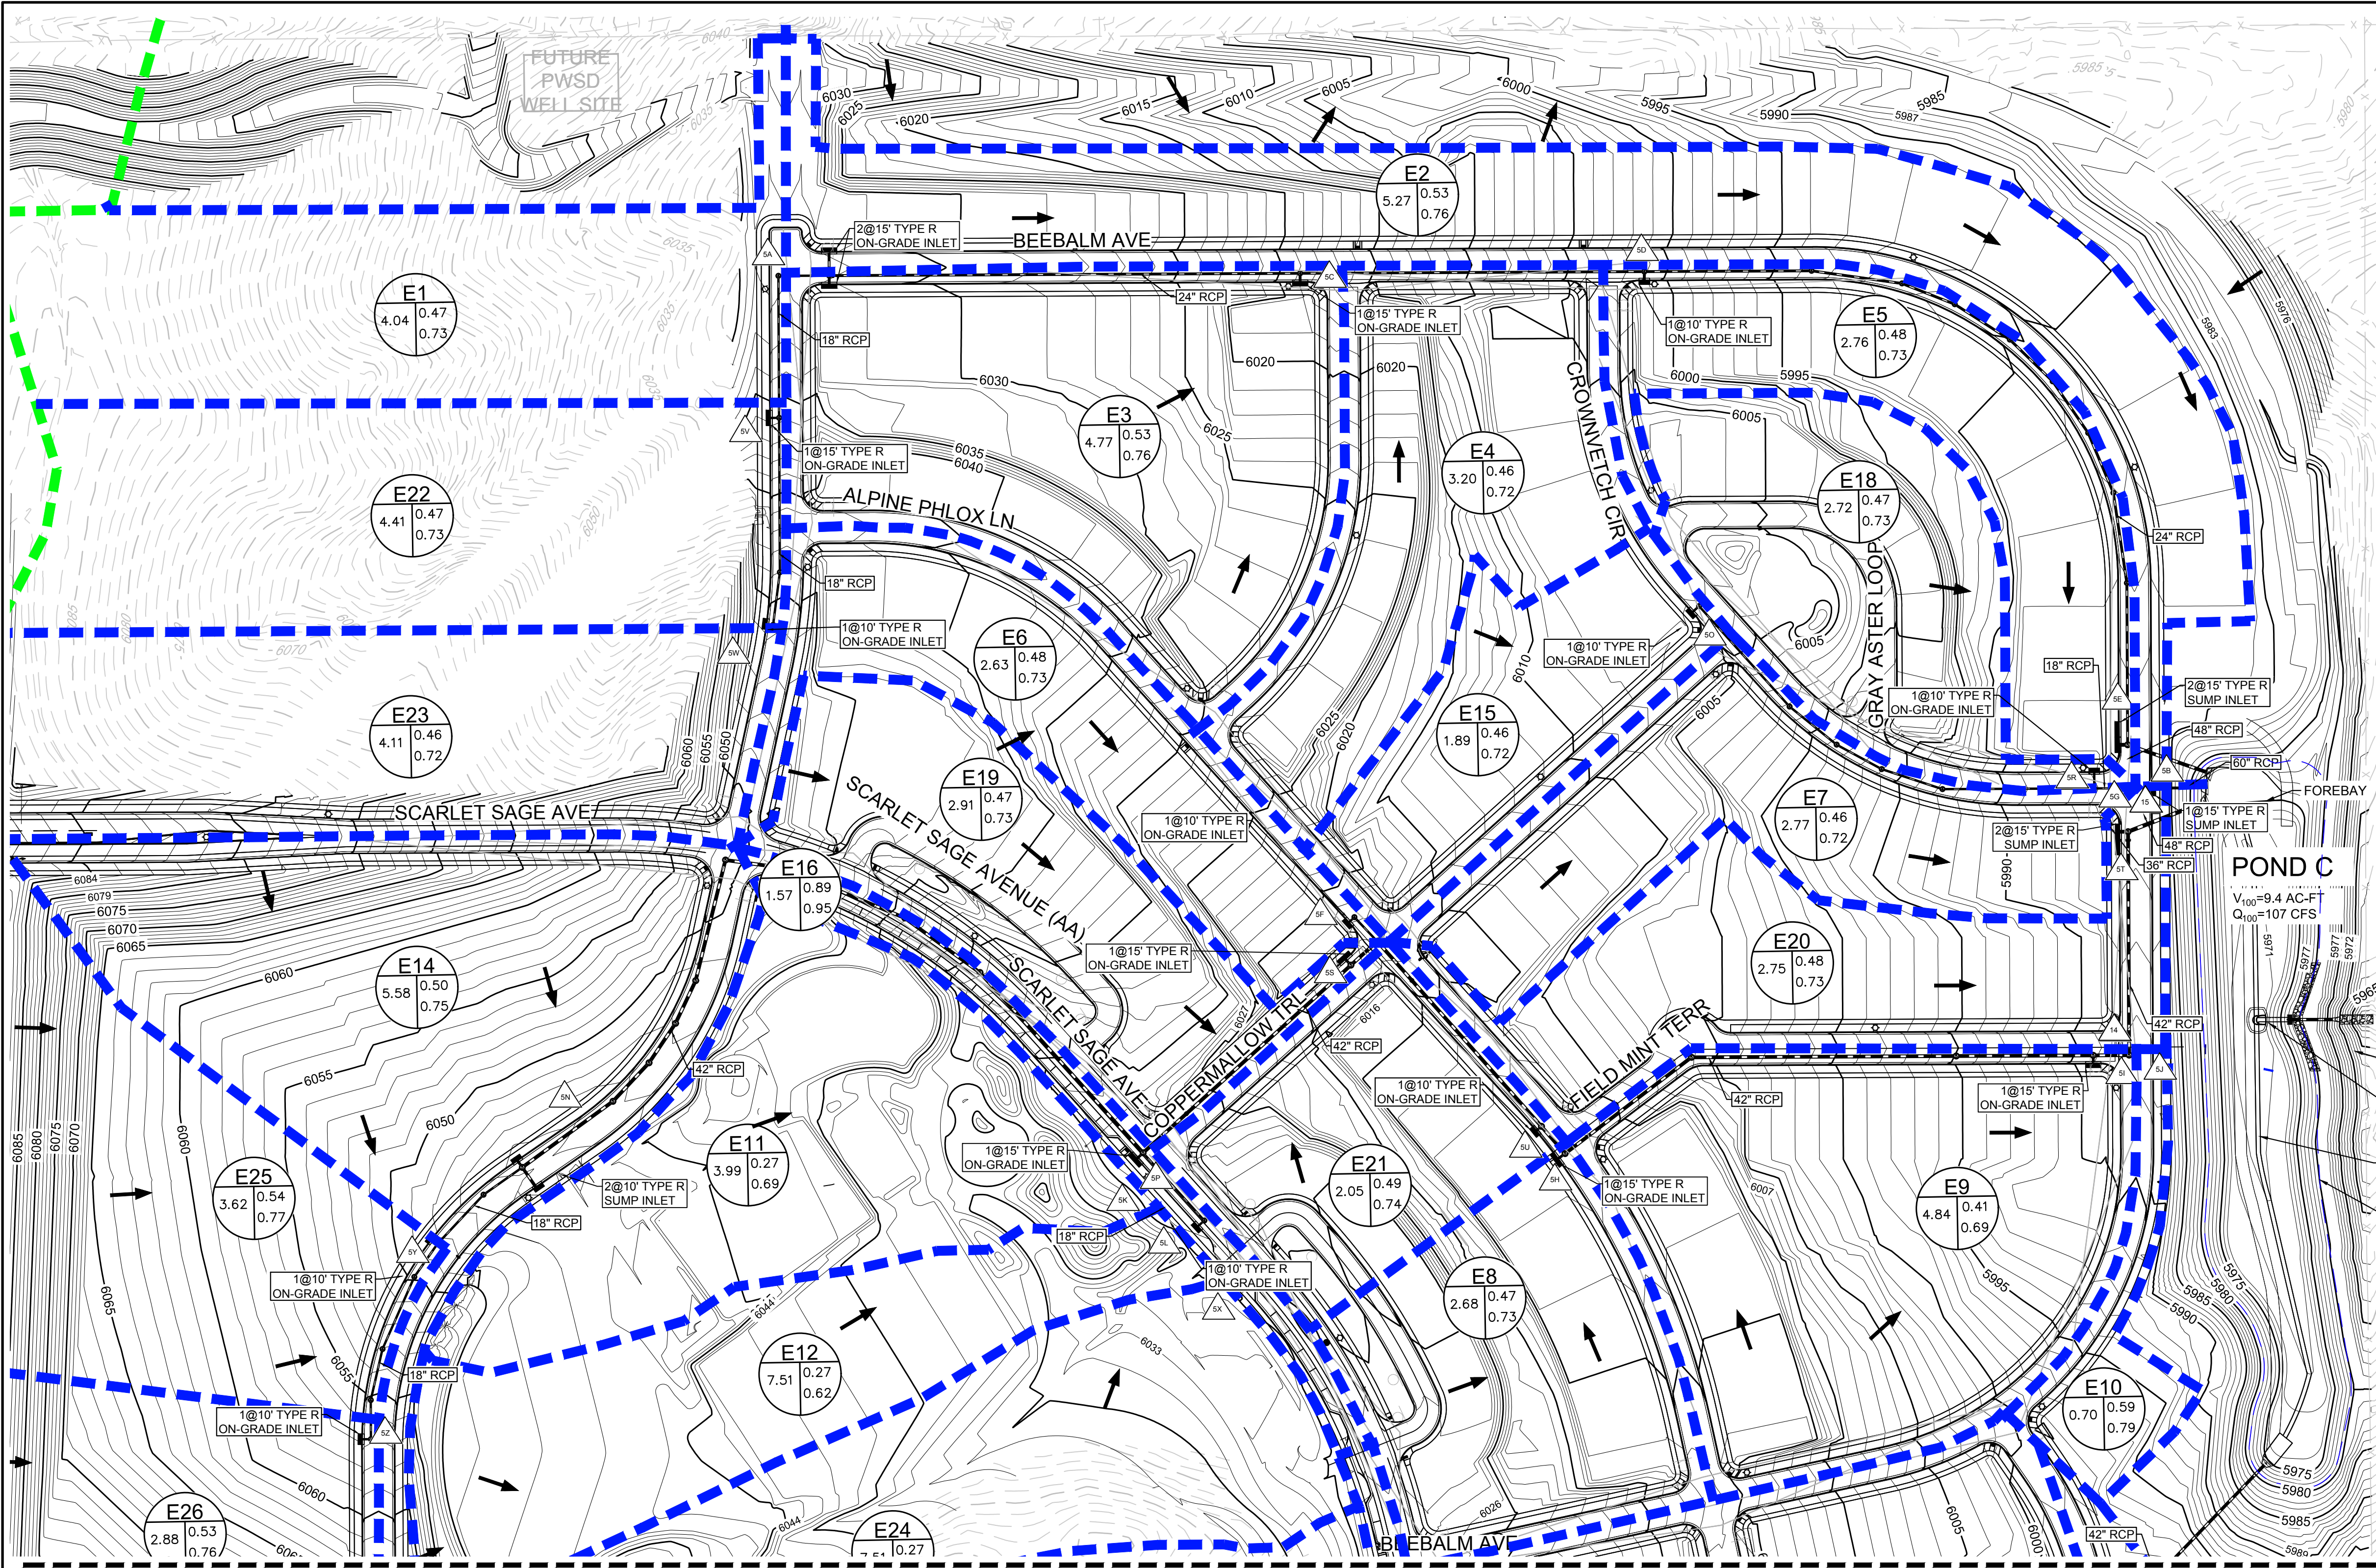

KEYMAP
N.T.S.

100 50 0 100 200
SCALE: 1" = 100'

LEGEND

DESIGN POINT

XX = BASIN ID A= AREA
R2= 2 YR RUNOFF CO-EFF
R100= 100 YR RUNOFF CO-EFF

DETENTION POND

CHANNEL DROP STRUCTURE

BASIN LINE

MAJOR BASIN LINE

PROPOSED MAJOR CONTOURS

PROPOSED MINOR CONTOURS

EXISTING MAJOR CONTOURS

EXISTING MINOR CONTOURS

PROPOSED FLOW ARROW

Note:
1) 0% slope indicates sump inlet.

DIRECT FLOW						
BASIN ID	AREA (AC)	Imperviousness %	Q2 (CFS)	Q100 (CFS)	Street Type	Slope %
E1	4.04	52.65	4.95	20.19	Local	2.70
E2	5.27	52.02	4.71	19.36	Local	0.00
E3	4.77	52.31	5.64	23.07	Local	3.00
E4	3.20	52.07	3.78	14.69	Local	4.00
E5	2.76	53.77	3.09	12.43	Local	0.00
E6	2.63	53.59	3.06	12.34	Local	1.00
E7	2.77	51.99	3.21	13.17	Local	0.00
E8	2.68	53.33	3.13	12.64	Local	2.00
E9	4.84	39.52	3.92	19.46	Local	2.00
E10	0.70	56.03	0.85	3.31	Local	1.00
E11	3.99	30.00	2.48	14.96	Local	1.00
E12	3.28	30.00	2.04	12.33	Local	6.00
E13	4.45	30.00	2.76	16.67	Local	1.00
E14	5.58	56.35	7.00	27.28	Local	0.00
E15	1.89	51.97	2.08	8.55	Local	2.00
E16	1.57	73.60	2.68	8.89	Local	6.00
E17	1.55	73.60	2.64	8.76	Local	1.00
E18	2.72	52.96	3.45	14.00	Local	1.50
E19	2.91	53.40	3.58	14.46	Local	1.20
E20	2.75	53.49	3.12	12.57	Local	2.00
E21	2.05	54.72	2.56	10.18	Local	2.00
E22	4.41	53.09	5.39	21.86	Local	2.70
E23	4.11	51.69	4.81	19.86	Local	2.70
E24	4.23	30.00	2.83	15.87	Local	2.00
E25	3.62	52.58	4.65	18.92	Local	2.00
E26	2.88	59.79	4.24	15.89	Local	2.00

CUMULATIVE FLOW

Design Point ID	Q2 (CFS)	Q100 (CFS)
14	35.26	128.18
15	67.15	145.92
5A	14.28	56.31
5B	68.09	19.36
5C	18.85	70.87
5D	21.89	79.97
5E	26.21	83.44
5F	3.06	12.34
5G	7.82	146.09
5H	32.81	81.28
5I	3.92	19.46
5J	0.85	3.31
5K	2.48	14.96
5L	4.60	27.74
5M	2.76	16.67
5N	15.09	58.98
5O	2.08	8.55
5P	22.99	49.94
5Q	5.06	23.96
5R	3.45	14.00
5S	28.34	67.90
5T	3.12	12.57
5U	2.56	10.18
5V	9.85	39.52
5W	4.81	19.86
5X	2.63	15.87
5Y	8.69	33.62
5Z	4.24	15.89

- NOTE:
- THE TOWN OF PARKER REVIEW CONSTITUTES GENERAL COMPLIANCE WITH THE TOWN'S STANDARDS AND APPROVED VARIANCES, SUBJECT TO THESE PLANS BEING STAMPED, SIGNED, AND DATED BY THE PROFESSIONAL ENGINEER OF RECORD. REVIEW BY THE TOWN DOES NOT CONSTITUTE APPROVAL OF THE PLAN DESIGN OR ACCURACY AND CORRECTNESS OF ENGINEERING CALCULATIONS. ERRORS IN THE DESIGN OR CALCULATIONS REMAIN THE RESPONSIBILITY OF THE REGISTERED PROFESSIONAL ENGINEER WHOSE STAMP AND SIGNATURE ARE AFFIXED TO THIS DOCUMENT.
 - PONDS ARE MAINTAINED BY METRO DISTRICT.
 - OUTLET STRUCTURE AND OVERFLOW WEIR DETAILS ARE PROVIDED WITH CIVIL PLANS.
 - DROP STRUCTURE DETAILS ARE PROVIDED IN CHANNEL PLAN AND PROFILE SHEET .

BENCHMARK
DOUGLAS COUNTY CONTROL POINT KNOWN AS 1.060032, BEING A 3-1/4" ALUMINUM CAP, BEING LOCATED IN THE SOUTHWEST QUARTER OF SECTION 33, TOWNSHIP 6 SOUTH, RANGE 66 WEST OF THE SIXTH PRINCIPAL MERIDIAN, HAVING A PUBLISHED ELEVATION OF 1799.2870 METERS (5903.13 FEET) NAVD '88 DATUM.

BASIS OF BEARINGS:
THE EAST LINE OF THE NORTHEAST QUARTER OF SAID SECTION 9 BEING MONUMENTED AT THE NORTHEAST CORNER OF SAID SECTION 9 BY A 3-1/4" ALUMINUM CAP STAMPED LS 23053 AND AT THE EAST QUARTER CORNER OF SAID SECTION 9 BY A 2-1/2" ALUMINUM CAP STAMPED LS 6936 BEING CONSIDERED TO BEAR SOUTH 00°15'06" EAST, 2648.70 FEET.

CALL 811
TWO WORKING DAYS
BEFORE YOU DIG
UNCC 1-800-922-1987

10333 E. Dry Creek Rd.
Suite 410
Englewood, CO 80150
Tel: (720) 482-9526
Fax: (720) 482-9546

CONSULTANTS

ESX MANAGEMENT
7353 South Alton Way
CENTENNIAL, CO 80112

TRAITS AT CROWFOOT
FINAL DRAINAGE MAP

DRAINAGE MAP

SCALE:
AS SHOWN

DRAWN BY:
ATK

CHECKED BY:
JLU

DATE:
MAY 2017

FILE NO:
8130283701

PREPARED UNDER THE
SUPERVISION OF

MARK SCHEURER
COLORADO P.E. 48988

SHEET NUMBER

6

Revisions

No.

Init.



Appr.

Date

N:\PROJECTS\SSR\BANCROFT\ENGINEERING\DRAINAGE\DRAINAGE STUDIES\DRAINAGE MAPS\FINAL.DWG, AS UNDK, 10/26/2017 9:31 AM



CALL 811
TWO WORKING DAYS
BEFORE YOU DIG
UNCC 1-800-922-1987
UTILITY NOTIFICATION
CENTER OF COLORADO

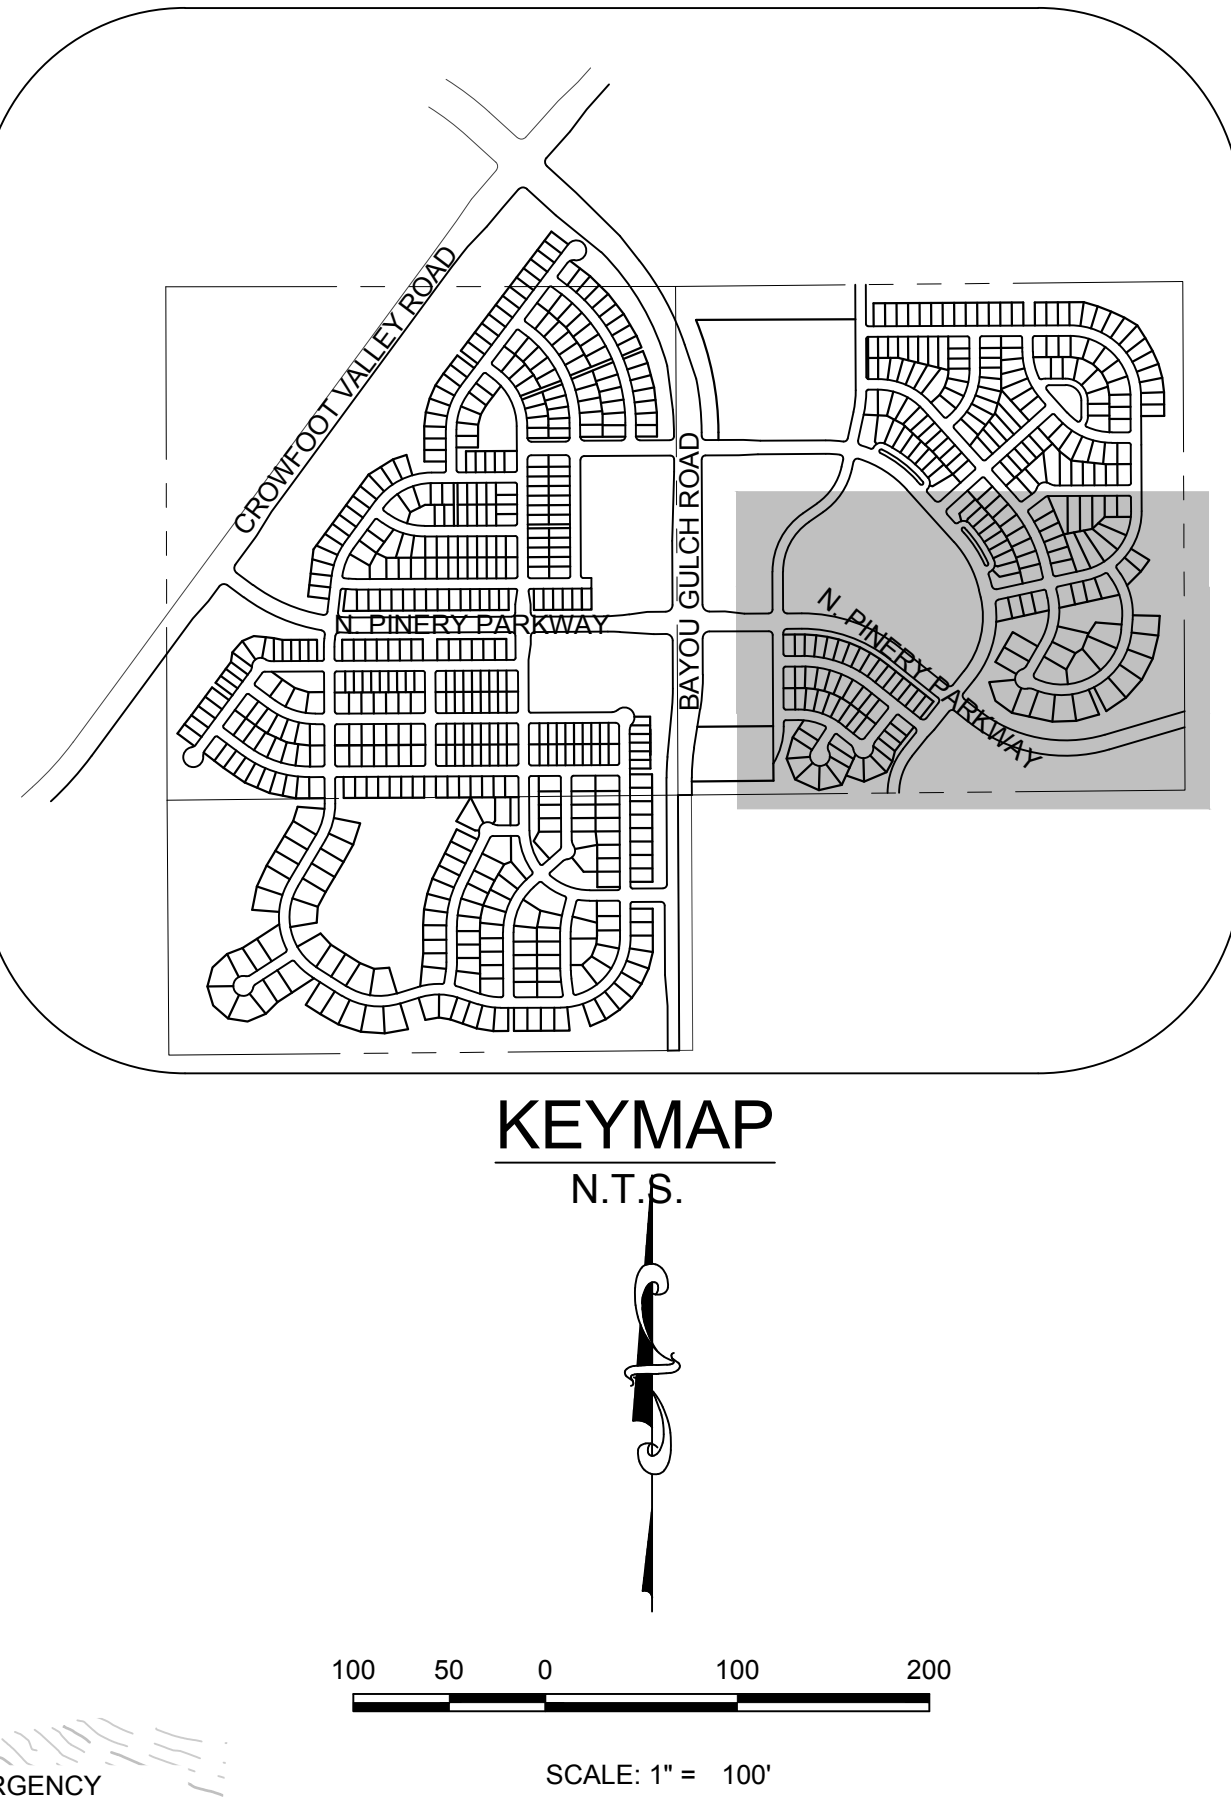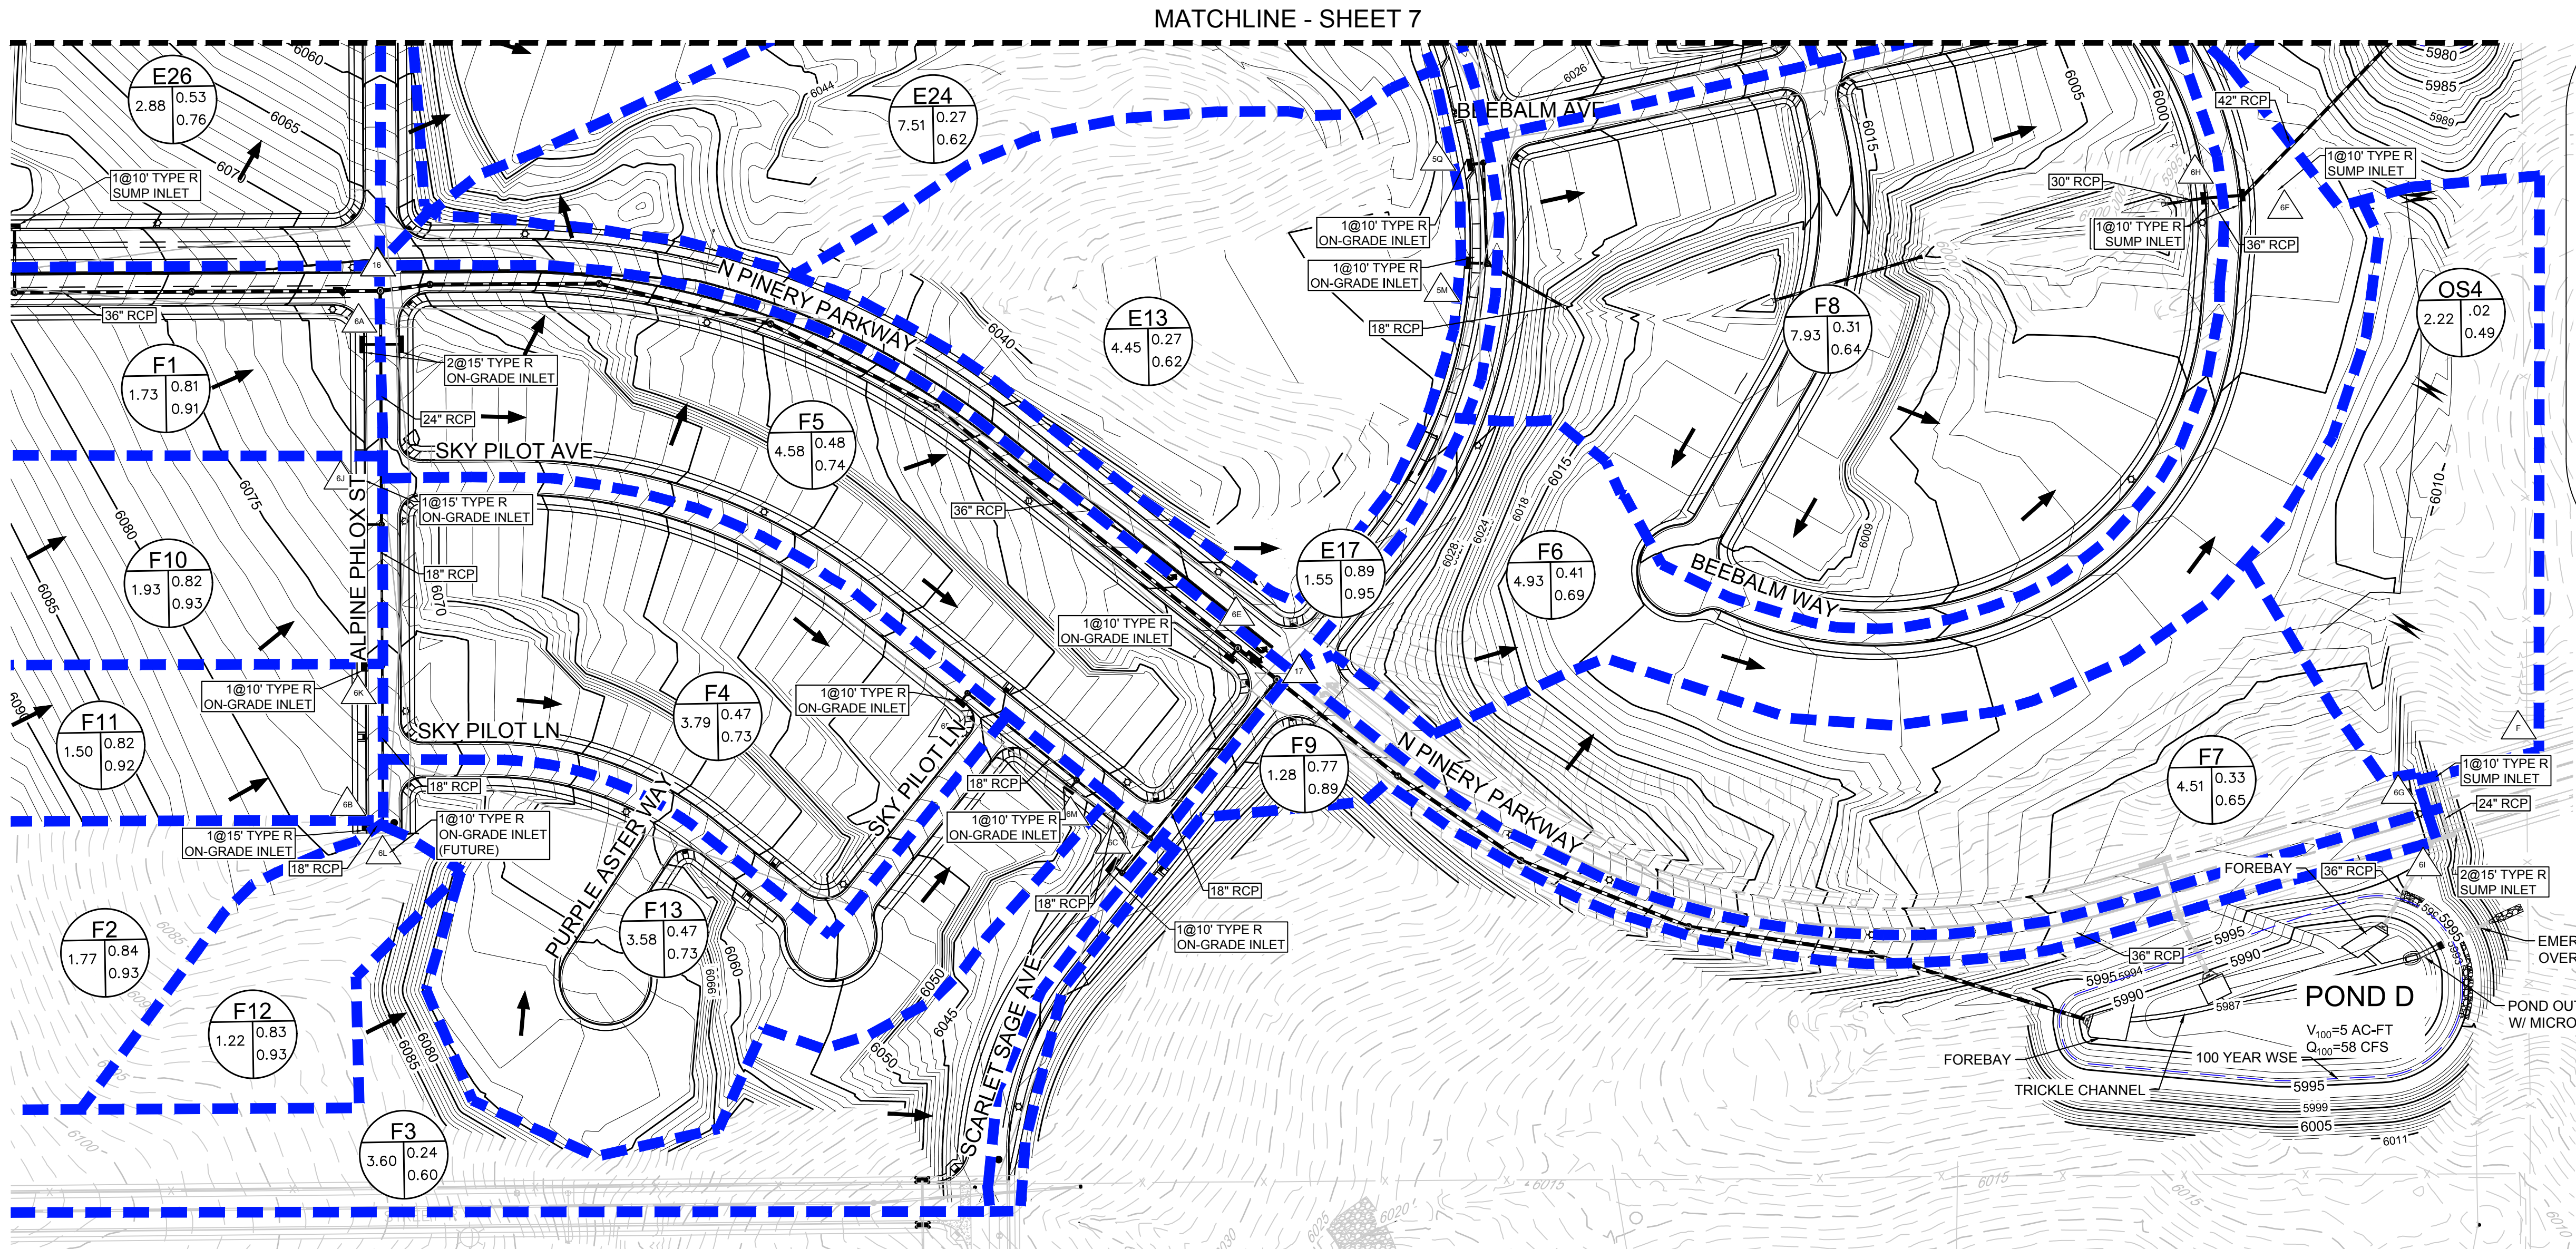


LEGEND



DESIGN POINT

XX = BASIN ID A= AREA
R2= 2 YR RUNOFF CO-EFF
R100= 100 YR RUNOFF CO-EFF

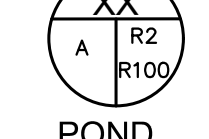

DETENTION POND



CHANNEL DROP STRUCTURE



BASIN LINE




MAJOR BASIN LINE



PROPOSED MAJOR CONTOURS



PROPOSED MINOR CONTOURS

 

EXISTING MAJOR CONTOURS



EXISTING MINOR CONTOURS



PROPOSED FLOW ARROW

Note:
1) 0% slope indicates sump inlet.

DIRECT FLOW						
BASIN ID	AREA (AC)	Imperviousness %	Q2 (CFS)	Q100 (CFS)	Street Type	Slope %
E1	4.04	52.65	4.95	20.19	Local	2.70
E2	5.27	52.02	4.71	19.36	Local	0.00
E3	4.77	52.31	5.64	23.07	Local	3.00
E4	3.20	52.07	3.78	14.69	Local	4.00
E5	2.76	53.77	3.09	12.43	Local	0.00
E6	2.63	53.59	3.06	12.34	Local	1.00
E7	2.77	51.99	3.21	13.17	Local	0.00
E8	2.68	53.33	3.13	12.64	Local	2.00
E9	4.84	39.52	3.92	19.46	Local	2.00
E10	0.70	56.03	0.85	3.31	Local	1.00
E11	3.99	30.00	2.48	14.96	Local	1.00
E12	3.28	30.00	2.04	12.33	Local	6.00
E13	4.45	30.00	2.76	16.67	Local	1.00
E14	5.58	56.35	7.00	27.28	Local	0.00
E15	1.89	51.97	2.08	8.55	Local	2.00
E16	1.57	73.60	2.68	8.89	Local	6.00
E17	1.55	73.60	2.64	8.76	Local	1.00
E18	2.72	52.96	3.45	14.00	Local	1.50
E19	2.91	53.40	3.58	14.46	Local	1.20
E20	2.75	53.49	3.12	12.57	Local	2.00
E21	2.05	54.72	2.56	10.18	Local	2.00
E22	4.41	53.09	5.39	21.86	Local	2.70
E23	4.11	51.69	4.81	19.86	Local	2.70
E24	4.23	30.00	2.63	15.87	Local	2.00
E25	3.62	52.58	4.65	18.92	Local	2.00
E26	2.88	59.79	4.24	15.89	Local	2.00

Note:
1) 0% slope indicates sump inlet.

DIRECT FLOW						
BASIN ID	AREA (AC)	Imperviousness %	Q2 (CFS)	Q100 (CFS)	Street Type	Slope %
F1	1.71	90.64	4.59	13.55	Local	2.50
F2	1.77	93.50	4.96	14.53	Local	2.50
F3	3.60	19.77	1.47	12.47	Local	1.00
F4	3.79	53.06	4.56	18.47	Local	4.00
F5	4.58	46.86	4.46	19.66	Res. Blvd	4.00
F6	4.93	38.37	3.70	18.75	Local	0.00
F7	4.51	18.05	1.68	15.41	Res. Blvd	0.00
F8	7.93	34.99	5.57	30.18	Local	0.00
F9	1.28	66.27	1.75	6.18	Res. Blvd	0.00
F10	1.93	92.20	5.30	15.64	Local	2.50
F11	1.50	91.79	4.07	12.03	Local	2.50
F12	1.22	93.17	3.39	9.95	Local	2.50
F13	3.58	52.91	4.36	17.70	Local	4.00

CUMULATIVE FLOW		
Design Point	Q2 (CFS)	Q100 (CFS)
ID		
I4	35.26	128.18
I5	67.15	145.92
5A	14.28	56.31
5B	68.09	19.36
5C	18.85	70.87
5D	21.89	79.97
5E	26.21	83.44
5F	3.06	12.34
5G	7.82	146.09
5H	32.81	81.28
5I	3.92	19.46
5J	0.85	3.31
5K	2.48	14.96
5L	4.60	27.74
5M	2.76	16.67
5N	15.09	58.98
5O	2.08	8.55
5P	22.99	49.94
5Q	5.06	23.96
5R	3.45	14.00
5S	28.34	67.90
5T	3.12	12.57
5U	2.56	10.18
5V	9.85	39.52
5W	4.81	19.86
5X	2.63	15.87
5Y	8.69	33.62
5Z	4.24	15.89

CUMULATIVE FLOW		
Design Point	Q2 (CFS)	Q100 (CFS)
ID		
6A	21.41	56.86
6B	8.28	23.93
6C	9.45	44.87
6D	4.56	18.47
6E	34.09	58.80
6F	13.68	69.19
6G	40.96	164.40
6H	10.08	51.13
6I	40.22	154.89
6J	17.19	46.79
6K	12.18	34.01
6L	3.39	9.95
6M	8.80	35.37
16	32.20	55.27
17	40.76	97.22

- NOTE:
- THE TOWN OF PARKER REVIEW CONSTITUTES GENERAL COMPLIANCE WITH THE TOWN'S STANDARDS AND APPROVED VARIANCES, SUBJECT TO THESE PLANS BEING STAMPED, SIGNED, AND DATED BY THE PROFESSIONAL ENGINEER OF RECORD. REVIEW BY THE TOWN DOES NOT CONSTITUTE APPROVAL OF THE PLAN DESIGN OR ACCURACY AND CORRECTNESS OF ENGINEERING CALCULATIONS. ERRORS IN THE DESIGN OR CALCULATIONS REMAIN THE RESPONSIBILITY OF THE REGISTERED PROFESSIONAL ENGINEER WHOSE STAMP AND SIGNATURE ARE AFFIXED TO THIS DOCUMENT.
 - PONDS ARE MAINTAINED BY METRO DISTRICT.
 - OUTLET STRUCTURE AND OVERFLOW WEIR DETAILS ARE PROVIDED WITH CIVIL PLANS.
 - DROP STRUCTURE DETAILS ARE PROVIDED IN CHANNEL PLAN AND PROFILE SHEET.

BENCHMARK
DOUGLAS COUNTY CONTROL POINT KNOWN AS 1.060032, BEING A 3-1/4" ALUMINUM CAP, BEING LOCATED IN THE SOUTHWEST QUARTER OF SECTION 33, TOWNSHIP 6 SOUTH, RANGE 66 WEST OF THE SIXTH PRINCIPAL MERIDIAN, HAVING A PUBLISHED ELEVATION OF 1799.2870 METERS (5903.13 FEET) NAVD '88 DATUM.

BASIS OF BEARINGS:
THE EAST LINE OF THE NORTHEAST QUARTER OF SAID SECTION 9 BEING MONUMENTED AT THE NORTHEAST CORNER OF SAID SECTION 9 BY A 3-1/4" ALUMINUM CAP STAMPED LS 23053 AND AT THE EAST QUARTER CORNER OF SAID SECTION 9 BY A 2-1/2" ALUMINUM CAP STAMPED LS 6935 BEING CONSIDERED TO BEAR SOUTH 00°15'06" EAST, 2648.70 FEET.

PREPARED UNDER THE
SUPERVISION OF

MARK SCHEURER
COLORADO P.E. 48988

10333 E. Dry Creek Rd.
Suite 410
Englewood, Colorado 80150
Tel: (720) 482-9526
Fax: (720) 482-9546



ESX MANAGEMENT
7353 South Alton Way
CENTENNIAL, CO 80112

TRAILS AT CROWFOOT
FINAL DRAINAGE MAP
DRAINAGE MAP


SCALE:
AS SHOWN
FILE NO:
8130283701
DRAWN BY: AYK
CHECKED BY: JJJ
DATE: MAY 2017

SHEET NUMBER
7


No.	Revisions	Date	Init.	Appr.	Date

BASIN SUMMARY		
Design Point	Q5	Q100
ID	(CFS)	(CFS)
A-1	11.78	32.38
A-2	17.35	48.39
A-3	7.63	21.84
A-4	4.94	15.86
B-1	18.85	61.05
B-2	23.86	62.79
C-1	13.41	38.25
D-1	20.73	53.51
E-1	64.15	173.68
F-1	21.80	57.30
F-2	10.61	32.70
OS-1	3.61	19.08
OS-2	1.65	9.06
OS-3	1.06	5.77
OS-4	0.31	1.87
OS-5	1.60	8.04

DESIGN POINT SUMMARY		
Design Point	Q5	Q100
ID	(CFS)	(CFS)
A	25.46	79.96
B	45.82	142.42
C	55.04	179.59
D	68.34	229.25
E	78.47	268.86

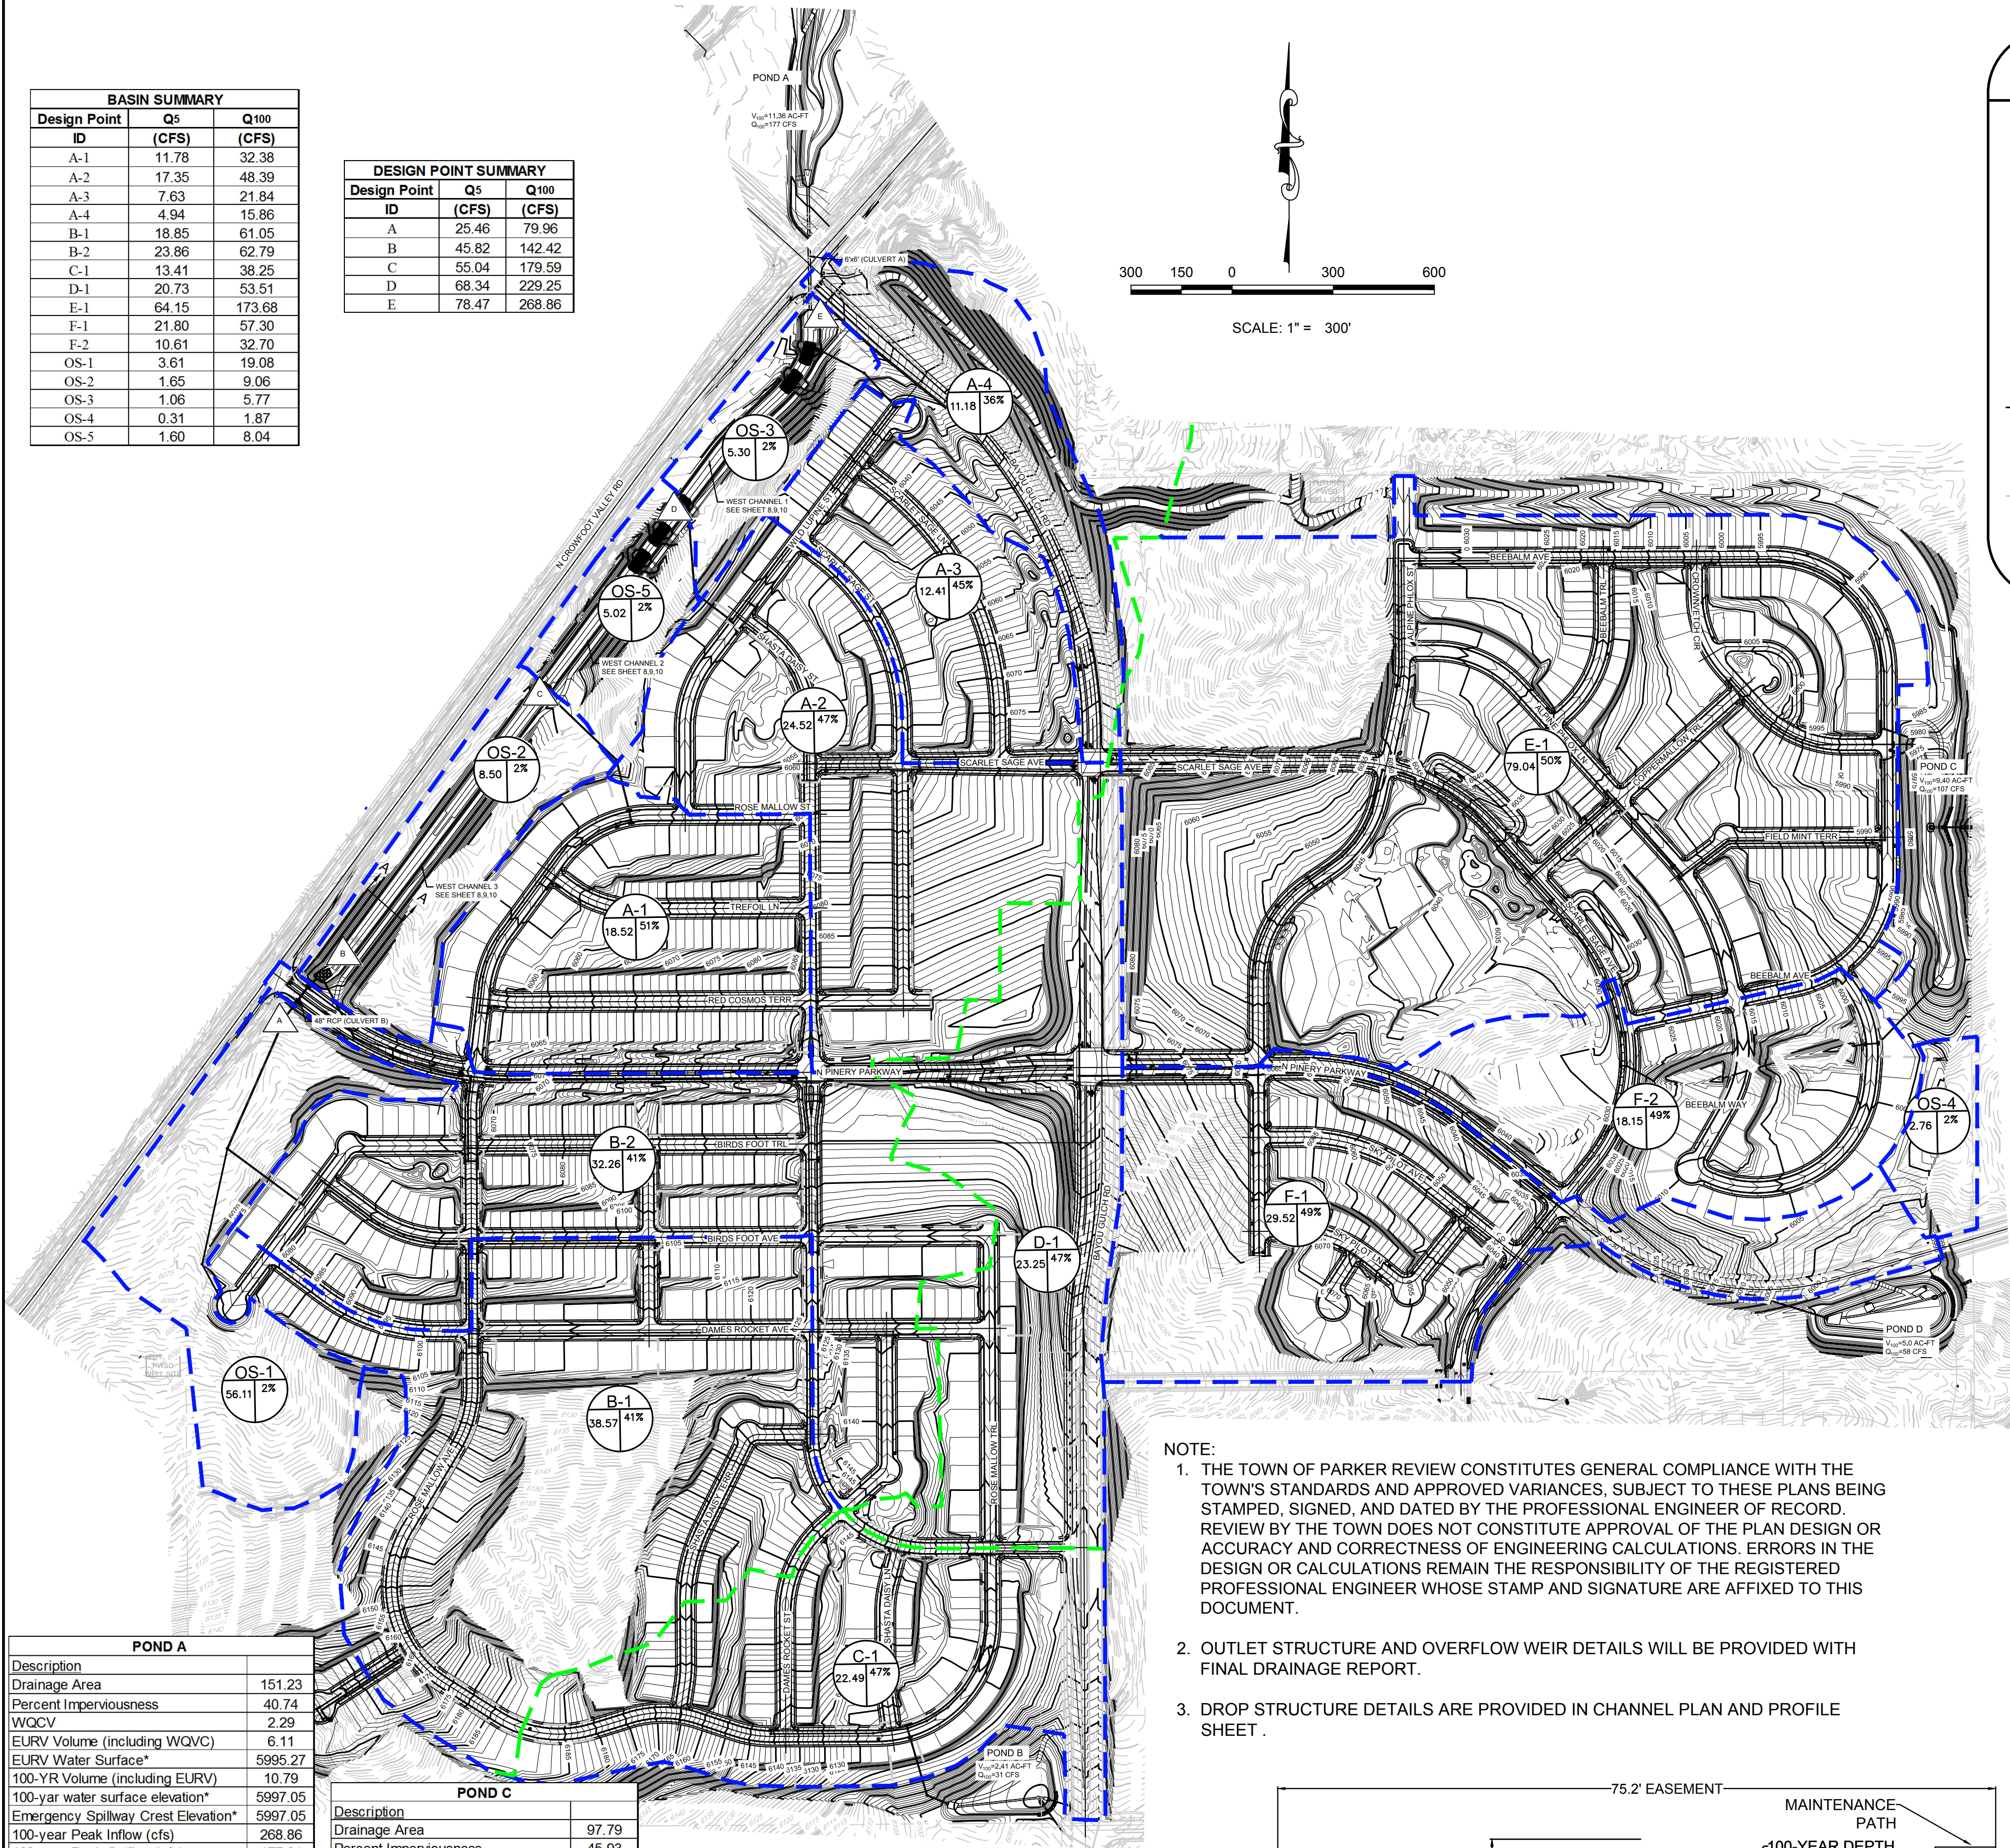

- NOTE:
1. THE TOWN OF PARKER REVIEW CONSTITUTES GENERAL COMPLIANCE WITH THE TOWN'S STANDARDS AND APPROVED VARIANCES, SUBJECT TO THESE PLANS BEING STAMPED, SIGNED, AND DATED BY THE PROFESSIONAL ENGINEER OF RECORD. REVIEW BY THE TOWN DOES NOT CONSTITUTE APPROVAL OF THE PLAN DESIGN OR ACCURACY AND CORRECTNESS OF ENGINEERING CALCULATIONS. ERRORS IN THE DESIGN OR CALCULATIONS REMAIN THE RESPONSIBILITY OF THE REGISTERED PROFESSIONAL ENGINEER WHOSE STAMP AND SIGNATURE ARE AFFIXED TO THIS DOCUMENT.
 2. OUTLET STRUCTURE AND OVERFLOW WEIR DETAILS WILL BE PROVIDED WITH FINAL DRAINAGE REPORT.
 3. DROP STRUCTURE DETAILS ARE PROVIDED IN CHANNEL PLAN AND PROFILE SHEET .

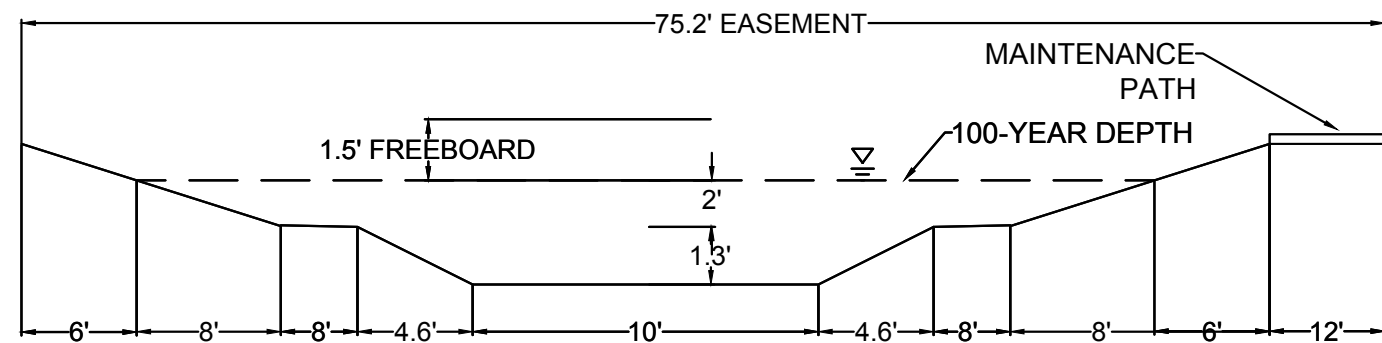

CHANNEL SECTION A-A
NO TO SCALE

BENCHMARK
DOUGLAS COUNTY CONTROL POINT KNOWN AS 1.060032, BEING A 3-1/4" ALUMINUM CAP, BEING LOCATED IN THE SOUTHWEST QUARTER OF SECTION 33, TOWNSHIP 6 SOUTH, RANGE 66 WEST OF THE SIXTH PRINCIPAL MERIDIAN, HAVING A PUBLISHED ELEVATION OF 1799.2870 METERS (5903.13 FEET) NAVD '88 DATUM.

BASIS OF BEARINGS:
THE EAST LINE OF THE NORTHEAST QUARTER OF SAID SECTION 9 BEING MONUMENTED AT THE NORTHEAST CORNER OF SAID SECTION 9 BY A 3-1/4" ALUMINUM CAP STAMPED LS 23053 AND AT THE EAST QUARTER CORNER OF SAID SECTION 9 BY A 2-1/2" ALUMINUM CAP STAMPED LS 6935 BEING CONSIDERED TO BEAR SOUTH 00°15'06" EAST, 2648.70 FEET.

LEGEND

DESIGN POINT

POND A

CHANNEL DROP STRUCTURE

BASIN LINE

MAJOR BASIN LINE


PROPOSED MAJOR CONTOURS

PROPOSED MINOR CONTOURS


EXISTING MAJOR CONTOURS

EXISTING MINOR CONTOURS

PROPOSED FLOW ARROW

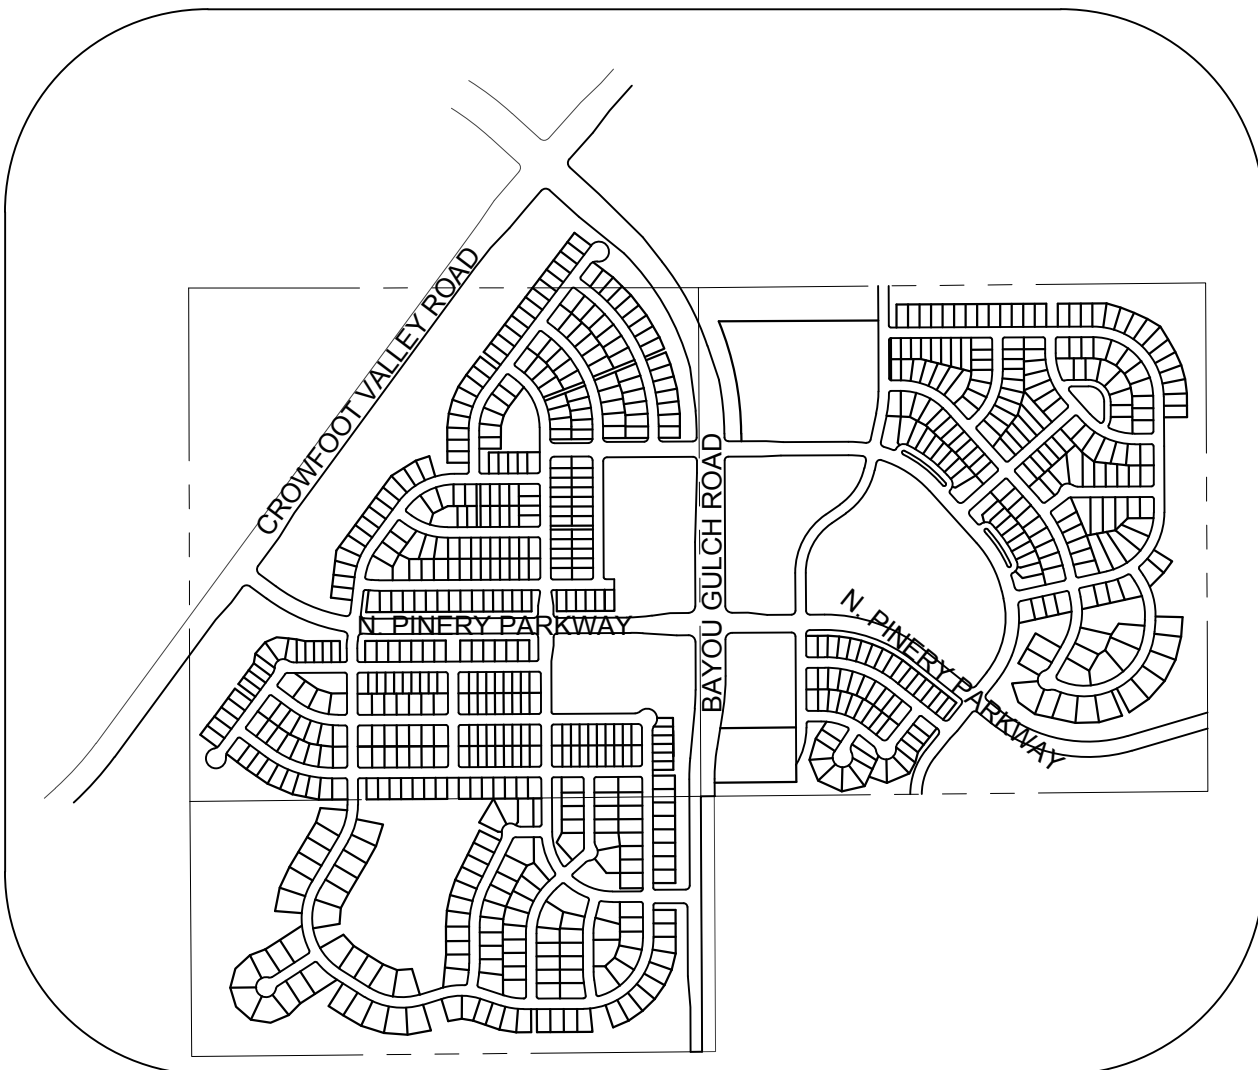

KEYMAP
N.T.S.

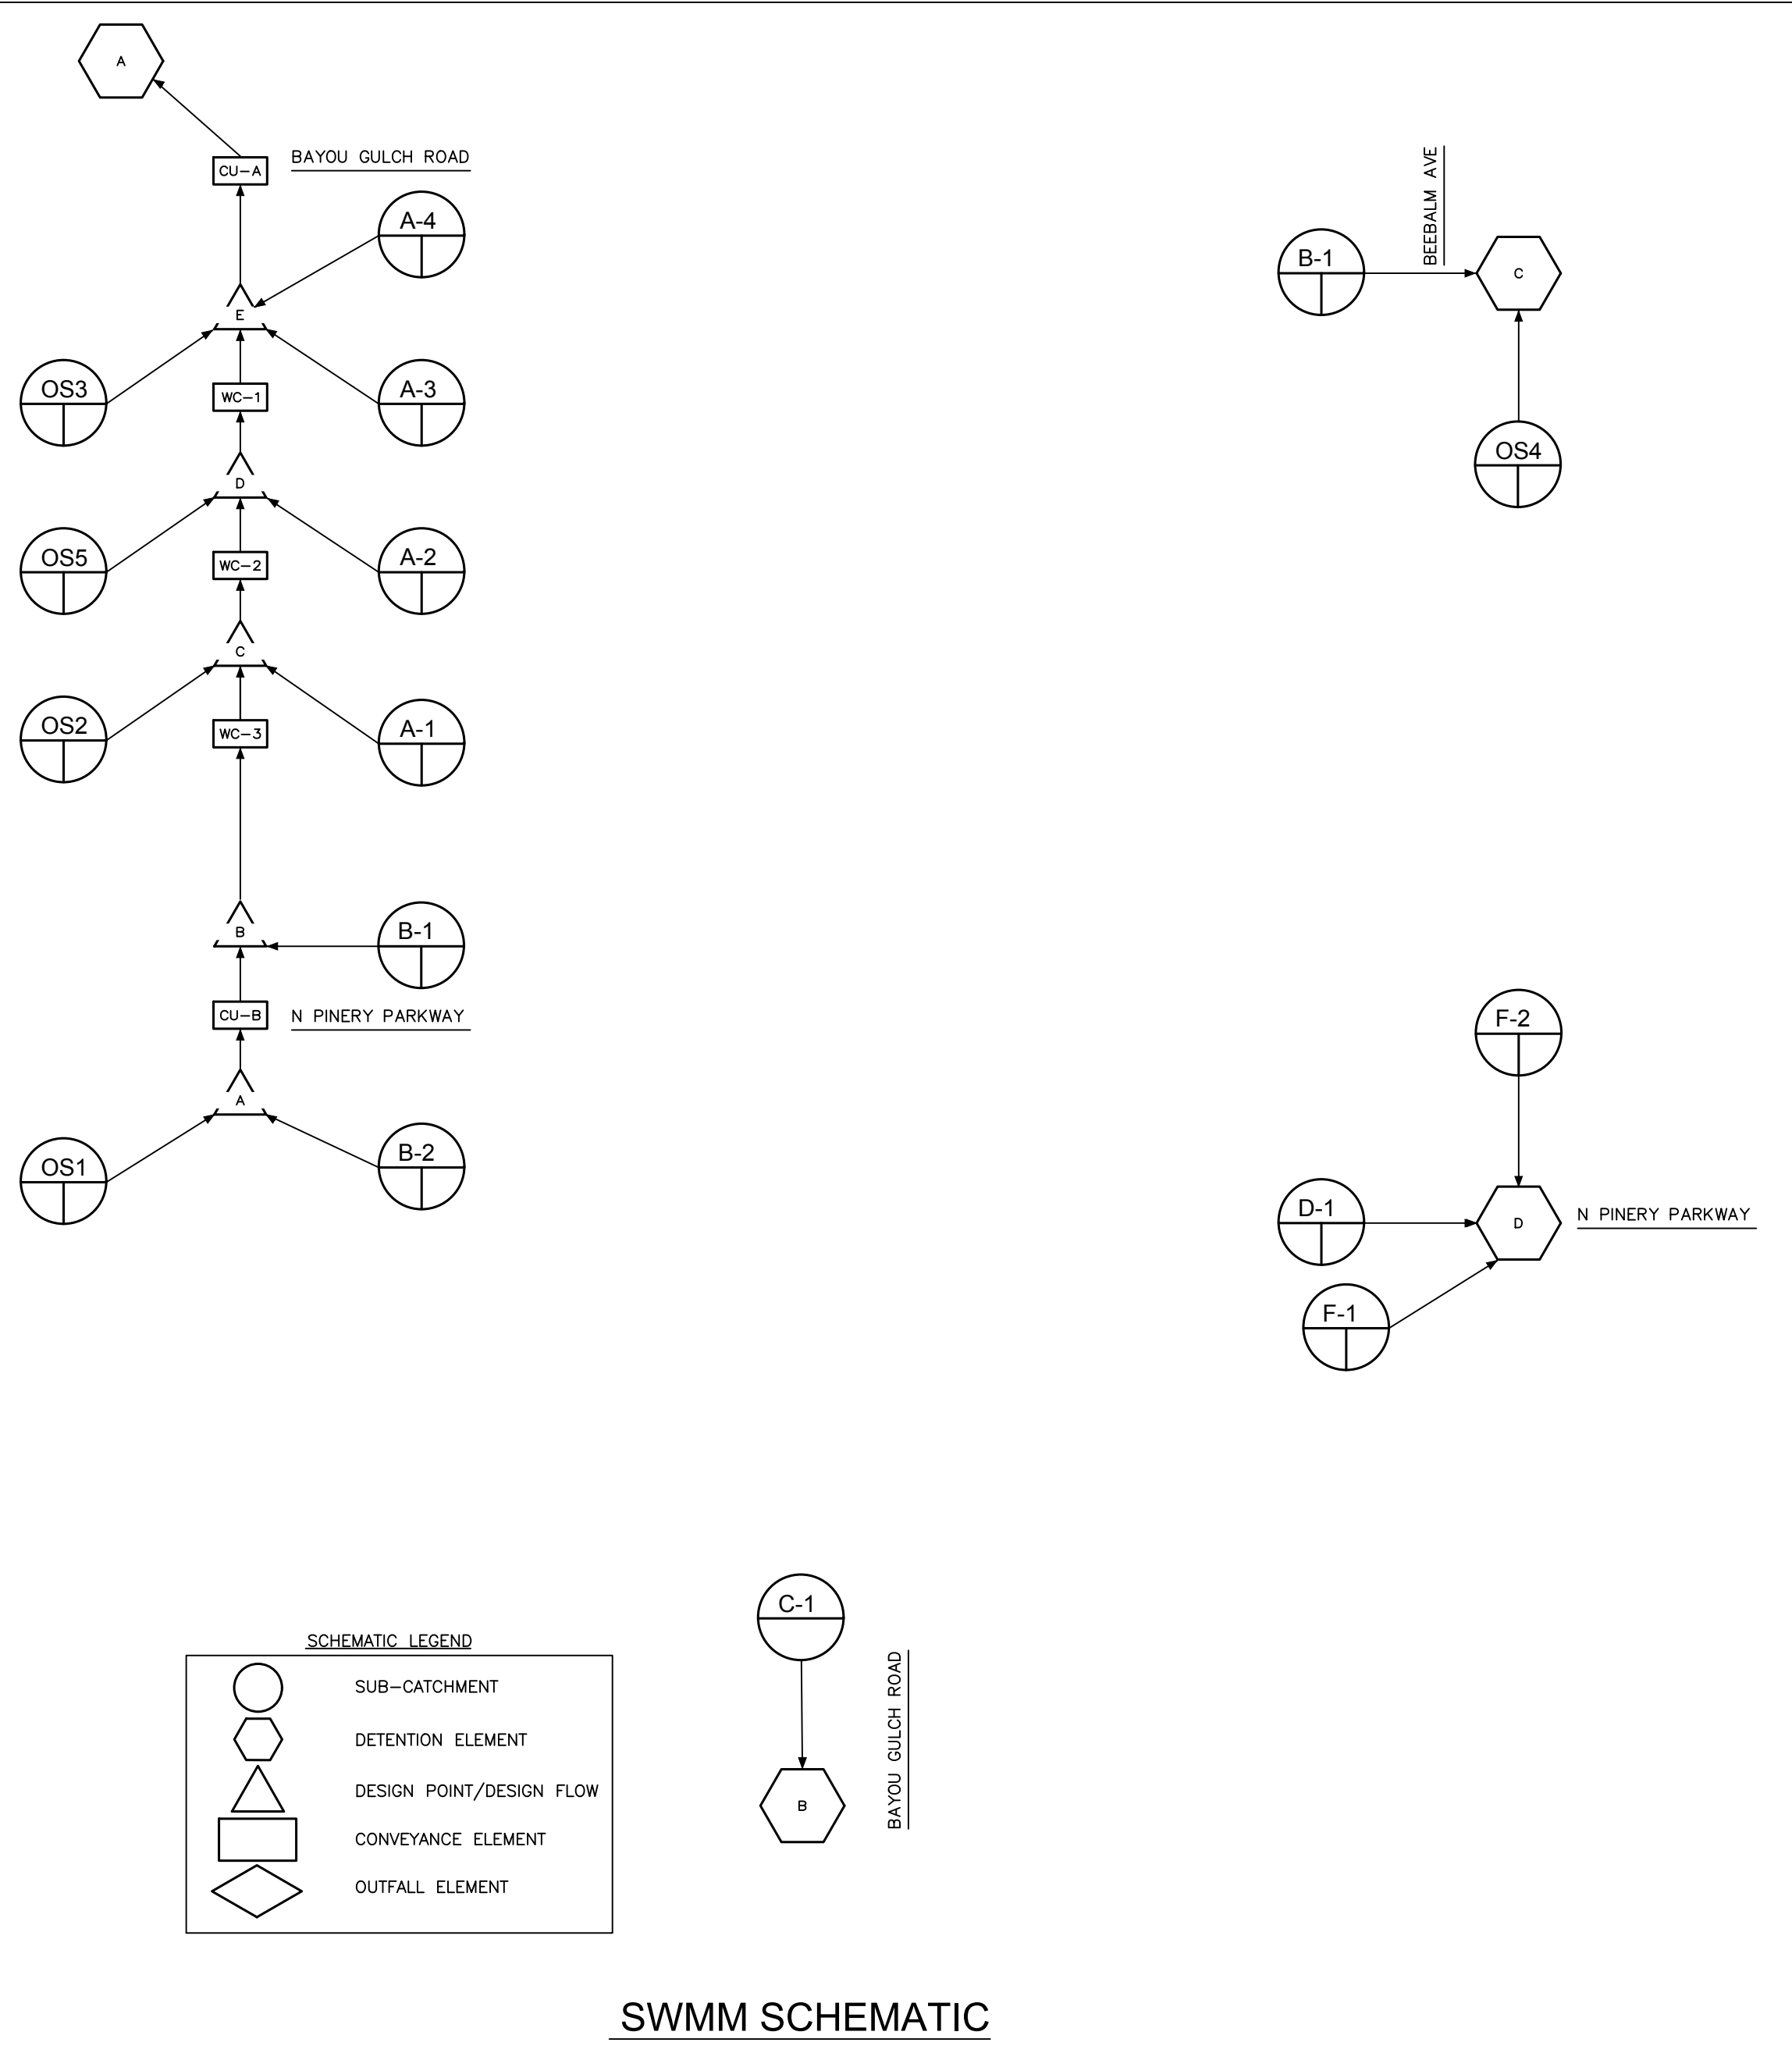

SWMM SCHEMATIC

POND A	
Description	
Drainage Area	151.23
Percent Imperviousness	40.74
WQCV	2.29
EURV Volume (including WQVC)	6.11
EURV Water Surface*	5995.27
100-YR Volume (including EURV)	10.79
100-yr water surface elevation*	5997.05
Emergency Spillway Crest Elevation*	5997.05
100-year Peak Inflow (cfs)	268.86
100-year Peak Outflow (cfs)	177.21
POND B	
Description	
Drainage Area	23.2
Percent Imperviousness	47.36
WQCV	0.39
EURV Volume (including WQVC)	1.10
EURV Water Surface*	6092.92
100-YR Volume (including EURV)	2.41
100-yr water surface elevation*	6094.57
Emergency Spillway Crest Elevation*	6094.57
100-year Peak Inflow (cfs)	105.30
100-year Peak Outflow (cfs)	30.56

POND C	
Description	
Drainage Area	97.79
Percent Imperviousness	45.93
WQCV	1.60
EURV Volume (including WQVC)	4.49
EURV Water Surface	5973.31
100-YR Volume (including EURV)	8.34
100-yr water surface elevation	5978.09
Emergency Spillway Crest Elevation	5978.09
100-year Peak Inflow (cfs)	314.00
100-year Peak Outflow (cfs)	106.71
POND D	
Description	
Drainage Area	52.76
Percent Imperviousness	55.15
WQCV	0.97
EURV Volume (including WQVC)	2.954
EURV Water Surface	5991.65
100-YR Volume (including EURV)	4.91
100-yr water surface elevation	5993.55
Emergency Spillway Crest Elevation	5993.55
100-year Peak Inflow (cfs)	184.40
100-year Peak Outflow (cfs)	58.28

CALL 811
TWO WORKING DAYS
BEFORE YOU DIG
UNCC 1-800-922-1987

10333 E. Dry Creek Rd.
Suite 240
Englewood, CO 80152
Tel: (720) 482-9526
Fax: (720) 482-9546

ESX MANAGEMENT
7353 South Alton Way
CENTENNIAL, CO 80112

TRAILS AT CROWFOOT
FINAL DRAINAGE MAP
SWMM DRAINAGE MAP

SCALE:
AS SHOWN

DRAWN BY: AYK
CHECKED BY: JJJ
DATE: MAY 2017

FILE NO:
8130283701

DATE: MAY 2017

8

MARK SCHEURER
COLORADO P.E. 48988

Revisions
No. Date Init. Appr. Date