

\\PDG-NASV\PUBLIC\PROJECTS\2015-015 PARKER AND STROH\DWG\2015-015 CDS - COVER AND DETAILS.DWG 8/31/2018 11:32 AM

## GENERAL NOTES:

- TOPOGRAPHIC MAPPING AS OF 03/05/14 PREPARED BY ENGINEERING SERVICE COMPANY, INC. IF CONTRACTOR DOES NOT ACCEPT EXISTING TOPOGRAPHY AS SHOWN ON THE PLANS, WITHOUT EXCEPTION, THEN HE SHALL, AT HIS EXPENSE, HAVE NEW MAPPING PREPARED BY A REGISTERED LAND SURVEYOR AND SUBMIT IT TO THE OWNER FOR ACCEPTANCE AND APPROVAL.
- CONTRACTOR SHALL REFER TO THE GRADING, EROSION AND SEDIMENT CONTROL (GESC) PLAN FOR ADDITIONAL REQUIREMENTS. NO WORK SHALL OCCUR UNTIL THE BMPs DEPICTED ON THE GESC HAVE BEEN INSTALLED AND ARE APPROVED BY THE CITY. THE CONTRACTOR SHALL ADHERE TO ALL TERMS AND CONDITIONS AS OUTLINED IN THE GENERAL PERMIT FOR STORM WATER DISCHARGE ASSOCIATED WITH CONSTRUCTION ACTIVITIES.
- EXISTING CONTOURS ARE SHOWN AT 1-FOOT INTERVALS; PROPOSED OVERLOT CONTOURS ARE SHOWN AT 1-FOOT INTERVALS.
- ALL EARTHWORK, GRADING, OVERLOT GRADING, BACKFILLING, FILLING, EXCAVATION, COMPACTION, PAVEMENT, AND FLATWORK SHALL BE IN CONFORMANCE WITH THE GEOTECHNICAL REPORT PREPARED BY XXXXXXXX INC. TITLED XXXXX, DATED XXXX. THE CONTRACTOR IS REQUIRED TO HAVE A SIGNED AND SEALED COPY OF THE REPORT AT THE SITE AT ALL TIMES. DURING CONSTRUCTION, IF UNANTICIPATED CONDITIONS ARE ENCOUNTERED, THE GEOTECHNICAL ENGINEER SHALL BE CONTACTED BY THE CONTRACTOR FOR RECOMMENDATIONS.
- THE CONTRACTOR IS RESPONSIBLE FOR:
  - VERIFYING ALL UTILITIES, WHETHER SHOWN OR NOT SHOWN, AND NOTIFYING THE APPROPRIATE UTILITY COMPANY PRIOR TO BEGINNING CONSTRUCTION. ALL UTILITIES TO REMAIN (MANHOLES, VALVE COVERS, CLEANOUTS, VAULTS, BOXES, ETC.) SHALL BE PROTECTED FROM DAMAGE AND ADJUSTED TO FINAL GRADE.
  - PREPARING ANY TRAFFIC CONTROL PLANS, AS MAY BE REQUIRED TO PERFORM THE WORK, AND PROVIDING ALL NECESSARY TRAFFIC CONTROL (SIGNS, BARRICADES, FLAGMEN, LIGHTS, ETC) IN ACCORDANCE WITH THE MUTCD, CURRENT EDITION, AS REQUIRED FOR THE WORK. THE PLAN FOR TRAFFIC CONTROL SHALL BE SUBMITTED TO THE CITY FOR APPROVAL PRIOR TO COMMENCING ANY WORK IN THE RIGHTS-OF-WAY.
  - OBTAINING ALL NECESSARY PERMITS AND APPROVALS REQUIRED TO PERFORM THE WORK AND TO OBTAIN A COPY OF ALL APPLICABLE CODES, LICENSES, SPECIFICATIONS, AND STANDARDS NECESSARY TO PERFORM THE WORK, AND BE FAMILIAR WITH THEIR CONTENTS PRIOR TO COMMENCING ANY WORK.
  - KEEPING ONE COPY OF THE APPROVED CONSTRUCTION PLANS AND SPECIFICATIONS ON THE JOB SITE AT ALL TIMES. PRIOR TO THE START OF CONSTRUCTION, CONTRACTOR TO VERIFY WITH PROJECT ENGINEER THE LATEST REVISION DATE OF THE APPROVED CONSTRUCTION PLANS.
  - COORDINATING PRIOR TO CONSTRUCTION WITH THE GEOTECHNICAL ENGINEER, THE CITY, AND UTILITY AND STORMWATER DISTRICT INSPECTORS TO IDENTIFY PROJECT INSPECTION AND TESTING REQUIREMENTS.
  - KEEPING TRACK OF ALL APPROVED DEVIATIONS FROM THE PLANS AND PROVIDING THE PROJECT ENGINEER WITH AS-BUILT DRAWINGS OF ALL IMPROVEMENTS REQUIRED FOR THE WORK.
  - COMPLYING WITH CITY GENERAL REQUIREMENTS, STANDARDS, AND SPECIFICATIONS.
  - PROVIDING AS-BUILT DRAWINGS OF CONSTRUCTED UTILITIES UPON COMPLETION OF THE WORK.

### TOWN OF PARKER

PUBLIC WORKS  
20120 E. MAINSTREET  
PARKER, CO 80138  
(303) 840-9546

### GAS PROVIDER

XCEL ENERGY  
550 15TH STREET, SUITE 700  
DENVER, CO 80202  
1-800-628-2121

### WATER/SEWER PROVIDER

PARKER WATER AND SANITATION DISTRICT  
18100 WOODMAN DR, PARKER, CO 80134  
PARKER, CO 80134  
(303) 841-4627  
DRAYTON SANDERSON

### ELECTRIC PROVIDER

INTERMOUNTAIN RURAL ELECTRIC ASSOCIATION  
5486 NORTH U.S. HIGHWAY 85  
SEDALIA, CO 80135  
(303) 688-3100

### FIRE PROTECTION

SOUTH METRO FIRE AND RESCUE  
9195 EAST MINERAL AVENUE  
CENTENNIAL, CO 80112  
(720) 989-2244  
CONTACT: RANDY CAPRA

### CIVIL ENGINEER

PERCEPTION DESIGN GROUP, INC.  
6901 S. PIERCE ST., SUITE #315  
LITTLETON, CO 80128  
(303) 232-8088  
CONTACT: JERRY DAVIDSON

### DEVELOPER

PARKER & STROH, LLC  
975 LINCOLN STREET, SUITE 204  
DENVER, CO 80203  
(303) 699-3368  
CONTACT: DAN YACOVETTA

### ARCHITECT

IRELAND DEAN  
425 WILCOX ST, STE 120  
CASTLE ROCK, CO 80104  
(720) 878-6534  
CONTACT: SHANNIN ALBERS

### SURVEYOR

ENGINEERING SERVICE COMPANY  
1300 SOUTH POTOMAC STREET, SUITE 126  
AURORA, CO 80012  
(303) 337-1393  
CONTACT: CHIP BECKSTROM

CALL UTILITY NOTIFICATION  
CENTER OF COLORADO  
1-800-922-1987


CALL 2-BUSINESS DAYS IN ADVANCE  
BEFORE YOU DIG, GRADE, OR EXCAVATE  
FOR THE MARKING OF UNDERGROUND  
MEMBER UTILITIES.

THE TYPE, SIZE, LOCATION, AND NUMBER OF ALL KNOWN UNDERGROUND UTILITIES ARE APPROXIMATE WHEN SHOWN ON THE DRAWINGS. IT SHALL BE THE RESPONSIBILITY OF THE CONTRACTOR TO VERIFY THE EXISTENCE AND LOCATION OF ALL UNDERGROUND UTILITIES ON THE SITE, AND OFFSITE IN WORK AREAS. LOCATION OF EXISTING UTILITIES SHALL BE VERIFIED BY CONTRACTOR PRIOR TO DATE OF CONSTRUCTION. FOR INFORMATION CONTACT: UTILITY NOTIFICATION CENTER OF COLORADO (UNCC) - 1-800-922-1987. IT IS THE CONTRACTOR'S RESPONSIBILITY TO FIELD VERIFY SIZE AND HORIZONTAL AND VERTICAL LOCATIONS OF EXISTING FACILITIES PRIOR TO CONSTRUCTION AND NOTIFY THE ENGINEER OF ANY DISCREPANCIES.

THE CONTRACTOR SHALL BE RESPONSIBLE FOR ANY DAMAGE TO EXISTING IMPROVEMENTS AND UTILITIES AND SHALL REPAIR ANY DAMAGE AT HIS EXPENSE.

# SITE DEVELOPMENT CONSTRUCTION PLANS PARKER POINTE

LOTS 1 THRU 15 AND TRACTS A AND B, PARKER POINTE FILING NO. 1  
A PART OF SECTION 3, TOWNSHIP 7 SOUTH, RANGE 66 WEST OF THE SIXTH PRINCIPAL MERIDIAN  
TOWN OF PARKER, COUNTY OF DOUGLAS, STATE OF COLORADO

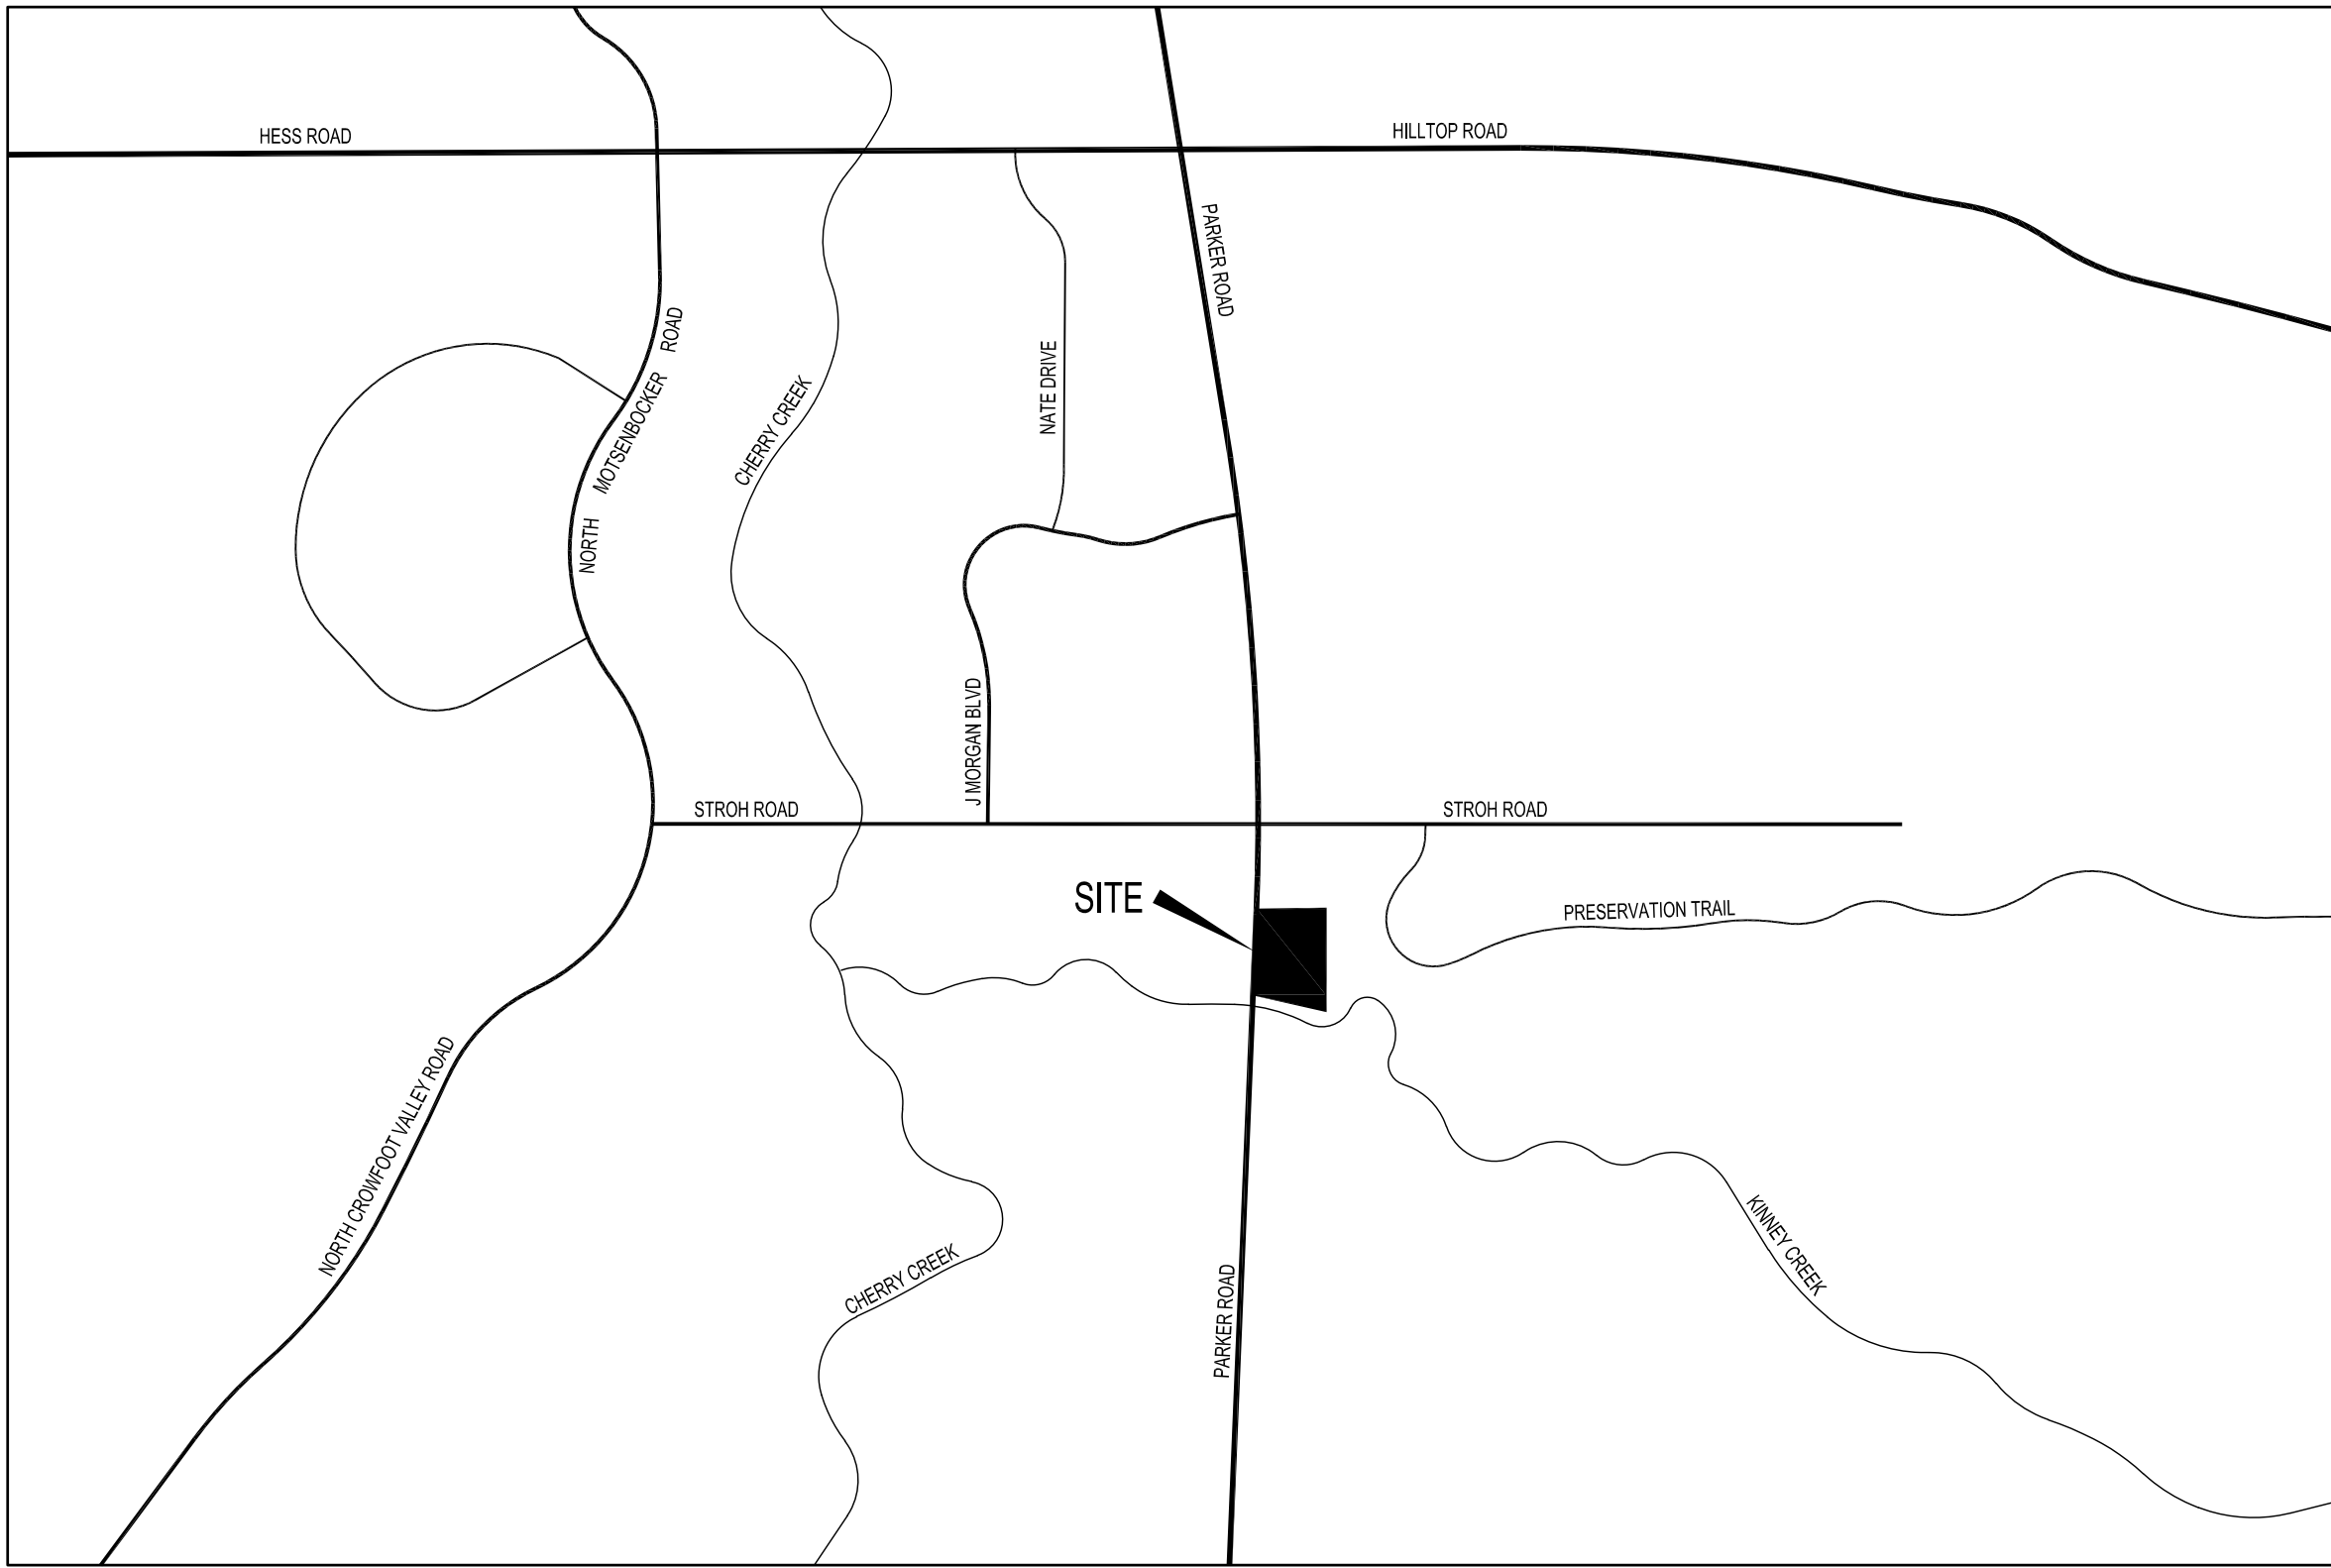

## VICINITY MAP

SCALE: 1" = 500'



## LEGEND

|  |                                         |  |                                                 |
|--|-----------------------------------------|--|-------------------------------------------------|
|  | PROPERTY LINE                           |  | EXISTING CONTOUR                                |
|  | PROPOSED HANDICAP PARKING STALL         |  | PROPOSED CONTOUR                                |
|  | PROPOSED PARKING COUNT PER ROW          |  | FINISHED GRADE AT BOTTOM OF WALL                |
|  | PROPOSED LANDSCAPED AREA                |  | TOP OF WALL                                     |
|  | PROPOSED SIDEWALK                       |  | PROPOSED SPOT ELEVATION                         |
|  | PROPOSED HANDICAP RAMP                  |  | EXISTING SPOT ELEVATION                         |
|  | PROPOSED SITE SIGNAGE                   |  | FLOWLINE ELEVATION                              |
|  | PROPOSED HEAVY-DUTY CONCRETE PAVEMENT   |  | TOP OF CURB ELEVATION                           |
|  | PROPOSED HEAVY DUTY ASPHALT PAVEMENT    |  | SIDEWALK ELEVATION                              |
|  | EXISTING CURB AND GUTTER                |  | HIGH POINT ELEVATION                            |
|  | PROPOSED CURB AND GUTTER WITH SPILL PAN |  | LOW POINT ELEVATION                             |
|  | PROPOSED CURB AND GUTTER WITH CATCH PAN |  | EXISTING ELECTRIC/TELEPHONE/GAS/FIBER LINE      |
|  | SAWCUT LINE                             |  | EXISTING STORM SEWER WITH MANHOLE               |
|  |                                         |  | EXISTING SANITARY SEWER WITH MANHOLE            |
|  |                                         |  | EXISTING WATERLINE WITH HYDRANT                 |
|  |                                         |  | PROPOSED STORM SEWER W/ MANHOLE AND INLET       |
|  |                                         |  | PROPOSED SANITARY SEWER W/ MANHOLE AND CLEANOUT |
|  |                                         |  | PROPOSED WATERLINE AND HYDRANT                  |
|  |                                         |  | PROPOSED WATER SERVICE LINE                     |
|  |                                         |  | EASEMENT                                        |
|  |                                         |  | TRANSFORMER                                     |

"I, THE UNDERSIGNED, HEREBY CERTIFY THAT THE PROPOSED SUBDIVISION, PARKER POINTE FILING NO. 1, DESIGNED IN ACCORDANCE WITH THE TOWN OF PARKER SIGHT DISTANCE CRITERIA AND WITH AASHTO POLICY ON GEOMETRIC DESIGN OF HIGHWAY & STREETS.

JERRY W. DAVIDSON, P.E.  
COLORADO REG # 30226  
FOR AND ON BEHALF OF  
PERCEPTION DESIGN GROUP, INC.

## URBAN DRAINAGE AND FLOOD CONTROL DISTRICT NOTE:

THE URBAN DRAINAGE AND FLOOD CONTROL DISTRICT WILL CONDUCT SITE VISITS DURING THE PROJECT CONSTRUCTION WITHIN OR NEAR THE CHANNEL TO OBSERVE CONSTRUCTION FOR CONFORMANCE WITH THE APPROVED PLANS AND SPECIFICATIONS. PLEASE CONTACT UDFCD (303-455-8222), TO SCHEDULE A PRECONSTRUCTION MEETING. ALL STRUCTURAL AND GROUTED BOULDER WORK REQUIRE 48-HOURS PRIOR NOTICE TO ANY CONSTRUCTION OR CONCRETE PLACEMENT. STANDARDS AND SPECIFICATIONS FOR ALL OUTFALL AND CHANNEL WORK CAN BE ACCESSED AT WWW.UDFCD.ORG UNDER THE REFERENCES SECTION. FAILURE TO NOTIFY MAY RESULT IN PROJECT INELIGIBILITY.

## LEGAL DESCRIPTION

A TRACT OF LAND LOCATED IN SECTION 3, TOWNSHIP 7 SOUTH, RANGE 66 WEST OF THE 6TH P.M., DOUGLAS COUNTY, COLORADO, DESCRIBED AS FOLLOWS:  
BEGINNING AT THE NORTHEAST CORNER OF SAID SECTION 3; THENCE RUNNING WEST, 486 FEET; THENCE SOUTH 2°20' WEST, 1330 FEET; THENCE SOUTH 78°30' EAST, 535 FEET; THENCE NORTH, 1444 FEET TO THE POINT OF BEGINNING.  
EXCEPT THAT PORTION THEREOF LYING WITHIN EAST STROH ROAD AND EXCEPT THAT PORTION THEREOF TAKEN BY THE DEPARTMENT OF TRANSPORTATION, STATE OF COLORADO BY RULE AND ORDER, CASE NO. 90CV484 RECORDED MAY 11, 1993 IN BOOK 1124 AT PAGE 853,  
COUNTY OF DOUGLAS,  
STATE OF COLORADO.

## BENCHMARK

BENCHMARK: DOUGLAS COUNTY SURVEY CONTROL MONUMENT TT15A - 3" DIAMETER DOUGLAS COUNTY GIS ALUMINUM CAP AT THE NE CORNER OF STROH ROAD AND SOUTH PARKER ROAD (US HIGHWAY 83)  
ELEVATION: 5970.79 FEET (NAVD 1988 DATUM)

## BASIS OF BEARING

BEARINGS ARE BASED ON THE NORTH LINE OF THE NE 1/4 OF SECTION 3, TOWNSHIP 7 SOUTH, RANGE 66 WEST, OF THE 6TH PRINCIPAL MERIDIAN BEARING S89°59'29"W AND BOUNDED BY THE MONUMENTS SHOWN HEREON.

## TOWN OF PARKER PLAN SET

|               |                                                    |
|---------------|----------------------------------------------------|
| C0.00         | COVER SHEET                                        |
| C0.01         | TOWN GENERAL NOTES                                 |
| C0.02         | TOWN GENERAL NOTES                                 |
| C0.03         | GENERAL NOTES                                      |
| C1.10         | SIGNAGE STRIPING AND HORIZONTAL CONTROL PLAN NORTH |
| C1.11         | SIGNAGE STRIPING AND HORIZONTAL CONTROL PLAN SOUTH |
| C1.12         | HORIZONTAL CONTROL TABLES                          |
| C2.10         | GRADING PLAN NORTH                                 |
| C2.11         | GRADING PLAN SOUTH                                 |
| C2.12         | OFFSITE GRADING PLAN NORTH                         |
| C2.13         | OFFSITE GRADING PLAN SOUTH                         |
| C3.10         | INITIAL CBMP PLAN NORTH                            |
| C3.11         | INITIAL CBMP PLAN SOUTH                            |
| C3.12         | INTERIM / FINAL CBMP PLAN NORTH                    |
| C3.13         | INTERIM / FINAL CBMP PLAN SOUTH                    |
| C3.90-C3.99   | CBMP DETAILS                                       |
| C4.10 - C4.13 | STORM SEWER PLAN AND PROFILE                       |
| C4.15         | DETENTION POND PLAN AND DETAILS                    |
| C4.16         | DETENTION POND DETAILS                             |
| C4.90-C4.92   | STORM SEWER NOTES AND DETAILS                      |
| C5.10         | STROH ROAD PLAN AND PROFILE                        |
| C5.11         | STROH ROAD SIGNAGE AND STRIPING PLAN               |
| C5.12 - C5.14 | STROH ROAD CROSS SECTIONS                          |
| C5.15 - C5.17 | PARKER ROAD PLAN AND PROFILE                       |
| C5.18 - C5.25 | PARKER ROAD CROSS SECTIONS                         |
| C5.90 - C5.91 | ROADWAY DETAILS                                    |
| C6.90         | SIGNAGE AND STRIPING DETAILS                       |

## DOUGLAS COUNTY GESC PLANS

|              |                                      |
|--------------|--------------------------------------|
| C8.00        | DOUGLAS COUNTY GESC COVER SHEET      |
| C8.10        | INITIAL GESC PLAN                    |
| C8.11        | INTERIM / FINAL GESC PLAN            |
| SHEETS 1 - 3 | GESC PLAN STANDARD NOTES AND DETAILS |

## PARKER WATER AND SANITATION PLAN SET

|             |                                               |
|-------------|-----------------------------------------------|
| C7.00       | WATER AND SEWER COVER SHEET                   |
| C7.01       | WATER AND SEWER GENERAL NOTES                 |
| C7.09       | OVERALL UTILITY PLAN                          |
| C7.10-C7.13 | WATER PLAN AND PROFILE                        |
| C7.14-C7.15 | SANITARY SEWER PLAN AND PROFILE               |
| C7.90-C7.94 | WATER AND SEWER DETAILS                       |
| L100        | TREE PRESERVATION PLAN                        |
| L101        | LANDSCAPE PLAN - COMMON AREAS / ROW           |
| L102        | LANDSCAPE PLAN - COMMON AREAS / ROW           |
| L103        | LANDSCAPE PLAN - COMMON AREAS / ROW           |
| L104        | LANDSCAPE PLAN - COMMON AREAS / ROW           |
| L105        | LANDSCAPE PLAN - COMMON AREAS / ROW           |
| L106        | LANDSCAPE PLAN - COMMON AREAS / ROW           |
| L107        | LANDSCAPE DETAILS - COMMON AREAS / ROW LEGEND |
| L108        | LANDSCAPE NOTES                               |

ALL FIRE HYDRANTS SHALL BE INSTALLED ACCORDING TO WATER UTILITY STANDARDS. THE NUMBER AND LOCATION OF THE FIRE HYDRANTS AS SHOWN ON THE OVERALL UTILITY PLAN ARE CORRECT AS SPECIFIED BY THE TOWN OF PARKER, COMMUNITY DEVELOPMENT DEPARTMENT.

FIRE CODE OFFICIAL OR DESIGNATED REPRESENTATIVE \_\_\_\_\_ DATE \_\_\_\_\_  
(NOTE - UNDERGROUND FIRE LINE (UFL) SUBMITTAL DOCUMENTS MUST MEET THE REQUIREMENTS OF NFPA 24 WHEN SUBMITTING FOR REVIEW.)

THE TOWN OF PARKER REVIEW CONSTITUTES GENERAL COMPLIANCE WITH THE TOWN'S STANDARDS AND APPROVED VARIANCES, SUBJECT TO THESE PLANS BEING STAMPED, SIGNED, AND DATED BY THE PROFESSIONAL ENGINEER OF RECORD. REVIEW BY THE TOWN DOES NOT CONSTITUTE APPROVAL OF THE PLAN DESIGN OR ACCURACY AND CORRECTNESS OF ENGINEERING CALCULATIONS. ERRORS IN THE DESIGN OR CALCULATIONS REMAIN THE RESPONSIBILITY OF THE REGISTERED PROFESSIONAL ENGINEER WHOSE STAMP AND SIGNATURE ARE AFFIXED TO THIS DOCUMENT.

THIS REVIEW DOES NOT CONSTITUTE APPROVAL OF ANY PRIVATE ON-SITE IMPROVEMENTS WHICH MAY BE SHOWN. CONSTRUCTION CANNOT COMMENCE UNTIL ALL REQUIRED DRAINAGE/TRAFFIC REPORT(S), FINAL DEVELOPMENT PLAN(S), SPECIAL REVIEW(S), GRADING PERMIT, AND/OR OTHER PERMITS ARE COMPLETE, APPROVED AND ON FILE WITH THE TOWN OF PARKER

TOWN OF PARKER, DIRECTOR OF ENGINEERING \_\_\_\_\_ DATE \_\_\_\_\_

## COVER SHEET

design by: JWD  
approved by: JWD  
project no.: 2015-015

date: 10/01/17

SHEET

C0.00

PREPARED UNDER THE DIRECT  
SUPERVISION OF  
JERRY W. DAVIDSON, P.E.  
COLORADO REG # 30226  
FOR AND ON BEHALF OF  
PERCEPTION DESIGN GROUP, INC.

| NO.      | DATE              | DESCRIPTION |
|----------|-------------------|-------------|
| 08/31/18 | FOURTH SUBMITTAL  |             |
| 05/25/18 | THIRD SUBMITTAL   |             |
| 03/19/18 | PMSD SUBMITTAL    |             |
| 02/28/18 | SECOND SUBMITTAL  |             |
| 10/24/17 | INITIAL SUBMITTAL |             |
|          | DATE              | DESCRIPTION |

PARKER POINTE  
LOTS 1 THRU 15 AND TRACTS A AND B, PARKER POINTE FILING NO. 1  
SOUTHEAST CORNER PARKER ROAD AND STROH ROAD  
PARKER, COLORADO



\\PDG-NAS\PUBLIC\PROJECTS\2015-015 PARKER AND STROH.DWG\2015-015 CDS - COVER AND DETAILS.DWG 8/31/2018 11:32 AM



CONSTRUCTION NOTES

These notes shall appear on the cover sheet. If a cover sheet has not been used they shall be put on every sheet of the submittal.

- All materials and construction shall be in conformance with the latest edition of the Colorado Department of Transportation Standard Specifications for Road and Bridge Construction, the latest edition of the Town of Parker Roadway Design and Construction Criteria Manual, and the Town of Parker Storm Drainage and Environmental Criteria Manual.
- All materials and workmanship shall be subject to inspection by the Town of Parker Public Works Department. The Town reserves the right to accept or reject any such materials and workmanship that does not conform to its standards and specifications.
- A preconstruction meeting shall be scheduled a minimum of 48 hours and a maximum of 96 hours prior to the start of construction. A preconstruction meeting will not be scheduled until the grading permit and all other necessary permits have been obtained.
- A Development Review Engineer shall be contacted a minimum of 24 hours prior to a necessary inspection. If a Development Review Engineer is not available after proper notice of construction activity has been provided, the permittee may commence work in the Development Review Engineer's absence. However, Town of Parker reserves the right to reject the improvement if subsequent testing reveals an improper installation.
- Location of existing utilities shall be verified by the contractor prior to actual construction. For information contact: Denver Inter-Utility Group, 303-534-6700 or 1-800-922-1987. The contractor shall field verify size and horizontal and vertical locations of existing facilities prior to construction, and notify the engineer of any discrepancies.
- The contractor shall have one (1) signed copy of the plans, approved by the Town of Parker Public Works Director, and one (1) copy of the Roadway Design and Construction Criteria at the job site at all times.
- All proposed street cuts to existing pavements for utilities, storm sewer or for other purposes are listed and referenced below:

Examples: Water tie-in                      Sheet 3  
                 Storm sewer Connection        Sheet 6
- A plan for traffic control during construction shall be submitted to the Town of Parker for acceptance with the Right-of-Way Permit Use application. A permit will not be issued without an approved traffic control plan for use during construction.

- All trenches shall be adequately supported and the safety of workers provided for as required by the most recent Occupational Safety and Health Administration (OSHA) "Safety and Health Regulations for Construction."
- Compaction of all trenches must be attained and compaction test results submitted to the Development Review Engineer in preliminary form prior to paving and in final form prior to probationary acceptance.
- The contractor is responsible for implementing and maintaining erosion and sediment control measures at all times during construction. The plan may be modified as field conditions warrant with approval from the Town of Parker Public Works Department.
- The contractor shall provide, erect and maintain proper traffic control devices until the site is open to traffic. The contractor shall submit a traffic control plan to the Town of Parker Public Works Department for approval prior to construction.
- Plans are approved for period of 1 (one) year from the date shown on the Town of Parker signature block. Plans shall be resubmitted to the Town for approval after 1 year. The cost of the plan re-review and re-acceptance will be charged back to the developer including all time and expenses of the Town of Parker Public Works Department.
- Repair of any damage to existing improvements or landscaping is the responsibility of the contractor.
- All damaged existing curb, gutter, and sidewalk shall be repaired prior to acceptance of completed improvements.
- All construction activities must comply with the State of Colorado permitting process for "Stormwater Discharges Associated with Construction Activity." For information, please contact Colorado Department of Health, Water Quality Control Division, WQCD-PE-B2, 4300 Cherry Drive South, Denver, Colorado 80222-1530. Attention: Permits and Enforcement Section. Phone (303) 692-3500.
- If dewatering is required, a state construction dewatering discharge permit is required for discharges to a storm sewer, channel, irrigation ditch, any street that is tributary to the aforementioned facilities, or any water of the United States.
- All references to books, pages, maps, and reception number are public documents on file with the County Clerk and Recorder's Office.

ROADWAY NOTES

The following notes shall appear on the cover sheet of all submittals containing roadway plans. If a cover sheet has not been used, they shall be put on every sheet of the submittal containing roadway design.

- Paving shall not commence until a soils report and pavement design is approved by the Engineering Division and subgrade compaction tests are submitted to and approved by the Development Review Engineer.
- Standard Town of Parker Handicap Ramps are to be constructed at all curb returns and at all "T" intersections.
- All stationing is based on centerline of roadways unless otherwise noted.
- All elevations are on USGS DATUM with date. Range point or monument shall be shown on the construction plans.
- Except where otherwise provided for in these plans and specifications, the Colorado Department of Highways Standard Specifications for Road and Bridge Construction, the Colorado Department of Highways M and S Standards, and the Town of Parker Roadway Design and Construction Criteria Manual, latest edition, shall apply.

STORM DRAINAGE INFRASTRUCTURE NOTES

- All storm drainage improvements are subject to compliance with the Colorado Department of Transportation (CDOT) current edition of the Standard Specifications for Road and Bridge Construction, M & S Standards, and all standard special provisions currently used by CDOT, with the modifications set forth in the Town of Parker's Storm Drainage and Environmental Criteria Manual (SDECM), as amended.
- The contractor shall comply with the "Colorado Water Quality Control Act" (Title 25, Article 8 CRS), the "Protection of Fishing Streams" Title 33, Article 5, CRS), the "Clean Water Act" (33 USC 1344), Cherry Creek Reservoir Control Regulation No. 72" (5 CCR 1002-72), the regulation promulgated, certification or permits issues, and the requirements presented in the SDECM Revision to Section 107 and the Construction BMP Plan. In the event of conflicts between these requirements and water quality control laws, rules, or regulations of other Federal, or State agencies, the more restrictive laws, rules, or regulations shall apply.
- Inspections: Construction shall not begin until a grading permit has been issued for the project. The contractor shall notify the Town of Parker Engineering Department (Public Works) to schedule inspections a minimum of 48 hours prior the construction of all drainage infrastructure (storm sewers, inlets, manholes, energy dissipaters, riprap, grouted boulders, detention pond outlet structures, forebays, trickle channels, etc). Failure to notify the engineering department for inspections may result in non-acceptance of the infrastructure by the Town. Urban Drainage and Flood Control District must also be notified in a similar manner for all maintenance eligible drainage infrastructures (consult with Stormwater Engineering Division).
- Structural backfill (CDOT Class 1) shall be compacted to conform to CDOT Standard Specification 203.03. Structural backfill (CDOT Class 2) shall conform to CDOT Standard Specification 203.07. At the contractor's option, Structural Backfill (Squeeze) meeting the gradation requirements contained in Revision of Section 208 of the CDOT Standard Specifications as presented in the SDECM, may be substituted for Structure backfill (Class 1) or Class 2) for backfilling of culvert pipes, storm sewer pipes, manholes and inlet structures; however, the top 2 feet below subgrade elevation shall be the required embankment material.
- All excavations shall meet OSHA requirements.
- Testing: Probationary acceptance of storm drainage improvements will be contingent upon satisfactory testing results. In all cases where tests indicate compaction less than that required by Town specifications, additional compaction and tests will be required until the specifications are met. Frequency of testing will be as follows:
  - 1 test for subgrade and 1 test for backfill at every above ground appurtenance (manholes, inlets, etc)
  - 1 test every 200 LF of mainline trench every 1 foot of backfill lift and within 1 foot from all structures.
- Allowable storm sewer conduit material within the Town of Parker shall be limited to Reinforced Concrete Pipe (RCP) conforming to CDOT Standard Specification 706.02.
- All RCP joints shall be manufactured in accordance with ASTM C443. Rubber gaskets shall be used on all pipe joints conforming to ASTM C443. All RCP sections shall be joined in such a manner that the ends are fully entered and the inner surfaces are

reasonable flush. Average joint gap that exceeds ¼ inch shall be filled with an approved flexible plastic sealant.

- Joint restraints and toe-walls, conforming to CDOT M&S Standard Plan No. M-601-11 shall be used on all RCP flared end section outfalls.
- Epoxy coated rebar shall be used as reinforcing steel on all storm inlets. Reference CDOT M&S Standard Plan No. M-604-10, 11, 12, and 13.
- CDOT Class D concrete shall be used for all concrete drainage structures.
- Pre-cast inlets and manhole bases shall not be used within the Town of Parker Right-of-way, with the exception of CDOT Type C and D inlets.
- Two- (2) manhole access points are required on all Type "R" curb inlets greater than or equal to ten (10) feet in length as presented in CDOT M&S Standard Plan No. M-604-12.
- All grouting (boulders, riprap) shall be in accordance with the Revision of Section 506 of the CDOT Standard Specifications as presented in the SDECM.
- All boulders and riprap shall be selected and placed in accordance with the Revision of Section 506 of the CDOT Standard Specifications as presented in the SDECM.
- Contractor shall refer to the Town of Parker's Construction Best Management Practices details and notes for all requirements relating to re-vegetation, sediment and erosion control requirements for construction activities.

THE TOWN OF PARKER REVIEW CONSTITUTES GENERAL COMPLIANCE WITH THE TOWN'S STANDARDS AND APPROVED VARIANCES, SUBJECT TO THESE PLANS BEING STAMPED, SIGNED, AND DATED BY THE PROFESSIONAL ENGINEER OF RECORD, REVIEW BY THE TOWN DOES NOT CONSTITUTE APPROVAL OF THE PLAN DESIGN OR ACCURACY AND CORRECTNESS OF ENGINEERING CALCULATIONS. ERRORS IN THE DESIGN OR CALCULATIONS REMAIN THE RESPONSIBILITY OF THE REGISTERED PROFESSIONAL ENGINEER WHOSE STAMP AND SIGNATURE ARE AFFIXED TO THIS DOCUMENT.

THIS REVIEW DOES NOT CONSTITUTE APPROVAL OF ANY PRIVATE ON-SITE IMPROVEMENTS WHICH MAY BE SHOWN. CONSTRUCTION CANNOT COMMENCE UNTIL ALL REQUIRED DRAINAGE/TRAFFIC REPORT(S), FINAL DEVELOPMENT PLAN(S), SPECIAL REVIEW(S), GRADING PERMIT, AND/OR OTHER PERMITS ARE COMPLETE, APPROVED AND ON FILE WITH THE TOWN OF PARKER

TOWN OF PARKER, DIRECTOR OF ENGINEERING

DATE

TOWN GENERAL NOTES

PARKER POINTE  
LOTS 1 THRU 15 AND TRACTS A AND B, PARKER POINTE FILING NO. 1  
SOUTHEAST CORNER PARKER ROAD AND STROH ROAD  
PARKER, COLORADO

design by: JWD  
approved by: JWD  
project no.: 2015-015

date: 10/01/17

SHEET

C0.01

PREPARED UNDER THE DIRECT  
SUPERVISION OF  
JERRY W. DAVIDSON, P.E.  
COLORADO REG # 39226  
FOR AND ON BEHALF OF  
PERCEPTION DESIGN GROUP, INC.

REVISIONS

| NO. | DATE     | DESCRIPTION       |
|-----|----------|-------------------|
| 1   | 10/24/17 | INITIAL SUBMITTAL |
| 2   | 02/28/18 | SECOND SUBMITTAL  |
| 3   | 03/19/18 | PWS&D SUBMITTAL   |
| 4   | 05/25/18 | THIRD SUBMITTAL   |
| 5   | 08/31/18 | FOURTH SUBMITTAL  |



In addition to the notes in the above section of these roadway standards, the following notes shall appear on the cover sheet of all submittals containing roadways. The following notes shall be on all signage and striping plans:

11. Diamond grade material shall be used on all stop signs and overhead signs. All other roadside traffic control devices shall use high intensity grade sheeting. No fluorescent yellow green sheeting shall be used unless specifically approved by the Town of Parker.

13. All layouts for internally illuminated street name signs shall be submitted to the Town for review and approval prior to fabrication.

15. **Crosswalks:** Shall be constructed using preformed thermo-plastic or an approved equal.

Shall line up with handicap ramps.

marking material (including words and symbols) shall be as follows:

- For Concrete Surface:**  
Long line markings (channelization lines, skips, etc.) shall be epoxy paint.  
Other paint may be used for temporary application only when approved by the Town of Parker.

(Sand or water blast curing compound prior to installation of markings.)

Words, symbols, and crosswalks/stop bars shall be hot applied thermoplastic (90 mil), preformed plastic (90 mil), inlaid tape (STAMARK), Methyl-Methacralate, or as specified.

THIS REVIEW DOES NOT CONSTITUTE APPROVAL OF ANY PRIVATE ON-SITE IMPROVEMENTS WHICH MAY BE SHOWN. CONSTRUCTION CANNOT COMMENCE UNTIL ALL REQUIRED DRAINAGE/TRAFFIC REPORT(S), FINAL DEVELOPMENT PLAN(S), SPECIAL REVIEW(S), GRADING PERMIT, AND/OR OTHER PERMITS ARE COMPLETE, APPROVED AND ON FILE WITH THE TOWN OF PARKER

DATE \_\_\_\_\_

[illegible]

PARKER POINTE  
LOTS 1 THRU 15 AND TRACTS A AND B, PARKER POINTE FILING NO. 1  
SOUTHEAST CORNER PARKER ROAD AND STROH ROAD  
PARKER, COLORADO

date: 10/01/17

SHEET

# C0.02



\\PDG-NAS\PUBLIC\PROJECTS\2015-015 PARKER AND STROH.DWG\2015-015 CDS - COVER AND DETAILS.DWG 8/31/2018 11:34 AM

PROJECT GENERAL NOTES

GENERAL NOTES

1.

ALL MATERIALS, WORKMANSHIP, AND CONSTRUCTION OF IMPROVEMENTS SHALL MEET OR EXCEED THE CITY AND APPLICABLE UTILITY DISTRICT STANDARDS AND SPECIFICATIONS, AND APPLICABLE STATE AND FEDERAL REGULATIONS. WHERE THERE IS A CONFLICT BETWEEN THESE PLANS AND ANY APPLICABLE STANDARDS, THE HIGHER QUALITY STANDARD SHALL APPLY. ALL WORK WITHIN THE PUBLIC RIGHT-OF-WAY SHALL BE DONE IN ACCORDANCE WITH THE GOVERNING AUTHORITY'S STANDARDS AND SPECIFICATIONS. ALL REFERENCES TO PUBLISHED STANDARDS SHALL REFER TO THE LATEST REVISION OF SAID STANDARDS, UNLESS SPECIFICALLY STATED OTHERWISE.
2.

THE CONTRACTOR IS RESPONSIBLE FOR PROVIDING ALL LABOR AND MATERIALS NECESSARY FOR THE COMPLETION OF THE INTENDED IMPROVEMENTS SHOWN ON THESE PLANS OR DESIGNATED TO BE PROVIDED, INSTALLED, CONSTRUCTED, REMOVED, AND RELOCATED UNLESS SPECIFICALLY NOTED OTHERWISE.
3.

UTILITY TRENCHES ARE TO BE SLOPED OR BRACED AND SHEETED AS NECESSARY TO FURNISH SAFE WORKING CONDITIONS FOR THE WORKMEN AND THE PROTECTION OF OTHER UTILITIES IN COMPLIANCE WITH APPLICABLE LOCAL, STATE, AND FEDERAL HEALTH AND SAFETY RULES AND REGULATIONS.
4.

THE CONTRACTOR IS SPECIFICALLY CAUTIONED THAT THE LOCATION AND/OR ELEVATION OF EXISTING UTILITIES, AS SHOWN ON THESE PLANS, IS BASED ON RECORDS OF THE VARIOUS UTILITY COMPANIES AND WHERE POSSIBLE, MEASUREMENTS TAKEN IN THE FIELD. THE INFORMATION IS NOT TO BE RELIED ON AS BEING EXACT OR COMPLETE. THE CONTRACTOR MUST CALL THE LOCAL UTILITY LOCATION CENTER BEFORE ANY EXCAVATION TO REQUEST EXACT FIELD LOCATIONS OF THE UTILITIES. PRIOR TO CONSTRUCTION THE CONTRACTOR SHALL VERIFY PERTINENT LOCATIONS AND ELEVATIONS, ESPECIALLY AT CONNECTION POINTS AND POTENTIAL UTILITY CONFLICTS. IT SHALL BE THE RESPONSIBILITY OF THE CONTRACTOR TO RELOCATE ALL EXISTING UTILITIES THAT CONFLICT WITH THE PROPOSED IMPROVEMENTS SHOWN ON THESE PLANS AND TO COORDINATE SUCH RELOCATIONS WITH THE APPROPRIATE UTILITY PROVIDER AND ALL AFFECTED PARTIES.
5.

IT IS THE RESPONSIBILITY OF THE CONTRACTOR TO COORDINATE WITH THE APPROPRIATE UTILITY COMPANY/DISTRICT TO OBTAIN TEMPORARY POWER, TELEPHONE, AND WATER SERVICE DURING CONSTRUCTION. ALL COST FOR TEMPORARY SERVICES SHALL BE THE CONTRACTOR'S RESPONSIBILITY.
6.

THE CONTRACTOR SHALL COORDINATE AND COOPERATE WITH THE CITY AND ALL UTILITY COMPANIES/DISTRICTS INVOLVED WITH REGARD TO RELOCATIONS OR ADJUSTMENTS OF EXISTING UTILITIES DURING CONSTRUCTION AND TO ASSURE THAT THE WORK IS ACCOMPLISHED IN A TIMELY FASHION AND WITH A MINIMUM DISRUPTION OF SERVICE. THE CONTRACTOR SHALL BE RESPONSIBLE FOR CONTACTING ALL PARTIES AFFECTED BY ANY DISRUPTION OF ANY UTILITY SERVICE.
7.

IT IS THE RESPONSIBILITY OF THE CONTRACTOR TO COORDINATE ALL UTILITY RELOCATIONS, WHETHER SHOWN OR NOT SHOWN ON THE PLANS.
8.

THE CONTRACTOR SHALL BE RESPONSIBLE FOR ALL ASPECTS OF PROJECT SAFETY INCLUDING, BUT NOT LIMITED TO, EXCAVATION, TRENCHING, SHORING, TRAFFIC CONTROL, AND SECURITY.
9.

THE CONTRACTOR SHALL INSTALL AND MAINTAIN CONSTRUCTION FENCE PRIOR TO, AND THROUGHOUT CONSTRUCTION.
10.

THE CONTRACTOR SHALL BE RESPONSIBLE FOR COORDINATING ALL WORK AND INSPECTIONS AS REQUIRED BY THE CITY, STATE, OR LOCAL DISTRICTS. ALL NECESSARY INSPECTIONS AND/OR CERTIFICATIONS REQUIRED SHALL BE PERFORMED PRIOR TO ANNOUNCED BUILDING POSSESSION AND THE FINAL CONNECTION OF SERVICES. THE CONTRACTOR SHALL BE RESPONSIBLE FOR ALL COST ASSOCIATED WITH INSPECTION.
11.

THE CONTRACTOR SHALL NOTIFY THE CITY AND LOCAL UTILITY COMPANIES/DISTRICTS AT LEAST 48 HOURS PRIOR TO THE START OF ANY CONSTRUCTION.
12.

THE CONTRACTOR SHALL NOTIFY THE CITY AND LOCAL UTILITY COMPANIES/DITRICTS AT LEAST 48 HOURS PRIOR TO THE START OF ANY EARTH DISTURBING ACTIVITY.
13.

THE CONTRACTOR SHALL BE RESPONSIBLE FOR KEEPING ROADWAYS FREE AND CLEAR OF ALL CONSTRUCTION DEBRIS AND DIRT TRACKED FROM THE SITE.
14.

INCLUDED IN THIS PACKAGE IS THE DEMOLITION AND DISPOSAL OF ALL EXISTING UTILITIES, SITE IMPROVEMENTS AND SITE FURNISHINGS NEEDED FOR CONSTRUCTION OF THE IMPROVEMENTS SHOWN IN THIS SET OF CONSTRUCTION DRAWINGS. ALL QUESTIONS IN REGARD TO DEMOLITION SHALL BE SUBMITTED TO THE OWNER IN WRITING PRIOR TO BID.  
  
COORDINATES PROVIDED ON THE DRAWING SHALL BE VERIFIED. ANY WORK DONE INCORRECTLY BASED UPON THE PROVIDED COORDINATES SHALL BE THE RESPONSIBILITY OF THE CONTRACTOR AND FKED AT HIS OWN EXPENSE.
16.

RIM ELEVATIONS SHOWN ARE APPROXIMATE ONLY AND ARE NOT TO BE TAKEN AS FINAL ELEVATIONS. THE CONTRACTOR SHALL USE PRECAST CONCRETE ADJUSTMENT RINGS, GROUT, AND STEEL SHIMS TO ADJUST THE MANHOLE FRAMES TO THE REQUIRED FINAL GRADE IN CONFORMANCE WITH THE CITY OR UTILITY COMPANY/DISTRICT STANDARD SPECIFICATIONS. ALL FRAMES SHALL BE ADJUSTED TO FINAL GRADE PRIOR TO THE FINAL LIFT OF ASPHALT.
17.

IF, DURING THE CONSTRUCTION PROCESS, CONDITIONS ARE ENCOUNTERED BY THE CONTRACTOR, HIS SUBCONTRACTORS, OR OTHER AFFECTED PARTIES, WHICH COULD INDICATE A SITUATION THAT IS NOT IDENTIFIED IN THE PLANS OR SPECIFICATIONS, THE CONTRACTOR SHALL CONTACT THE PROJECT MANAGER FOR THE OWNER/DEVELOPER AND THE ENGINEER IMMEDIATELY.
18.

BENCHMARK VERIFICATION: THE CONTRACTOR SHALL USE BENCHMARKS AND DATUMS SHOWN HEREON TO SET PROJECT BENCHMARK(S), BY RUNNING A LEVEL LOOP BETWEEN AT LEAST TWO BENCHMARKS, AND SHALL PROVIDE SURVEY NOTES OF SUCH TO PROJECT ENGINEER PRIOR TO COMMENCING CONSTRUCTION.
19.

ALL WORK WITHIN THE PUBLIC RIGHT-OF-WAY SHALL BE DONE IN ACCORDANCE WITH THE GOVERNING AUTHORITY'S STANDARDS AND SPECIFICATIONS.

SITE/GRADING GENERAL NOTES

1.

CONTOURS SHOWN REPRESENT FINISHED ELEVATIONS. ADJUSTMENT TO SUBGRADE FOR ALL STRUCTURES (IE PAVING, SIDEWALKS, SLABS, ETC) IS THE RESPONSIBILITY OF THE CONTRACTOR. IN ADDITION, THE CONTRACTOR IS RESPONSIBLE FOR HIS OWN ESTIMATE OF EARTHWORK QUANTITIES.
2.

EXISTING SPOT ELEVATIONS AT MATCH POINTS WERE DERIVED FROM CONTOURS PROVIDED WITH THE SITE MAPPING AND ARE ANTICIPATED TO BE +/- AND SHALL BE VERIFIED PRIOR TO ANY CONSTRUCTION. ANY DEVIATION SHALL BE REPORTED TO THE ENGINEER.
3.

PRIOR TO PLACING ANY CONCRETE CURB, GUTTER, PANS, AND ACCESSIBLE RAMPS, THE FORMWORK ELEVATIONS SHALL BE VERIFIED AND PROVIDED TO THE PROJECT ENGINEER FOR REVIEW AND APPROVAL. ANY WORK THAT DOES NOT COMPLY WITH THIS REQUIREMENT AND IS PLACED IN ERROR WILL BE THE RESPONSIBILITY OF THE CONTRACTOR.
4.

NO PROPOSED LANDSCAPED SLOPE SHALL EXCEED 3:1, OR AS SPECIFIED OTHERWISE BY LOCAL CODE.
5.

CONTRACTOR SHALL REFER TO BUILDING ARCHITECTURAL PLANS FOR EXACT DIMENSIONS AND LOCATIONS OF BUILDINGS AND APPURTENANCES. THE EARTHWORK FOR ALL BUILDING FOUNDATIONS AND SLABS SHALL BE IN ACCORDANCE WITH THE ARCHITECTURAL BUILDING PLANS AND SPECIFICATIONS AND THE GEOTECHNICAL REPORT PREPARED SPECIFICALLY FOR THIS SITE.
6.

ALL LANDSCAPED AREAS ARE TO BE CONDITIONED PER THE REQUIREMENTS OF THE LANDSCAPE PLANS. ALL DISTURBED AREAS THAT ARE NOT DESIGNATED TO BE PAVED SHALL BE LANDSCAPED OR SEEDED ACCORDING TO THE LANDSCAPE PLAN(S) AND GRADING, EROSION AND SEDIMENT CONTROL PLAN(S).
7.

ALL PROPOSED SPOT ELEVATIONS ARE FLOWLINE ELEVATIONS UNLESS OTHERWISE NOTED. SPOT ELEVATIONS TAKE PRECEDENCE OVER CONTOURS AND SLOPES SHOWN. CONTRACTOR SHALL NOTIFY ENGINEER OF SPOT ELEVATIONS WHICH DO NOT APPEAR TO BE CONSISTENT WITH THE CONTOURS AND SLOPES. SPOT ELEVATIONS AND SPECIFIC PROFILE DATA SHALL BE USED FOR SETTING ELEVATIONS OF CURB AND GUTTER AND UTILITIES. THE CONTRACTOR SHALL ADJUST AND/OR CUT EXISTING PAVEMENT AS NECESSARY TO ASSURE A SMOOTH FIT AND CONTINUOUS GRADE.
8.

ASPHALT GRADES SHALL NOT BE LESS THAN 1.00% IN THE DIRECTION OF FLOW; CURB AND GUTTER AND CONCRETE PAN GRADES SHALL NOT BE LESS THAN 0.50% IN THE DIRECTION OF FLOW. THE CONTRACTOR SHALL MAINTAIN POSITIVE DRAINAGE IN ALL PAVEMENT AREAS AND ALONG ALL CURBS. PAVEMENT OR CURBS WHICH DO NOT PROVIDE PROPER DRAINAGE MUST BE REMOVED AND REPLACED AT THE CONTRACTOR'S EXPENSE.
9.

HANDICAP PARKING STALLS SHALL BE PAINTED AND SIGNED IN ACCORDANCE WITH CURRENT ADA STANDARDS AND REGULATIONS.
10.

HANDICAP RAMPS SHALL BE CONSTRUCTED IN ACCORDANCE WITH CURRENT ADA STANDARDS AND REGULATIONS.
11.

THE FOLLOWING IS APPLICABLE TO ALL CONSTRUCTION WITHIN THE LIMITS OF THIS PROJECT:

a.

THE MAXIMUM CROSS SLOPE OF ANY SIDEWALK OR PEDESTRIAN ACCESS ROUTE SHALL BE 2.0%. THE SLOPE SHALL BE MEASURED PERPENDICULAR TO THE DIRECTION OF TRAVEL.

b.

THE GRADE OF HANDICAP PARKING STALLS SHALL NOT EXCEED 2.0% IN ANY DIRECTION. HANDICAP PARKING SHALL HAVE AN ACCESSIBLE ROUTE TO THE BUILDING ENTRY AS SHOWN ON THE DRAWINGS.

c.

HANDICAP ACCESSIBLE ROUTES SHALL HAVE A MAXIMUM LONGITUDINAL GRADE OF 5.0%. ACCESSIBLE ROUTES EXCEEDING 5.0% SHALL BE CONSTRUCTED WITH RAMPS AND HAND RAILS HAVING A MAXIMUM SLOPE OF 8.33% FOR A MAXIMUM RISE OF 30 INCHES. A 5-FOOT BY 5-FOOT LANDING PAD (WITH A 2 PERCENT MAXIMUM SLOPE IN ANY DIRECTION) SHALL BE CONSTRUCTED AT THE BOTTOM AND TOP OF ALL RAMP.
12.

PRIOR TO PLACEMENT OF CURB AND PAVEMENT CONTRACTOR SHALL VERIFY COMPLIANCE WITH ADA STANDARDS.
13.

IF DURING THE GRADING AND CONSTRUCTION PROCESS CONDITIONS ARE ENCOUNTERED BY THE CONTRACTOR, HIS SUBCONTRACTORS, OR OTHER AFFECTED PARTIES WHICH COULD INDICATE A SITUATION THAT IS NOT IDENTIFIED IN THE PLANS OR SPECIFICATIONS, THE CONTRACTOR SHALL CONTACT THE PROJECT MANAGER FOR THE DEVELOPER/OWNER, THE ENGINEER, AND THE GEOTECHNICAL ENGINEER IMMEDIATELY.
14.

ALL GRATES, MANHOLE RIMS, VALVE BOXES, VALVE COVERS, CLEANOUTS, AND VAULT OR BOX COVERS SHALL BE ADJUSTED TO "AS CONSTRUCTED" FINISHED GRADE PRIOR TO THE FINAL LIFT OF ASPHALT.
15.

ALL CONCRETE PAVEMENT, CONCRETE FLATWORK, CONCRETE STRUCTURES, AND CONCRETE UTILITIES SHALL BE INSTALLED IN ACCORDANCE WITH THE MATERIAL RECOMMENDATIONS OF THE GEOTECHNICAL REPORT PREPARED SPECIFICALLY FOR THIS SITE.
16.

CONCRETE PAVEMENT JOINTS SHALL MEET THE REQUIREMENTS OF CDOT STANDARDS AND SPECIFICATIONS, AND CDOT STANDARD PLAN NO. M-412-1, UNLESS NOTED OTHERWISE.
17.

ALL SIGNING AND STRIPING WILL BE IN ACCORDANCE WITH THE MANUAL OF UNIFORM TRAFFIC CONTROL DEVICES (MUTCD) AND LOCAL CODES.
18.

REFER TO ARCHITECTURAL PLANS FOR BUILDING SIGNAGE LOCATIONS.
19.

CONTRACTOR SHALL COORDINATE SIGNAGE PERMIT, INSTALLATION, AND SPECIFICATIONS WITH OWNER AND SIGNAGE MANUFACTURER.
20.

CONTRACTOR SHALL VERIFY SIZE AND LOCATION OF ANY AND ALL ALLOWABLE MONUMENT OR POLE SIGNAGE WITH OWNER AND SIGNAGE MANUFACTURER, AND PROVIDE SHOP DRAWINGS PRIOR TO FABRICATION TO THE OWNER FOR APPROVAL.
21.

REFER TO THE SITE PLAN FOR EXTENT OF PAVEMENT AND PAVEMENT SECTIONS.
22.

GRADES WITHIN ASPHALT PAVING AREAS SHALL BE CONSTRUCTED TO WITHIN 0.10 FEET OF THE DESIGN GRADE. HOWEVER, THE CONTRACTOR SHALL MAINTAIN POSITIVE DRAINAGE IN ALL PAVEMENT AREAS AND ALONG CURBS. CURBS OR PAVEMENT AREAS WHICH DO NOT PROVIDE PROPER DRAINAGE MUST BE REMOVED AND REPLACED AT THE CONTRACTOR'S EXPENSE.
23.

THE CONTRACTOR SHALL ASSURE POSITIVE DRAINAGE AWAY FROM BUILDINGS FOR ALL LANDSCAPED AND PAVED AREAS.
24.

THE CONTRACTOR SHALL BE RESPONSIBLE FOR THE RESTORATION OF ANY EXISTING IMPROVEMENTS INCLUDING, BUT NOT LIMITED TO STREET PAVEMENT, FENCES, SOD, LANDSCAPING, SPRINKLER SYSTEMS, AND UTILITIES DISTURBED DURING CONSTRUCTION TO THEIR ORIGINAL LOCATION AND CONDITION.
25.

IF ANY EXISTING STRUCTURES, SIDEWALK, AND/OR CURB AND GUTTER MODIFIED OR TO REMAIN ARE DAMAGED DURING CONSTRUCTION, IT SHALL BE THE CONTRACTOR'S RESPONSIBILITY TO REPAIR AND/OR REPLACE THE EXISTING STRUCTURE AS NECESSARY TO RETURN IT TO EXISTING CONDITIONS OR BETTER PRIOR TO PROJECT CLOSE OUT.
26.

THE CONTRACTOR SHALL PROTECT THE PROJECT BENCHMARK(S) THROUGHOUT CONSTRUCTION AND SET ADDITIONAL PROJECT BENCHMARKS AS NECESSARY TO MAINTAIN VERTICAL CONTROL THROUGHOUT THE DURATION OF THE PROJECT.
27.

THE CONTRACTOR SHALL INSPECT AND REPAIR EXISTING DRAINAGE STRUCTURES AS NEEDED, AND CLEAN OUT EXISTING PIPES TO REMOVE ALL SILT AND DEBRIS.

MSE RETAINING WALL GENERAL NOTES

1.

CONTRACTOR SHALL PROVIDE FULL DESIGN AND CONSTRUCTION OF THE MSE RETAINING WALLS IN ACCORDANCE WITH ALL APPLICABLE LOCAL, STATE, AND INDUSTRY STANDARDS AND SPECIFICATIONS.
2.

THE ALIGNMENT OF THE MSE WALLS IS SHOWN ON THE PLANS AND ASSOCIATED PROFILES DEPICTING THE FINISHED GRADE AT THE TOP OF THE WALL (TOW) AND BOTTOM OF THE WALL (BOW) AND IS NOT INTENDED TO SHOW ANY PORTION OF THE WALL BELOW FINISHED GRADE. CHANGES IN THE TOP OF WALL ELEVATIONS SHALL BE ACHIEVED BY UNIFORMLY STEPPING THE WALL.
3.

CONTRACTOR IS REQUIRED TO:

a.

REVIEW THE GEOTECHNICAL REPORT FOR THE SITE AND VERIFY THE REPORT PROVIDES ALL INFORMATION REQUIRED FOR THE DESIGN OF THE WALL.

b.

PROVIDE FULL DESIGN OF THE WALL INCLUDING DESIGN CALCULATIONS AND CONSTRUCTION DRAWINGS PREPARED BY A LICENSED ENGINEER TO BE SUBMITTED TO THE CITY FOR APPROVAL. THE DESIGN SHALL CONSIDER THE LONG TERM STRUCTURAL STABILITY OF THE WALL AND ADDRESS DRAINAGE BEHIND THE WALL.

c.

OBTAIN ALL PERMITS REQUIRED FOR THE WORK.

d.

VERIFY EXISTING AND PROPOSED ELEVATIONS AT TOP OF WALL.

e.

PROVIDE ALL MATERIALS AND LABOR REQUIRED FOR CONSTRUCTION AND INSTALLATION OF THE WALL.

f.

PROVIDE MATERIAL TESTING OF ALL MATERIALS USED FOR CONSTRUCTION OF WALLS.

g.

DETAIL, PROVIDE, AND INSTALL A PEDESTRIAN GUARDRAIL ALONG THE TOP OF ALL WALLS INSTALLED. SUBMIT DETAILS TO THE ARCHITECT FOR APPROVAL PRIOR TO INSTALLATION.

h.

SUBMIT TO THE ARCHITECT A COLOR AND TEXTURE SAMPLE OF THE BLOCK TO BE USED PRIOR TO INSTALLATION.

GENERAL NOTES

PARKER POINTE  
LOTS 1 THRU 15 AND TRACTS A AND B, PARKER POINTE FILING NO. 1  
SOUTHEAST CORNER PARKER ROAD AND STROH ROAD  
PARKER, COLORADO

design by: JWD  
approved by: JWD  
project no.: 2015-015

date: 10/01/17

SHEET

C0.03

PREPARED UNDER THE DIRECT  
SUPERVISION OF  
JERRY W. DAVIDSON, P.E.  
COLORADO REG # 39228  
FOR AND ON BEHALF OF  
PERCEPTION DESIGN GROUP, INC.

| NO. | DATE     | DESCRIPTION       |
|-----|----------|-------------------|
| 1   | 08/31/18 | FOURTH SUBMITTAL  |
| 2   | 05/25/18 | THIRD SUBMITTAL   |
| 3   | 03/19/18 | PWSO SUBMITTAL    |
| 4   | 02/28/18 | SECOND SUBMITTAL  |
| 5   | 10/24/17 | INITIAL SUBMITTAL |

REVISIONS

THE TOWN OF PARKER REVIEW CONSTITUTES GENERAL COMPLIANCE WITH THE TOWN'S STANDARDS AND APPROVED VARIANCES, SUBJECT TO THESE PLANS BEING STAMPED, SIGNED, AND DATED BY THE PROFESSIONAL ENGINEER OF RECORD. REVIEW BY THE TOWN DOES NOT CONSTITUTE APPROVAL OF THE PLAN DESIGN OR ACCURACY AND CORRECTNESS OF ENGINEERING CALCULATIONS. ERRORS IN THE DESIGN OR CALCULATIONS REMAIN THE RESPONSIBILITY OF THE REGISTERED PROFESSIONAL ENGINEER WHOSE STAMP AND SIGNATURE ARE AFFIXED TO THIS DOCUMENT.


THIS REVIEW DOES NOT CONSTITUTE APPROVAL OF ANY PRIVATE ON-SITE IMPROVEMENTS WHICH MAY BE SHOWN. CONSTRUCTION CANNOT COMMENCE UNTIL ALL REQUIRED DRAINAGE/TRAFFIC REPORT(S), FINAL DEVELOPMENT PLAN(S), SPECIAL REVIEW(S), GRADING PERMIT, AND/OR OTHER PERMITS ARE COMPLETE, APPROVED AND ON FILE WITH THE TOWN OF PARKER

TOWN OF PARKER, DIRECTOR OF ENGINEERING

DATE




I:\PDG-NAS\PUBLIC\PROJECTS\2015-015 PARKER AND STROH\DWG\2015-015 CDS - SITE AND HC.DWG 8/31/2018 12:21 PM

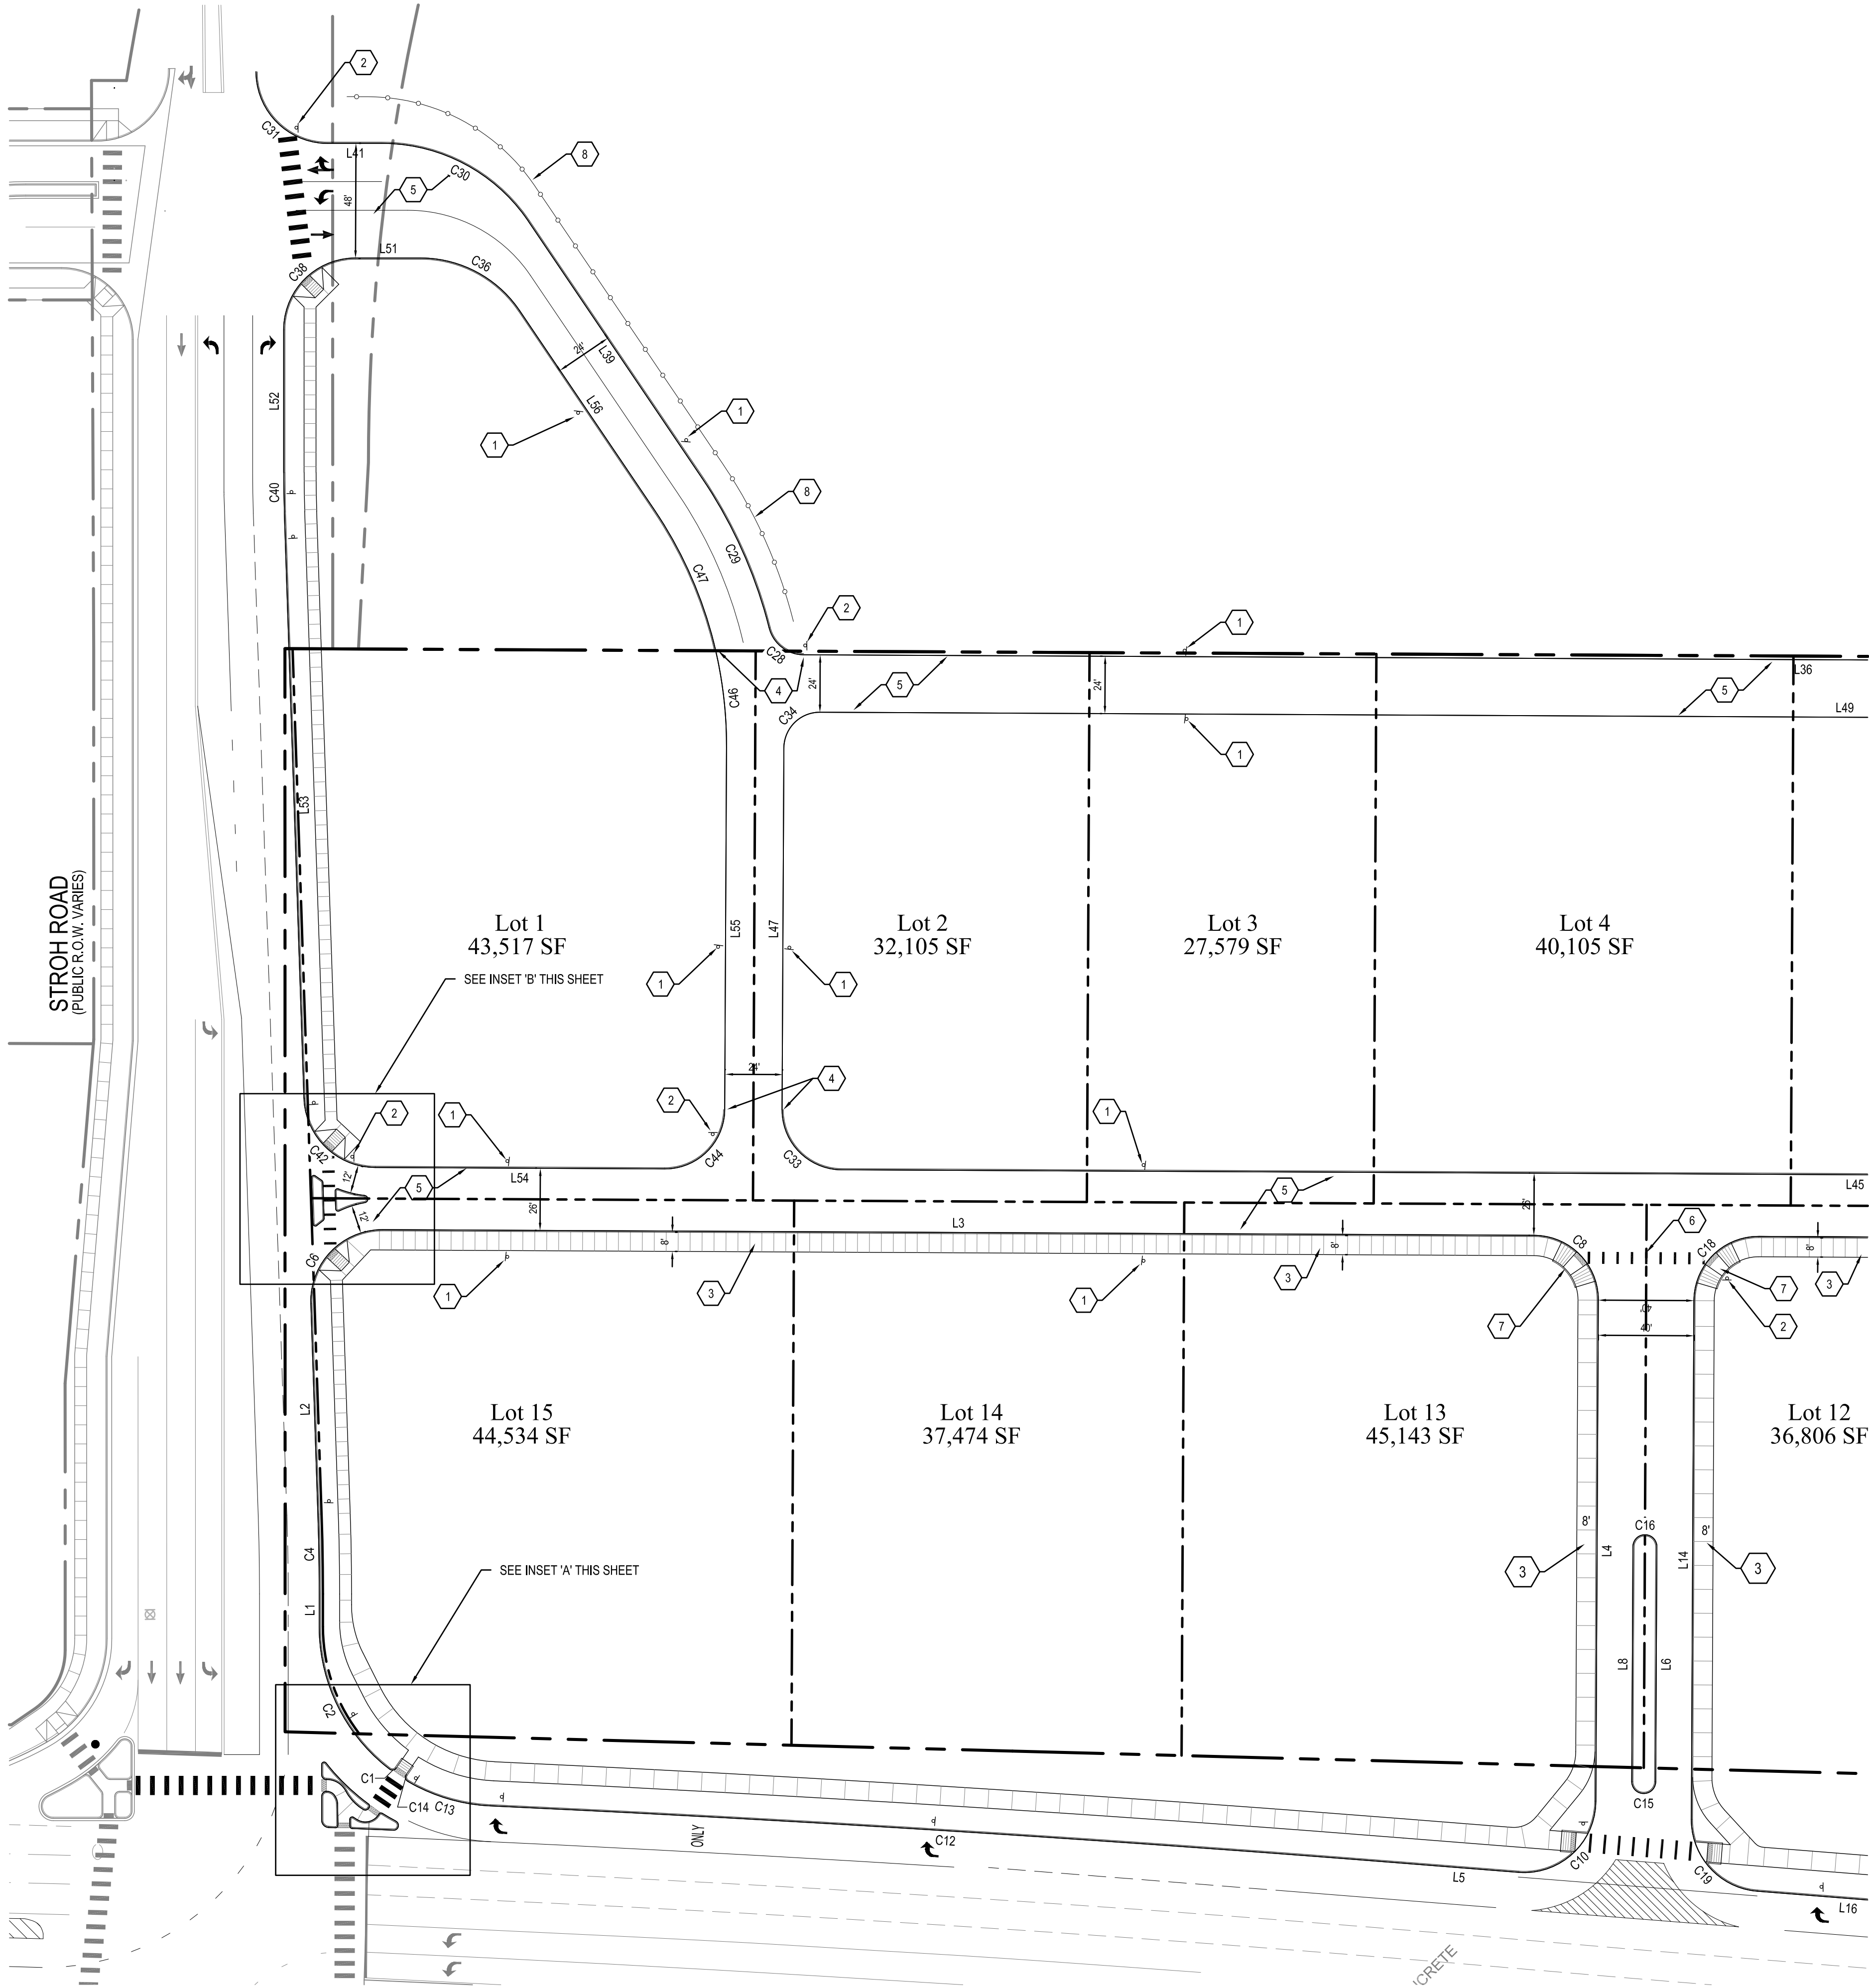


SEE SHEET C1.11

CURB DIMENSIONS SHOWN ARE TO FLOWLINE.  
ALL RADIUS DIMENSIONS SHOWN ARE TO FLOWLINE  
UNLESS OTHERWISE NOTED.


SEE SHEET C1.12 FOR HORIZONTAL CONTROL TABLES

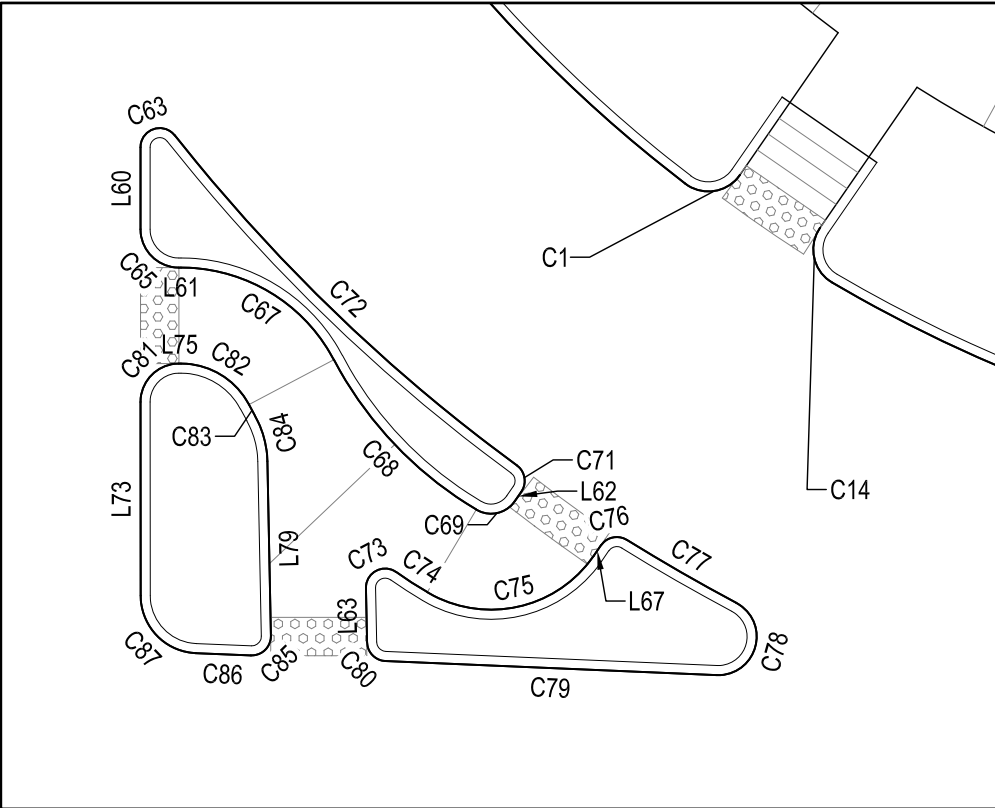

INSET 'A'

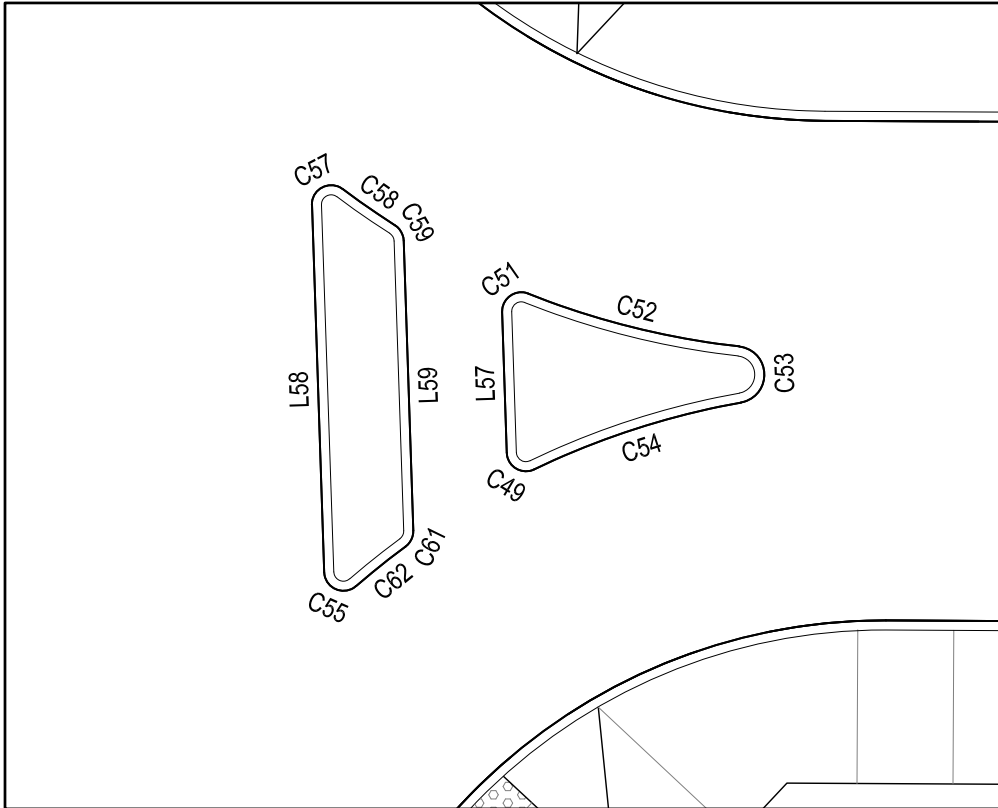

INSET 'B'

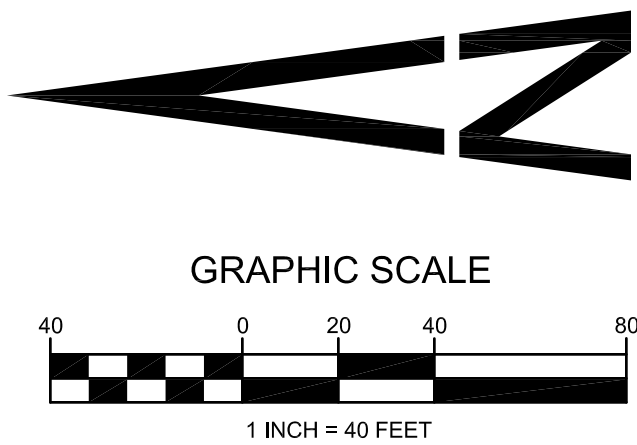

THE TOWN OF PARKER REVIEW CONSTITUTES GENERAL COMPLIANCE WITH THE TOWN'S STANDARDS AND APPROVED VARIANCES. SUBJECT TO THESE PLANS BEING STAMPED, SIGNED, AND DATED BY THE PROFESSIONAL ENGINEER OF RECORD. REVIEW BY THE TOWN DOES NOT CONSTITUTE APPROVAL OF THE PLAN DESIGN OR ACCURACY AND CORRECTNESS OF ENGINEERING CALCULATIONS. ERRORS IN THE DESIGN OR CALCULATIONS REMAIN THE RESPONSIBILITY OF THE REGISTERED PROFESSIONAL ENGINEER WHOSE STAMP AND SIGNATURE ARE AFFIXED TO THIS DOCUMENT.

THIS REVIEW DOES NOT CONSTITUTE APPROVAL OF ANY PRIVATE ON-SITE IMPROVEMENTS WHICH MAY BE SHOWN. CONSTRUCTION CANNOT COMMENCE UNTIL ALL REQUIRED DRAINAGE/TRAFFIC REPORT(S), FINAL DEVELOPMENT PLAN(S), SPECIAL REVIEW(S), GRADING PERMIT, AND/OR OTHER PERMITS ARE COMPLETE, APPROVED AND ON THE FILE WITH THE TOWN OF PARKER.

TOWN OF PARKER, DIRECTOR OF ENGINEERING

DATE

CAUTION: NOTICE TO CONTRACTOR THE CONTRACTOR IS SPECIFICALLY CAUTIONED THAT THE LOCATION AND/OR ELEVATION OF EXISTING UTILITIES AS SHOWN ON THESE PLANS IS BASED ON RECORDS OF THE VARIOUS UTILITY COMPANIES AND, WHERE POSSIBLE, MEASUREMENTS TAKEN IN THE FIELD. THE INFORMATION IS NOT TO BE RELIED ON AS BEING EXACT OR COMPLETE. THE CONTRACTOR MUST CALL THE LOCAL UTILITY LOCATION CENTER AT LEAST 48 HOURS BEFORE ANY EXCAVATION TO REQUEST EXACT FIELD LOCATIONS OF THE UTILITIES. IT SHALL BE THE RESPONSIBILITY OF THE CONTRACTOR TO RELOCATE ALL EXISTING UTILITIES WHICH CONFLICT WITH THE PROPOSED IMPROVEMENTS SHOWN ON THE PLANS.

CALL UTILITY NOTIFICATION  
CENTER OF COLORADO  
1-800-922-1987  
CALL 2-BUSINESS DAYS IN ADVANCE  
BEFORE YOU DIG, GRADE, OR EXCAVATE  
FOR THE MARKING OF UNDERGROUND  
MEMBER UTILITIES.

CONSTRUCTION NOTES

1. INSTALL "NO PARKING FIRE LANE" SIGN. SEE SHEET C6.91.
2. INSTALL STOP SIGN. SEE SHEET C6.90.
3. CONSTRUCT PRIVATE CONCRETE SIDEWALK AT WIDTH SHOWN. SEE SHEET C6.90.
4. END / BEGIN CURB AND GUTTER.
5. CONSTRUCT HEAVY DUTY ASPHALT PAVEMENT. SEE GEOTECHNICAL REPORT.
6. PAINT CROSSWALK. SEE SHEET 6.91.
7. CONSTRUCT CURB RAMP WITH DETECTABLE WARNING. SEE SHEET C6.90.
8. CONSTRUCT NEW FENCE, MATCH EXISTING FENCE STYLE AND MATERIALS. 3 RAIL WOOD FENCE WITH STONE PILLARS.

SIGNAGE STRIPING AND HORIZONTAL  
CONTROL PLAN NORTH

design by: JWD  
approved by: JWD  
project no.: 2015-015

date: 10/01/17

SHEET

C1.10

PREPARED UNDER THE DIRECT  
SUPERVISION OF  
JERRY W. DAVIDSON, P.E.  
COLORADO REG # 30226  
FOR AND ON BEHALF OF  
PERCEPTION DESIGN GROUP, INC.


| DATE     | DESCRIPTION       | REVISIONS |
|----------|-------------------|-----------|
| 08/31/18 | FOURTH SUBMITTAL  |           |
| 05/25/18 | THIRD SUBMITTAL   |           |
| 03/19/18 | PWSD SUBMITTAL    |           |
| 02/28/18 | SECOND SUBMITTAL  |           |
| 10/24/17 | INITIAL SUBMITTAL |           |





I:\PDG-NAS\PUBLIC\PROJECTS\2015-015 PARKER AND STROH.DWG\2015-015 CDS - SITE AND HC.DWG 8/31/2018 12:24 PM

SEE SHEET C1.10

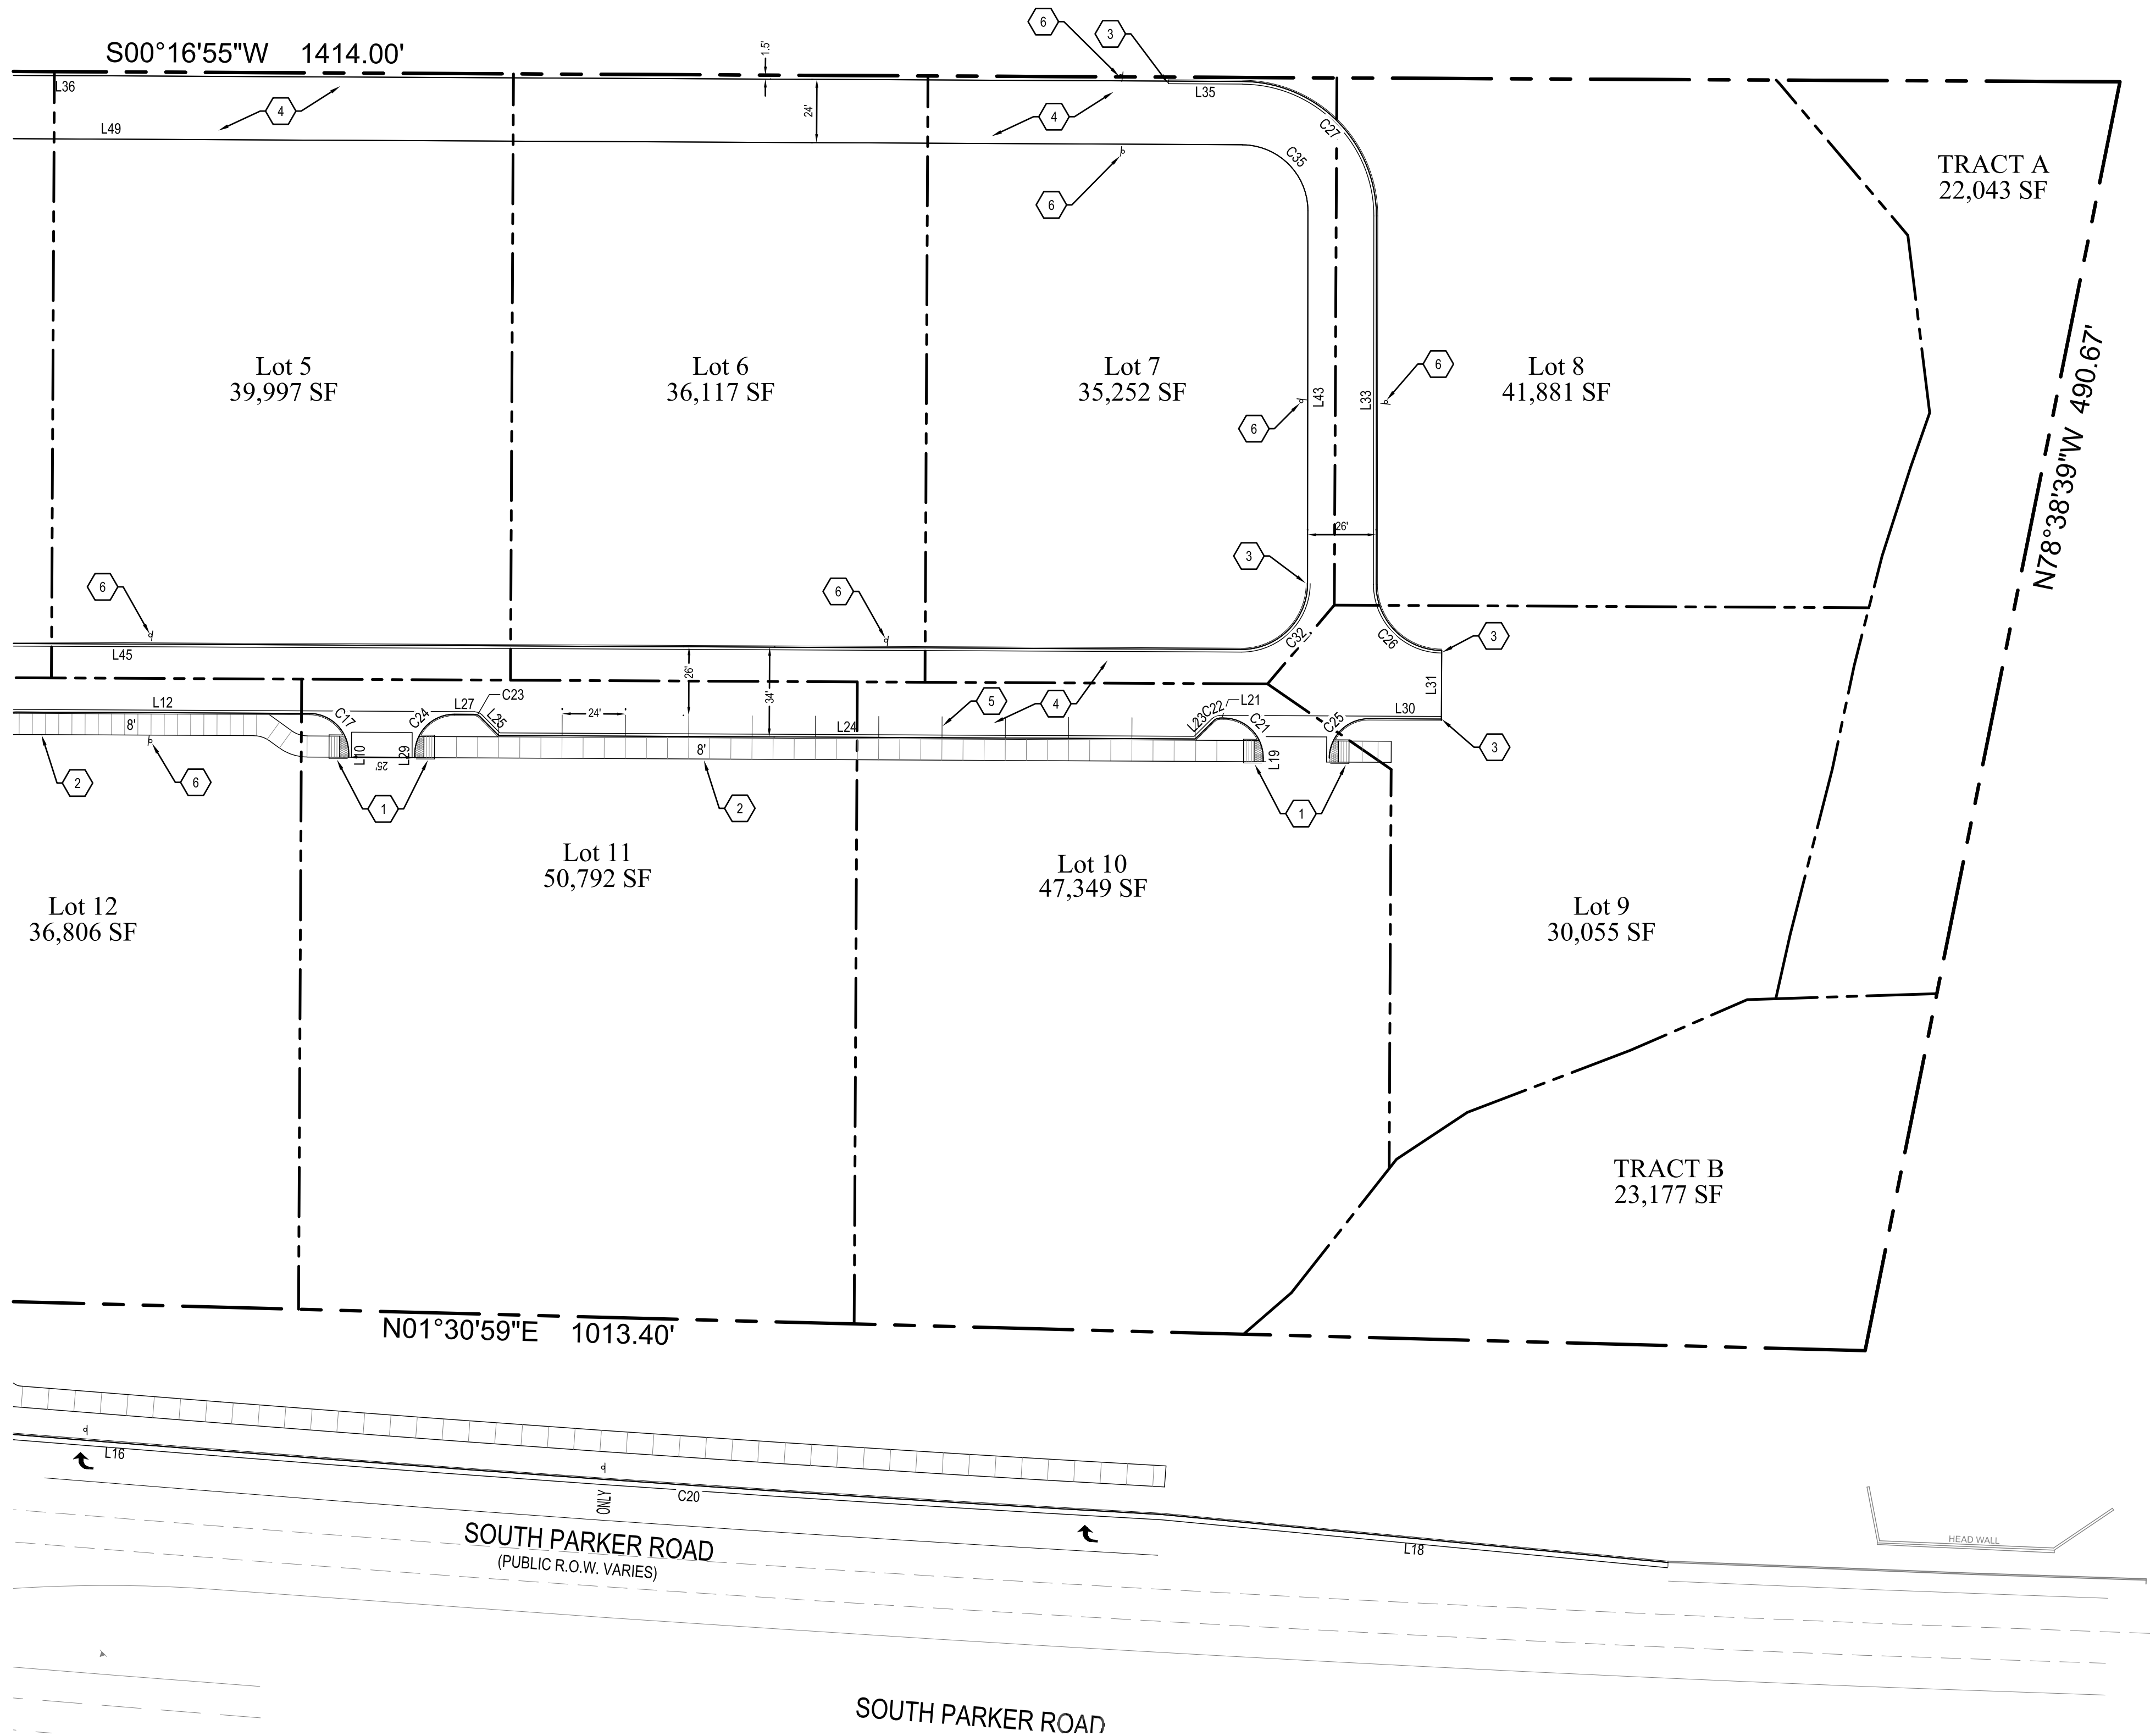

CAUTION: NOTICE TO CONTRACTOR THE CONTRACTOR IS SPECIFICALLY CAUTIONED THAT THE LOCATION AND/OR ELEVATION OF EXISTING UTILITIES AS SHOWN ON THESE PLANS IS BASED ON RECORDS OF THE VARIOUS UTILITY COMPANIES AND, WHERE POSSIBLE, MEASUREMENTS TAKEN IN THE FIELD. THE INFORMATION IS NOT TO BE RELIED ON AS BEING EXACT OR COMPLETE. THE CONTRACTOR MUST CALL THE LOCAL UTILITY LOCATION CENTER AT LEAST 48 HOURS BEFORE ANY EXCAVATION TO REQUEST EXACT FIELD LOCATIONS OF THE UTILITIES. IT SHALL BE THE RESPONSIBILITY OF THE CONTRACTOR TO RELOCATE ALL EXISTING UTILITIES WHICH CONFLICT WITH THE PROPOSED IMPROVEMENTS SHOWN ON THE PLANS.


CALL UTILITY NOTIFICATION  
CENTER OF COLORADO  
1-800-922-1987  
CALL 2-BUSINESS DAYS IN ADVANCE  
BEFORE YOU DIG, GRADE, OR EXCAVATE  
FOR THE MARKING OF UNDERGROUND  
MEMBER UTILITIES.

CONSTRUCTION NOTES

- 1 CONSTRUCT CURB RAMP WITH DETECTABLE WARNING. SEE SHEET C6.90.
- 2 CONSTRUCT PRIVATE CONCRETE SIDEWALK AT WIDTH SHOWN. SEE SHEET C6.90.
- 3 END / BEGIN CURB AND GUTTER.
- 4 CONSTRUCT HEAVY DUTY ASPHALT PAVEMENT. SEE GEOTECHNICAL REPORT.
- 5 PAINT PARKING SPACE STRIPING WITH 4" WIDE WHITE TRAFFIC PAINT.
- 6 INSTALL "NO PARKING FIRE LANE" SIGN. SEE SHEET C6.91.

CURB DIMENSIONS SHOWN ARE TO FLOWLINE.  
ALL RADIUS DIMENSIONS SHOWN ARE TO FLOWLINE  
UNLESS OTHERWISE NOTED.

SEE SHEET C1.12 FOR HORIZONTAL CONTROL TABLES

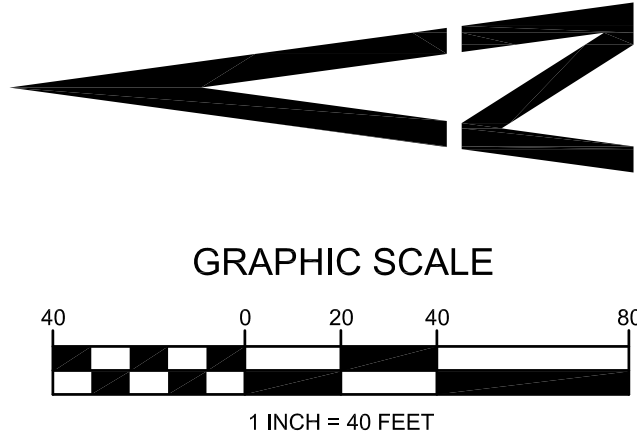

THE TOWN OF PARKER REVIEW CONSTITUTES GENERAL COMPLIANCE WITH THE TOWN'S STANDARDS AND APPROVED VARIANCES, SUBJECT TO THESE PLANS BEING STAMPED, SIGNED, AND DATED BY THE PROFESSIONAL ENGINEER OF RECORD. REVIEW BY THE TOWN DOES NOT CONSTITUTE APPROVAL OF THE PLAN DESIGN OR ACCURACY OR CORRECTNESS OF ENGINEERING CALCULATIONS. ERRORS IN THE DESIGN OR CALCULATIONS REMAIN THE RESPONSIBILITY OF THE REGISTERED PROFESSIONAL ENGINEER WHOSE STAMP AND SIGNATURE ARE AFFIXED TO THIS DOCUMENT.

THIS REVIEW DOES NOT CONSTITUTE APPROVAL OF ANY PRIVATE ON-SITE IMPROVEMENTS WHICH MAY BE SHOWN. CONSTRUCTION CANNOT COMMERCE UNTIL ALL REQUIRED DRAINAGE/ TRAFFIC REPORT(S), FINAL DEVELOPMENT PLAN(S), SPECIAL REVIEW(S), GRADING PERMIT, AND/OR OTHER PERMITS ARE COMPLETE, APPROVED AND ON THE FILE WITH THE TOWN OF PARKER.

design by: JWD  
approved by: JWD  
project no.: 2015-015

date: 10/01/17

TOWN OF PARKER, DIRECTOR OF ENGINEERING DATE

SIGNAGE STRIPING AND HORIZONTAL  
CONTROL PLAN SOUTH

design by: JWD  
approved by: JWD  
project no.: 2015-015

date: 10/01/17

SHEET

C1.11

PREPARED UNDER THE DIRECT  
SUPERVISION OF  
JERRY W. DAVIDSON, P.E.  
COLORADO REG # 30226  
FOR AND ON BEHALF OF  
PERCEPTION DESIGN GROUP, INC.

| NO.      | DATE | DESCRIPTION       | REVISIONS |
|----------|------|-------------------|-----------|
| 08/31/18 |      | FOURTH SUBMITTAL  |           |
| 05/25/18 |      | THIRD SUBMITTAL   |           |
| 03/19/18 |      | PWSD SUBMITTAL    |           |
| 02/28/18 |      | SECOND SUBMITTAL  |           |
| 10/24/17 |      | INITIAL SUBMITTAL |           |

PARKER POINTE  
LOTS 1 THRU 15 AND TRACTS A AND B, PARKER POINTE FILING NO. 1  
SOUTHEAST CORNER PARKER ROAD AND STROH ROAD  
PARKER, COLORADO





I:\PDG-NAS\PUBLIC\PROJECTS\2015-015 PARKER AND STROH\DWG\2015-015 CDS - SITE AND HC.DWG 8/31/2018 12:27 PM

CALL UTILITY NOTIFICATION  
CENTER OF COLORADO  
1-800-922-1987  
CALL 2-BUSINESS DAYS IN ADVANCE  
BEFORE YOU DIG, GRADE, OR EXCAVATE  
FOR THE MARKING OF UNDERGROUND  
MEMBER UTILITIES.

CAUTION: NOTICE TO CONTRACTOR THE CONTRACTOR IS SPECIFICALLY CAUTIONED THAT THE LOCATION AND/OR ELEVATION OF EXISTING UTILITIES AS SHOWN ON THESE PLANS IS BASED ON RECORDS OF THE VARIOUS UTILITY COMPANIES AND, WHERE POSSIBLE, MEASUREMENTS TAKEN IN THE FIELD. THE INFORMATION IS NOT TO BE RELIED ON AS BEING EXACT OR COMPLETE. THE CONTRACTOR MUST CALL THE LOCAL UTILITY LOCATION CENTER AT LEAST 48 HOURS BEFORE ANY EXCAVATION TO REQUEST EXACT FIELD LOCATIONS OF THE UTILITIES. IT SHALL BE THE RESPONSIBILITY OF THE CONTRACTOR TO RELOCATE ALL EXISTING UTILITIES WHICH CONFLICT WITH THE PROPOSED IMPROVEMENTS SHOWN ON THE PLANS.

| Parcel Line and Curve Table |        |               |          |
|-----------------------------|--------|---------------|----------|
| Line #/Curve #              | Length | Bearing/Delta | Radius   |
| C1                          | 3.24   | 92°51'59"     | 2.00     |
| C2                          | 68.73  | 52°30'34"     | 75.00    |
| C4                          | 33.35  | 1°54'33"      | 1001.00  |
| C6                          | 48.28  | 92°11'59"     | 30.00    |
| C8                          | 42.41  | 90°00'00"     | 27.00    |
| C10                         | 49.34  | 94°14'28"     | 30.00    |
| C12                         | 381.85 | 1°51'32"      | 11769.50 |
| C13                         | 36.32  | 27°44'56"     | 75.00    |
| C14                         | 3.29   | 94°12'09"     | 2.00     |
| C15                         | 15.71  | 180°00'00"    | 5.00     |
| C16                         | 15.71  | 180°00'00"    | 5.00     |
| C17                         | 23.56  | 90°00'00"     | 15.00    |
| C18                         | 42.41  | 90°00'00"     | 27.00    |
| C19                         | 44.90  | 85°45'32"     | 30.00    |
| C20                         | 359.21 | 1°17'39"      | 15904.30 |
| C21                         | 23.56  | 90°00'00"     | 15.00    |
| C22                         | 2.36   | 45°00'00"     | 3.00     |
| C23                         | 2.36   | 45°00'00"     | 3.00     |
| C24                         | 23.56  | 90°00'00"     | 15.00    |
| C25                         | 23.56  | 90°00'00"     | 15.00    |
| C26                         | 39.17  | 89°46'34"     | 25.00    |
| C27                         | 79.85  | 89°42'33"     | 51.00    |
| C28                         | 19.75  | 75°27'29"     | 15.00    |
| C29                         | 69.14  | 19°48'24"     | 200.00   |
| C30                         | 72.25  | 55°56'31"     | 74.00    |

| Parcel Line and Curve Table |        |                  |        |
|-----------------------------|--------|------------------|--------|
| Line #/Curve #              | Length | Bearing/Delta    | Radius |
| L6                          | 98.23  | N89° 43' 05.45"W |        |
| L8                          | 98.23  | S89° 43' 05.45"E |        |
| L10                         | 1.51   | S89° 43' 05.45"E |        |
| L12                         | 111.17 | N0° 16' 54.55"E  |        |
| L14                         | 216.99 | N89° 43' 05.45"W |        |
| L16                         | 76.92  | S4° 31' 22.85"W  |        |
| L18                         | 192.51 | S5° 24' 48.29"W  |        |
| L19                         | 1.50   | S89° 43' 05.45"E |        |
| L21                         | 1.57   | N0° 16' 54.55"E  |        |
| L23                         | 10.07  | N44° 43' 05.45"W |        |
| L24                         | 264.00 | N0° 16' 54.55"E  |        |
| L25                         | 10.07  | N45° 16' 54.55"E |        |
| L27                         | 7.57   | N0° 16' 54.55"E  |        |
| L29                         | 1.50   | N89° 43' 05.45"W |        |
| L30                         | 27.45  | N0° 16' 54.55"E  |        |
| L31                         | 26.51  | S89° 43' 05.45"E |        |
| L33                         | 139.72 | S89° 56' 31.14"E |        |
| L35                         | 28.13  | N0° 16' 54.55"E  |        |
| L36                         | 836.27 | N0° 16' 54.55"E  |        |
| L39                         | 129.56 | N55° 55' 59.32"E |        |
| L41                         | 22.59  | N0° 00' 31.28"W  |        |
| L43                         | 141.34 | N89° 56' 31.14"W |        |
| L45                         | 848.06 | N0° 16' 54.55"E  |        |
| L47                         | 151.36 | S89° 43' 05.45"E |        |
| L49                         | 857.51 | S0° 16' 54.55"W  |        |

| Parcel Line and Curve Table |        |               |        |
|-----------------------------|--------|---------------|--------|
| Line #/Curve #              | Length | Bearing/Delta | Radius |
| C31                         | 47.12  | 90°00'00"     | 30.00  |
| C32                         | 39.40  | 90°17'26"     | 25.00  |
| C33                         | 39.27  | 90°00'00"     | 25.00  |
| C34                         | 23.56  | 90°00'00"     | 15.00  |
| C35                         | 39.17  | 89°46'34"     | 25.00  |
| C36                         | 48.82  | 55°56'31"     | 50.00  |
| C38                         | 47.12  | 90°00'00"     | 30.00  |
| C40                         | 16.66  | 1°54'33"      | 500.00 |
| C42                         | 45.97  | 87°48'01"     | 30.00  |
| C44                         | 39.27  | 90°00'00"     | 25.00  |
| C46                         | 40.62  | 13°13'20"     | 176.00 |
| C47                         | 64.90  | 21°07'36"     | 176.00 |
| C49                         | 1.98   | 113°42'30"    | 1.00   |
| C51                         | 1.98   | 113°42'30"    | 1.00   |
| C52                         | 11.35  | 15°28'55"     | 42.00  |
| C53                         | 4.22   | 163°32'50"    | 1.48   |
| C54                         | 11.35  | 15°28'55"     | 42.00  |
| C55                         | 2.25   | 128°53'45"    | 1.00   |
| C57                         | 2.25   | 128°53'45"    | 1.00   |
| C58                         | 3.30   | 4°30'09"      | 42.00  |
| C59                         | 0.97   | 55°36'24"     | 1.00   |
| C61                         | 0.97   | 55°36'24"     | 1.00   |
| C62                         | 3.30   | 4°30'09"      | 42.00  |
| C63                         | 2.47   | 141°42'57"    | 1.00   |
| C65                         | 3.14   | 90°00'00"     | 2.00   |

| Parcel Line and Curve Table |        |                  |        |
|-----------------------------|--------|------------------|--------|
| Line #/Curve #              | Length | Bearing/Delta    | Radius |
| L51                         | 27.25  | N0° 00' 31.28"W  |        |
| L52                         | 59.73  | S89° 59' 28.72"W |        |
| L53                         | 245.18 | S88° 04' 55.77"W |        |
| L54                         | 121.03 | S0° 16' 54.55"W  |        |
| L55                         | 151.38 | S89° 43' 05.45"E |        |
| L56                         | 100.59 | N55° 55' 59.32"E |        |
| L57                         | 7.32   | N88° 04' 55.77"E |        |
| L58                         | 19.13  | N88° 04' 55.77"E |        |
| L59                         | 15.10  | S88° 04' 55.77"W |        |
| L60                         | 4.27   | S89° 59' 28.72"W |        |
| L61                         | 0.10   | S0° 00' 31.28"E  |        |
| L62                         | 0.60   | S55° 23' 04.37"E |        |
| L63                         | 2.82   | N88° 51' 25.12"E |        |
| L67                         | 0.66   | S55° 23' 04.37"E |        |
| L73                         | 10.08  | N89° 59' 28.72"E |        |
| L75                         | 0.10   | S0° 00' 31.28"E  |        |
| L79                         | 9.10   | S88° 51' 25.12"W |        |

| Parcel Line and Curve Table |        |                  |          |
|-----------------------------|--------|------------------|----------|
| Line #/Curve #              | Length | Bearing/Delta    | Radius   |
| C67                         | 9.77   | 62°11'33"        | 9.00     |
| C68                         | 10.90  | 31°30'18"        | 19.82    |
| C69                         | 2.25   | 86°03'48"        | 1.50     |
| C71                         | 1.54   | 88°22'01"        | 1.00     |
| C72                         | 24.82  | 15°27'30"        | 92.00    |
| C73                         | 2.20   | 126°16'06"       | 1.00     |
| C74                         | 1.93   | 4°26'47"         | 24.82    |
| C75                         | 9.76   | 86°03'48"        | 6.50     |
| C76                         | 1.52   | 87°19'10"        | 1.00     |
| C77                         | 6.57   | 4°05'28"         | 92.00    |
| C78                         | 5.40   | 154°37'32"       | 2.00     |
| C79                         | 17.26  | 0°05'03"         | 11757.50 |
| C80                         | 1.51   | 86°28'19"        | 1.00     |
| C81                         | 3.14   | 90°00'00"        | 2.00     |
| C82                         | 4.34   | 62°11'33"        | 4.00     |
| C83                         | 0.67   | 1°33'20"         | 24.82    |
| C84                         | 2.46   | 28°13'43"        | 5.00     |
| C85                         | 1.63   | 93°29'38"        | 1.00     |
| C86                         | 2.87   | 0°00'50"         | 11757.48 |
| C87                         | 4.59   | 87°39'16"        | 3.00     |
| L1                          | 13.73  | N89° 59' 28.72"E |          |
| L2                          | 88.09  | N88° 04' 55.77"E |          |
| L3                          | 481.54 | S0° 16' 54.55"W  |          |
| L4                          | 209.58 | N89° 43' 05.45"W |          |
| L5                          | 49.18  | N4° 31' 22.85"E  |          |

THE TOWN OF PARKER REVIEW CONSTITUTES GENERAL COMPLIANCE WITH THE TOWN'S STANDARDS AND APPROVED VARIANCES, SUBJECT TO THESE PLANS BEING STAMPED, SIGNED, AND DATED BY THE PROFESSIONAL ENGINEER OF RECORD. REVIEW BY THE TOWN DOES NOT CONSTITUTE APPROVAL OF THE PLAN DESIGN OR ACCURACY AND CORRECTNESS OF ENGINEERING CALCULATIONS. ERRORS IN THE DESIGN OR CALCULATIONS REMAIN THE RESPONSIBILITY OF THE REGISTERED PROFESSIONAL ENGINEER WHOSE STAMP AND SIGNATURE ARE AFFIXED TO THIS DOCUMENT.

THIS REVIEW DOES NOT CONSTITUTE APPROVAL OF ANY PRIVATE ON-SITE IMPROVEMENTS WHICH MAY BE SHOWN. CONSTRUCTION CANNOT COMMERCE UNTIL ALL REQUIRED DRAINAGE/ TRAFFIC REPORT(S), FINAL DEVELOPMENT PLAN(S), SPECIAL REVIEW(S), GRADING PERMIT, AND/OR OTHER PERMITS ARE COMPLETE, APPROVED AND ON THE FILE WITH THE TOWN OF PARKER.

TOWN OF PARKER, DIRECTOR OF ENGINEERING

DATE

SIGNAGE STRIPING AND HORIZONTAL  
CONTROL PLAN LOTS 9 AND 10

design by: JWD  
approved by: JWD  
project no.: 2015-015

date: 10/01/17

SHEET

C1.12

PARKER POINTE  
LOTS 1 THRU 15 AND TRACTS A AND B, PARKER POINTE FILING NO. 1  
SOUTHEAST CORNER PARKER ROAD AND STROH ROAD  
PARKER, COLORADO

PREPARED UNDER THE DIRECT  
SUPERVISION OF  
JERRY W. DAVIDSON, P.E.  
COLORADO REG # 30226  
FOR AND ON BEHALF OF  
PERCEPTION DESIGN GROUP, INC.

08/31/18 FOURTH SUBMITTAL  
05/25/18 THIRD SUBMITTAL  
03/19/18 PWSO SUBMITTAL  
02/28/18 SECOND SUBMITTAL  
10/24/17 INITIAL SUBMITTAL

DATE DESCRIPTION

REVISIONS






I:\PDG-NAS\PUBLIC\PROJECTS\2015-015 PARKER AND STROH\DWG\2015-015 CDS - GRADING.DWG 8/31/2018 12:35 PM

STROH ROAD

SEE SHEET C2.12

SEE SHEET C2.11

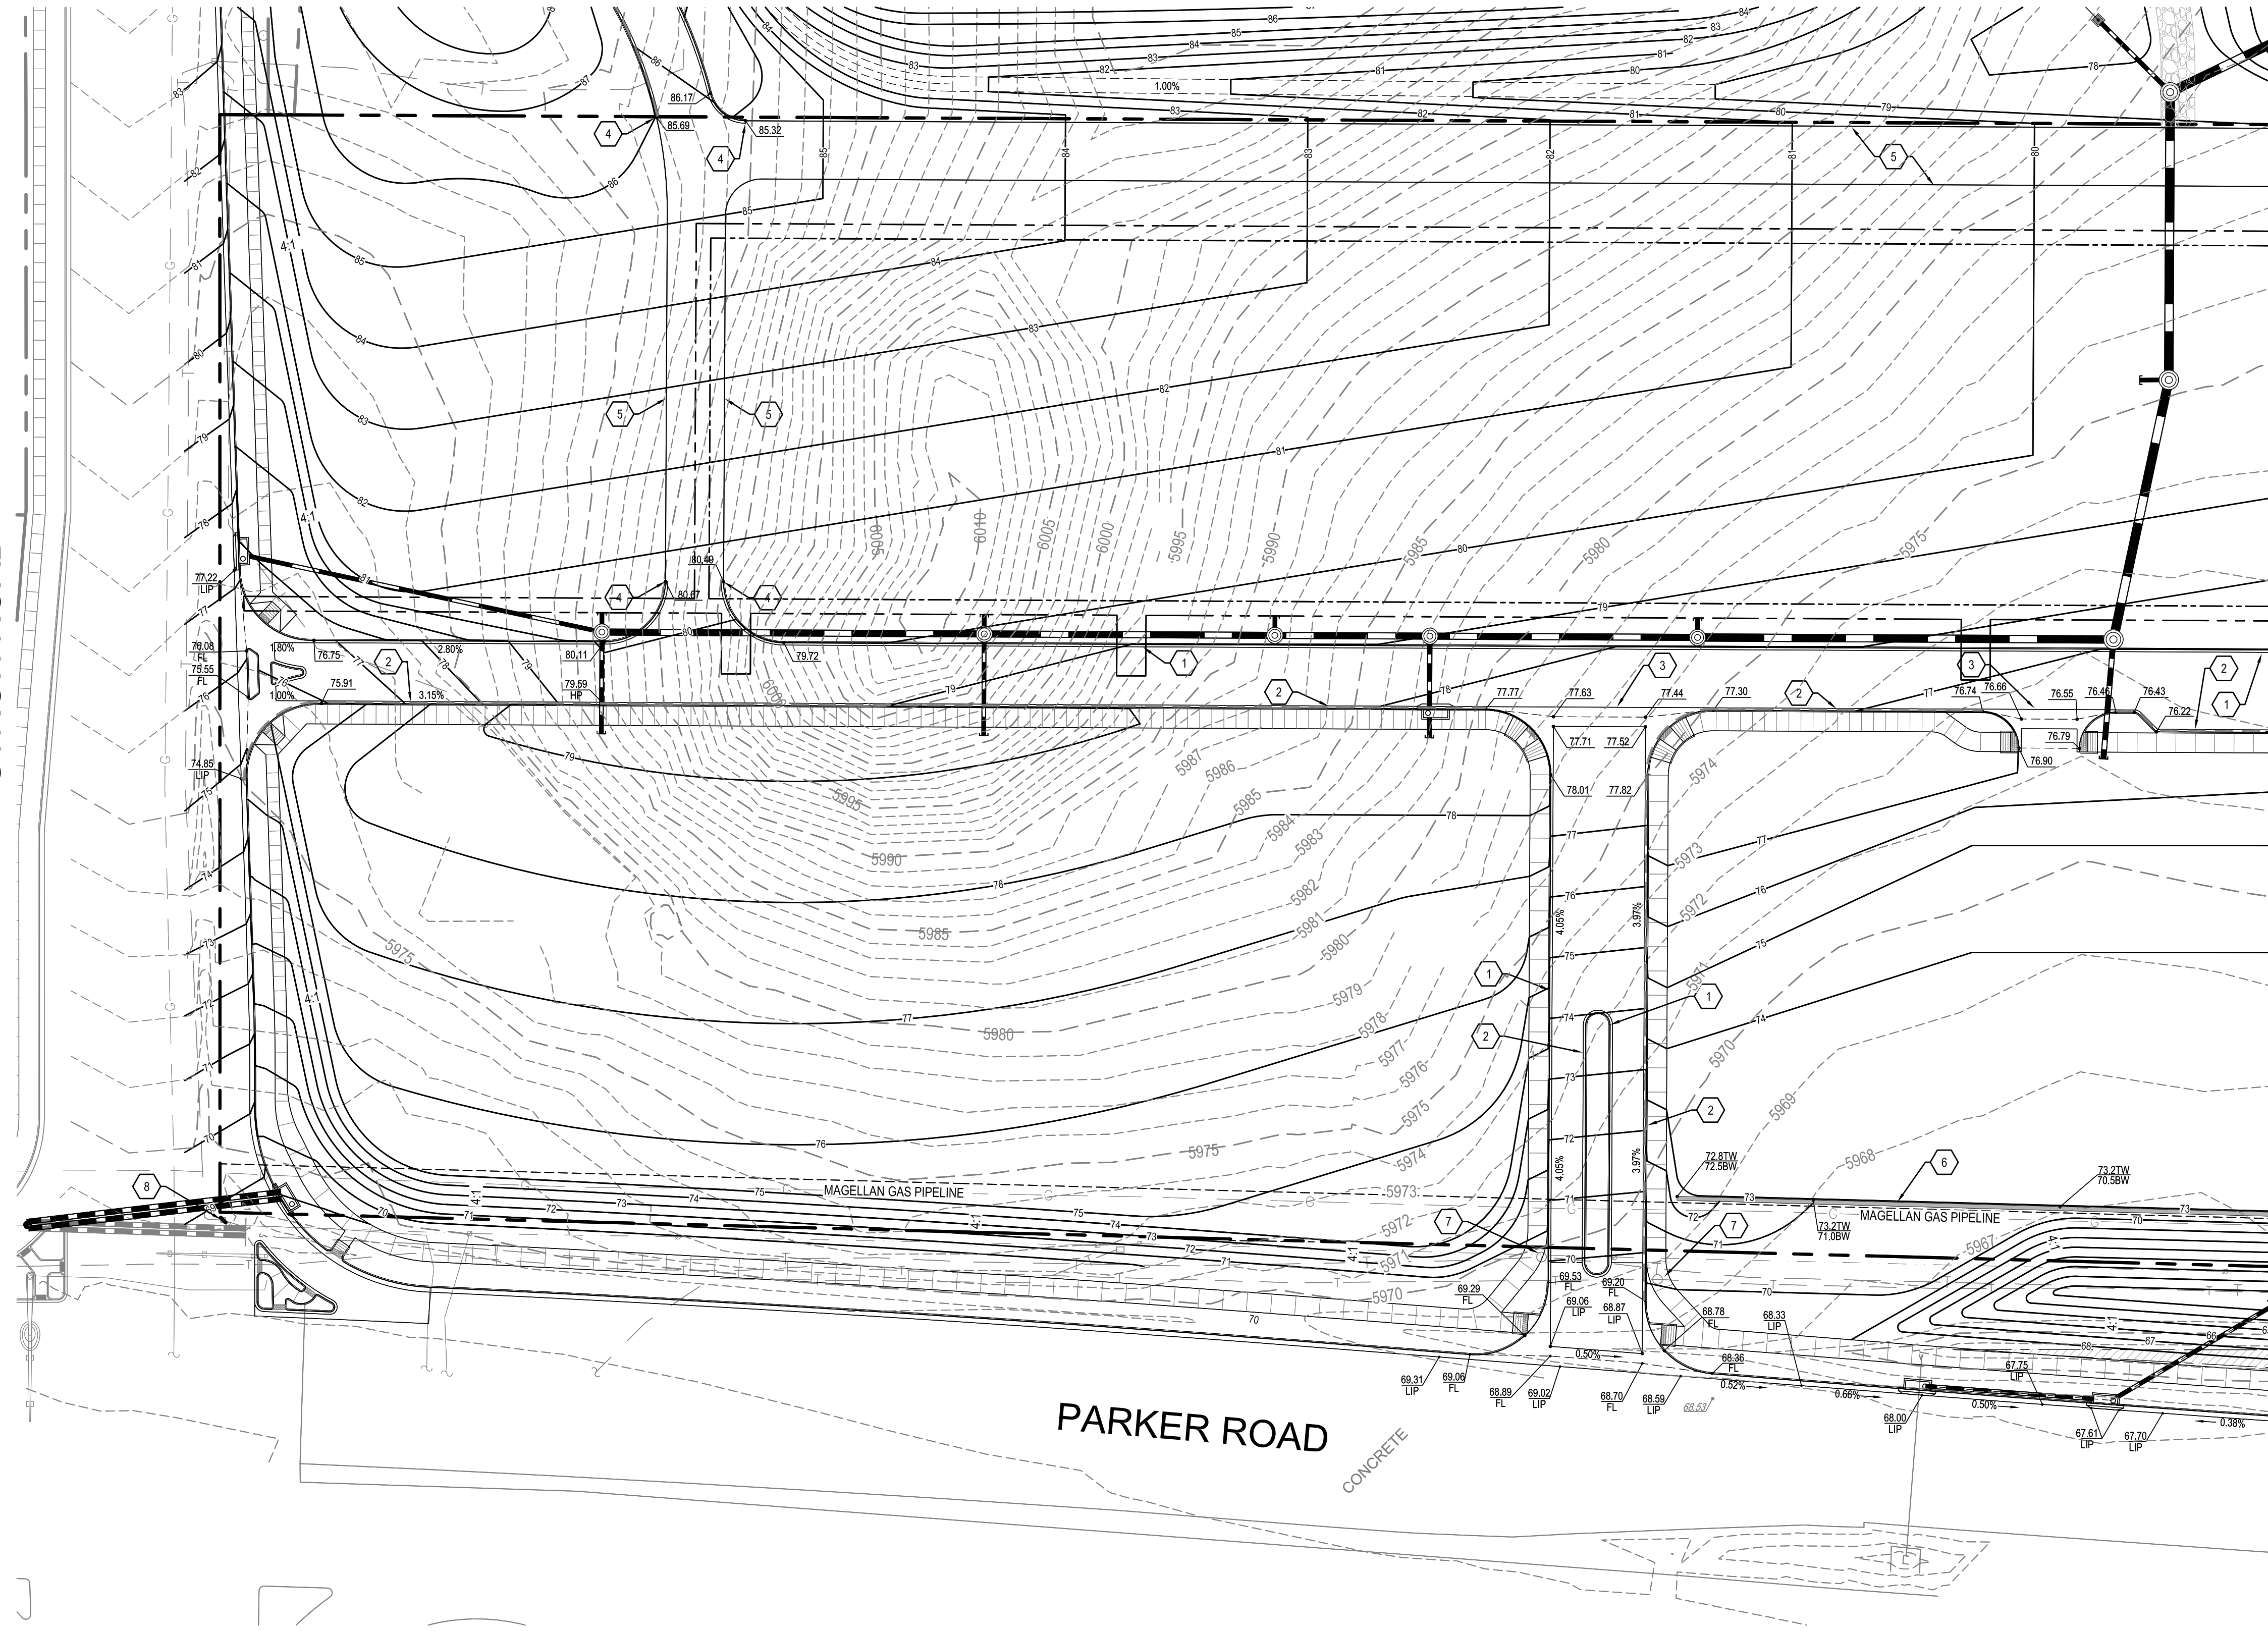

PARKER ROAD


CONCRETE

NOTE: ANY WALL OVER 4 FEET WILL REQUIRE A BUILDING PERMIT

### CONSTRUCTION NOTES

1. CONSTRUCT CONCRETE CURB AND GUTTER WITH SPILL PAN. RE: SHEET C5.90.
2. CONSTRUCT CONCRETE CURB AND GUTTER WITH CATCH PAN. RE: SHEET C5.90.
3. CONSTRUCT 8' WIDE CONCRETE CROSS PAN.
4. END CURB AND GUTTER.
5. EDGE OF ASPHALT. NO CURB.
6. CONSTRUCT MODULAR BLOCK RETAINING WALL. WALL AND SAFETY RAIL, DESIGN BUILD BY CONTRACTOR.
7. RE-SET UTILITY COVER / BOX TO PROPOSED GRADE.
8. RE-LOCATE UTILITY BOX TO LANDSCAPE AREA ADJACENT TO SIDEWALK.

**WARNING**  
HIGH-PRESSURE PIPELINE(S)  
EXCAVATION AND / OR CONSTRUCTION PROHIBITED  
WITHOUT COMPLIANCE WITH STATE ONE-CALL, AND  
WITHOUT WRITTEN PERMISSION FROM  
MAGELLAN PIPELINE COMPANY.

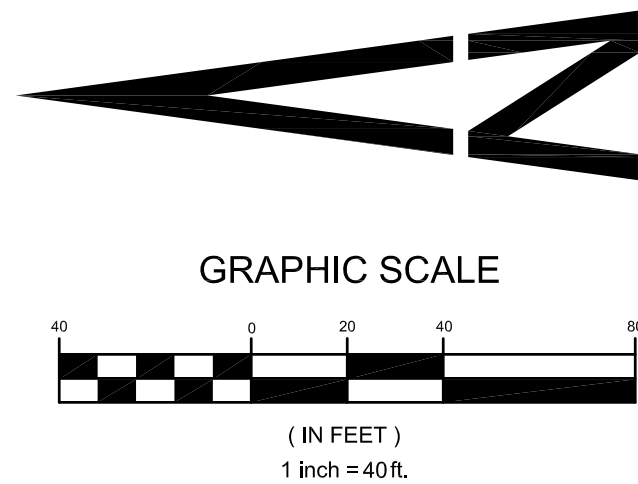

**CALL UTILITY NOTIFICATION**  
**CENTER OF COLORADO**  
**1-800-922-1987**  
CALL 2-BUSINESS DAYS IN ADVANCE  
BEFORE YOU DIG, GRADE, OR EXCAVATE  
FOR THE MARKING OF UNDERGROUND  
MEMBER UTILITIES.

CAUTION: NOTICE TO CONTRACTOR THE CONTRACTOR IS SPECIFICALLY CAUTIONED THAT THE LOCATION AND/OR ELEVATION OF EXISTING UTILITIES AS SHOWN ON THESE PLANS IS BASED ON RECORDS OF THE VARIOUS UTILITY COMPANIES AND, WHERE POSSIBLE, MEASUREMENTS TAKEN IN THE FIELD. THE INFORMATION IS NOT TO BE RELIED ON AS BEING EXACT OR COMPLETE. THE CONTRACTOR MUST CALL THE LOCAL UTILITY LOCATION CENTER AT LEAST 48 HOURS BEFORE ANY EXCAVATION TO REQUEST EXACT FIELD LOCATIONS OF THE UTILITIES. IT SHALL BE THE RESPONSIBILITY OF THE CONTRACTOR TO RELOCATE ALL EXISTING UTILITIES WHICH CONFLICT WITH THE PROPOSED IMPROVEMENTS SHOWN ON THE PLANS.

### BENCHMARK

BENCHMARK: DOUGLAS COUNTY SURVEY CONTROL MONUMENT TT15A - 3" DIAMETER DOUGLAS COUNTY GIS ALUMINUM CAP AT THE NE CORNER OF STROH ROAD AND SOUTH PARKER ROAD (US HIGHWAY 63)  
ELEVATION: 5970.79 FEET (NAVD 1988 DATUM)

THE TOWN OF PARKER REVIEW CONSTITUTES GENERAL COMPLIANCE WITH THE TOWN'S STANDARDS AND APPROVED VARIANCES, SUBJECT TO THESE PLANS BEING STAMPED, SIGNED, AND DATED BY THE PROFESSIONAL ENGINEER OF RECORD. REVIEW BY THE TOWN DOES NOT CONSTITUTE APPROVAL OF THE PLAN DESIGN OR ACCURACY AND CORRECTNESS OF ENGINEERING CALCULATIONS. ERRORS IN THE DESIGN OR CALCULATIONS REMAIN THE RESPONSIBILITY OF THE REGISTERED PROFESSIONAL ENGINEER WHOSE STAMP AND SIGNATURE ARE AFFIXED TO THIS DOCUMENT.

THIS REVIEW DOES NOT CONSTITUTE APPROVAL OF ANY PRIVATE ON-SITE IMPROVEMENTS WHICH MAY BE SHOWN. CONSTRUCTION CANNOT COMMENCE UNTIL ALL REQUIRED DRAINAGE/TRAFFIC REPORT(S), FINAL DEVELOPMENT PLAN(S), SPECIAL REVIEW(S), GRADING PERMIT, AND/OR OTHER PERMITS ARE COMPLETE, APPROVED AND ON FILE WITH THE TOWN OF PARKER

TOWN OF PARKER, DIRECTOR OF ENGINEERING

DATE

GRADING PLAN NORTH

design by: JWD  
approved by: JWD  
project no.: 2015-015

date: 10/01/17

SHEET

**C2.10**

PARKER POINTE  
LOTS 1 THRU 15 AND TRACTS A AND B, PARKER POINTE FILING NO. 1  
SOUTHEAST CORNER PARKER ROAD AND STROH ROAD  
PARKER, COLORADO

PREPARED UNDER THE DIRECT  
SUPERVISION OF  
JERRY W. DAVIDSON, P.E.  
COLORADO REG # 30226  
FOR AND ON BEHALF OF  
PERCEPTION DESIGN GROUP, INC.

| DATE     | DESCRIPTION       | REVISIONS |
|----------|-------------------|-----------|
| 08/31/18 | FOURTH SUBMITTAL  |           |
| 05/25/18 | THIRD SUBMITTAL   |           |
| 03/19/18 | PMSD SUBMITTAL    |           |
| 02/28/18 | SECOND SUBMITTAL  |           |
| 10/24/17 | INITIAL SUBMITTAL |           |

**PERCEPTION**  
DESIGN GROUP, INC.  
1601 SOUTH PIERCE STREET SUITE 315, LITTLETON, CO 80120 303.252.8888  
WWW.PERCEPTIONSGROUP.COM



PREPARED UNDER THE DIRECT  
SUPERVISION OF  
JERRY W. DAVIDSON, P.E.  
COLORADO REG # 30226  
FOR AND ON BEHALF OF  
PERCEPTION DESIGN GROUP, INC.

[illegible]

GRADING PLAN SOUTH

---

PARKER POINT  
LOTS 1 THRU 15 AND TRACTS A AND B, PARKER POINT FILING NO. 1  
SOUTHEAST CORNER PARKER ROAD AND STROH ROAD

|              |          |
|--------------|----------|
| design by:   | JWD      |
| approved by: | JWD      |
| project no.: | 2015-015 |


SHEET

## C2.11



- ① CONSTRUCT CONCRETE CURB AND GUTTER WITH SPILL PAN. RE: SHEET C5.90.
- ② CONSTRUCT CONCRETE CURB AND GUTTER WITH CATCH PAN. RE: SHEET C5.90.
- ③ CONSTRUCT 8" WIDE CONCRETE CROSS PAN.
- ④ END CURB AND GUTTER.
- ⑤ EDGE OF ASPHALT. NO CURB.
- ⑥ CONSTRUCT MODULAR BLOCK RETAINING WALL. WALL AND SAFETY RAIL, DESIGN BUILD BY CONTRACTOR.
- ⑦ PROTECT EXISTING TREES.

**WARNING**  
HIGH-PRESSURE PIPELINE(S)  
EXCAVATION AND / OR CONSTRUCTION PROHIBITED  
WITHOUT COMPLIANCE WITH STATE ONE-CALL, AND  
WITHOUT WRITTEN PERMISSION FROM  
MAGELLAN PIPELINE COMPANY.

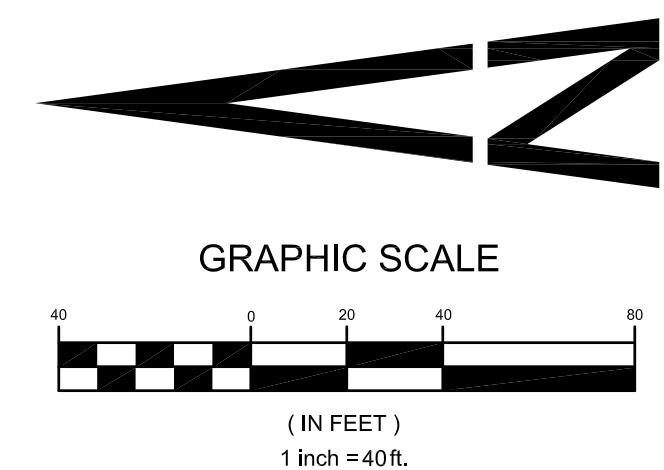

THE TOWN OF PARKER REVIEW CONSTITUTES GENERAL COMPLIANCE WITH THE TOWN'S STANDARDS AND APPROVED VARIANCES, SUBJECT TO THESE PLANS BEING STAMPED, SIGNED, AND DATED BY THE PROFESSIONAL ENGINEER OF RECORD. REVIEW BY THE TOWN DOES NOT CONSTITUTE APPROVAL OF THE PLAN DESIGN OR ACCURACY AND CORRECTNESS OF ENGINEERING CALCULATIONS. ERRORS IN THE DESIGN OR CALCULATIONS REMAIN THE RESPONSIBILITY OF THE REGISTERED PROFESSIONAL ENGINEER WHOSE STAMP AND SIGNATURE ARE AFFIXED TO THIS DOCUMENT.

THIS REVIEW DOES NOT CONSTITUTE APPROVAL OF ANY PRIVATE ON-SITE IMPROVEMENTS WHICH MAY BE SHOWN. CONSTRUCTION CANNOT COMMENCE UNTIL ALL REQUIRED DRAINAGE/TRAFFIC REPORT(S), FINAL DEVELOPMENT PLAN(S), SPECIAL REVIEW(S), GRADING PERMIT, AND/OR OTHER PERMITS ARE COMPLETE, APPROVED AND ON FILE WITH THE TOWN OF PARKER

TOWN OF PARKER, DIRECTOR OF ENGINEERING \_\_\_\_\_ DATE \_\_\_\_\_

CALL UTILITY NOTIFICATION  
CENTER OF COLORADO  
1-800-922-1987

**CALL 2-BUSINESS DAYS IN ADVANCE  
BEFORE YOU DIG, GRADE, OR EXCAVATE  
FOR THE MARKING OF UNDERGROUND  
MEMBER UTILITIES.**

CAUTION: NOTICE TO THE CONTRACTOR THE CONTRACTOR IS SPECIFICALLY CAUTIONED THAT THE LOCATION AND/OR ELEVATION OF EXISTING UTILITIES AS SHOWN ON THESE PLANS IS BASED ON RECORDS OF THE VARIOUS UTILITY COMPANIES AND, WHERE POSSIBLE, MEASUREMENTS TAKEN IN THE FIELD. THE INFORMATION IS NOT TO BE RELIED ON AS BEING EXACT OR COMPLETE. THE CONTRACTOR MUST CALL THE LOCAL UTILITY LOCATION CENTER AT LEAST 48 HOURS BEFORE ANY EXCAVATION TO REQUEST EXACT FIELD LOCATIONS OF THE UTILITIES. IT SHALL BE THE RESPONSIBILITY OF THE CONTRACTOR TO RELOCATE ALL EXISTING UTILITIES WHICH CONFLICT WITH THE PROPOSED IMPROVEMENTS SHOWN ON THE PLANS.

NOTE: ANY WALL OVER 4 FEET WILL REQUIRE A BUILDING PERMIT

## BENCHMARK

BENCHMARK: DOUGLAS COUNTY SURVEY CONTROL MONUMENT TT15A - 3" DIAMETER DOUGLAS COUNTY GIS ALUMINUM CAP AT THE NE CORNER OF STROH ROAD AND SOUTH PARKER ROAD (US HIGHWAY 83)  
ELEVATION: 5970.79 FEET (NAVD 1988 DATUM)



I:\PDG-NAS\PUBLIC\PROJECTS\2015-015 PARKER AND STROH.DWG\2015-015 CDS - GRADING.DWG 8/31/2018 12:38 PM

CALL UTILITY NOTIFICATION  
CENTER OF COLORADO  
1-800-922-1987  
CALL 2-BUSINESS DAYS IN ADVANCE  
BEFORE YOU DIG, GRADE, OR EXCAVATE  
FOR THE MARKING OF UNDERGROUND  
MEMBER UTILITIES.

CAUTION: NOTICE TO CONTRACTOR THE CONTRACTOR IS SPECIFICALLY CAUTIONED THAT THE LOCATION AND/OR ELEVATION OF EXISTING UTILITIES AS SHOWN ON THESE PLANS IS BASED ON RECORDS OF THE VARIOUS UTILITY COMPANIES AND, WHERE POSSIBLE, MEASUREMENTS TAKEN IN THE FIELD. THE INFORMATION IS NOT TO BE RELIED ON AS BEING EXACT OR COMPLETE. THE CONTRACTOR MUST CALL THE LOCAL UTILITY LOCATION CENTER AT LEAST 48 HOURS BEFORE ANY EXCAVATION TO REQUEST EXACT FIELD LOCATIONS OF THE UTILITIES. IT SHALL BE THE RESPONSIBILITY OF THE CONTRACTOR TO RELOCATE ALL EXISTING UTILITIES WHICH CONFLICT WITH THE PROPOSED IMPROVEMENTS SHOWN ON THE PLANS.

SEE SHEET C2.10

### CONSTRUCTION NOTES

1. CONSTRUCT CONCRETE CURB AND GUTTER WITH SPILL PAN. RE: SHEET C5.90.
2. CONSTRUCT CONCRETE CURB AND GUTTER WITH CATCH PAN. RE: SHEET C5.90.
3. CONSTRUCT 8' WIDE CONCRETE CROSS PAN.

### BENCHMARK

BENCHMARK: DOUGLAS COUNTY SURVEY CONTROL MONUMENT TT15A - 3" DIAMETER DOUGLAS COUNTY GIS ALUMINUM CAP AT THE NE CORNER OF STROH ROAD AND SOUTH PARKER ROAD (US HIGHWAY 63)  
ELEVATION: 5970.79 FEET (NAVD 1988 DATUM)


THE TOWN OF PARKER REVIEW CONSTITUTES GENERAL COMPLIANCE WITH THE TOWN'S STANDARDS AND APPROVED VARIANCES, SUBJECT TO THESE PLANS BEING STAMPED, SIGNED, AND DATED BY THE PROFESSIONAL ENGINEER OF RECORD. REVIEW BY THE TOWN DOES NOT CONSTITUTE APPROVAL OF THE PLAN DESIGN OR ACCURACY AND CORRECTNESS OF ENGINEERING CALCULATIONS. ERRORS IN THE DESIGN OR CALCULATIONS REMAIN THE RESPONSIBILITY OF THE REGISTERED PROFESSIONAL ENGINEER WHOSE STAMP AND SIGNATURE ARE AFFIXED TO THIS DOCUMENT.

THIS REVIEW DOES NOT CONSTITUTE APPROVAL OF ANY PRIVATE ON-SITE IMPROVEMENTS WHICH MAY BE SHOWN. CONSTRUCTION CANNOT COMMENCE UNTIL ALL REQUIRED DRAINAGE/TRAFFIC REPORT(S), FINAL DEVELOPMENT PLAN(S), SPECIAL REVIEW(S), GRADING PERMIT, AND/OR OTHER PERMITS ARE COMPLETE, APPROVED AND ON FILE WITH THE TOWN OF PARKER

TOWN OF PARKER, DIRECTOR OF ENGINEERING

DATE

**WARNING**  
HIGH-PRESSURE PIPELINE(S)  
EXCAVATION AND / OR CONSTRUCTION PROHIBITED  
WITHOUT COMPLIANCE WITH STATE ONE-CALL, AND  
WITHOUT WRITTEN PERMISSION FROM  
MAGELLAN PIPELINE COMPANY.

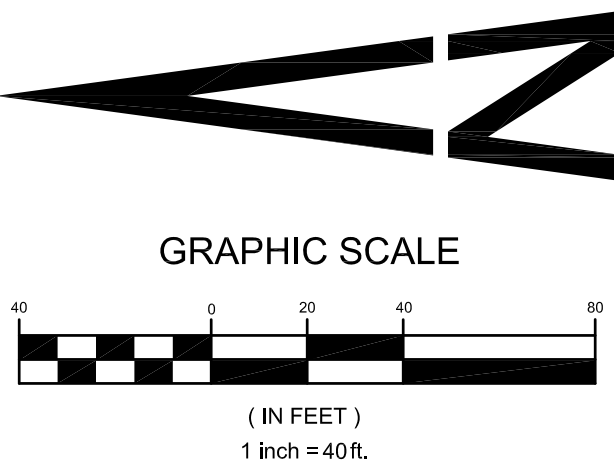

SEE SHEET C2.13

## OFFSITE GRADING PLAN NORTH

PARKER POINTE  
LOTS 1 THRU 15 AND TRACTS A AND B, PARKER POINTE FILING NO. 1  
SOUTHEAST CORNER PARKER ROAD AND STROH ROAD  
PARKER, COLORADO

design by: JWD  
approved by: JWD  
project no.: 2015-015

date: 10/01/17

SHEET

C2.12

PREPARED UNDER THE DIRECT  
SUPERVISION OF  
JERRY W. DAVIDSON, P.E.  
COLORADO REG # 30226  
FOR AND ON BEHALF OF  
PERCEPTION DESIGN GROUP, INC.


| NO.      | DATE | DESCRIPTION       | REVISIONS |
|----------|------|-------------------|-----------|
| 08/31/18 |      | FOURTH SUBMITTAL  |           |
| 05/25/18 |      | THIRD SUBMITTAL   |           |
| 03/19/18 |      | PWSD SUBMITTAL    |           |
| 02/28/18 |      | SECOND SUBMITTAL  |           |
| 10/24/17 |      | INITIAL SUBMITTAL |           |





I:\PDG-NAS\PUBLIC\PROJECTS\2015-015 PARKER AND STROH.DWG\2015-015 CDS - GRADING.DWG 8/31/2018 12:39 PM

SEE SHEET C2.12

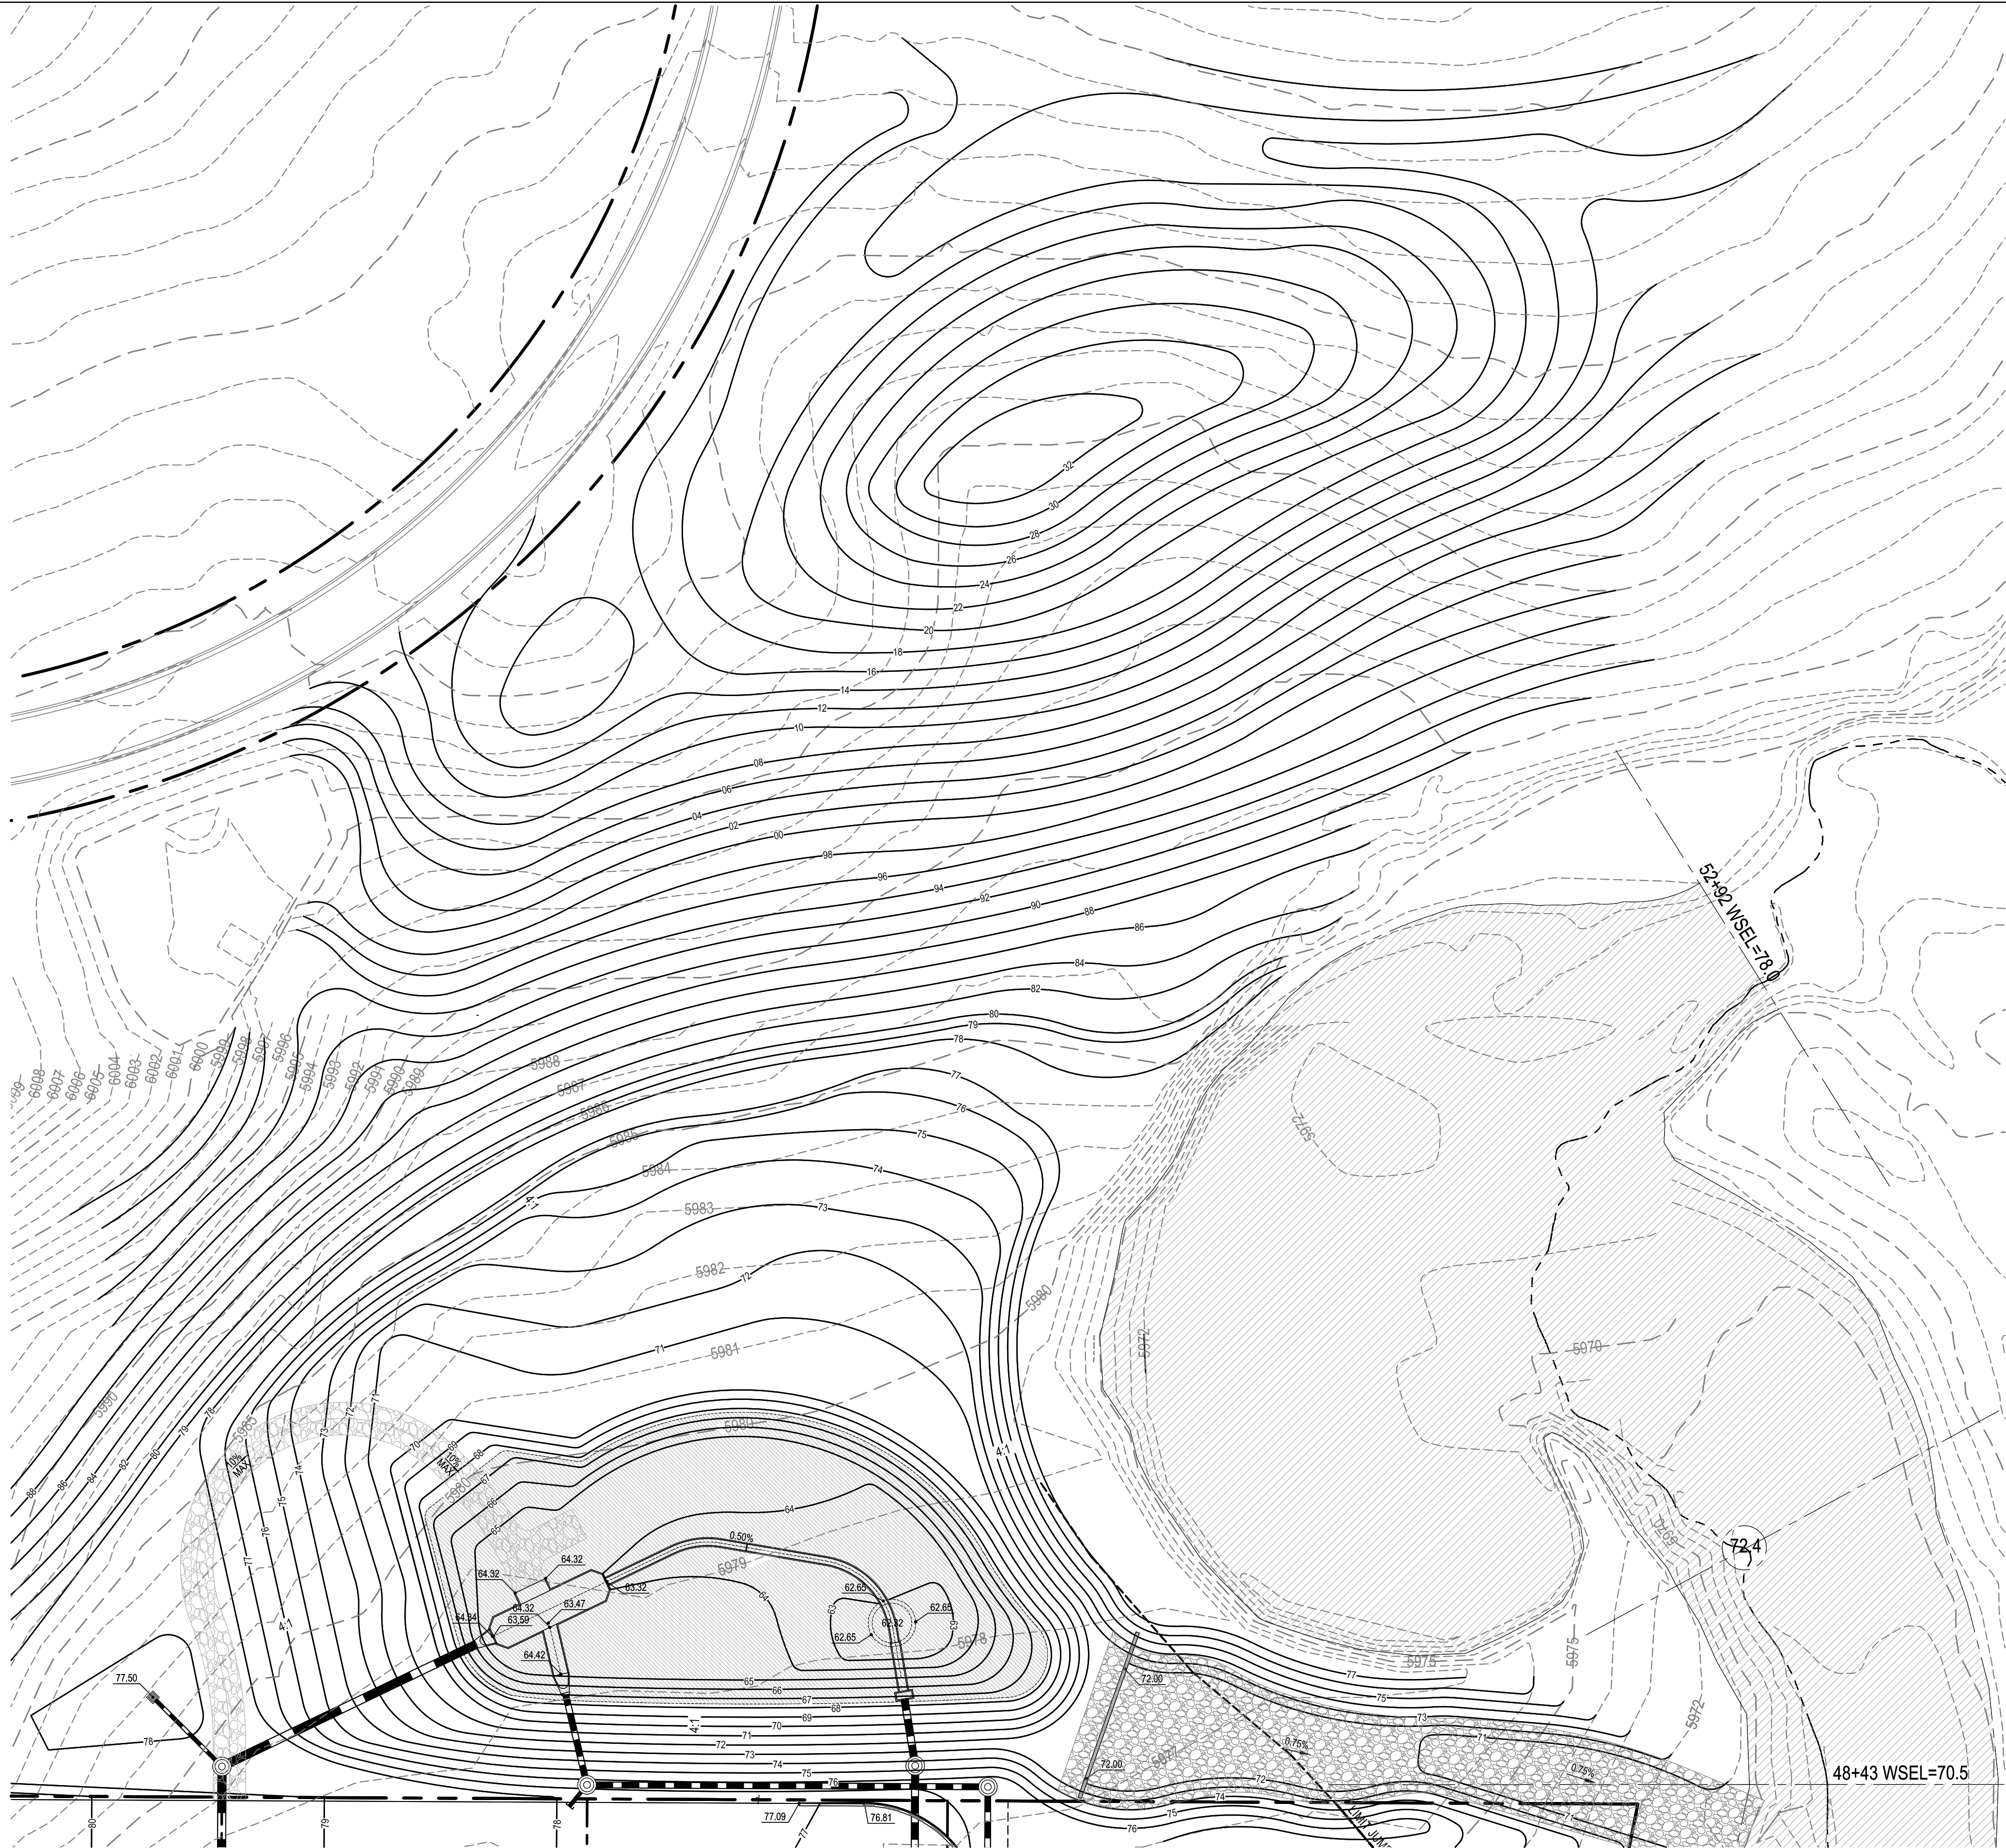

SEE SHEET C2.11


CALL UTILITY NOTIFICATION  
CENTER OF COLORADO  
1-800-922-1987  
CALL 2-BUSINESS DAYS IN ADVANCE  
BEFORE YOU DIS. GRADE, OR EXCAVATE  
FOR THE MARKING OF UNDERGROUND  
MEMBER UTILITIES.

CAUTION: NOTICE TO CONTRACTOR THE CONTRACTOR IS SPECIFICALLY CAUTIONED THAT THE LOCATION AND/OR ELEVATION OF EXISTING UTILITIES AS SHOWN ON THESE PLANS IS BASED ON RECORDS OF THE VARIOUS UTILITY COMPANIES AND, WHERE POSSIBLE, MEASUREMENTS TAKEN IN THE FIELD. THE INFORMATION IS NOT TO BE RELIED ON AS BEING EXACT OR COMPLETE. THE CONTRACTOR MUST CALL THE LOCAL UTILITY LOCATION CENTER AT LEAST 48 HOURS BEFORE ANY EXCAVATION TO REQUEST EXACT FIELD LOCATIONS OF THE UTILITIES. IT SHALL BE THE RESPONSIBILITY OF THE CONTRACTOR TO RELOCATE ALL EXISTING UTILITIES WHICH CONFLICT WITH THE PROPOSED IMPROVEMENTS SHOWN ON THE PLANS.

#### BENCHMARK

BENCHMARK: DOUGLAS COUNTY SURVEY CONTROL MONUMENT TT15A - 3" DIAMETER DOUGLAS COUNTY GIS ALUMINUM CAP AT THE NE CORNER OF STROH ROAD AND SOUTH PARKER ROAD (US HIGHWAY 83)  
ELEVATION: 5970.79 FEET (NAVD 1988 DATUM)

**WARNING**  
HIGH-PRESSURE PIPELINE(S)  
EXCAVATION AND / OR CONSTRUCTION PROHIBITED  
WITHOUT COMPLIANCE WITH STATE ONE-CALL, AND  
WITHOUT WRITTEN PERMISSION FROM  
MAGELLAN PIPELINE COMPANY.

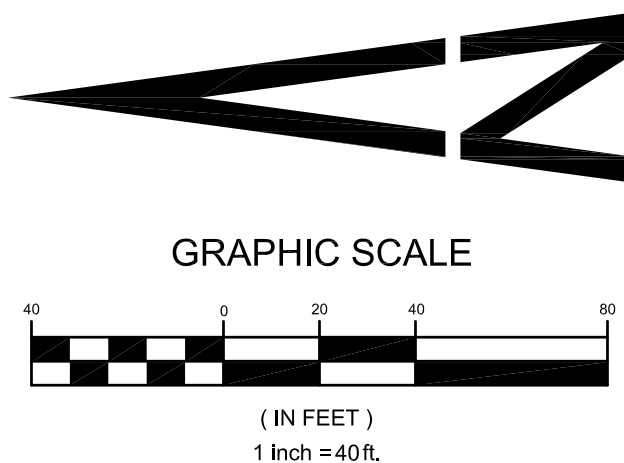

THE TOWN OF PARKER REVIEW CONSTITUTES GENERAL COMPLIANCE WITH THE TOWN'S STANDARDS AND APPROVED VARIANCES, SUBJECT TO THESE PLANS BEING STAMPED, SIGNED, AND DATED BY THE PROFESSIONAL ENGINEER OF RECORD. REVIEW BY THE TOWN DOES NOT CONSTITUTE APPROVAL OF THE PLAN DESIGN OR ACCURACY AND CORRECTNESS OF ENGINEERING CALCULATIONS. ERRORS IN THE DESIGN OR CALCULATIONS REMAIN THE RESPONSIBILITY OF THE REGISTERED PROFESSIONAL ENGINEER WHOSE STAMP AND SIGNATURE ARE AFFIXED TO THIS DOCUMENT.

THIS REVIEW DOES NOT CONSTITUTE APPROVAL OF ANY PRIVATE ON-SITE IMPROVEMENTS WHICH MAY BE SHOWN. CONSTRUCTION CANNOT COMMENCE UNTIL ALL REQUIRED DRAINAGE/TRAFFIC REPORT(S), FINAL DEVELOPMENT PLAN(S), SPECIAL REVIEW(S), GRADING PERMIT, AND/OR OTHER PERMITS ARE COMPLETE, APPROVED AND ON FILE WITH THE TOWN OF PARKER

TOWN OF PARKER, DIRECTOR OF ENGINEERING DATE

## OFFSITE GRADING PLAN SOUTH

design by: JWD  
approved by: JWD  
project no.: 2015-015

date: 10/01/17

SHEET

# C2.13

PARKER POINTE  
LOTS 1 THRU 15 AND TRACTS A AND B, PARKER POINTE FILING NO. 1  
SOUTHEAST CORNER PARKER ROAD AND STROH ROAD  
PARKER, COLORADO

PREPARED UNDER THE DIRECT  
SUPERVISION OF  
JERRY W. DAVIDSON, P.E.  
COLORADO REG # 30226  
FOR AND ON BEHALF OF  
PERCEPTION DESIGN GROUP, INC.

| NO.      | DATE              | DESCRIPTION |
|----------|-------------------|-------------|
| 08/31/18 | FOURTH SUBMITTAL  |             |
| 05/25/18 | THIRD SUBMITTAL   |             |
| 03/19/18 | PWSD SUBMITTAL    |             |
| 02/28/18 | SECOND SUBMITTAL  |             |
| 10/24/17 | INITIAL SUBMITTAL |             |
| 10/24/17 | DATE              | DESCRIPTION |


REVISIONS

**PERCEPTION**  
DESIGN GROUP, INC.  
6801 SOUTH PIERCE STREET SUITE 315, LITTLETON, CO 80120 303.252.8888  
WWW.PERCEPTIONDESIGNGROUP.COM



\\PDG-NAS\PUBLIC\PROJECTS\2015-015 PARKER AND STROH.DWG\2015-015 CDS - CBMP PLAN.DWG 8/30/2018 9:06 PM

NO WORK TO OCCUR IN THIS AREA

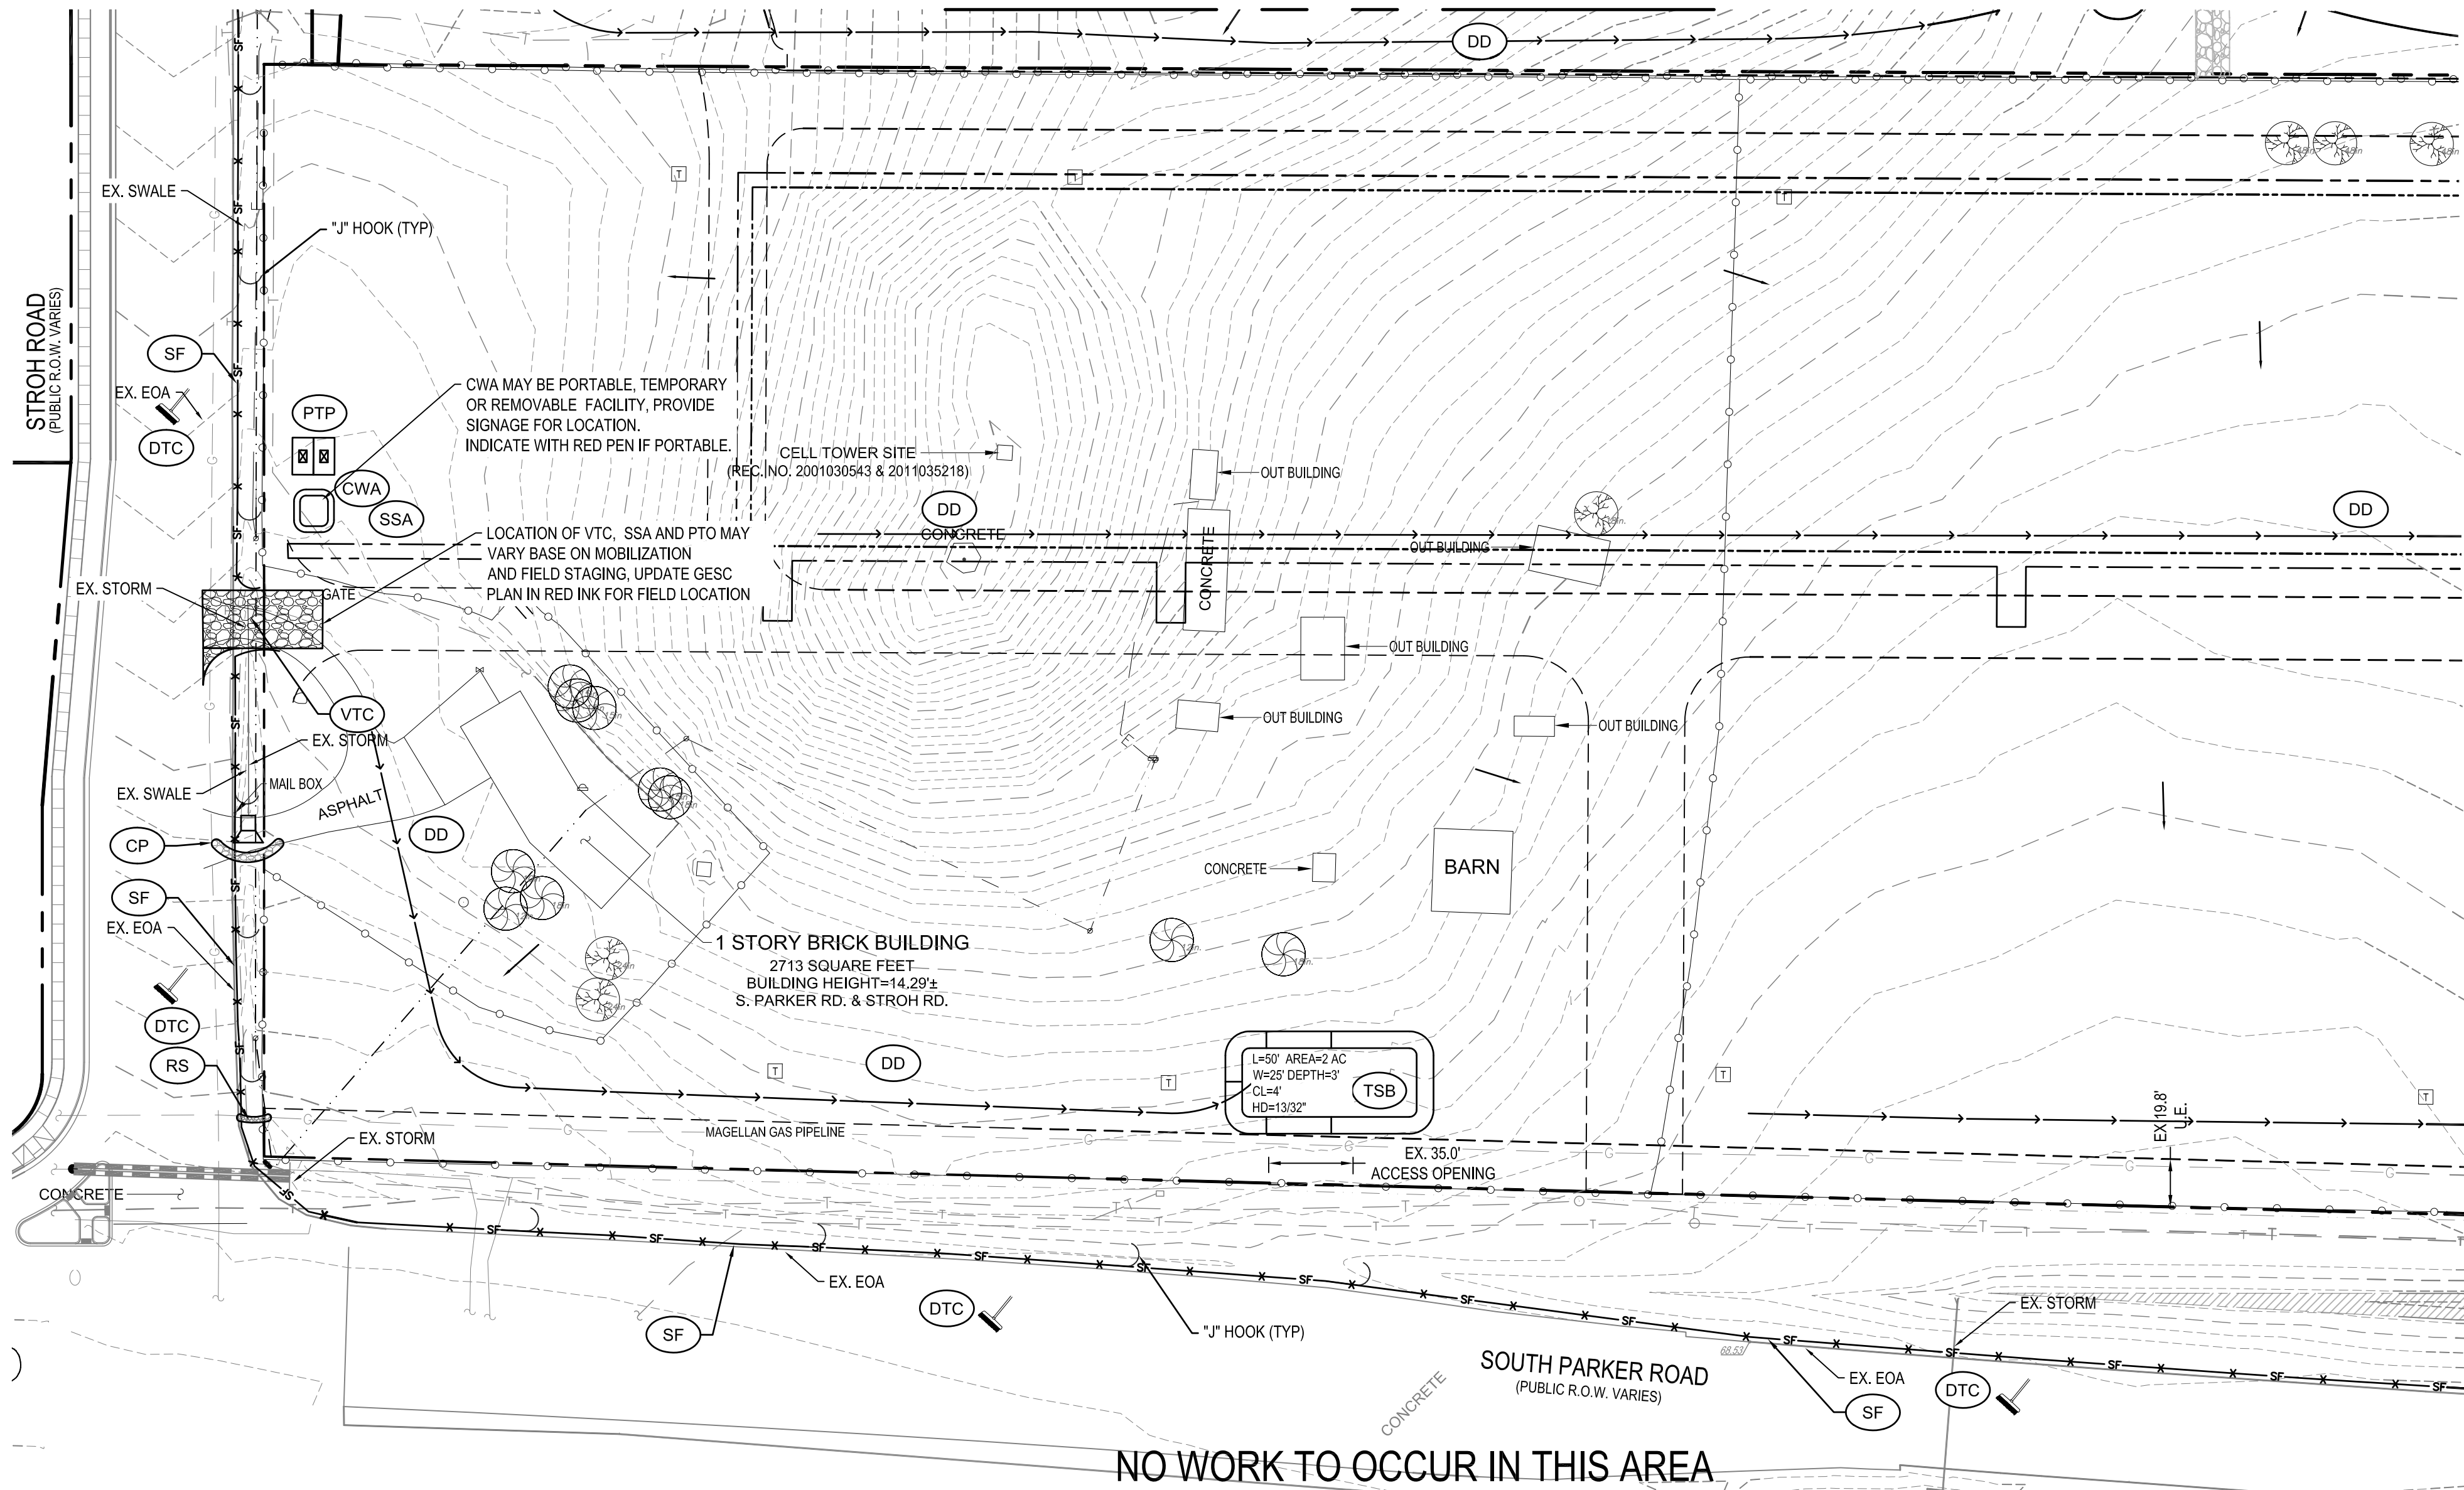

### NOTE

TO REDUCE THE POTENTIAL FOR CLOGGING OF DEBRIS GRATES, NO STRAW MULCH SHALL BE USED WITHIN THE EXCESS URBAN RUNOFF VOLUME OF A DETENTION BASIN. INSTEAD, EROSION CONTROL BLANKET SHALL BE INSTALLED FOR A WIDTH OF AT LEAST 6-FEET ON BOTH SIDES OF THE CONCRETE LOW FLOW CHANNELS OR UP TO A DEPTH OF 1-FOOT IN SOIL RIPRAP OR BENCHED LOW FLOW CHANNELS. ADDITIONALLY, HYDRAULICALLY-APPLIED WOOD FIBER MULCH, STABILIZED FIBER MATRIX, BONDED FIBER MATRIX, OR FLEXIBLE GROWTH MEDIUM SHALL BE USED IN ALL OTHER AREAS WITHIN THE EXCESS URBAN RUNOFF VOLUME OF THE DETENTION BASIN. THE BLANKET AND HYDRAULICALLY-APPLIED MULCH SHALL COMPLY WITH THE MATERIALS AND INSTALLATION REQUIREMENTS FOR EROSION CONTROL BLANKETS AS REQUIRED BY THE TOWN'S CBMP PROGRAM, AND WHERE APPLICABLE, THE PRODUCT MANUFACTURER.

### TOWN OF PARKER NOTES

- ALL SILT FENCES MUST BE INSTALLED ON 5-FOOT CENTERS.
- THE TRUE LOCATION OF THE CWA MAY BE DETERMINED BY THE TOWN AND ECS.
- THE TRUE LOCATION OF THE PTP MAY BE DETERMINED BY THE TOWN AND ECS.
- PLACE SCL IMMEDIATELY BEHIND CURB AND SIDEWALK DOWN GRADIENT OF DISTURBED AREAS. USE 12" LOGS.
- IF SF IS NOT INSTALLED ON THE BACK OF CURB, ECB MAY BE NECESSARY IN THE GAP.
- ALL SOILED STREETS, CURBS, GUTTERS, SIDEWALKS, DRIVE AISLES, ETC., MUST BE THOROUGHLY CLEANED BY 5 PM EACH WORK DAY AND DURING THE DAY WHEN LEVEL OF SOIL EXCEEDS A LOW LEVEL AS DETERMINED BY THE TOWNS INSPECTOR.
- LOT PROTECTION IS REQUIRED ON ALL COMMERCIAL LOTS WHEN LANDSCAPING IS NOT POSSIBLE.

### GRADING EROSION AND SEDIMENT CONTROL NOTES

- IT SHALL BE THE CONTRACTORS RESPONSIBILITY TO OBTAIN PERMITS FROM THE LOCAL AND STATE AGENCIES PRIOR TO THE START OF CONSTRUCTION
- BMPs SHALL BE INSTALLED IN ACCORDANCE WITH THE PLANS HEREIN AND THE LOCAL AGENCIES STANDARDS DETAILS. IF A DETAIL IS NOT PROVIDED FOR A PLANNED OR NEEDED BMP REFERENCE LOCAL AGENCY STANDARDS. IF THE DETAIL IS NOT AVAILABLE REFERENCE URBAN DRAINAGE AND FLOOD CONTROL DISTRICTS STANDARD DETAILS.
- THESE PLANS DO NOT REFLECT ALL BMPs THAT MAY BE NEEDED FOR SITE EROSION AND SEDIMENT CONTROL DUE TO FIELD CHANGES NOT ANTICIPATED IN THE DESIGN OF THE PLAN. CONTRACTOR SHALL INSTALL ADDITIONAL BMPs AS NEEDED TO MAINTAIN SITE STABILIZATION AND MITIGATE ANY SEDIMENT TRANSPORT OFF SITE OR TO THE ADJACENT STORM SYSTEM OR ADJACENT PROPERTY.
- ALTERNATE BMPs MAY BE USED FROM THOSE SHOWN HEREON. CONTACT ENGINEER AND LOCAL AGENCY INSPECTOR WITH PROPOSED CHANGES.
- GUIDELINES WITH THE LOCAL AGENCY PERMIT AND STANDARDS AND SPECIFICATIONS SHALL BE FOLLOW AND MAINTAINED.
- AN APPROVED COPY OF THE EROSION AND SEDIMENT CONTROL PLAN AND STORMWATER MANAGEMENT PLAN SHALL BE KEPT ON SITE AT ALL TIMES.
- LOCATION OF BMPs MAY VARY FROM THOSE SHOWN HEREON DUE TO PROGRESS AND PHASING OF CONSTRUCTION ACTIVITIES.
- SITE BMPs SHALL BE MAINTAINED AND REPAIRED IF DAMAGED IMMEDIATELY. SITE INSPECTIONS SHALL OCCUR EVERY 7-DAYS, AND WITHIN 24-HOURS OF ANY PRECIPITATION EVENT.
- AREAS LABELED "PS" AND "SM" SHALL BE STABILIZED PER LANDSCAPE PLAN IF SEASON ALLOWS FOR PLANTING AND IF POSSIBLE WITHIN 14 DAYS OF DISTURBANCE. IF PERMANENT STABILIZATION IS NOT POSSIBLE WITHIN 14 DAYS OF DISTURBANCE, DISTURBED SOIL SHOULD BE STABILIZED TO PREVENT EROSION.


### LEGEND

|      |  |                                               |
|------|--|-----------------------------------------------|
| CD   |  | PROPERTY LINE                                 |
| CF   |  | CHECK DAM                                     |
| CP   |  | CONSTRUCTION FENCE                            |
| CWA  |  | CULVERT PROTECTION                            |
| DD   |  | CONCRETE WASHOUT AREA                         |
| DP   |  | DIVERSION DITCH                               |
| DTC  |  | DETENTION POND PROTECTION                     |
| ECB  |  | DEBRIS TRASH CONTROL                          |
| PCOG |  | EROSION CONTROL BLANKET                       |
| PCOS |  | INLET PROTECTION, CURB ON GRADE, TYPE R INLET |
| MWP  |  | INLET PROTECTION, CURB ON STUMP, TYPE R INLET |
| PTP  |  | MASONRY WORK PROTECTION                       |
| RS   |  | PORTABLE TOILET PROTECTION                    |
| SCL  |  | ROCK SOCK                                     |
| SF   |  | SEDIMENT CONTROL LOGS                         |
| SMC  |  | PROPOSED SILT FENCE                           |
| SR   |  | SEEDING, MULCHING AND CRIMPING                |
| SSA  |  | SURFACE ROUGHENING                            |
| TI   |  | STABILIZED STAGING AREA                       |
| TSB  |  | TEMPORARY IRRIGATION                          |
| VTC  |  | TEMPORARY SEDIMENT BASIN                      |
|      |  | VEHICLE TRACKING CONTROL                      |

**WARNING**  
HIGH-PRESSURE PIPELINE(S)  
EXCAVATION AND / OR CONSTRUCTION PROHIBITED  
WITHOUT COMPLIANCE WITH STATE ONE-CALL, AND  
WITHOUT WRITTEN PERMISSION FROM  
MAGELLAN PIPELINE COMPANY.

CALL UTILITY NOTIFICATION  
CENTER OF COLORADO  
1-800-922-1987  
CALL 2-BUSINESS DAYS IN ADVANCE  
BEFORE YOU DIG, GRADE, OR EXCAVATE  
FOR THE MARKING OF UNDERGROUND  
MEMBER UTILITIES.

CAUTION: NOTICE TO CONTRACTOR THE CONTRACTOR IS SPECIFICALLY CAUTIONED THAT THE LOCATION AND/OR ELEVATION OF EXISTING UTILITIES AS SHOWN ON THESE PLANS IS BASED ON RECORDS OF THE VARIOUS UTILITY COMPANIES AND, WHERE POSSIBLE, MEASUREMENTS TAKEN IN THE FIELD. THE INFORMATION IS NOT TO BE RELIED ON AS BEING EXACT OR COMPLETE. THE CONTRACTOR MUST CALL THE LOCAL UTILITY LOCATION CENTER AT LEAST 48 HOURS BEFORE ANY EXCAVATION TO REQUEST EXACT FIELD LOCATIONS OF THE UTILITIES. IT SHALL BE THE RESPONSIBILITY OF THE CONTRACTOR TO RELOCATE ALL EXISTING UTILITIES WHICH CONFLICT WITH THE PROPOSED IMPROVEMENTS SHOWN ON THE PLANS.

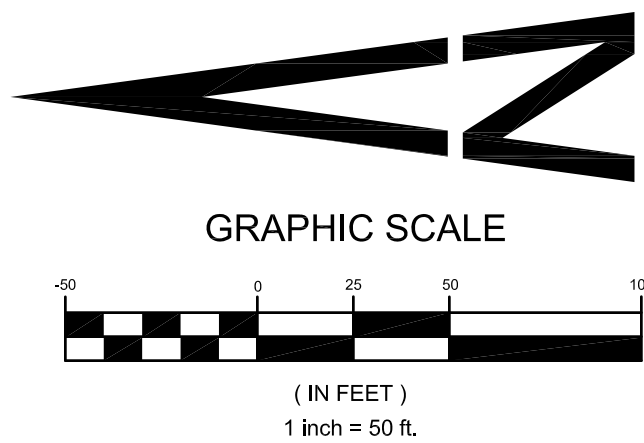

THE TOWN OF PARKER REVIEW CONSTITUTES GENERAL COMPLIANCE WITH THE TOWNS STANDARDS AND APPROVED VARIANCES, SUBJECT TO THESE PLANS BEING STAMPED, SIGNED, AND DATED BY THE PROFESSIONAL ENGINEER OF RECORD. REVIEW BY THE TOWN DOES NOT CONSTITUTE APPROVAL OF THE PLAN DESIGN OR ACCURACY AND CORRECTNESS OF ENGINEERING CALCULATIONS. ERRORS IN THE DESIGN OR CALCULATIONS REMAIN THE RESPONSIBILITY OF THE REGISTERED PROFESSIONAL ENGINEER WHOSE STAMP AND SIGNATURE ARE AFFIXED TO THIS DOCUMENT.

THIS REVIEW DOES NOT CONSTITUTE APPROVAL OF ANY PRIVATE ON-SITE IMPROVEMENTS WHICH MAY BE SHOWN. CONSTRUCTION CANNOT COMMENCE UNTIL ALL REQUIRED DRAINAGE/TRAFFIC REPORT(S), FINAL DEVELOPMENT PLAN(S), SPECIAL REVIEW(S), GRADING PERMIT, AND/OR OTHER PERMITS ARE COMPLETE, APPROVED AND ON FILE WITH THE TOWN OF PARKER

TOWN OF PARKER, DIRECTOR OF ENGINEERING

DATE

INITIAL CBMP PLAN - NORTH

PREPARED UNDER THE DIRECT  
SUPERVISION OF  
JERRY W. DAVIDSON, P.E.  
COLORADO REG # 30226  
FOR AND ON BEHALF OF  
PERCEPTION DESIGN GROUP, INC.

| DATE     | DESCRIPTION       |
|----------|-------------------|
| 08/31/18 | FOURTH SUBMITTAL  |
| 05/25/18 | THIRD SUBMITTAL   |
| 03/19/18 | PWSO SUBMITTAL    |
| 02/28/18 | SECOND SUBMITTAL  |
| 10/24/17 | INITIAL SUBMITTAL |

PARKER POINTE  
LOTS 1 THRU 15 AND TRACTS A AND B, PARKER POINTE FILING NO. 1  
SOUTHEAST CORNER PARKER ROAD AND STROH ROAD  
PARKER, COLORADO

design by: JWD  
approved by: JWD  
project no.: 2015-015

date: 10/01/17


SHEET  
**C3.10**





I:\PDG-NAS\PUBLIC\PROJECTS\2015-015 PARKER AND STROH.DWG\2015-015 CDS - CBMP PLAN.DWG 8/30/2018 9:07 PM

SEE DOUGLAS COUNTY GESC PLANS FOR OFFSITE AREAS

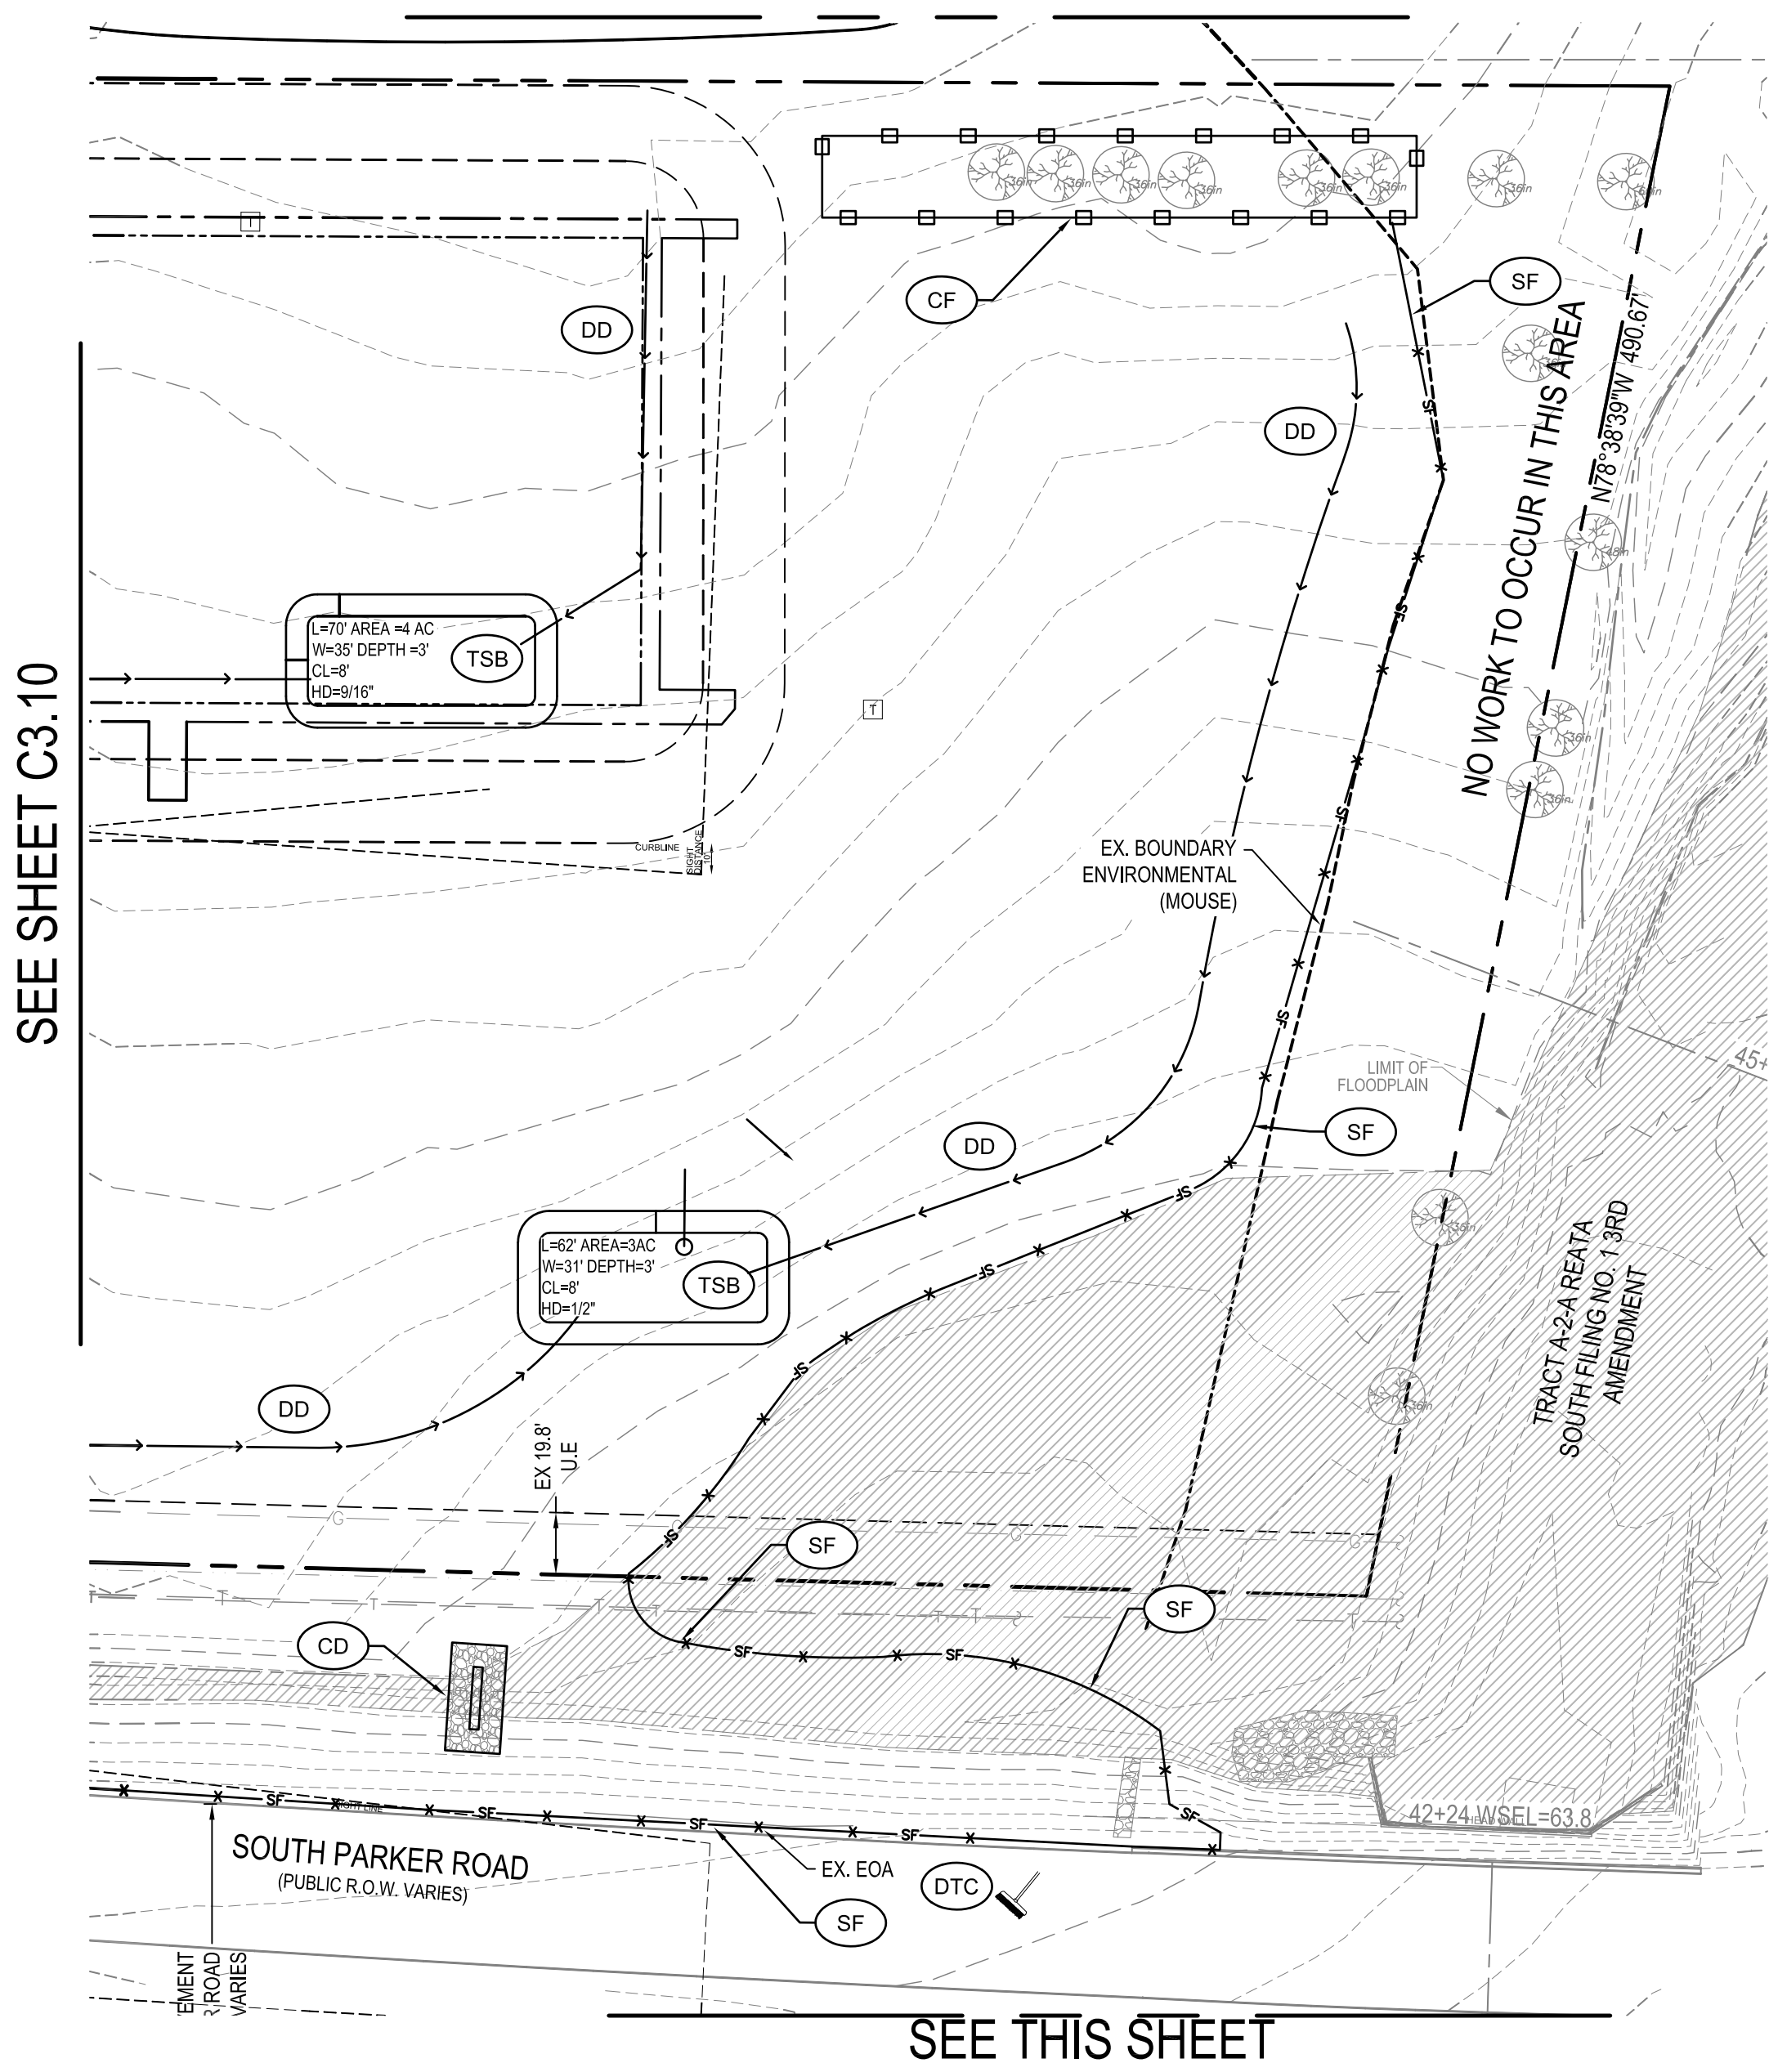

### TOWN OF PARKER NOTES


- ALL SILT FENCES MUST BE INSTALLED ON 5-FOOT CENTERS.
- THE TRUE LOCATION OF THE CWA MAY BE DETERMINED BY THE TOWN AND ECS.
- THE TRUE LOCATION OF THE PTP MAY BE DETERMINED BY THE TOWN AND ECS.
- PLACE SCL IMMEDIATELY BEHIND CURB AND SIDEWALK DOWN GRADIENT OF DISTURBED AREAS. USE 12" LOGS.
- IF SF IS NOT INSTALLED ON THE BACK OF CURB, ECB MAY BE NECESSARY IN THE GAP.
- ALL SOILED STREETS, CURBS, GUTTERS, SIDEWALKS, DRIVE AISLES, ETC., MUST BE THOROUGHLY CLEANED BY 5 PM EACH WORK DAY AND DURING THE DAY WHEN LEVEL OF SOIL EXCEEDS A LOW LEVEL AS DETERMINED BY THE TOWNS INSPECTOR.
- LOT PROTECTION IS REQUIRED ON ALL COMMERCIAL LOTS WHEN LANDSCAPING IS NOT POSSIBLE.

### NOTE

TO REDUCE THE POTENTIAL FOR CLOGGING OF DEBRIS GRATES, NO STRAW MULCH SHALL BE USED WITHIN THE EXCESS URBAN RUNOFF VOLUME OF A DETENTION BASIN. INSTEAD, EROSION CONTROL BLANKET SHALL BE INSTALLED FOR A WIDTH OF AT LEAST 6-FEET ON BOTH SIDES OF THE CONCRETE LOW FLOW CHANNELS OR UP TO A DEPTH OF 1-FOOT IN SOIL RIPRAP OR BENCHED LOW FLOW CHANNELS. ADDITIONALLY, HYDRAULICALLY-APPLIED WOOD FIBER MULCH, STABILIZED FIBER MATRIX, BONDED FIBER MATRIX, OR FLEXIBLE GROWTH MEDIUM SHALL BE USED IN ALL OTHER AREAS WITHIN THE EXCESS URBAN RUNOFF VOLUME OF THE DETENTION BASIN. THE BLANKET AND HYDRAULICALLY-APPLIED MULCH SHALL COMPLY WITH THE MATERIALS AND INSTALLATION REQUIREMENTS FOR EROSION CONTROL BLANKETS AS REQUIRED BY THE TOWN'S CBMP PROGRAM, AND WHERE APPLICABLE, THE PRODUCT MANUFACTURER.


CALL UTILITY NOTIFICATION  
CENTER OF COLORADO  
1-800-922-1987  
CALL 2-BUSINESS DAYS IN ADVANCE  
BEFORE YOU DIG, GRADE, OR EXCAVATE  
FOR THE MARKING OF UNDERGROUND  
MEMBER UTILITIES.

CAUTION: NOTICE TO CONTRACTOR THE CONTRACTOR IS SPECIFICALLY CAUTIONED THAT THE LOCATION AND/OR ELEVATION OF EXISTING UTILITIES AS SHOWN ON THESE PLANS IS BASED ON RECORDS OF THE VARIOUS UTILITY COMPANIES AND, WHERE POSSIBLE, MEASUREMENTS TAKEN IN THE FIELD. THE INFORMATION IS NOT TO BE RELIED ON AS BEING EXACT OR COMPLETE. THE CONTRACTOR MUST CALL THE LOCAL UTILITY LOCATION CENTER AT LEAST 48 HOURS BEFORE ANY EXCAVATION TO REQUEST EXACT FIELD LOCATIONS OF THE UTILITIES. IT SHALL BE THE RESPONSIBILITY OF THE CONTRACTOR TO RELOCATE ALL EXISTING UTILITIES WHICH CONFLICT WITH THE PROPOSED IMPROVEMENTS SHOWN ON THE PLANS.

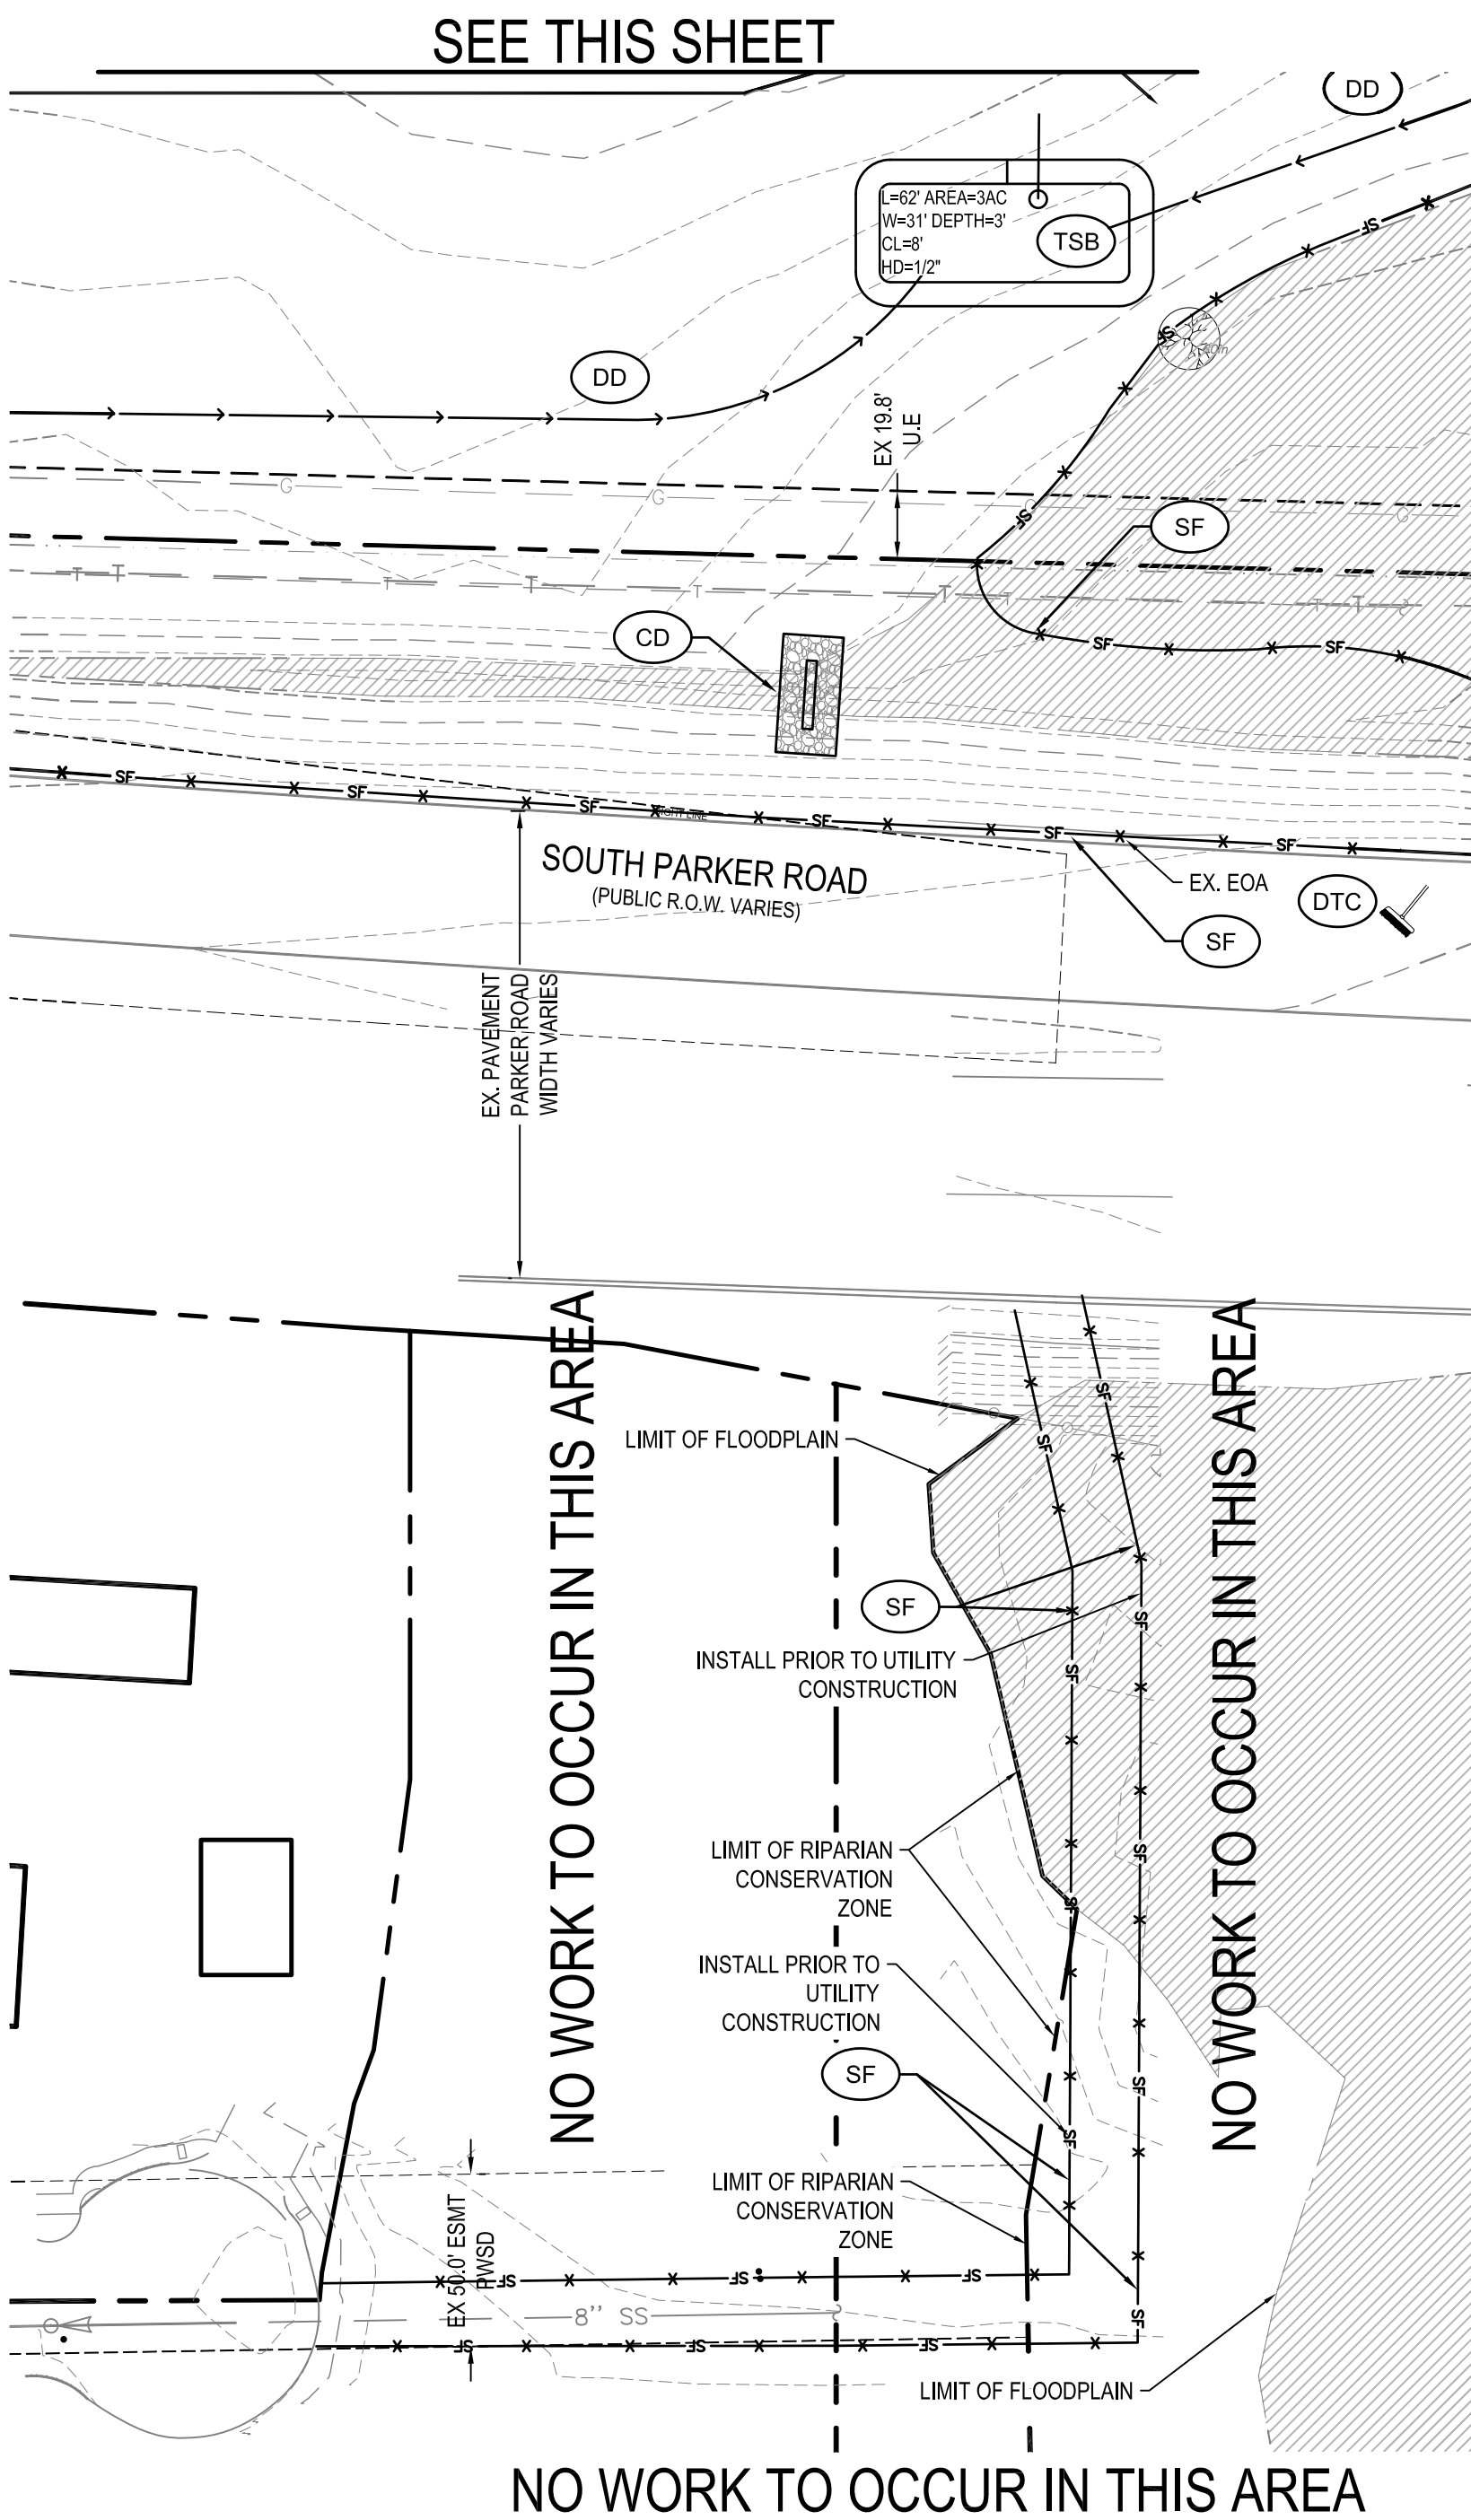

### GRADING EROSION AND SEDIMENT CONTROL NOTES

- IT SHALL BE THE CONTRACTORS RESPONSIBILITY TO OBTAIN PERMITS FROM THE LOCAL AND STATE AGENCIES PRIOR TO THE START OF CONSTRUCTION
- BMPS SHALL BE INSTALLED IN ACCORDANCE WITH THE PLANS HEREIN AND THE LOCAL AGENCIES STANDARDS DETAILS. IF A DETAIL IS NOT PROVIDED FOR A PLANNED OR NEEDED BMP REFERENCE LOCAL AGENCY STANDARDS. IF THE DETAIL IS NOT AVAILABLE REFERENCE URBAN DRAINAGE AND FLOOD CONTROL DISTRICTS STANDARD DETAILS.
- THESE PLANS DO NOT REFLECT ALL BMPS THAT MAY BE NEEDED FOR SITE EROSION AND SEDIMENT CONTROL DUE TO FIELD CHANGES NOT ANTICIPATED IN THE DESIGN OF THE PLAN. CONTRACTOR SHALL INSTALL ADDITIONAL BMPS AS NEEDED TO MAINTAIN SITE STABILIZATION AND MITIGATE ANY SEDIMENT TRANSPORT OFF SITE OR TO THE ADJACENT STORM SYSTEM OR ADJACENT PROPERTY.
- ALTERNATE BMPS MAY BE USED FROM THOSE SHOWN HEREON. CONTACT ENGINEER AND LOCAL AGENCY INSPECTOR WITH PROPOSED CHANGES.
- GUIDELINES WITH THE LOCAL AGENCY PERMIT AND STANDARDS AND SPECIFICATIONS SHALL BE FOLLOW AND MAINTAINED.
- AN APPROVED COPY OF THE EROSION AND SEDIMENT CONTROL PLAN AND STORMWATER MANAGEMENT PLAN SHALL BE KEPT ON SITE AT ALL TIMES.
- LOCATION OF BMPS MAY VARY FROM THOSE SHOWN HEREON DUE TO PROGRESS AND PHASING OF CONSTRUCTION ACTIVITIES.
- SITE BMPS SHALL BE MAINTAINED AND REPAIRED IF DAMAGED IMMEDIATELY. SITE INSPECTIONS SHALL OCCUR EVERY 7-DAYS, AND WITHIN 24-HOURS OF ANY PRECIPITATION EVENT.
- AREAS LABELED "PS" AND "SM" SHALL BE STABILIZED PER LANDSCAPE PLAN IF SEASON ALLOWS FOR PLANTING AND IF POSSIBLE WITHIN 14 DAYS OF DISTURBANCE. IF PERMANENT STABILIZATION IS NOT POSSIBLE WITHIN 14 DAYS OF DISTURBANCE, DISTURBED SOIL SHOULD BE STABILIZED TO PREVENT EROSION.

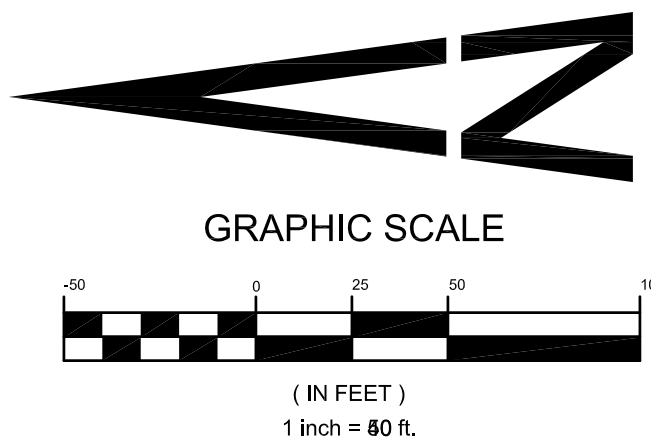

### LEGEND

|       |  |                                               |
|-------|--|-----------------------------------------------|
| CD    |  | PROPERTY LINE                                 |
| CF    |  | CHECK DAM                                     |
| CP    |  | CONSTRUCTION FENCE                            |
| CWA   |  | CULVERT PROTECTION                            |
| DD    |  | CONCRETE WASHOUT AREA                         |
| DP    |  | DIVERSION DITCH                               |
| DTC   |  | DETENTION POND PROTECTION                     |
| ECB   |  | DEBRIS TRASH CONTROL                          |
| IPCOG |  | EROSION CONTROL BLANKET                       |
| IPCOS |  | INLET PROTECTION, CURB ON GRADE, TYPE R INLET |
| MWP   |  | INLET PROTECTION, CURB ON STUMP, TYPE R INLET |
| PTP   |  | MASONRY WORK PROTECTION                       |
| RS    |  | PORTABLE TOILET PROTECTION                    |
| SCL   |  | ROCK SOCK                                     |
| SF    |  | SEDIMENT CONTROL LOGS                         |
| SMC   |  | PROPOSED SILT FENCE                           |
| SR    |  | SEEDING, MULCHING AND CRIMPING                |
| SSA   |  | SURFACE ROUGHENING                            |
| TI    |  | STABILIZED STAGING AREA                       |
| TSB   |  | TEMPORARY IRRIGATION                          |
| VTC   |  | TEMPORARY SEDIMENT BASIN                      |
|       |  | VEHICLE TRACKING CONTROL                      |

**WARNING**  
HIGH-PRESSURE PIPELINE(S)  
EXCAVATION AND / OR CONSTRUCTION PROHIBITED  
WITHOUT COMPLIANCE WITH STATE ONE-CALL, AND  
WITHOUT WRITTEN PERMISSION FROM  
MAGELLAN PIPELINE COMPANY.

THE TOWN OF PARKER REVIEW CONSTITUTES GENERAL COMPLIANCE WITH THE TOWN'S STANDARDS AND APPROVED VARIANCES, SUBJECT TO THESE PLANS BEING STAMPED, SIGNED, AND DATED BY THE PROFESSIONAL ENGINEER OF RECORD. REVIEW BY THE TOWN DOES NOT CONSTITUTE APPROVAL OF THE PLAN DESIGN OR ACCURACY AND CORRECTNESS OF ENGINEERING CALCULATIONS. ERRORS IN THE DESIGN OR CALCULATIONS REMAIN THE RESPONSIBILITY OF THE REGISTERED PROFESSIONAL ENGINEER WHOSE STAMP AND SIGNATURE ARE AFFIXED TO THIS DOCUMENT.

THIS REVIEW DOES NOT CONSTITUTE APPROVAL OF ANY PRIVATE ON-SITE IMPROVEMENTS WHICH MAY BE SHOWN. CONSTRUCTION CANNOT COMMENCE UNTIL ALL REQUIRED DRAINAGE/TRAFFIC REPORT(S), FINAL DEVELOPMENT PLAN(S), SPECIAL REVIEW(S), GRADING PERMIT, AND/OR OTHER PERMITS ARE COMPLETE, APPROVED AND ON FILE WITH THE TOWN OF PARKER

TOWN OF PARKER, DIRECTOR OF ENGINEERING DATE

INITIAL CBMP PLAN - SOUTH

design by: JWD  
approved by: JWD  
project no.: 2015-015

date: 10/01/17

SHEET

C3.11

PARKER POINTE  
LOTS 1 THRU 15 AND TRACTS A AND B, PARKER POINTE FILING NO. 1  
SOUTHEAST CORNER PARKER ROAD AND STROH ROAD  
PARKER, COLORADO

PREPARED UNDER THE DIRECT  
SUPERVISION OF  
JERRY W. DAVIDSON, P.E.  
COLORADO REG # 30226  
FOR AND ON BEHALF OF  
PERCEPTION DESIGN GROUP, INC.

| DATE     | DESCRIPTION       |
|----------|-------------------|
| 08/31/18 | FOURTH SUBMITTAL  |
| 05/25/18 | THIRD SUBMITTAL   |
| 03/19/18 | PWSD SUBMITTAL    |
| 02/28/18 | SECOND SUBMITTAL  |
| 10/24/17 | INITIAL SUBMITTAL |

REVISIONS

**PERCEPTION**  
DESIGN GROUP, INC.  
6801 SOUTH PERCE STREET SUITE 315, LITTLETON, CO 80120 303.259.8888  
WWW.PERCEPTIONDESIGNGROUP.COM



\\PDG-NAS\PUBLIC\PROJECTS\2015-015 PARKER AND STROH.DWG\2015-015 CDS - CBMP PLAN.DWG 8/31/2018 10:20 AM

## TOWN OF PARKER NOTES

- ALL SILT FENCES MUST BE INSTALLED ON 5-FOOT CENTERS.
- THE TRUE LOCATION OF THE CWA MAY BE DETERMINED BY THE TOWN AND ECS.
- THE TRUE LOCATION OF THE PTP MAY BE DETERMINED BY THE TOWN AND ECS.
- PLACE SCL IMMEDIATELY BEHIND CURB AND SIDEWALK DOWN GRADIENT OF DISTURBED AREAS. USE 12" LOGS.
- IF SF IS NOT INSTALLED ON THE BACK OF CURB, ECB MAY BE NECESSARY IN THE GAP.
- ALL SOILED STREETS, CURBS, GUTTERS, SIDEWALKS, DRIVE AISLES, ETC., MUST BE THOROUGHLY CLEANED BY 5 PM EACH WORK DAY AND DURING THE DAY WHEN LEVEL OF SOIL EXCEEDS A LOW LEVEL AS DETERMINED BY THE TOWNS INSPECTOR.
- LOT PROTECTION IS REQUIRED ON ALL COMMERCIAL LOTS WHEN LANDSCAPING IS NOT POSSIBLE.

## NOTE

TO REDUCE THE POTENTIAL FOR CLOGGING OF DEBRIS GRATES, NO STRAW MULCH SHALL BE USED WITHIN THE EXCESS URBAN RUNOFF VOLUME OF A DETENTION BASIN. INSTEAD, EROSION CONTROL BLANKET SHALL BE INSTALLED FOR A WIDTH OF AT LEAST 6-FEET ON BOTH SIDES OF THE CONCRETE LOW FLOW CHANNELS OR UP TO A DEPTH OF 1-FOOT IN SOIL, RIPRAP OR BENCHED LOW FLOW CHANNELS. ADDITIONALLY, HYDRAULICALLY-APPLIED WOOD FIBER MULCH, STABILIZED FIBER MATRIX, BONDED FIBER MATRIX, OR FLEXIBLE GROWTH MEDIUM SHALL BE USED IN ALL OTHER AREAS WITHIN THE EXCESS URBAN RUNOFF VOLUME OF THE DETENTION BASIN. THE BLANKET AND HYDRAULICALLY-APPLIED MULCH SHALL COMPLY WITH THE MATERIALS AND INSTALLATION REQUIREMENTS FOR EROSION CONTROL BLANKETS AS REQUIRED BY THE TOWN'S CBMP PROGRAM, AND WHERE APPLICABLE, THE PRODUCT MANUFACTURER.

## GRADING EROSION AND SEDIMENT CONTROL NOTES

- IT SHALL BE THE CONTRACTORS RESPONSIBILITY TO OBTAIN PERMITS FROM THE LOCAL AND STATE AGENCIES PRIOR TO THE START OF CONSTRUCTION
- BMPS SHALL BE INSTALLED IN ACCORDANCE WITH THE PLANS HEREIN AND THE LOCAL AGENCIES STANDARDS DETAILS. IF A DETAIL IS NOT PROVIDED FOR A PLANNED OR NEEDED BMP REFERENCE LOCAL AGENCY STANDARDS. IF THE DETAIL IS NOT AVAILABLE REFERENCE URBAN DRAINAGE AND FLOOD CONTROL DISTRICTS STANDARD DETAILS.
- THESE PLANS DO NOT REFLECT ALL BMPS THAT MAY BE NEEDED FOR SITE EROSION AND SEDIMENT CONTROL DUE TO FIELD CHANGES NOT ANTICIPATED IN THE DESIGN OF THE PLAN. CONTRACTOR SHALL INSTALL ADDITIONAL BMPS AS NEEDED TO MAINTAIN SITE STABILIZATION AND MITIGATE ANY SEDIMENT TRANSPORT OFF SITE OR TO THE ADJACENT STORM SYSTEM OR ADJACENT PROPERTY.
- ALTERNATE BMPS MAY BE USED FROM THOSE SHOWN HEREON. CONTACT ENGINEER AND LOCAL AGENCY INSPECTOR WITH PROPOSED CHANGES.
- GUIDELINES WITH THE LOCAL AGENCY PERMIT AND STANDARDS AND SPECIFICATIONS SHALL BE FOLLOW AND MAINTAINED.
- AN APPROVED COPY OF THE EROSION AND SEDIMENT CONTROL PLAN AND STORMWATER MANAGEMENT PLAN SHALL BE KEPT ON SITE AT ALL TIMES.
- LOCATION OF BMPS MAY VARY FROM THOSE SHOWN HEREON DUE TO PROGRESS AND PHASING OF CONSTRUCTION ACTIVITIES.
- SITE BMPS SHALL BE MAINTAINED AND REPAIRED IF DAMAGED IMMEDIATELY. SITE INSPECTIONS SHALL OCCUR EVERY 7-DAYS, AND WITHIN 24-HOURS OF ANY PRECIPITATION EVENT.
- AREAS LABELED "PS" AND "SM" SHALL BE STABILIZED PER LANDSCAPE PLAN IF SEASON ALLOWS FOR PLANTING AND IF POSSIBLE WITHIN 14 DAYS OF DISTURBANCE. IF PERMANENT STABILIZATION IS NOT POSSIBLE WITHIN 14 DAYS OF DISTURBANCE, DISTURBED SOIL SHOULD BE STABILIZED TO PREVENT EROSION.

## LEGEND

|       |  |                                               |
|-------|--|-----------------------------------------------|
| CD    |  | PROPERTY LINE                                 |
| CF    |  | CHECK DAM                                     |
| CP    |  | CONSTRUCTION FENCE                            |
| CWA   |  | CULVERT PROTECTION                            |
| DD    |  | CONCRETE WASHOUT AREA                         |
| DP    |  | DIVERSION DITCH                               |
| DTC   |  | DETENTION POND PROTECTION                     |
| ECB   |  | DEBRIS TRASH CONTROL                          |
| PCOG  |  | EROSION CONTROL BLANKET                       |
| IPCOS |  | INLET PROTECTION, CURB ON GRADE, TYPE R INLET |
| MWP   |  | INLET PROTECTION, CURB ON STUMP, TYPE R INLET |
| PTP   |  | MASONRY WORK PROTECTION                       |
| RS    |  | PORTABLE TOILET PROTECTION                    |
| SCL   |  | ROCK SOCK                                     |
| SF    |  | SEDIMENT CONTROL LOGS                         |
| SMC   |  | PROPOSED SILT FENCE                           |
| SR    |  | SEEDING, MULCHING AND CRIMPING                |
| SSA   |  | SURFACE ROUGHENING                            |
| TI    |  | STABILIZED STAGING AREA                       |
| TSB   |  | TEMPORARY IRRIGATION                          |
| VTC   |  | TEMPORARY SEDIMENT BASIN                      |
|       |  | VEHICLE TRACKING CONTROL                      |

**WARNING**  
HIGH-PRESSURE PIPELINE(S)  
EXCAVATION AND / OR CONSTRUCTION PROHIBITED  
WITHOUT COMPLIANCE WITH STATE ONE-CALL, AND  
WITHOUT WRITTEN PERMISSION FROM  
MAGELLAN PIPELINE COMPANY.


THE TOWN OF PARKER REVIEW CONSTITUTES GENERAL COMPLIANCE WITH THE TOWN'S STANDARDS AND APPROVED VARIANCES, SUBJECT TO THESE PLANS BEING STAMPED, SIGNED, AND DATED BY THE PROFESSIONAL ENGINEER OF RECORD. REVIEW BY THE TOWN DOES NOT CONSTITUTE APPROVAL OF THE PLAN DESIGN OR ACCURACY AND CORRECTNESS OF ENGINEERING CALCULATIONS. ERRORS IN THE DESIGN OR CALCULATIONS REMAIN THE RESPONSIBILITY OF THE REGISTERED PROFESSIONAL ENGINEER WHOSE STAMP AND SIGNATURE ARE AFFIXED TO THIS DOCUMENT.

THIS REVIEW DOES NOT CONSTITUTE APPROVAL OF ANY PRIVATE ON-SITE IMPROVEMENTS WHICH MAY BE SHOWN. CONSTRUCTION CANNOT COMMENCE UNTIL ALL REQUIRED DRAINAGE/TRAFFIC REPORT(S), FINAL DEVELOPMENT PLAN(S), SPECIAL REVIEW(S), GRADING PERMIT, AND/OR OTHER PERMITS ARE COMPLETE, APPROVED AND ON FILE WITH THE TOWN OF PARKER

TOWN OF PARKER, DIRECTOR OF ENGINEERING


DATE

## SEE DOUGLAS COUNTY GESC PLANS FOR OFFSITE AREAS

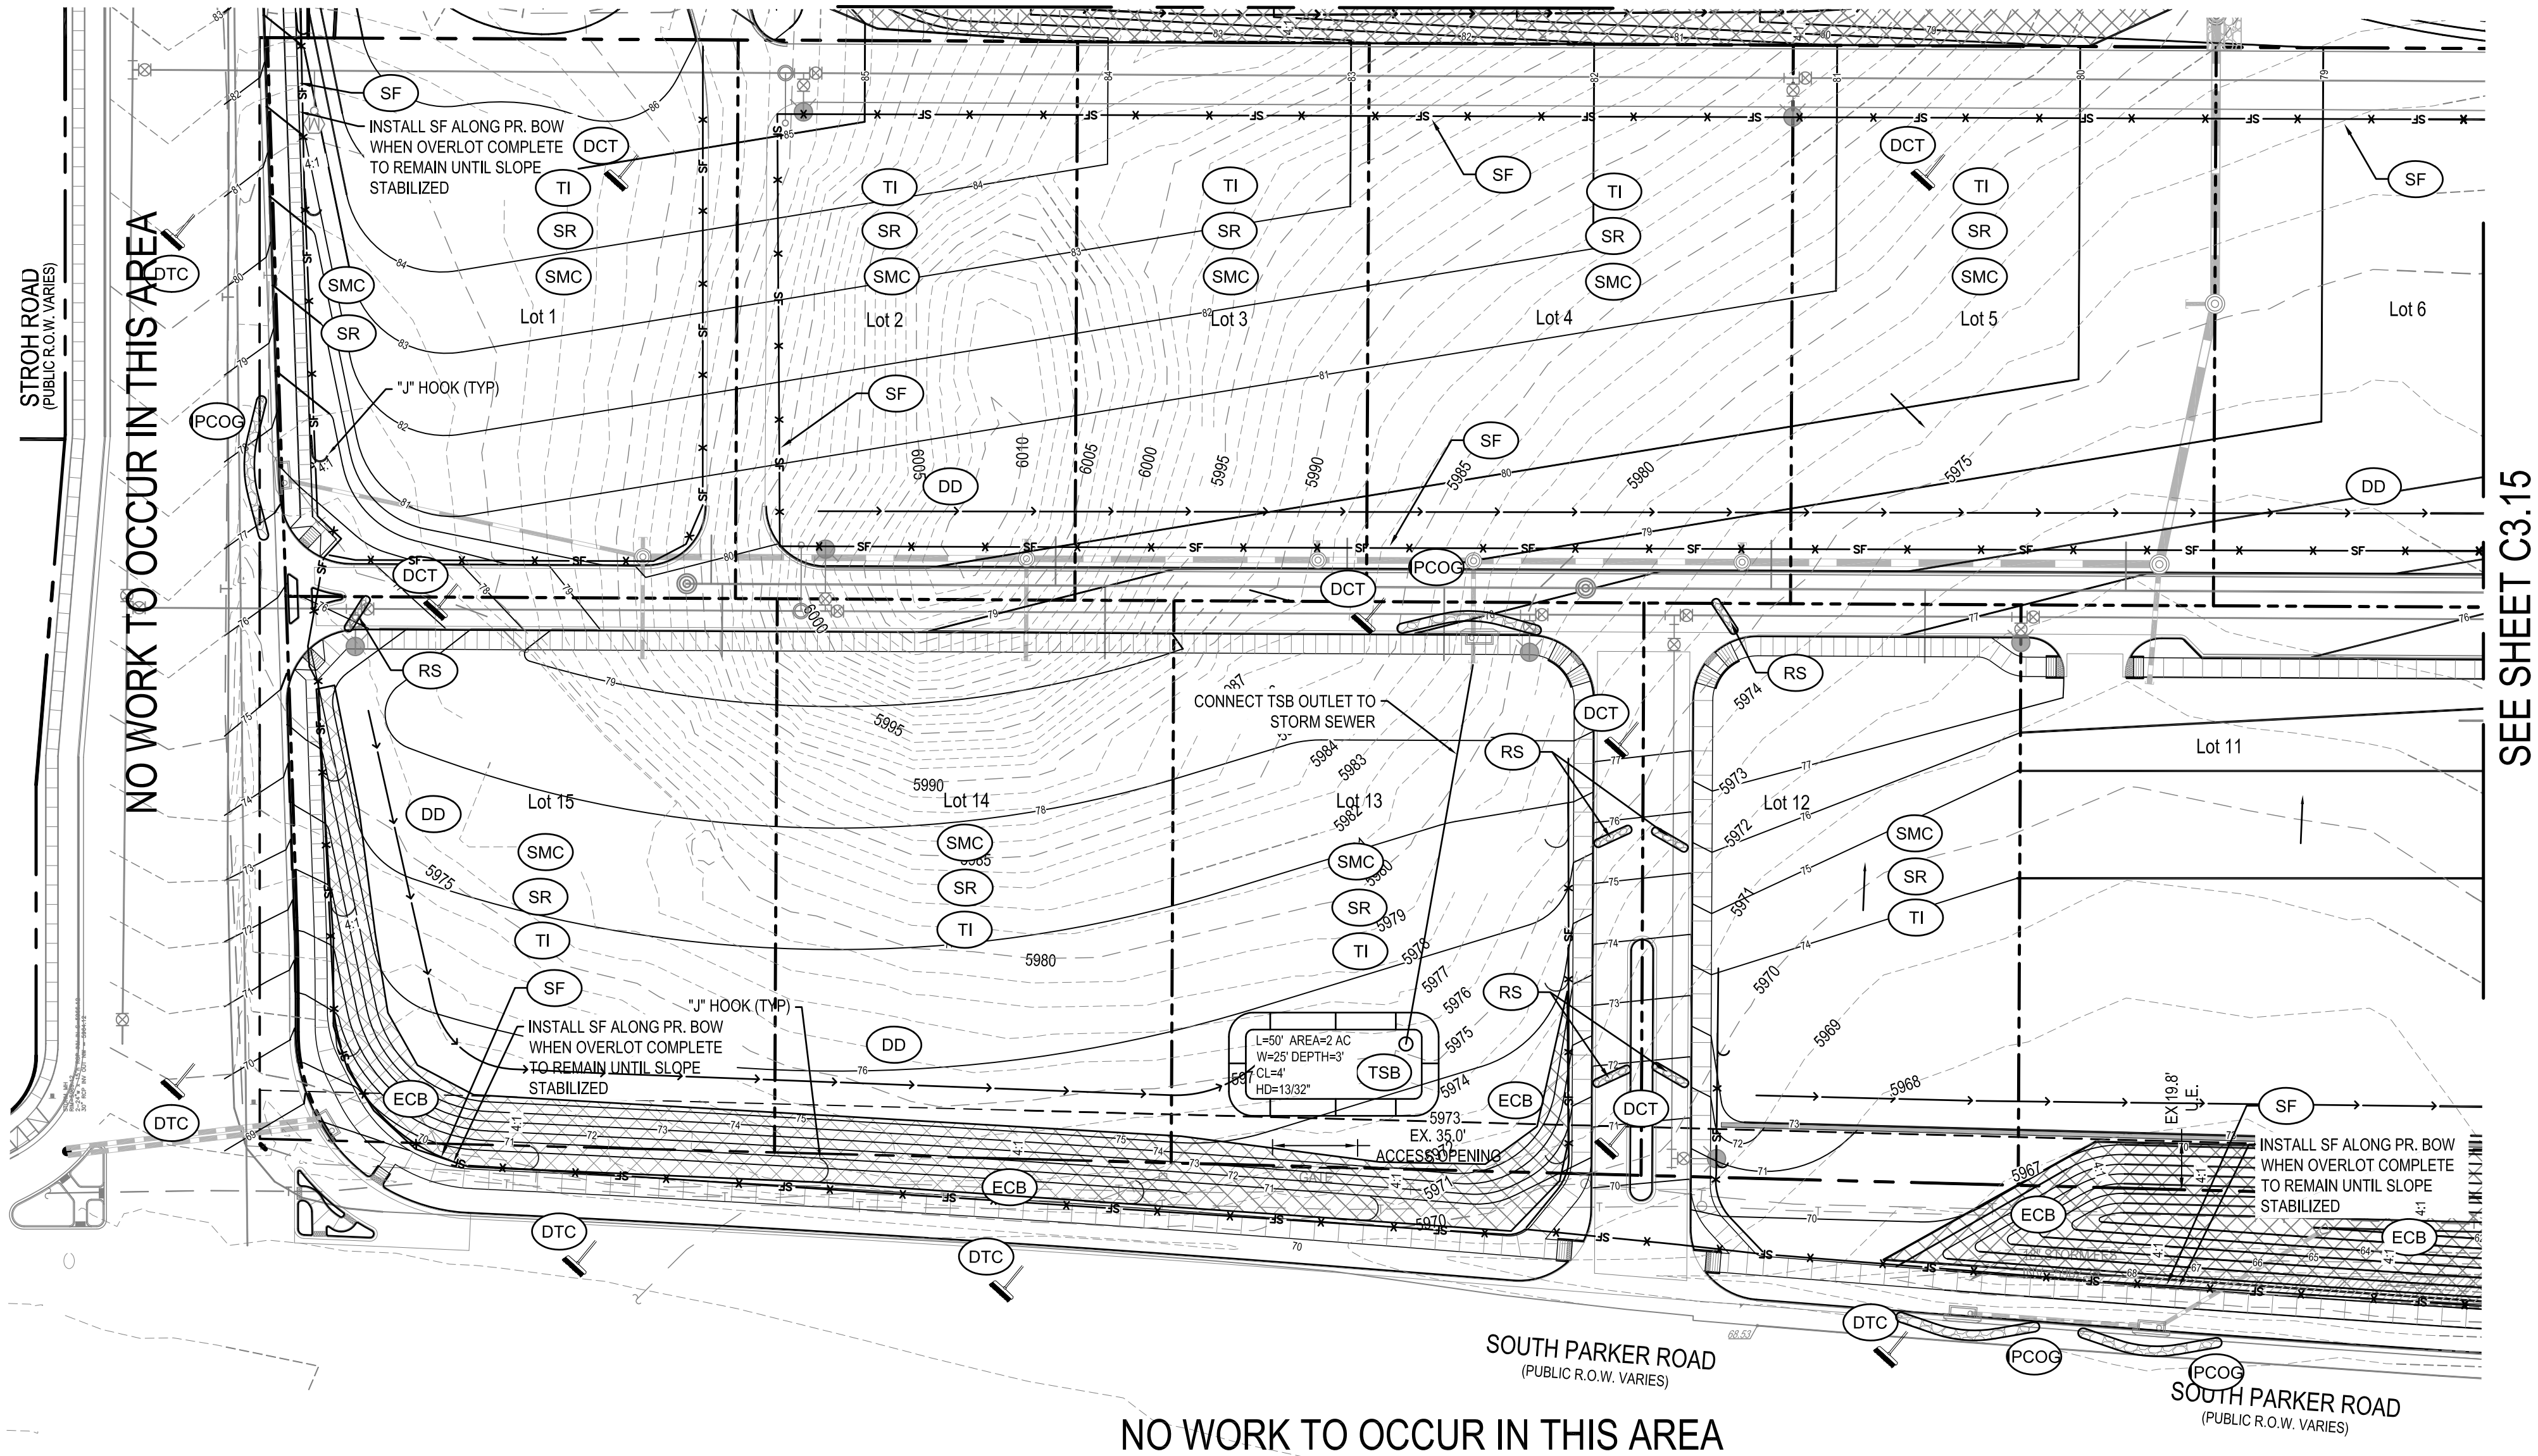

CALL UTILITY NOTIFICATION  
CENTER OF COLORADO  
**1-800-922-1987**  
CALL 2-BUSINESS DAYS IN ADVANCE  
BEFORE YOU DIG, GRADE, OR EXCAVATE  
FOR THE MARKING OF UNDERGROUND  
MEMBER UTILITIES.

CAUTION: NOTICE TO CONTRACTOR THE CONTRACTOR IS SPECIFICALLY CAUTIONED THAT THE LOCATION AND/OR ELEVATION OF EXISTING UTILITIES AS SHOWN ON THESE PLANS IS BASED ON RECORDS OF THE VARIOUS UTILITY COMPANIES AND, WHERE POSSIBLE, MEASUREMENTS TAKEN IN THE FIELD. THE INFORMATION IS NOT TO BE RELIED ON AS BEING EXACT OR COMPLETE. THE CONTRACTOR MUST CALL THE LOCAL UTILITY LOCATION CENTER AT LEAST 48 HOURS BEFORE ANY EXCAVATION TO REQUEST EXACT FIELD LOCATIONS OF THE UTILITIES. IT SHALL BE THE RESPONSIBILITY OF THE CONTRACTOR TO RELOCATE ALL EXISTING UTILITIES WHICH CONFLICT WITH THE PROPOSED IMPROVEMENTS SHOWN ON THE PLANS.

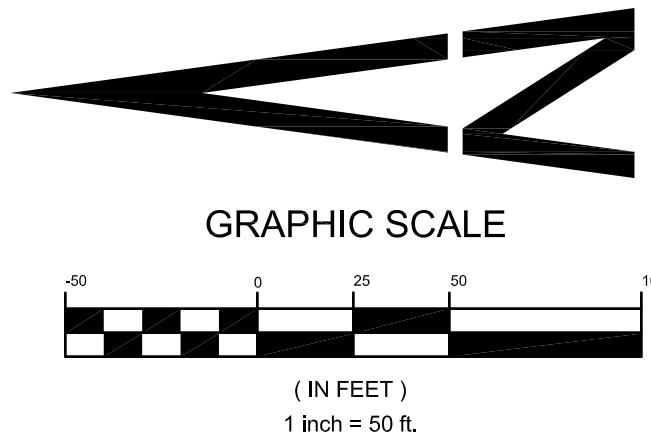

## INTERIM / FINAL CBMP PLAN

design by: JWD  
approved by: JWD  
project no.: 2015-015

date: 10/01/17

SHEET

**C3.12**

PARKER POINTE  
LOTS 1 THRU 15 AND TRACTS A AND B, PARKER POINTE FILING NO. 1  
SOUTHEAST CORNER PARKER ROAD AND STROH ROAD  
PARKER, COLORADO

PREPARED UNDER THE DIRECT  
SUPERVISION OF  
JERRY W. DAVIDSON, P.E.  
COLORADO REG # 30226  
FOR AND ON BEHALF OF  
PERCEPTION DESIGN GROUP, INC.

| DATE     | DESCRIPTION       | REVISIONS |
|----------|-------------------|-----------|
| 08/31/18 | FOURTH SUBMITTAL  |           |
| 05/25/18 | THIRD SUBMITTAL   |           |
| 03/19/18 | PWSO SUBMITTAL    |           |
| 02/28/18 | SECOND SUBMITTAL  |           |
| 10/24/17 | INITIAL SUBMITTAL |           |

**PERCEPTION**  
DESIGN GROUP, INC.  
1801 SOUTH PIERCE STREET, SUITE 315, LITTLETON, CO 80120-3888  
WWW.PERCEPTIONDESIGNGROUP.COM




I:\PDG-NAS\PUBLIC\PROJECTS\2015-015 PARKER AND STROH.DWG\2015-015 CDS - CBMP PLAN.DWG 8/31/2018 10:21 AM

## NOTE

TO REDUCE THE POTENTIAL FOR CLOGGING OF DEBRIS GRATES, NO STRAW MULCH SHALL BE USED WITHIN THE EXCESS URBAN RUNOFF VOLUME OF A DETENTION BASIN. INSTEAD, EROSION CONTROL BLANKET SHALL BE INSTALLED FOR A WIDTH OF AT LEAST 6-FEET ON BOTH SIDES OF THE CONCRETE LOW FLOW CHANNELS OR UP TO A DEPTH OF 1-FOOT IN SOIL RIPRAP OR BENCHED LOW FLOW CHANNELS. ADDITIONALLY, HYDRAULICALLY-APPLIED WOOD FIBER MULCH, STABILIZED FIBER MATRIX, BONDED FIBER MATRIX, OR FLEXIBLE GROWTH MEDIUM SHALL BE USED IN ALL OTHER AREAS WITHIN THE EXCESS URBAN RUNOFF VOLUME OF THE DETENTION BASIN. THE BLANKET AND HYDRAULICALLY-APPLIED MULCH SHALL COMPLY WITH THE MATERIALS AND INSTALLATION REQUIREMENTS FOR EROSION CONTROL BLANKETS AS REQUIRED BY THE TOWN'S CBMP PROGRAM, AND WHERE APPLICABLE, THE PRODUCT MANUFACTURER.

## SEE DOUGLAS COUNTY GESC PLANS FOR OFFSITE AREAS

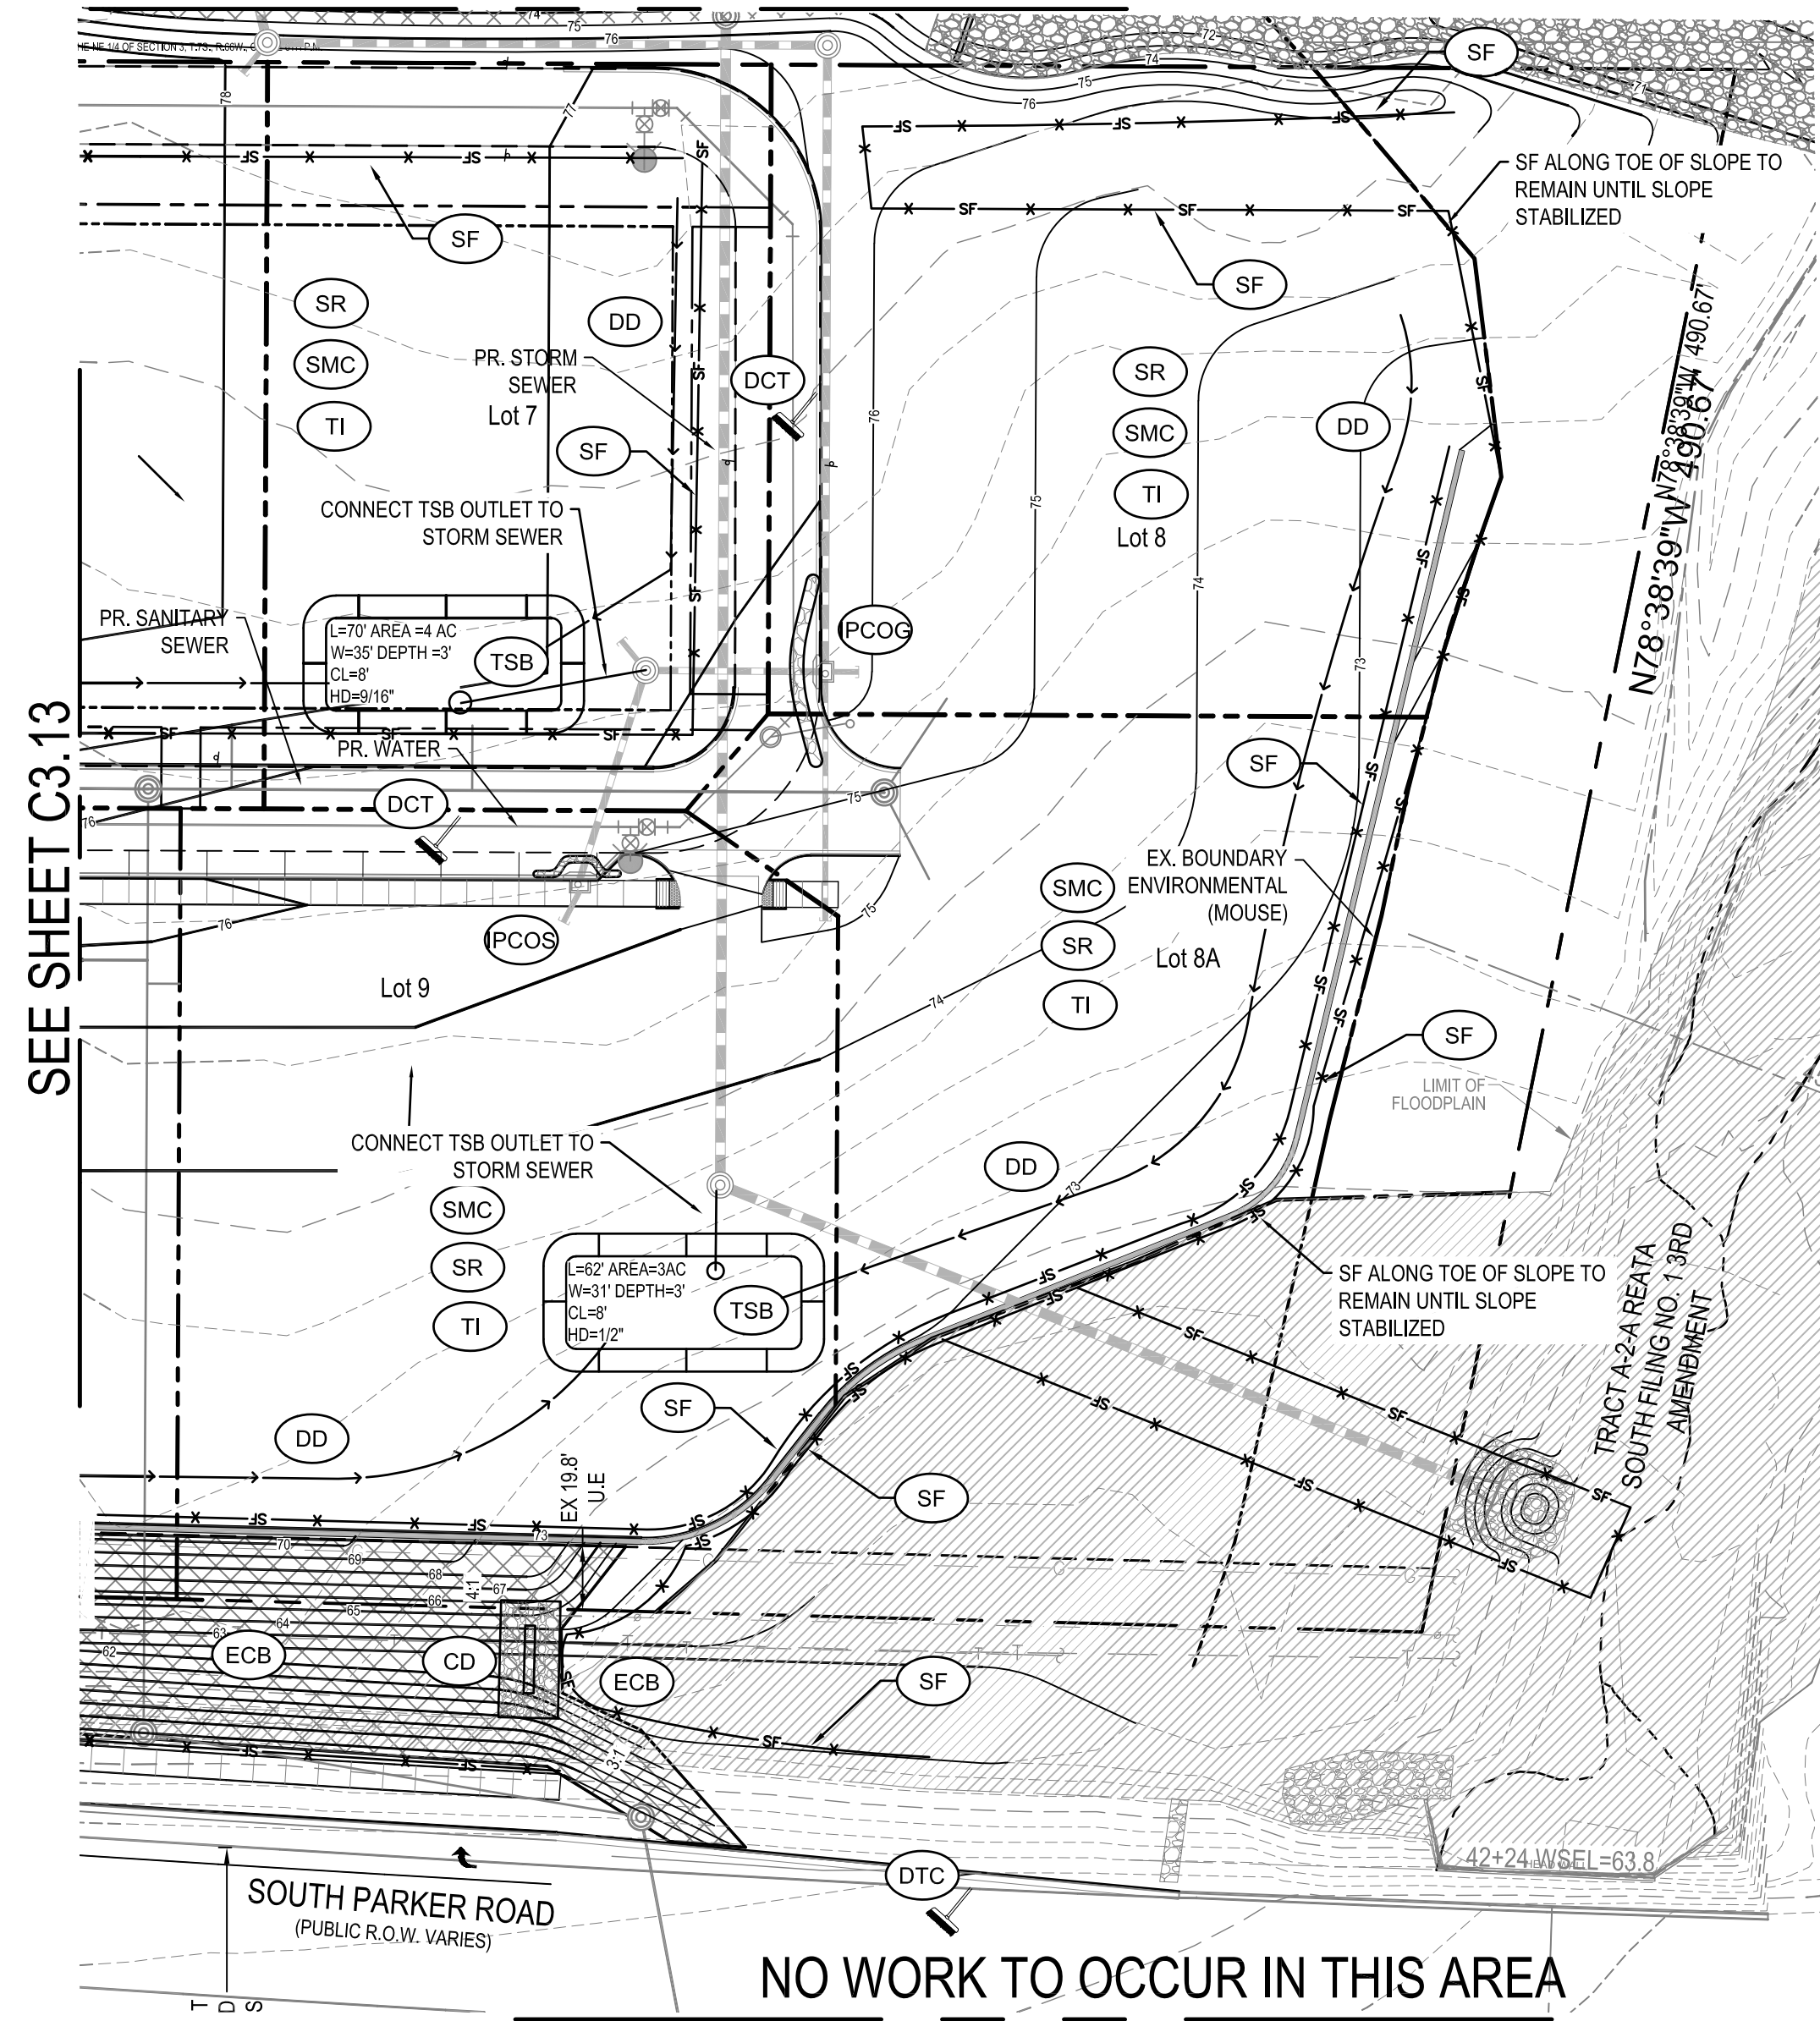


## TOWN OF PARKER NOTES


- ALL SILT FENCES MUST BE INSTALLED ON 5-FOOT CENTERS.
- THE TRUE LOCATION OF THE CWA MAY BE DETERMINED BY THE TOWN AND ECS.
- THE TRUE LOCATION OF THE PTP MAY BE DETERMINED BY THE TOWN AND ECS.
- PLACE SCL IMMEDIATELY BEHIND CURB AND SIDEWALK DOWN GRADIENT OF DISTURBED AREAS. USE 12" LOGS.
- IF SF IS NOT INSTALLED ON THE BACK OF CURB, ECB MAY BE NECESSARY IN THE GAP.
- ALL SOILED STREETS, CURBS, GUTTERS, SIDEWALKS, DRIVE AISLES, ETC., MUST BE THOROUGHLY CLEANED BY 5 PM EACH WORK DAY AND DURING THE DAY WHEN LEVEL OF SOIL EXCEEDS A LOW LEVEL AS DETERMINED BY THE TOWN'S INSPECTOR.
- LOT PROTECTION IS REQUIRED ON ALL COMMERCIAL LOTS WHEN LANDSCAPING IS NOT POSSIBLE.

CAUTION: NOTICE TO CONTRACTOR THE CONTRACTOR IS SPECIFICALLY CAUTIONED THAT THE LOCATION AND/OR ELEVATION OF EXISTING UTILITIES AS SHOWN ON THESE PLANS IS BASED ON RECORDS OF THE VARIOUS UTILITY COMPANIES AND, WHERE POSSIBLE, MEASUREMENTS TAKEN IN THE FIELD. THE INFORMATION IS NOT TO BE RELIED ON AS BEING EXACT OR COMPLETE. THE CONTRACTOR MUST CALL THE LOCAL UTILITY LOCATION CENTER AT LEAST 48 HOURS BEFORE ANY EXCAVATION TO REQUEST EXACT FIELD LOCATIONS OF THE UTILITIES. IT SHALL BE THE RESPONSIBILITY OF THE CONTRACTOR TO RELOCATE ALL EXISTING UTILITIES WHICH CONFLICT WITH THE PROPOSED IMPROVEMENTS SHOWN ON THE PLANS.

CALL UTILITY NOTIFICATION  
CENTER OF COLORADO  
**1-800-922-1987**  
CALL 2-BUSINESS DAYS IN ADVANCE  
BEFORE YOU DIG, GRADE, OR EXCAVATE  
FOR THE MARKING OF UNDERGROUND  
MEMBER UTILITIES.

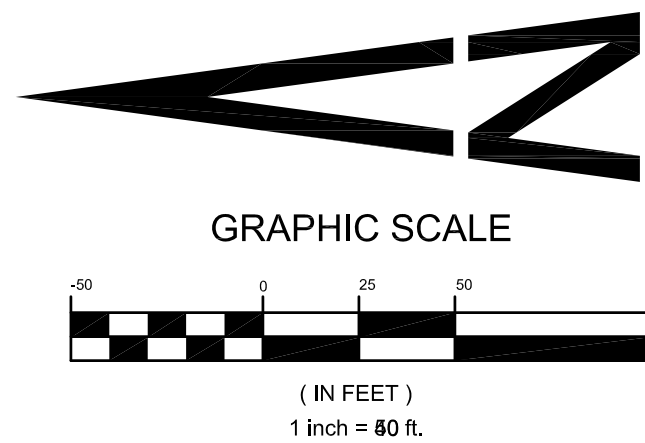

## SEE THIS SHEET

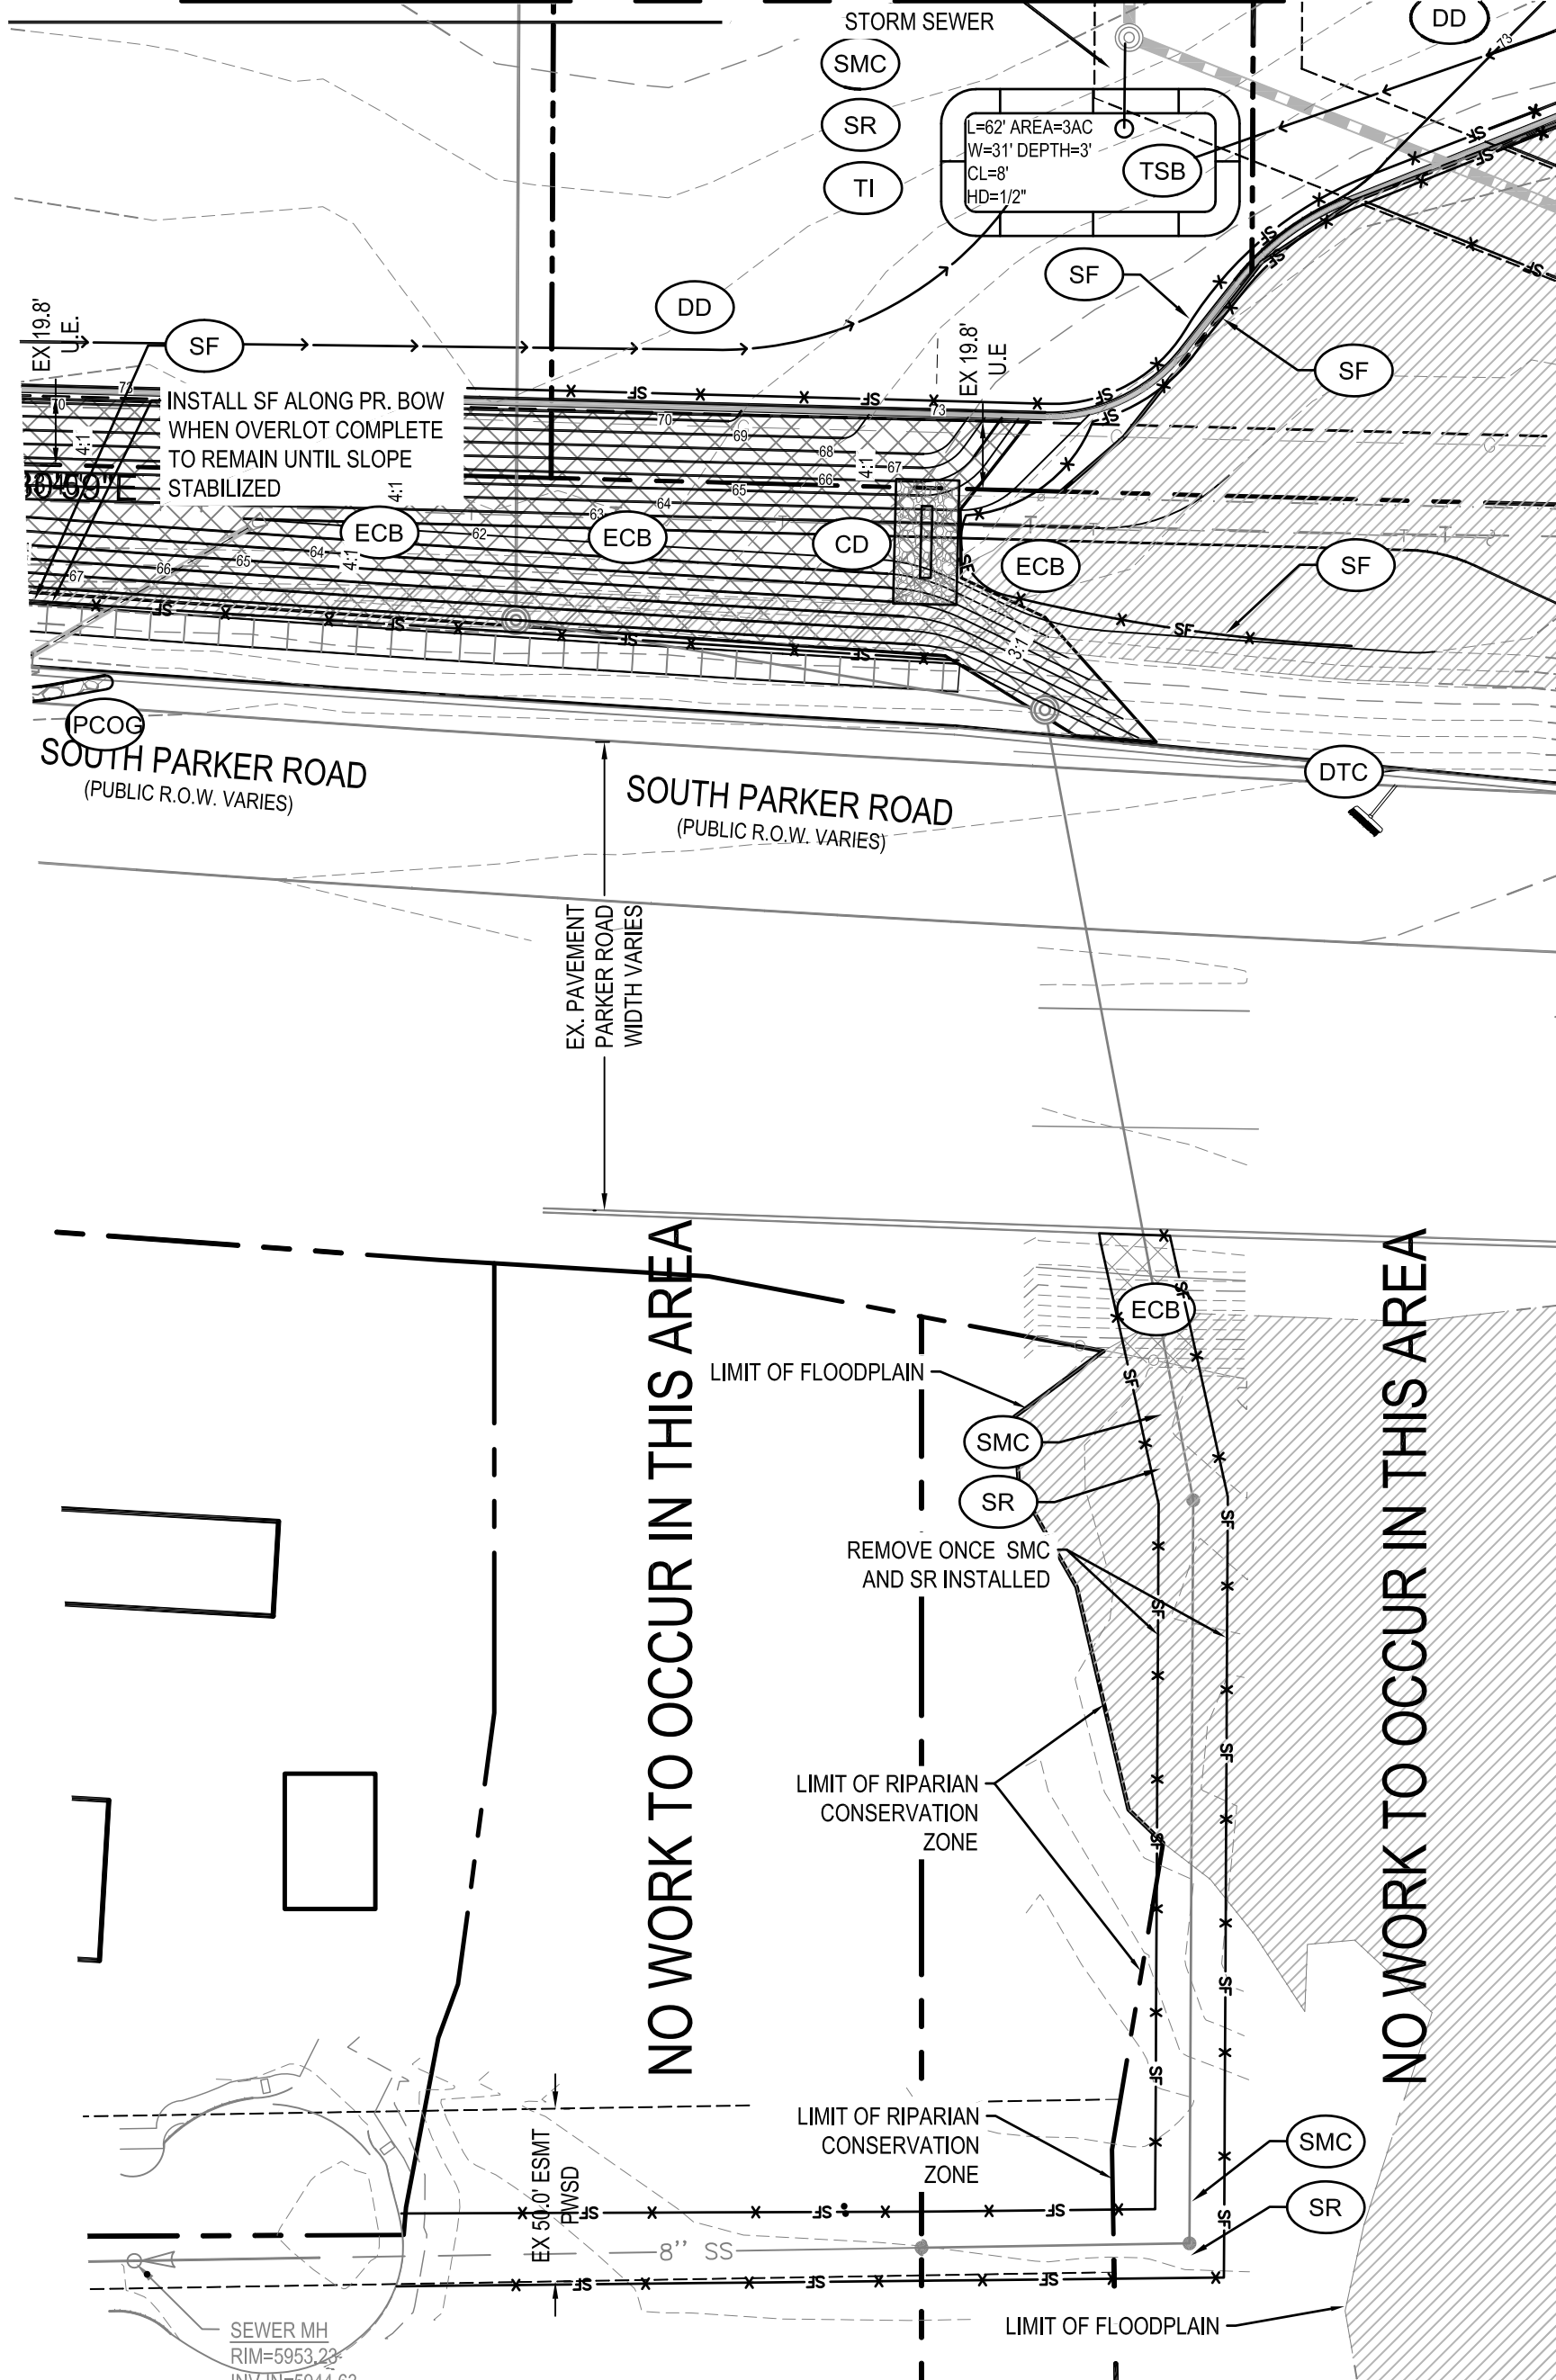

## NO WORK TO OCCUR IN THIS AREA GRADING EROSION AND SEDIMENT CONTROL NOTES

- IT SHALL BE THE CONTRACTORS RESPONSIBILITY TO OBTAIN PERMITS FROM THE LOCAL AND STATE AGENCIES PRIOR TO THE START OF CONSTRUCTION
- BMPS SHALL BE INSTALLED IN ACCORDANCE WITH THE PLANS HEREIN AND THE LOCAL AGENCIES STANDARDS DETAILS. IF A DETAIL IS NOT PROVIDED FOR A PLANNED OR NEEDED BMP REFERENCE LOCAL AGENCY STANDARDS. IF THE DETAIL IS NOT AVAILABLE REFERENCE URBAN DRAINAGE AND FLOOD CONTROL DISTRICTS STANDARD DETAILS.
- THESE PLANS DO NOT REFLECT ALL BMPS THAT MAY BE NEEDED FOR SITE EROSION AND SEDIMENT CONTROL DUE TO FIELD CHANGES NOT ANTICIPATED IN THE DESIGN OF THE PLAN. CONTRACTOR SHALL INSTALL ADDITIONAL BMPS AS NEEDED TO MAINTAIN SITE STABILIZATION AND MITIGATE ANY SEDIMENT TRANSPORT OFF SITE OR TO THE ADJACENT STORM SYSTEM OR ADJACENT PROPERTY.
- ALTERNATE BMPS MAY BE USED FROM THOSE SHOWN HEREON. CONTACT ENGINEER AND LOCAL AGENCY INSPECTOR WITH PROPOSED CHANGES.
- GUIDELINES WITH THE LOCAL AGENCY PERMIT AND STANDARDS AND SPECIFICATIONS SHALL BE FOLLOW AND MAINTAINED.
- AN APPROVED COPY OF THE EROSION AND SEDIMENT CONTROL PLAN AND STORMWATER MANAGEMENT PLAN SHALL BE KEPT ON SITE AT ALL TIMES.
- LOCATION OF BMPS MAY VARY FROM THOSE SHOWN HEREON DUE TO PROGRESS AND PHASING OF CONSTRUCTION ACTIVITIES.
- SITE BMPS SHALL BE MAINTAINED AND REPAIRED IF DAMAGED IMMEDIATELY. SITE INSPECTIONS SHALL OCCUR EVERY 7-DAYS, AND WITHIN 24-HOURS OF ANY PRECIPITATION EVENT.
- AREAS LABELED "PS" AND "SM" SHALL BE STABILIZED PER LANDSCAPE PLAN IF SEASON ALLOWS FOR PLANTING AND IF POSSIBLE WITHIN 14 DAYS OF DISTURBANCE. IF PERMANENT STABILIZATION IS NOT POSSIBLE WITHIN 14 DAYS OF DISTURBANCE, DISTURBED SOIL SHOULD BE STABILIZED TO PREVENT EROSION.

## LEGEND

|      |  |                                               |
|------|--|-----------------------------------------------|
| CD   |  | PROPERTY LINE                                 |
| CF   |  | CHECK DAM                                     |
| CP   |  | CONSTRUCTION FENCE                            |
| CWA  |  | CULVERT PROTECTION                            |
| DD   |  | CONCRETE WASHOUT AREA                         |
| DP   |  | DIVERSION DITCH                               |
| DTC  |  | DETENTION POND PROTECTION                     |
| ECB  |  | DEBRIS TRASH CONTROL                          |
| PCOG |  | EROSION CONTROL BLANKET                       |
| PCOS |  | INLET PROTECTION, CURB ON GRADE, TYPE R INLET |
| MWP  |  | INLET PROTECTION, CURB ON STUMP, TYPE R INLET |
| PTP  |  | MASONRY WORK PROTECTION                       |
| RS   |  | PORTABLE TOILET PROTECTION                    |
| SCL  |  | ROCK SOCK                                     |
| SF   |  | SEDIMENT CONTROL LOGS                         |
| SMC  |  | PROPOSED SILT FENCE                           |
| SR   |  | SEEDING, MULCHING AND CRIMPING                |
| SSA  |  | SURFACE ROUGHENING                            |
| TI   |  | STABILIZED STAGING AREA                       |
| TSB  |  | TEMPORARY IRRIGATION                          |
| VTC  |  | TEMPORARY SEDIMENT BASIN                      |
|      |  | VEHICLE TRACKING CONTROL                      |

**WARNING**  
HIGH-PRESSURE PIPELINE(S)  
EXCAVATION AND / OR CONSTRUCTION PROHIBITED  
WITHOUT COMPLIANCE WITH STATE ONE-CALL, AND  
WITHOUT WRITTEN PERMISSION FROM  
MAGELLAN PIPELINE COMPANY.

THE TOWN OF PARKER REVIEW CONSTITUTES GENERAL COMPLIANCE WITH THE TOWN'S STANDARDS AND APPROVED VARIANCES, SUBJECT TO THESE PLANS BEING STAMPED, SIGNED, AND DATED BY THE PROFESSIONAL ENGINEER OF RECORD. REVIEW BY THE TOWN DOES NOT CONSTITUTE APPROVAL OF THE PLAN DESIGN OR ACCURACY AND CORRECTNESS OF ENGINEERING CALCULATIONS. ERRORS IN THE DESIGN OR CALCULATIONS REMAIN THE RESPONSIBILITY OF THE REGISTERED PROFESSIONAL ENGINEER WHOSE STAMP AND SIGNATURE ARE AFFIXED TO THIS DOCUMENT.

THIS REVIEW DOES NOT CONSTITUTE APPROVAL OF ANY PRIVATE ON-SITE IMPROVEMENTS WHICH MAY BE SHOWN. CONSTRUCTION CANNOT COMMENCE UNTIL ALL REQUIRED DRAINAGE/TRAFFIC REPORT(S), FINAL DEVELOPMENT PLAN(S), SPECIAL REVIEW(S), GRADING PERMIT, AND/OR OTHER PERMITS ARE COMPLETE, APPROVED AND ON FILE WITH THE TOWN OF PARKER

TOWN OF PARKER, DIRECTOR OF ENGINEERING

DATE

## INTERIM / FINAL CBMP PLAN

design by: JWD  
approved by: JWD  
project no.: 2015-015

date: 10/01/17

SHEET

**C3.13**

PREPARED UNDER THE DIRECT  
SUPERVISION OF  
JERRY W. DAVIDSON, P.E.  
COLORADO REG # 30226  
FOR AND ON BEHALF OF  
PERCEPTION DESIGN GROUP, INC.

| DATE     | DESCRIPTION       |
|----------|-------------------|
| 08/31/18 | FOURTH SUBMITTAL  |
| 05/25/18 | THIRD SUBMITTAL   |
| 03/19/18 | PWSD SUBMITTAL    |
| 02/28/18 | SECOND SUBMITTAL  |
| 10/24/17 | INITIAL SUBMITTAL |

PARKER POINTE  
LOTS 1 THRU 15 AND TRACTS A AND B, PARKER POINTE FILING NO. 1  
SOUTHEAST CORNER PARKER ROAD AND STROH ROAD  
PARKER, COLORADO





I:\PDG-NAS\PUBLIC\PROJECTS\2015-015 PARKER AND STROH.DWG\2015-015 CDS - CBMP DETAILS.DWG 8/30/2018 8:55 PM


NO CHANGES ARE TO BE MADE TO THIS DRAWING WITHOUT WRITTEN PERMISSION OF THE TOWN OF PARKER.

1. GRADING, DRILLING, CLEARING, EXCAVATING, BACK-FILLING, SOIL STRIPPING, SOIL IMPORTING EXPORTING OR ANY OTHER FORM OF SOIL DISTURBANCE SHALL NOT COMMENCE UNTIL A TOWN OF PARKER GRADING/EXCAVATION PERMIT HAS BEEN ISSUED.
2. THE TOWN OF PARKER GRADING/EXCAVATION PERMIT IS VALID FOR A PERIOD OF 2 YEARS FROM THE DATE OF ISSUANCE. ANY LAPSE IN PERMIT COVERAGE MAY RESULT IN THE ISSUANCE OF A STOP WORK ORDER AND/OR FINES.
3. ALL EROSION AND SEDIMENT CONTROL BMPs SHALL BE INSTALLED ACCORDING TO THE CBMP PLAN INSTALLATION NOTES AND DETAILS AND/OR PERMITTED VARIANCES. ALL MATERIALS, WORKMANSHIP AND INSTALLATION METHODS ARE SUBJECT TO INSPECTION BY THE TOWN'S INSPECTOR. THE TOWN OF PARKER RESERVES THE RIGHT TO ACCEPT OR REJECT ANY SUCH MATERIALS, WORKMANSHIP AND/OR INSTALLATION METHODS THAT DO NOT CONFORM TO THE CBMP PLAN AND/OR PERMITTED VARIANCES.
4. THE EROSION CONTROL SUPERVISOR SHALL REVISE OR MODIFY THE EROSION AND SEDIMENT CONTROL MEASURES IF IT BECOMES APPARENT THAT THE ORIGINAL PLAN IS INADEQUATE, OR AS A RESULT OF DEFICIENCIES IDENTIFIED DURING INSPECTIONS PERFORMED BY THE TOWN'S INSPECTOR.
5. THE INSTALLATION OF ADDITIONAL EROSION AND SEDIMENT CONTROL BEST MANAGEMENT PRACTICES (BMPs) MAY BE REQUIRED OF THE EROSION CONTROL SUPERVISOR, PROPERTY OWNER, SITE DEVELOPER, CONTRACTOR AND/OR THEIR AUTHORIZED AGENTS AT ANY TIME THROUGHOUT THE DURATION OF THE PROJECT CONSTRUCTION AND/OR SUBSEQUENT REVEGETATION PERIOD.
6. THE EROSION CONTROL SUPERVISOR SHALL BE RESPONSIBLE FOR ENSURING THAT THE SITE REMAINS IN COMPLIANCE WITH THE NOTICE OF NUISANCE REPORTS (g.k.g. CONSTRUCTION SITE RUNOFF CONTROL INSPECTION REPORTS), APPROVED CBMP PLAN(S) AND THE TOWN OF PARKER STORM DRAINAGE AND ENVIRONMENTAL CRITERIA MANUAL.
7. THE EROSION CONTROL SUPERVISOR SHALL BE READILY AVAILABLE TO DISCUSS AND CORRECT ANY PROBLEMS THAT MAY ARISE RELATING TO GRADING, EROSION AND SEDIMENT CONTROL.
8. IF IT IS ANTICIPATED THAT ALL OR A PORTION OF THE PROJECT WILL OCCUR DURING SEASONS SUSCEPTIBLE TO SNOWFALL, THE USE OF CERTAIN EROSION AND SEDIMENT CONTROL BMPs ADJACENT TO PUBLIC ROADWAYS MAY NEED TO BE RECONSIDERED DUE TO THE NATURE OF SNOW REMOVAL OPERATIONS. AN APPROVED ALTERNATIVE MAY BE NECESSARY TO MINIMIZE DAMAGE FROM THESE OPERATIONS. THE TOWN OF PARKER ASSUMES NO RESPONSIBILITY FOR DAMAGE TO ANY BMPs AS A RESULT OF SNOW PLOWING AND SNOW REMOVAL.
9. AREAS OF LAND DISTURBANCE EQUAL TO 40 ACRES OR GREATER SHALL NOT BE EXPOSED FOR MORE THAN 30 CONSECUTIVE DAYS WITHOUT TEMPORARY OR PERMANENT STABILIZATION.
10. AUTHORIZED EXEMPTIONS MAY BE ALLOWED TO THE 40-ACRE LIMIT FOR REMOVAL AND STORAGE OF CUT MATERIAL WHERE (A) GEOTECHNICAL LIMITATIONS RESTRICT THE USE OF TEMPORARY OR PERMANENT STABILIZATION OF THE STORED MATERIAL (E.G., SWELLING SOILS, ROCK) AND (B) WHEN THE OWNER CAN DEMONSTRATE THAT THE 40-ACRE LIMIT IS PHYSICALLY AND/OR FINANCIALLY IMPRACTICABLE. FOR SITES GRANTED THIS EXEMPTION, A PHASING AND EARTHWORK QUANTITIES PLAN SHALL BE SUBMITTED TO THE PUBLIC WORKS DEPARTMENT AND APPROVED PRIOR TO THE COMMENCEMENT OF LAND DISTURBANCE ACTIVITIES. SUBMITTAL REQUIREMENTS INCLUDE:
  - (i) PHASING PLAN SHOWING CUT AND FILL VOLUMES AND LOCATIONS FOR EACH PHASE AND PROJECT TOTALS.
  - (ii) EARTHWORK QUANTITY PLAN SHOWING CUT AND FILL VOLUMES AND LOCATIONS FOR EACH PHASE AND PROJECT TOTALS.
  - (iii) BMP PLAN SHOWING SPECIFIC EROSION AND SEDIMENT CONTROLS FOR EACH PHASE.




## CBMP

CONSTRUCTION BEST MANAGEMENT PRACTICES

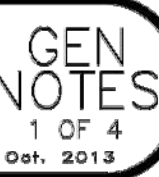

NO CHANGES ARE TO BE MADE TO THIS DRAWING WITHOUT WRITTEN PERMISSION OF THE TOWN OF PARKER.

|  |       |                                                  |
|--|-------|--------------------------------------------------|
|  | CD    | CHECK DAM                                        |
|  | CF    | CONSTRUCTION FENCE                               |
|  | CP    | CULVERT PROTECTION                               |
|  | CWA   | CONCRETE WASHOUT AREA                            |
|  | D     | DEWATERING                                       |
|  | DD    | DIVERSION DITCH                                  |
|  | DP    | DETENTION POND PROTECTION                        |
|  | DTC   | DEBRIS TRASH CONTROL                             |
|  | ECB   | EROSION CONTROL BLANKET                          |
|  | IPAN  | INLET PROTECTION FOR AREA INLETS NOT IN PAVEMENT |
|  | IPAP  | INLET PROTECTION FOR AREA INLETS IN PAVEMENT     |
|  | IPCOG | INLET PROTECTION, CURB ON-GRADE, TYPE R INLET    |
|  | IPCOS | INLET PROTECTION, CURB ON SUMP, TYPE R INLET     |

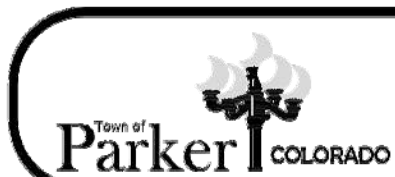


## CBMP

CONSTRUCTION BEST MANAGEMENT PRACTICES



NO CHANGES ARE TO BE MADE TO THIS DRAWING WITHOUT WRITTEN PERMISSION OF THE TOWN OF PARKER.

|  |      |                                |
|--|------|--------------------------------|
|  | LP   | LOT PROTECTION                 |
|  | MWP  | MASONRY WORK PROTECTION        |
|  | PTP  | PORTABLE TOILET PROTECTION     |
|  | RCSC | ROUGH CUT STREET CONTROL       |
|  | RS   | ROCK SOCK                      |
|  | RSS  | ROCK SOCK IN SWALE             |
|  | SB   | STRAW BALE                     |
|  | SCL  | SEDIMENT CONTROL LOGS          |
|  | SF   | SILT FENCE                     |
|  | SMC  | SEEDING, MULCHING AND CRIMPING |
|  | SR   | SURFACE ROUGHING               |
|  | SSA  | STABILIZED STAGING AREA        |
|  | STP  | SIDEWALK TRANSITION PROTECTION |

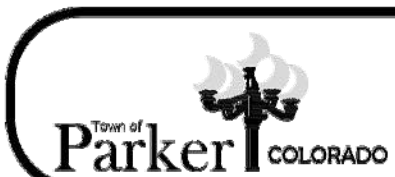

## CBMP

CONSTRUCTION BEST MANAGEMENT PRACTICES



NO CHANGES ARE TO BE MADE TO THIS DRAWING WITHOUT WRITTEN PERMISSION OF THE TOWN OF PARKER.

|  |     |                          |
|--|-----|--------------------------|
|  | TI  | TEMPORARY IRRIGATION     |
|  | TSB | TEMPORARY SEDIMENT BASIN |
|  | VTC | VEHICLE TRACKING CONTROL |



## CBMP

CONSTRUCTION BEST MANAGEMENT PRACTICES



NO CHANGES ARE TO BE MADE TO THIS DRAWING WITHOUT WRITTEN PERMISSION OF THE TOWN OF PARKER.

2) NONDEVELOPABLE PROPERTY: IN ORDER FOR THE GRADING SECURITY TO BE RELEASED, THE SITE MUST MEET ITEMS A-H AND J, OR ITEMS I AND J (BELOW).

- A. ALL SOIL-DISTURBING ACTIVITIES ASSOCIATED WITH THE GRADING PERMIT HAVE PERMANENTLY CEASED.
- B. ALL CBMPs HAVE BEEN PROPERLY REMOVED FROM THE SITE.
- C. EROSION IS NEGLIGIBLE, IF EVEN PRESENT.
- D. THE VEGETATION REPRESENTS A PERENNIAL STAND OF A DENSE, UNIFORM SURFACE OF GRASS WITH NO AREA GREATER THAN ONE (1) SQUARE FOOT THAT IS BARREN OF DESIRABLE VEGETATION, INFREQUENT, WIDELY SCATTERED AREAS WHERE NATIVE VEGETATION HAS NOT YET TAKEN HOLD MAY QUALIFY FOR ACCEPTANCE AT THE DISCRETION OF THE TOWN.
- E. WEEDS REPRESENT NO MORE THAN TEN PERCENT (10%) OF THE TOTAL VEGETATION ON SITE.
- F. NO WEEDS ARE PRESENT FROM LIST A OF THE COLORADO NOXIOUS WEED LIST, AS AMENDED.
- G. THE SITE IS PREDOMINANTLY FREE OF WEEDS FROM LIST B OF THE COLORADO NOXIOUS WEED LIST, AS AMENDED.
- H. WEEDS ARE EVENLY DISTRIBUTED THROUGHOUT THE SITE WITH NO LARGE CONCENTRATIONS PRESENT.
- I. A NEW GRADING PERMIT AND REPLACEMENT SECURITY HAS BEEN SUBMITTED AND APPROVED FOR THE APPLICABLE SITE OR THE GRADING PERMIT HAS BEEN ASSIGNED AS PROVIDED BY SECTION 11.10.150 OF THE TOWN OF PARKER MUNICIPAL CODE. IT IS THE PROPERTY OWNER'S OBLIGATION, AT THE TIME OF CLOSING ON THE SALE OF A SITE THAT IS SUBJECT TO A GRADING PERMIT, TO ENSURE THAT THE NEW PROPERTY OWNER HAS PROVIDED THE TOWN WITH A REPLACEMENT SECURITY.
- J. ALL KNOWN DRAINAGE ISSUES ASSOCIATED WITH THE PROJECT HAVE BEEN MITIGATED AND A SUFFICIENT AMOUNT OF TIME HAS PASSED TO ENSURE THAT SUCH ISSUES HAVE BEEN CORRECTED. THIS REQUIREMENT DOES NOT INCLUDE THOSE DRAINAGE ISSUES ORIGINATING ON RESIDENTIAL LOTS.

(D) NOXIOUS WEEDS MUST BE CONTROLLED AS PROVIDED UNDER STATE LAW AND SECTION 6.01.280 OF THE TOWN OF PARKER MUNICIPAL CODE. FAILURE TO CONTROL NOXIOUS WEEDS ON THE SITE MAY CONSTITUTE A NUISANCE, SUBJECT TO THE PENALTIES CONTAINED IN THE CODE.

**DEFINITIONS:**


**DEVELOPABLE PROPERTY** MEANS ANY LAND THAT HAS BEEN GRADED AND IS PART OF A PLATTED LOT OR PLATTED TRACT OF RECORD, THAT WAS PLATTED FOR FUTURE DEVELOPMENT, INCLUDING RESIDENTIAL HOME CONSTRUCTION OR PUBLIC IMPROVEMENTS.

**NONDEVELOPABLE PROPERTY** MEANS LAND THAT HAS BEEN GRADED AND WILL NOT BE FURTHER DISTURBED AS PART OF ANY FUTURE DEVELOPMENT. EXAMPLES INCLUDE, BUT ARE NOT LIMITED TO: PARKS, OPEN SPACE, HOMEOWNER ASSOCIATION OR BUSINESS ASSOCIATION PLATTED TRACTS, DETENTION PONDS AND DRAINAGEWAYS.

32. FAILURE TO COMPLY WITH ANY OF THE REQUIREMENTS DESCRIBED IN THIS SECTION MAY RESULT IN THE ISSUANCE OF: A NOTICE OF INTENT TO ISSUE A STOP WORK ORDER; A STOP WORK ORDER AND/OR THE REMEDIES/PENALTIES DESCRIBED IN CHAPTER 11.10 OF THE TOWN OF PARKER MUNICIPAL CODE.


33. ANY PERSON CONVICTED OF VIOLATING ANY PROVISION OF THE TOWN OF PARKER, GRADING & EARTH MOVEMENT SECTION OF THE MUNICIPAL CODE SHALL BE GUILTY OF A MISDEMEANOR AND, UPON CONVICTION, BE PUNISHED BY A FINE OF NOT MORE THAN FOUR HUNDRED NINETY NINE DOLLARS (\$499.00) FOR EACH SEPARATE OFFENSE. EACH DAY A VIOLATION CONTINUES SHALL CONSTITUTE A SEPARATE OFFENSE. THE TOWN ALSO MAY SEEK IN MUNICIPAL COURT AN INJUNCTION, ABATEMENT, RESTITUTION OR ANY OTHER REMEDY TO PREVENT, ENJOIN, ABATE OR REMOVE THE VIOLATION. A PERSON CONVICTED OF VIOLATING CHAPTER 11.10 OF THE TOWN OF PARKER MUNICIPAL CODE SHALL BE LIABLE FOR THE ACTUAL COST OF REHABILITATING THE PROPERTY. THE COSTS MAY BE RECOVERED AS RESTITUTION IN MUNICIPAL COURT PROCEEDINGS OR IN A SEPARATE CIVIL ACTION.

34. THE TOWN OF PARKER RESERVES THE RIGHT TO ALLOW MODIFICATIONS AND SUBSTITUTIONS TO THE CBMP NOTES AND DETAILS WHEN SUCH MODIFICATIONS AND SUBSTITUTIONS OFFER THE SAME LEVEL OF PROTECTION AS THE STANDARD REQUIREMENTS BASED UPON THE SPECIFIC SITUATION, AS DETERMINED BY TOWN STAFF. DUE TO THE INSIGNIFICANCE AND REGULARITY OF SUCH MODIFICATIONS AND SUBSTITUTIONS, THE APPROVAL OF SUCH VARIATIONS MAY NOT BE DOCUMENTED BY TOWN STAFF.

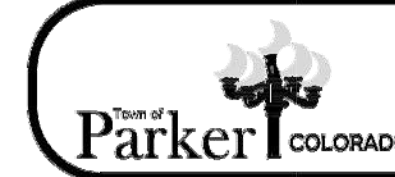

## CBMP

CONSTRUCTION BEST MANAGEMENT PRACTICES

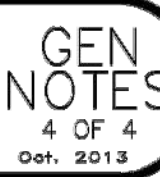

### CBMP DETAILS

PARKER POINTE  
LOTS 1 THRU 15 AND TRACTS A AND B, PARKER POINTE FILING NO. 1  
SOUTHEAST CORNER PARKER ROAD AND STROH ROAD  
PARKER, COLORADO

design by: JWD  
approved by: JWD  
project no.: 2015-015

date: 10/01/17

SHEET  
**C3.90**


PREPARED UNDER THE DIRECT SUPERVISION OF  
JERRY W. DAVIDSON, P.E.  
COLORADO REG # 30226  
FOR AND ON BEHALF OF  
PERCEPTION DESIGN GROUP, INC.

| NO.      | DATE              | DESCRIPTION |
|----------|-------------------|-------------|
| 08/31/18 | FOURTH SUBMITTAL  |             |
| 05/25/18 | THIRD SUBMITTAL   |             |
| 03/19/18 | PWSO SUBMITTAL    |             |
| 02/28/18 | SECOND SUBMITTAL  |             |
| 10/24/17 | INITIAL SUBMITTAL |             |

REVISIONS




I:\PDG-NAS\PUBLIC\PROJECTS\2015-015 PARKER AND STROH\DWG\2015-015 CDS - CBMP DETAILS.DWG 8/30/2018 8:56 PM

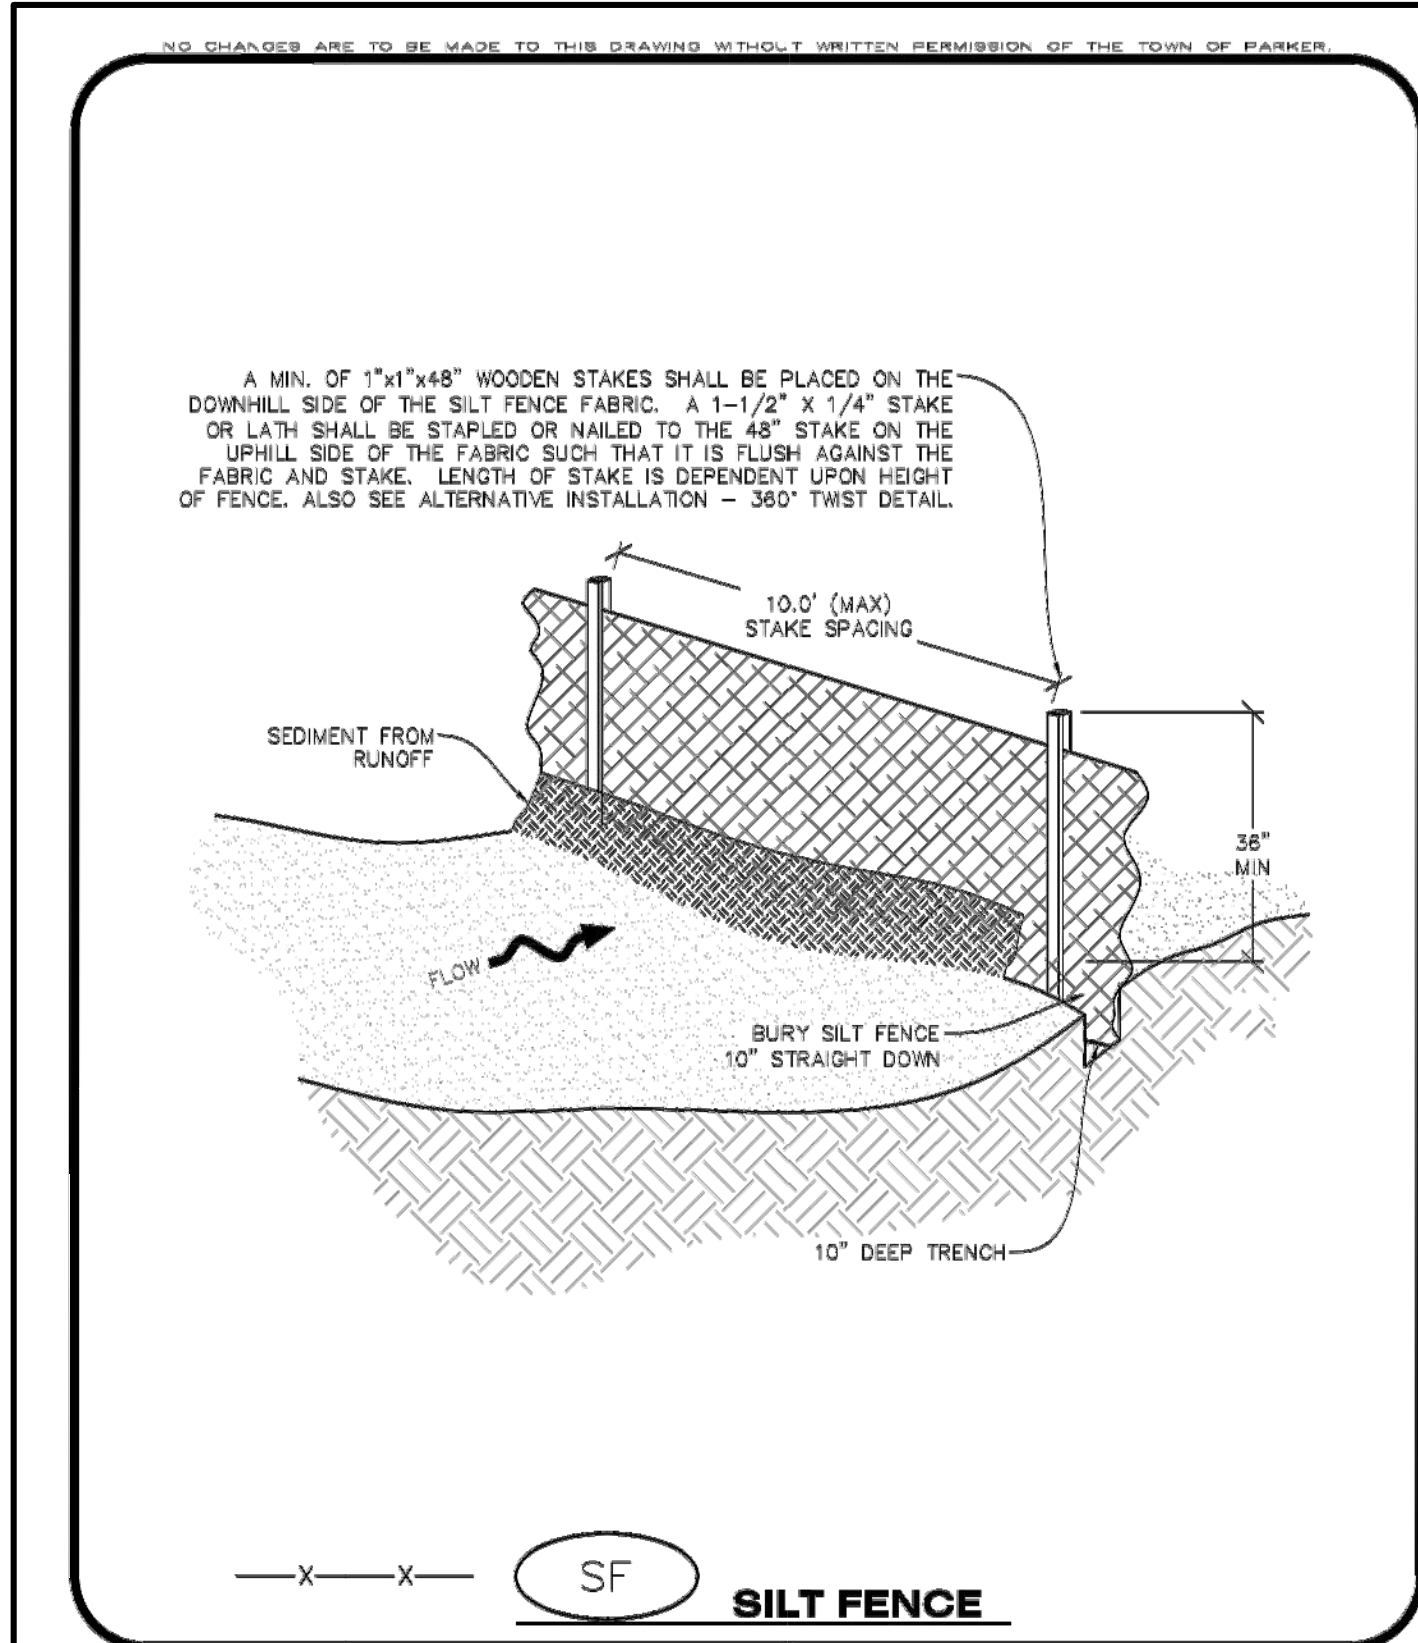

CBMP

CONSTRUCTION BEST MANAGEMENT PRACTICES


SF  
1 OF 4  
Oct. 2013

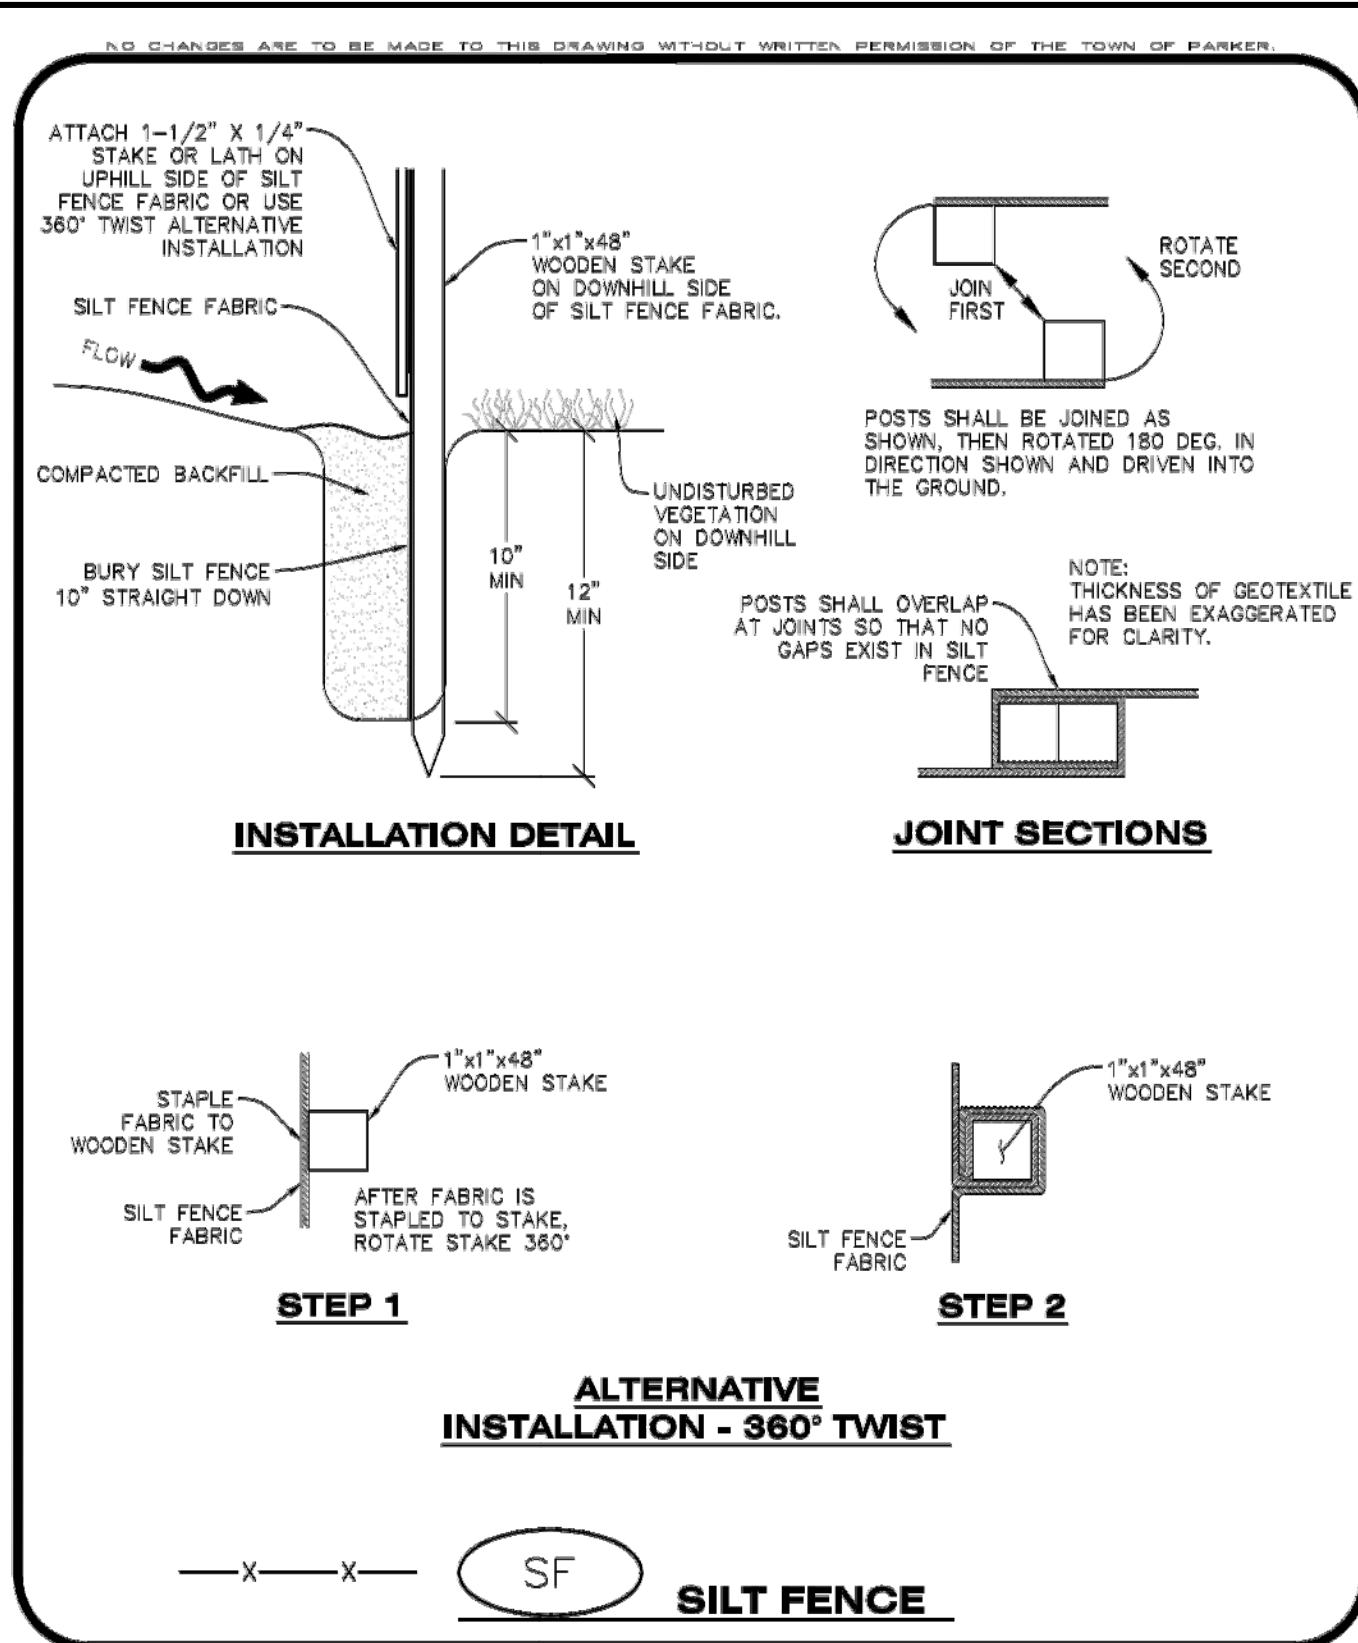

CBMP

CONSTRUCTION BEST MANAGEMENT PRACTICES


SF  
2 OF 4  
Oct. 2013

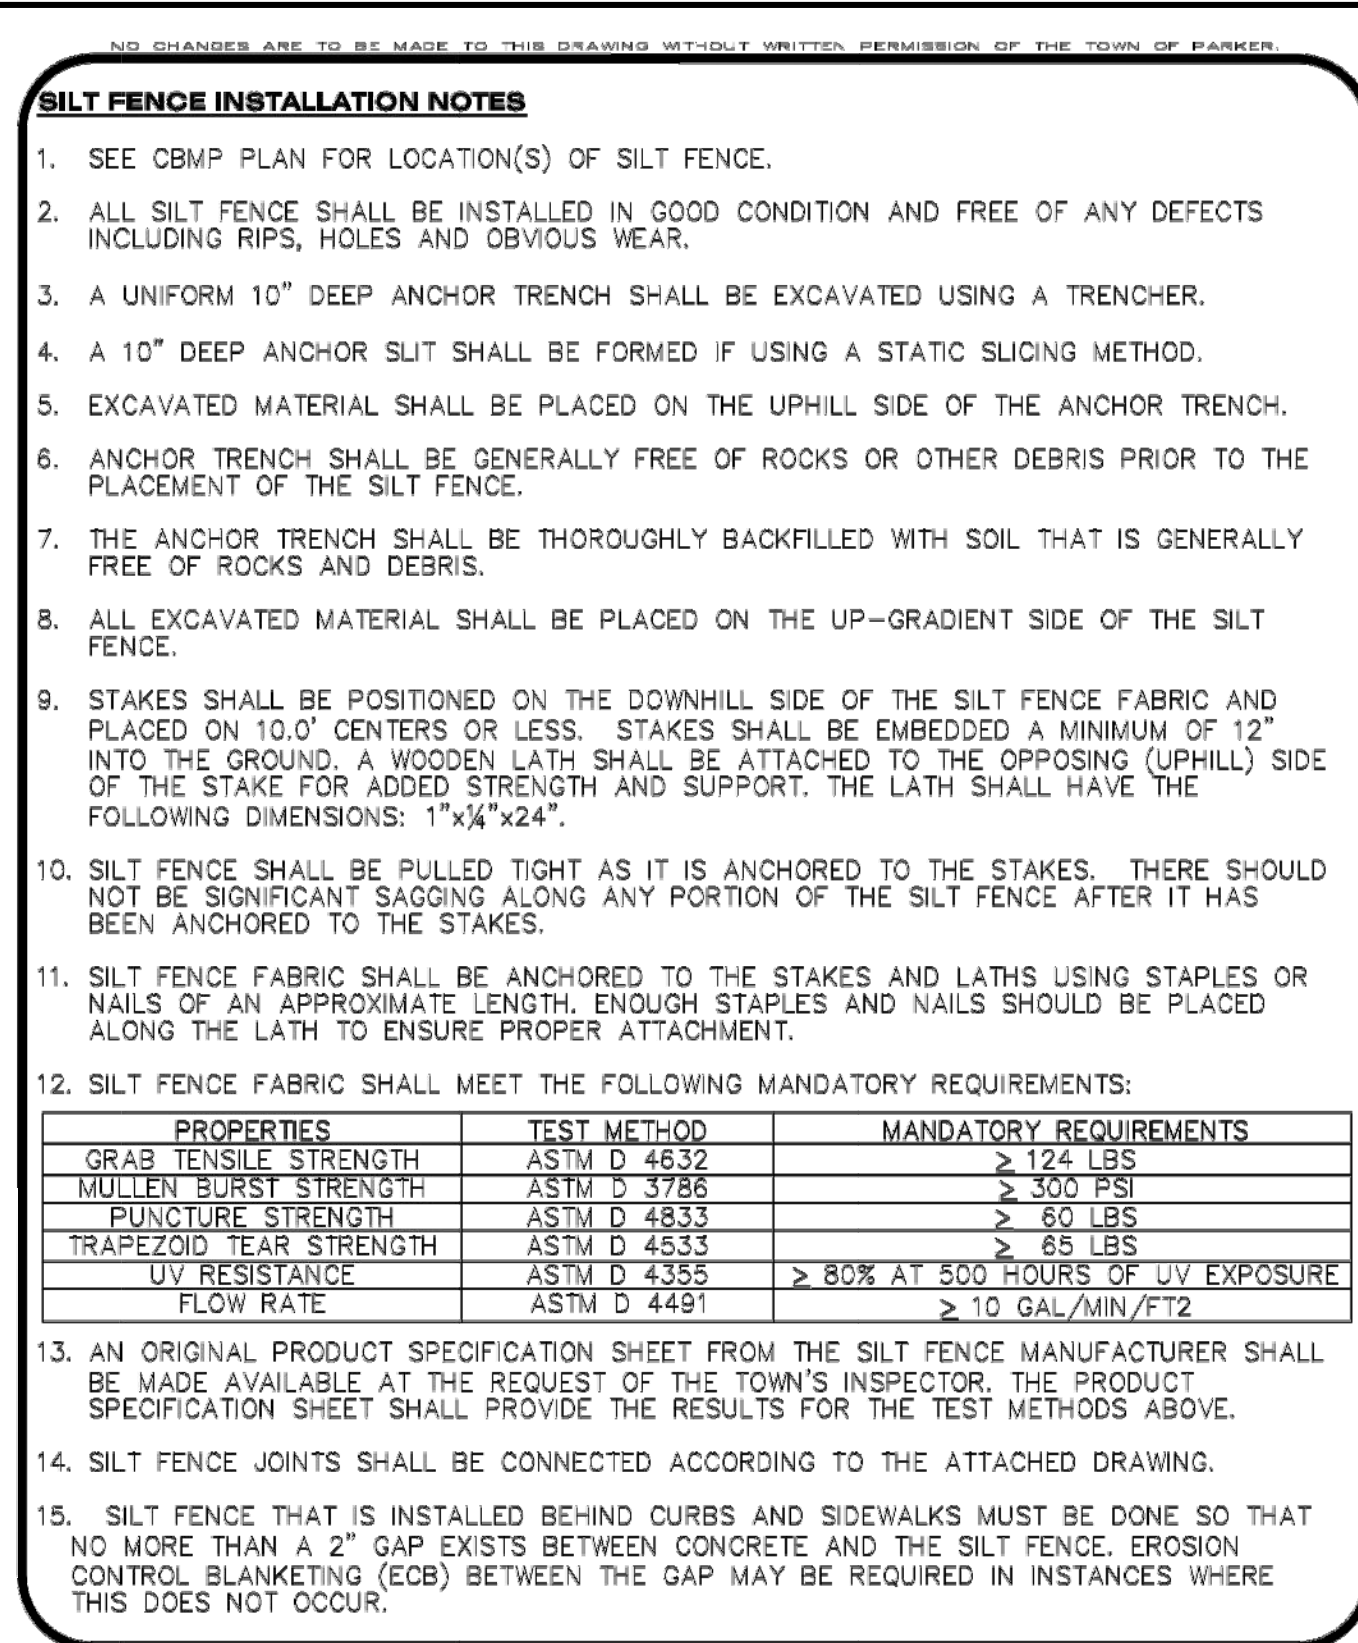

CBMP

CONSTRUCTION BEST MANAGEMENT PRACTICES


SF  
3 OF 4  
Oct. 2013

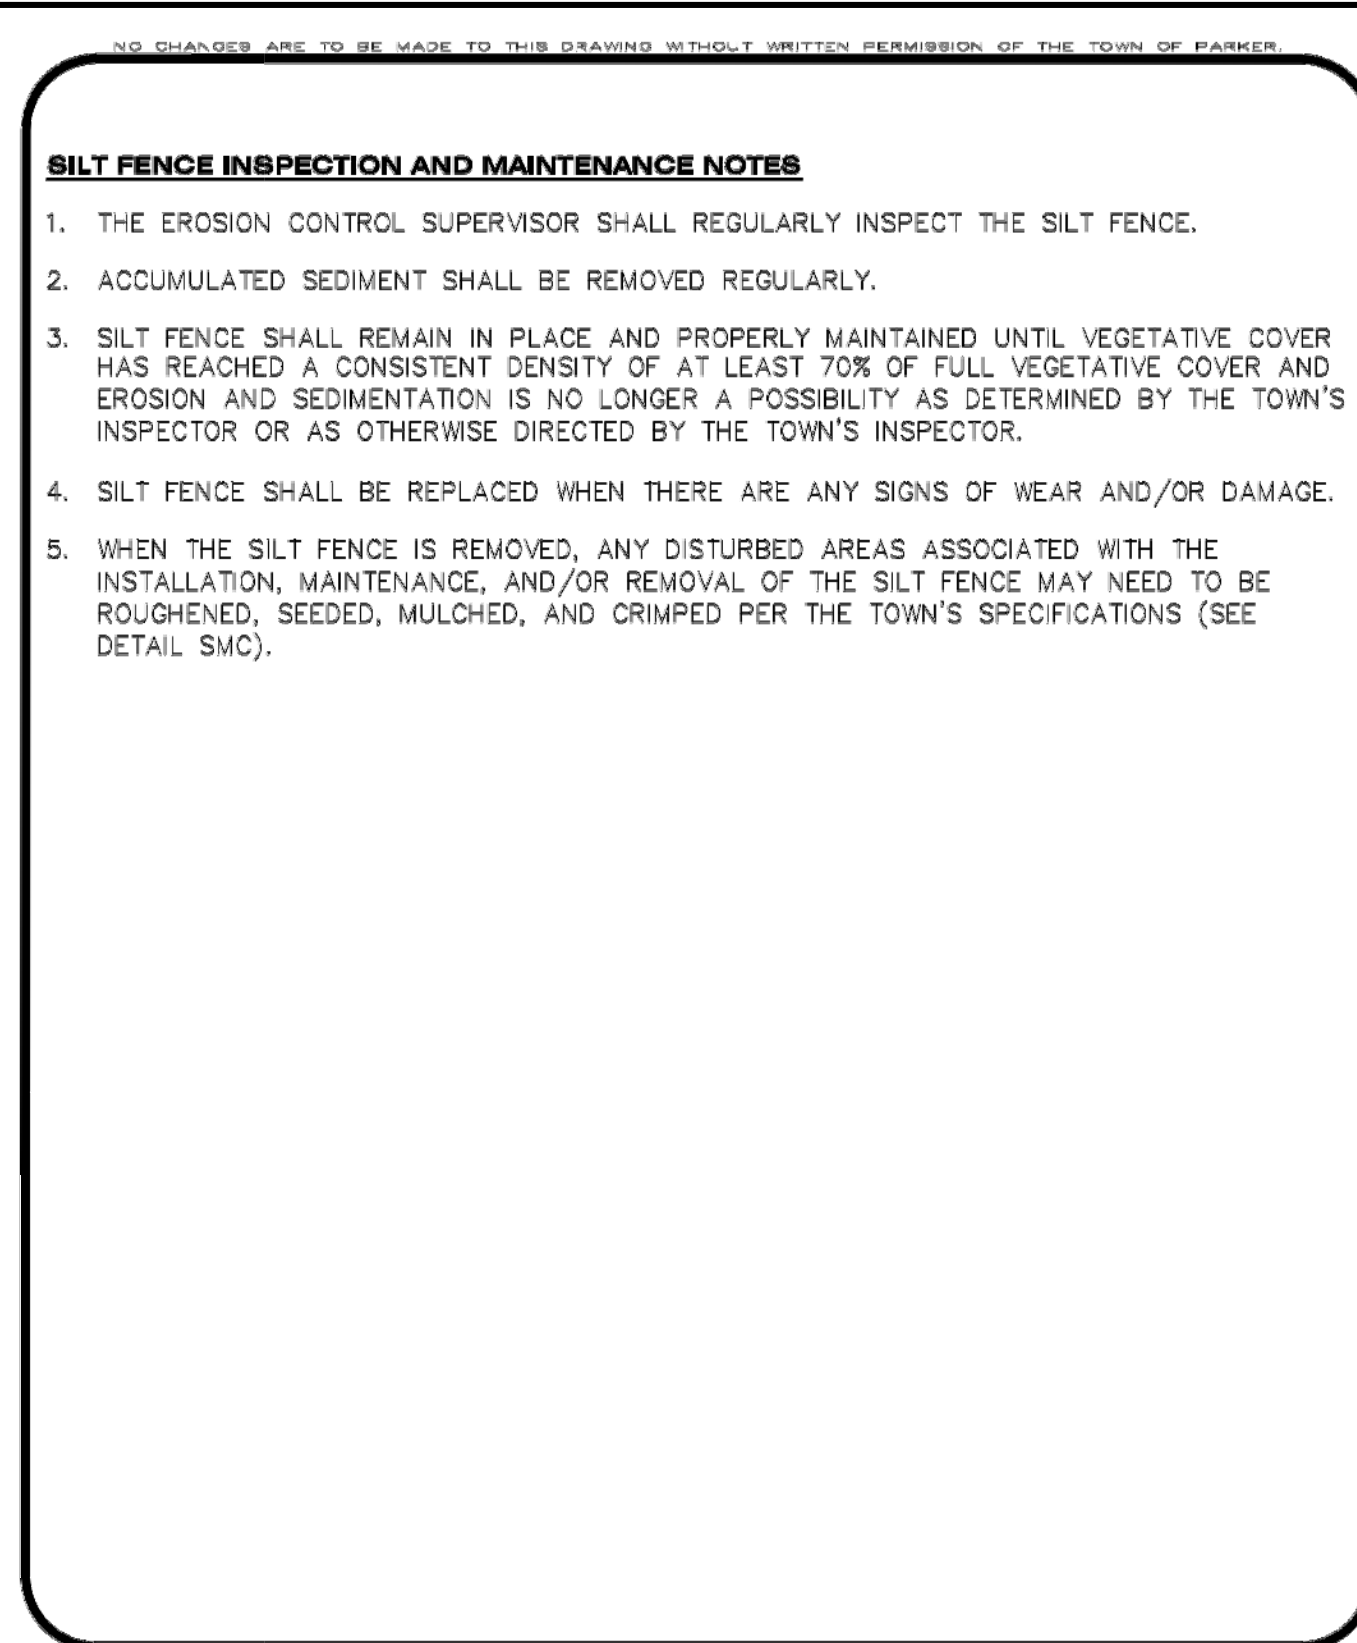

CBMP

CONSTRUCTION BEST MANAGEMENT PRACTICES


SF  
4 OF 4  
Oct. 2013

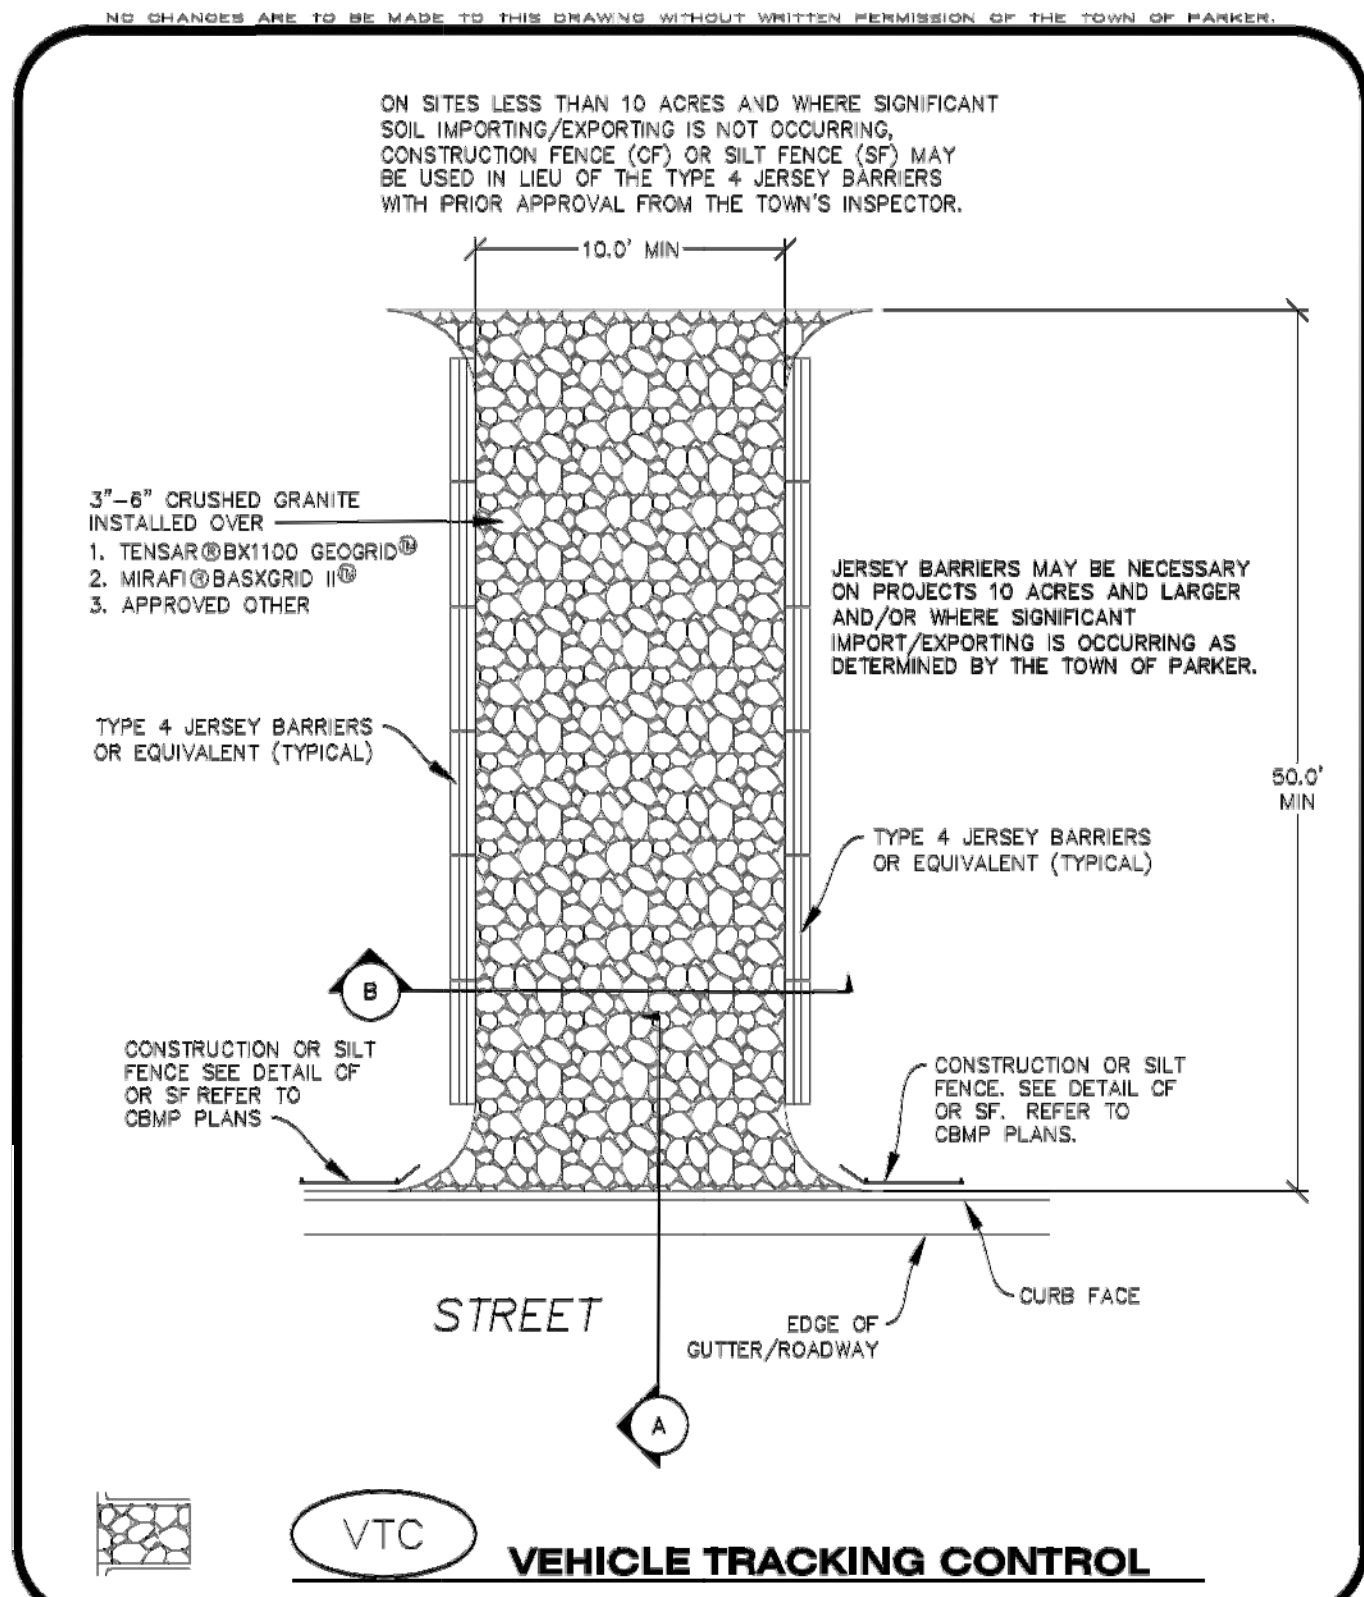

CBMP

CONSTRUCTION BEST MANAGEMENT PRACTICES


VTC  
1 OF 3  
Oct. 2013

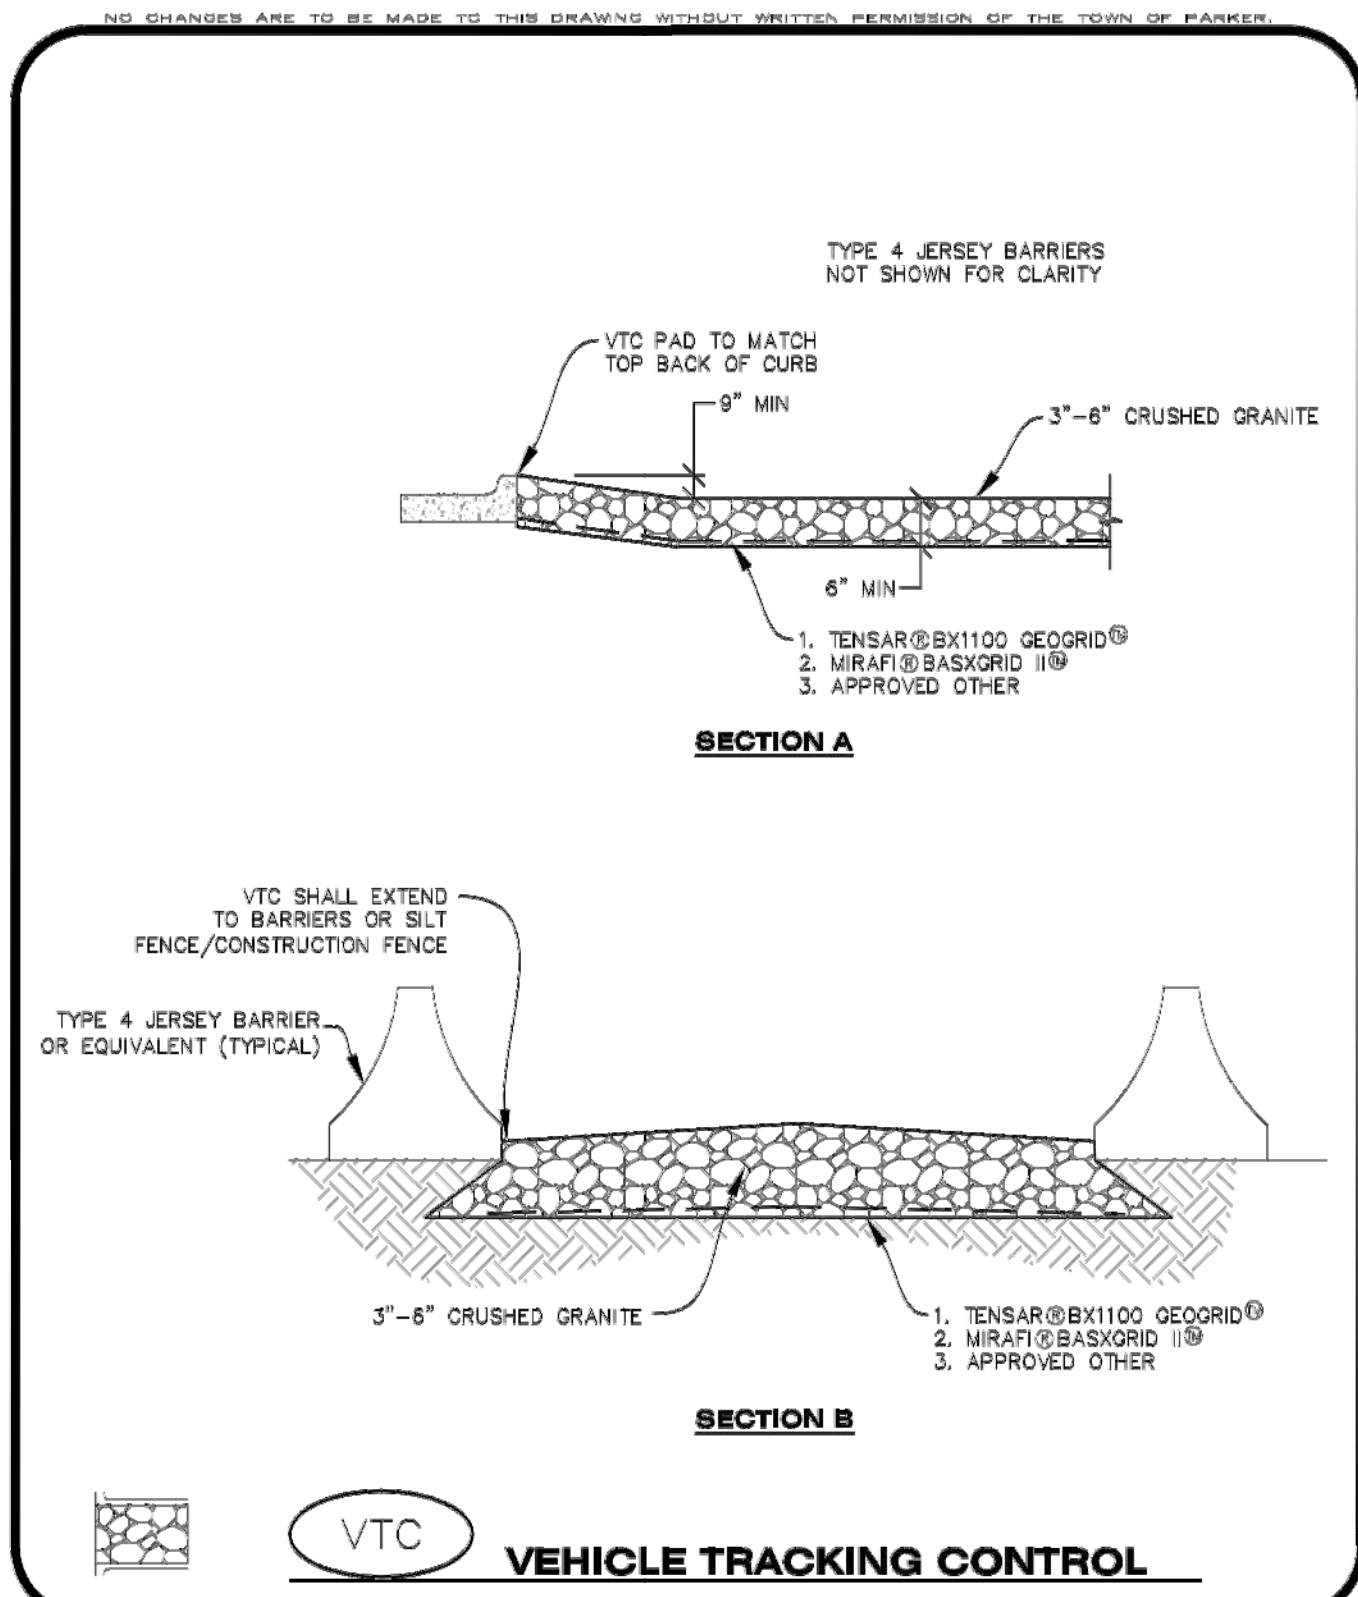

CBMP

CONSTRUCTION BEST MANAGEMENT PRACTICES

VTC  
2 OF 3  
Oct. 2013

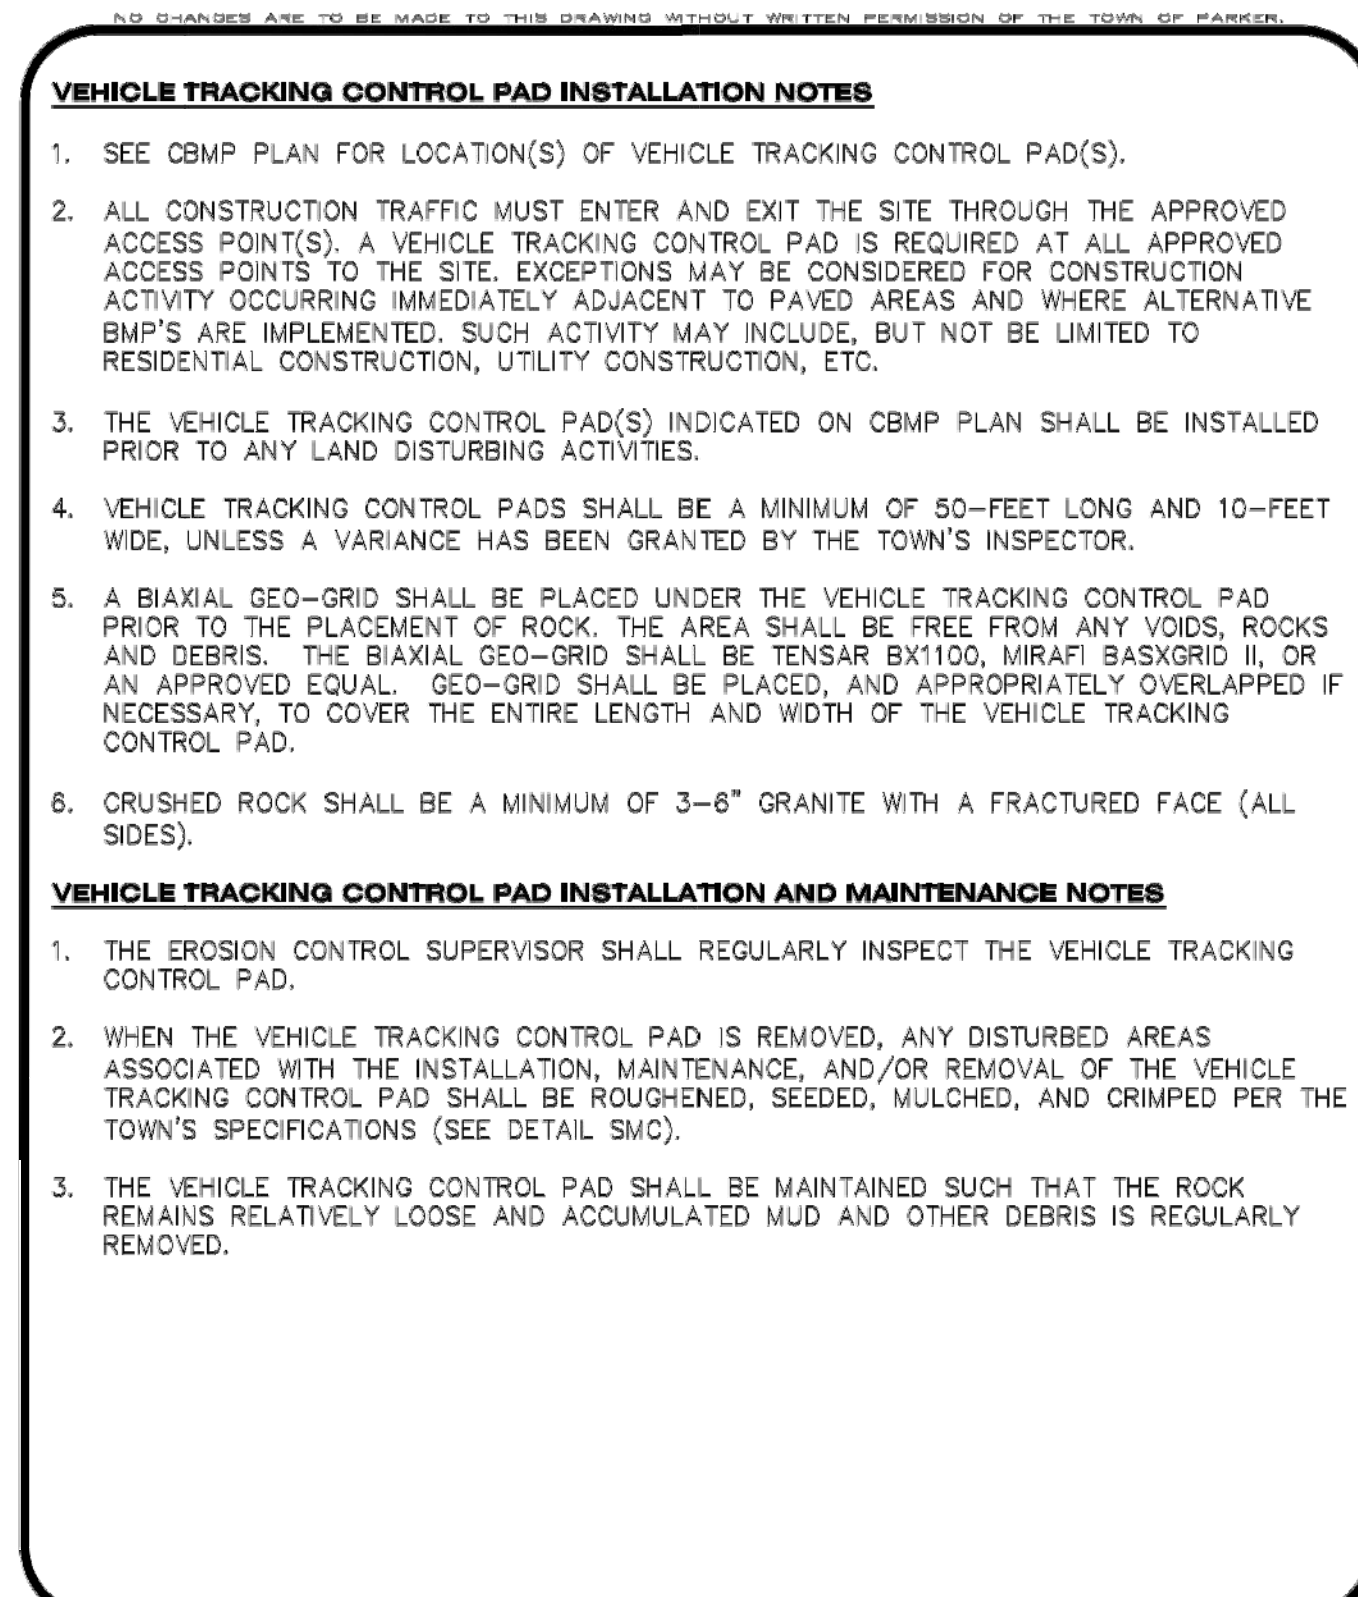

CBMP

CONSTRUCTION BEST MANAGEMENT PRACTICES

VTC  
3 OF 3  
Oct. 2013

CBMP DETAILS

PARKER POINTE  
LOTS 1 THRU 15 AND TRACTS A AND B, PARKER POINTE FILING NO. 1  
SOUTHEAST CORNER PARKER ROAD AND STROH ROAD  
PARKER, COLORADO

design by: JWD  
approved by: JWD  
project no.: 2015-015

date: 10/01/17

SHEET  
C3.91



PREPARED UNDER THE DIRECT SUPERVISION OF  
JERRY W. DAVIDSON, P.E.  
COLORADO REG # 30226  
FOR AND ON BEHALF OF  
PERCEPTION DESIGN GROUP, INC.

| NO.      | DATE              | DESCRIPTION |
|----------|-------------------|-------------|
| 08/31/18 | FOURTH SUBMITTAL  |             |
| 05/25/18 | THIRD SUBMITTAL   |             |
| 03/19/18 | PWSD SUBMITTAL    |             |
| 02/28/18 | SECOND SUBMITTAL  |             |
| 10/24/17 | INITIAL SUBMITTAL |             |

REVISIONS







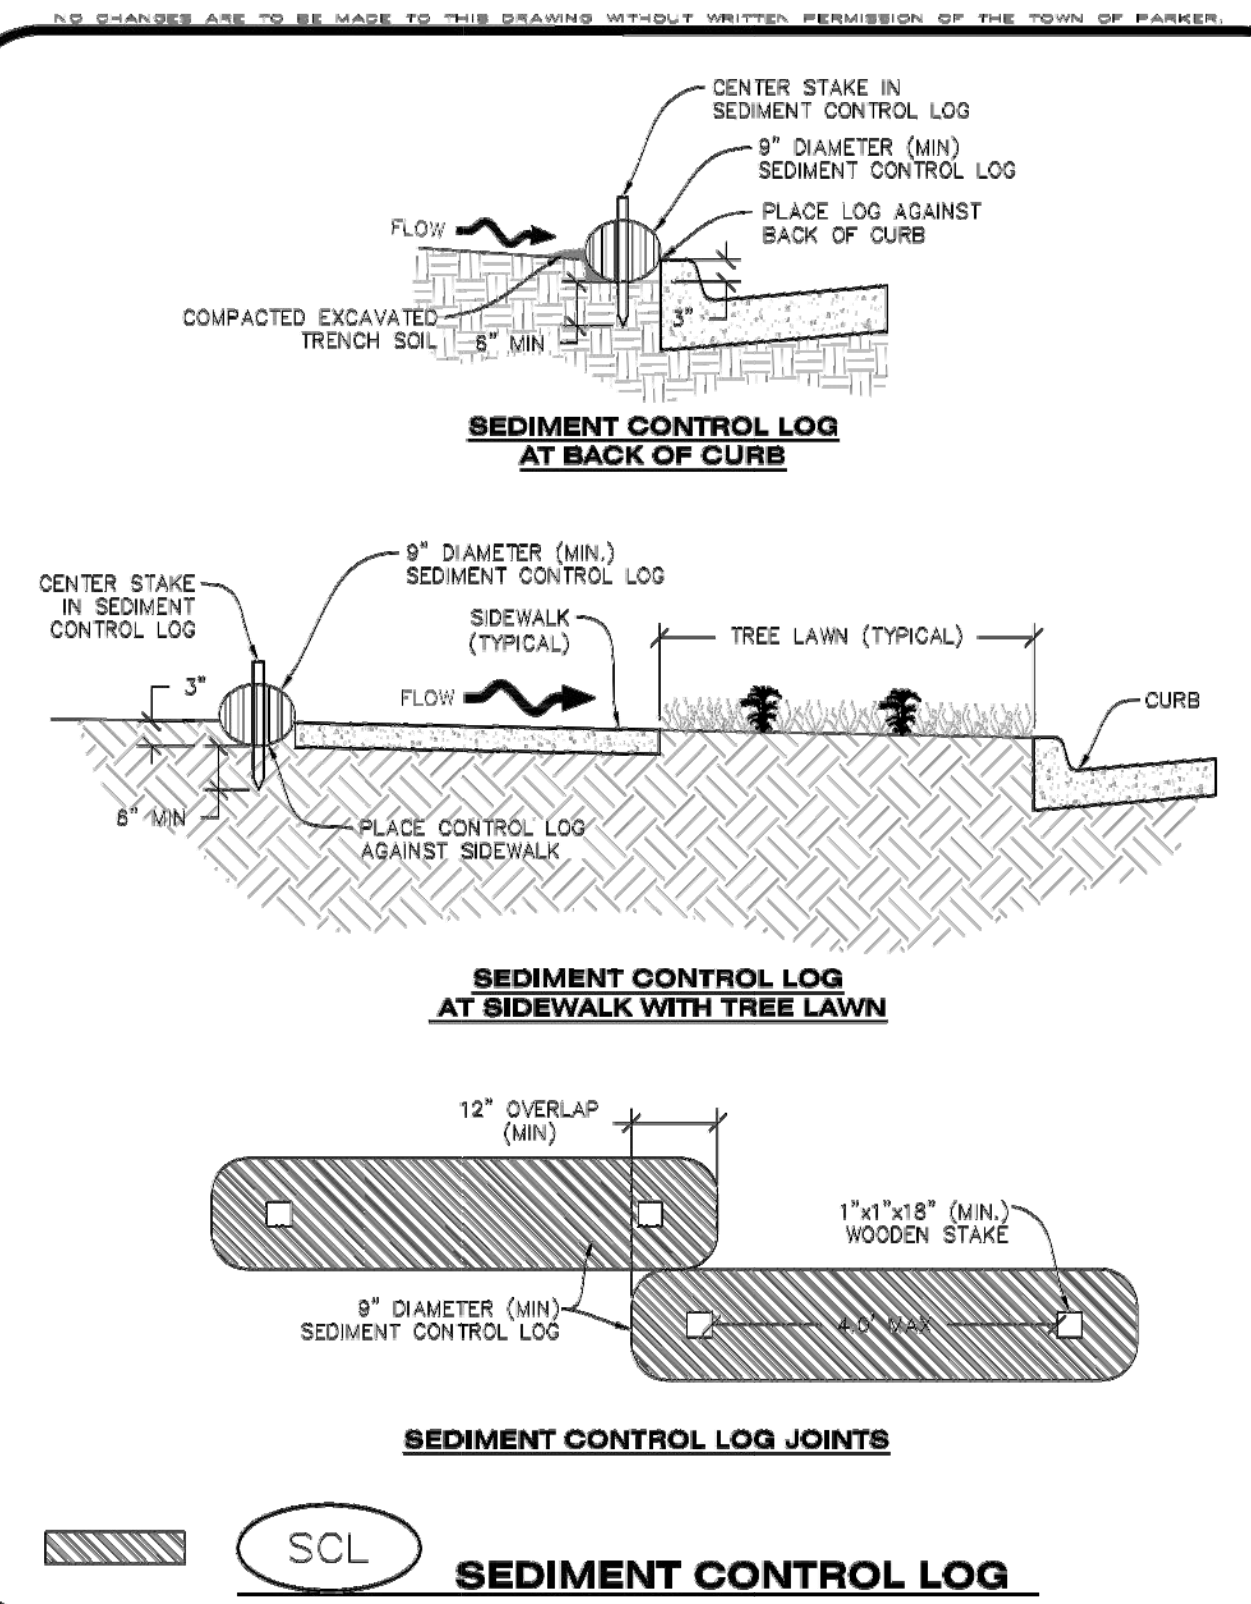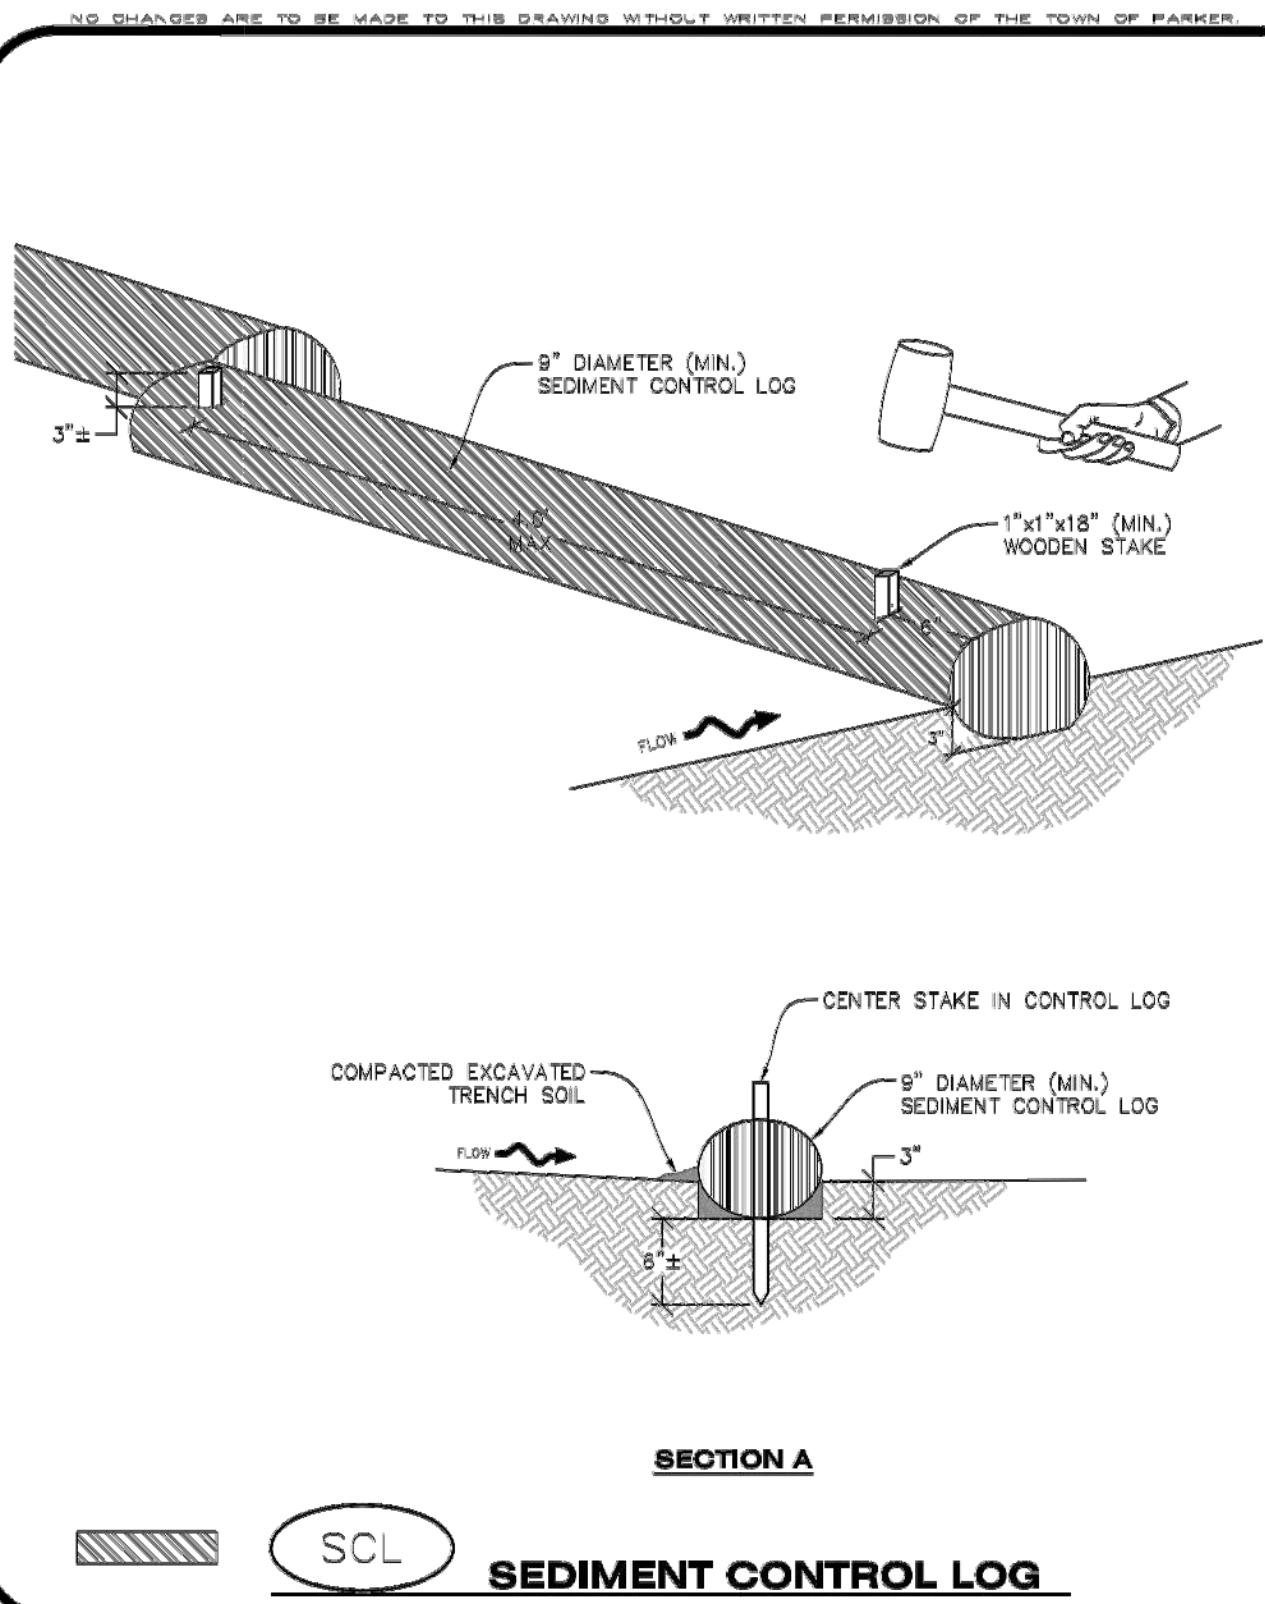

- 



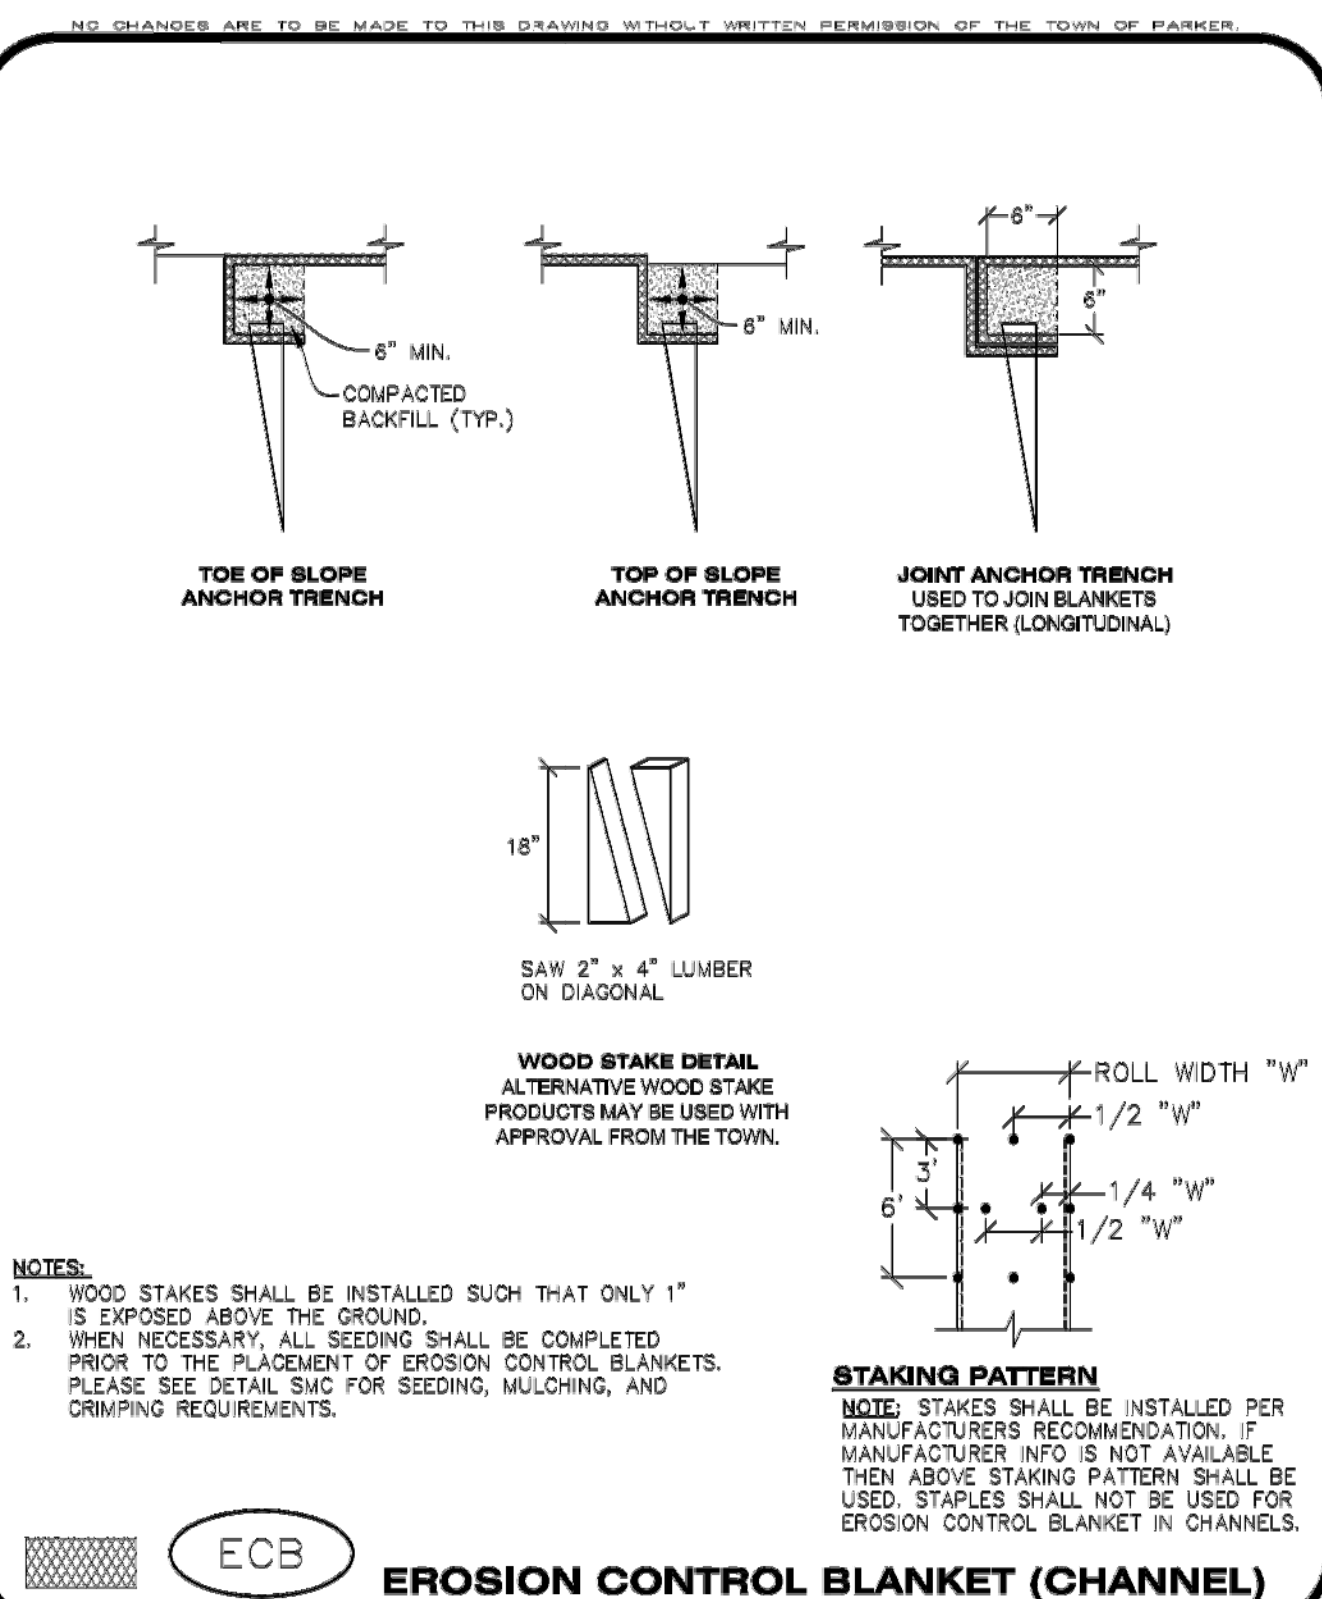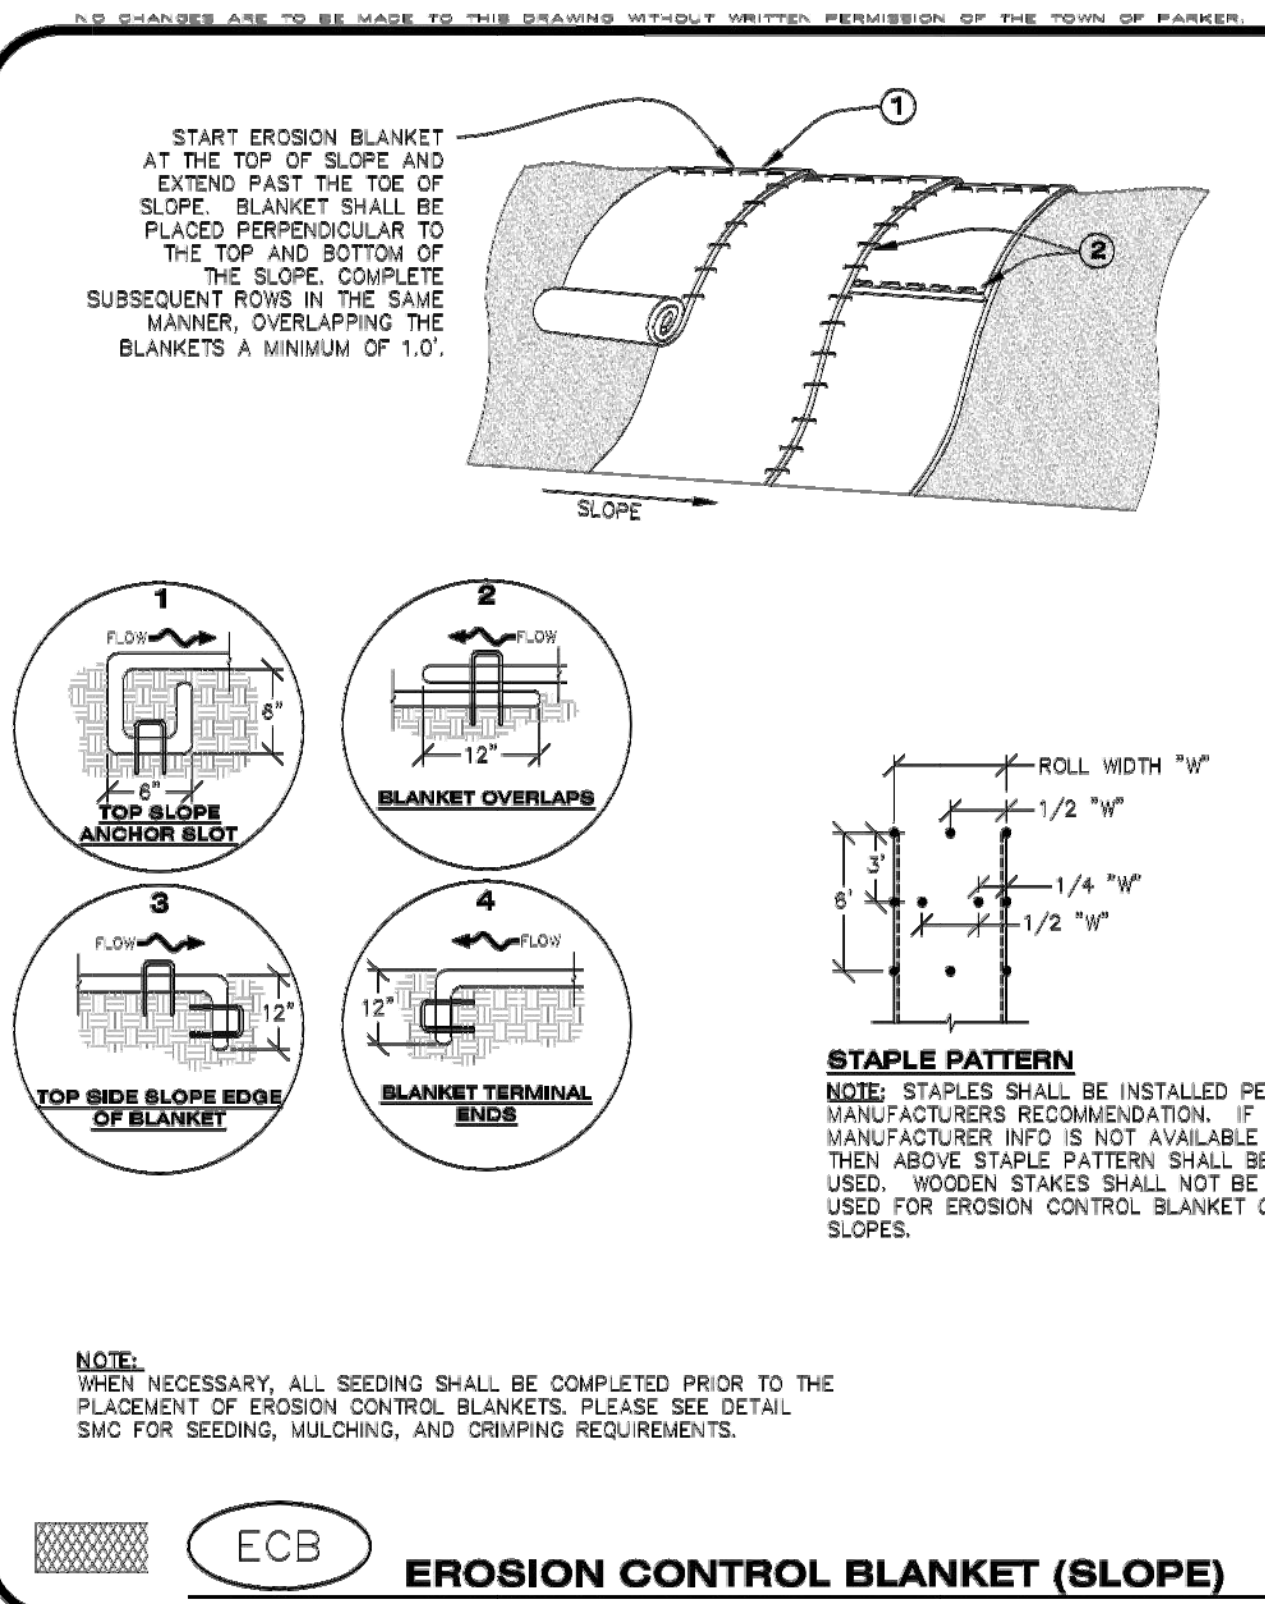

- 


**CBMP**

CONSTRUCTION BEST MANAGEMENT PRACTICES

ECB

3 OF 3

Oct. 2013

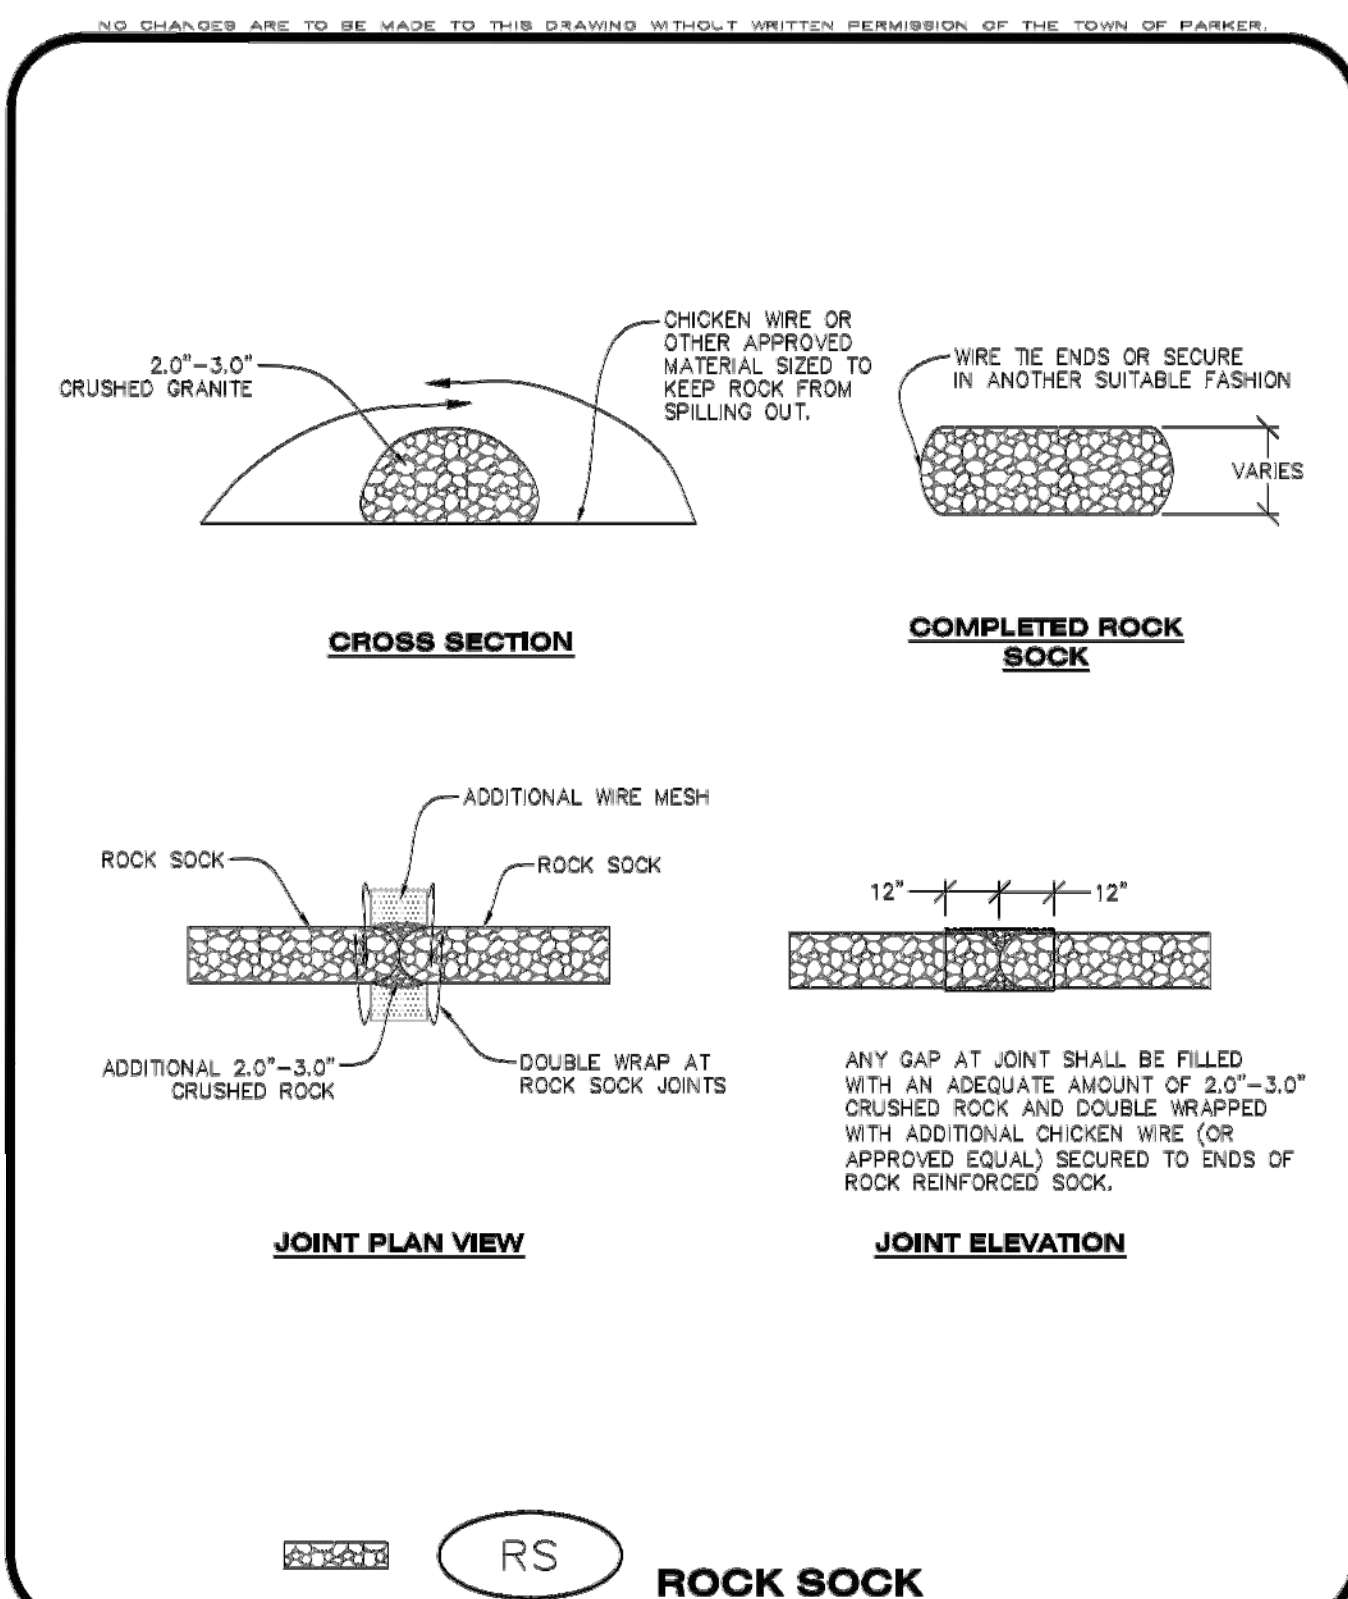

- 

**CBMP**


CONSTRUCTION BEST MANAGEMENT PRACTICES

RS

2 OF  
Oct. 2011



I:\PDG-NAS\PUBLIC\PROJECTS\2015-015 PARKER AND STROH\DWG\2015-015 CDS - CBMP DETAIL.SDWG 8/30/2018 8:58 PM

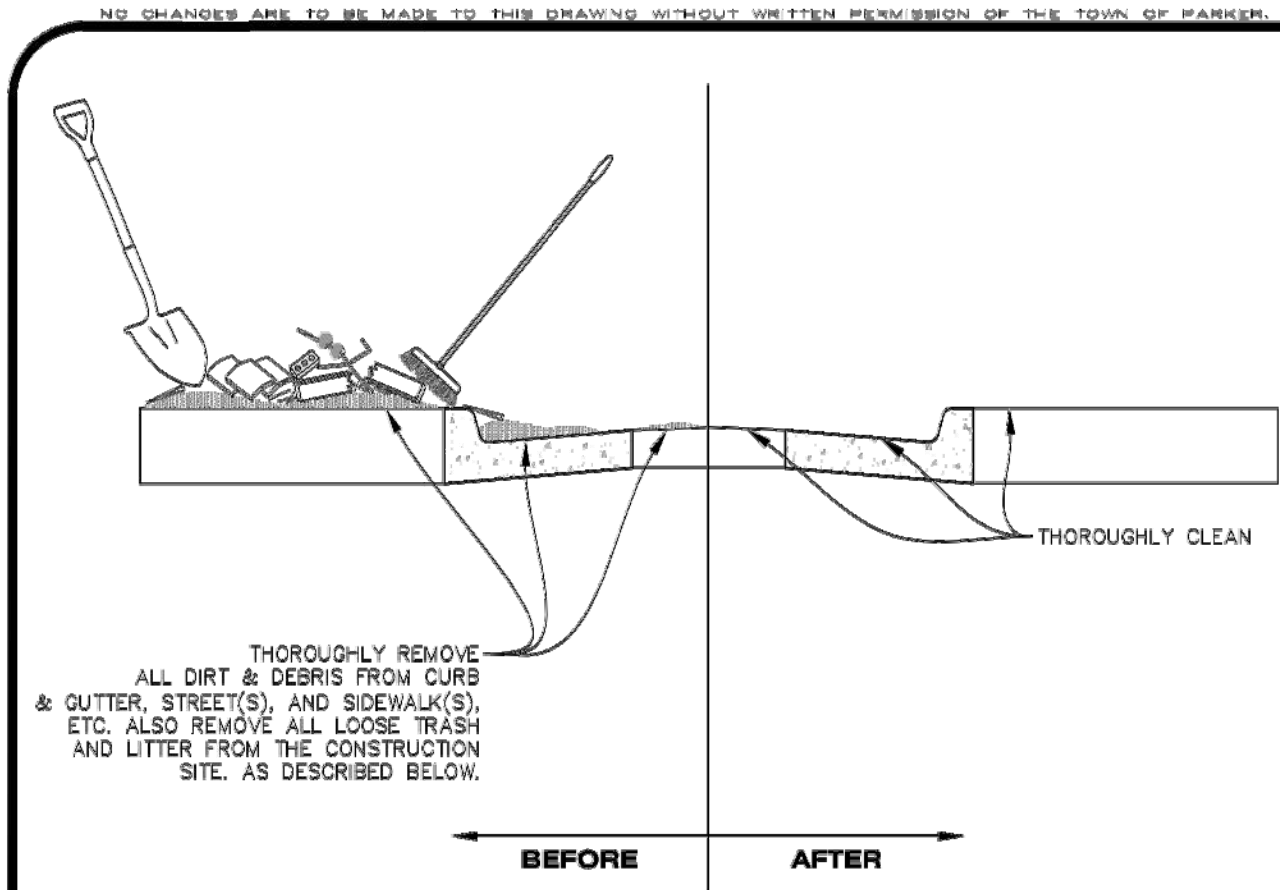

**NOTE:**

1. THE EROSION CONTROL SUPERVISOR IS RESPONSIBLE FOR ENSURING THAT ALL STREETS, CURBS, GUTTERS, SIDEWALKS, DRIVEWAYS, PARKING LOTS, ALLEYS, TRICKLE CHANNELS, AND/OR OTHER IMPERVIOUS SURFACES IMPACTED BY CONSTRUCTION ACTIVITIES ARE THOROUGHLY CLEANED THROUGHOUT THE DAY IF THEY BECOME SOILED. THESE AREAS MUST ALSO BE THOROUGHLY CLEAN BEFORE THE END OF THE WORK DAY. FURTHERMORE, ALL LOOSE TRASH AND LITTER ASSOCIATED WITH THE PROJECT MUST BE REMOVED AND PROPERLY DISCARDED ON A DAILY BASIS.



DTC

**DEBRIS AND TRASH CONTROL**



**CBMP**

CONSTRUCTION BEST MANAGEMENT PRACTICES

DTC

1 OF 2  
Oct. 2013

- NO CHANGES ARE TO BE MADE TO THIS DRAWING WITHOUT WRITTEN PERMISSION OF THE TOWN OF PARKER.
- DEBRIS CONTROL NOTES:**
1. A COMBINATION OF SURFACE SCRAPING AND SWEEPING MAY BE NECESSARY TO PROPERLY CLEAN THESE AREAS.
  2. ALL CHEMICAL SPILLS AND/OR STAINS ON THE SITE SHALL BE CLEANED TO THE MAXIMUM EXTENT PRACTICABLE. IN SOME CASES IT MAY BE NECESSARY TO USE PRESSURIZED WATER AND A VAC-TRUCK.
  3. ON-SITE PERSONNEL, DELIVERY DRIVERS, ETC., SHOULD BE EDUCATED ON THE NEED FOR CONTINUAL DEBRIS AND TRASH CONTROL.



**CBMP**

CONSTRUCTION BEST MANAGEMENT PRACTICES

DTC

2 OF 2  
Oct. 2013

- NO CHANGES ARE TO BE MADE TO THIS DRAWING WITHOUT WRITTEN PERMISSION OF THE TOWN OF PARKER.
- AREA INLET PROTECTION INSTALLATION NOTES**
1. SEE PLAN VIEW FOR LOCATION(S) OF AREA INLET PROTECTION.
  2. THE AREA INLET PROTECTION SHOWN ON CBMP PLANS SHALL BE INSTALLED ON EXISTING INLETS PRIOR TO ANY LAND DISTURBING ACTIVITIES OR IMMEDIATELY AFTER THE INSTALLATION OF NEW INLETS. AN INTERIM STYLE OF INLET PROTECTION MAY BE ALLOWED UNTIL THE INSTALLATION OF THE GUTTER AND/OR PAVEMENT.

**AREA INLET PROTECTION INSPECTION AND MAINTENANCE NOTES**

1. THE EROSION CONTROL SUPERVISOR SHALL REGULARLY INSPECT THE AREA INLET PROTECTION.
2. AREA INLET PROTECTION SHALL REMAIN IN PLACE AND PROPERLY MAINTAINED UNTIL VEGETATIVE COVER HAS REACHED A CONSISTENT DENSITY OF AT LEAST 70% OF FULL VEGETATIVE COVER AND EROSION AND SEDIMENTATION IS NO LONGER A POSSIBILITY AS DETERMINED BY THE TOWN'S INSPECTOR OR AS OTHERWISE DIRECTED BY THE TOWN'S INSPECTOR.
3. WHEN THE AREA INLET PROTECTION IS REMOVED, ANY DISTURBED AREAS ASSOCIATED WITH THE INSTALLATION, MAINTENANCE, AND/OR REMOVAL OF THE AREA INLET PROTECTION MAY NEED TO BE ROUGHENED, SEEDED, MULCHED, AND CRIMPED PER THE TOWN'S SPECIFICATIONS (SEE DETAIL SMC).
4. ACCUMULATED SEDIMENT SHALL BE REMOVED AS SOON AS POSSIBLE, IMMEDIATELY IN MOST CASES.




**CBMP**

CONSTRUCTION BEST MANAGEMENT PRACTICES

IPA

1 OF 1  
Oct. 2013

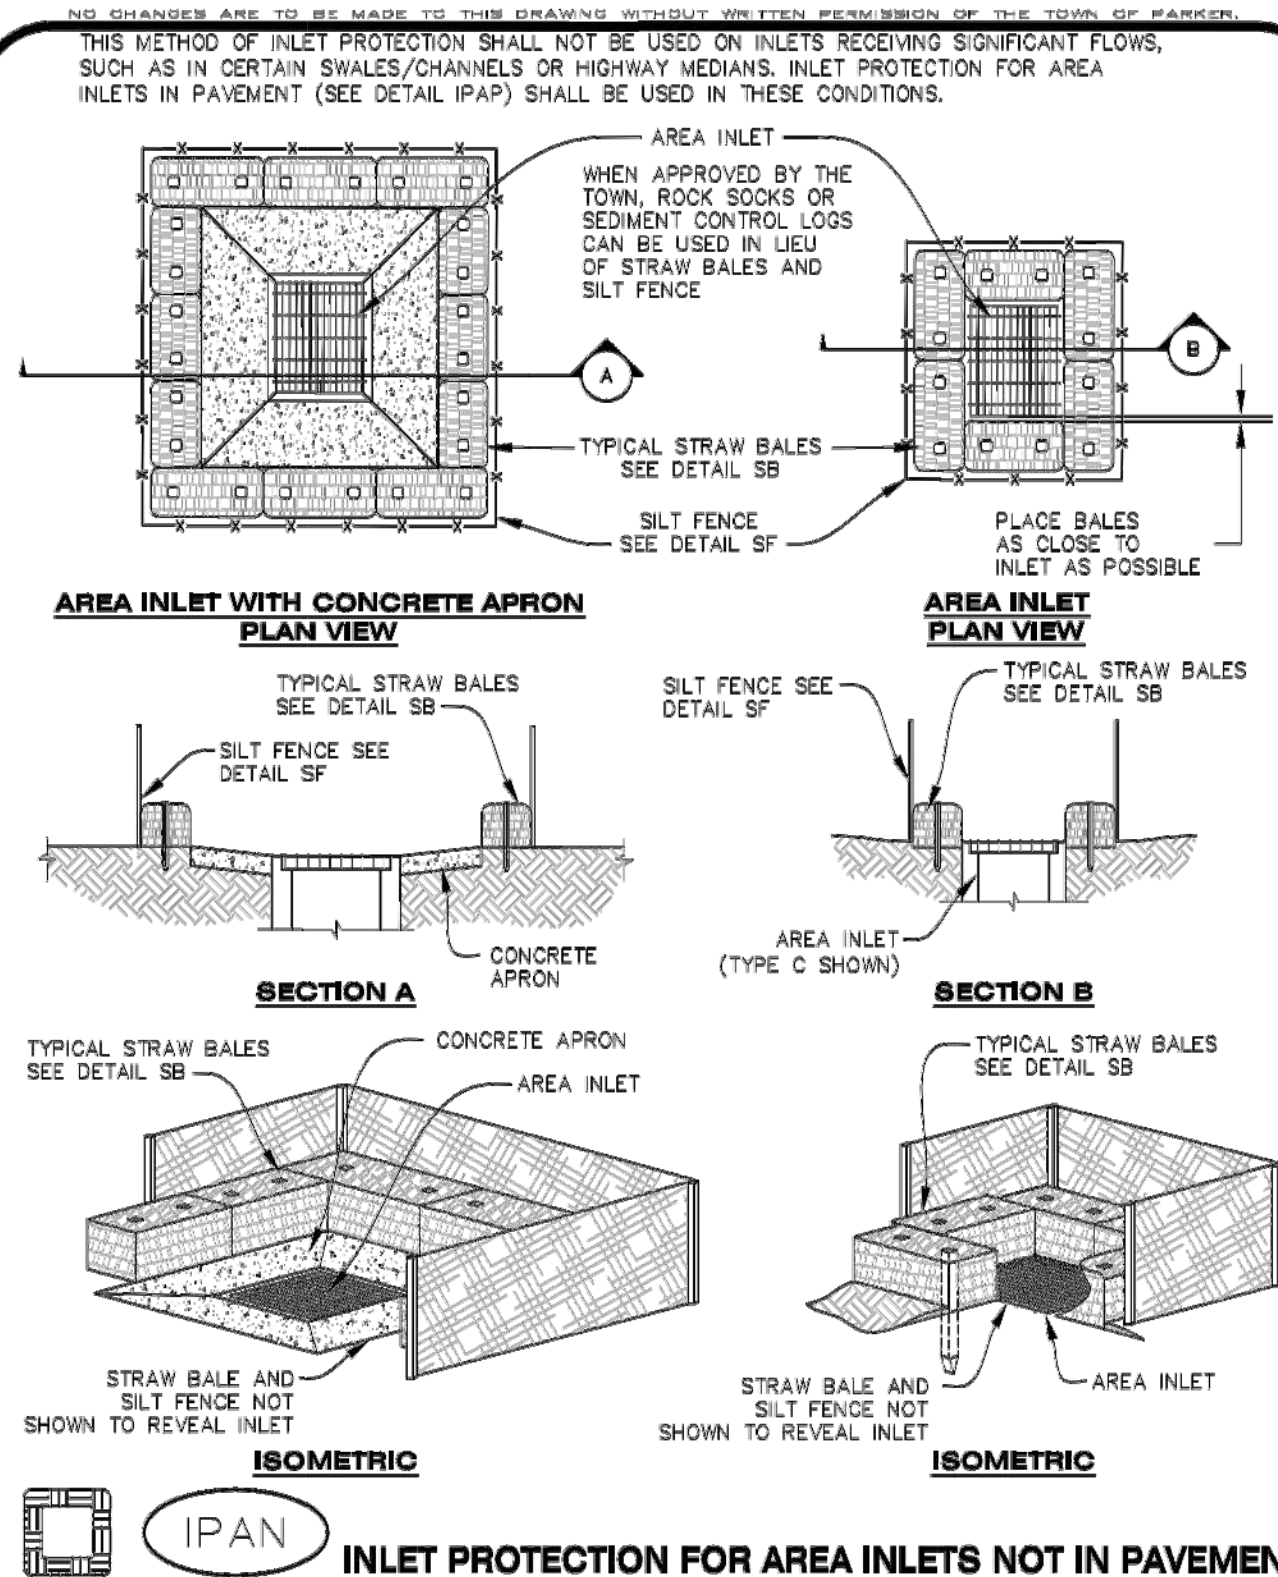


**CBMP**

CONSTRUCTION BEST MANAGEMENT PRACTICES

IPAN

1 OF 1  
Oct. 2013

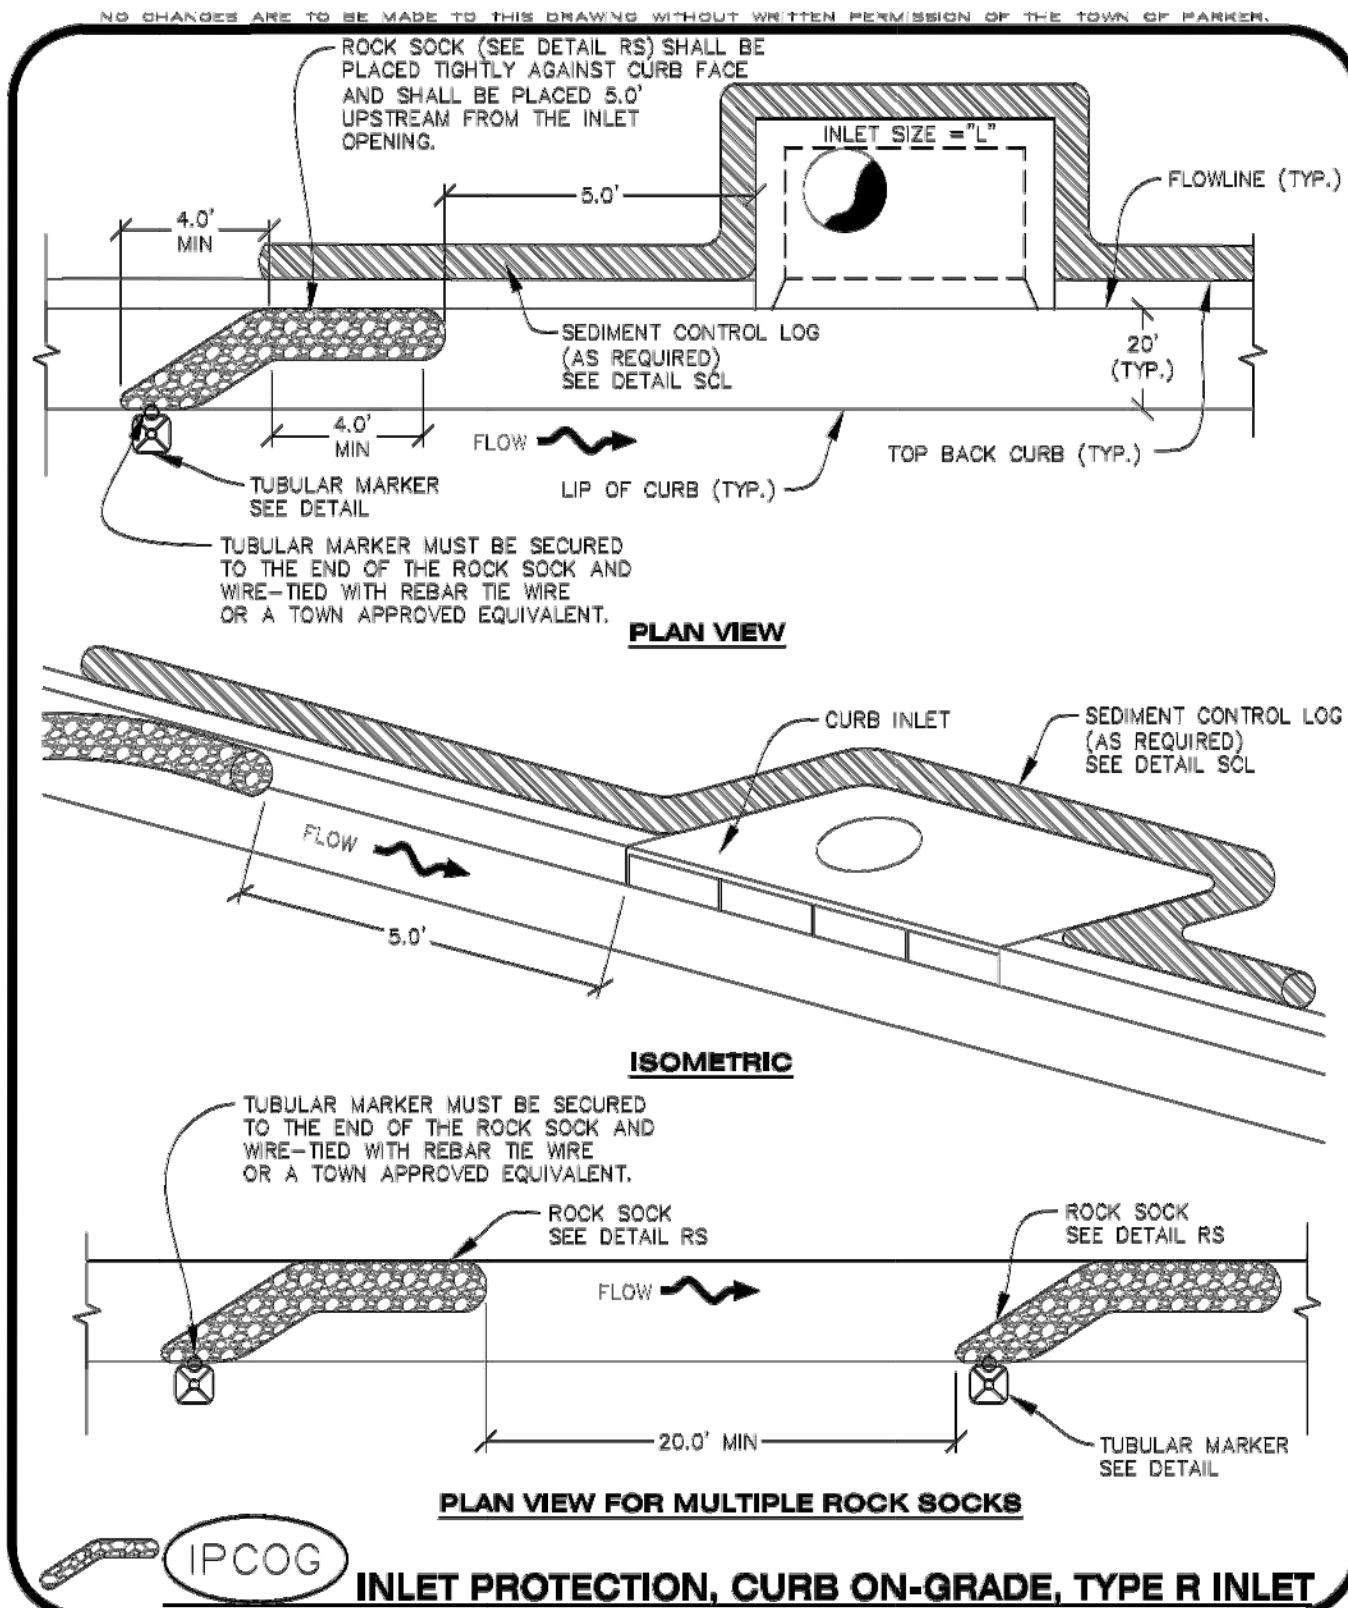

IPCOG

**INLET PROTECTION, CURB ON-GRADE, TYPE R INLET**




**CBMP**

CONSTRUCTION BEST MANAGEMENT PRACTICES

IPCOG

1 OF 3  
Oct. 2013

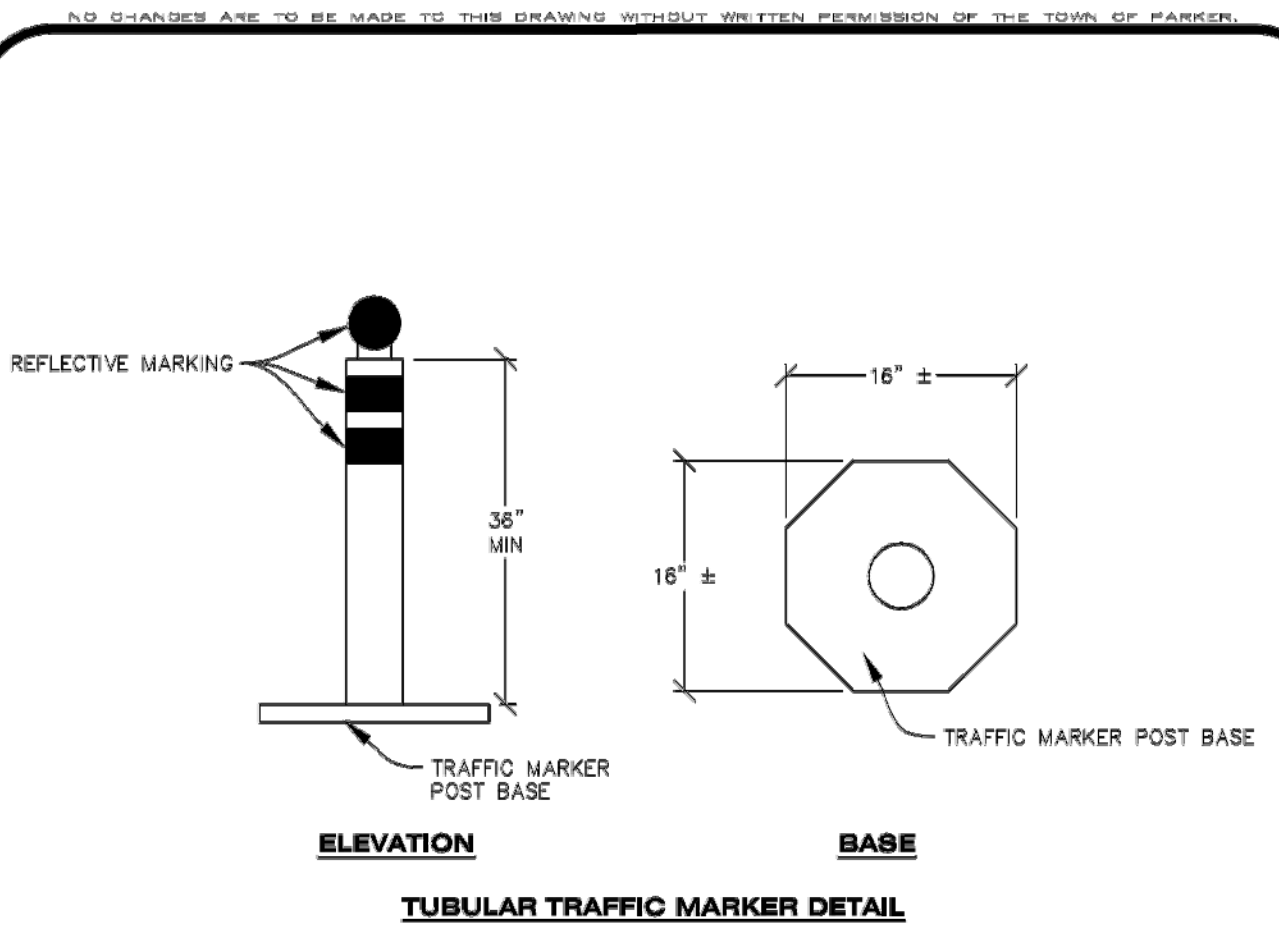

**CBMP**

CONSTRUCTION BEST MANAGEMENT PRACTICES

IPCOG

2 OF 3  
Oct. 2013

- NO CHANGES ARE TO BE MADE TO THIS DRAWING WITHOUT WRITTEN PERMISSION OF THE TOWN OF PARKER.
- INLET PROTECTION, CURB ON-GRADE INSTALLATION NOTES**
1. SEE CBMP PLAN FOR LOCATION(S) OF ON-GRADE INLET PROTECTION.
  2. CRUSHED ROCK SHALL BE 2.0"-3.0" IN SIZE WITH A FRACTURED FACE (ALL SIDES).
  3. ROCK SOCK FOR ON-GRADE INLET PROTECTION SHALL BE ONE CONTINUOUS PIECE.
  4. ROCK SOCK SHALL BE CONSTRUCTED USING CHICKEN WIRE OR OTHER APPROVED MATERIAL, SIZED TO KEEP ROCK FROM SPILLING OUT.
  5. ROCK SOCK SHALL BE PLACED 5.0' UPHILL OF THE INLET OPENING.
  6. TUBULAR MARKER SHALL BE A MINIMUM OF 3.0' HIGH WITH REFLECTIVE BANDS AND OCTAGON SHAPED BASES.
  7. THE CURB INLET PROTECTION SHOWN ON CBMP PLAN SHALL BE INSTALLED ON EXISTING INLETS PRIOR TO ANY LAND DISTURBING ACTIVITIES OR IMMEDIATELY AFTER THE APPLICABLE INSTALLATION OF THE FIRST LIFT OF ASPHALT ON ROADWAYS DRAINING TO THE INLET.

**ON-GRADE INLET PROTECTION INSPECTION AND MAINTENANCE NOTES**

1. THE EROSION CONTROL SUPERVISOR SHALL REGULARLY INSPECT THE ON-GRADE INLET PROTECTION.
2. ACCUMULATED SEDIMENT SHALL BE REMOVED AS SOON AS POSSIBLE, IMMEDIATELY IN MOST CASES.
3. ROCK SOCKS SHALL BE REPLACED IF THEY BECOME HEAVILY SOILED OR DAMAGED.
4. ON-GRADE INLET PROTECTION SHALL REMAIN IN PLACE AND PROPERLY MAINTAINED UNTIL VEGETATIVE COVER HAS REACHED A CONSISTENT DENSITY OF AT LEAST 70% OF FULL VEGETATIVE COVER AND EROSION AND SEDIMENTATION IS NO LONGER A POSSIBILITY AS DETERMINED BY THE TOWN'S INSPECTOR OR AS OTHERWISE DIRECTED BY THE TOWN'S INSPECTOR.



**CBMP**

CONSTRUCTION BEST MANAGEMENT PRACTICES

IPCOG

3 OF 3  
Oct. 2013

**CBMP DETAILS**

| DATE     | DESCRIPTION       |
|----------|-------------------|
| 08/31/18 | FOURTH SUBMITTAL  |
| 05/25/18 | THIRD SUBMITTAL   |
| 03/19/18 | PWSD SUBMITTAL    |
| 02/28/18 | SECOND SUBMITTAL  |
| 10/24/17 | INITIAL SUBMITTAL |

PARKER POINTE  
LOTS 1 THRU 15 AND TRACTS A AND B, PARKER POINTE FILING NO. 1  
SOUTHEAST CORNER PARKER ROAD AND STROH ROAD  
PARKER, COLORADO

design by: JWD  
approved by: JWD  
project no.: 2015-015

date: 10/01/17

SHEET  
**C3.93**


PREPARED UNDER THE DIRECT  
SUPERVISION OF  
JERRY W. DAVIDSON, P.E.  
COLORADO REG # 30226  
FOR AND ON BEHALF OF  
PERCEPTION DESIGN GROUP, INC.

| DATE     | DESCRIPTION       |
|----------|-------------------|
| 08/31/18 | FOURTH SUBMITTAL  |
| 05/25/18 | THIRD SUBMITTAL   |
| 03/19/18 | PWSD SUBMITTAL    |
| 02/28/18 | SECOND SUBMITTAL  |
| 10/24/17 | INITIAL SUBMITTAL |

REVISIONS




I:\PDG-NAS\PROJECTS\2015-015 PARKER AND STROH\DWG\2015-015 CDS - CBMP DETAILS.DWG 8/30/2018 8:59 PM

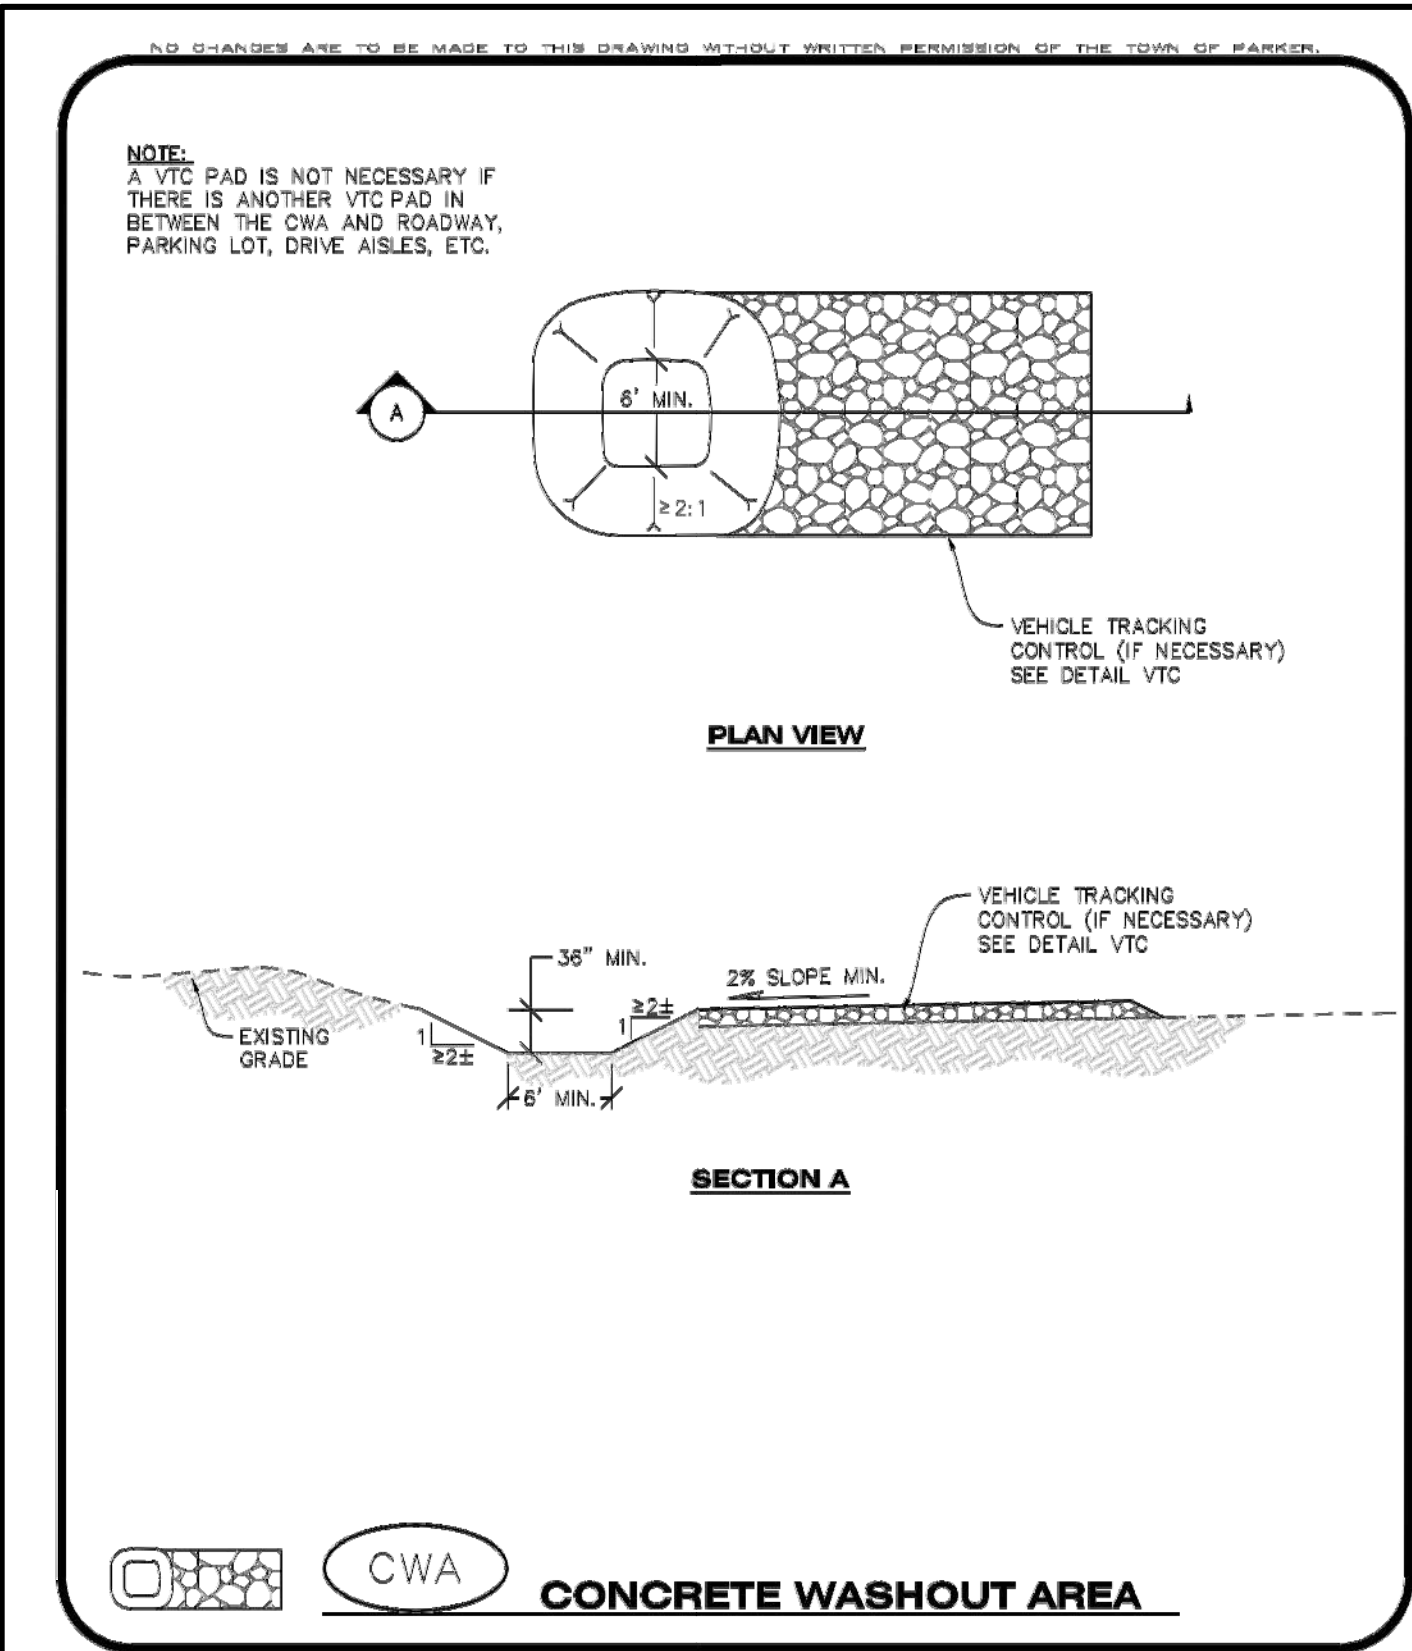


**CBMP** CONSTRUCTION BEST MANAGEMENT PRACTICES

**CWA** 1 OF 2 Oct. 2013

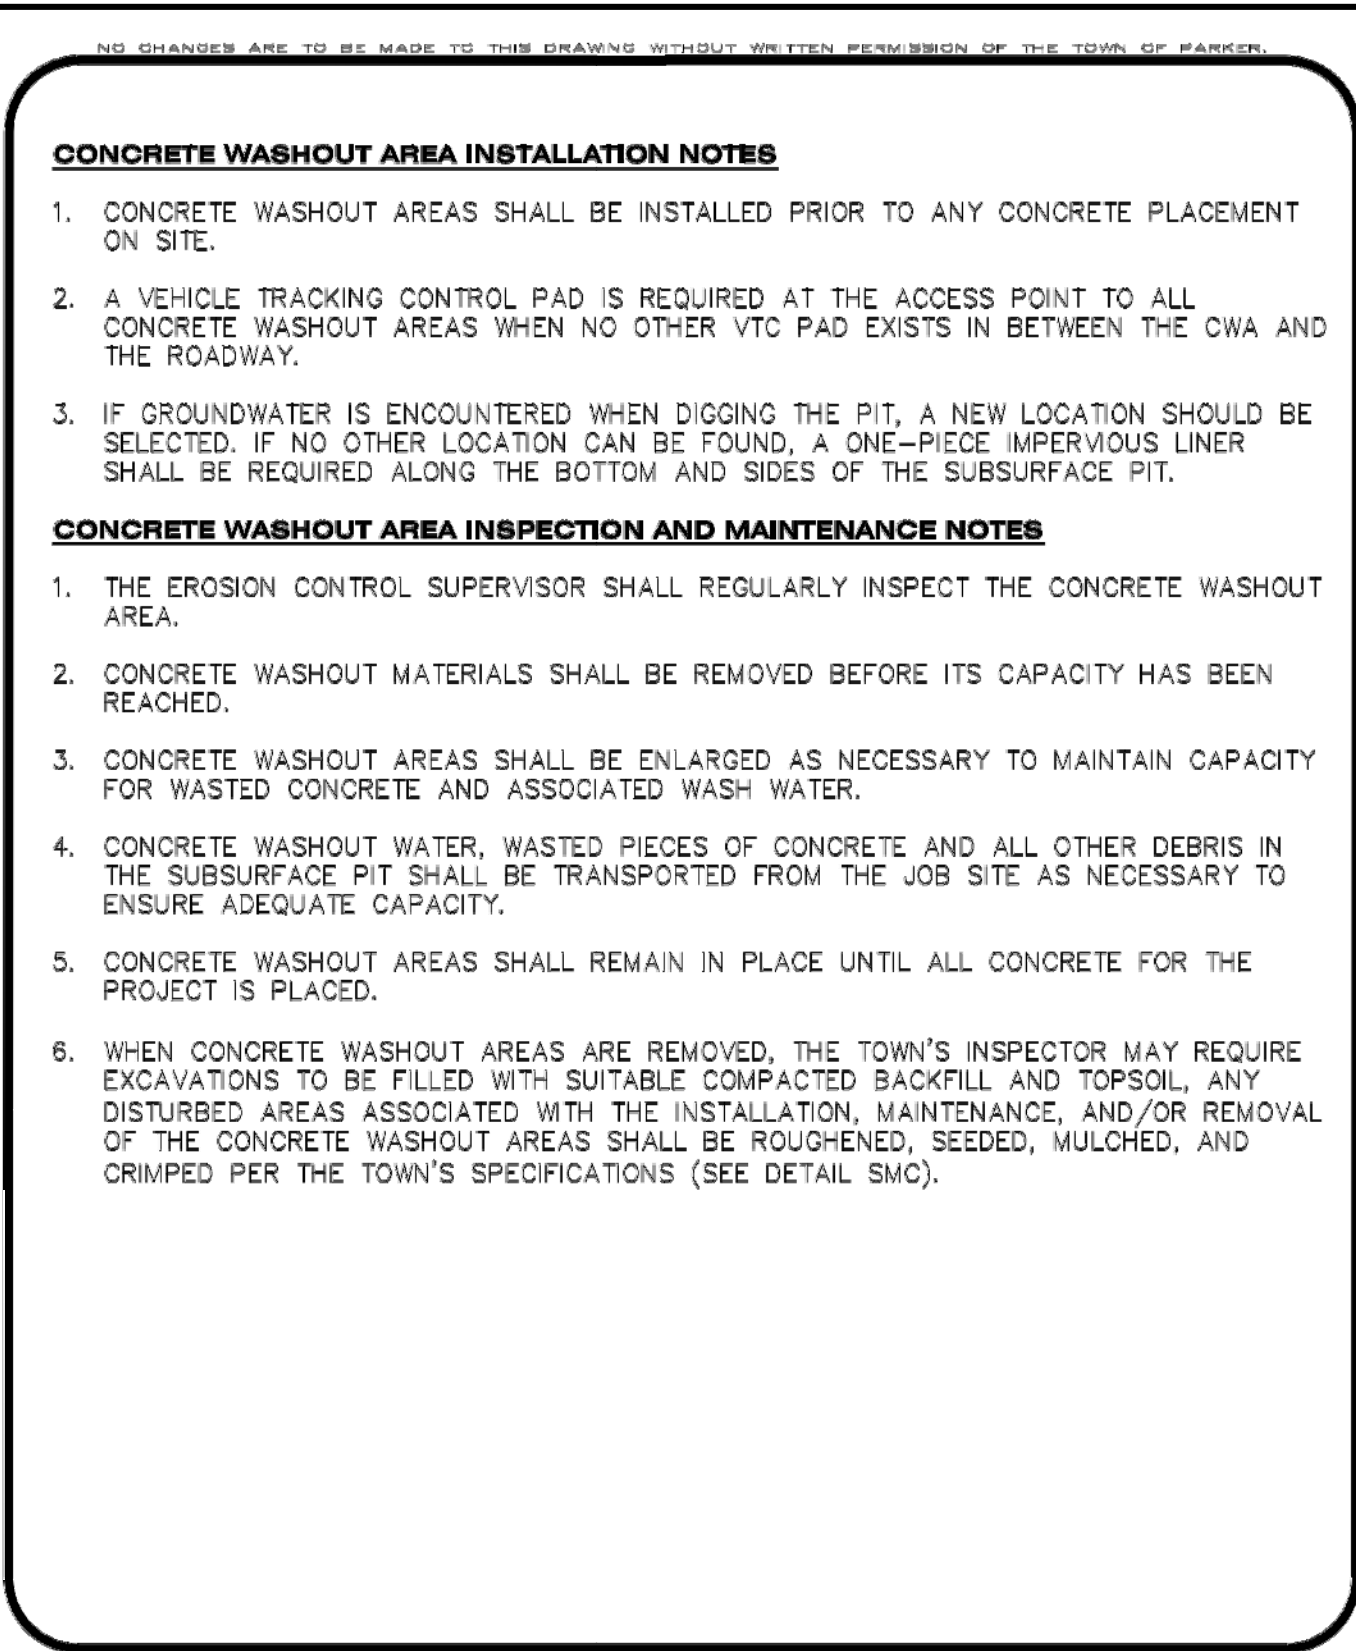


**CBMP** CONSTRUCTION BEST MANAGEMENT PRACTICES

**CWA** 2 OF 2 Oct. 2013

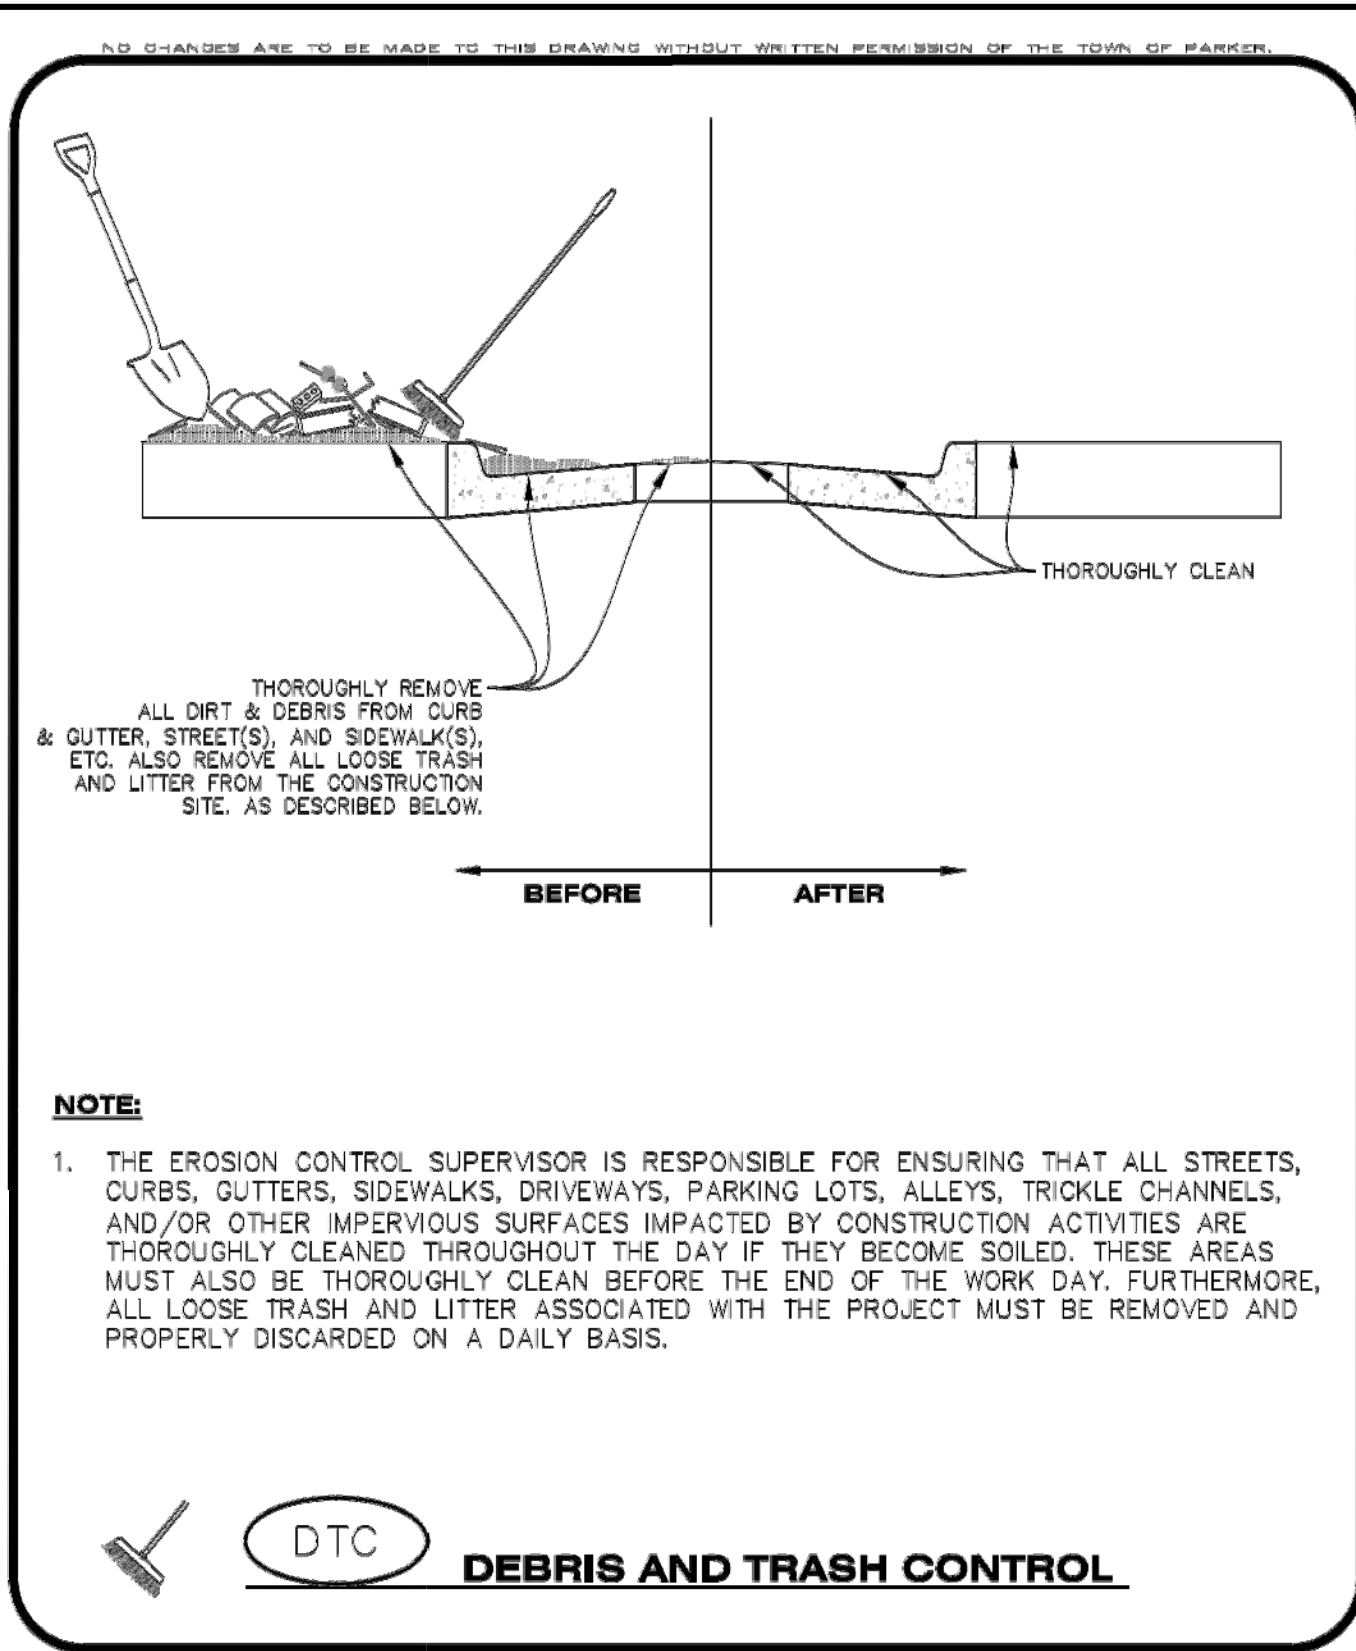


**CBMP** CONSTRUCTION BEST MANAGEMENT PRACTICES

**DTC** 1 OF 2 Oct. 2013

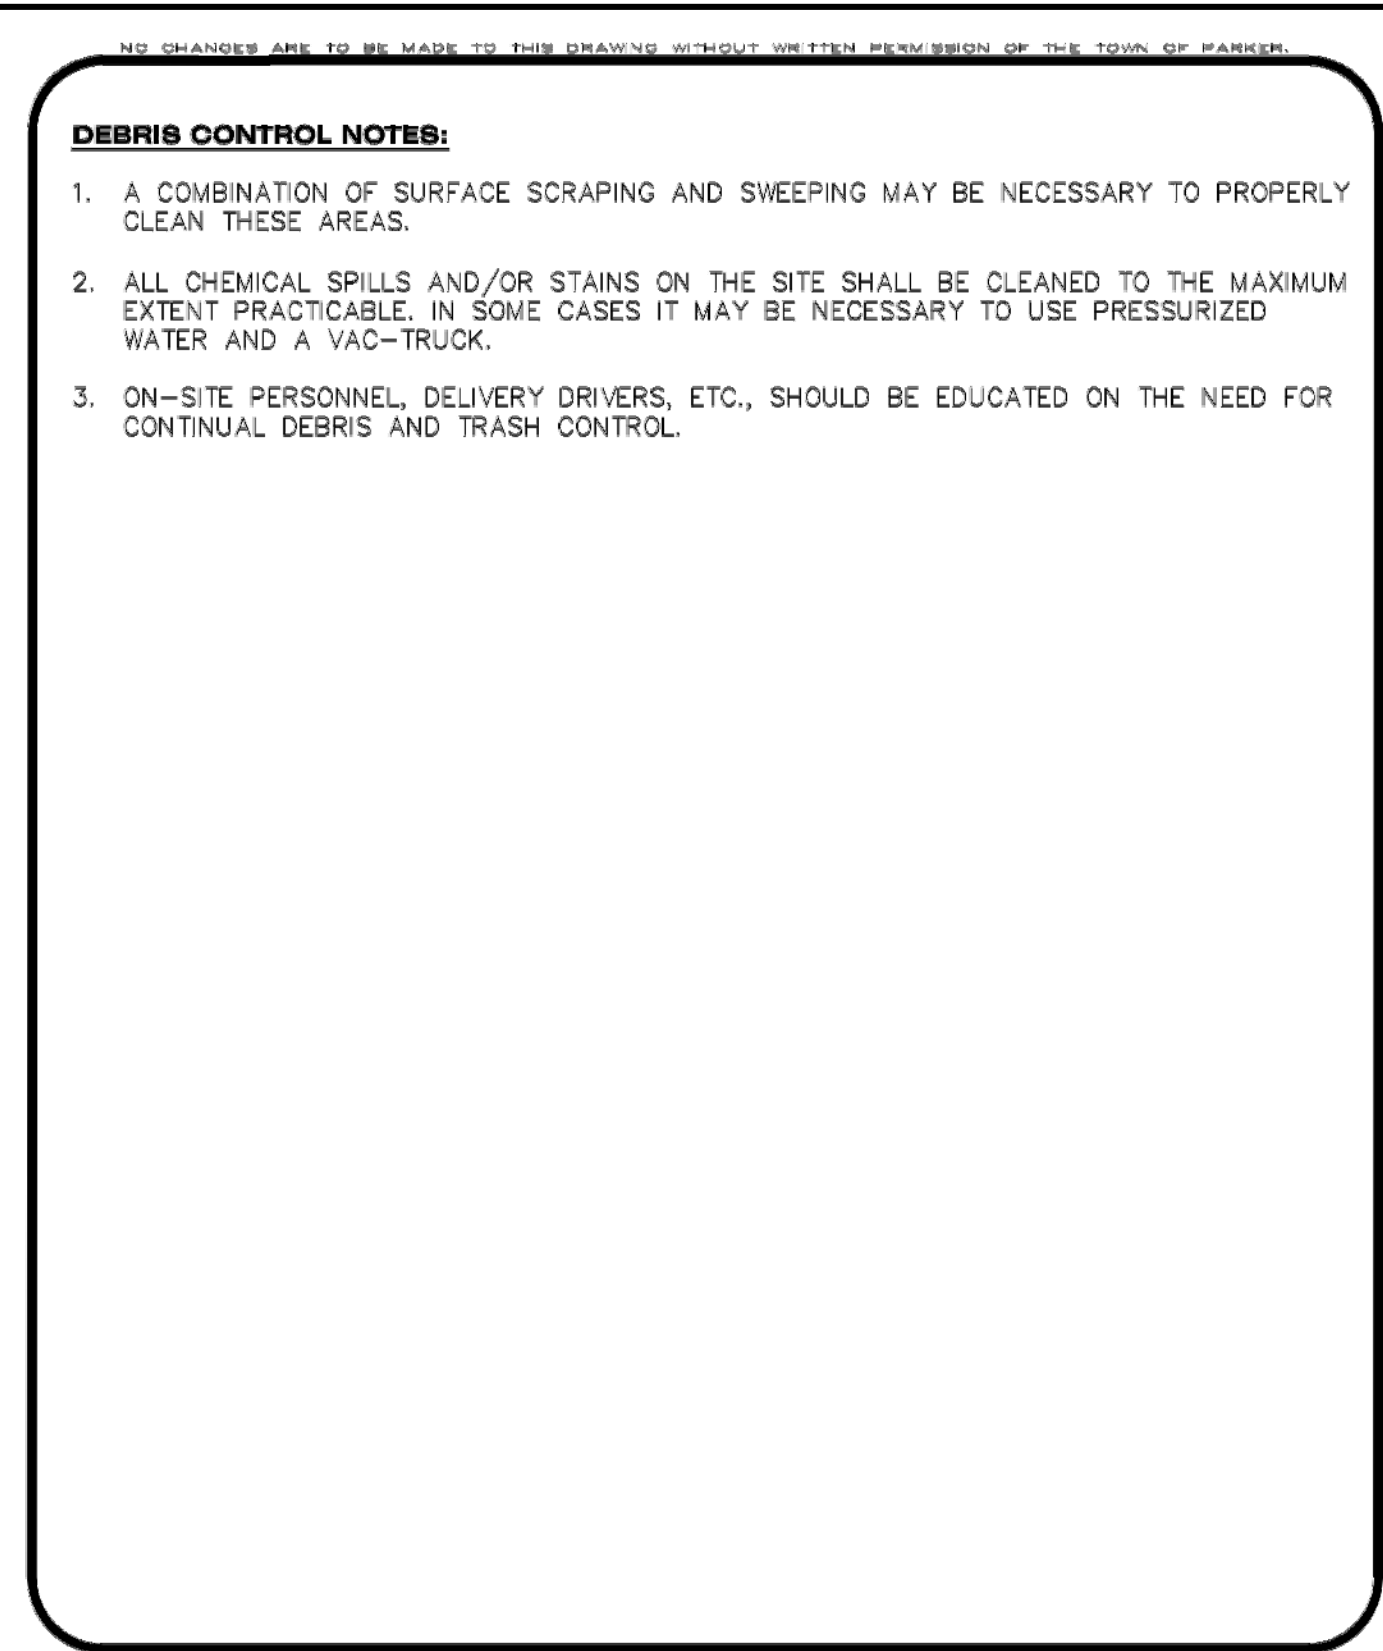


**CBMP** CONSTRUCTION BEST MANAGEMENT PRACTICES

**DTC** 2 OF 2 Oct. 2013

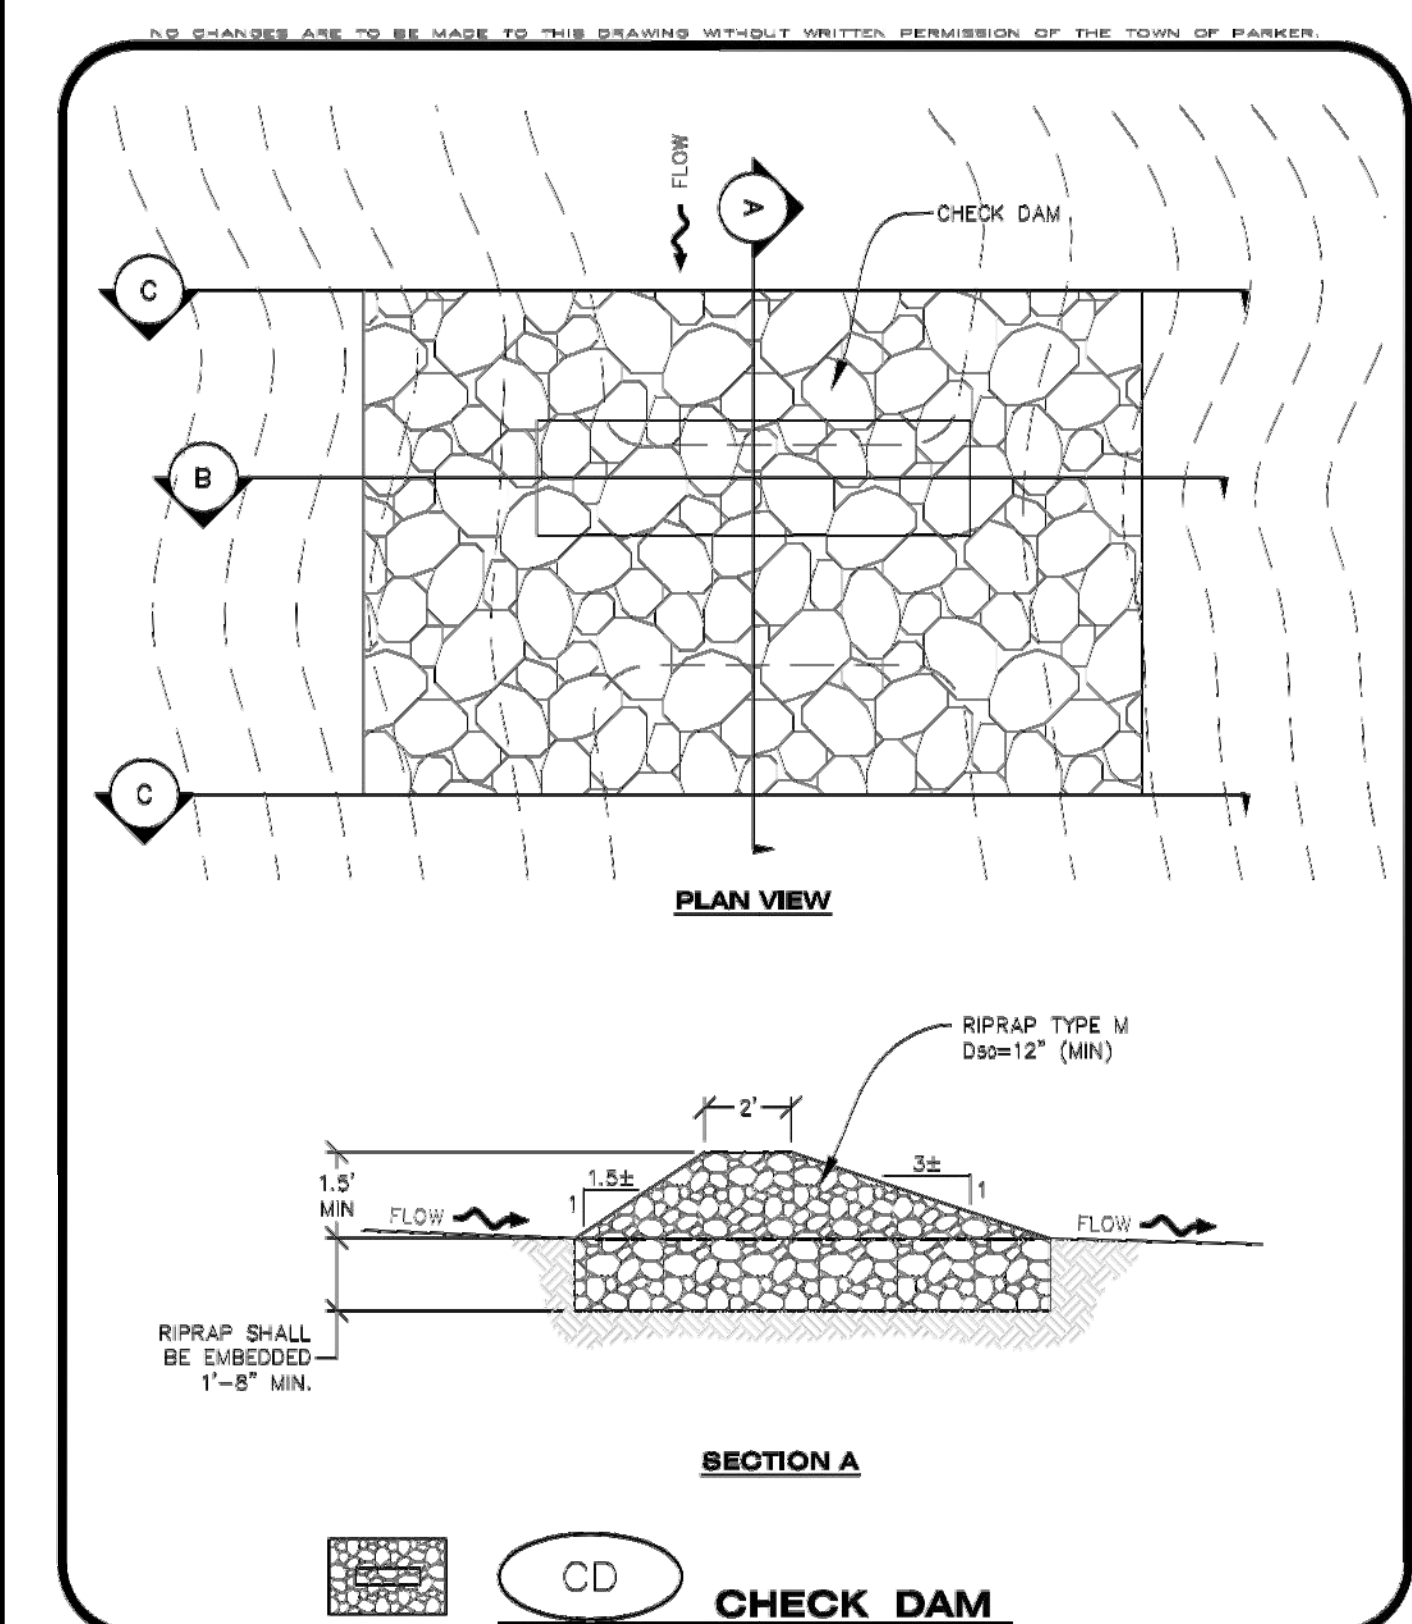


**CBMP** CONSTRUCTION BEST MANAGEMENT PRACTICES

**CD** 1 OF 3 Oct. 2013

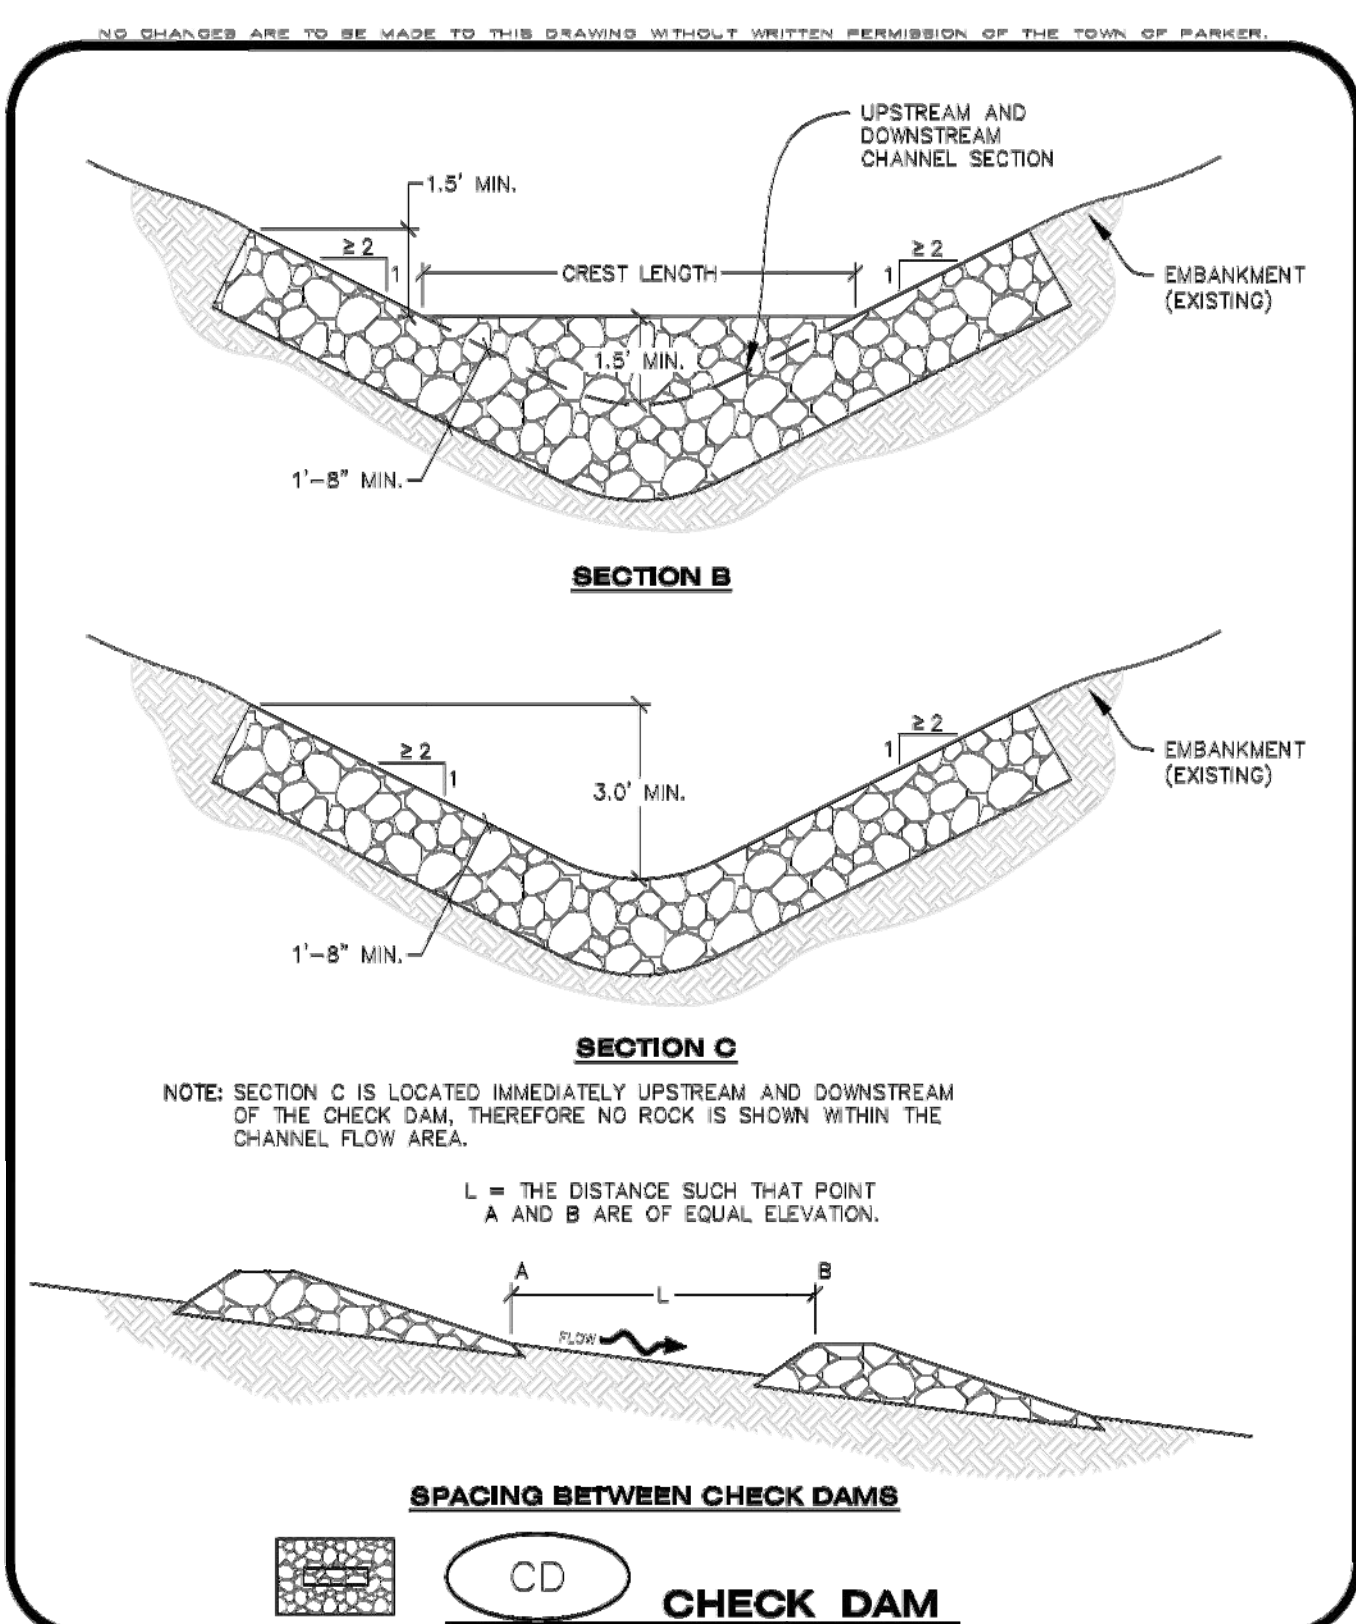


**CBMP** CONSTRUCTION BEST MANAGEMENT PRACTICES

**CD** 2 OF 3 Oct. 2013

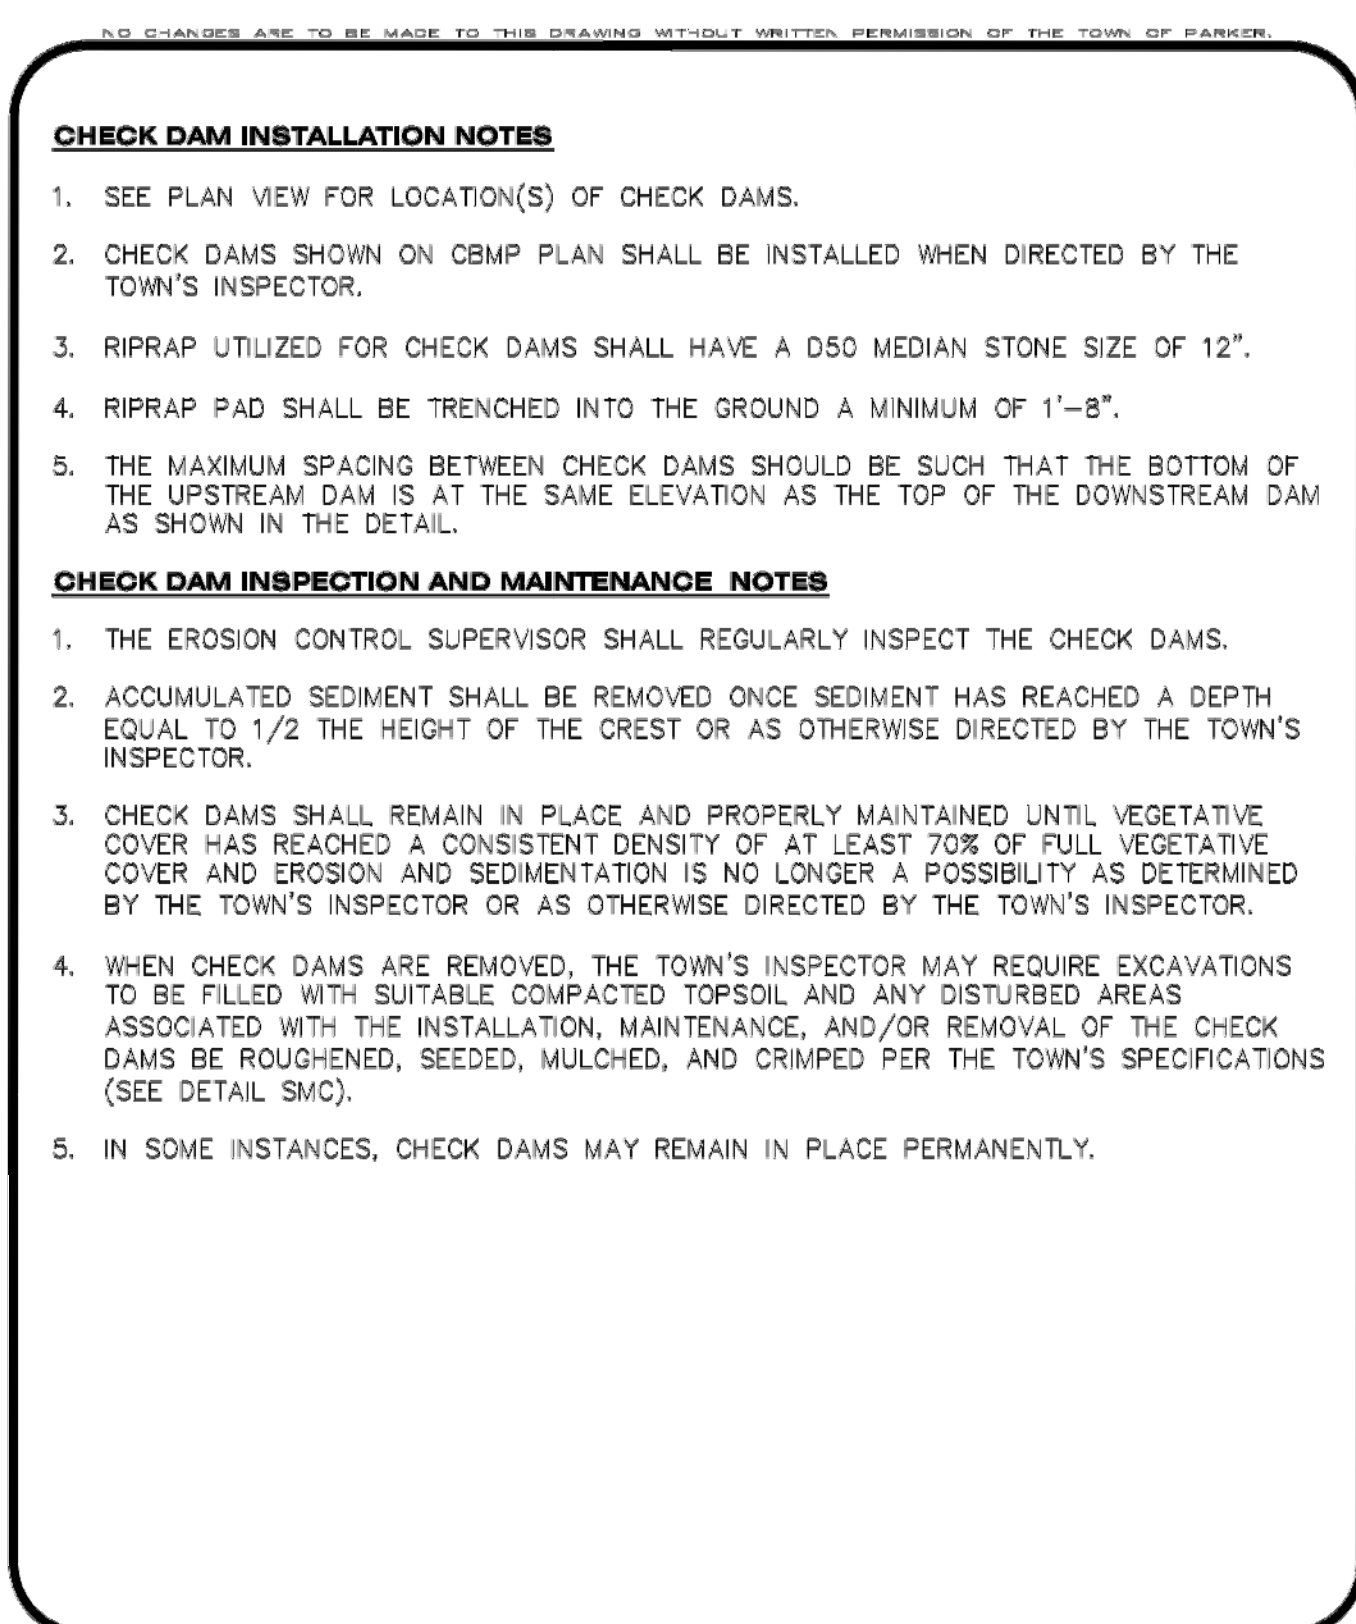

**CBMP** CONSTRUCTION BEST MANAGEMENT PRACTICES

**CD** 3 OF 3 Oct. 2013

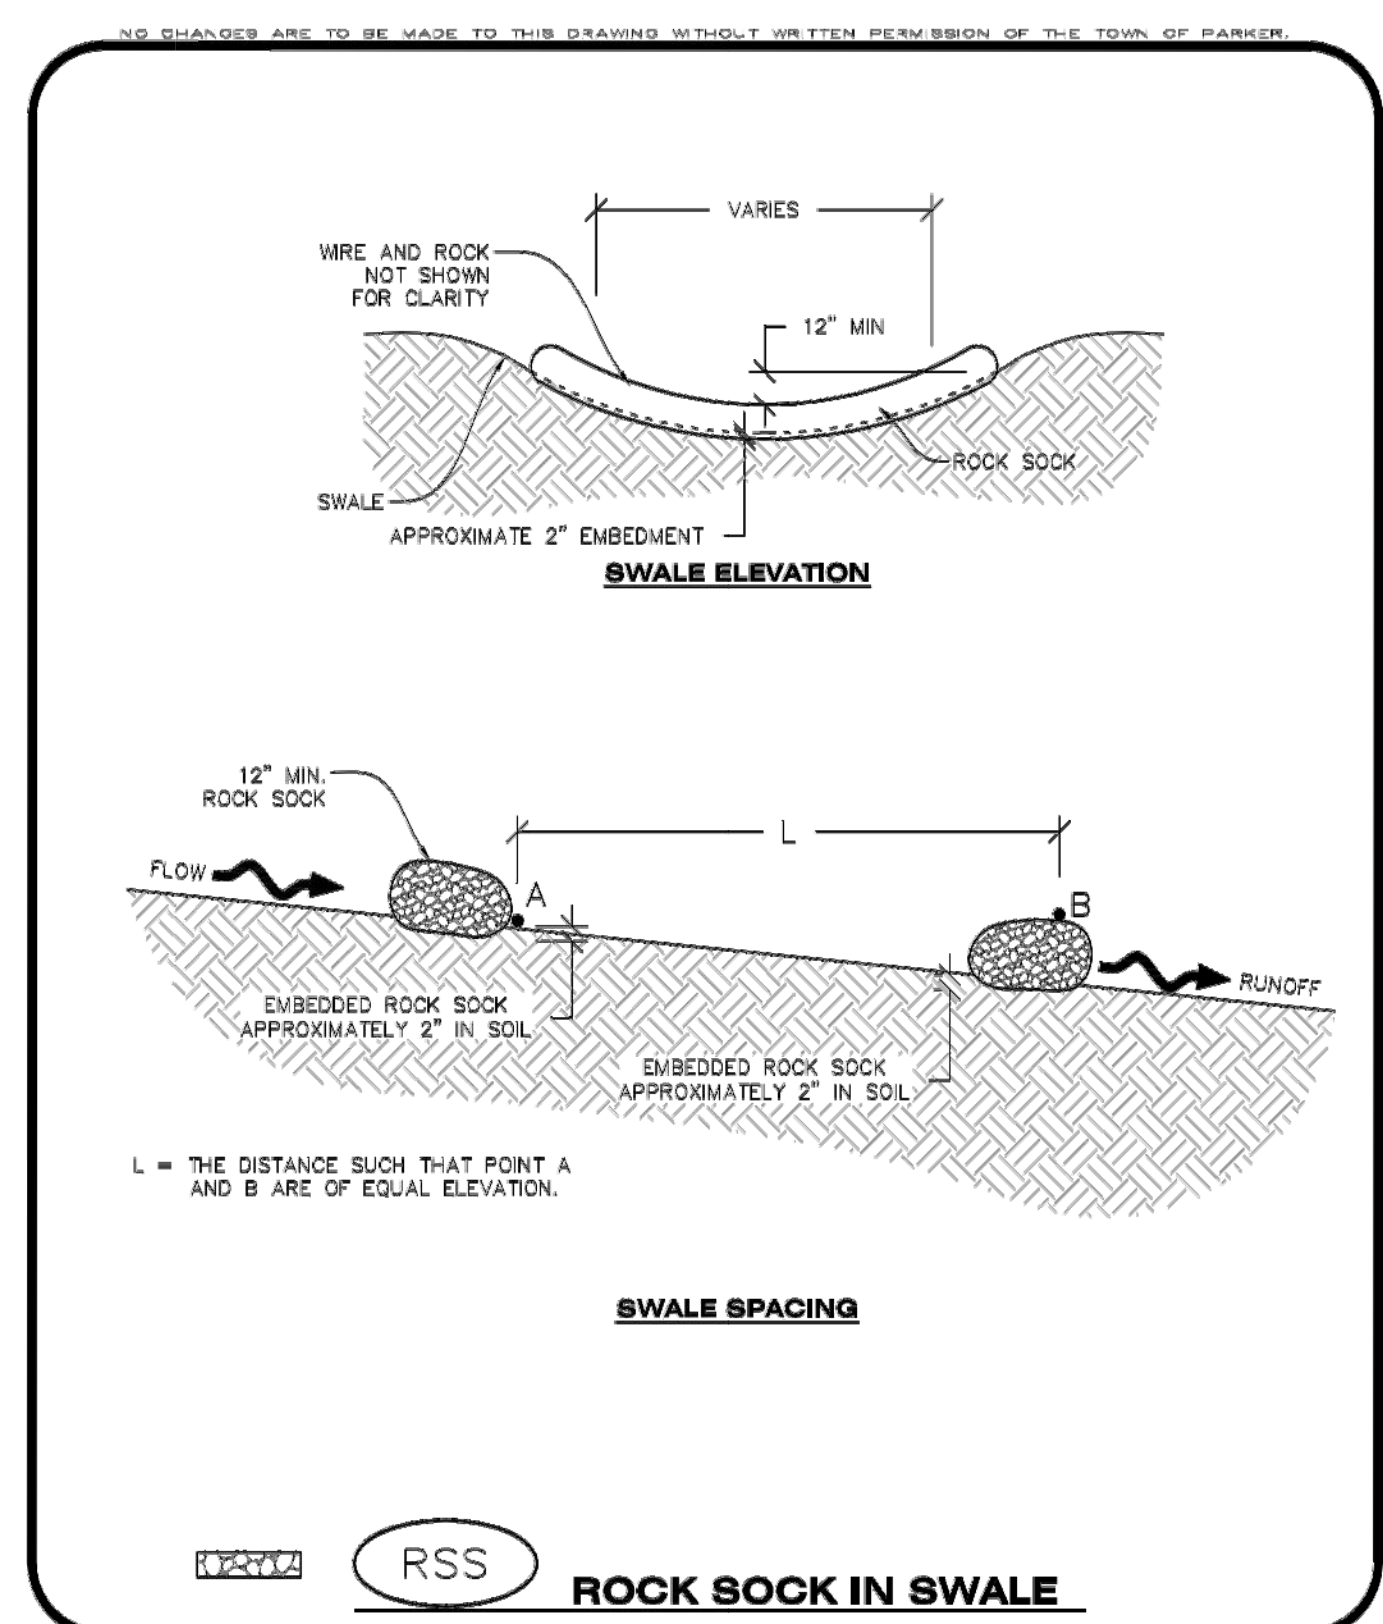

**CBMP** CONSTRUCTION BEST MANAGEMENT PRACTICES

**RSS** 1 OF 1 Oct. 2013

CBMP DETAILS

PARKER POINTE  
LOTS 1 THRU 15 AND TRACTS A AND B, PARKER POINTE FILING NO. 1  
SOUTHEAST CORNER PARKER ROAD AND STROH ROAD  
PARKER, COLORADO

design by: JWD  
approved by: JWD  
project no.: 2015-015

date: 10/01/17

SHEET  
**C3.94**

PREPARED UNDER THE DIRECT  
SUPERVISION OF  
JERRY W. DAVIDSON, P.E.  
COLORADO REG # 30226  
FOR AND ON BEHALF OF  
PERCEPTION DESIGN GROUP, INC.


| DATE     | DESCRIPTION       |
|----------|-------------------|
| 08/31/18 | FOURTH SUBMITTAL  |
| 05/25/18 | THIRD SUBMITTAL   |
| 03/19/18 | PMSD SUBMITTAL    |
| 02/28/18 | SECOND SUBMITTAL  |
| 10/24/17 | INITIAL SUBMITTAL |

REVISIONS

**PERCEPTION**  
DESIGN GROUP, INC.  
1601 SOUTH PIERCE STREET SUITE 315, LITTLETON, CO 80120 303-252-8688  
WWW.PERCEPTIONDESIGNGROUP.COM



I:\PDG-NAS\PUBLIC\PROJECTS\2015-015 PARKER AND STROH\DWG\2015-015 CDS - CBMP DETAILS.DWG 8/30/2018 9:00 PM

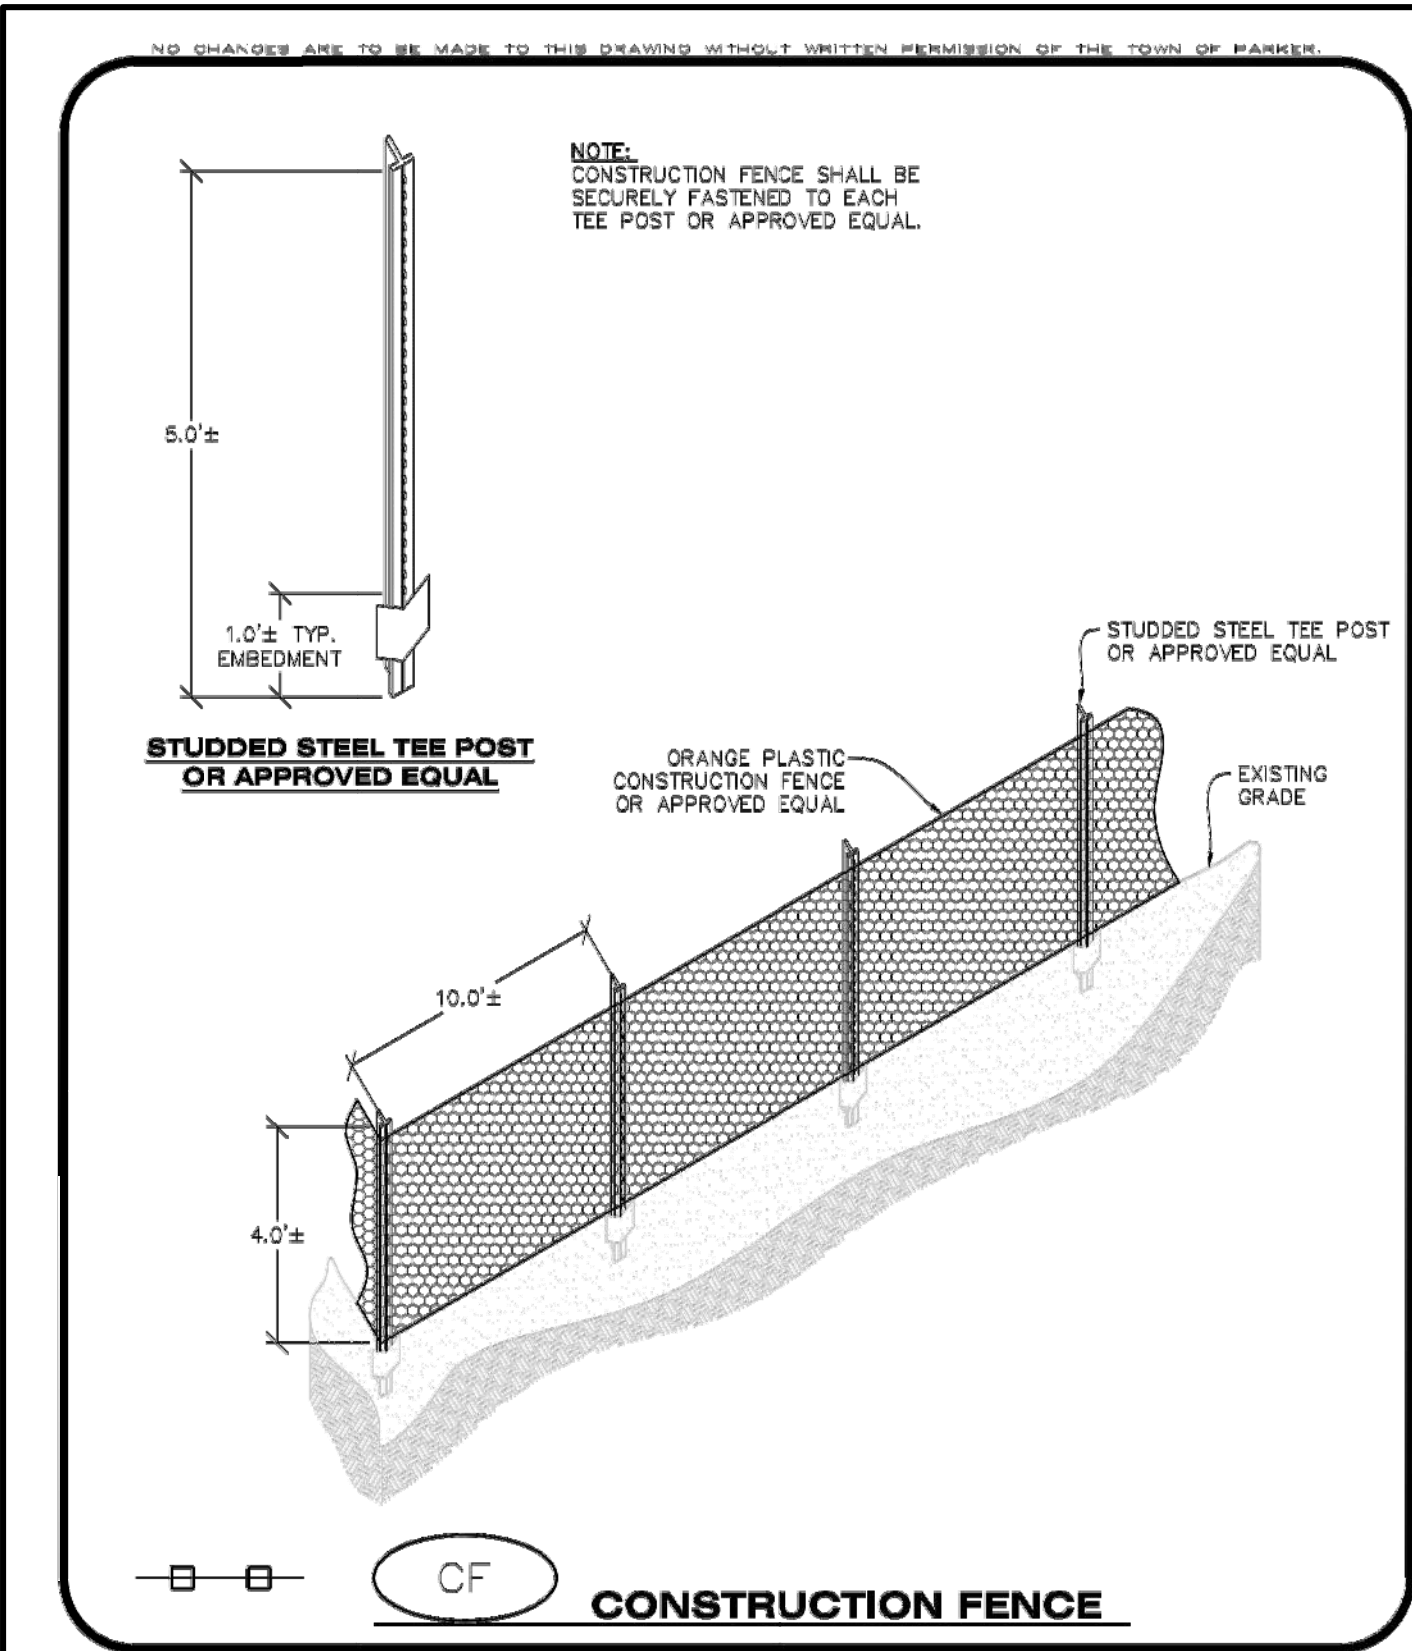


**CBMP**

CONSTRUCTION BEST MANAGEMENT PRACTICES

CF

1 OF 2  
Oct. 2013

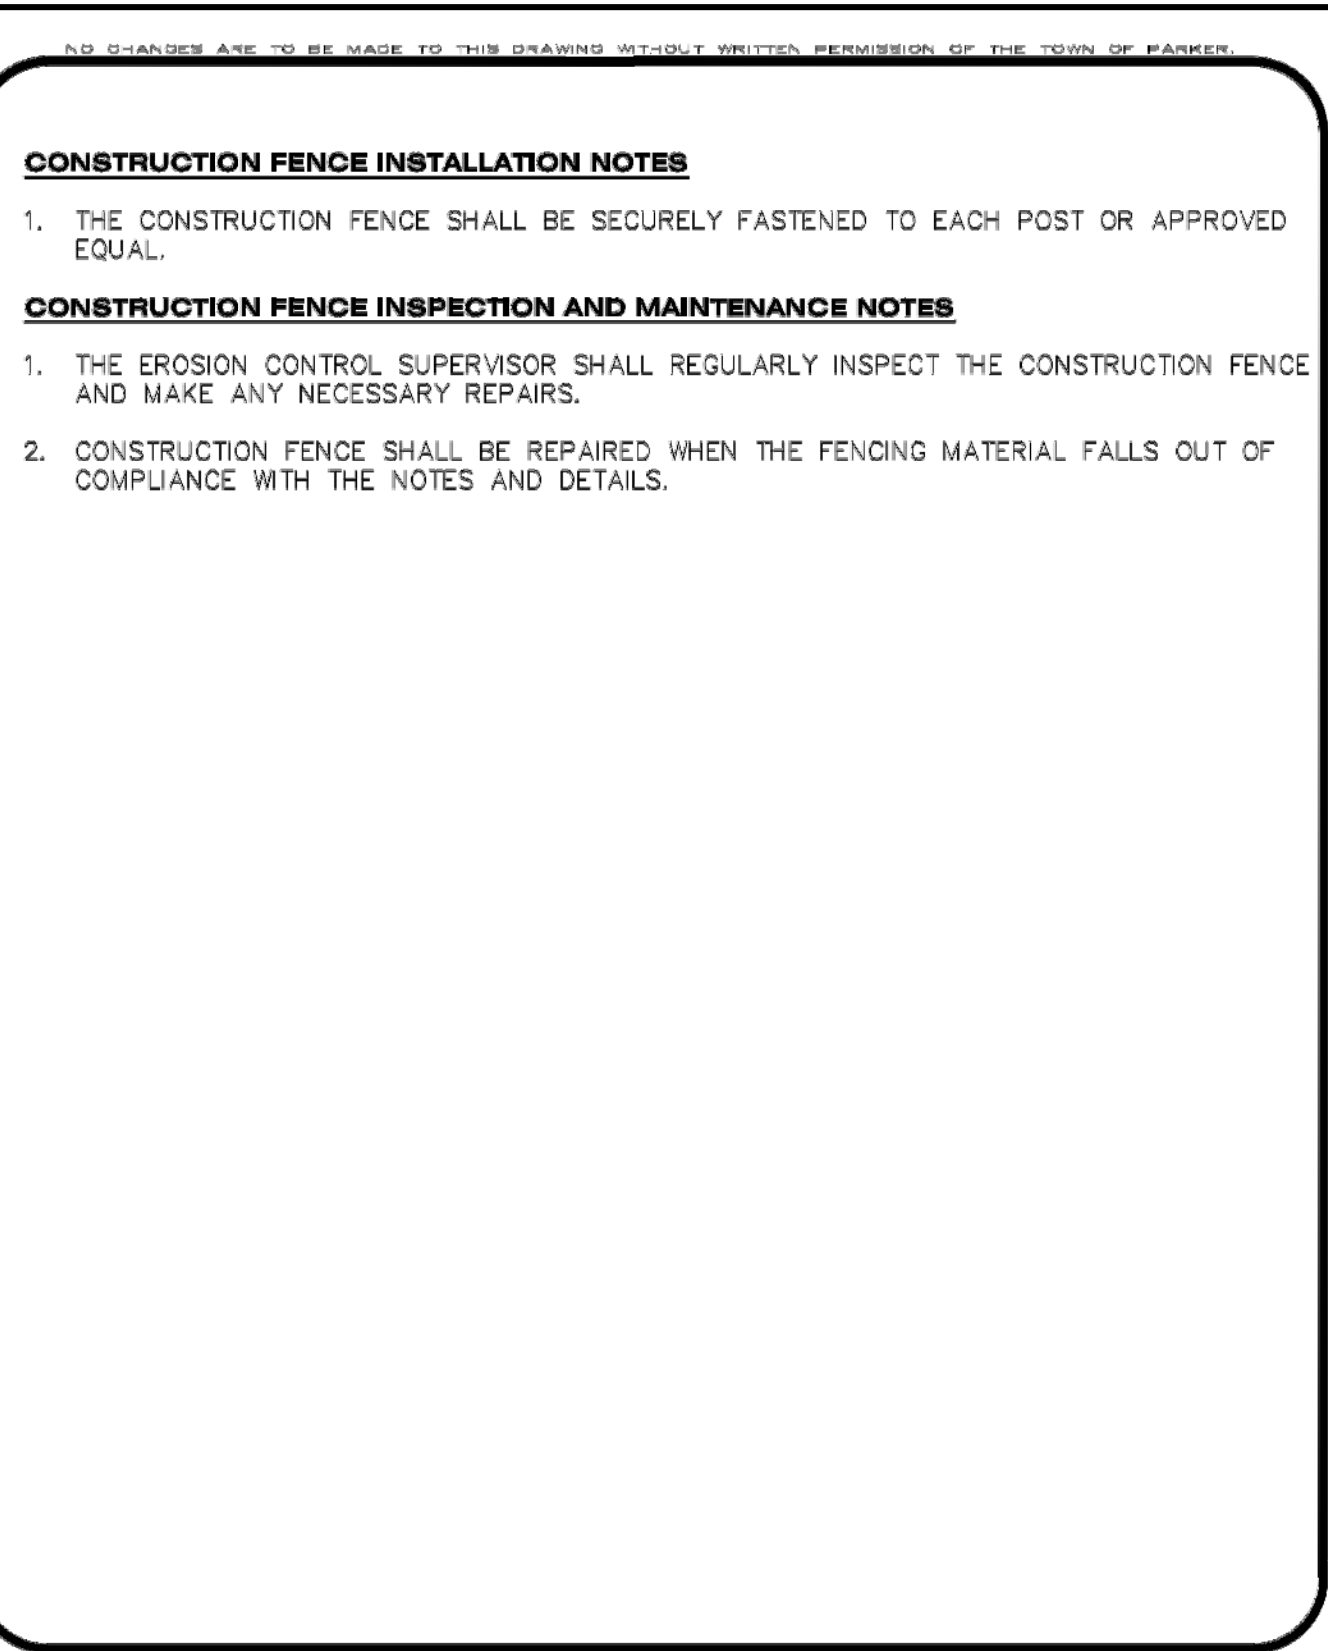


**CBMP**

CONSTRUCTION BEST MANAGEMENT PRACTICES

CF

2 OF 2  
Oct. 2013

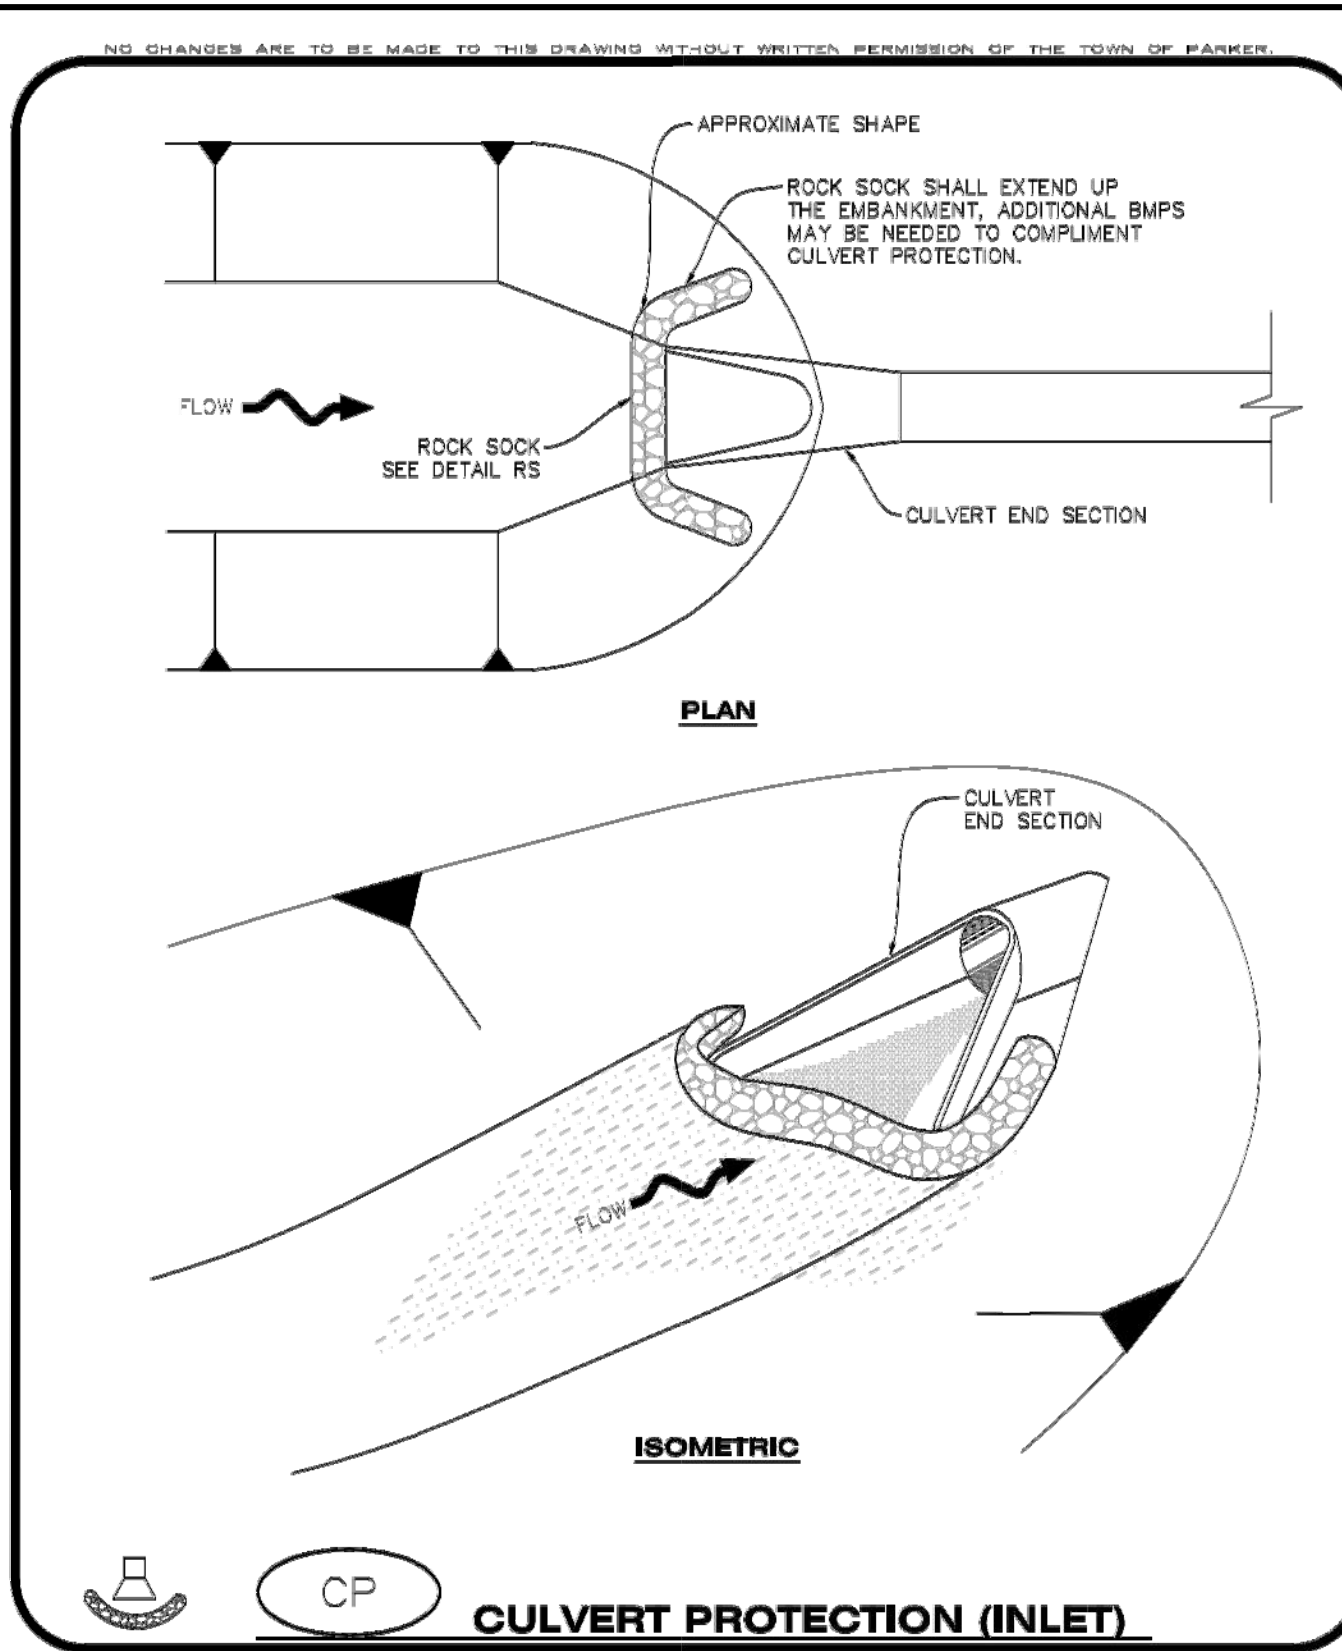


**CBMP**

CONSTRUCTION BEST MANAGEMENT PRACTICES

CP

1 OF 2  
Oct. 2013

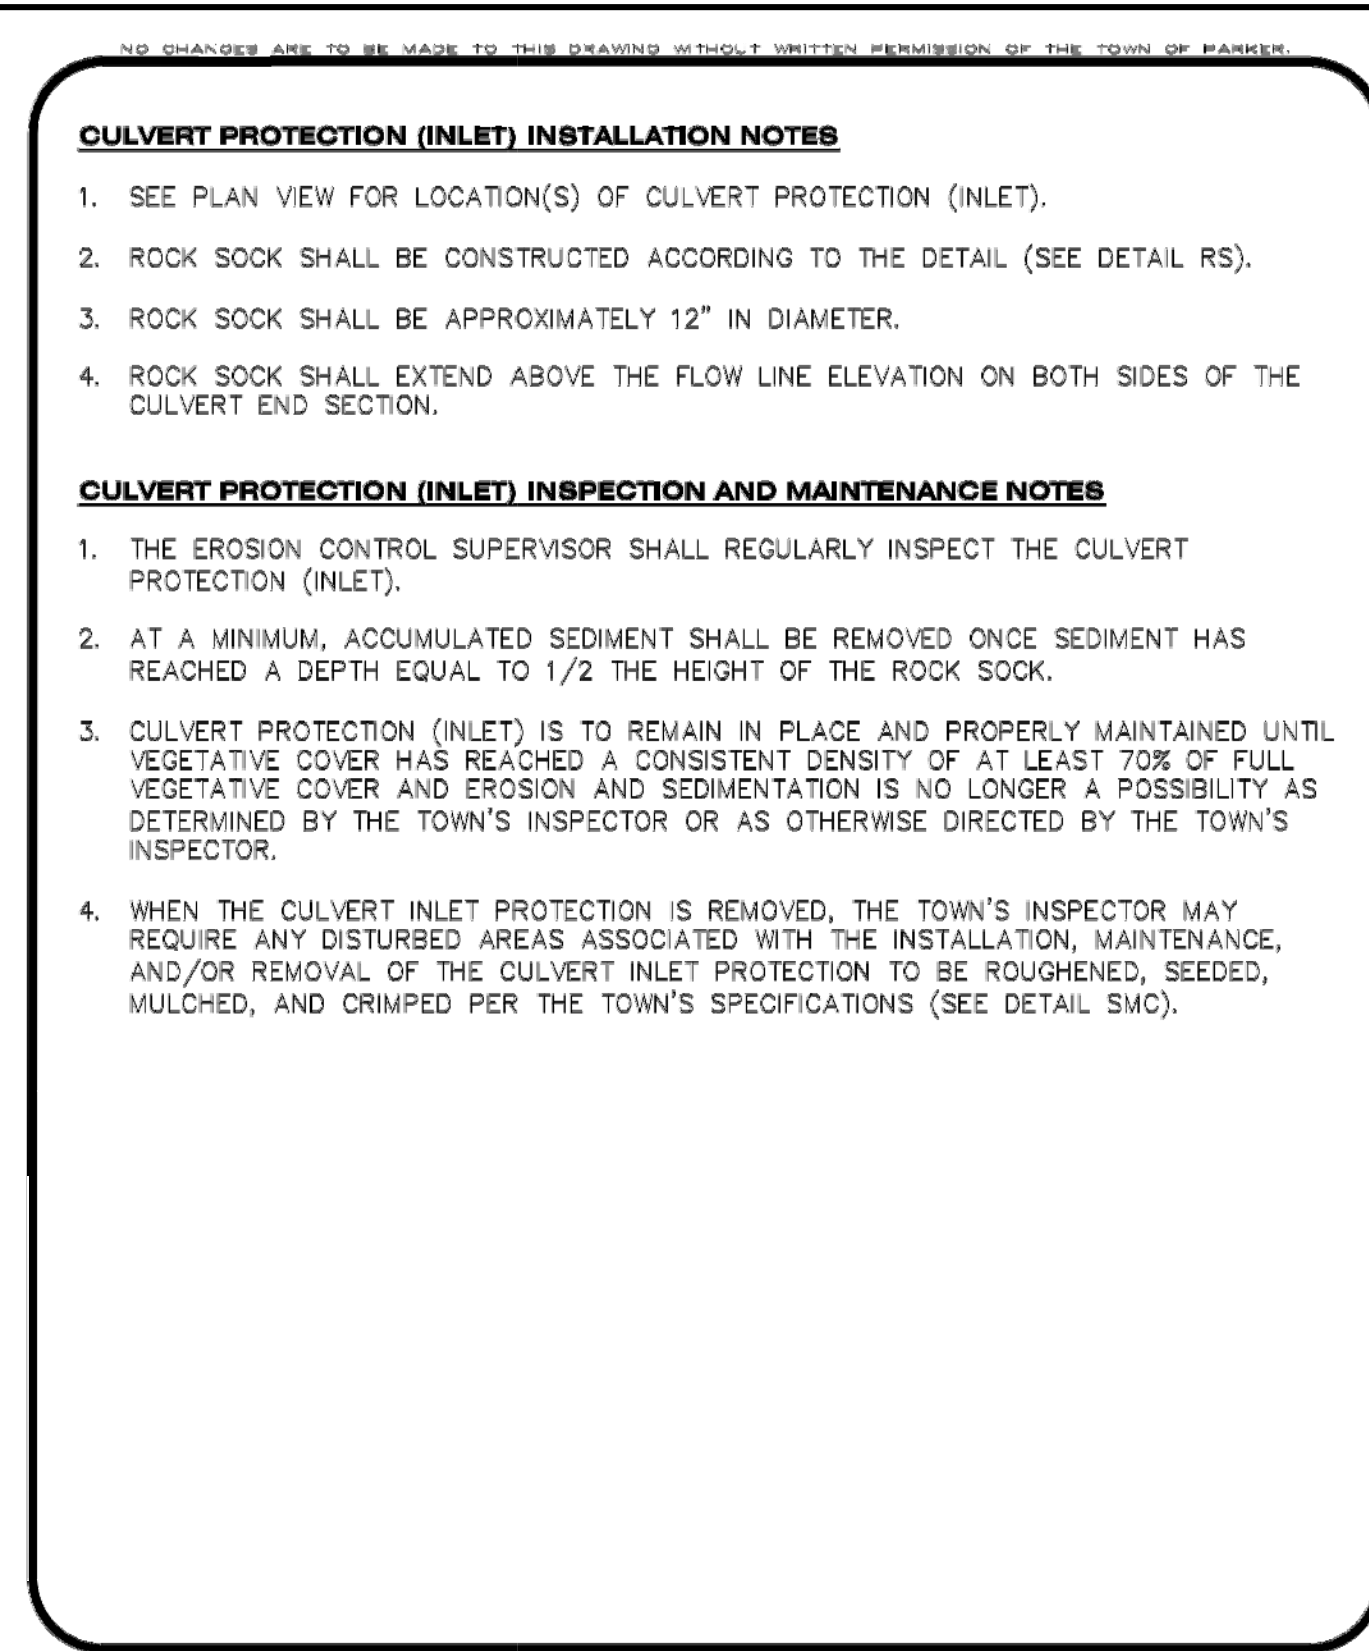


**CBMP**

CONSTRUCTION BEST MANAGEMENT PRACTICES

CP

2 OF 2  
Oct. 2013

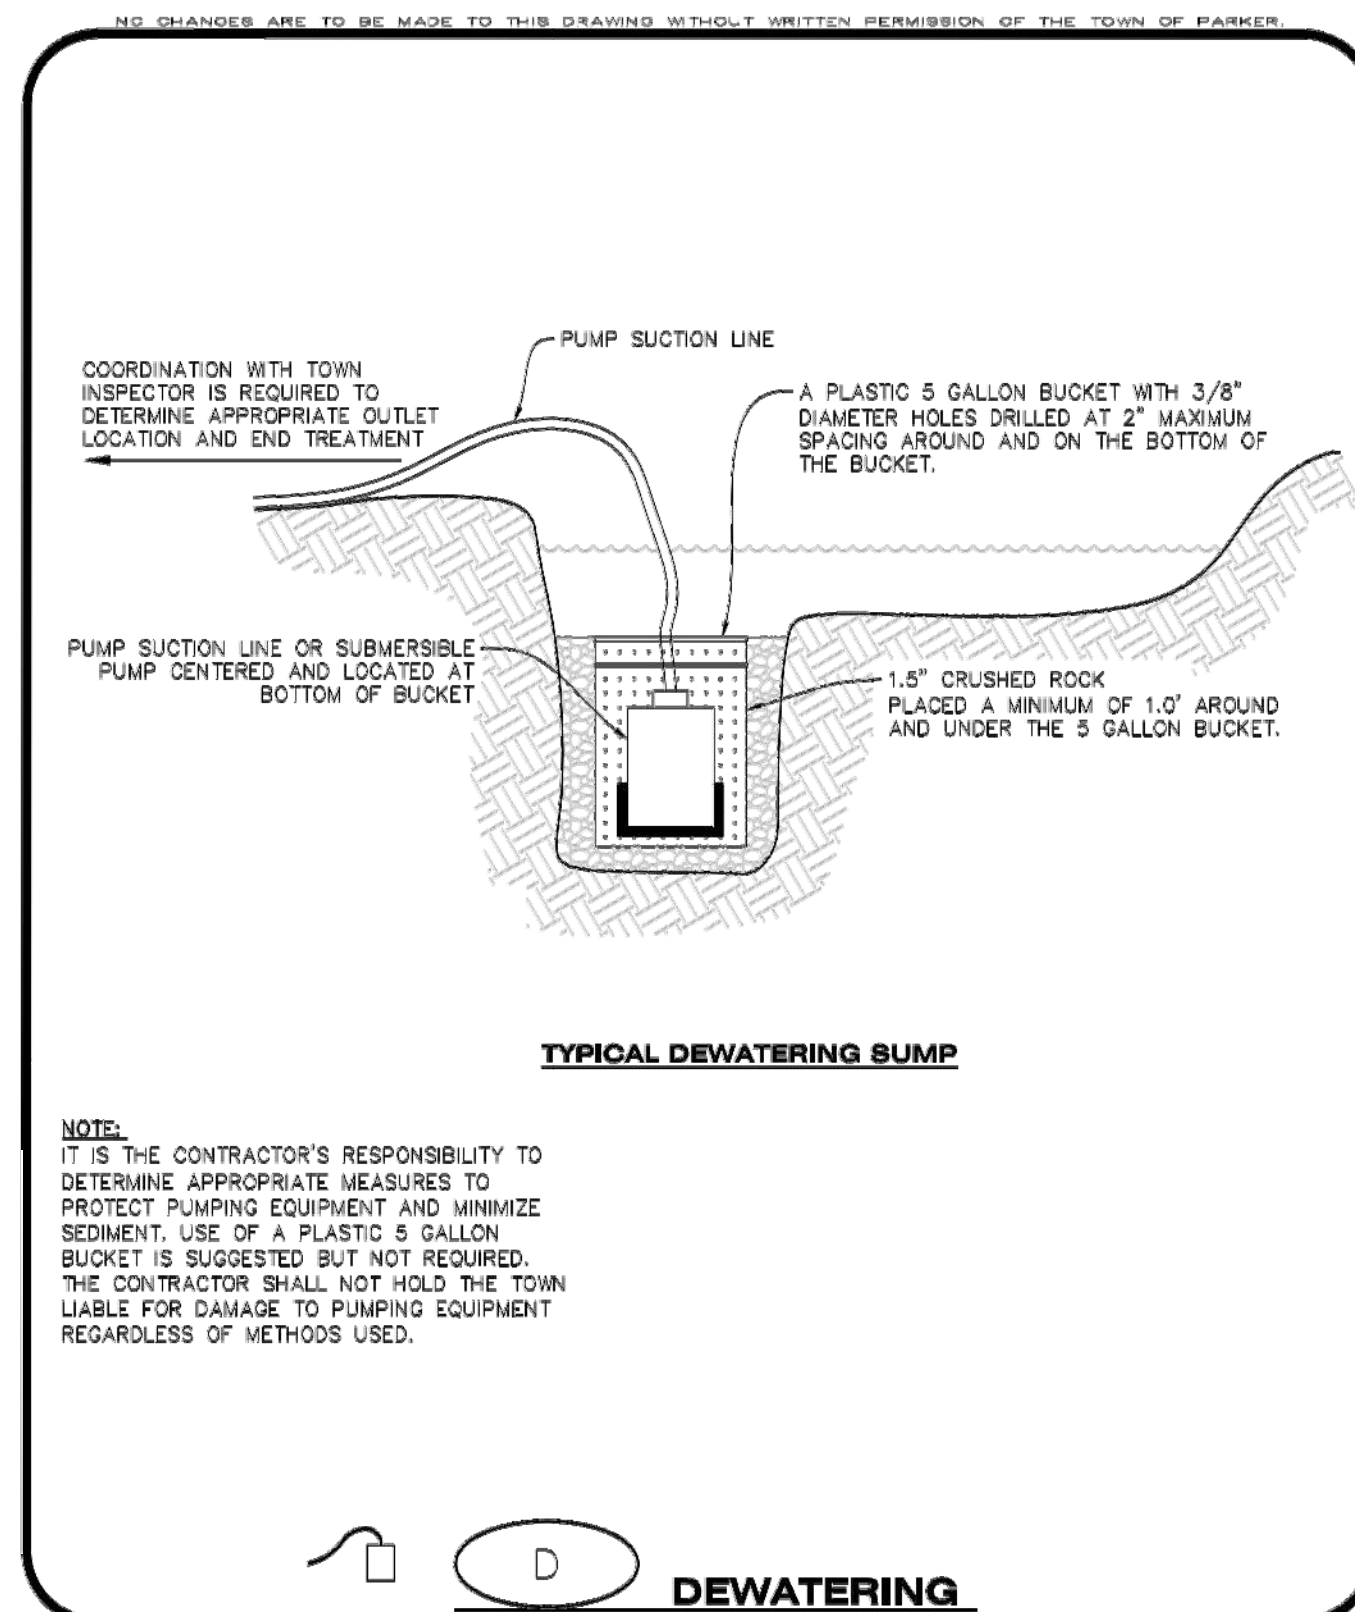


**CBMP**

CONSTRUCTION BEST MANAGEMENT PRACTICES

D

1 OF 2  
Oct. 2013

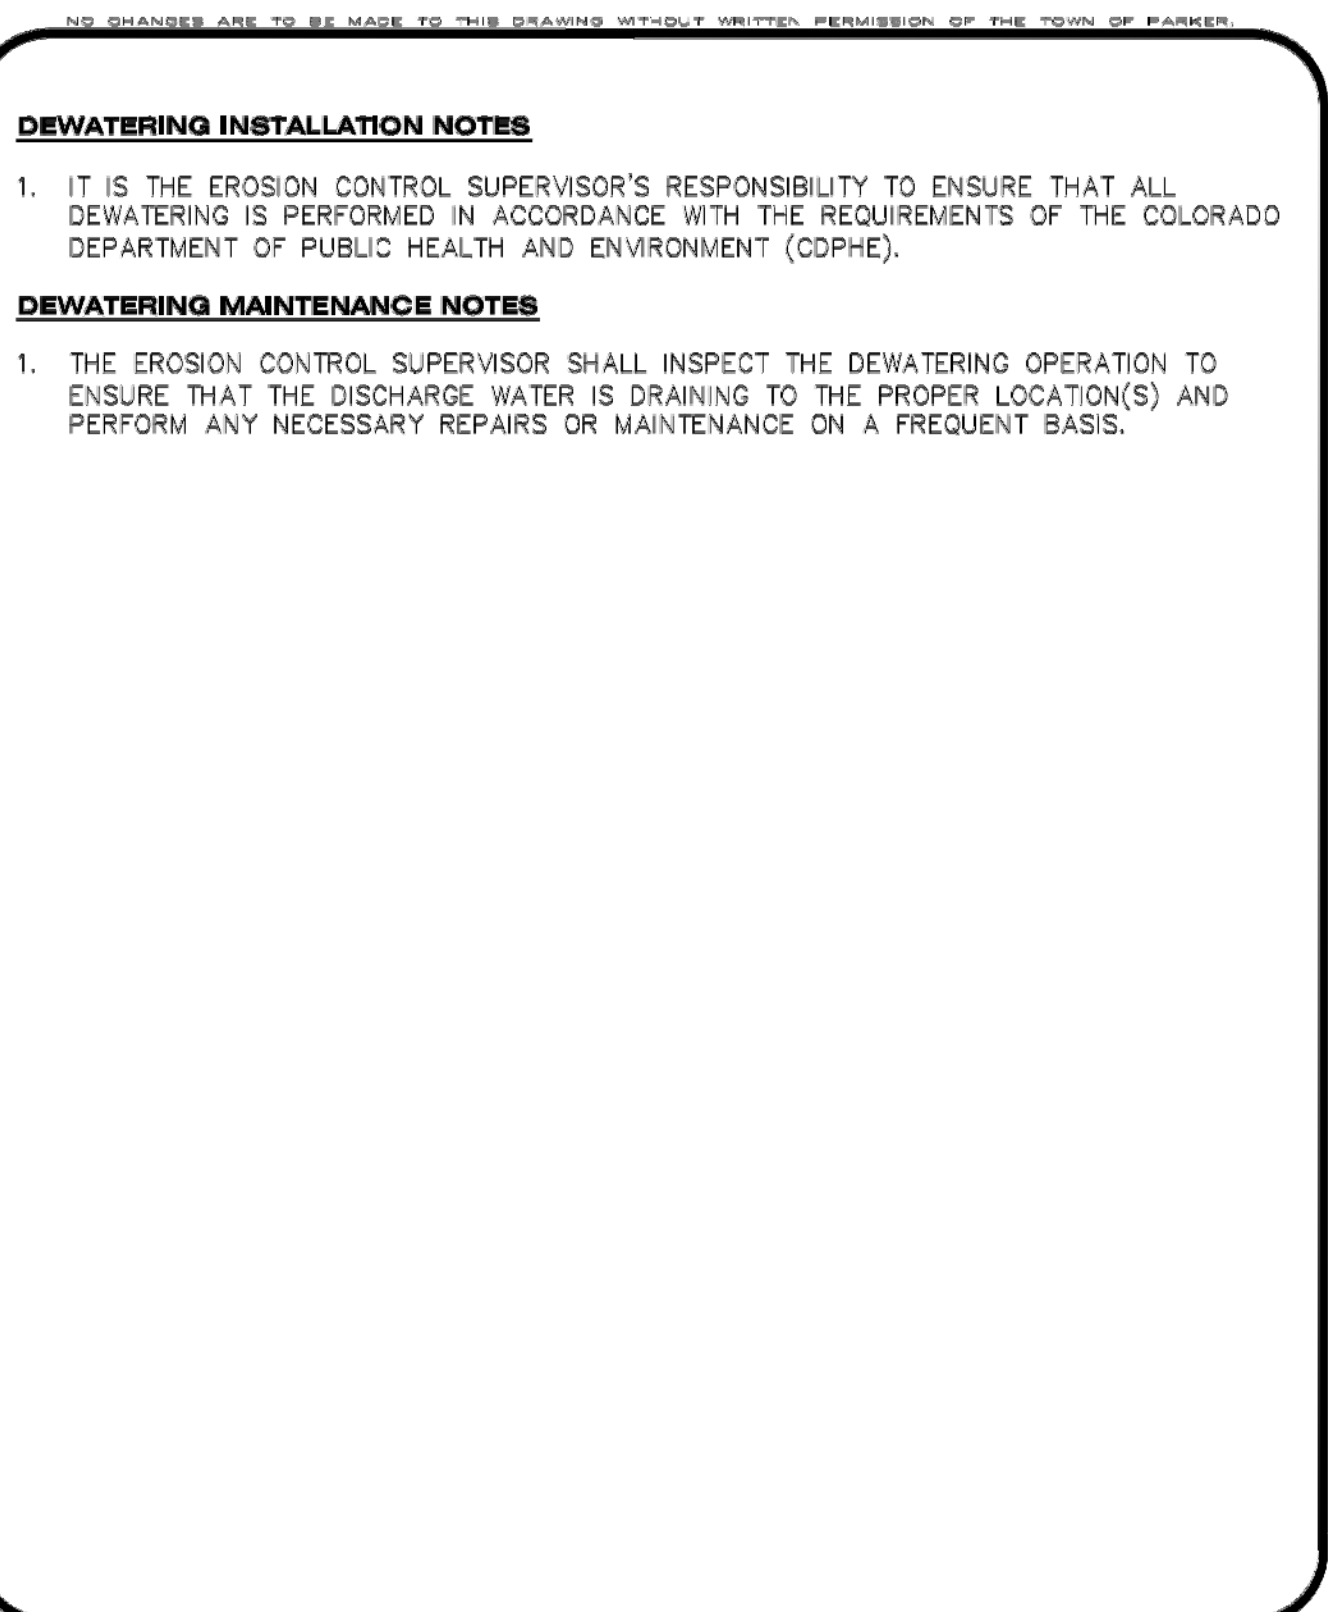


**CBMP**

CONSTRUCTION BEST MANAGEMENT PRACTICES

D

2 OF 2  
Oct. 2013

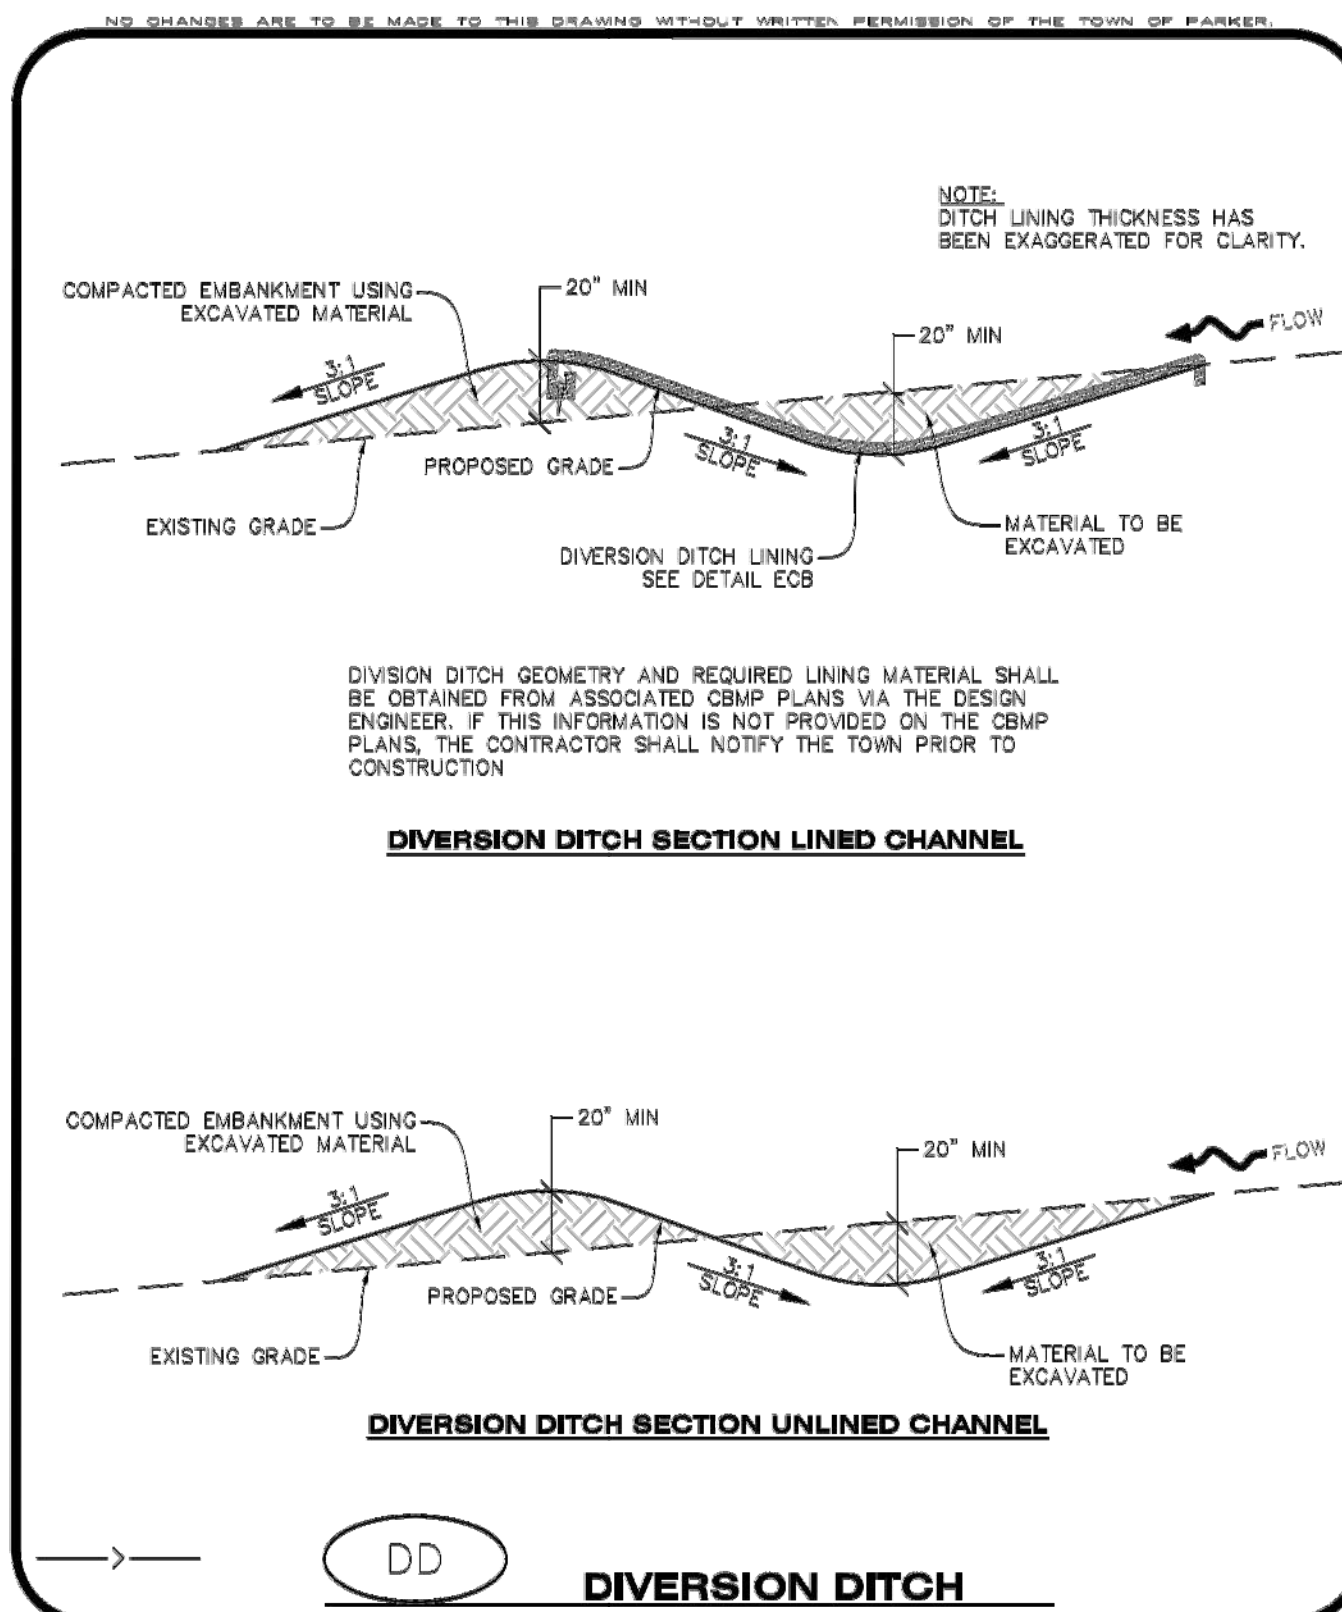


**CBMP**

CONSTRUCTION BEST MANAGEMENT PRACTICES

DD

1 OF 2  
Oct. 2013

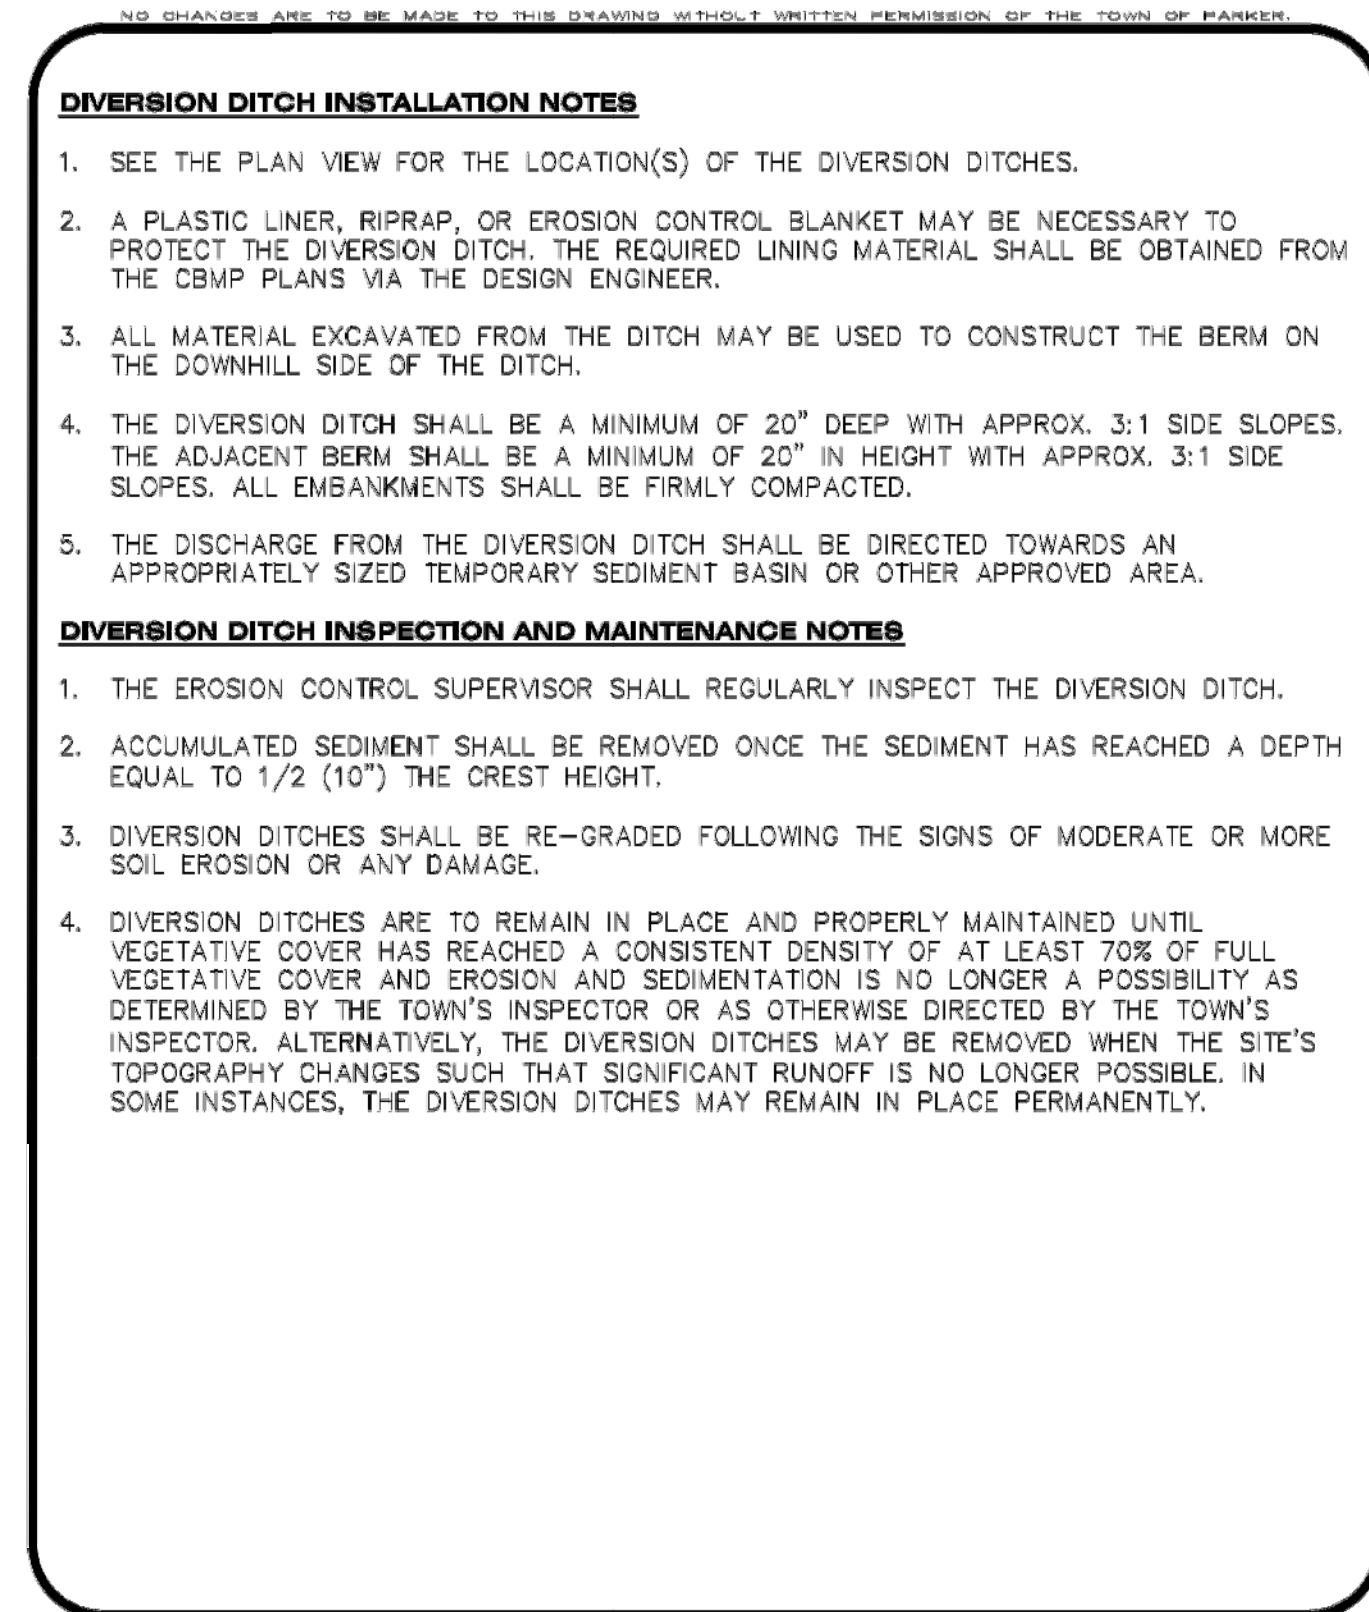

**CBMP**

CONSTRUCTION BEST MANAGEMENT PRACTICES

DD

2 OF 2  
Oct. 2013

**CBMP DETAILS**

design by: JWD  
approved by: JWD  
project no.: 2015-015

date: 10/01/17

SHEET  
**C3.95**

PARKER POINTE  
LOTS 1 THRU 15 AND TRACTS A AND B, PARKER POINTE FILING NO. 1  
SOUTHEAST CORNER PARKER ROAD AND STROH ROAD  
PARKER, COLORADO

PREPARED UNDER THE DIRECT  
SUPERVISION OF  
JERRY W. DAVIDSON, P.E.  
COLORADO REG # 30226  
FOR AND ON BEHALF OF  
PERCEPTION DESIGN GROUP, INC.


| NO.      | DATE              | DESCRIPTION |
|----------|-------------------|-------------|
| 08/31/18 | FOURTH SUBMITTAL  |             |
| 05/25/18 | THIRD SUBMITTAL   |             |
| 03/19/18 | PWSO SUBMITTAL    |             |
| 02/28/18 | SECOND SUBMITTAL  |             |
| 10/24/17 | INITIAL SUBMITTAL |             |

REVISIONS

**PERCEPTION**  
DESIGN GROUP, INC.  
1601 SOUTH PIERCE STREET SUITE 315, LITTLETON, CO 80120 303.329.8888  
WWW.PERCEPTIONDSG.COM



I:\PDG-NAS\PROJECTS\2015-015 PARKER AND STROH.DWG\2015-015 CDS - CBMP DETAILS.DWG 8/30/2018 9:01 PM

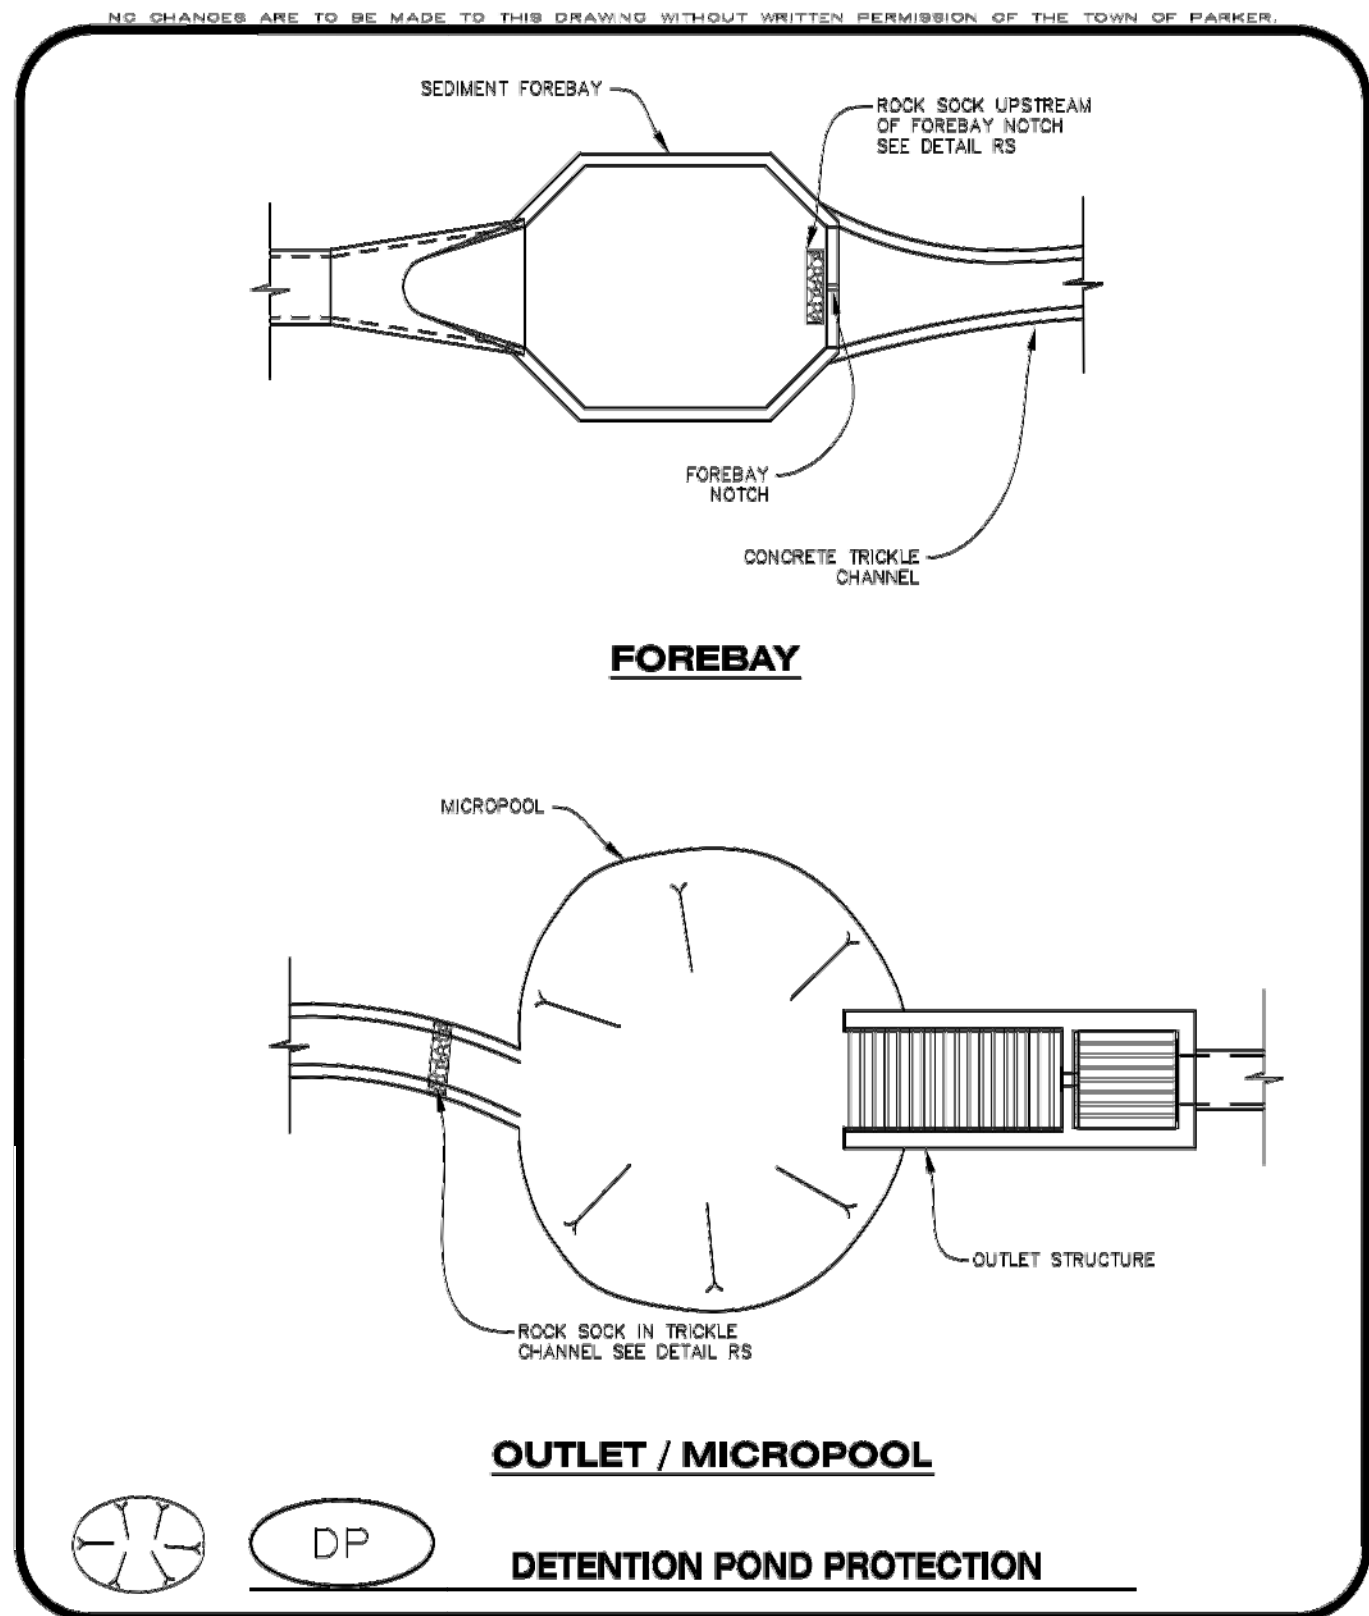




**CBMP**  
CONSTRUCTION BEST MANAGEMENT PRACTICES

DP

1 OF 2  
Oct. 2013

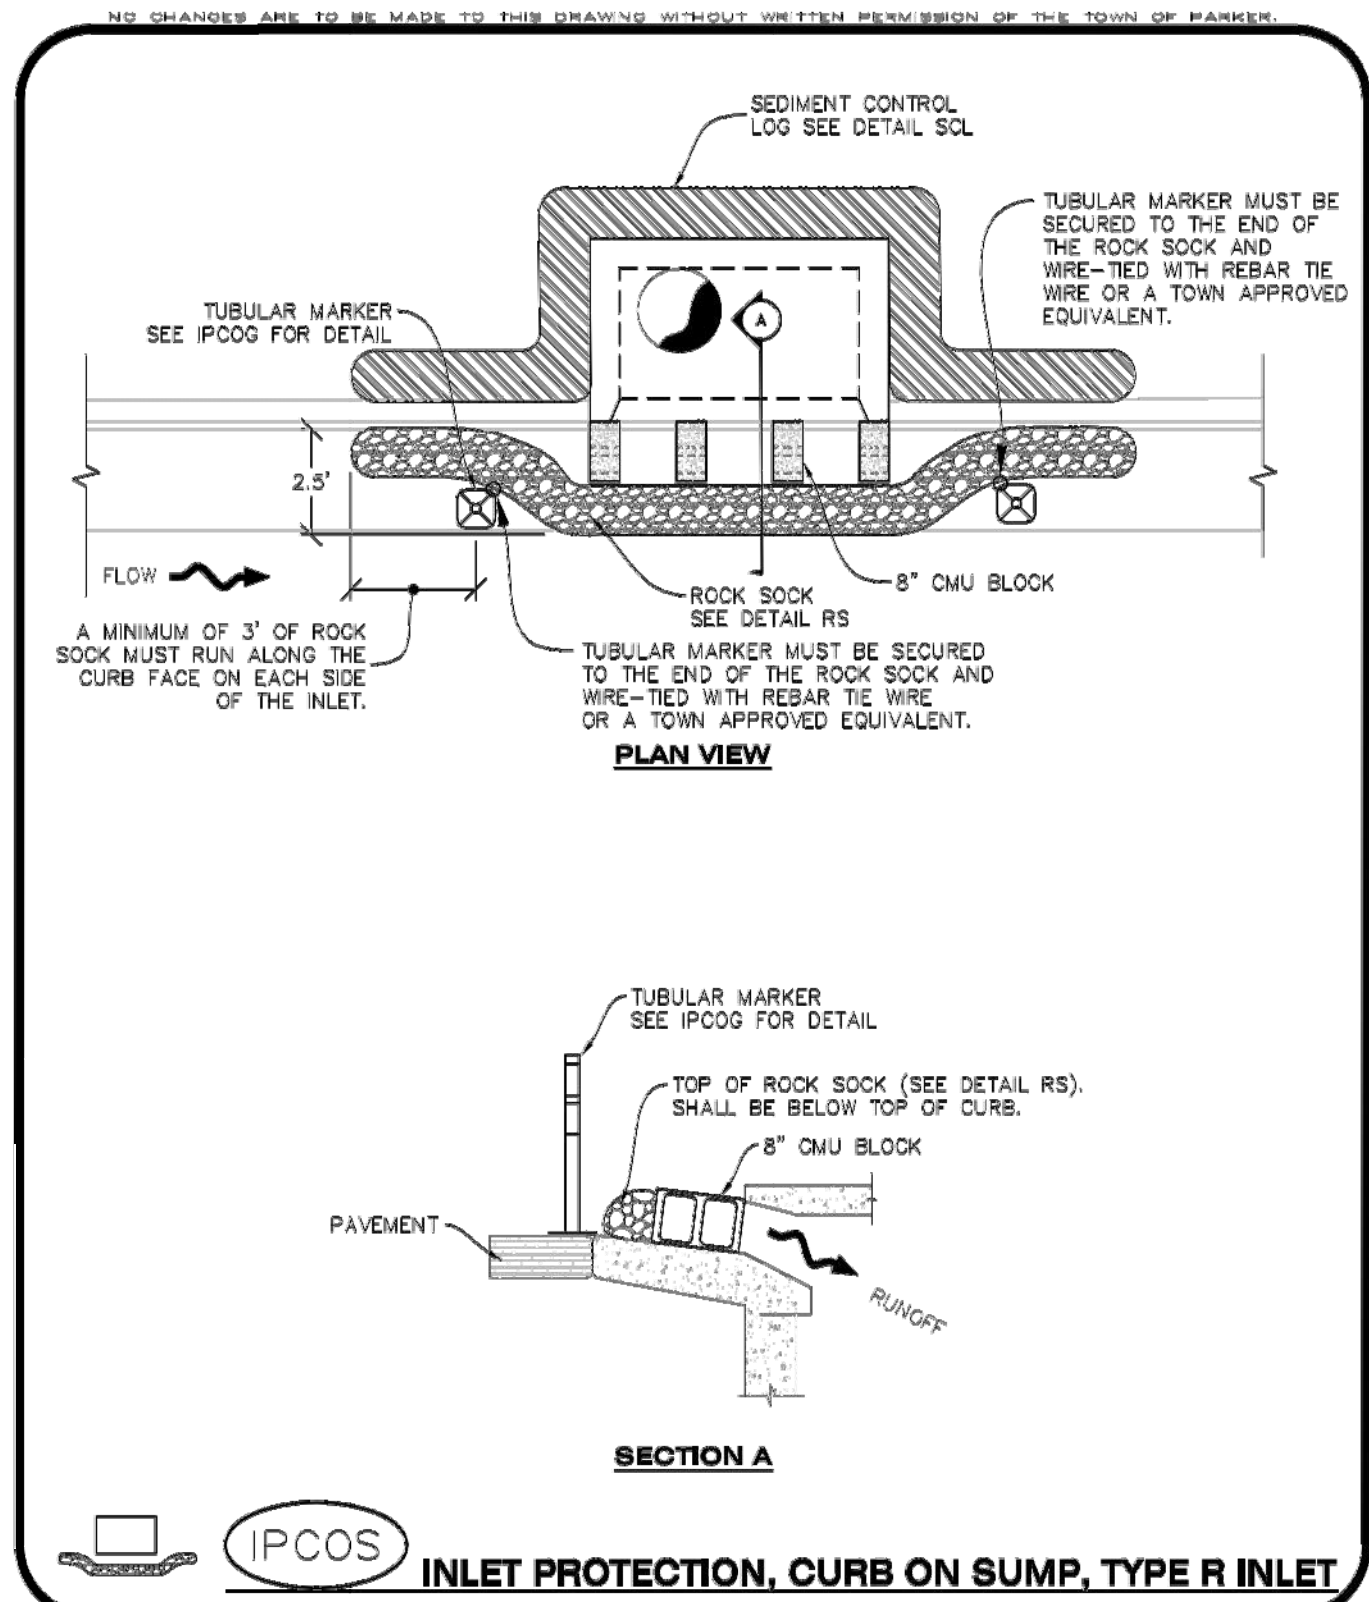




**CBMP**  
CONSTRUCTION BEST MANAGEMENT PRACTICES

IPCOS

1 OF 2  
Oct. 2013

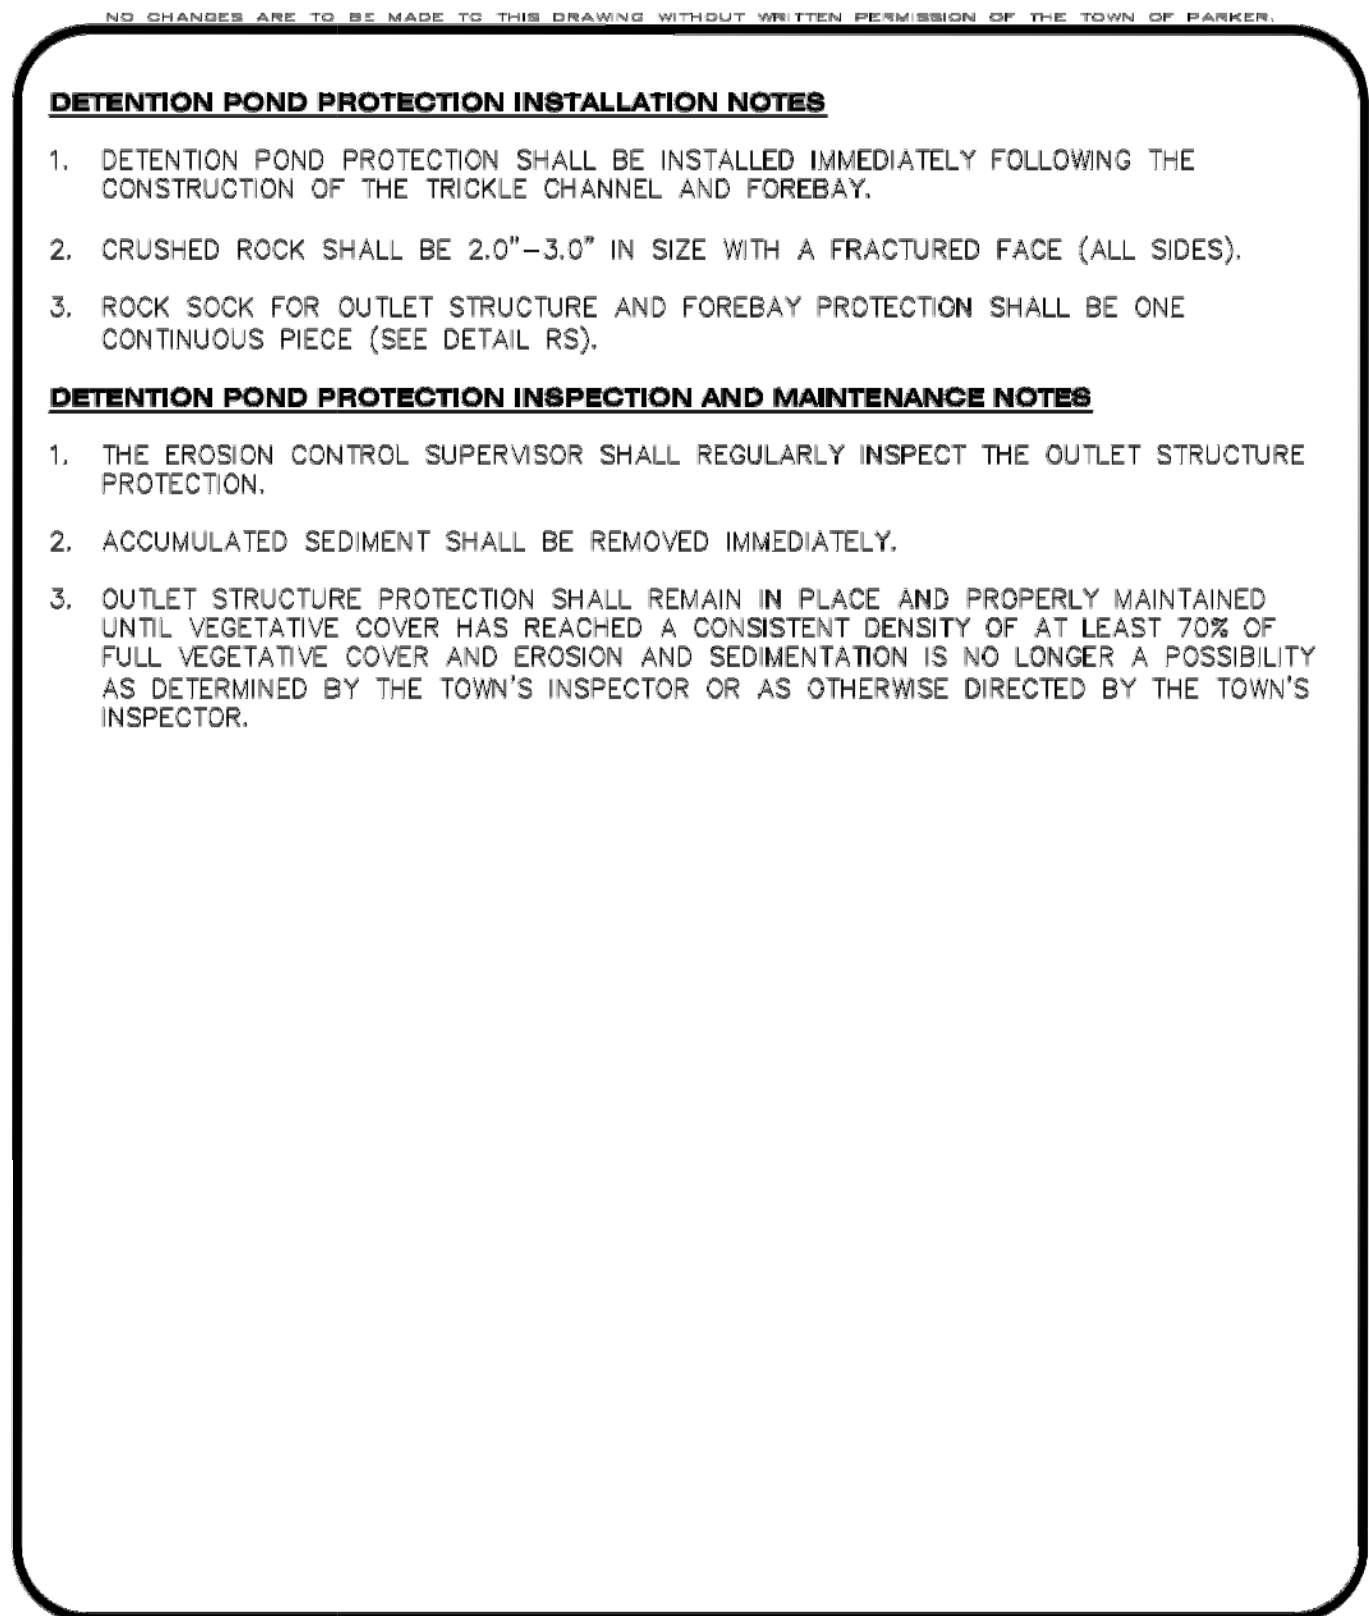




**CBMP**  
CONSTRUCTION BEST MANAGEMENT PRACTICES

DP

2 OF 2  
Oct. 2013

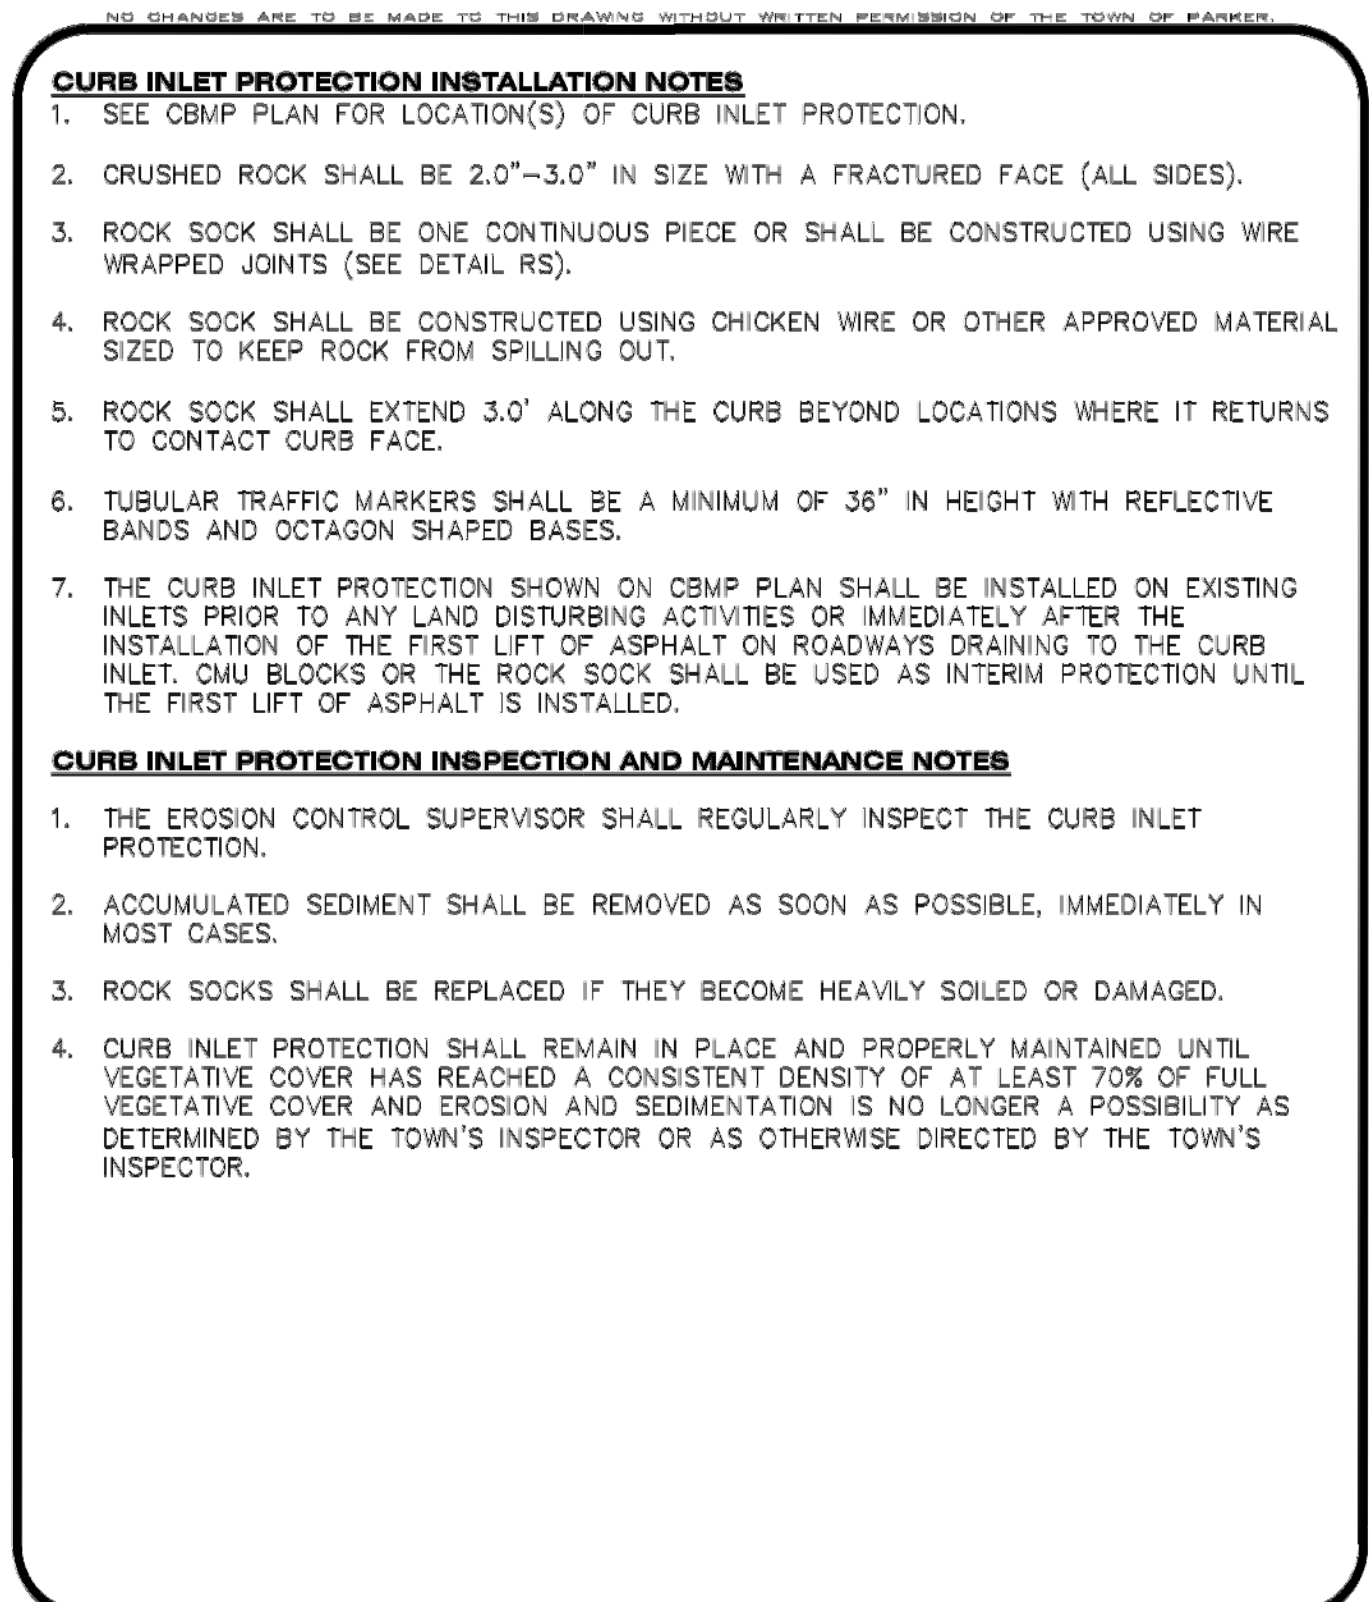




**CBMP**  
CONSTRUCTION BEST MANAGEMENT PRACTICES

IPCOS

2 OF 2  
Oct. 2013

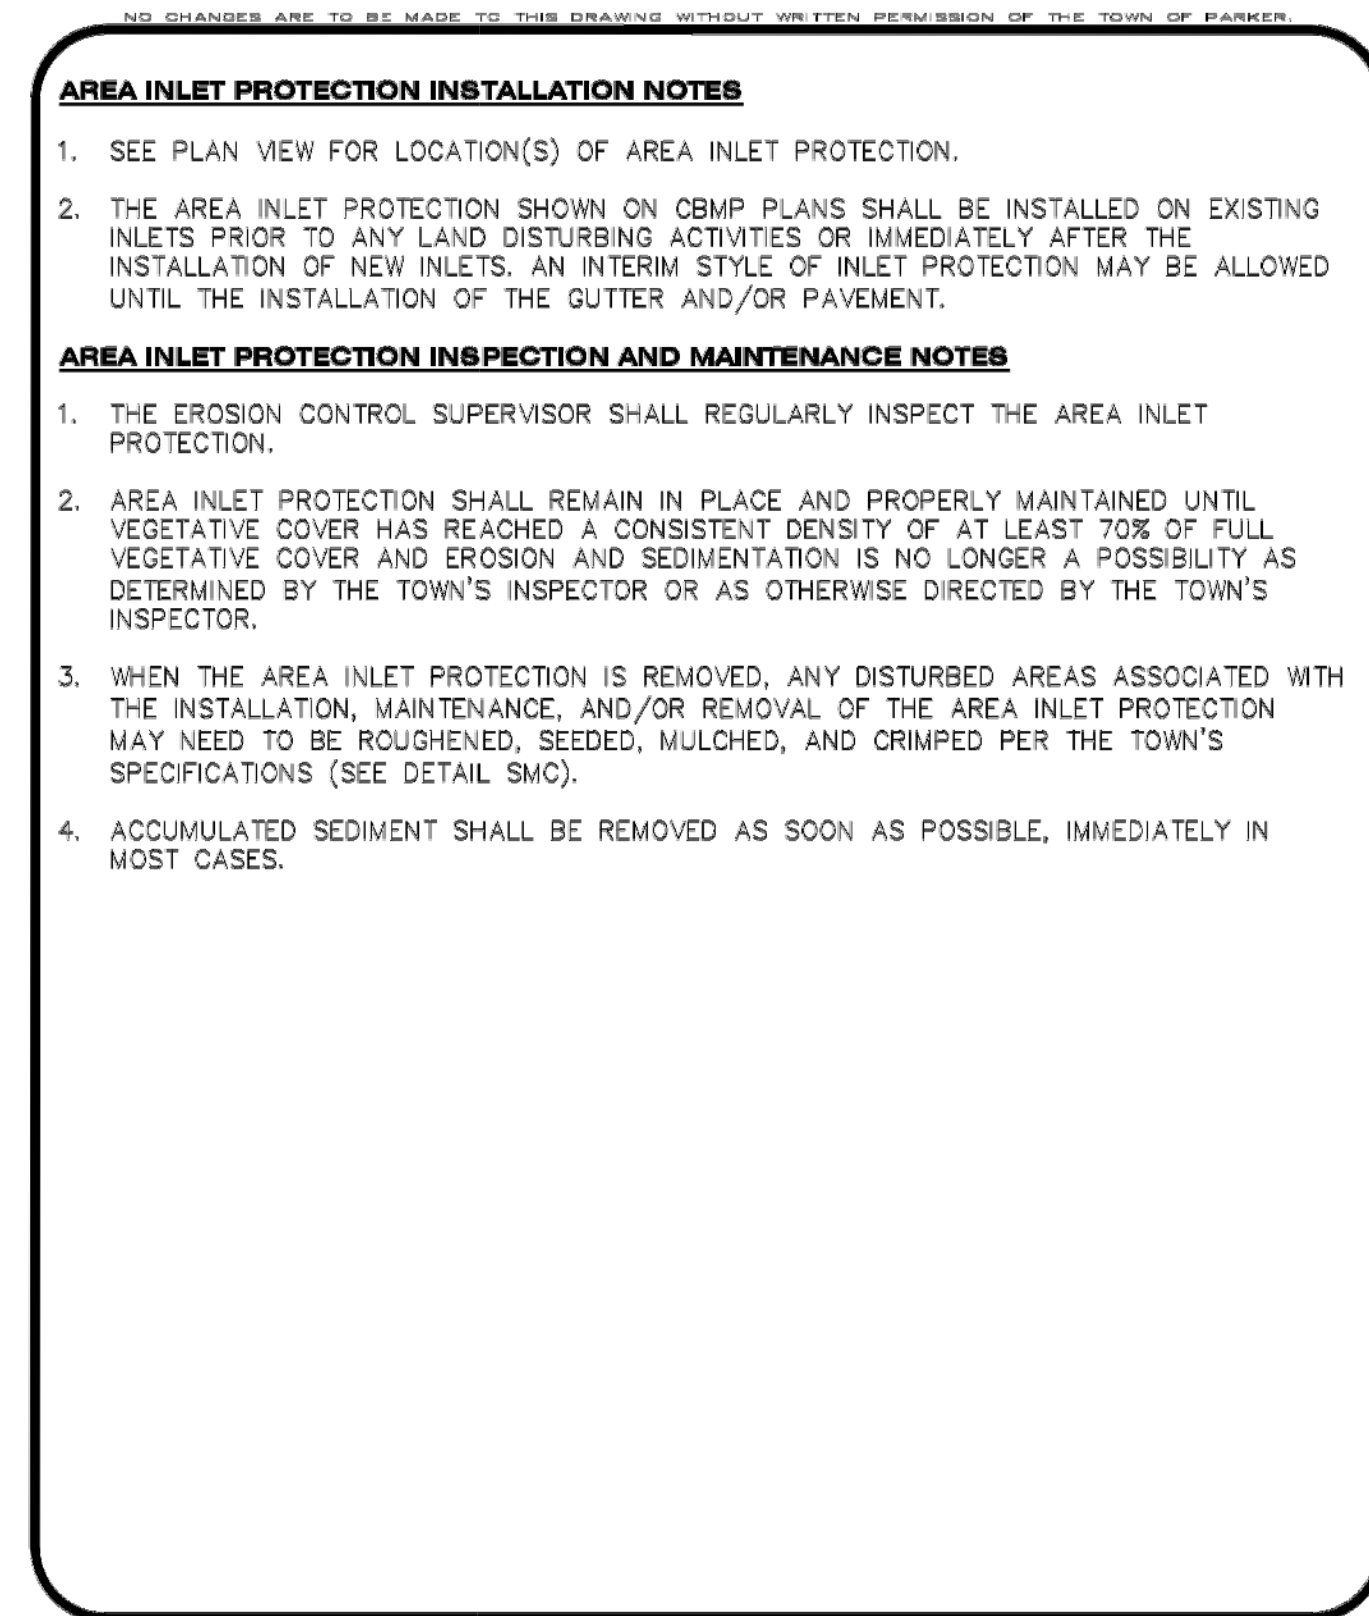




**CBMP**  
CONSTRUCTION BEST MANAGEMENT PRACTICES

IPA

1 OF 1  
Oct. 2013

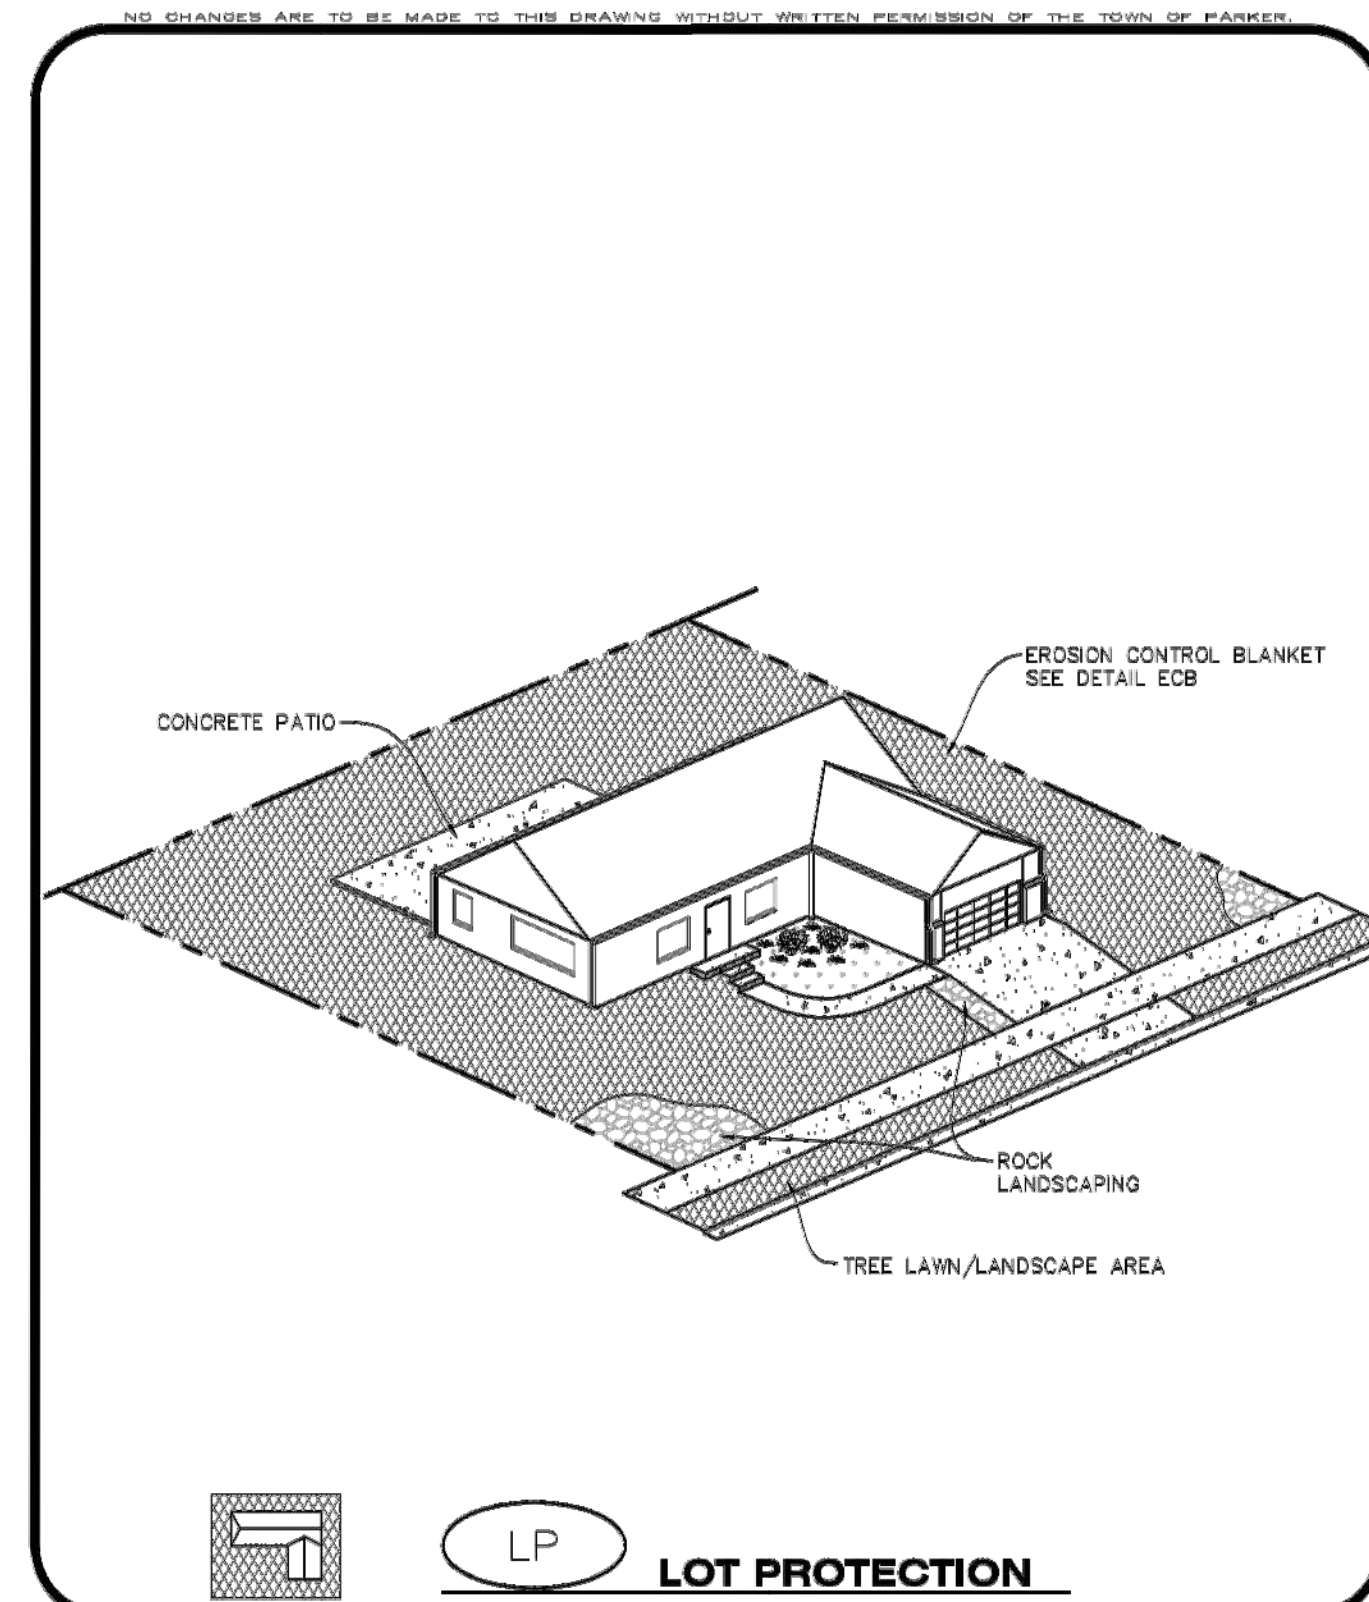




**CBMP**  
CONSTRUCTION BEST MANAGEMENT PRACTICES

LP

1 OF 2  
Oct. 2013

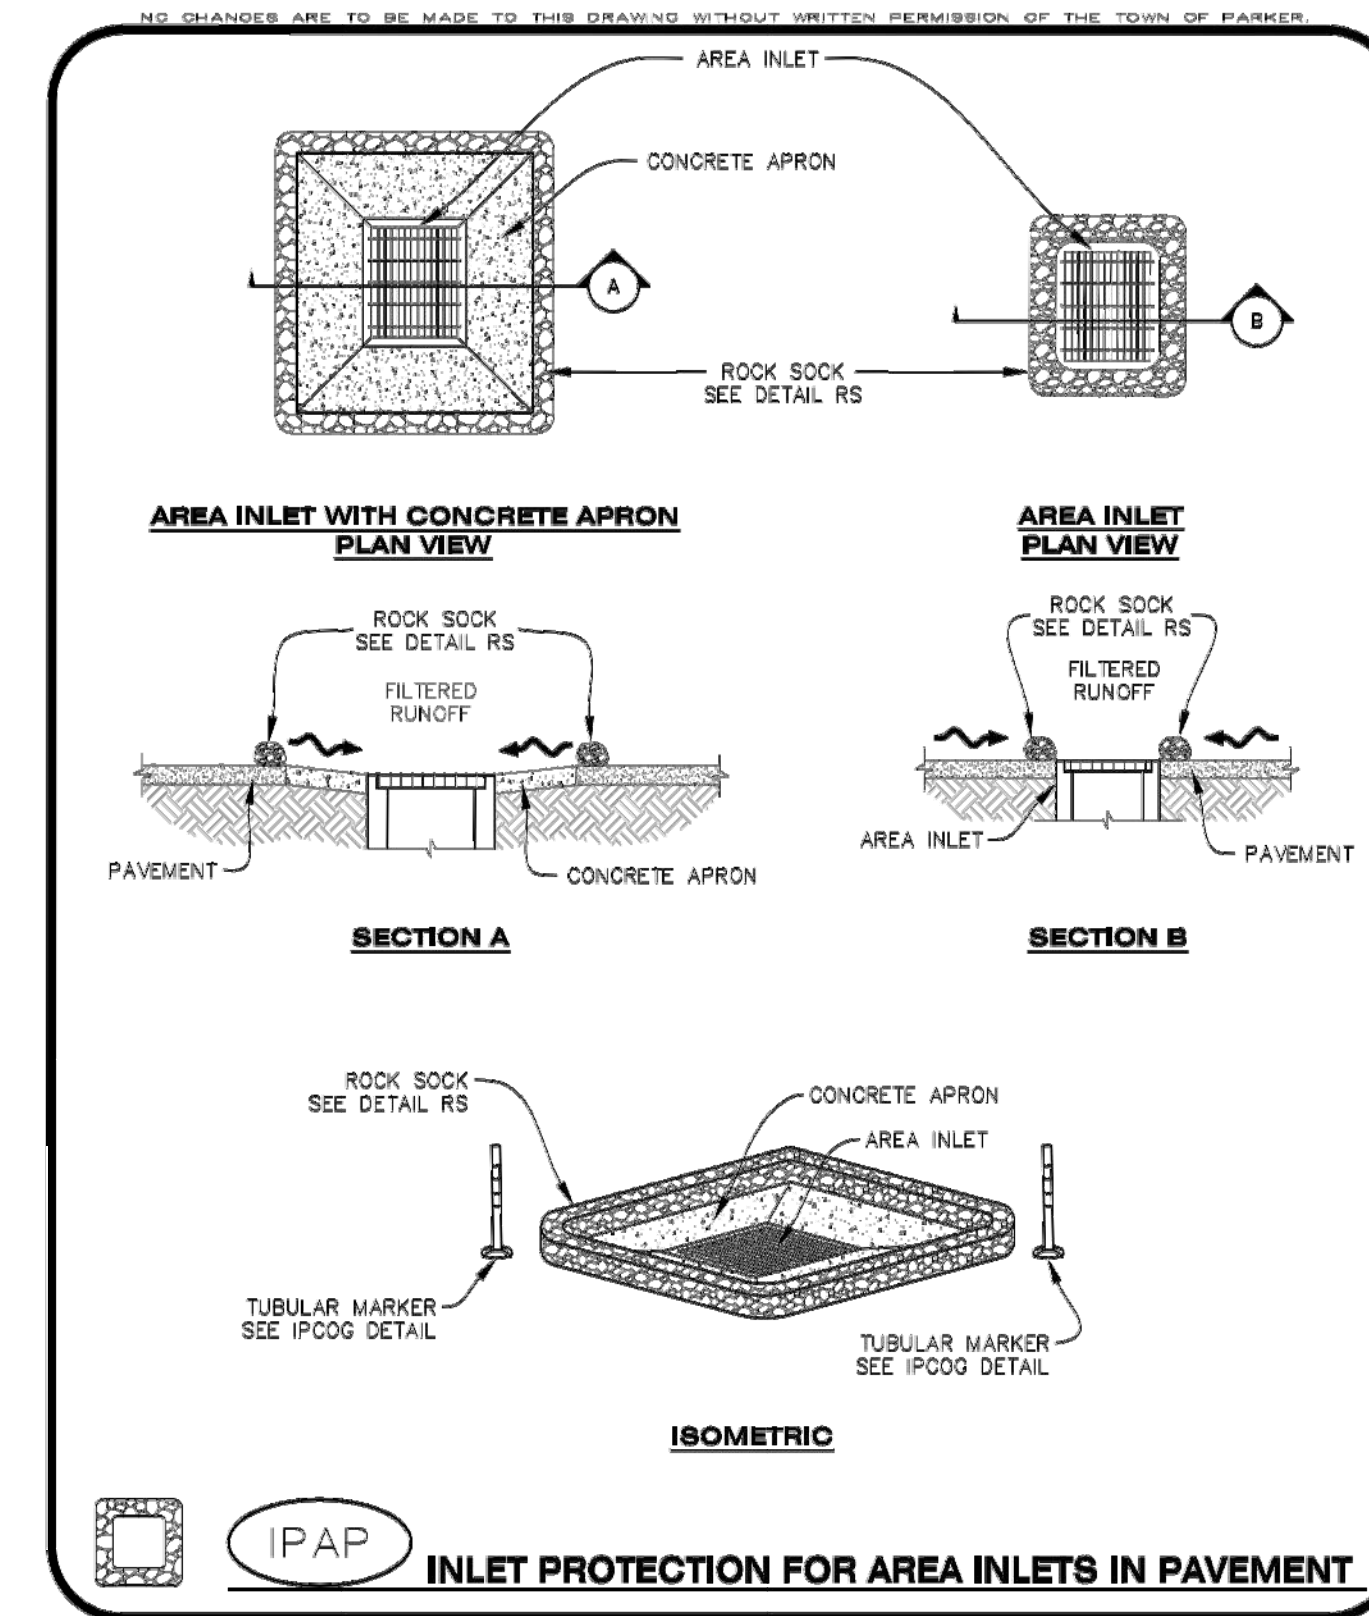




**CBMP**  
CONSTRUCTION BEST MANAGEMENT PRACTICES

IPAP

1 OF 1  
Oct. 2013

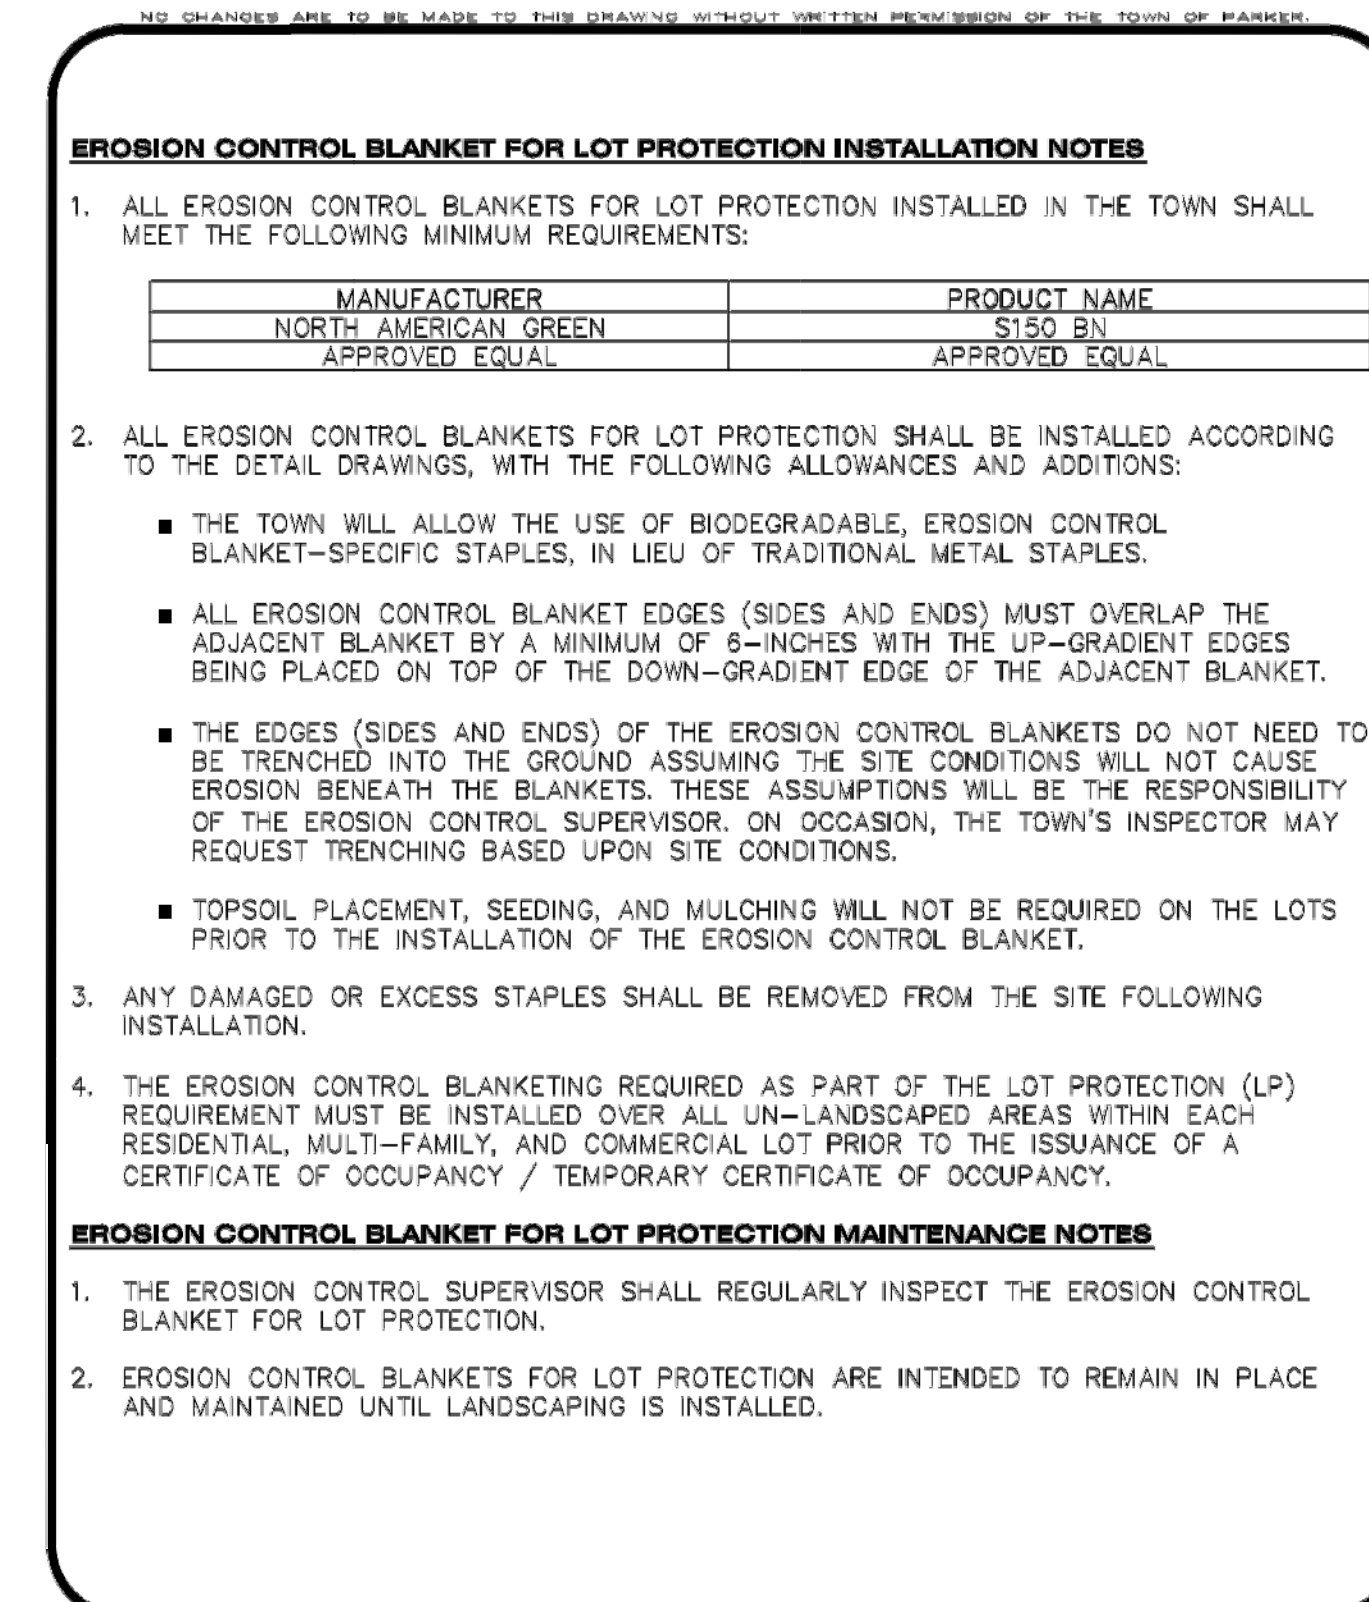



**CBMP**  
CONSTRUCTION BEST MANAGEMENT PRACTICES

LP

2 OF 2  
Oct. 2013



PERCEPTION  
DESIGN GROUP, INC.  
1601 SOUTH PIERCE STREET, SUITE 315, LITTLETON, CO 80120 303.225.8888  
WWW.PERCEPTIONSGROUP.COM

PREPARED UNDER THE DIRECT SUPERVISION OF  
JERRY W. DAVIDSON, P.E.  
COLORADO REG # 30226  
FOR AND ON BEHALF OF  
PERCEPTION DESIGN GROUP, INC.

| NO.      | DATE              | DESCRIPTION |
|----------|-------------------|-------------|
| 08/31/18 | FOURTH SUBMITTAL  |             |
| 05/25/18 | THIRD SUBMITTAL   |             |
| 03/19/18 | PWSO SUBMITTAL    |             |
| 02/28/18 | SECOND SUBMITTAL  |             |
| 10/24/17 | INITIAL SUBMITTAL |             |

CBMP DETAILS

PARKER POINTE  
LOTS 1 THRU 15 AND TRACTS A AND B, PARKER POINTE FILING NO. 1  
SOUTHEAST CORNER PARKER ROAD AND STROH ROAD  
PARKER, COLORADO


design by: JWD  
approved by: JWD  
project no.: 2015-015

date: 10/01/17

SHEET  
**C3.96**




I:\PDG-MAS\PUBLIC\PROJECTS\2015-015 PARKER AND STROH.DWG\2015-015 CDS - CBMP DETAILS.DWG 8/30/2018 9:03 PM

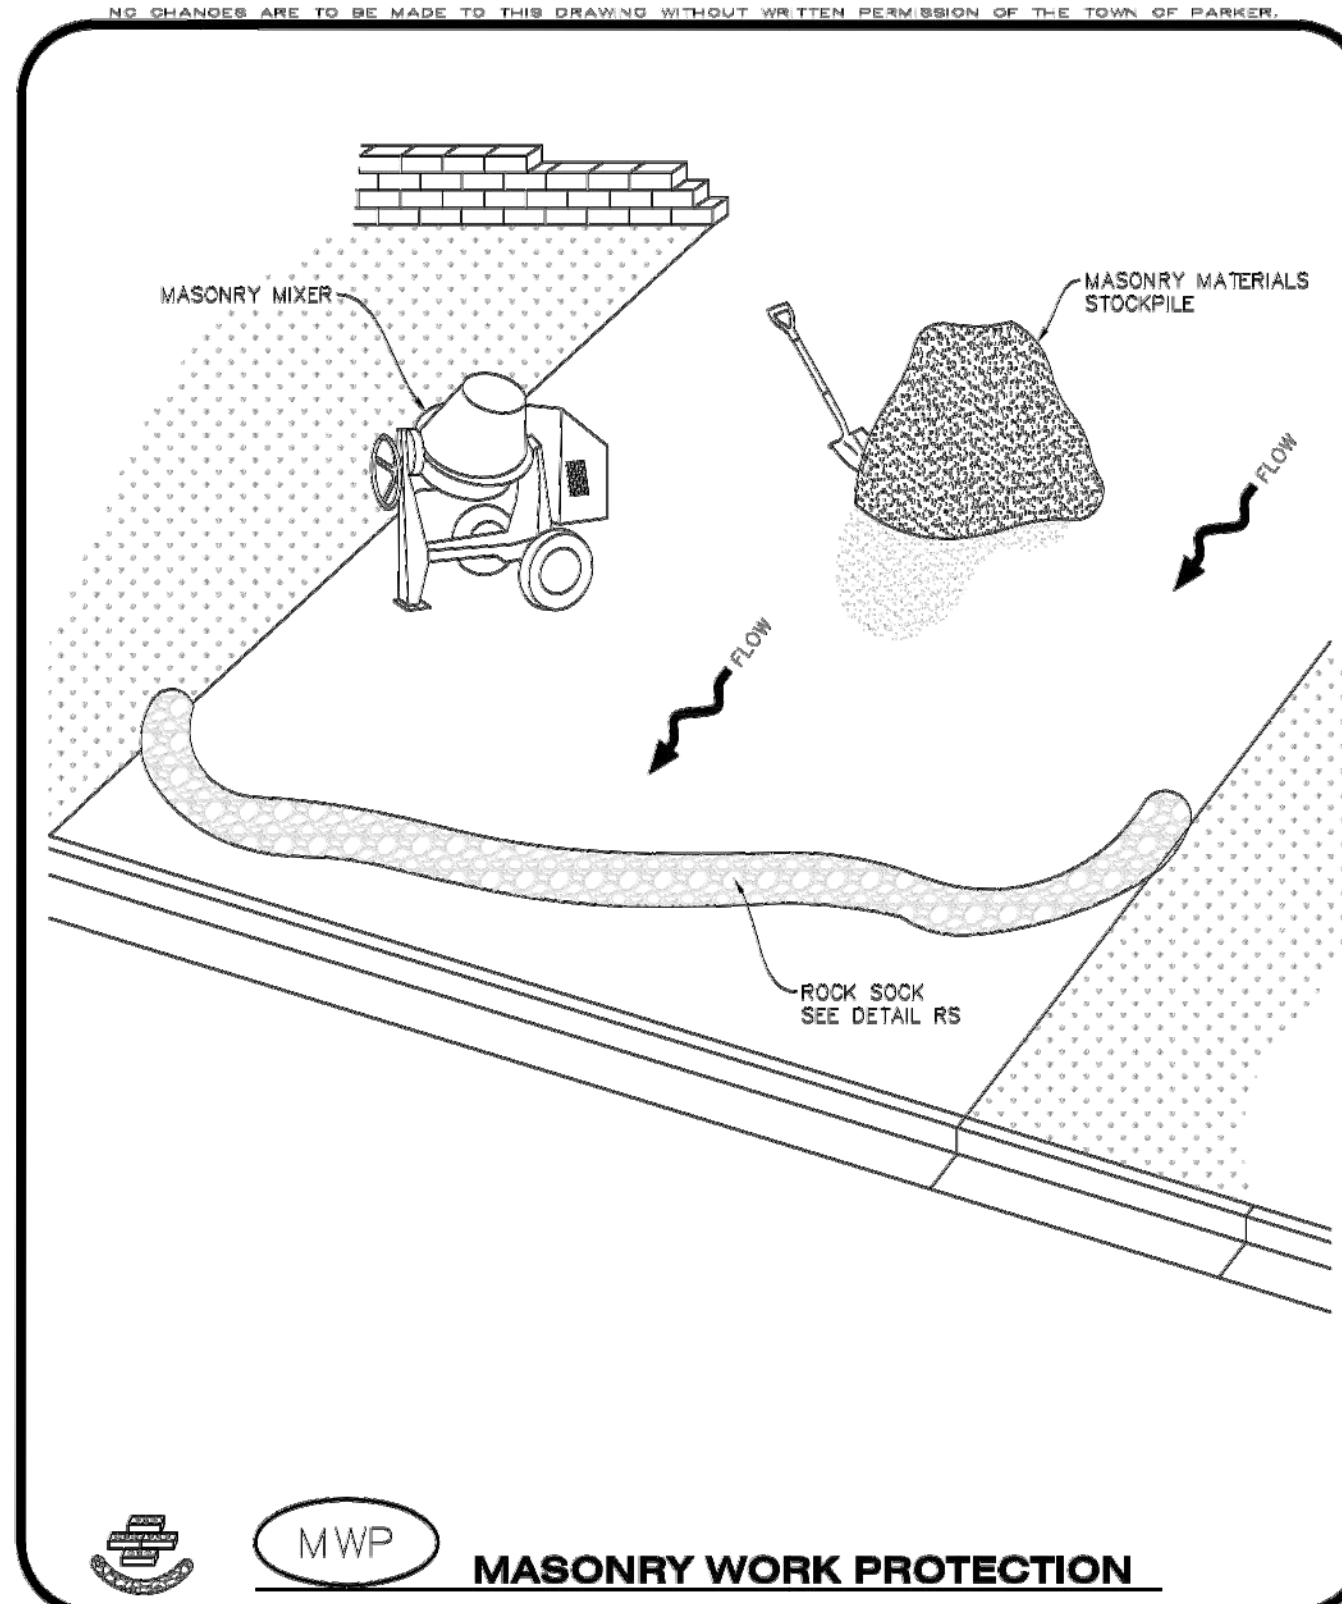


**CBMP**  
CONSTRUCTION BEST MANAGEMENT PRACTICES

**MWP**  
1 OF 2  
Oct. 2013

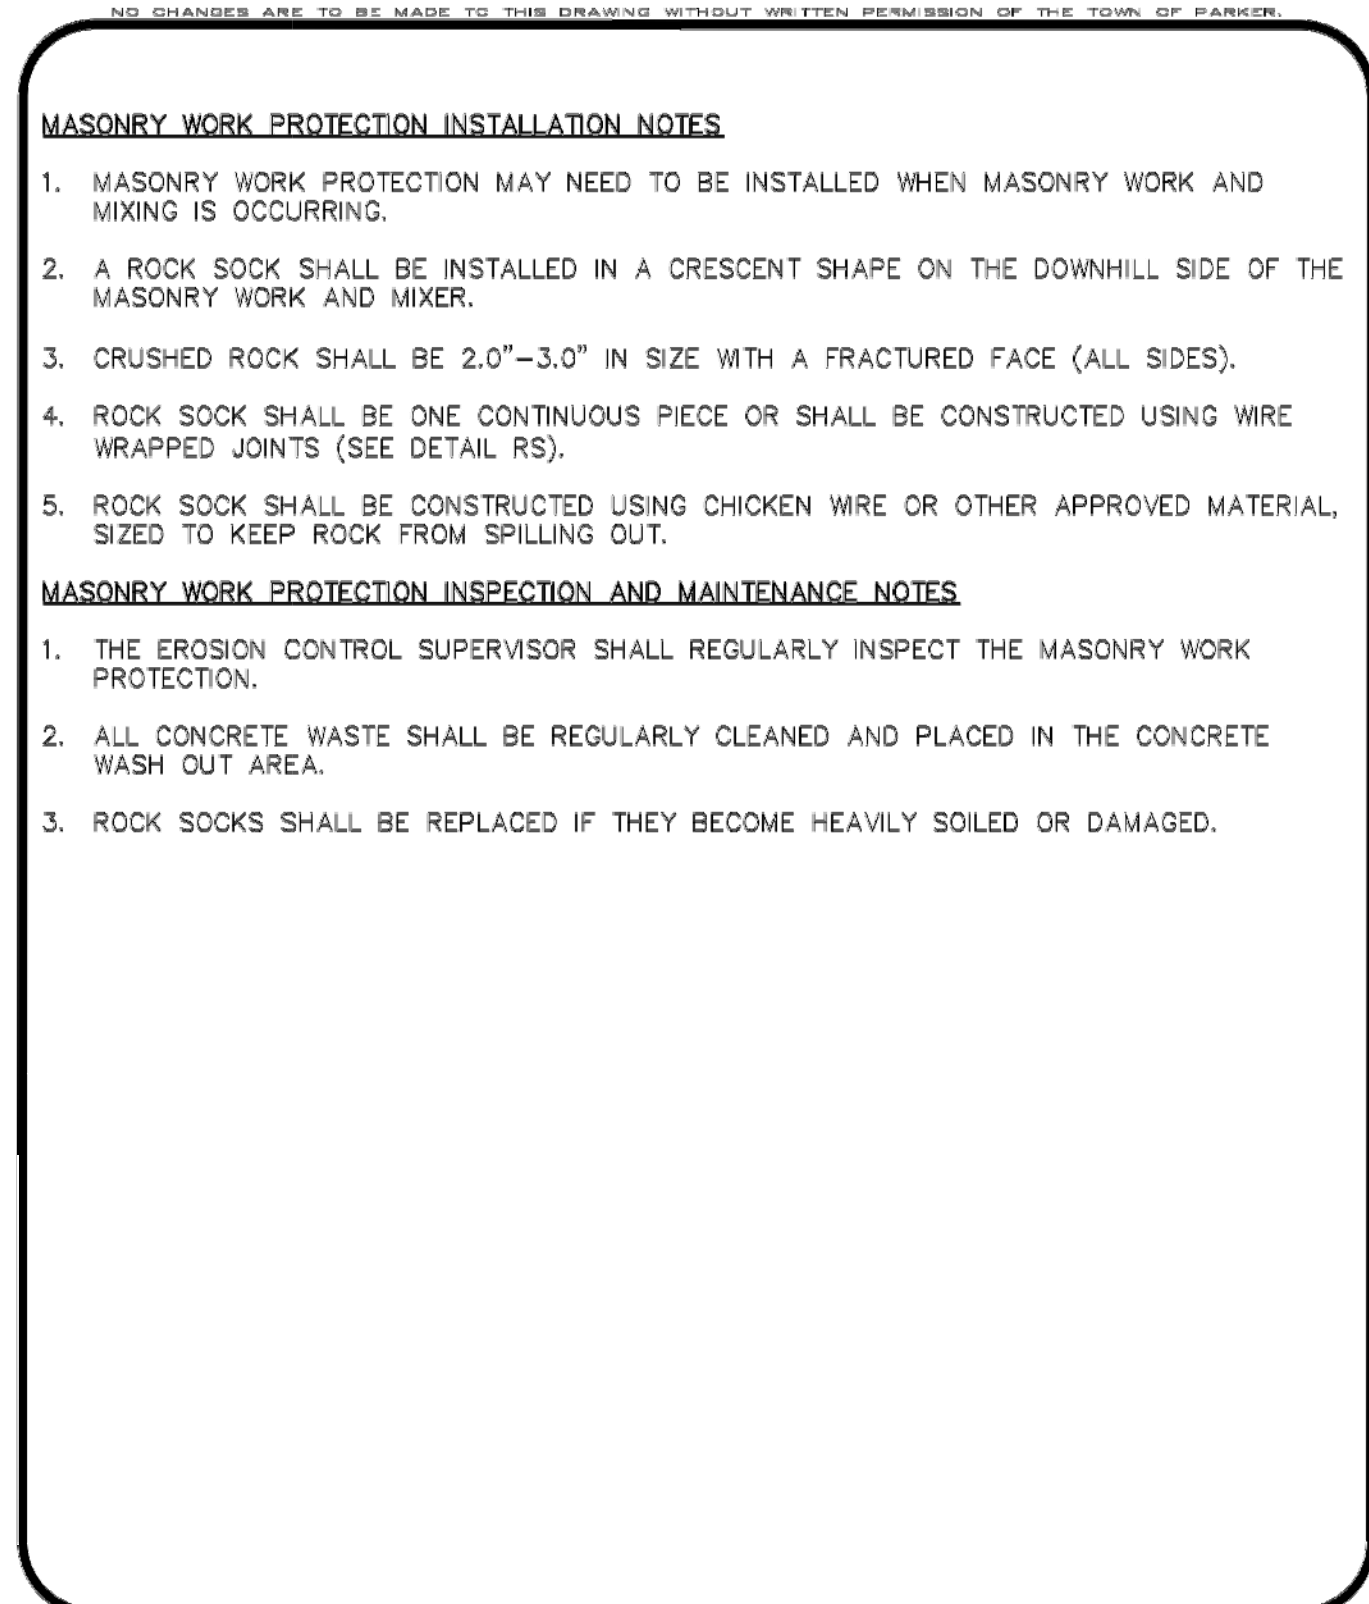


**CBMP**  
CONSTRUCTION BEST MANAGEMENT PRACTICES

**MWP**  
2 OF 2  
Oct. 2013

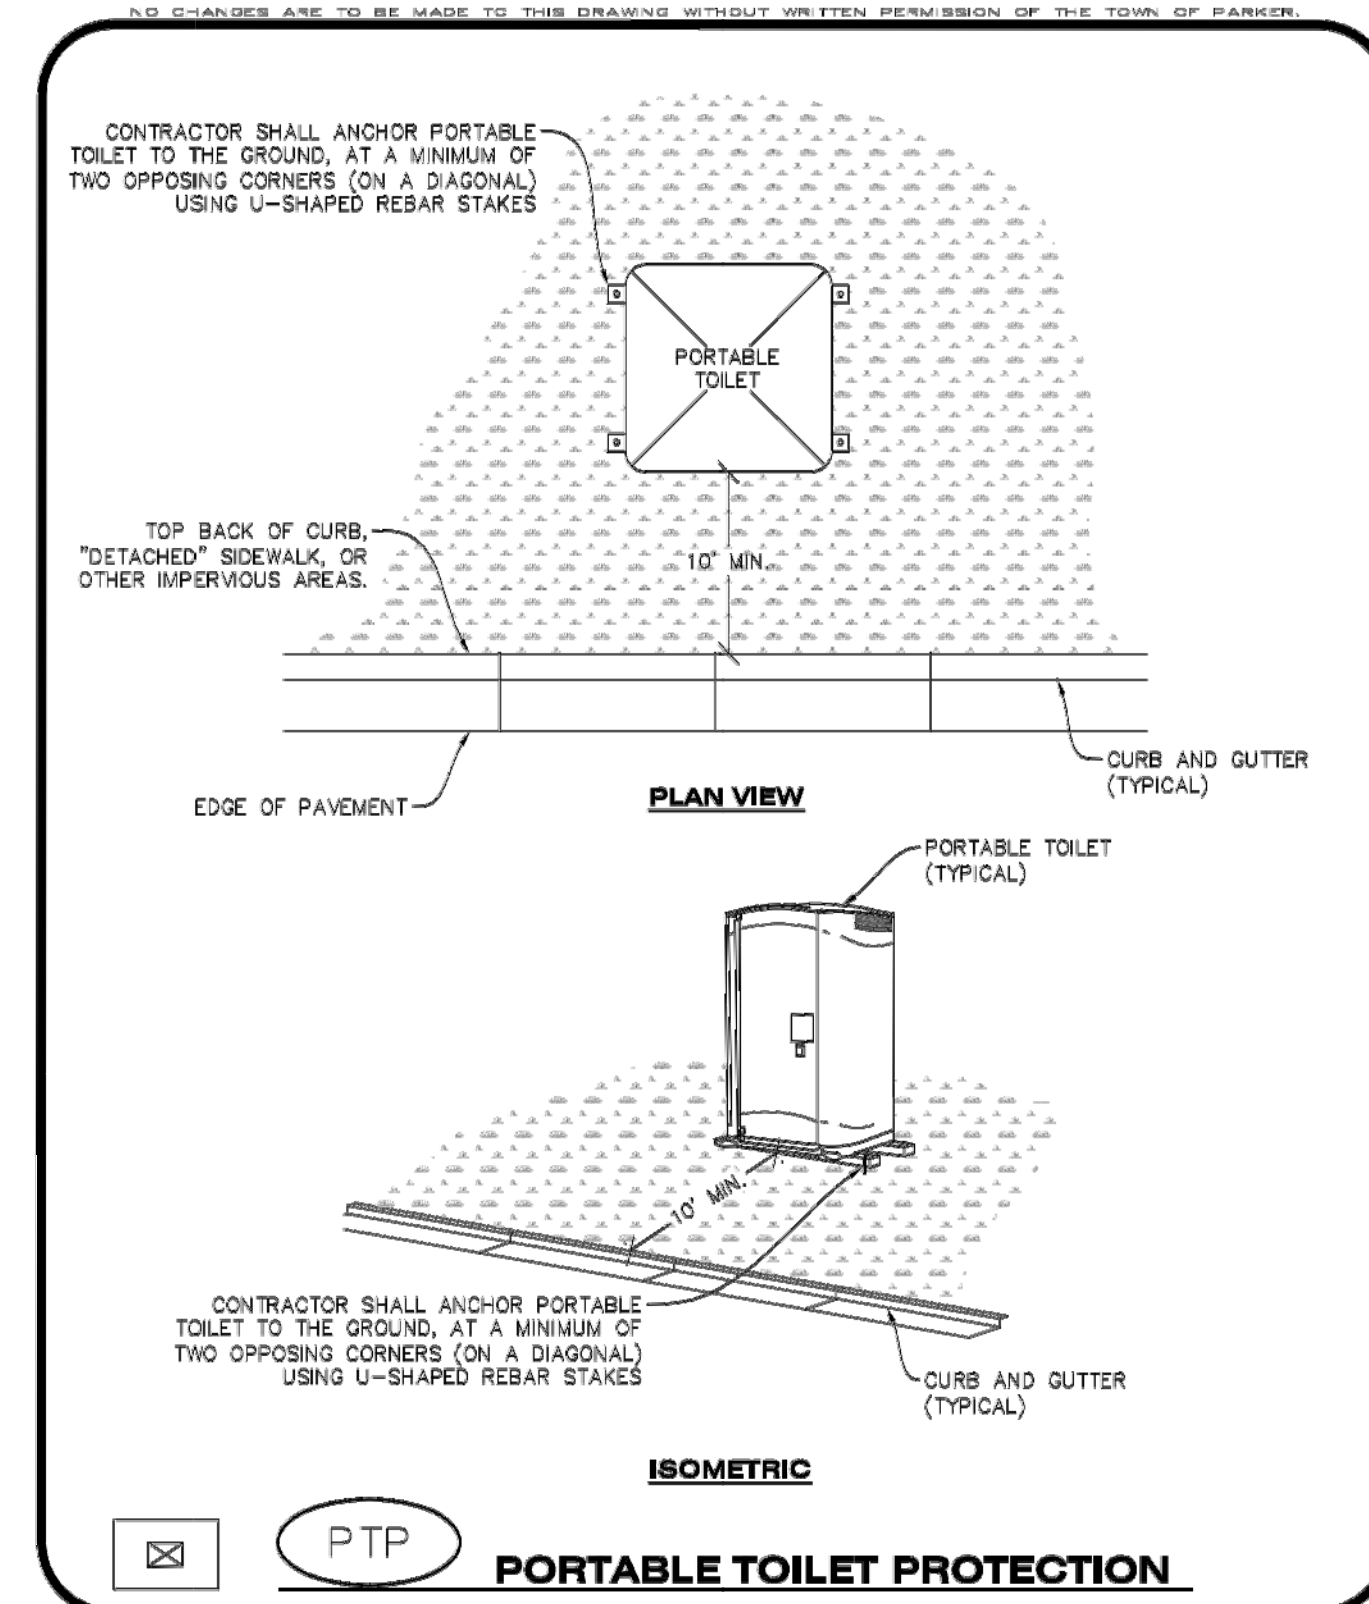


**CBMP**  
CONSTRUCTION BEST MANAGEMENT PRACTICES

**PTP**  
1 OF 2  
Oct. 2013

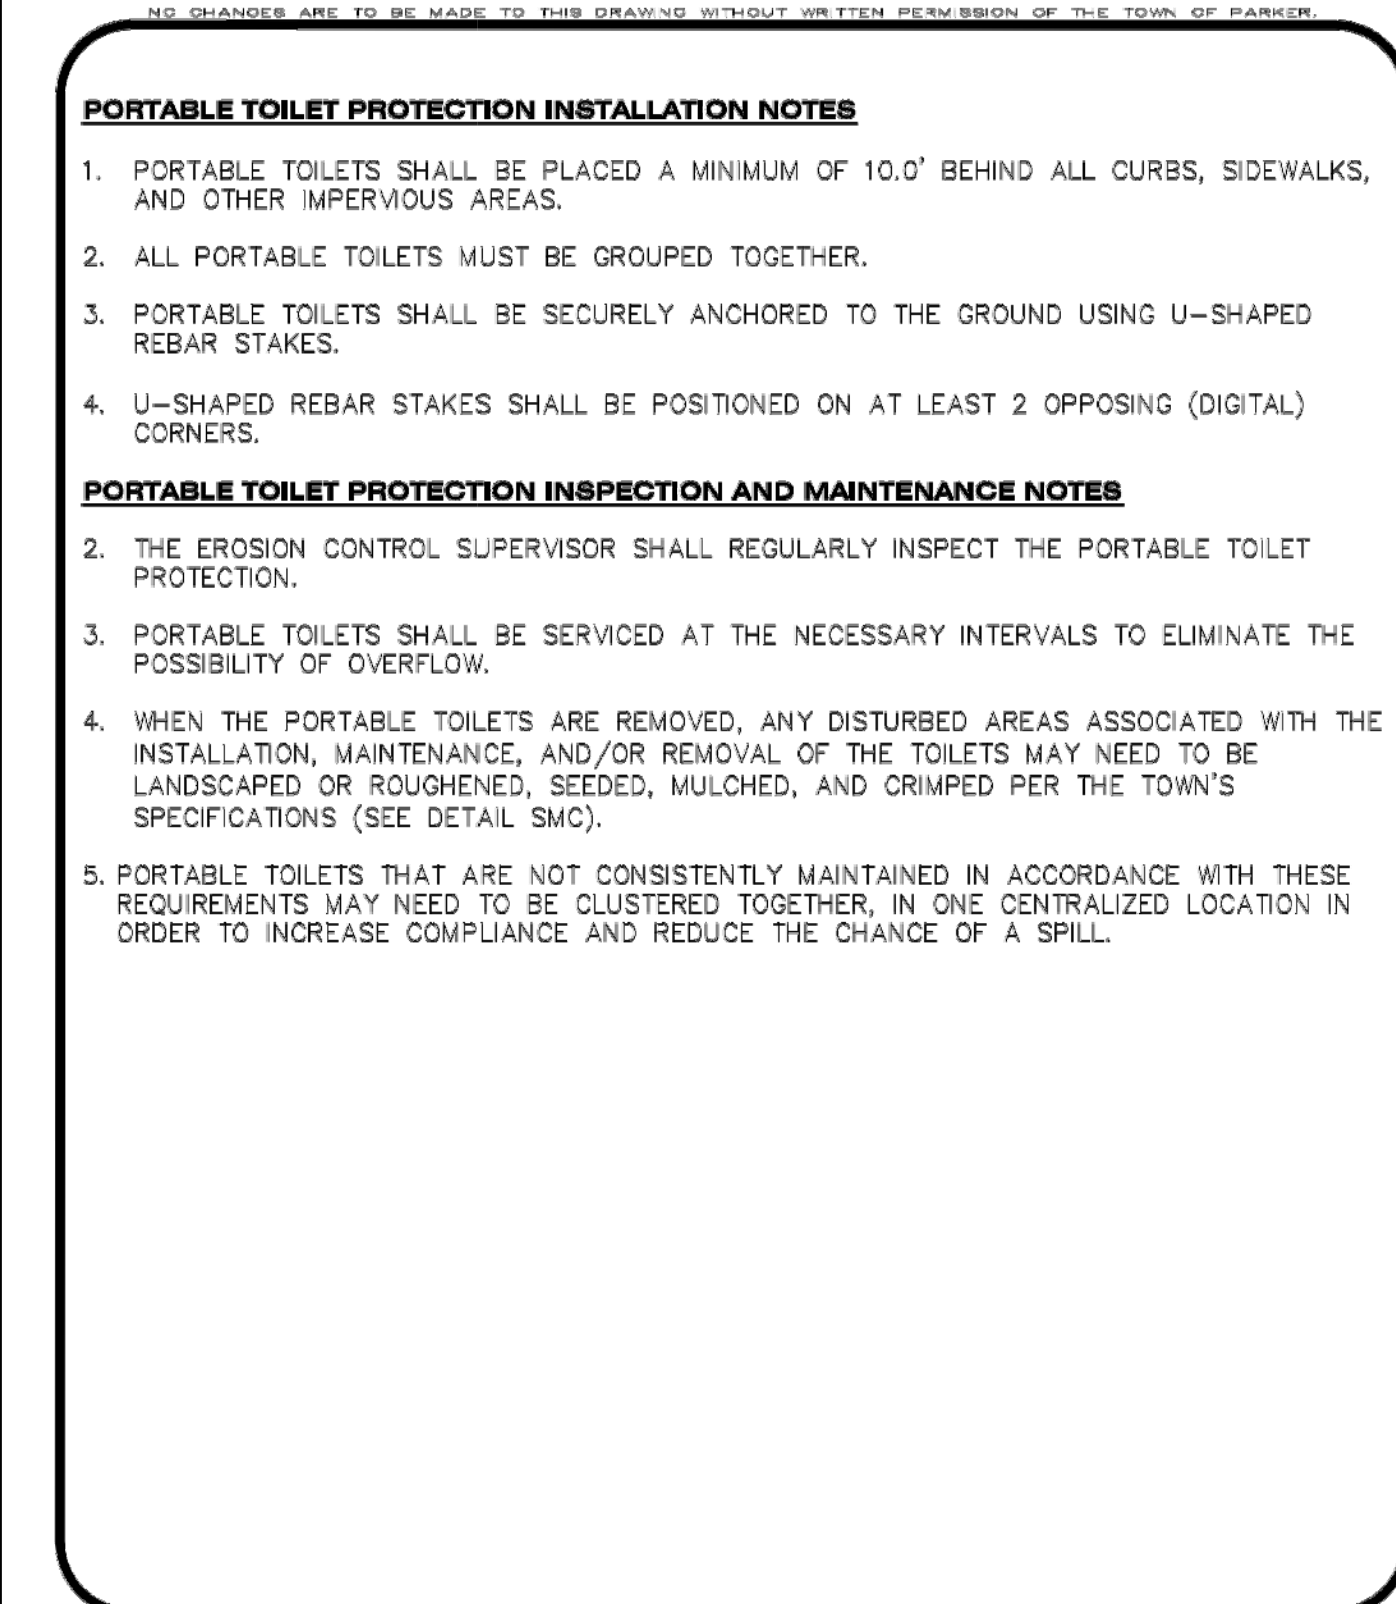


**CBMP**  
CONSTRUCTION BEST MANAGEMENT PRACTICES

**PTP**  
2 OF 2  
Oct. 2013

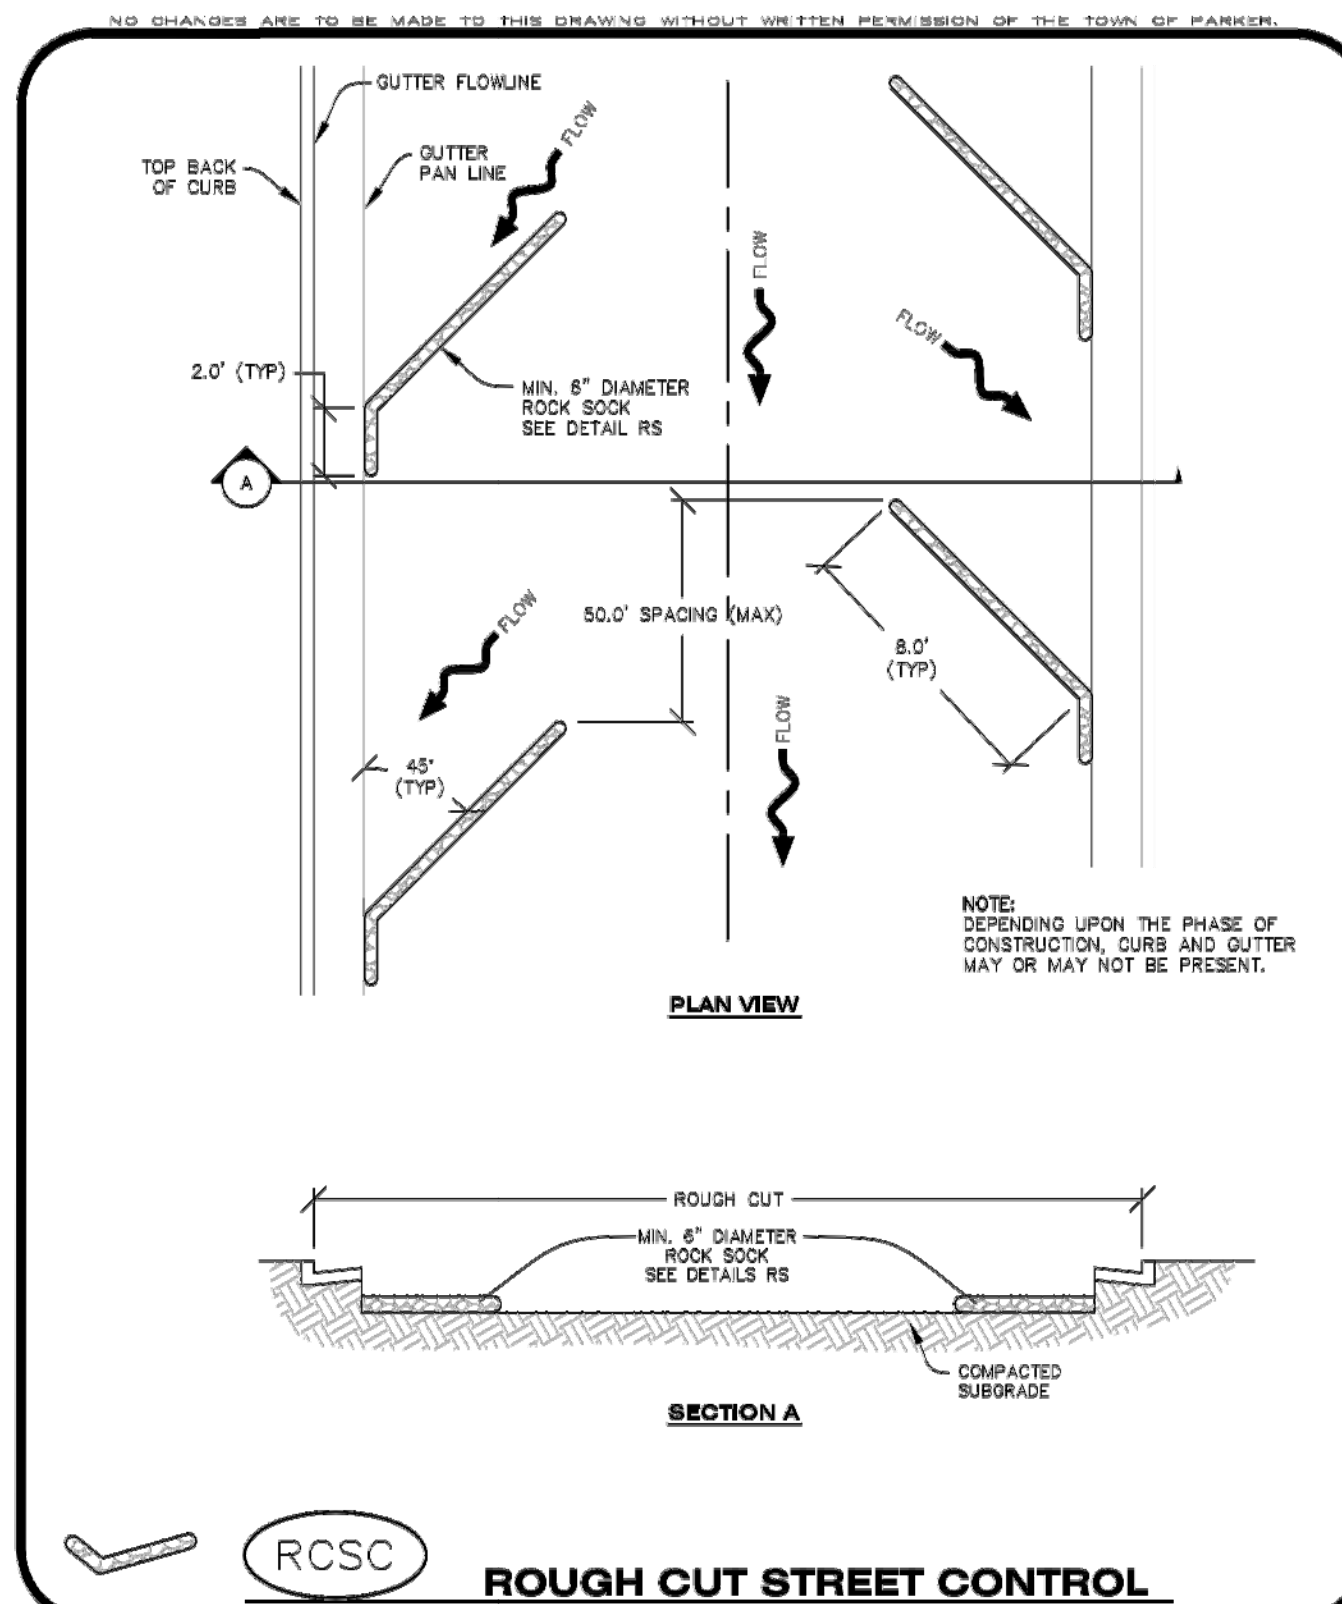


**CBMP**  
CONSTRUCTION BEST MANAGEMENT PRACTICES

**RCSC**  
1 OF 2  
Oct. 2013

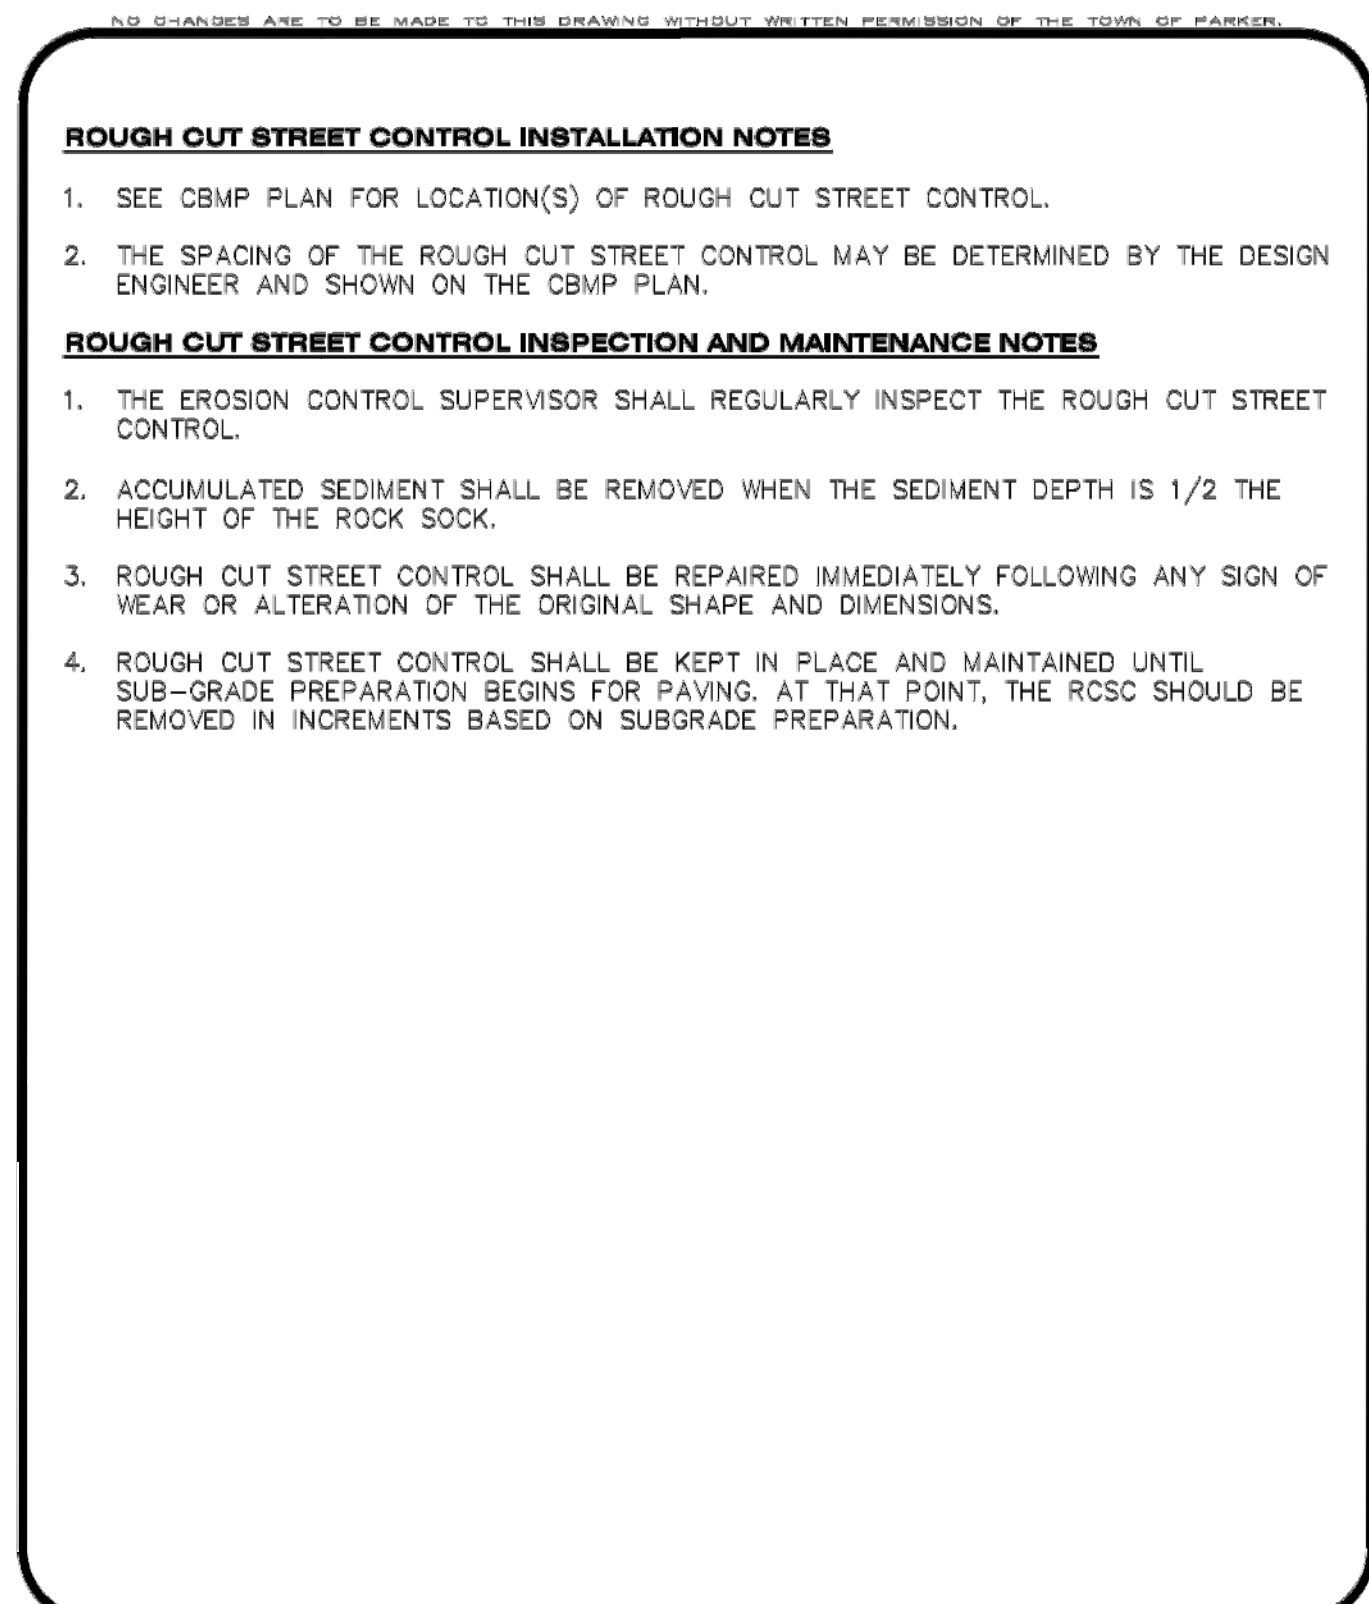


**CBMP**  
CONSTRUCTION BEST MANAGEMENT PRACTICES

**RCSC**  
2 OF 2  
Oct. 2013

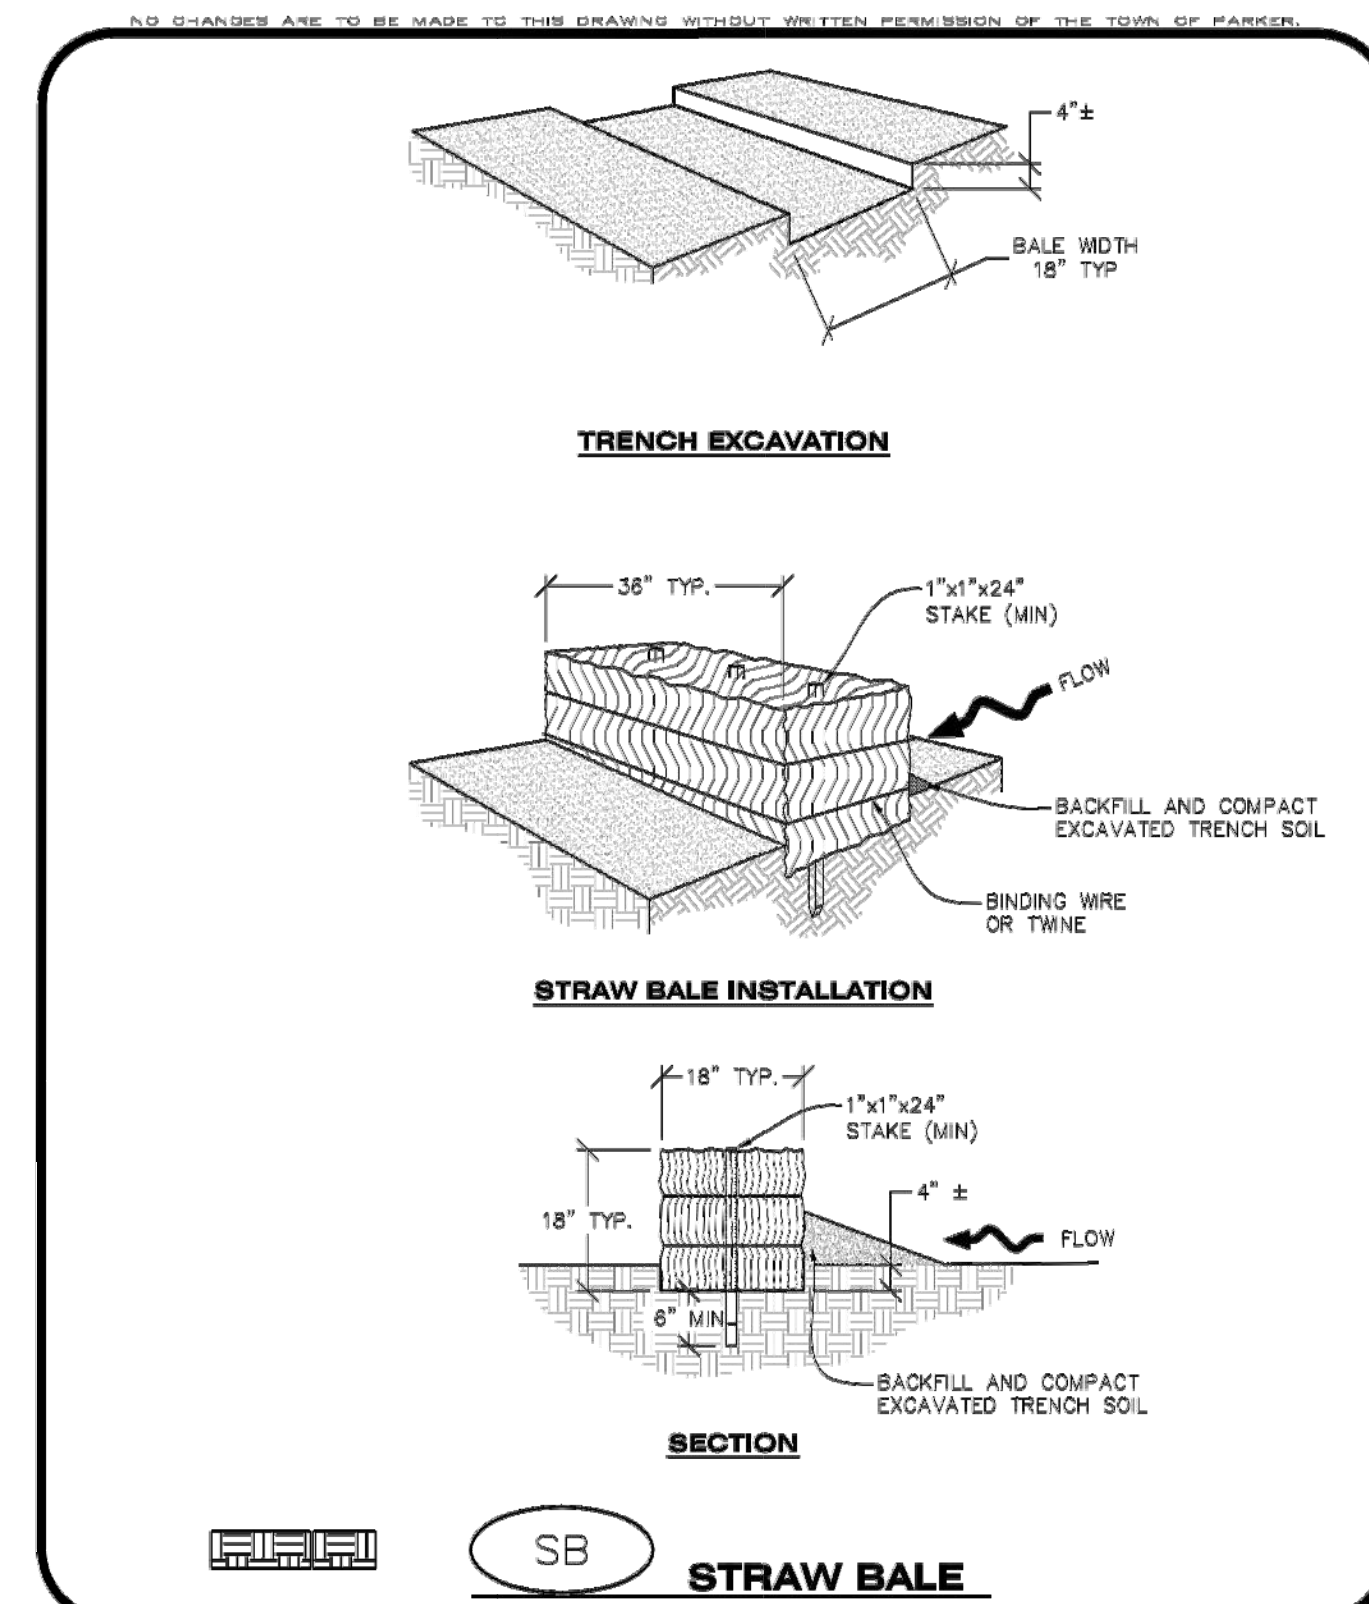

**CBMP**  
CONSTRUCTION BEST MANAGEMENT PRACTICES

**SB**  
1 OF 2  
Oct. 2013

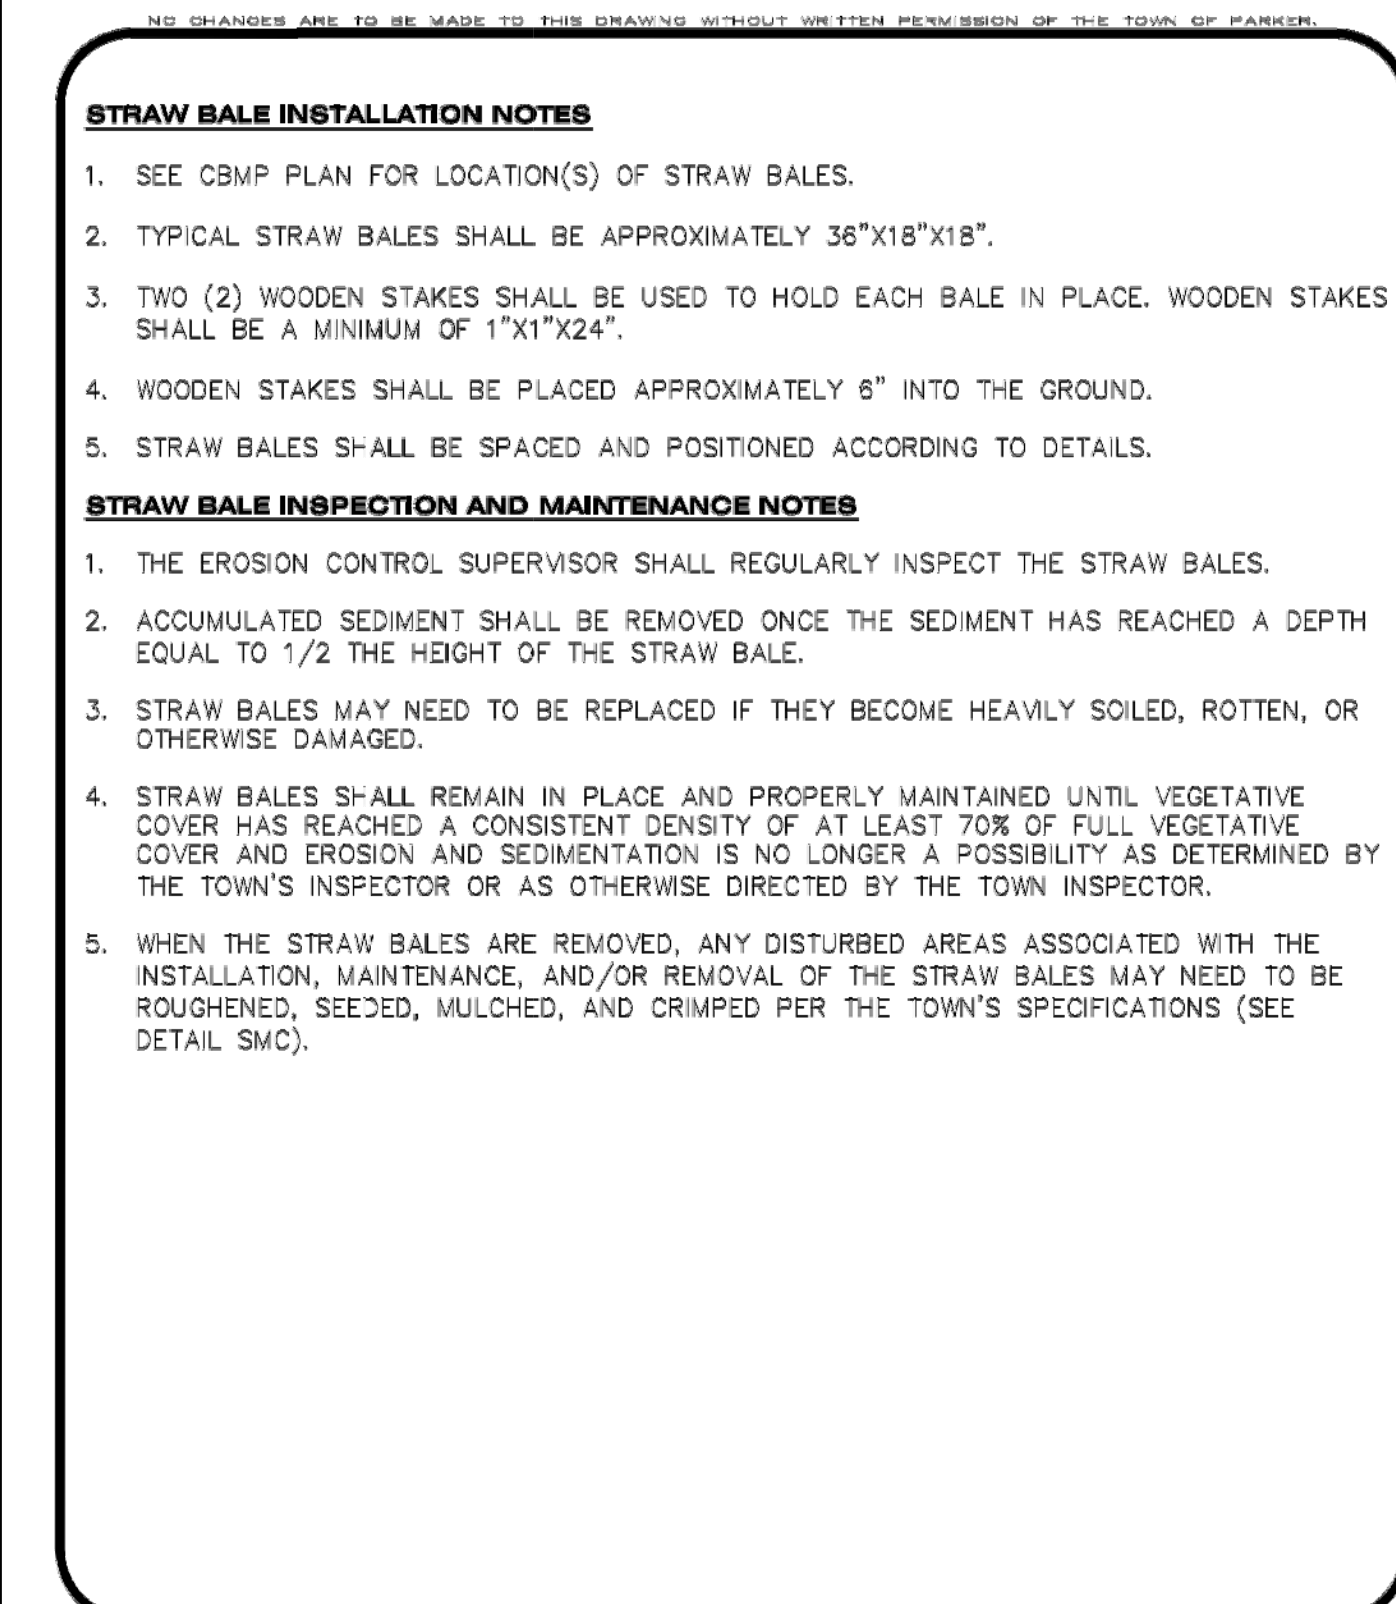

**CBMP**  
CONSTRUCTION BEST MANAGEMENT PRACTICES

**SB**  
2 OF 2  
Oct. 2013

CBMP DETAILS

PARKER POINTE  
LOTS 1 THRU 15 AND TRACTS A AND B, PARKER POINTE FILING NO. 1  
SOUTHEAST CORNER PARKER ROAD AND STROH ROAD  
PARKER, COLORADO

design by: JWD  
approved by: JWD  
project no.: 2015-015

date: 10/01/17

SHEET  
**C3.97**

PREPARED UNDER THE DIRECT  
SUPERVISION OF  
JERRY W. DAVIDSON, P.E.  
COLORADO REG # 30226  
FOR AND ON BEHALF OF  
PERCEPTION DESIGN GROUP, INC.

| NO.      | DATE              | DESCRIPTION |
|----------|-------------------|-------------|
| 08/31/18 | FOURTH SUBMITTAL  |             |
| 05/25/18 | THIRD SUBMITTAL   |             |
| 03/19/18 | PMSD SUBMITTAL    |             |
| 02/28/18 | SECOND SUBMITTAL  |             |
| 10/24/17 | INITIAL SUBMITTAL |             |

REVISIONS



I:\PDG-NAS\PUBLIC\PROJECTS\2015-015 PARKER AND STROH\DWG\2015-015 CDS - CBMP DETAILS.DWG 8/30/2018 9:04 PM

NO CHANGES ARE TO BE MADE TO THIS DRAWING WITHOUT WRITTEN PERMISSION OF THE TOWN OF PARKER.

**SEEDING AND MULCHING SHALL BE PERFORMED ACCORDING TO THE ACCOMPANYING DETAIL(S) AND TEXT. NO EXCEPTIONS SHALL BE MADE**

- SEE PLAN VIEW FOR:
  - LOCATION(S) OF SEEDING AND MULCHING
  - TYPE OF SEED MIX
- SEED MIXES MAY CONFORM TO THE TABLE PROVIDED WITH THE SMC NOTES OR ALTERNATIVES MAY BE ALLOWED WITH PRIOR PERMISSION BY THE TOWN'S INSPECTOR.
- SEEDING MAY BE PERFORMED YEAR ROUND ASSUMING THE SOIL IS NOT FROZEN. SEEDING DURING TIMES OF EXTREME TEMPERATURES SHOULD BE AVOIDED IF POSSIBLE.
- AT THE BEGINNING OF THE LAND DISTURBANCE ACTIVITIES, IT IS HIGHLY RECOMMENDED THAT AN APPROPRIATE AMOUNT OF NATIVE TOPSOIL BE STRIPPED FROM THE SITE AND STOCKPILED. ALL AREAS, PRIOR TO PERMANENT SEEDING AND MULCHING, WILL LIKELY NEED TO BE COVERED WITH AN APPROPRIATE LAYER OF TOPSOIL. THIS REQUIREMENT APPLIES TO ALL AREAS WHERE NATIVE SEEDING IS SPECIFIED ON THE CBMP PLAN AND/OR LANDSCAPING PLANS.
- IT IS STRONGLY RECOMMENDED THAT SAMPLES FROM THE STRIPPED TOPSOIL BE PROPERLY COLLECTED AND TESTED BY A QUALIFIED LABORATORY TO ENSURE ADEQUATE NUTRIENT CONTENT PRIOR TO SEEDING AND MULCHING. IF IT IS DISCOVERED THAT THE TOPSOIL IS VOID OF THE NUTRIENTS NECESSARY TO SUCCESSFULLY ESTABLISH THE REQUIRED VEGETATION, THEN THE APPROPRIATE AMENDMENTS SHALL BE ADDED.
- ALL AREAS TO BE SEEDDED AND MULCHED SHALL BE SURFACE ROUGHENED ACCORDING TO THE SURFACE ROUGHENING DETAILS AND NOTES. SURFACE ROUGHENING SHALL OCCUR AFTER PLACEMENT OF THE TOPSOIL.
- WHEN INSTALLED WITH A DRILL SEEDER, SEED SHALL BE PLACED AT A DEPTH OF  $\frac{1}{4}$  -  $\frac{1}{2}$  INCH. ROW SPACING SHALL BE NO MORE THAN 6-INCHES.
- ALL AREAS INCAPABLE OF BEING DRILL SEEDDED SHALL BE SURFACE ROUGHENED ACCORDING TO THE SURFACE ROUGHENING NOTES OR EFFECTIVELY ROUGHENED USING A HARROW OR OTHER SUCH IMPLEMENT. ALL AREAS SHALL BE UNIFORMLY HAND BROADCASTED WITH THE PROPER SEED MIX APPLIED AT TWO TIMES THE DRILL SEEDER RATE. BROADCASTED AREAS SHALL THEN BE RE-HARROWED OR RE-RAKED USING A HARD-TIPPED RAKE TO ENSURE THAT SEEDS ARE BURIED TO AN APPROXIMATE DEPTH OF  $\frac{1}{4}$  -  $\frac{1}{2}$  INCH.
- AFTER SEEDING HAS BEEN COMPLETED, MULCH SHALL BE UNIFORMLY APPLIED AT A RATE OF 2 TONS/ACRE (4,000 LBS/ACRE). MULCH SHALL BE MECHANICALLY CRIMPED TO A DEPTH OF 2 INCHES USING A CRIMPER. MULCH SHALL BE HAND CRIMPED AND COVERED WITH A TACKIFIER IN AREAS WHERE MECHANICAL CRIMPING IS NOT POSSIBLE. WHEN SOILS PERMIT, ALL MULCH SHALL BE CRIMPED SUCH THAT THE INDIVIDUAL PIECES OF STRAW OR HAY FORM EXAGGERATED V-SHAPES PROTRUDING OUT OF THE GROUND SEVERAL INCHES.
- IN CERTAIN INSTANCES, IT MAY BE NECESSARY TO APPLY A TACKIFIER IN ORDER TO HELP WITH STRAW DISPLACEMENT. TACKIFIER SHALL BE APPLIED ACCORDING TO THE MANUFACTURER'S SPECIFICATIONS.



**CBMP**

CONSTRUCTION BEST MANAGEMENT PRACTICES

SMC  
1 OF 3  
Oct. 2013

NO CHANGES ARE TO BE MADE TO THIS DRAWING WITHOUT WRITTEN PERMISSION OF THE TOWN OF PARKER.

**SEEDING AND MULCHING MAINTENANCE NOTES**

- THE EROSION CONTROL SUPERVISOR SHALL REGULARLY INSPECT THE SEEDING AND MULCHING.
- ANY SEEDDED AND MULCHED AREAS THAT BECOME DAMAGED SHALL BE REPAIRED WITHIN THE TIME FRAME SPECIFIED BY THE TOWN'S INSPECTOR.

**WEED MANAGEMENT**

- ALL HERBICIDES SHALL BE APPLIED BY COMMERCIAL PESTICIDE APPLICATORS LICENSED BY THE COLORADO DEPARTMENT OF AGRICULTURE AS QUALIFIED APPLICATORS. THE CONTRACTOR SHALL FURNISH DOCUMENTATION OF SUCH LICENSING PRIOR TO HERBICIDE APPLICATION.
- HERBICIDE APPLICATION METHOD SHALL BE SUCH THAT PLANT GROWTH OUTSIDE THE DESIGNATED TREATMENT AREAS WILL NOT BE DAMAGED. ALL DAMAGE CAUSED BY IMPROPER HERBICIDE APPLICATION SHALL BE REPAIRED AT THE CONTRACTOR'S EXPENSE.
- HERBICIDES SHALL BE APPLIED DURING THE APPROPRIATE SEASONS, WHEN TARGET PLANTS ARE ACTIVELY GROWING.
- AFTER THE GRASS SEED IS ESTABLISHED, APPROPRIATE HERBICIDES SHALL BE APPLIED TO CONTROL THE REMAINING WEEDS TO ENSURE A TIMELY RETURN OF THE FINANCIAL SECURITY. PROPER TIMING OF HERBICIDE APPLICATIONS ARE NECESSARY TO ACHIEVE THE SUPPRESSION OF WEED SEED PRODUCTION AND DEPLETION OF WEED ROOT MASS. ULTIMATELY, THE HERBICIDES USED SHALL BE BASED UPON THE TARGET WEEDS.
- HERBICIDE TREATMENTS SHALL CONTINUE AT AN APPROPRIATE RATE UNTIL IT IS EVIDENT THAT WEED GROWTH PRESENCE AND GROWTH IS MINIMAL AND MAY BE CONTROLLED THROUGH MOWING AND/OR ANNUAL HERBICIDE TREATMENT.



**CBMP**

CONSTRUCTION BEST MANAGEMENT PRACTICES

SMC  
2 OF 3  
Oct. 2013

NO CHANGES ARE TO BE MADE TO THIS DRAWING WITHOUT WRITTEN PERMISSION OF THE TOWN OF PARKER.

**TOWN OF PARKER, SEED MIX 1**  
20% CANADA WILDRYE  
15% CRESTED WHEATGRASS  
15% SLENDER WHEATGRASS  
10% ANNUAL RYEGRASS  
10% SHEEP FESCUE  
10% BIG BLUESTEM  
10% SIDEDAYS GRAMA  
5% CANADA BLUEGRASS  
5% BLUE GRAMA

**SEEDING RATE:**  
DRILLED: 25 LBS/ACRE  
BROADCAST: 50 LBS/ACRE

**TOWN OF PARKER, SEED MIX 2**  
22% SLENDER WHEATGRASS  
18% SODAR STREAMBANK WHEATGRASS  
13% ARIZONA FESCUE  
13% BLUE GRAMA  
12% BUFFALOGRASS  
12% BARLEY OR OATS  
5% SPIKE MUHLY  
5% INDIAN RICEGRASS

**SEEDING RATE:**  
DRILLED: 25 LBS/ACRE  
BROADCAST: 50 LBS/ACRE

**TOWN OF PARKER, SEED MIX 3 (LOW-GROWTH MIX)**  
25% EPHRAIM CRESTED WHEATGRASS  
23% SHEEP FESCUE  
18% PERENNIAL RYEGRASS  
13% CANADA BLUEGRASS  
12% BARLEY OR OATS  
9% BLUE FESCUE

**SEEDING RATE:**  
DRILLED: 25 LBS/ACRE  
BROADCAST: 50 LBS/ACRE

**SEED MIX 4:**  
OTHER SEED MIXES APPROVED BY THE TOWN OF PARKER





**CBMP**

CONSTRUCTION BEST MANAGEMENT PRACTICES

SMC  
3 OF 3  
Oct. 2013

NO CHANGES ARE TO BE MADE TO THIS DRAWING WITHOUT WRITTEN PERMISSION OF THE TOWN OF PARKER.

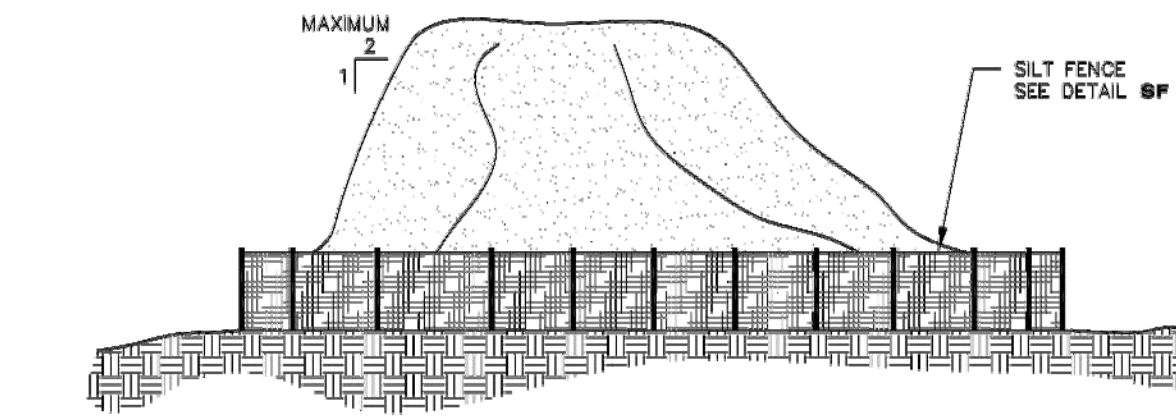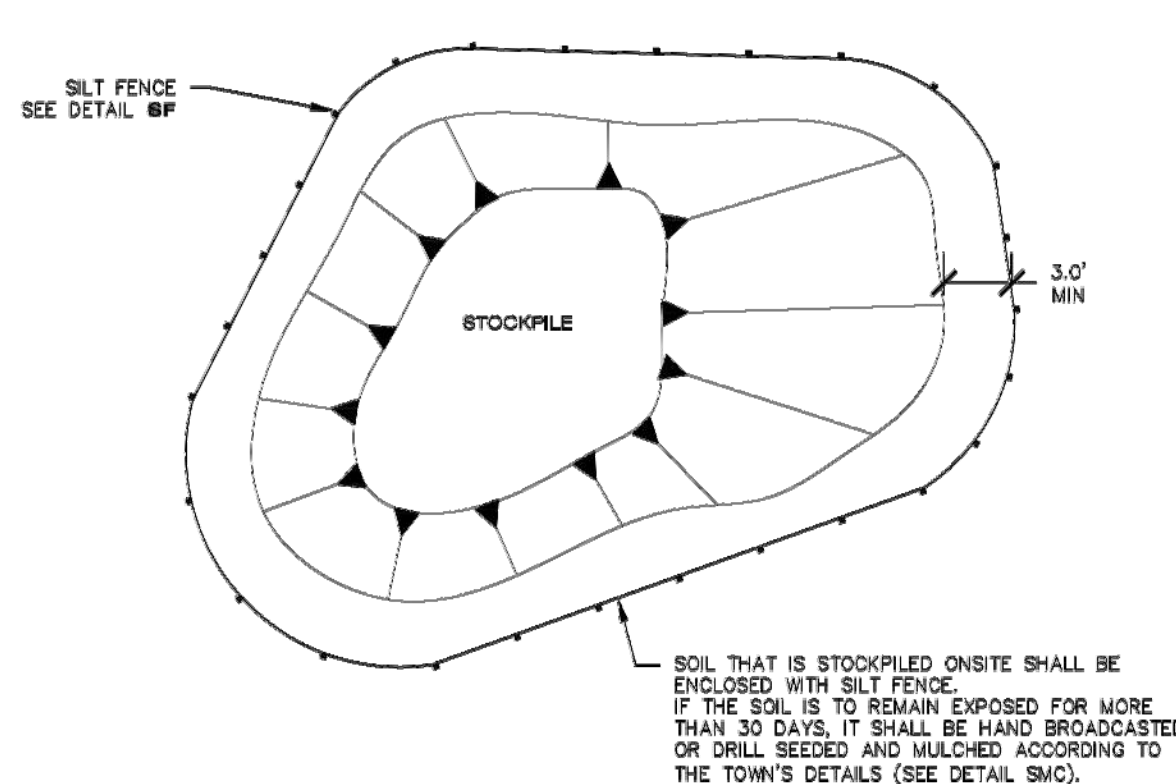

**STOCKPILE PROTECTION**




**CBMP**


CONSTRUCTION BEST MANAGEMENT PRACTICES

SP  
JUNE 2008

NO CHANGES ARE TO BE MADE TO THIS DRAWING WITHOUT WRITTEN PERMISSION OF THE TOWN OF PARKER.

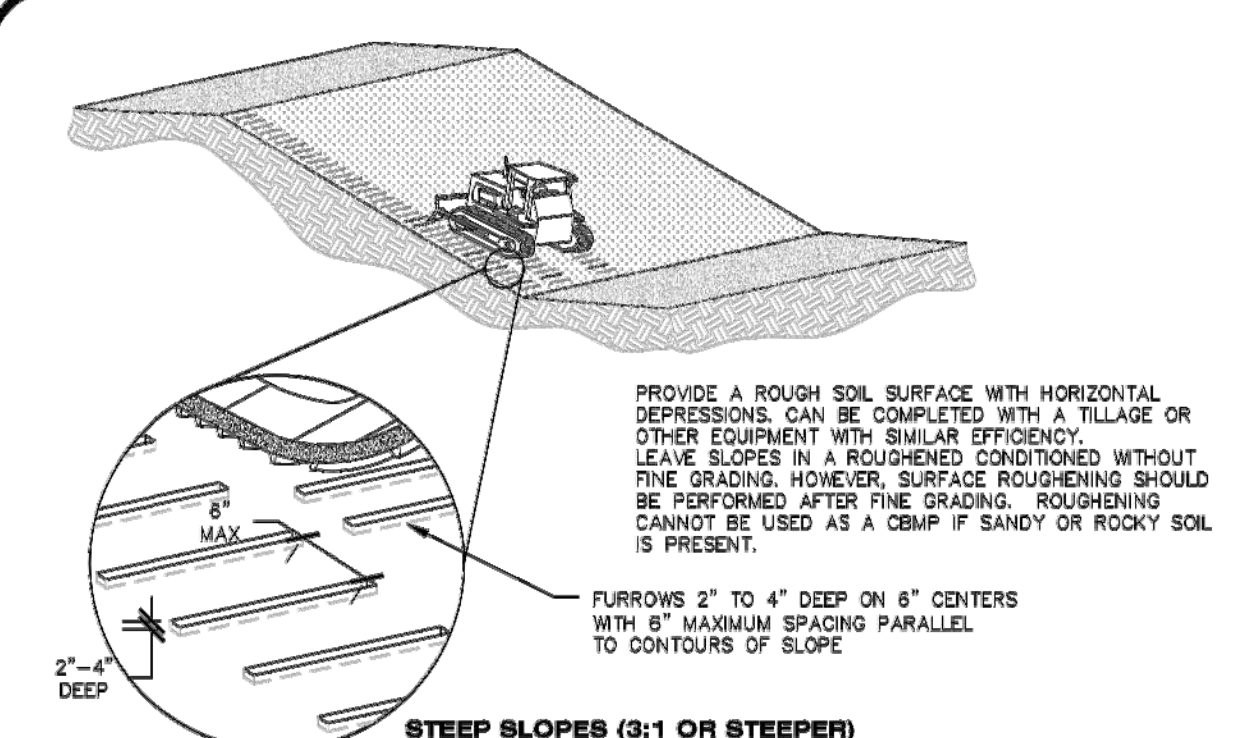

**STEEP SLOPES (3:1 OR STEEPER)**

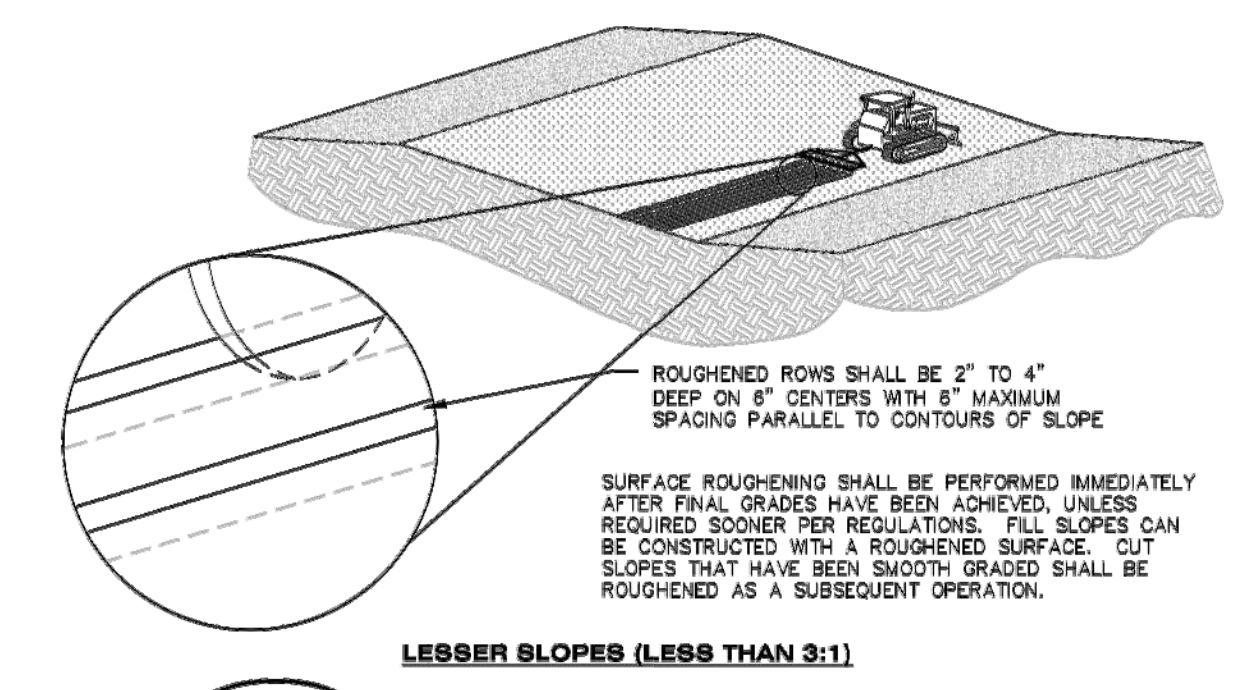

**LESSER SLOPES (LESS THAN 3:1)**

**SURFACE ROUGHENING**



**CBMP**

CONSTRUCTION BEST MANAGEMENT PRACTICES

SR  
JUNE 2008

NO CHANGES ARE TO BE MADE TO THIS DRAWING WITHOUT WRITTEN PERMISSION OF THE TOWN OF PARKER.

**SURFACE ROUGHENING INSTALLATION NOTES**

- SEE CBMP PLAN FOR LOCATION(S) OF SURFACE ROUGHENING.
- ANY DISTURBED LAND THAT REMAINS INACTIVE FOR MORE THAN 14 CONSECUTIVE DAYS MUST RECEIVE SURFACE ROUGHENING. DETERMINATION OF JOB SITE INACTIVITY IS AT THE DISCRETION OF THE TOWN'S INSPECTOR.
- SURFACE ROUGHENING SHALL BE PERFORMED PERPENDICULAR TO THE SLOPE.
- SOIL SHALL BE ROUGHENED A MINIMUM OF 6-INCHES DEEP USING RIGID SHANKS.
- A FARMING DISC SHALL NOT BE USED FOR SURFACE ROUGHENING.
- FOR STEEP SLOPES (3:1 OR STEEPER), IT IS ACCEPTABLE TO "TRACK" THE SLOPES, ACCORDING TO THE CBMP DETAILS.

**SURFACE ROUGHENING INSPECTION AND MAINTENANCE NOTES**

- THE EROSION CONTROL SUPERVISOR SHALL INSPECT THE SURFACE ROUGHENING AT THE FOLLOWING INTERVALS:
  - IMMEDIATELY FOLLOWING INITIAL INSTALLATION.
  - EVERY 7 DAYS DURING ACTIVE CONSTRUCTION.
  - IMMEDIATELY FOLLOWING ANY STORM EVENT.




**CBMP**

CONSTRUCTION BEST MANAGEMENT PRACTICES

SR  
JUNE 2008

NO CHANGES ARE TO BE MADE TO THIS DRAWING WITHOUT WRITTEN PERMISSION OF THE TOWN OF PARKER.

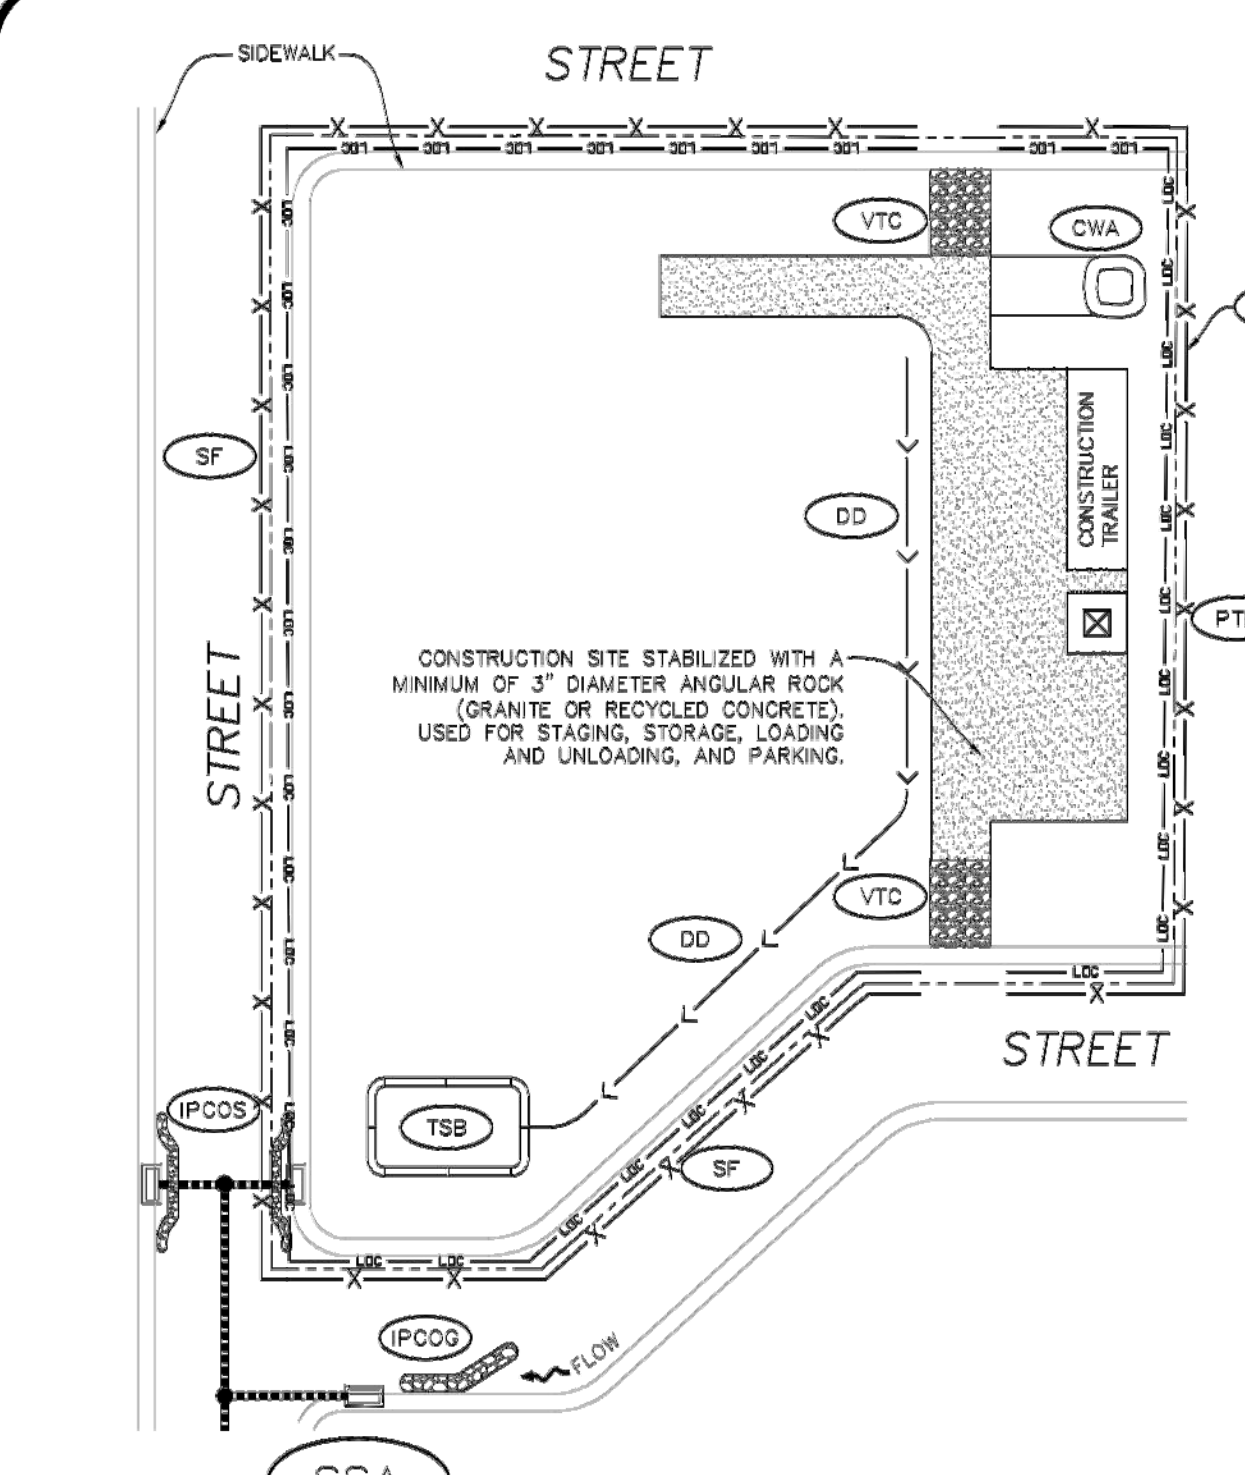

**STABILIZED STAGING AREA**



**CBMP**

CONSTRUCTION BEST MANAGEMENT PRACTICES

SSA  
1 OF 2  
Oct. 2013

NO CHANGES ARE TO BE MADE TO THIS DRAWING WITHOUT WRITTEN PERMISSION OF THE TOWN OF PARKER.

**STABILIZED STAGING AREA INSTALLATION NOTES**

- SEE CBMP PLAN FOR LOCATION OF STAGING AREA. CONTRACTOR MAY MODIFY LOCATION AND SIZE OF STABILIZED STAGING AREA WITH TOWN APPROVAL.
- STABILIZED STAGING AREA SHALL BE LARGE ENOUGH TO FULLY CONTAIN PARKING, STORAGE, AND LOADING OPERATIONS.
- THE STABILIZED STAGING AREA SHALL CONSIST OF A MINIMUM OF 3" DIAMETER OF ANGULAR ROCK (GRANITE OR RECYCLED CONCRETE).
- SSA FOR SMALLER SITES MAY NOT BE PRACTICAL IN THESE AND SIMILAR SITUATIONS. VARIANCES MAY BE PERMITTED BY THE TOWN.

**STABILIZED STAGING AREA INSPECTION AND MAINTENANCE NOTES**

- THE EROSION CONTROL SUPERVISOR SHALL REGULARLY INSPECT THE STAGING AREA.
- STABILIZED STAGING AREA SHALL BE ENLARGED AS NECESSARY TO CONTAIN PARKING, STORAGE, LOADING, AND UNLOADING.



**CBMP**

CONSTRUCTION BEST MANAGEMENT PRACTICES

SSA  
2 OF 2  
Oct. 2013

CBMP DETAILS

design by: JWD  
approved by: JWD  
project no.: 2015-015

date: 10/01/17

SHEET  
**C3.98**

PARKER POINTE  
LOTS 1 THRU 15 AND TRACTS A AND B, PARKER POINTE FILING NO. 1  
SOUTHEAST CORNER PARKER ROAD AND STROH ROAD  
PARKER, COLORADO







PREPARED UNDER THE DIRECT  
SUPERVISION OF  
JERRY W. DAVIDSON, P.E.  
COLORADO REG # 30226  
FOR AND ON BEHALF OF  
PERCEPTION DESIGN GROUP, INC.

| NO.      | DATE              | DESCRIPTION |
|----------|-------------------|-------------|
| 08/31/18 | FOURTH SUBMITTAL  |             |
| 05/25/18 | THIRD SUBMITTAL   |             |
| 03/19/18 | PWSD SUBMITTAL    |             |
| 02/28/18 | SECOND SUBMITTAL  |             |
| 10/24/17 | INITIAL SUBMITTAL |             |

REVISIONS




I:\PDG-NAS\PUBLIC\PROJECTS\2015-015 PARKER AND STROH.DWG\2015-015 CDS - CBMP DETAILS.DWG 8/30/2018 9:05 PM

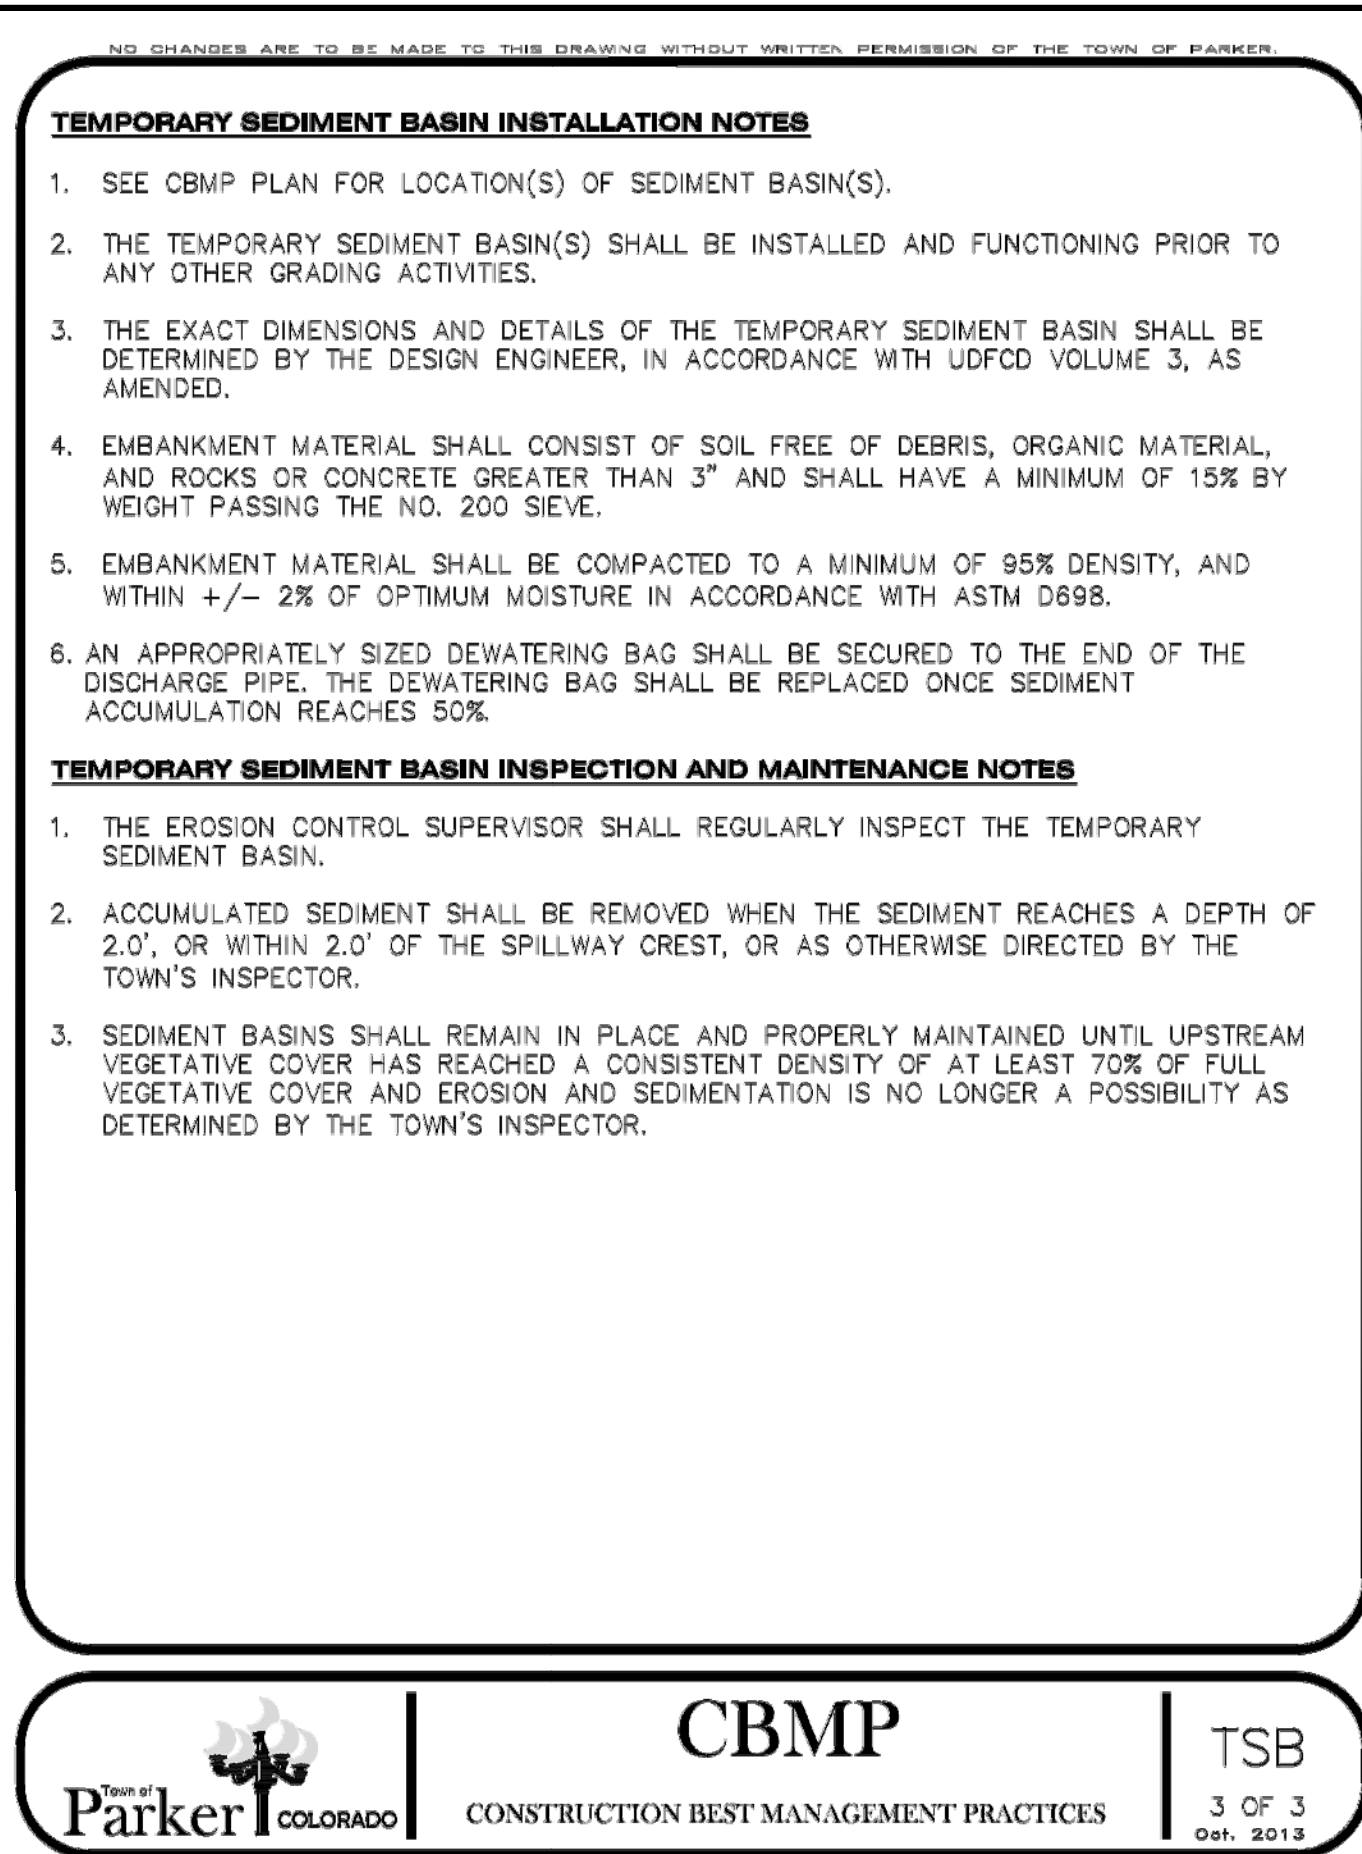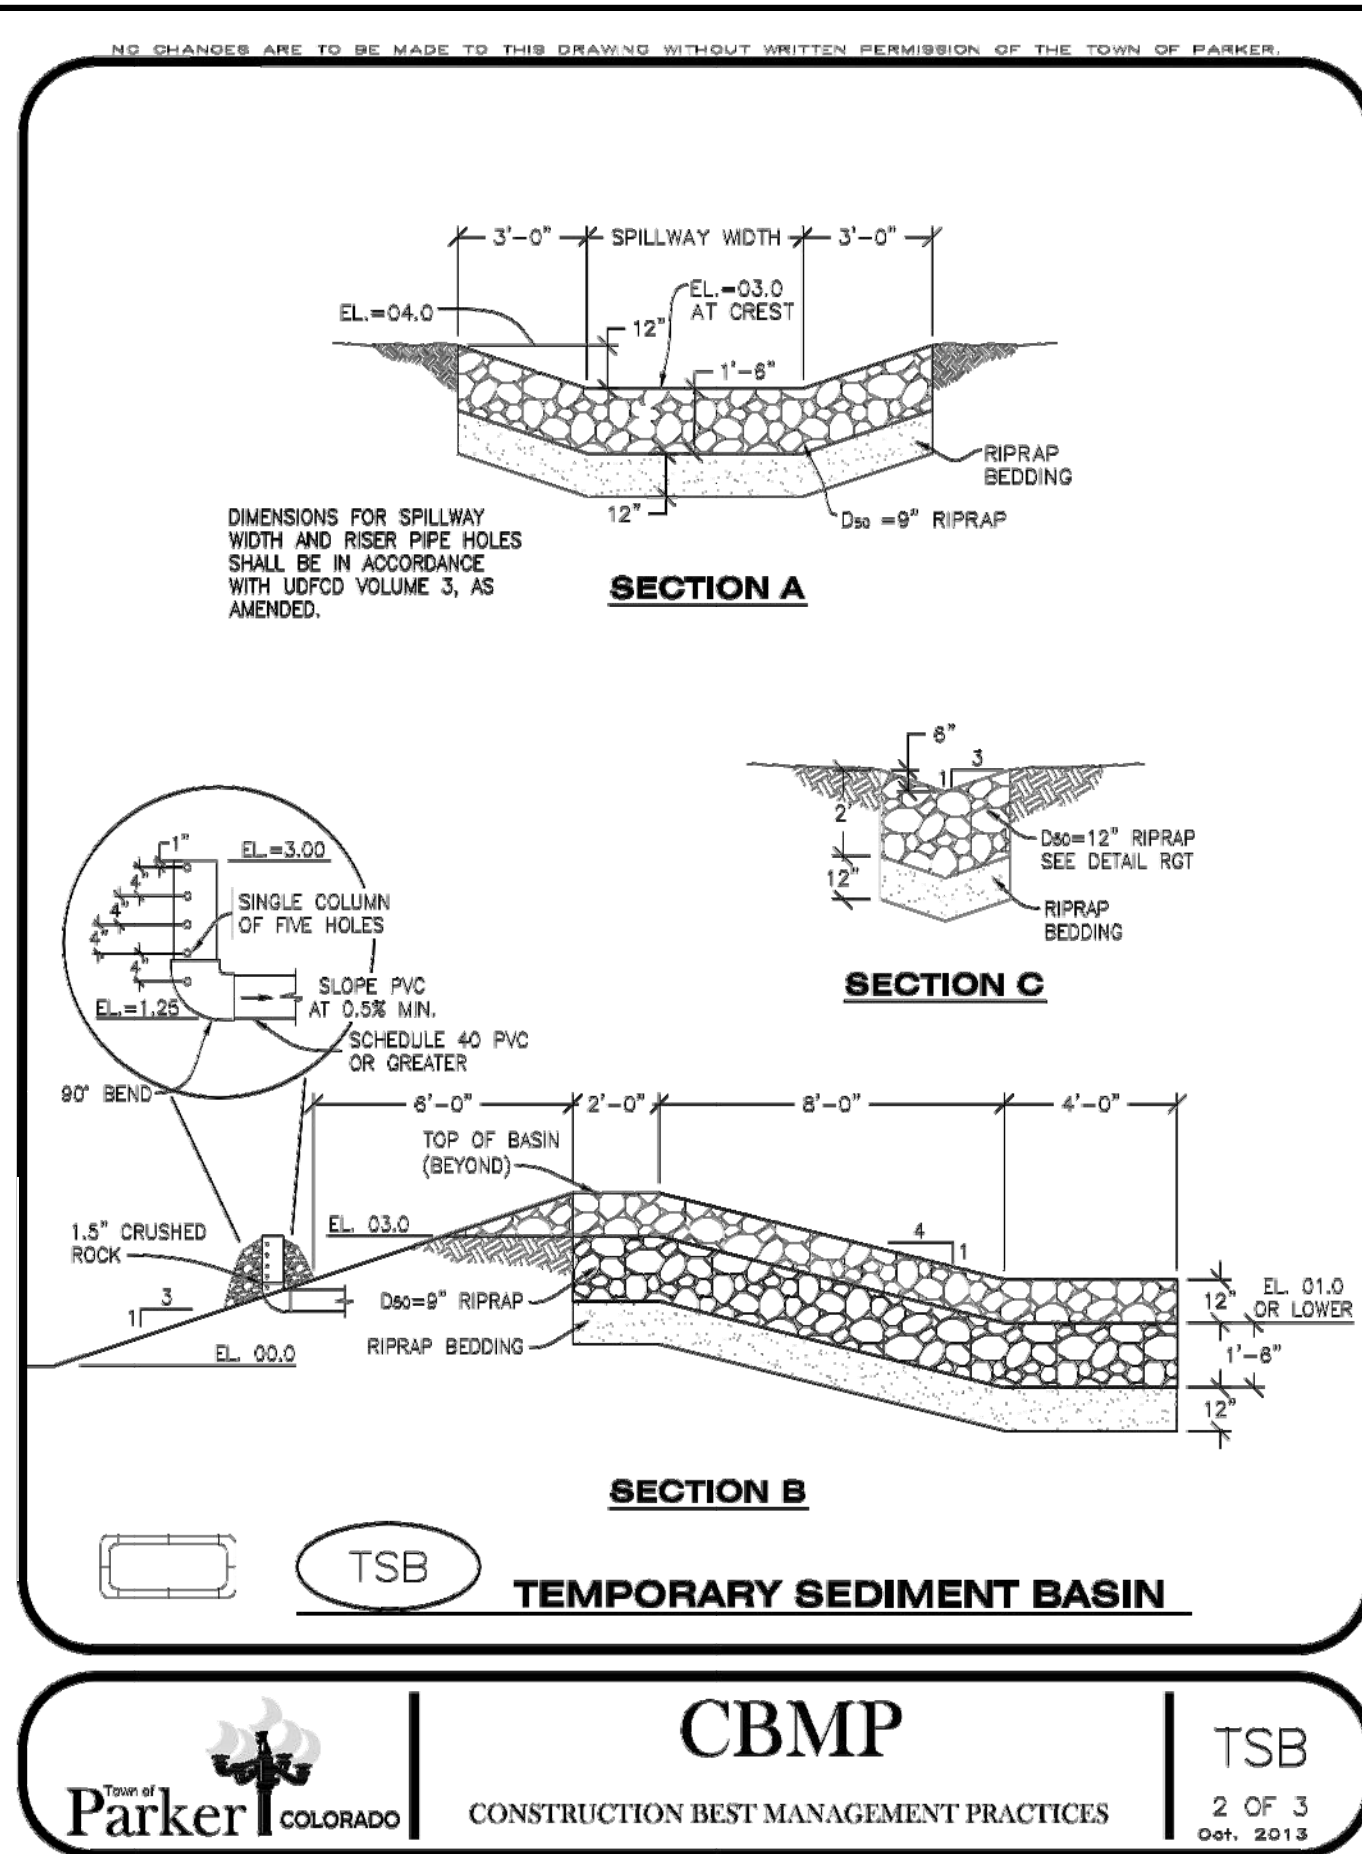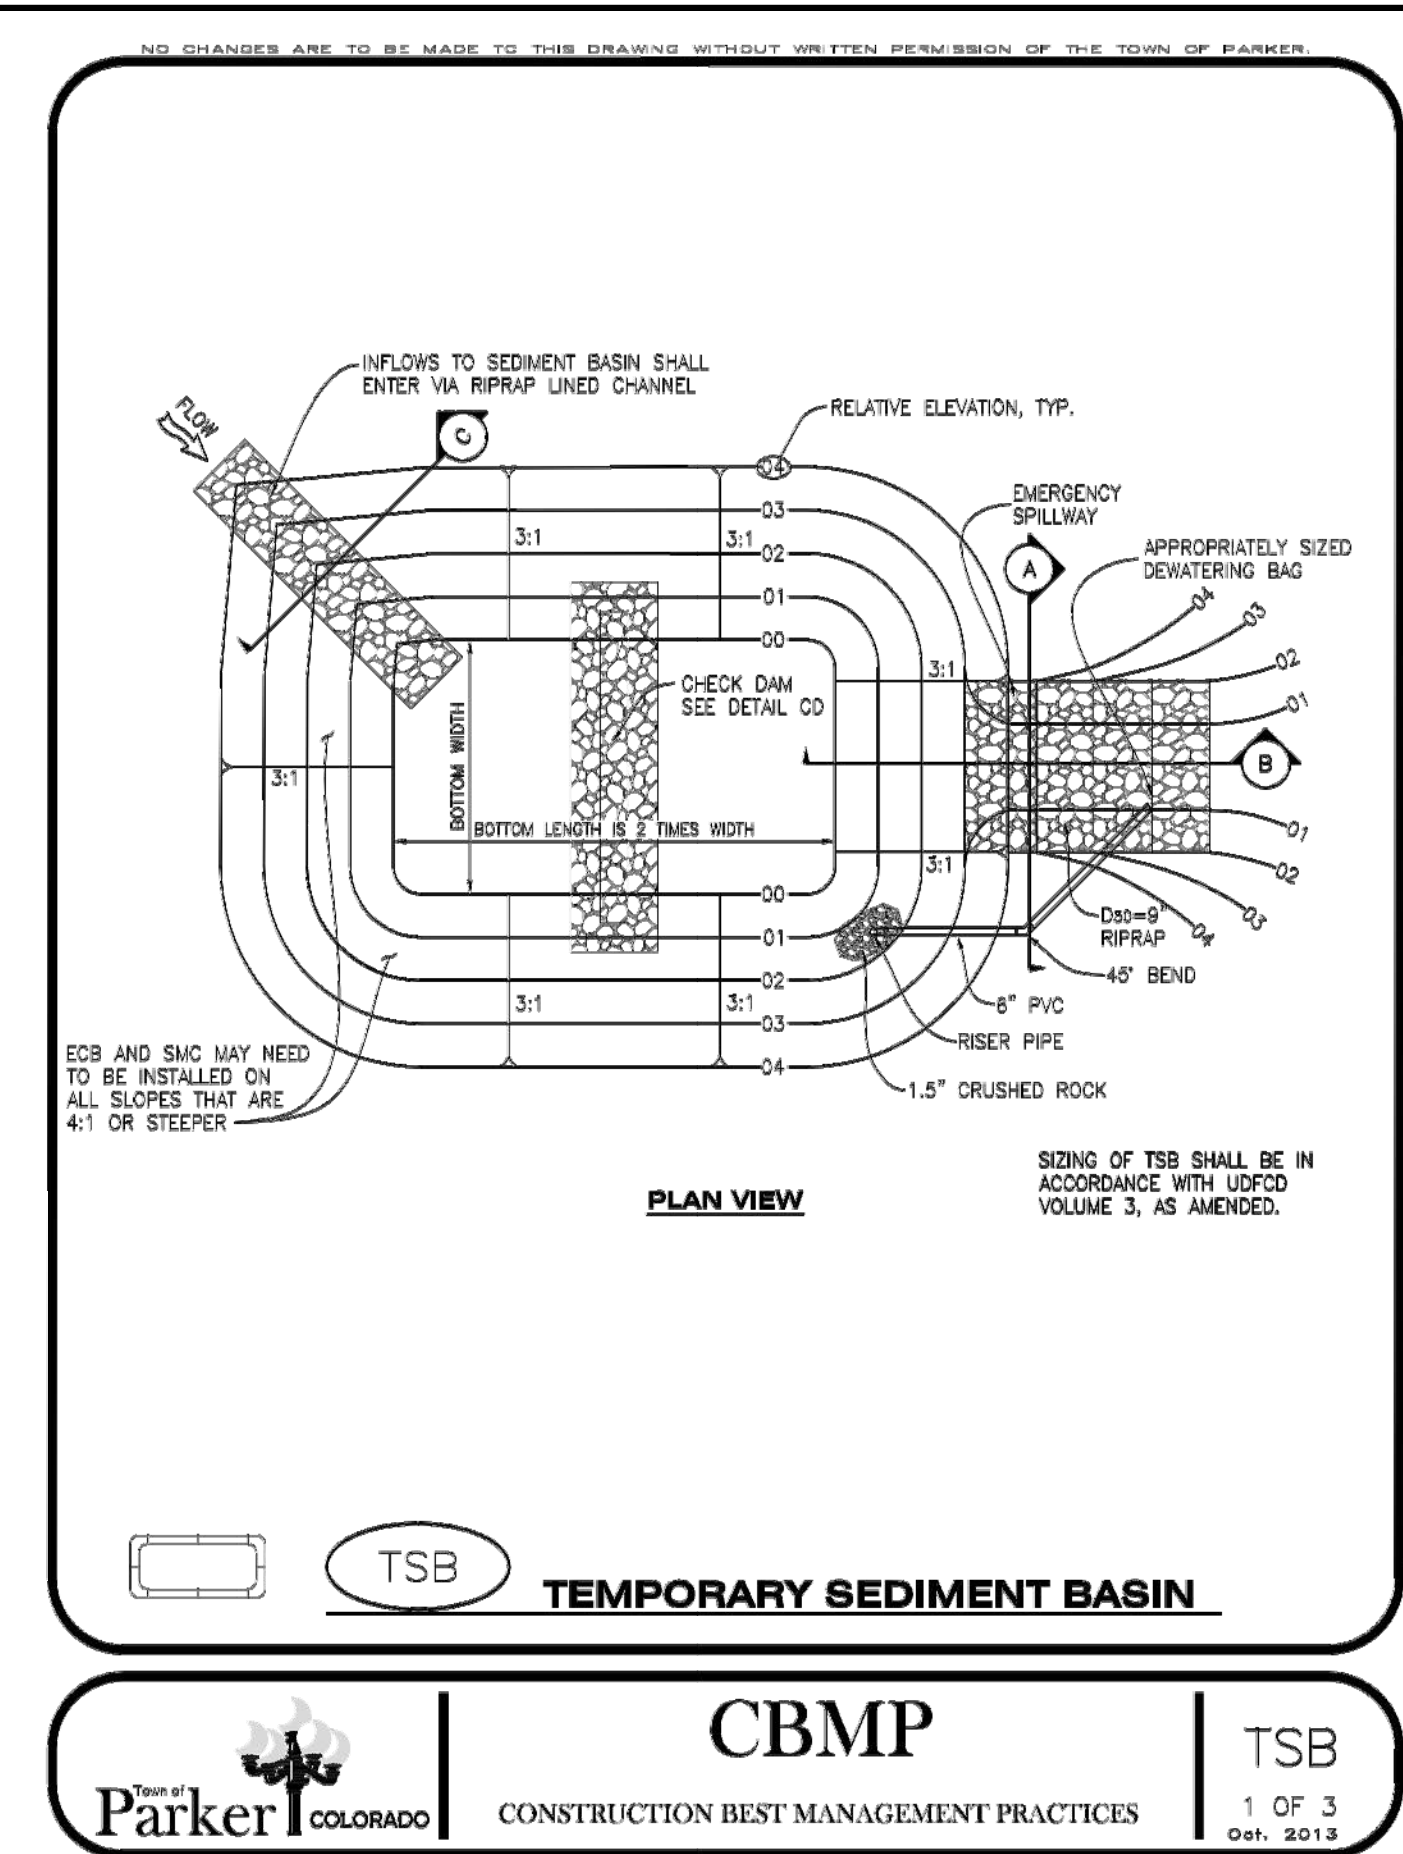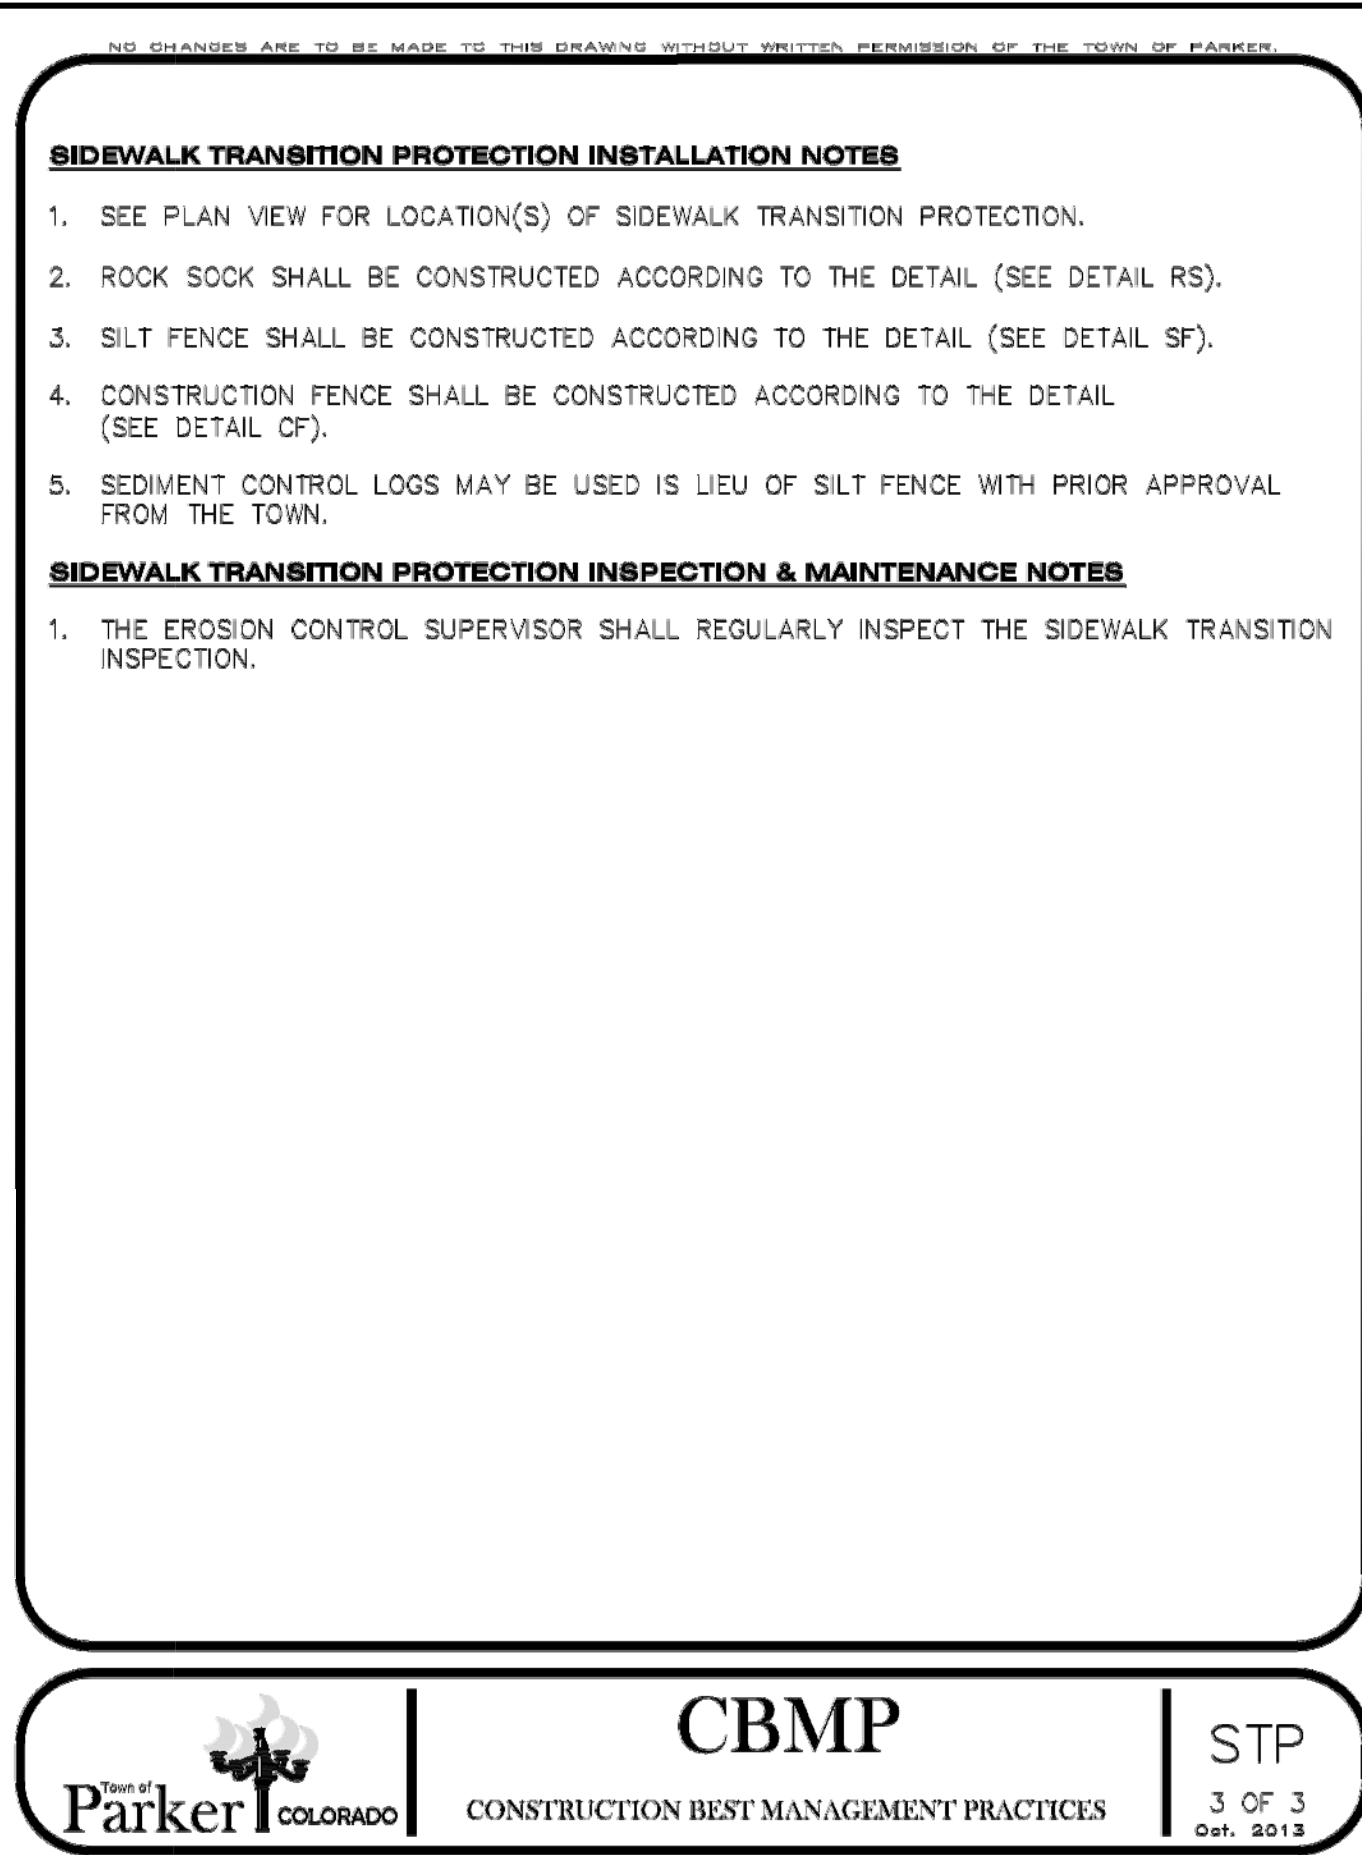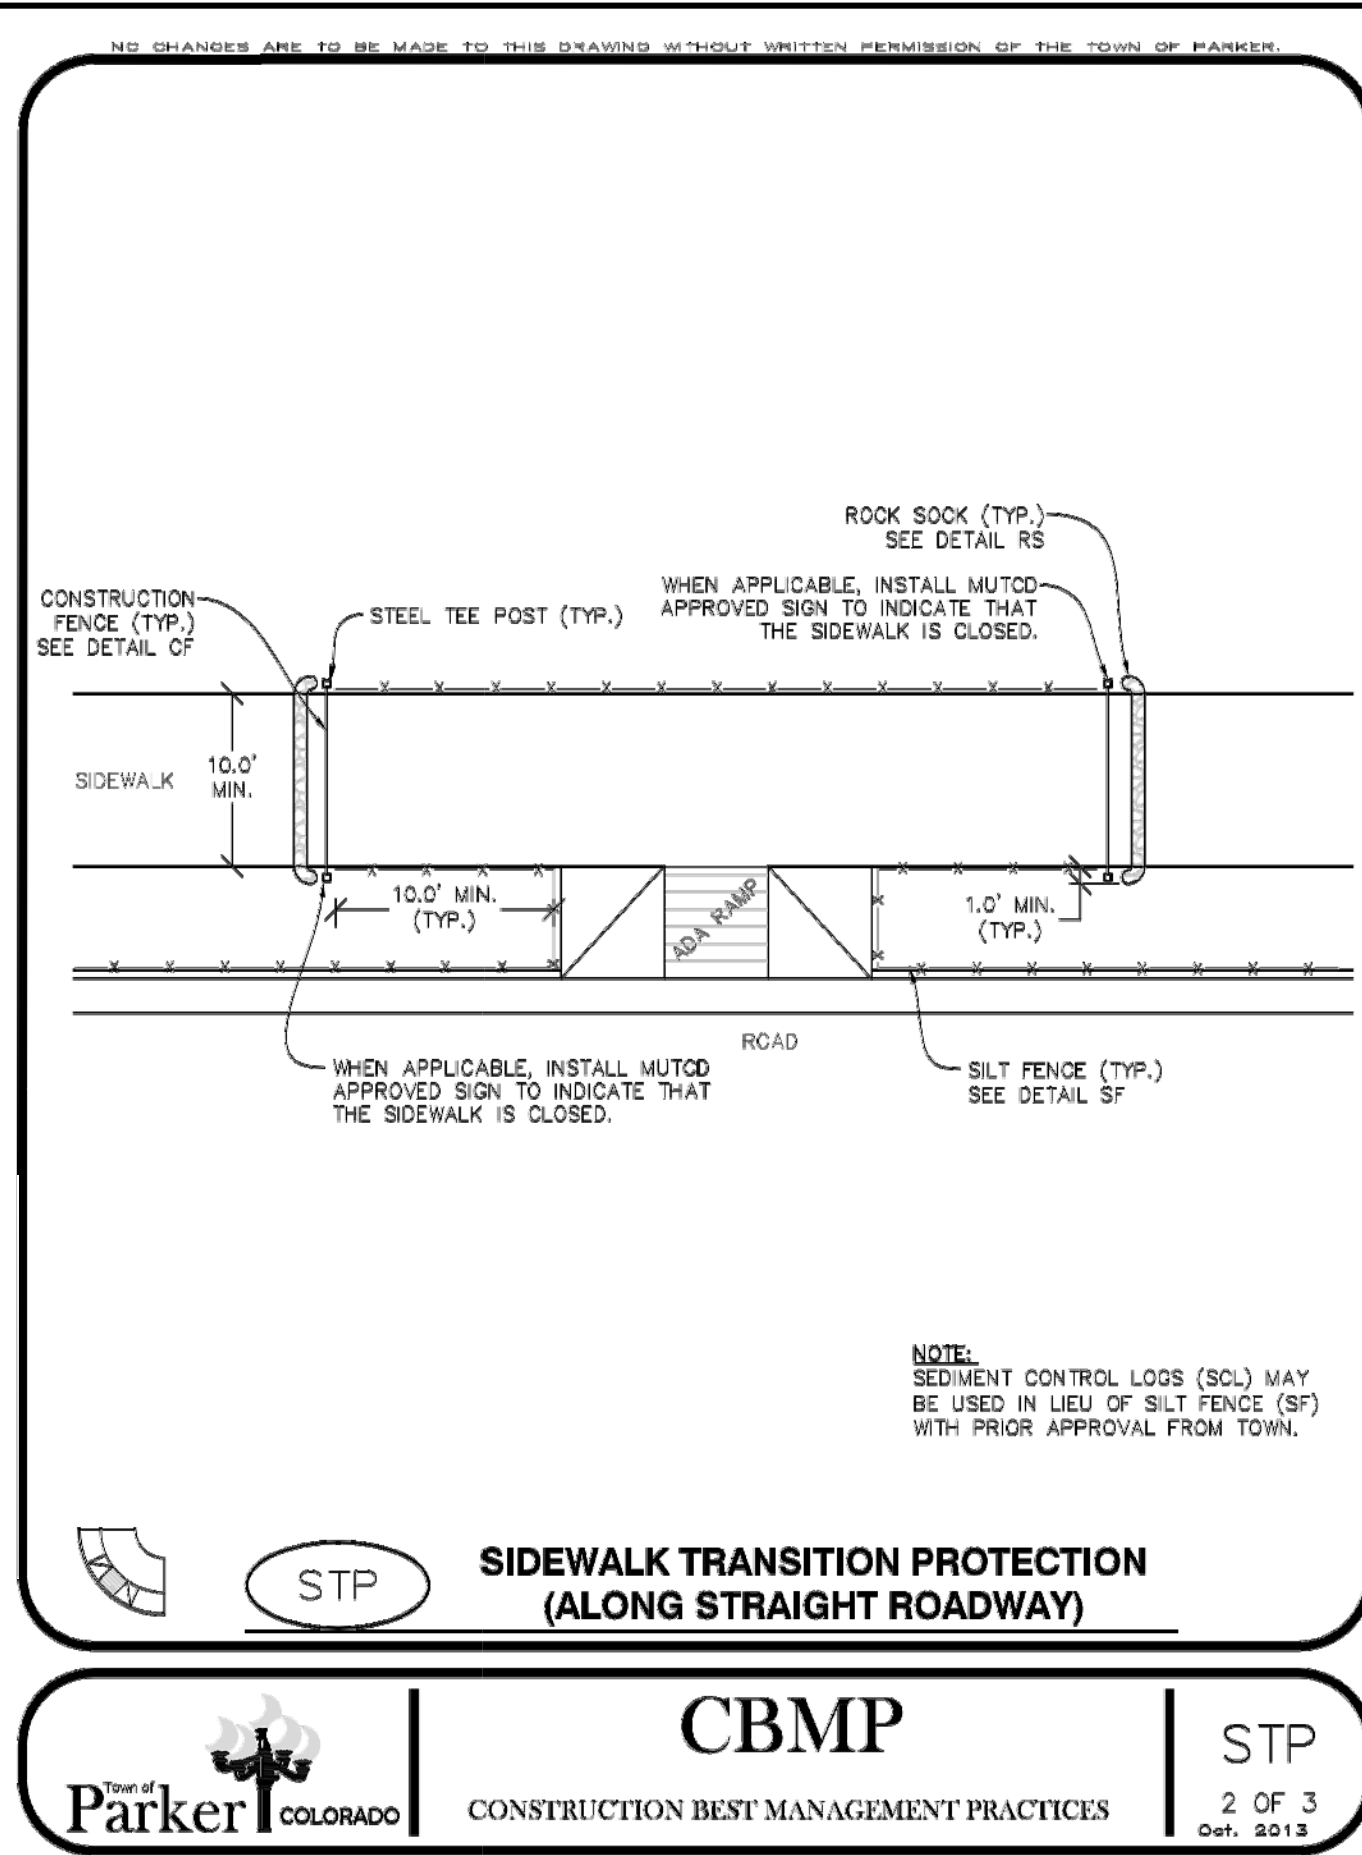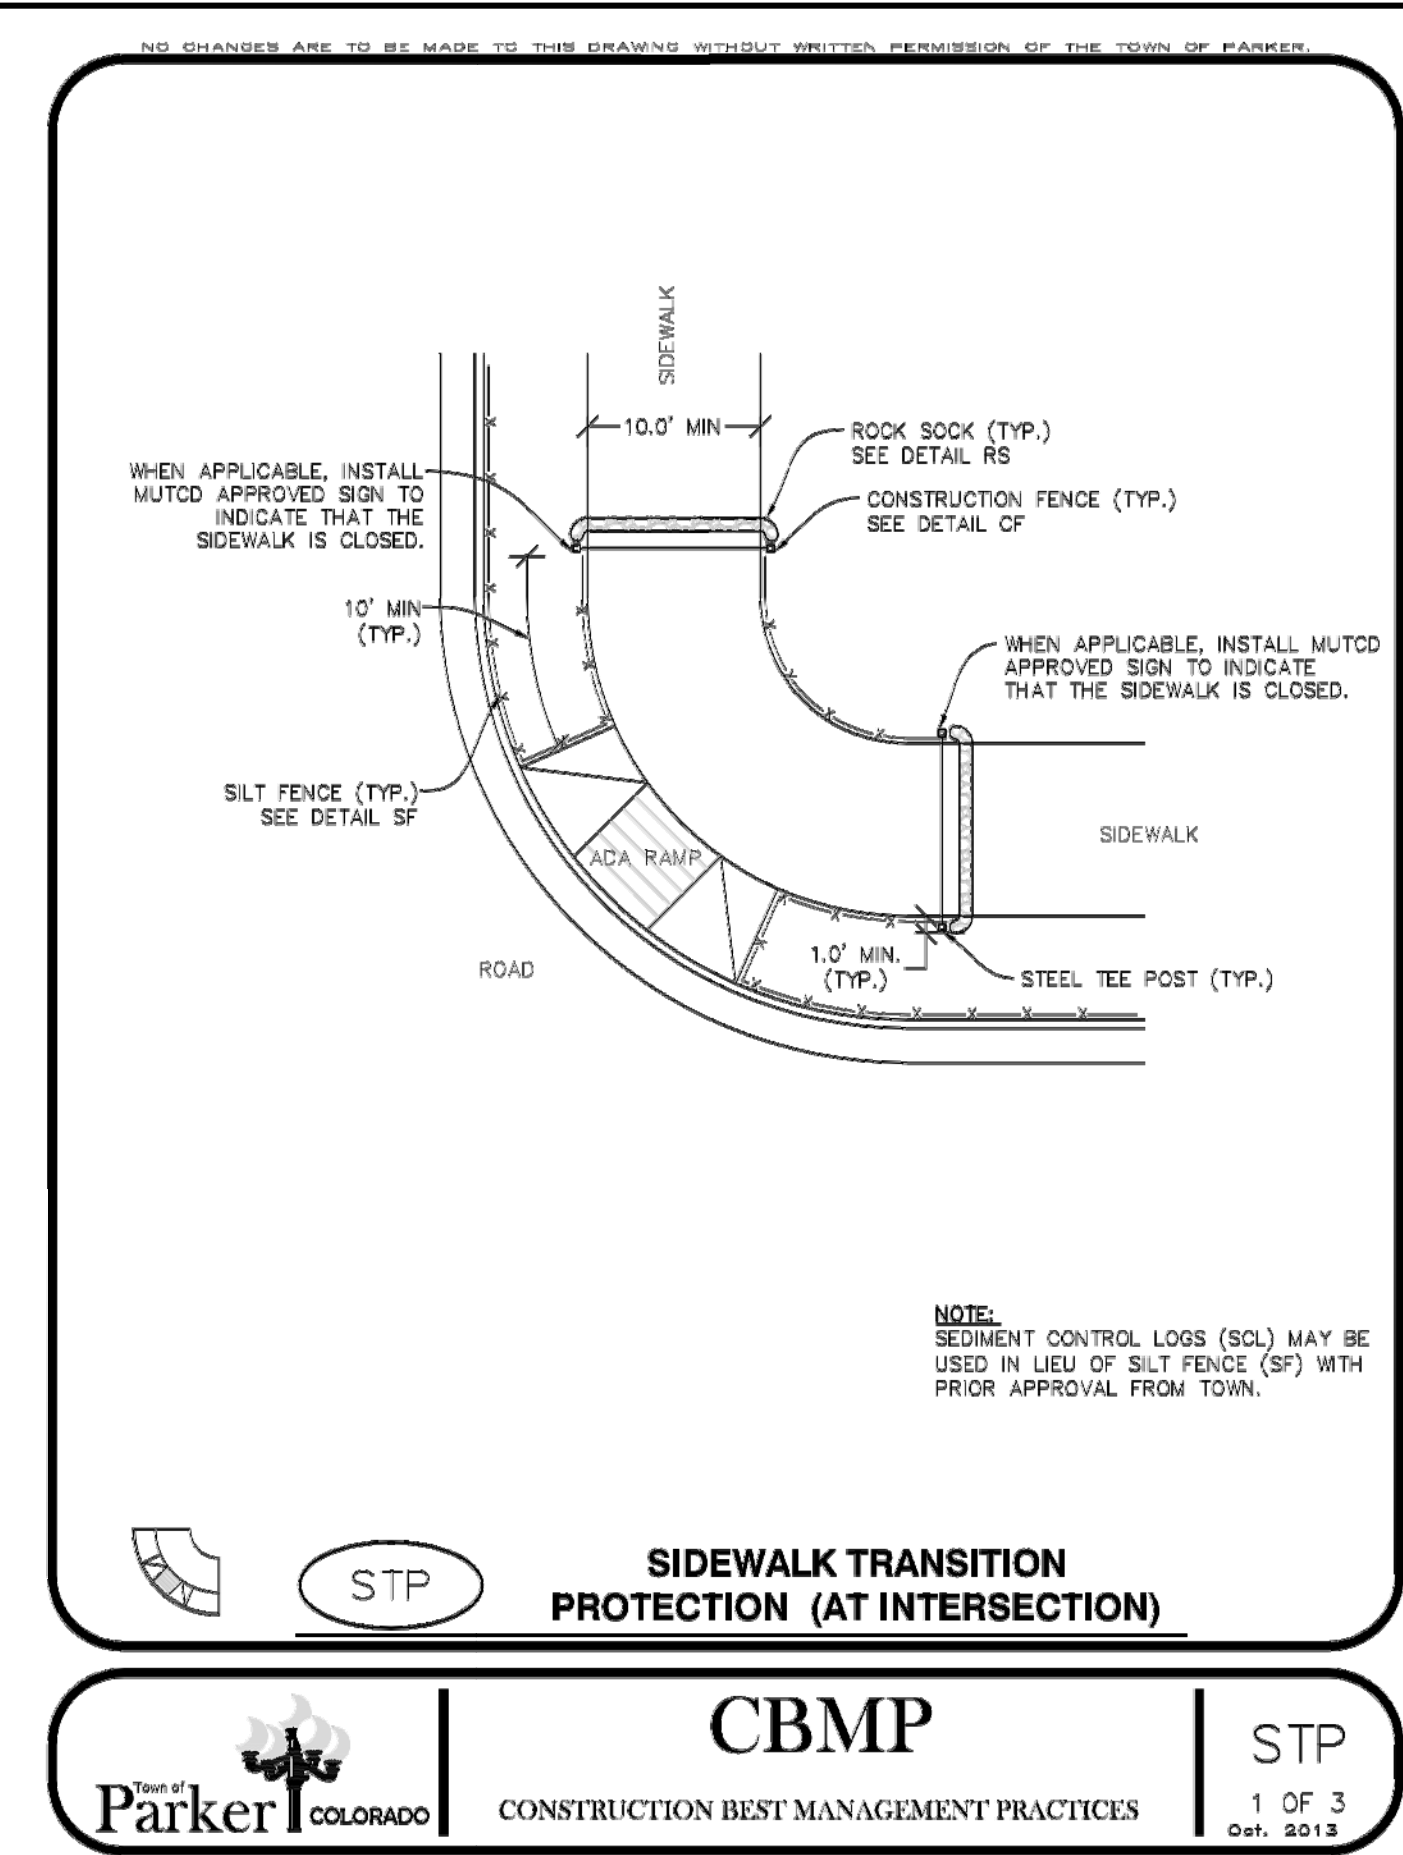

| NO.      | DATE | DESCRIPTION       |
|----------|------|-------------------|
| 08/31/18 |      | FOURTH SUBMITTAL  |
| 05/25/18 |      | THIRD SUBMITTAL   |
| 03/19/18 |      | PMSD SUBMITTAL    |
| 02/28/18 |      | SECOND SUBMITTAL  |
| 10/24/17 |      | INITIAL SUBMITTAL |
|          |      | DATE              |

|   |  |
|---|--|
| <b>CBMP DETAILS</b>   |  |
| PARKER POINTE<br>LOTS 1 THRU 15 AND TRACTS A AND B, PARKER POINTE FILING NO. 1<br>SOUTHEAST CORNER PARKER ROAD AND STROH ROAD<br>PARKER, COLORADO |  |



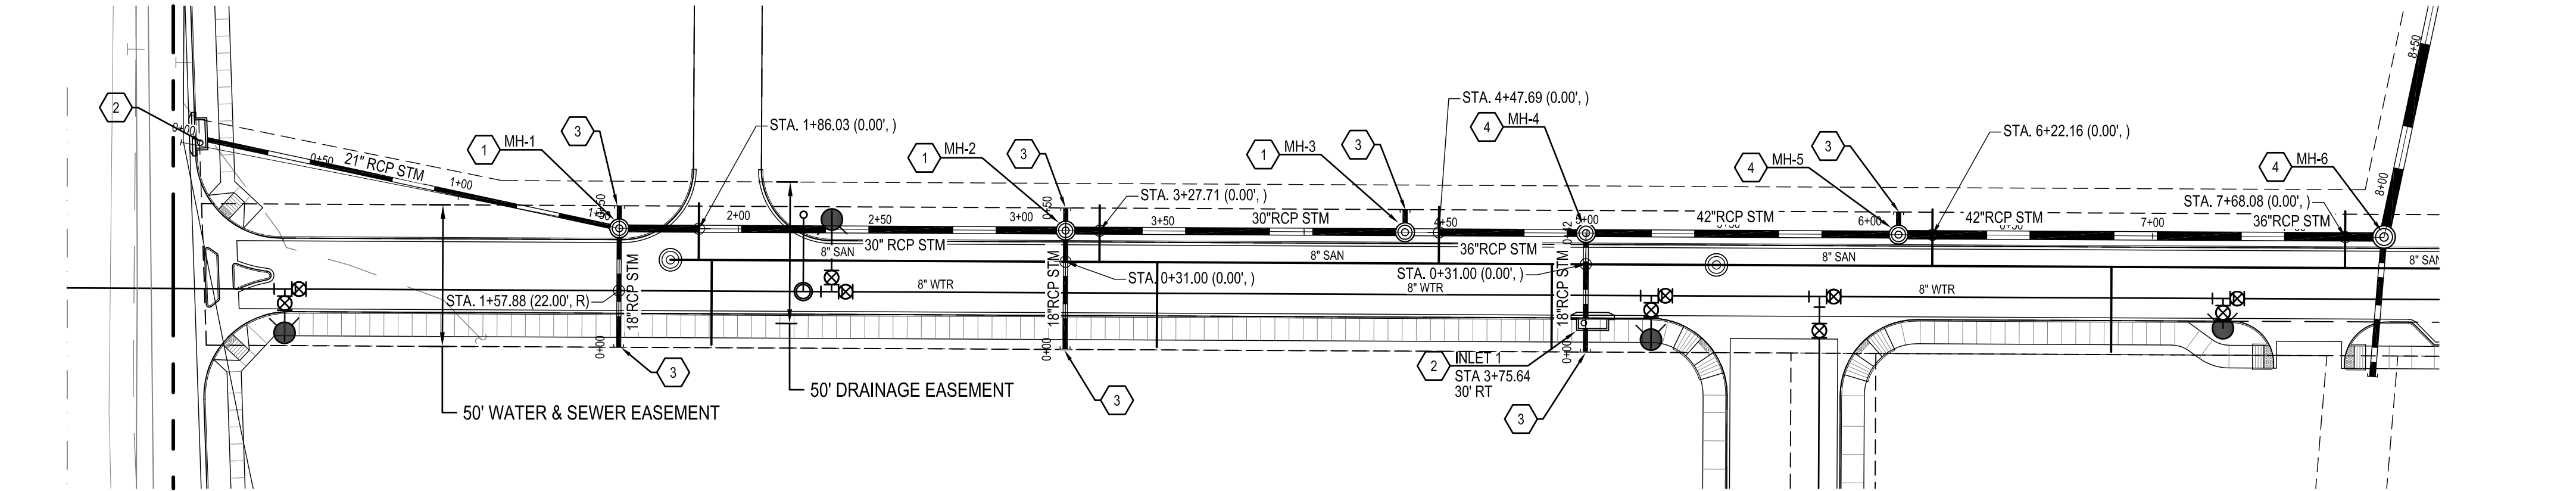

### CONSTRUCTION NOTES

- 1 CONSTRUCT 5' DIAMETER MANHOLE. SEE SHEET C4.90.
- 2 CONSTRUCT 10' TYPE R INLET. SEE SHEET C4.91.
- 3 STUB 18" RCP FOR THE FUTURE CONNECTION. PLUG AND MARK FOR FUTURE CONNECTION.
- 4 CONSTRUCT 6' DIAMETER MANHOLE. SEE SHEET C4.90.

CALL UTILITY NOTIFICATION  
CENTER OF COLORADO  
1-800-922-1987  
CALL 2-BUSINESS DAYS IN ADVANCE  
BEFORE YOU DIG, GRADE, OR EXCAVATE  
FOR THE MARKING OF UNDERGROUND  
MEMBER UTILITIES.

CAUTION: NOTICE TO CONTRACTOR THE CONTRACTOR IS SPECIFICALLY CAUTIONED THAT THE LOCATION AND/OR ELEVATION OF EXISTING UTILITIES AS SHOWN ON THESE PLANS IS BASED ON RECORDS OF THE VARIOUS UTILITY COMPANIES AND, WHERE POSSIBLE, MEASUREMENTS TAKEN IN THE FIELD. THE INFORMATION IS NOT TO BE RELIED ON AS BEING EXACT OR COMPLETE. THE CONTRACTOR MUST CALL THE LOCAL UTILITY LOCATION CENTER AT LEAST 48 HOURS BEFORE ANY EXCAVATION TO REQUEST EXACT FIELD LOCATIONS OF THE UTILITIES. IT SHALL BE THE RESPONSIBILITY OF THE CONTRACTOR TO RELOCATE ALL EXISTING UTILITIES WHICH CONFLICT WITH THE PROPOSED IMPROVEMENTS SHOWN ON THE PLANS.

### UTILITY NOTES

1. ROADWAY DIMENSIONS ARE FROM FL-FL. 1-FOOT PAN IS PROPOSED ONSITE.
2. ALL UTILITY CONSTRUCTION SHALL CONFORM TO PARKER WATER AND SANITATION DISTRICT AND CRITERIA REFERENCE. LOCAL AGENCY INFRASTRUCTURE DESIGN AND CONSTRUCTION STANDARDS.
3. ALL MATERIALS AND WORKMANSHIP SHALL BE SUBJECT TO INSPECTION BY THE PARKER WATER AND SANITATION DISTRICT THE DISTRICT RESERVES THE RIGHT TO ACCEPT OR REJECT ANY SUCH MATERIALS AND WORKMANSHIP THAT DOES NOT CONFORM TO ITS STANDARDS AND SPECIFICATIONS.
4. THE CONTRACTOR SHALL NOTIFY THE TOWN OF PARKER PUBLIC WORKS AND PARKER WATER AND SANITATION DISTRICT A MINIMUM OF 48 HOURS AND A MAXIMUM OF 96 HOURS PRIOR TO STARTING CONSTRUCTION.
5. THE CONTRACTOR IS RESPONSIBLE FOR LOCATING THE HORIZONTAL AND VERTICAL LOCATION OF ALL EXISTING UTILITIES. EXISTING UTILITIES SHOWN ON THIS PLANS ARE BASED ON THE BEST AVAILABLE INFORMATION AT THE TIME OF DESIGN AND DO NOT REFLECT A COMPLETE SURVEY OF EXISTING UTILITIES. CONTACT THE ENGINEER WITH DISCREPANCIES.
6. CONTRACTOR SHALL VERIFY THE STUB TIE IN ELEVATION PRIOR TO START OF CONSTRUCTION. THE ELEVATION OF THE STUB SHALL BE COORDINATED WITH THE ENGINEER PRIOR TO SANITARY SEWER CONSTRUCTION.
7. SAWCUT OF EXISTING STREETS SHALL BE IN CONFORMANCE WITH TOWN STANDARDS. CUTS SHALL STRAIGHT WITH CLEAN EDGES. REMOVE EXISTING CURB AND GUTTER TO NEAREST JOINT RETURN ALONG EXISTING LINE AND GRADE.
8. THE OWNER AND OR THEIR REPRESENTATIVE SHALL BE RESPONSIBLE FOR COORDINATION WITH EXISTING FRANCHISE UTILITIES TO INCLUDE COMCAST, XCEL, CENTURY LINK OR OWNERS OF EXISTING DRY UTILITY LINES.
9. EXISTING UTILITY SURFACE APPURTENANCES SHALL BE RAISED TO FINISHED GRADE, THIS INCLUDES BUT IS NOT LIMITED TO MANHOLE LIDS, VALVE COVERS.
10. SITE SURVEY IS PROVIDED BY ESC DATED 2-8-2016.
11. THE CONTRACTOR SHALL HAVE AN APPROVED SET OF CONSTRUCTION PLANS ON SITE AT ALL TIMES. THE CONTRACTOR IS RESPONSIBLE FOR OBTAINING ALL NECESSARY PERMITS FOR THE CONSTRUCTION, NOTIFYING AND SCHEDULING LOCAL AGENCIES INSPECTIONS.
12. ALL PIPE LENGTHS ARE MEASURED FROM CENTER OF MANHOLE AND FLOWLINE X CENTER OF INLETS.
13. ELEVATIONS ARE FINISHED GRADE ELEVATION UNLESS OTHER WISE NOTED.

### BENCHMARK



BENCHMARK: DOUGLAS COUNTY SURVEY CONTROL MONUMENT TT15A - 3" DIAMETER DOUGLAS COUNTY GIS ALUMINUM CAP AT THE NE CORNER OF STROH ROAD AND SOUTH PARKER ROAD (US HIGHWAY 53)  
ELEVATION: 5970.79 FEET (NAVD 1988 DATUM)

THE TOWN OF PARKER REVIEW CONSTITUTES GENERAL COMPLIANCE WITH THE TOWN'S STANDARDS AND APPROVED VARIANCES, SUBJECT TO THESE PLANS BEING STAMPED, SIGNED, AND DATED BY THE PROFESSIONAL ENGINEER OF RECORD. REVIEW BY THE TOWN DOES NOT CONSTITUTE APPROVAL OF THE PLAN DESIGN OR ACCURACY AND CORRECTNESS OF ENGINEERING CALCULATIONS. ERRORS IN THE DESIGN OR CALCULATIONS REMAIN THE RESPONSIBILITY OF THE REGISTERED PROFESSIONAL ENGINEER WHOSE STAMP AND SIGNATURE ARE AFFIXED TO THIS DOCUMENT.

THIS REVIEW DOES NOT CONSTITUTE APPROVAL OF ANY PRIVATE ON-SITE IMPROVEMENTS WHICH MAY BE SHOWN. CONSTRUCTION CANNOT COMMENCE UNTIL ALL REQUIRED DRAINAGE/TRAFFIC REPORT(S), FINAL DEVELOPMENT PLAN(S), SPECIAL REVIEW(S), GRADING PERMIT, AND/OR OTHER PERMITS ARE COMPLETE, APPROVED AND ON FILE WITH THE TOWN OF PARKER

TOWN OF PARKER, DIRECTOR OF ENGINEERING

WARNING  
HIGH-PRESSURE PIPELINE(S)  
EXCAVATION AND / OR CONSTRUCTION PROHIBITED  
WITHOUT COMPLIANCE WITH STATE ONE-CALL, AND  
WITHOUT WRITTEN PERMISSION FROM  
MAGELLAN PIPELINE COMPANY.

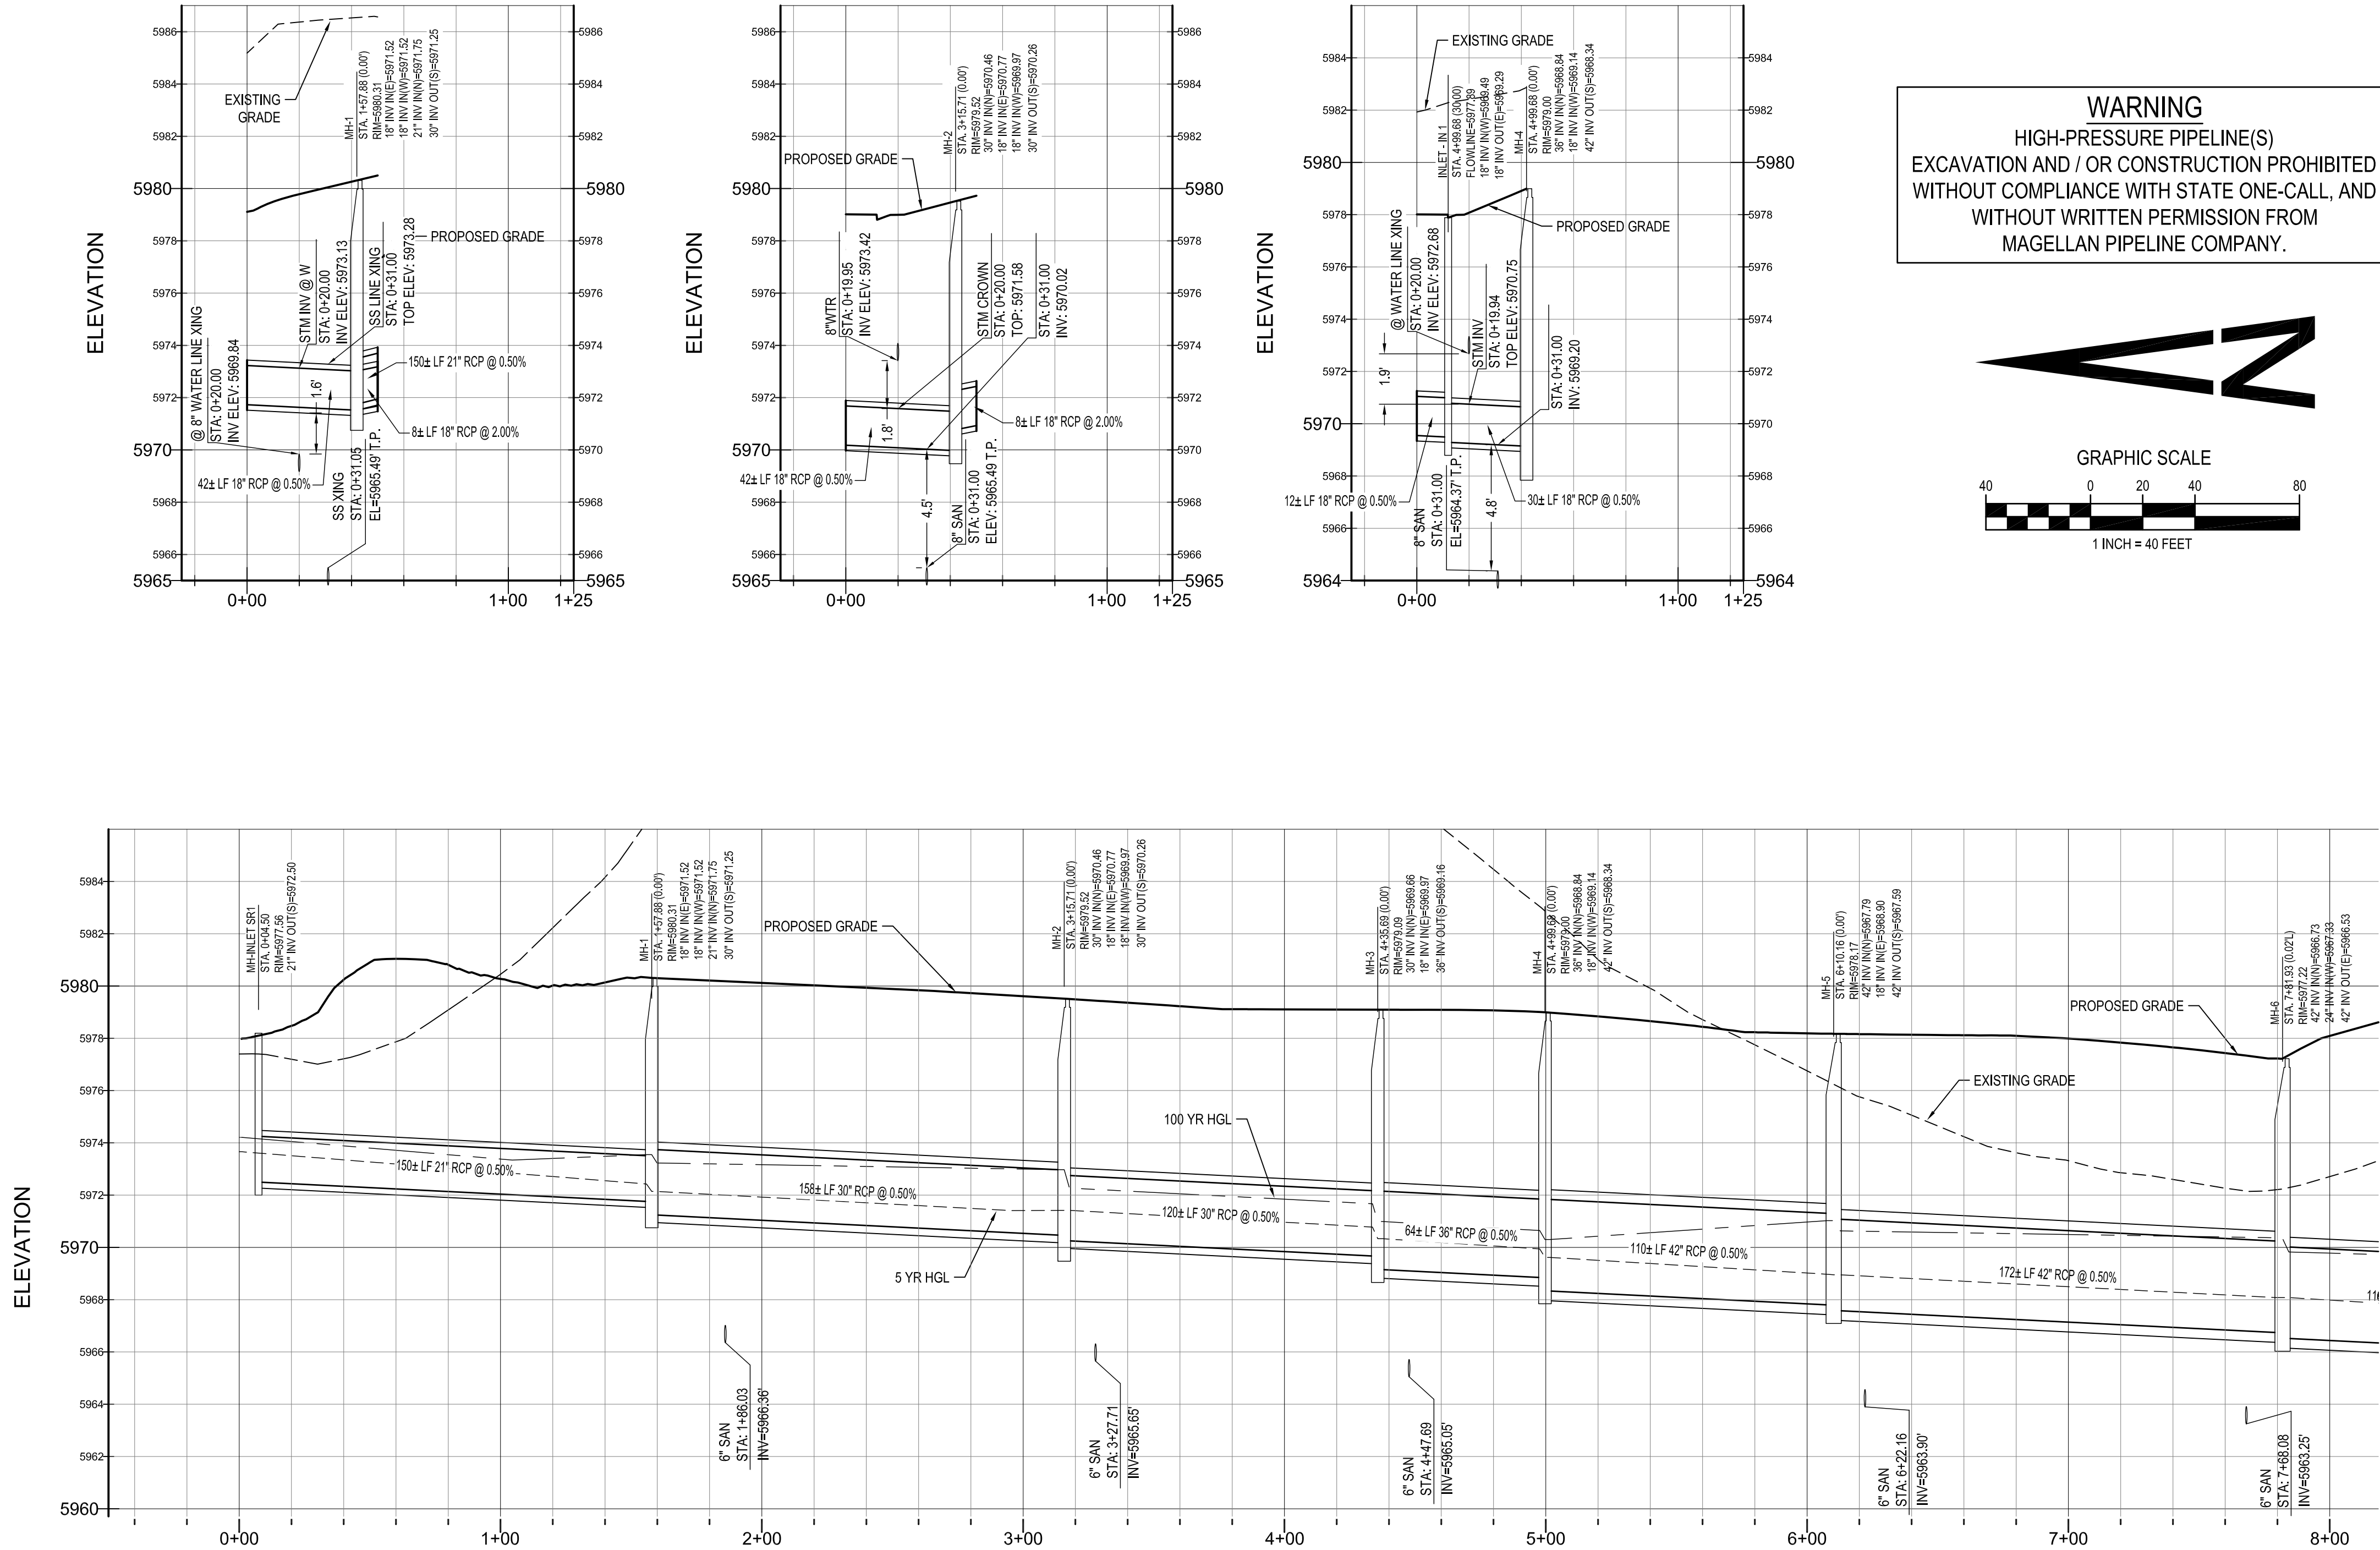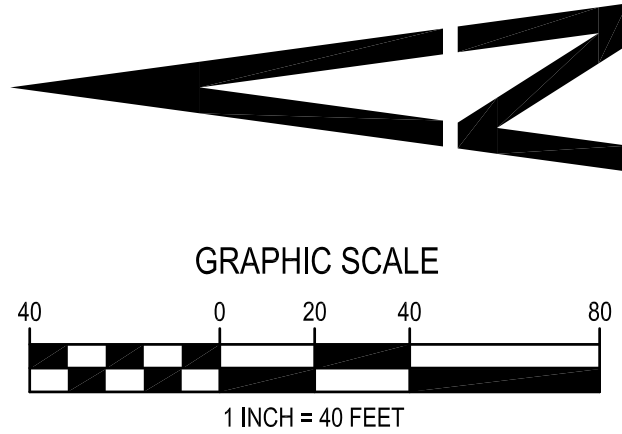

## STORM SEWER PLAN AND PROFILE

design by: JWD  
approved by: JWD  
project no.: 2015-015

date: 10/01/17

SHEET

C4.10



PREPARED UNDER THE DIRECT  
SUPERVISION OF  
JERRY W. DAVIDSON, P.E.  
COLORADO REG # 30226  
FOR AND ON BEHALF OF  
PERCEPTION DESIGN GROUP, INC.

| DATE     | DESCRIPTION       | REVISIONS |
|----------|-------------------|-----------|
| 09/31/18 | FOURTH SUBMITTAL  |           |
| 05/25/18 | THIRD SUBMITTAL   |           |
| 03/19/18 | PWSD SUBMITTAL    |           |
| 02/28/18 | SECOND SUBMITTAL  |           |
| 10/24/17 | INITIAL SUBMITTAL |           |


PARKER POINTE  
LOTS 1 THRU 15 AND TRACTS A AND B, PARKER POINTE FILING NO. 1  
SOUTHEAST CORNER PARKER ROAD AND STROH ROAD  
PARKER, COLORADO





I:\PDG-NAS\PROJECTS\2015-015 PARKER AND STROH.DWG\STORM SEWER PLANS\201-015 CDS - STORM SEWER PLAN.DWG 8/30/2018 8:50 PM

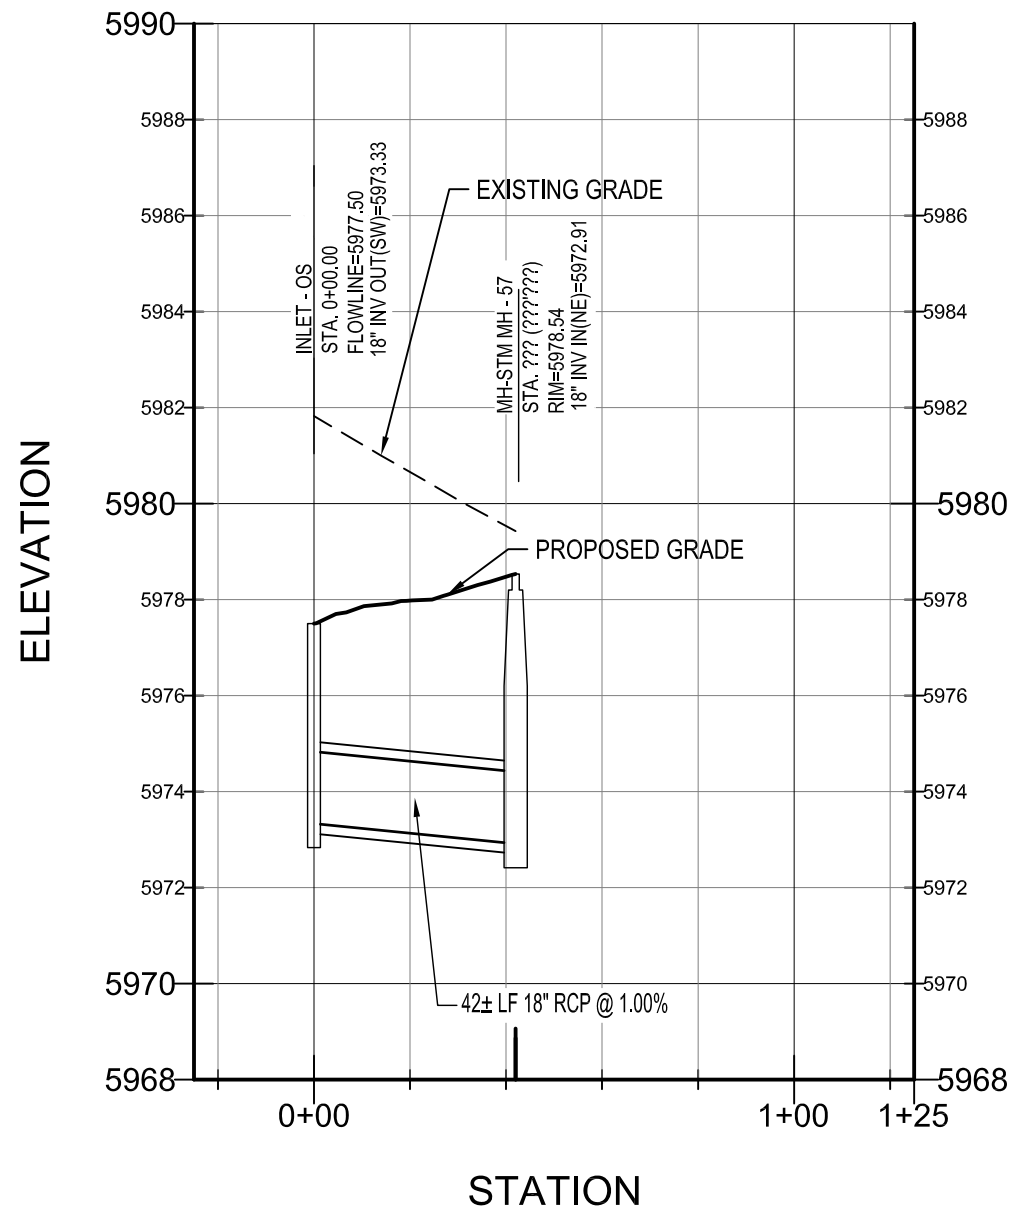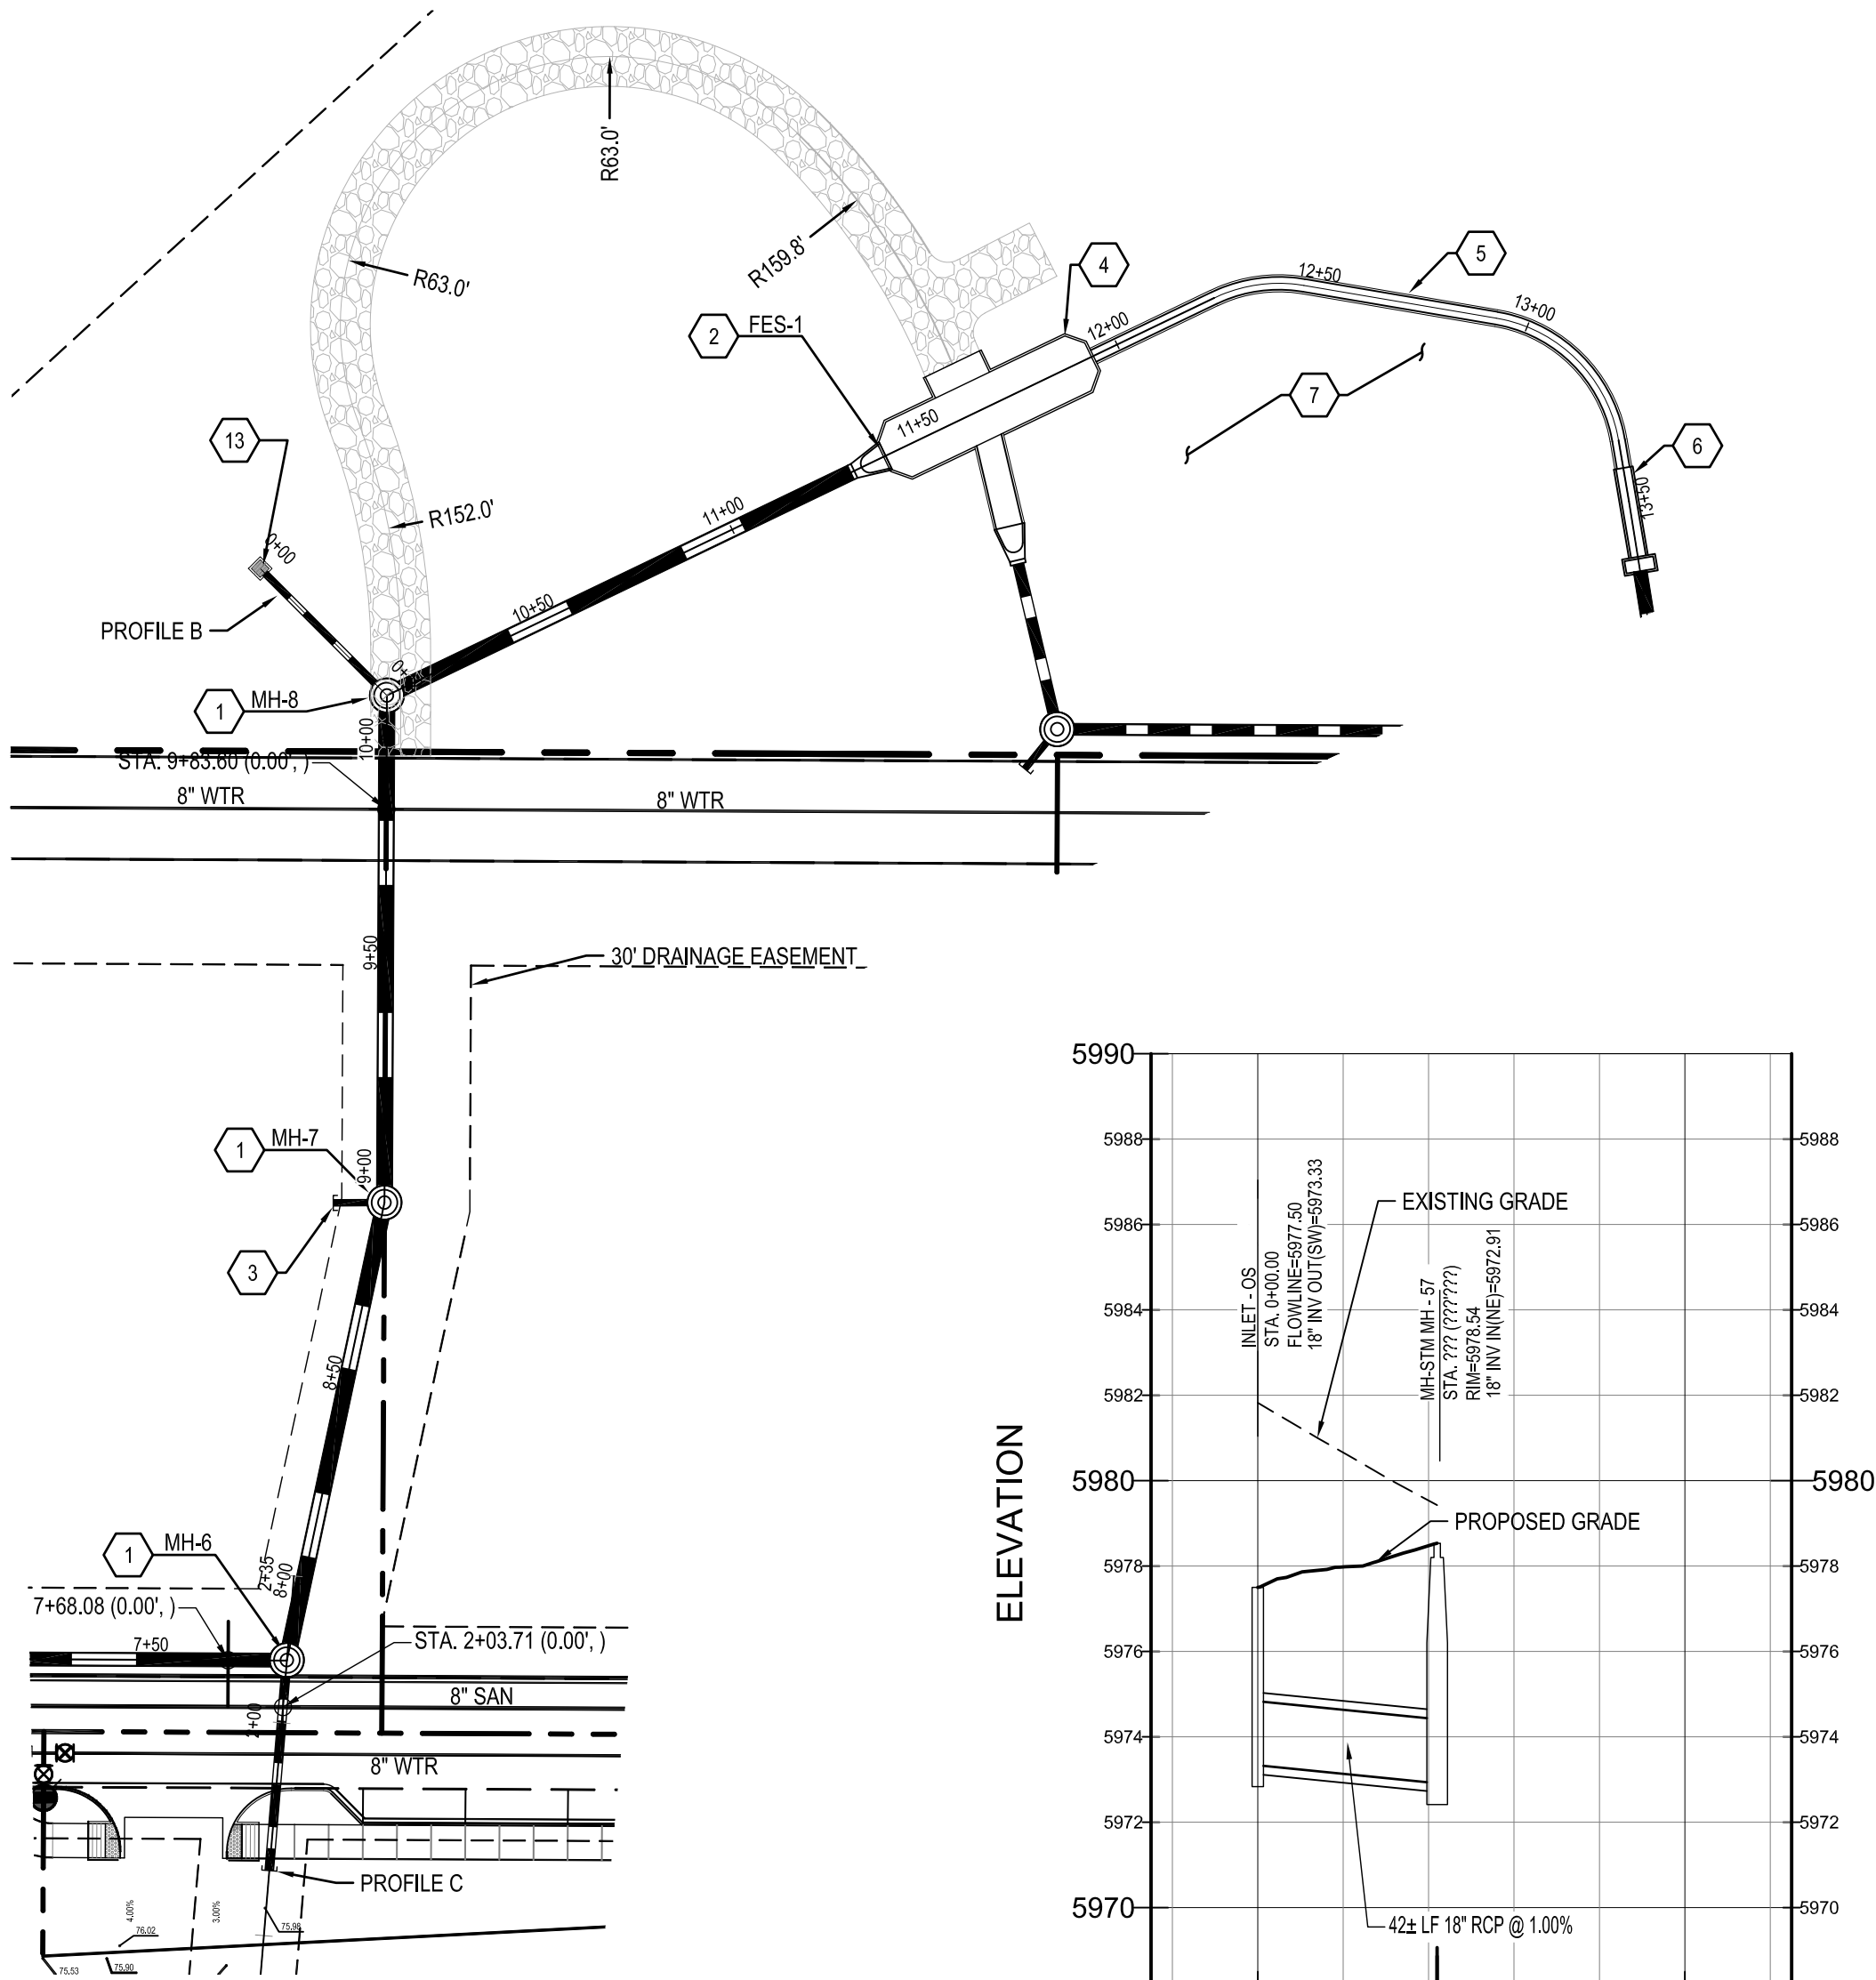

PROFILE B

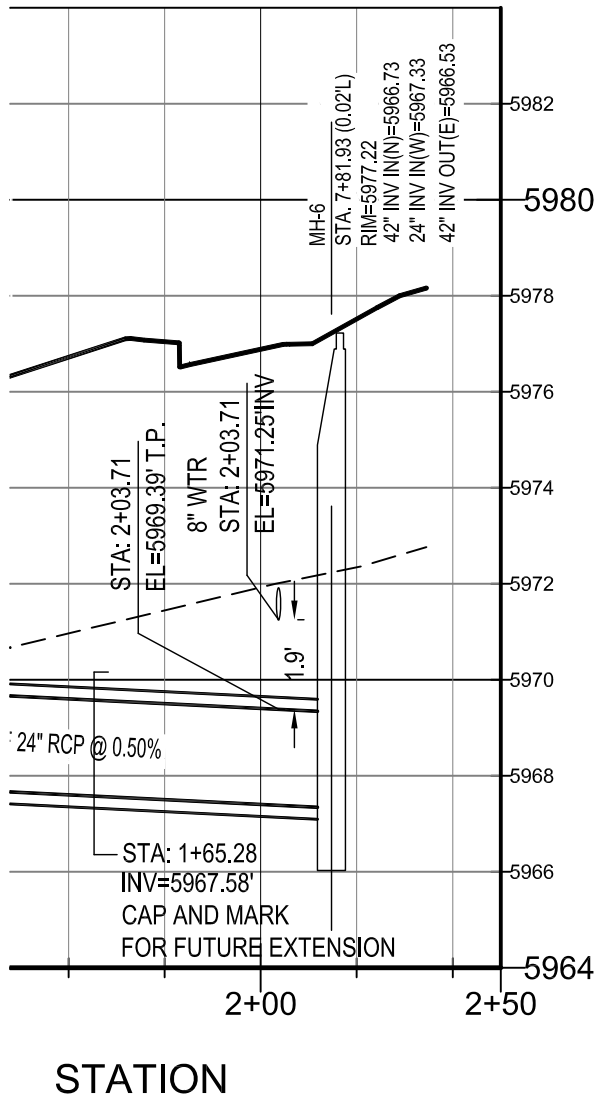

PROFILE C

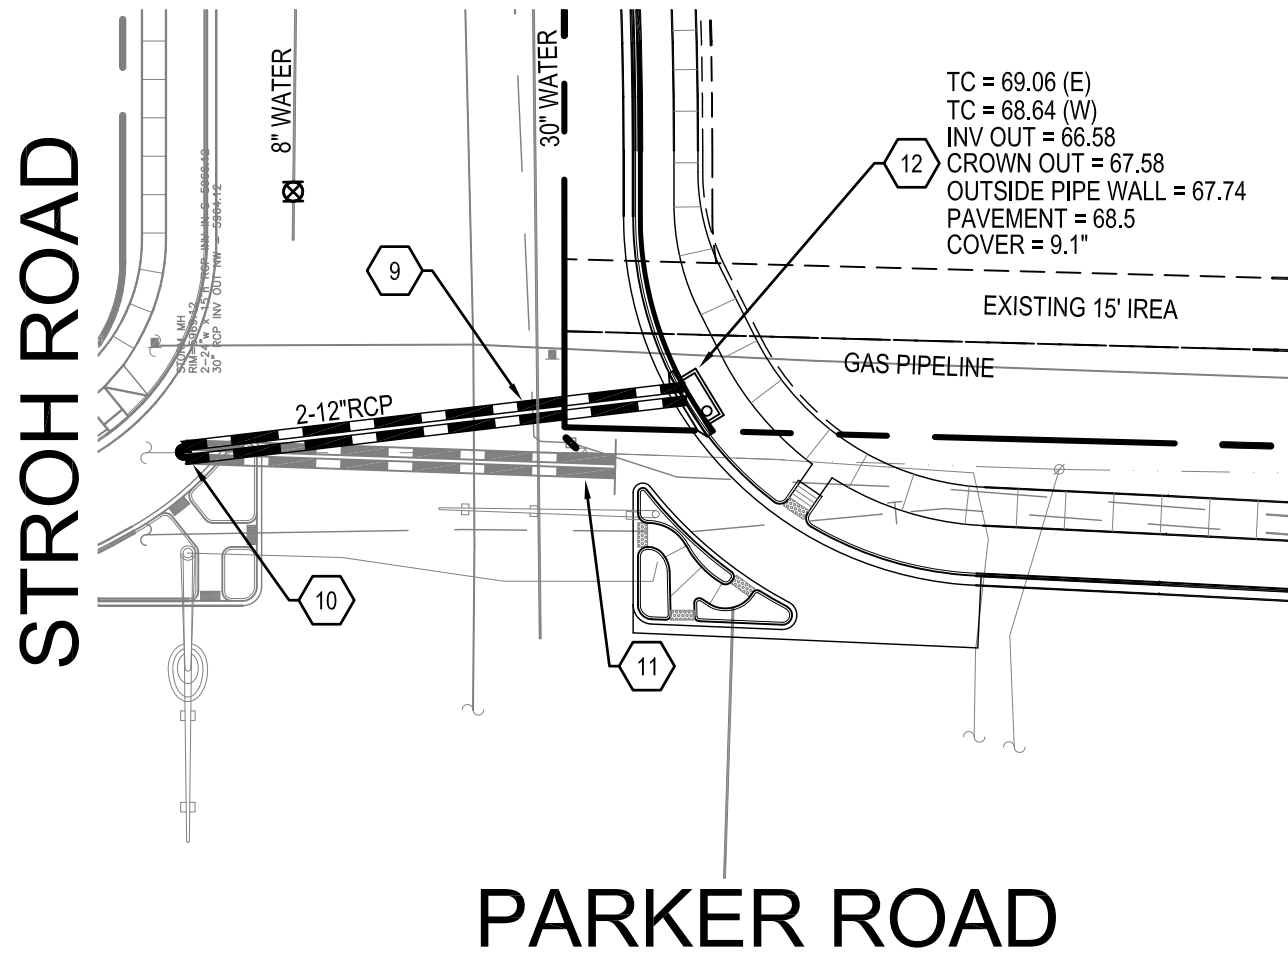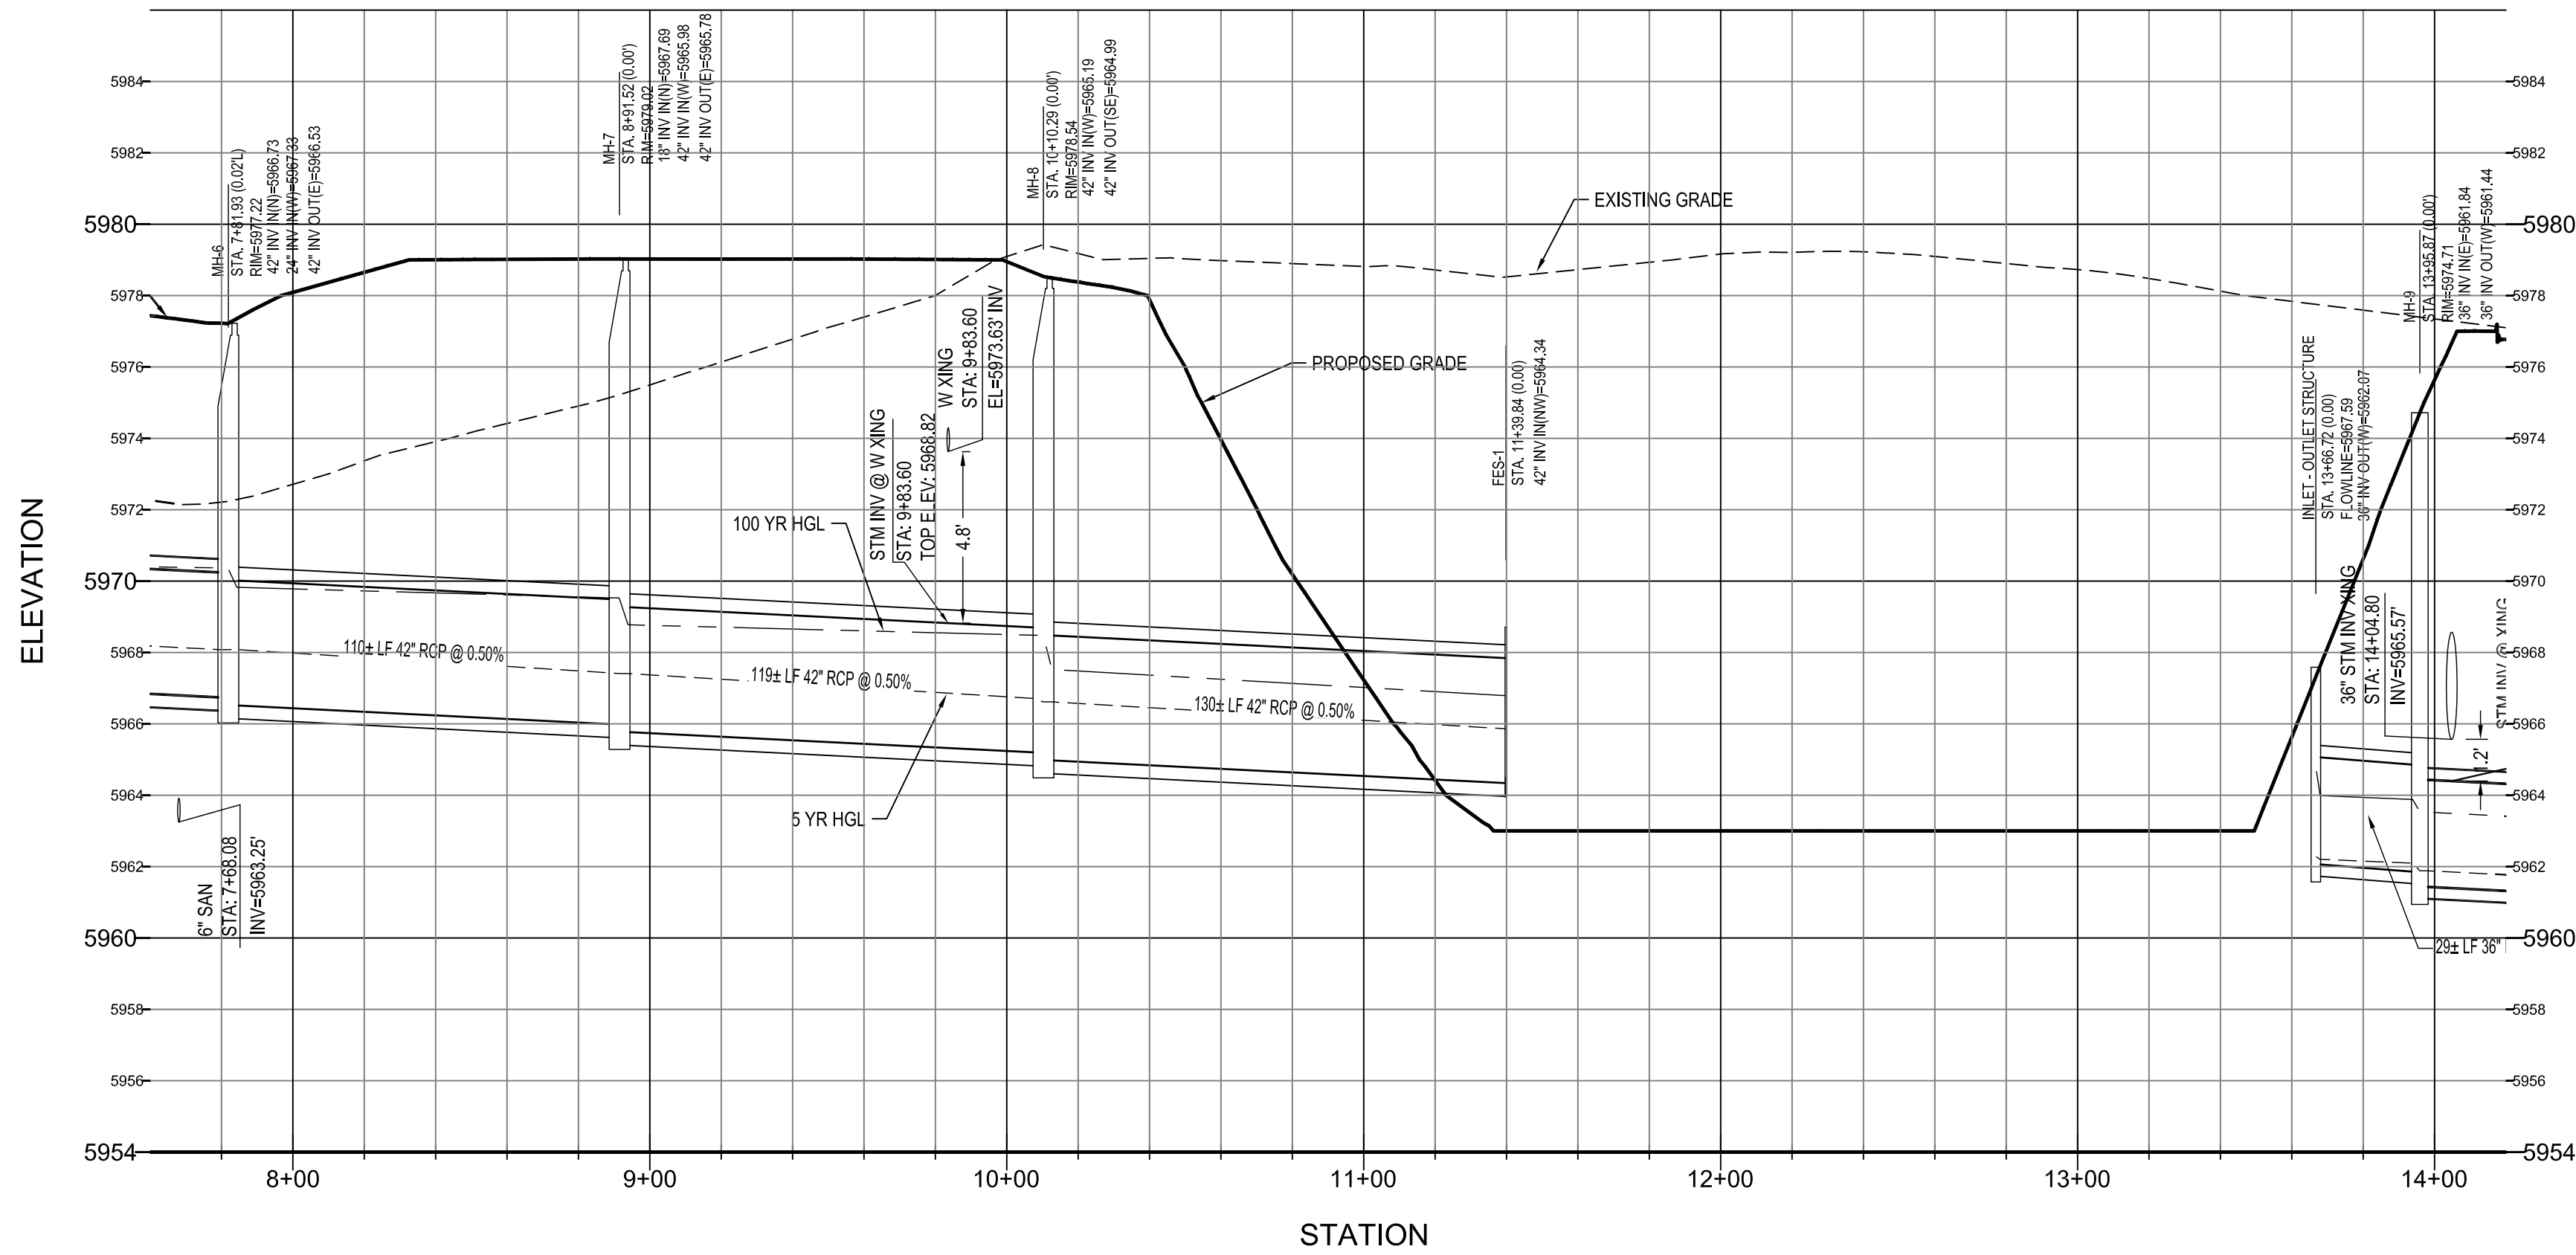

## CONSTRUCTION NOTES

1. CONSTRUCT 6' DIAMETER MANHOLE. SEE SHEET C4.90.
2. INSTALL 42" FES WITH JOINT RESTRAINTS.
3. STUB 18" RCP 8LF @ 2.00%. SEE PROFILE FOR STARTING INVERT, PLUG AND MARK FOR FUTURE CONNECTION.
4. CONSTRUCT CONCRETE FOREBAY. SEE SHEET C4.16.
5. CONSTRUCT CONCRETE LOW FLOW CHANNEL. SEE SHEET C4.15
6. CONSTRUCT OUTLET STRUCTURE. SEE SHEET C4.16.
7. SEE SHEET C4.15 FOR DETENTION POND PLAN.
8. CONSTRUCT 6' DIAMETER MANHOLE. SEE SHEET C4.90.
9. INSTALL 2-12" RCP TO NEW INLET. 104± LF @ 0.50%.
10. CONNECT TO EXISTING MANHOLE. INV IN=66.12.
11. REMOVE 2-23"X14" HERCOP.
12. CONSTRUCT 10' TYPE R INLET. SLOPE INLET TO MATCH STREET GRADE.
13. CONSTRUCT TYPE C INLET. SEE CDOT M-604-10.

CAUTION: NOTICE TO CONTRACTOR THE CONTRACTOR IS SPECIFICALLY CAUTIONED THAT THE LOCATION AND/OR ELEVATION OF EXISTING UTILITIES AS SHOWN ON THESE PLANS IS BASED ON RECORDS OF THE VARIOUS UTILITY COMPANIES AND, WHERE POSSIBLE, MEASUREMENTS TAKEN IN THE FIELD. THE INFORMATION IS NOT TO BE RELIED ON AS BEING EXACT OR COMPLETE. THE CONTRACTOR MUST CALL THE LOCAL UTILITY LOCATION CENTER AT LEAST 48 HOURS BEFORE ANY EXCAVATION TO REQUEST EXACT FIELD LOCATIONS OF THE UTILITIES. IT SHALL BE THE RESPONSIBILITY OF THE CONTRACTOR TO RELOCATE ALL EXISTING UTILITIES WHICH CONFLICT WITH THE PROPOSED IMPROVEMENTS SHOWN ON THE PLANS.

## UTILITY NOTES


1. ROADWAY DIMENSIONS ARE FROM FL-FL, 1-FOOT PAN IS PROPOSED ONSITE.
2. ALL UTILITY CONSTRUCTION SHALL CONFORM TO PARKER WATER AND SANITATION DISTRICT AND CRITERIA REFERENCE. LOCAL AGENCY INFRASTRUCTURE DESIGN AND CONSTRUCTION STANDARDS.
3. ALL MATERIALS AND WORKMANSHIP SHALL BE SUBJECT TO INSPECTION BY THE PARKER WATER AND SANITATION DISTRICT THE DISTRICT RESERVES THE RIGHT TO ACCEPT OR REJECT ANY SUCH MATERIALS AND WORKMANSHIP THAT DOES NOT CONFORM TO ITS STANDARDS AND SPECIFICATIONS.
4. THE CONTRACTOR SHALL NOTIFY THE TOWN OF PARKER PUBLIC WORKS AND PARKER WATER AND SANITATION DISTRICT A MINIMUM OF 48 HOURS AND A MAXIMUM OF 96 HOURS PRIOR TO STARTING CONSTRUCTION.
5. THE CONTRACTOR IS RESPONSIBLE FOR LOCATING THE HORIZONTAL AND VERTICAL LOCATION OF ALL EXISTING UTILITIES. EXISTING UTILITIES SHOWN ON THIS PLANS ARE BASED ON THE BEST AVAILABLE INFORMATION AT THE TIME OF DESIGN AND DO NOT REFLECT A COMPLETE SURVEY OF THE EXISTING UTILITIES. CONTACT THE ENGINEER WITH DISCREPANCIES.
6. CONTRACTOR SHALL VERIFY THE STUB TIE IN ELEVATION PRIOR TO START OF CONSTRUCTION. THE ELEVATION OF THE STUB SHALL BE COORDINATED WITH THE ENGINEER PRIOR TO SANITARY SEWER CONSTRUCTION.
7. SAWCUT OF EXISTING STREETS SHALL BE IN CONFORMANCE WITH TOWN STANDARDS. CUTS SHALL STRAIGHT WITH CLEAN EDGES. REMOVE EXISTING CURB AND GUTTER TO NEAREST JOINT RETURN ALONG EXISTING LINE AND GRADE.
8. THE OWNER AND OR THEIR REPRESENTATIVE SHALL BE RESPONSIBLE FOR COORDINATION WITH EXISTING FRANCHISE UTILITIES TO INCLUDE COMCAST, XCEL, CENTURY LINK OR OWNERS OF EXISTING DRY UTILITY LINES.
9. EXISTING UTILITY SURFACE APPURTENANCES SHALL BE RAISED TO FINISHED GRADE, THIS INCLUDES BUT IS NOT LIMITED TO MANHOLE LIDS, VALVE COVERS.
10. SITE SURVEY IS PROVIDED BY ESC DATED 2-8-2016.
11. THE CONTRACTOR SHALL HAVE AN APPROVED SET OF CONSTRUCTION PLANS ON SITE AT ALL TIMES. THE CONTRACTOR IS RESPONSIBLE FOR OBTAINING ALL NECESSARY PERMITS FOR THE CONSTRUCTION, NOTIFYING AND SCHEDULING LOCAL AGENCIES INSPECTIONS.
12. ALL PIPE LENGTHS ARE MEASURED FROM CENTER OF MANHOLE AND FLOWLINE X CENTER OF INLETS.
13. ELEVATIONS ARE FINISHED GRADE ELEVATION UNLESS OTHER WISE NOTED.

## BENCHMARK

BENCHMARK: DOUGLAS COUNTY SURVEY CONTROL MONUMENT TT15A - 3" DIAMETER DOUGLAS COUNTY GIS ALUMINUM CAP AT THE NE CORNER OF STROH ROAD AND SOUTH PARKER ROAD (US HIGHWAY 83)  
ELEVATION: 5970.79 FEET (NAVD 1988 DATUM)

CALL UTILITY NOTIFICATION  
CENTER OF COLORADO  
**1-800-922-1987**  
CALL 2-BUSINESS DAYS IN ADVANCE  
BEFORE YOU DIG, GRADE, OR EXCAVATE  
FOR THE MARKING OF UNDERGROUND  
MEMBER UTILITIES.

**WARNING**  
HIGH-PRESSURE PIPELINE(S)  
EXCAVATION AND / OR CONSTRUCTION PROHIBITED  
WITHOUT COMPLIANCE WITH STATE ONE-CALL, AND  
WITHOUT WRITTEN PERMISSION FROM  
MAGELLAN PIPELINE COMPANY.

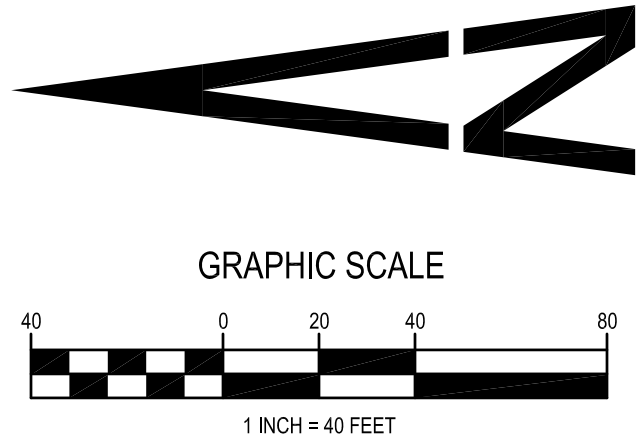

THE TOWN OF PARKER REVIEW CONSTITUTES GENERAL COMPLIANCE WITH THE TOWN'S STANDARDS AND APPROVED VARIANCES. SUBJECT TO THESE PLANS BEING STAMPED, SIGNED, AND DATED BY THE PROFESSIONAL ENGINEER OF RECORD. REVIEW BY THE TOWN DOES NOT CONSTITUTE APPROVAL OF THE PLAN DESIGN OR ACCURACY AND CORRECTNESS OF ENGINEERING CALCULATIONS. ERRORS IN THE DESIGN OR CALCULATIONS REMAIN THE RESPONSIBILITY OF THE REGISTERED PROFESSIONAL ENGINEER WHOSE STAMP AND SIGNATURE ARE AFFIXED TO THIS DOCUMENT.

THIS REVIEW DOES NOT CONSTITUTE APPROVAL OF ANY PRIVATE ON-SITE IMPROVEMENTS WHICH MAY BE SHOWN. CONSTRUCTION CANNOT COMMENCE UNTIL ALL REQUIRED DRAINAGE/TRAFFIC REPORT(S), FINAL DEVELOPMENT PLAN(S), SPECIAL REVIEW(S), GRADING PERMIT, AND/OR OTHER PERMITS ARE COMPLETE, APPROVED AND ON FILE WITH THE TOWN OF PARKER

TOWN OF PARKER, DIRECTOR OF ENGINEERING

PREPARED UNDER THE DIRECT  
SUPERVISION OF  
JERRY W. DAVIDSON, P.E.  
COLORADO REG # 30226  
FOR AND ON BEHALF OF  
PERCEPTION DESIGN GROUP, INC.

| DATE     | DESCRIPTION       | REVISIONS |
|----------|-------------------|-----------|
| 08/31/18 | FOURTH SUBMITTAL  |           |
| 05/25/18 | THIRD SUBMITTAL   |           |
| 03/19/18 | PWSO SUBMITTAL    |           |
| 02/28/18 | SECOND SUBMITTAL  |           |
| 10/24/17 | INITIAL SUBMITTAL |           |

## STORM SEWER PLAN AND PROFILE

PARKER POINTE  
LOTS 1 THRU 15 AND TRACTS A AND B, PARKER POINTE FILING NO. 1  
SOUTHEAST CORNER PARKER ROAD AND STROH ROAD  
PARKER, COLORADO

design by: JWD  
approved by: JWD  
project no.: 2015-015


date: 10/01/17

SHEET


C4.11



I:\PDG-NAS\PROJECTS\2015-015 PARKER AND STROH.DWG\STORM SEWER PLANS\201-015 CDS - STORM SEWER PLAN.DWG 8/30/2018 8:49 PM

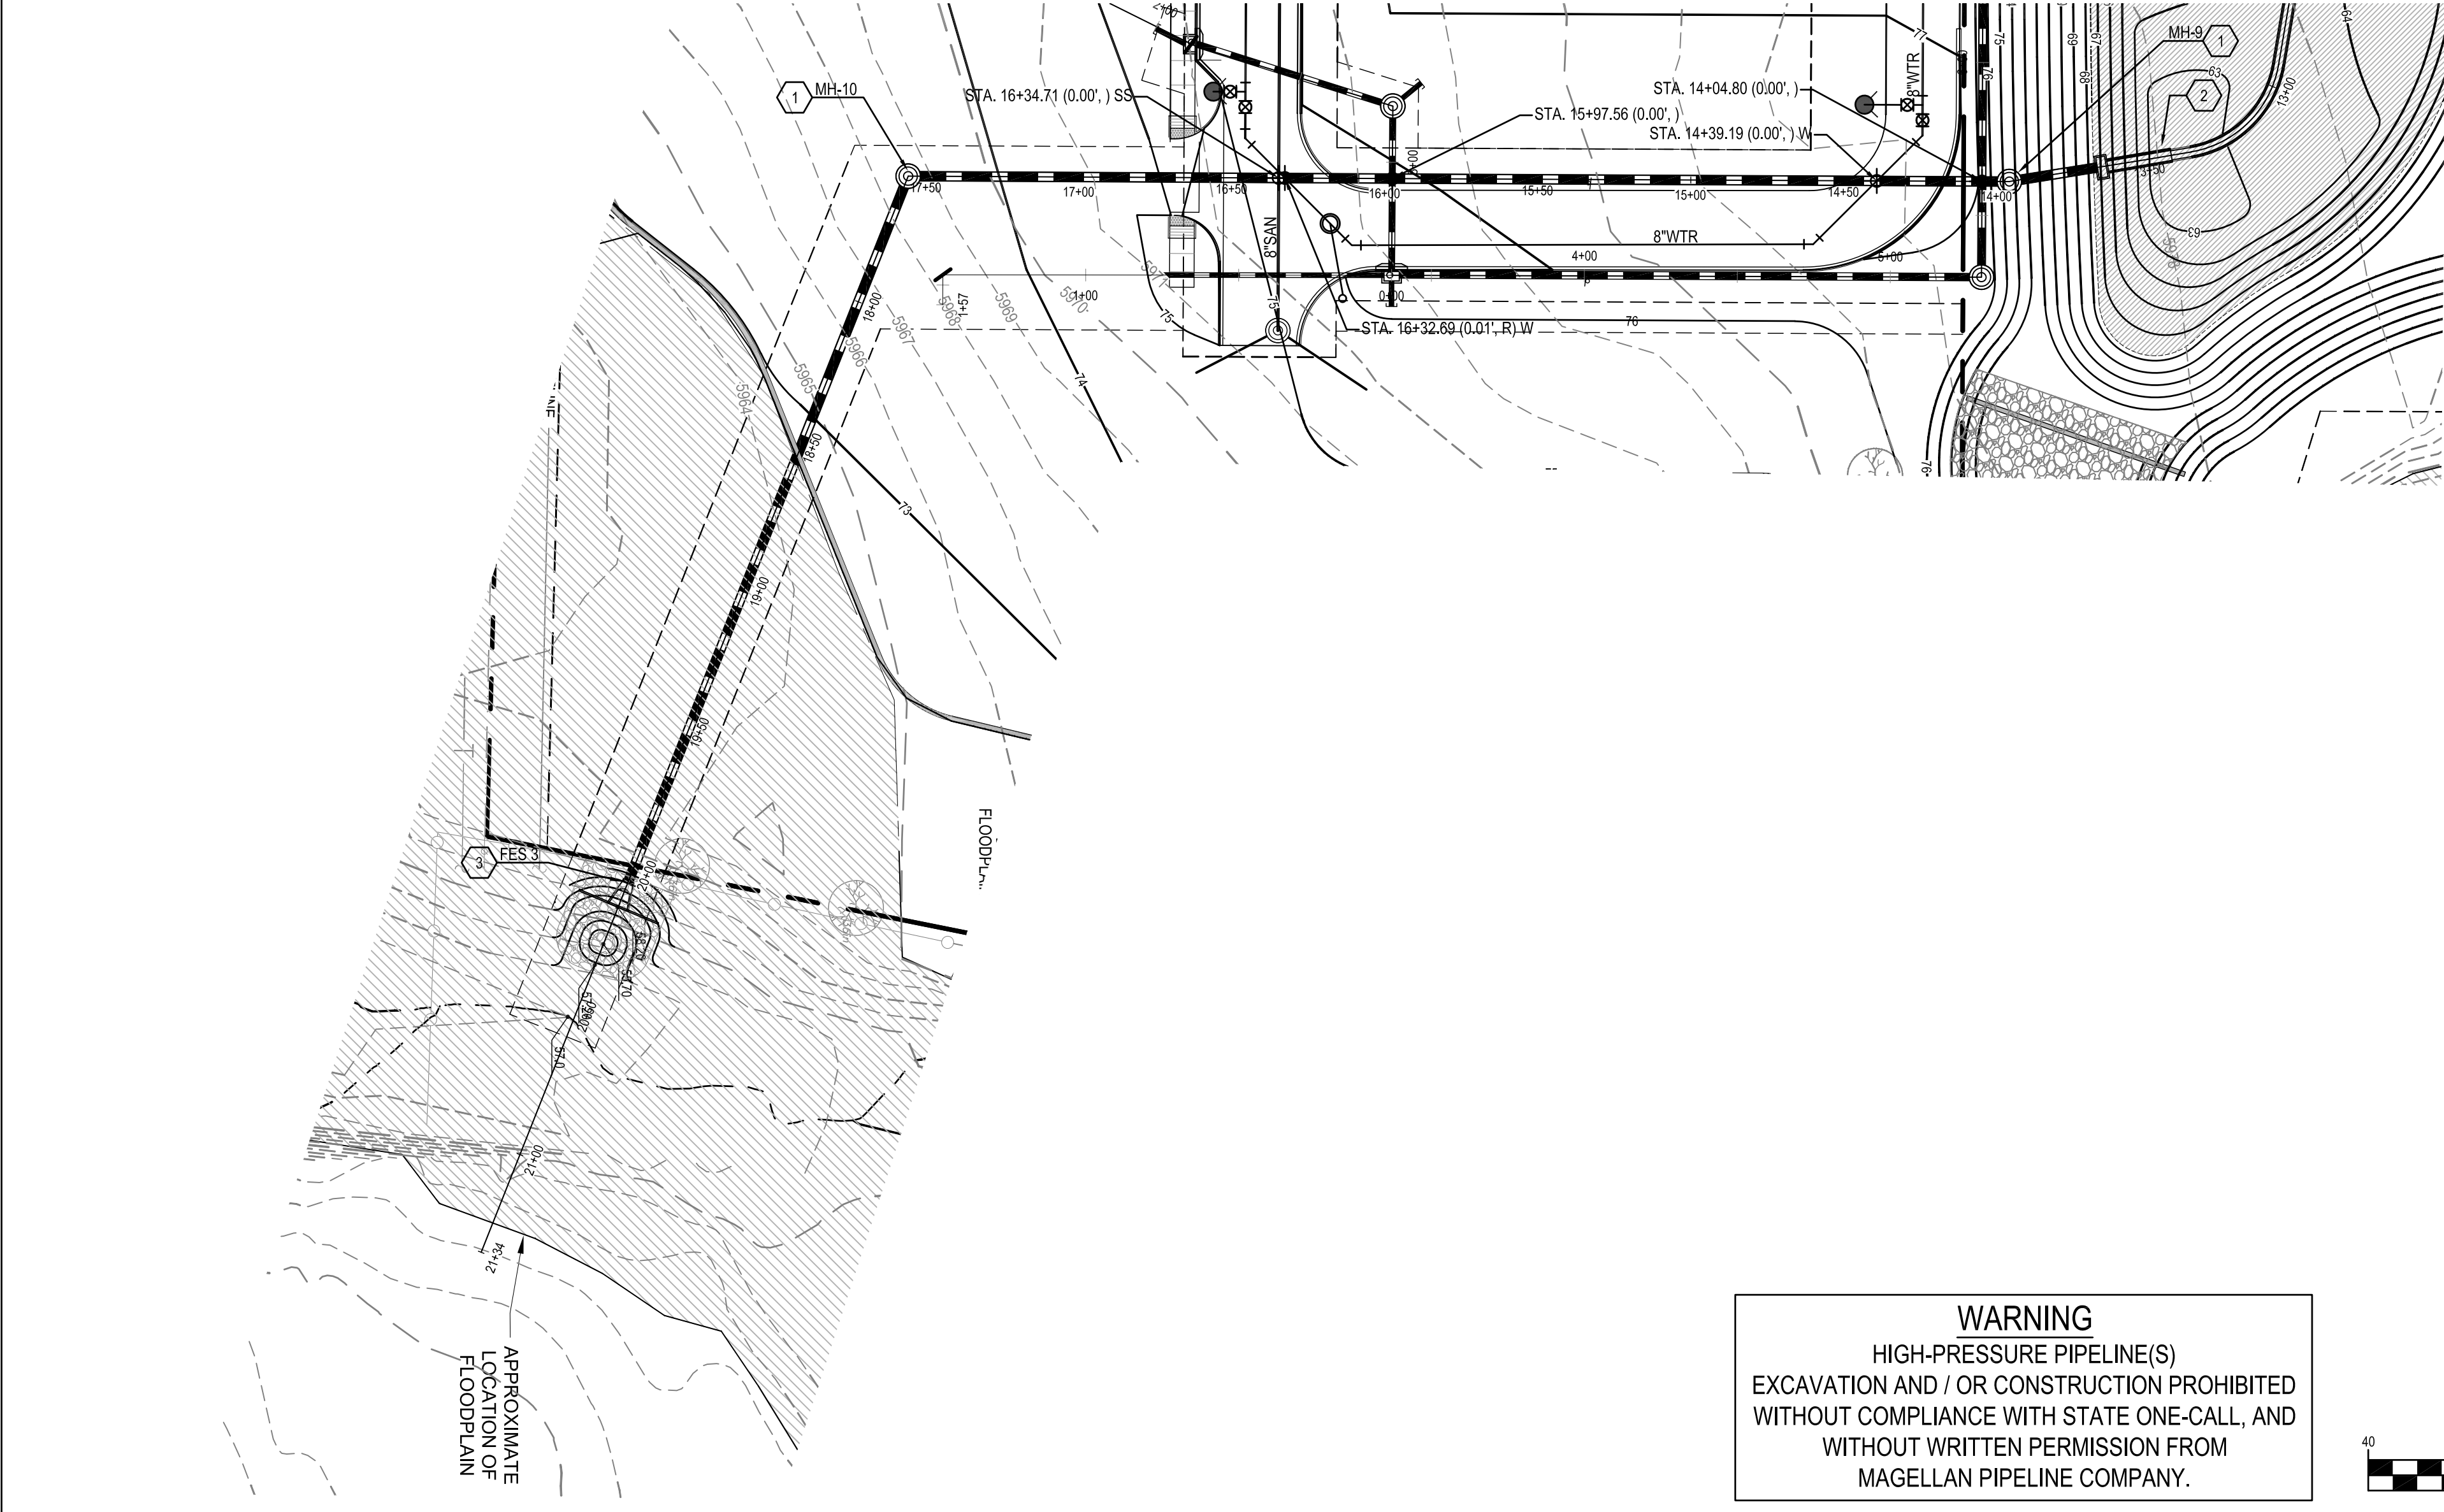

**WARNING**  
HIGH-PRESSURE PIPELINE(S)  
EXCAVATION AND / OR CONSTRUCTION PROHIBITED  
WITHOUT COMPLIANCE WITH STATE ONE-CALL, AND  
WITHOUT WRITTEN PERMISSION FROM  
MAGELLAN PIPELINE COMPANY.

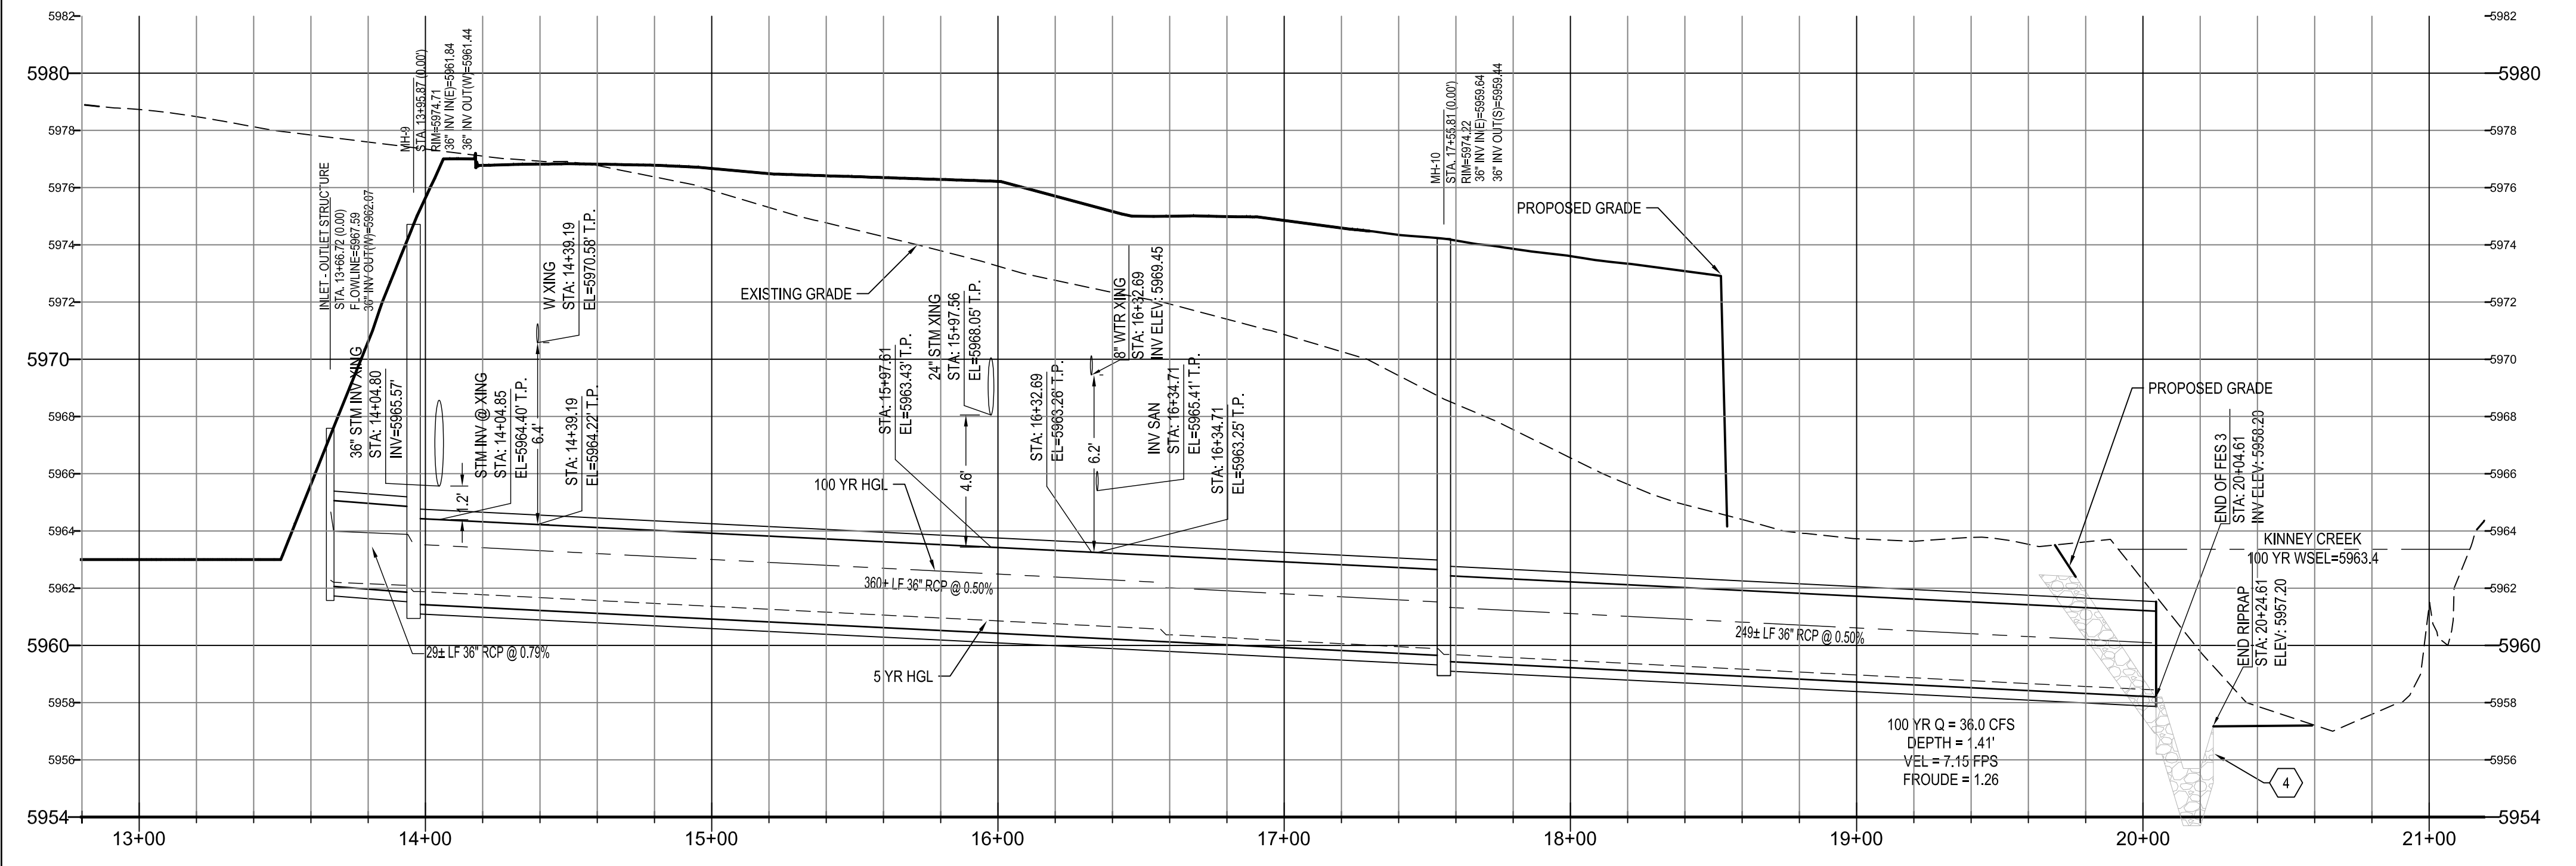

## CONSTRUCTION NOTES

1. CONSTRUCT 5' DIAMETER MANHOLE. SEE SHEET C4.90.
2. CONSTRUCT OUTLET STRUCTURE. SEE SHEET C4.15
3. INSTALL 36" FES WITH JOINT RESTRAINTS AND TOE WALL. SEE SHEET C4.91
4. INSTALL RIP RAP OUTLET PROTECTION. SEE SHEET C4.92

CALL UTILITY NOTIFICATION  
CENTER OF COLORADO  
**1-800-922-1987**  
CALL 2-BUSINESS DAYS IN ADVANCE  
BEFORE YOU DIG, GRADE, OR EXCAVATE  
FOR THE MARKING OF UNDERGROUND  
MEMBER UTILITIES.

CAUTION: NOTICE TO CONTRACTOR THE CONTRACTOR IS SPECIFICALLY CAUTIONED THAT THE LOCATION AND/OR ELEVATION OF EXISTING UTILITIES AS SHOWN ON THESE PLANS IS BASED ON RECORDS OF THE VARIOUS UTILITY COMPANIES AND, WHERE POSSIBLE, MEASUREMENTS TAKEN IN THE FIELD. THE INFORMATION IS NOT TO BE RELIED ON AS BEING EXACT OR COMPLETE. THE CONTRACTOR MUST CALL THE LOCAL UTILITY LOCATION CENTER AT LEAST 48 HOURS BEFORE ANY EXCAVATION TO REQUEST EXACT FIELD LOCATIONS OF THE UTILITIES. IT SHALL BE THE RESPONSIBILITY OF THE CONTRACTOR TO RELOCATE ALL EXISTING UTILITIES WHICH CONFLICT WITH THE PROPOSED IMPROVEMENTS SHOWN ON THE PLANS.

## UTILITY NOTES

1. ROADWAY DIMENSIONS ARE FROM FL-FL, 1-FOOT PAN IS PROPOSED ONSITE.
2. ALL UTILITY CONSTRUCTION SHALL CONFORM TO PARKER WATER AND SANITATION DISTRICT AND CRITERIA REFERENCE. LOCAL AGENCY INFRASTRUCTURE DESIGN AND CONSTRUCTION STANDARDS.
3. ALL MATERIALS AND WORKMANSHIP SHALL BE SUBJECT TO INSPECTION BY THE PARKER WATER AND SANITATION DISTRICT THE DISTRICT RESERVES THE RIGHT TO ACCEPT OR REJECT ANY SUCH MATERIALS AND WORKMANSHIP THAT DOES NOT CONFORM TO ITS STANDARDS AND SPECIFICATIONS.
4. THE CONTRACTOR SHALL NOTIFY THE TOWN OF PARKER PUBLIC WORKS AND PARKER WATER AND SANITATION DISTRICT A MINIMUM OF 48 HOURS AND A MAXIMUM OF 96 HOURS PRIOR TO STARTING CONSTRUCTION.
5. THE CONTRACTOR IS RESPONSIBLE FOR LOCATING THE HORIZONTAL AND VERTICAL LOCATION OF ALL EXISTING UTILITIES. EXISTING UTILITIES SHOWN ON THIS PLANS ARE BASED ON THE BEST AVAILABLE INFORMATION AT THE TIME OF DESIGN AND DO NOT REFLECT A COMPLETE SURVEY OF EXISTING UTILITIES. CONTACT THE ENGINEER WITH DISCREPANCIES.
6. CONTRACTOR SHALL VERIFY THE STUB TIE IN ELEVATION PRIOR TO START OF CONSTRUCTION. THE ELEVATION OF THE STUB SHALL BE COORDINATED WITH THE ENGINEER PRIOR TO SANITARY SEWER CONSTRUCTION.
7. SAWCUT OF EXISTING STREETS SHALL BE IN CONFORMANCE WITH TOWN STANDARDS. CUTS SHALL STRAIGHT WITH CLEAN EDGES. REMOVE EXISTING CURB AND GUTTER TO NEAREST JOINT RETURN ALONG EXISTING LINE AND GRADE.
8. THE OWNER AND OR THEIR REPRESENTATIVE SHALL BE RESPONSIBLE FOR COORDINATION WITH EXISTING FRANCHISE UTILITIES TO INCLUDE COMCAST, XCEL, CENTURY LINK OR OWNERS OF EXISTING DRY UTILITY LINES.
9. EXISTING UTILITY SURFACE APPURTENANCES SHALL BE RAISED TO FINISHED GRADE, THIS INCLUDES BUT IS NOT LIMITED TO MANHOLE LIDS, VALVE COVERS.
10. SITE SURVEY IS PROVIDED BY ESC DATED 2-8-2016.
11. THE CONTRACTOR SHALL HAVE AN APPROVED SET OF CONSTRUCTION PLANS ON SITE AT ALL TIMES. THE CONTRACTOR IS RESPONSIBLE FOR OBTAINING ALL NECESSARY PERMITS FOR THE CONSTRUCTION, NOTIFYING AND SCHEDULING LOCAL AGENCIES INSPECTIONS.
12. ALL PIPE LENGTHS ARE MEASURED FROM CENTER OF MANHOLE AND FLOWLINE X CENTER OF INLETS.
13. ELEVATIONS ARE FINISHED GRADE ELEVATION UNLESS OTHER WISE NOTED.

## BENCHMARK

BENCHMARK: DOUGLAS COUNTY SURVEY CONTROL MONUMENT TT15A - 3" DIAMETER DOUGLAS COUNTY GIS ALUMINUM CAP AT THE NE CORNER OF STROH ROAD AND SOUTH PARKER ROAD (US HIGHWAY 83)  
ELEVATION: 5970.79 FEET (NAVD 1988 DATUM)

THE TOWN OF PARKER REVIEW CONSTITUTES GENERAL COMPLIANCE WITH THE TOWN'S STANDARDS AND APPROVED VARIANCES. SUBJECT TO THESE PLANS BEING STAMPED, SIGNED, AND DATED BY THE PROFESSIONAL ENGINEER OF RECORD. REVIEW BY THE TOWN DOES NOT CONSTITUTE APPROVAL OF THE PLAN DESIGN OR ACCURACY AND CORRECTNESS OF ENGINEERING CALCULATIONS. ERRORS IN THE DESIGN OR CALCULATIONS REMAIN THE RESPONSIBILITY OF THE REGISTERED PROFESSIONAL ENGINEER WHOSE STAMP AND SIGNATURE ARE AFFIXED TO THIS DOCUMENT.

THIS REVIEW DOES NOT CONSTITUTE APPROVAL OF ANY PRIVATE ON-SITE IMPROVEMENTS WHICH MAY BE SHOWN. CONSTRUCTION CANNOT COMMENCE UNTIL ALL REQUIRED DRAINAGE/TRAFFIC REPORT(S), FINAL DEVELOPMENT PLAN(S), SPECIAL REVIEW(S), GRADING PERMIT, AND/OR OTHER PERMITS ARE COMPLETE, APPROVED AND ON FILE WITH THE TOWN OF PARKER

TOWN OF PARKER, DIRECTOR OF ENGINEERING



PREPARED UNDER THE DIRECT  
SUPERVISION OF  
JERRY W. DAVIDSON, P.E.  
COLORADO REG # 30226  
FOR AND ON BEHALF OF  
PERCEPTION DESIGN GROUP, INC.

| NO.      | DATE              | DESCRIPTION | REVISIONS |
|----------|-------------------|-------------|-----------|
| 08/31/18 | FOURTH SUBMITTAL  |             |           |
| 05/25/18 | THIRD SUBMITTAL   |             |           |
| 03/19/18 | PWSD SUBMITTAL    |             |           |
| 02/28/18 | SECOND SUBMITTAL  |             |           |
| 10/24/17 | INITIAL SUBMITTAL |             |           |

## STORM SEWER PLAN AND PROFILE

PARKER POINTE  
LOTS 1 THRU 15 AND TRACTS A AND B, PARKER POINTE FILING NO. 1  
SOUTHEAST CORNER PARKER ROAD AND STROH ROAD  
PARKER, COLORADO

design by: JWD  
approved by: JWD  
project no.: 2015-015



date: 10/01/17

SHEET

C4.12



C:\AUSERS\JERRY\DESKTOP\2015-015 PARKER AND STROH\DWG\STORM SEWER PLANS\201-015 CDS - STORM SEWER PLANDWG 9/1/2018 10:34 AM

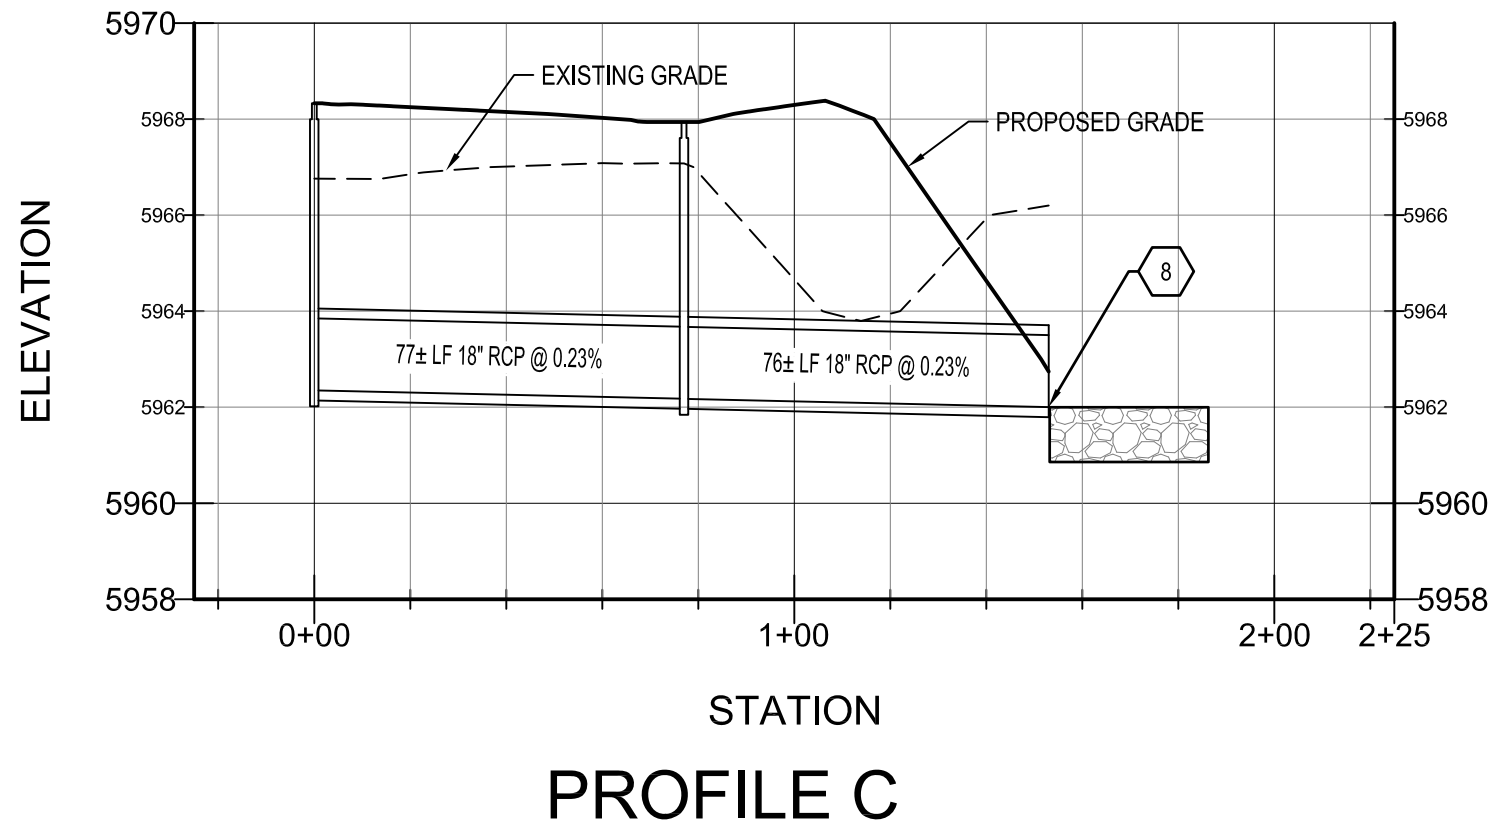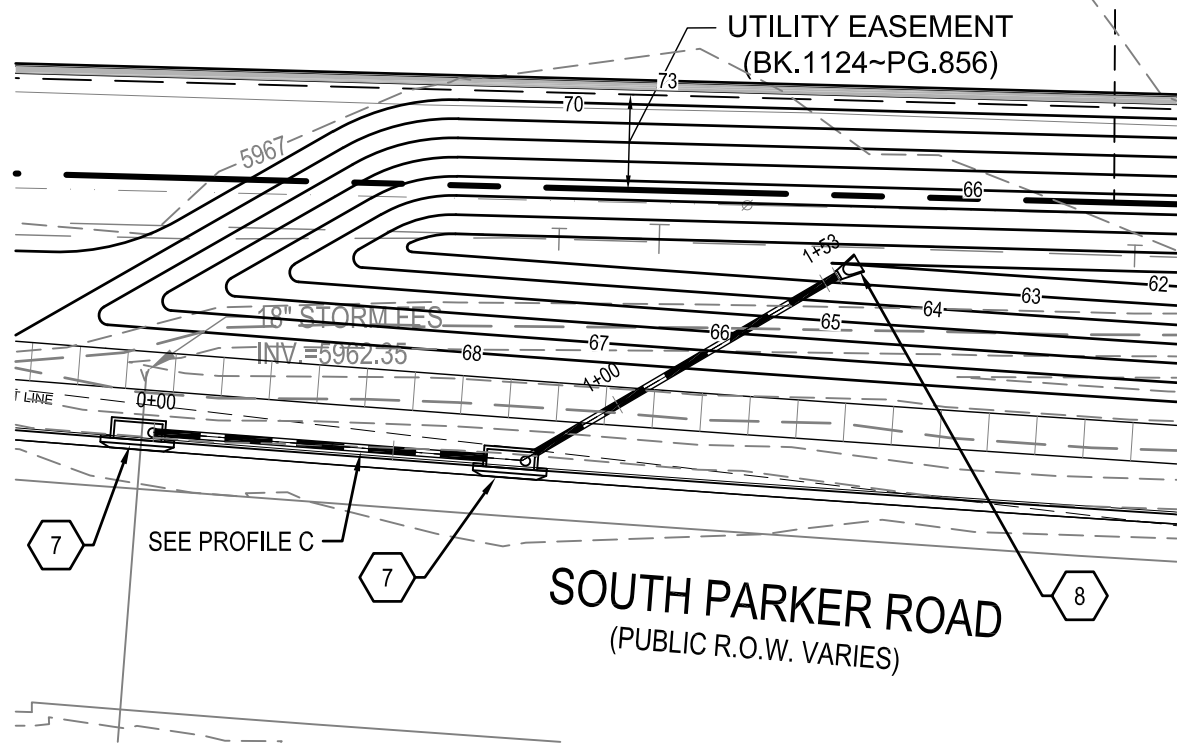

**WARNING**  
HIGH-PRESSURE PIPELINE(S)  
EXCAVATION AND / OR CONSTRUCTION PROHIBITED  
WITHOUT COMPLIANCE WITH STATE ONE-CALL, AND  
WITHOUT WRITTEN PERMISSION FROM  
MAGELLAN PIPELINE COMPANY.

CONSTRUCTION NOTES

1. CONSTRUCT 5' DIAMETER MANHOLE. SEE SHEET C4.90.
2. CONSTRUCT 5' TYPE R INLET. SEE SHEET C4.91.
3. STUB 18" RCP 8LF @ 0.50%. SEE PROFILE FOR STARTING INVERT. PLUG AND MARK FOR FUTURE CONNECTION.
4. INSTALL 36" FES WITH JOINT RESTRAINTS.
5. PLUG AND MARK FOR FUTURE CONNECTION.
6. CONSTRUCT 6' DIAMETER MANHOLE WITH NEENAH R-3031-B COMBINATION INLET GRATE INSTEAD OF STANDARD RIM AND COVER.
7. CONSTRUCT 10' TYPE R INLET. SEE SHEET C4.91.
8. INSTALL 18" FES WITH CUTOFF WALL AND 4' X 10' LONG BURIED TYPE L RIPRAP OVER FILTER FABRIC.

CALL UTILITY NOTIFICATION  
CENTER OF COLORADO  
**1-800-922-1987**  
CALL 2-BUSINESS DAYS IN ADVANCE  
BEFORE YOU DIG, GRADE, OR EXCAVATE  
FOR THE MARKING OF UNDERGROUND  
MEMBER UTILITIES.

CAUTION: NOTICE TO CONTRACTOR THE CONTRACTOR IS SPECIFICALLY CAUTIONED THAT THE LOCATION AND/OR ELEVATION OF EXISTING UTILITIES AS SHOWN ON THESE PLANS IS BASED ON RECORDS OF THE VARIOUS UTILITY COMPANIES AND, WHERE POSSIBLE, MEASUREMENTS TAKEN IN THE FIELD. THE INFORMATION IS NOT TO BE RELIED ON AS BEING EXACT OR COMPLETE. THE CONTRACTOR MUST CALL THE LOCAL UTILITY LOCATION CENTER AT LEAST 48 HOURS BEFORE ANY EXCAVATION TO REQUEST EXACT FIELD LOCATIONS OF THE UTILITIES. IT SHALL BE THE RESPONSIBILITY OF THE CONTRACTOR TO RELOCATE ALL EXISTING UTILITIES WHICH CONFLICT WITH THE PROPOSED IMPROVEMENTS SHOWN ON THE PLANS.

UTILITY NOTES

1. ROADWAY DIMENSIONS ARE FROM FL-FL. 1-FOOT PAN IS PROPOSED ONSITE.
2. ALL UTILITY CONSTRUCTION SHALL CONFORM TO PARKER WATER AND SANITATION DISTRICT AND CRITERIA REFERENCE. LOCAL AGENCY INFRASTRUCTURE DESIGN AND CONSTRUCTION STANDARDS.
3. ALL MATERIALS AND WORKMANSHIP SHALL BE SUBJECT TO INSPECTION BY THE PARKER WATER AND SANITATION DISTRICT THE DISTRICT RESERVES THE RIGHT TO ACCEPT OR REJECT ANY SUCH MATERIALS AND WORKMANSHIP THAT DOES NOT CONFORM TO ITS STANDARDS AND SPECIFICATIONS.
4. THE CONTRACTOR SHALL NOTIFY THE TOWN OF PARKER PUBLIC WORKS AND PARKER WATER AND SANITATION DISTRICT A MINIMUM OF 48 HOURS AND A MAXIMUM OF 96 HOURS PRIOR TO STARTING CONSTRUCTION.
5. THE CONTRACTOR IS RESPONSIBLE FOR LOCATING THE HORIZONTAL AND VERTICAL LOCATION OF ALL EXISTING UTILITIES. EXISTING UTILITIES SHOWN ON THIS PLANS ARE BASED ON THE BEST AVAILABLE INFORMATION AT THE TIME OF DESIGN AND DO NOT REFLECT A COMPLETE SURVEY OF EXISTING UTILITIES. CONTACT THE ENGINEER WITH DISCREPANCIES.
6. CONTRACTOR SHALL VERIFY THE STUB TIE IN ELEVATION PRIOR TO START OF CONSTRUCTION. THE ELEVATION OF THE STUB SHALL BE COORDINATED WITH THE ENGINEER PRIOR TO SANITARY SEWER CONSTRUCTION.
7. SAWCUT OF EXISTING STREETS SHALL BE IN CONFORMANCE WITH TOWN STANDARDS. CUTS SHALL STRAIGHT WITH CLEAN EDGES. REMOVE EXISTING CURB AND GUTTER TO NEAREST JOINT RETURN ALONG EXISTING LINE AND GRADE.
8. THE OWNER AND OR THEIR REPRESENTATIVE SHALL BE RESPONSIBLE FOR COORDINATION WITH EXISTING FRANCHISE UTILITIES TO INCLUDE COMCAST, XCEL, CENTURY LINK OR OWNERS OF EXISTING DRY UTILITY LINES.
9. EXISTING UTILITY SURFACE APPURTENANCES SHALL BE RAISED TO FINISHED GRADE, THIS INCLUDES BUT IS NOT LIMITED TO MANHOLE LIDS, VALVE COVERS.
10. SITE SURVEY IS PROVIDED BY ESC DATED 2-8-2016.
11. THE CONTRACTOR SHALL HAVE AN APPROVED SET OF CONSTRUCTION PLANS ON SITE AT ALL TIMES. THE CONTRACTOR IS RESPONSIBLE FOR OBTAINING ALL NECESSARY PERMITS FOR THE CONSTRUCTION, NOTIFYING AND SCHEDULING LOCAL AGENCIES INSPECTIONS.
12. ALL PIPE LENGTHS ARE MEASURED FROM CENTER OF MANHOLE AND FLOWLINE X CENTER OF INLETS.
13. ELEVATIONS ARE FINISHED GRADE ELEVATION UNLESS OTHER WISE NOTED.

BENCHMARK

BENCHMARK: DOUGLAS COUNTY SURVEY CONTROL MONUMENT TT15A - 3" DIAMETER DOUGLAS COUNTY GIS ALUMINUM CAP AT THE NE CORNER OF STROH ROAD AND SOUTH PARKER ROAD (US HIGHWAY 83)  
ELEVATION: 5970.79 FEET (NAVD 1988 DATUM)

THE TOWN OF PARKER REVIEW CONSTITUTES GENERAL COMPLIANCE WITH THE TOWN'S STANDARDS AND APPROVED VARIANCES. SUBJECT TO THESE PLANS BEING STAMPED, SIGNED, AND DATED BY THE PROFESSIONAL ENGINEER OF RECORD. REVIEW BY THE TOWN DOES NOT CONSTITUTE APPROVAL OF THE PLAN DESIGN OR ACCURACY AND CORRECTNESS OF ENGINEERING CALCULATIONS. ERRORS IN THE DESIGN OR CALCULATIONS REMAIN THE RESPONSIBILITY OF THE REGISTERED PROFESSIONAL ENGINEER WHOSE STAMP AND SIGNATURE ARE AFFIXED TO THIS DOCUMENT.

THIS REVIEW DOES NOT CONSTITUTE APPROVAL OF ANY PRIVATE ON-SITE IMPROVEMENTS WHICH MAY BE SHOWN. CONSTRUCTION CANNOT COMMENCE UNTIL ALL REQUIRED DRAINAGE/TRAFFIC REPORT(S), FINAL DEVELOPMENT PLAN(S), SPECIAL REVIEW(S), GRADING PERMIT, AND/OR OTHER PERMITS ARE COMPLETE, APPROVED AND ON FILE WITH THE TOWN OF PARKER

TOWN OF PARKER, DIRECTOR OF ENGINEERING



PREPARED UNDER THE DIRECT  
SUPERVISION OF  
JERRY W. DAVIDSON, P.E.  
COLORADO REG # 30226  
FOR AND ON BEHALF OF  
PERCEPTION DESIGN GROUP, INC.

| DATE     | DESCRIPTION       | REVISIONS |
|----------|-------------------|-----------|
| 08/31/18 | FOURTH SUBMITTAL  |           |
| 05/25/18 | THIRD SUBMITTAL   |           |
| 03/19/18 | PWSD SUBMITTAL    |           |
| 02/28/18 | SECOND SUBMITTAL  |           |
| 10/24/17 | INITIAL SUBMITTAL |           |

STORM SEWER PLAN AND PROFILE


PARKER POINTE  
LOTS 1 THRU 15 AND TRACTS A AND B, PARKER POINTE FILING NO. 1  
SOUTHEAST CORNER PARKER ROAD AND STROH ROAD  
PARKER, COLORADO

design by: JWD  
approved by: JWD  
project no.: 2015-015


date: 10/01/17

SHEET


C4.13

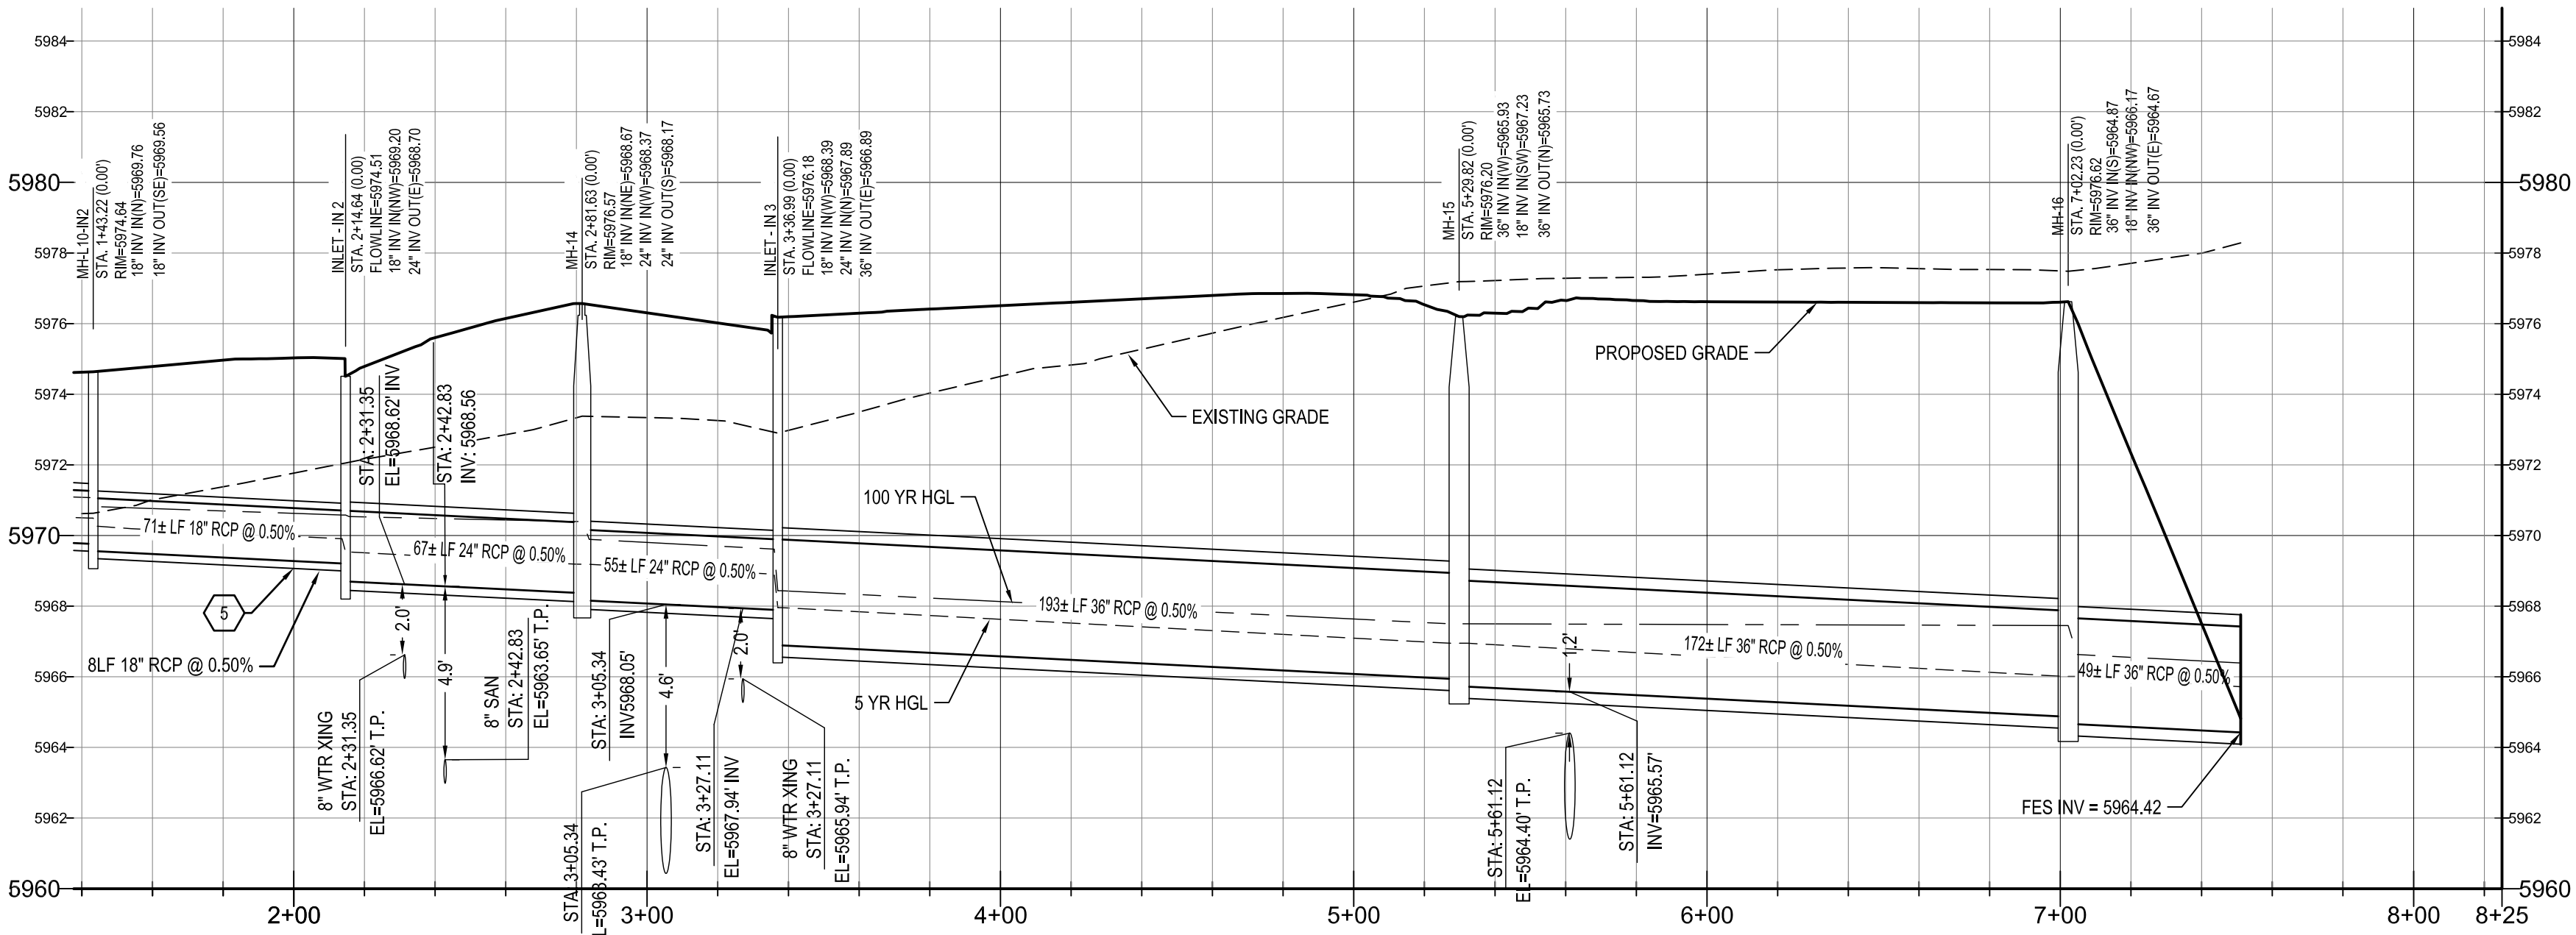

PROFILE A

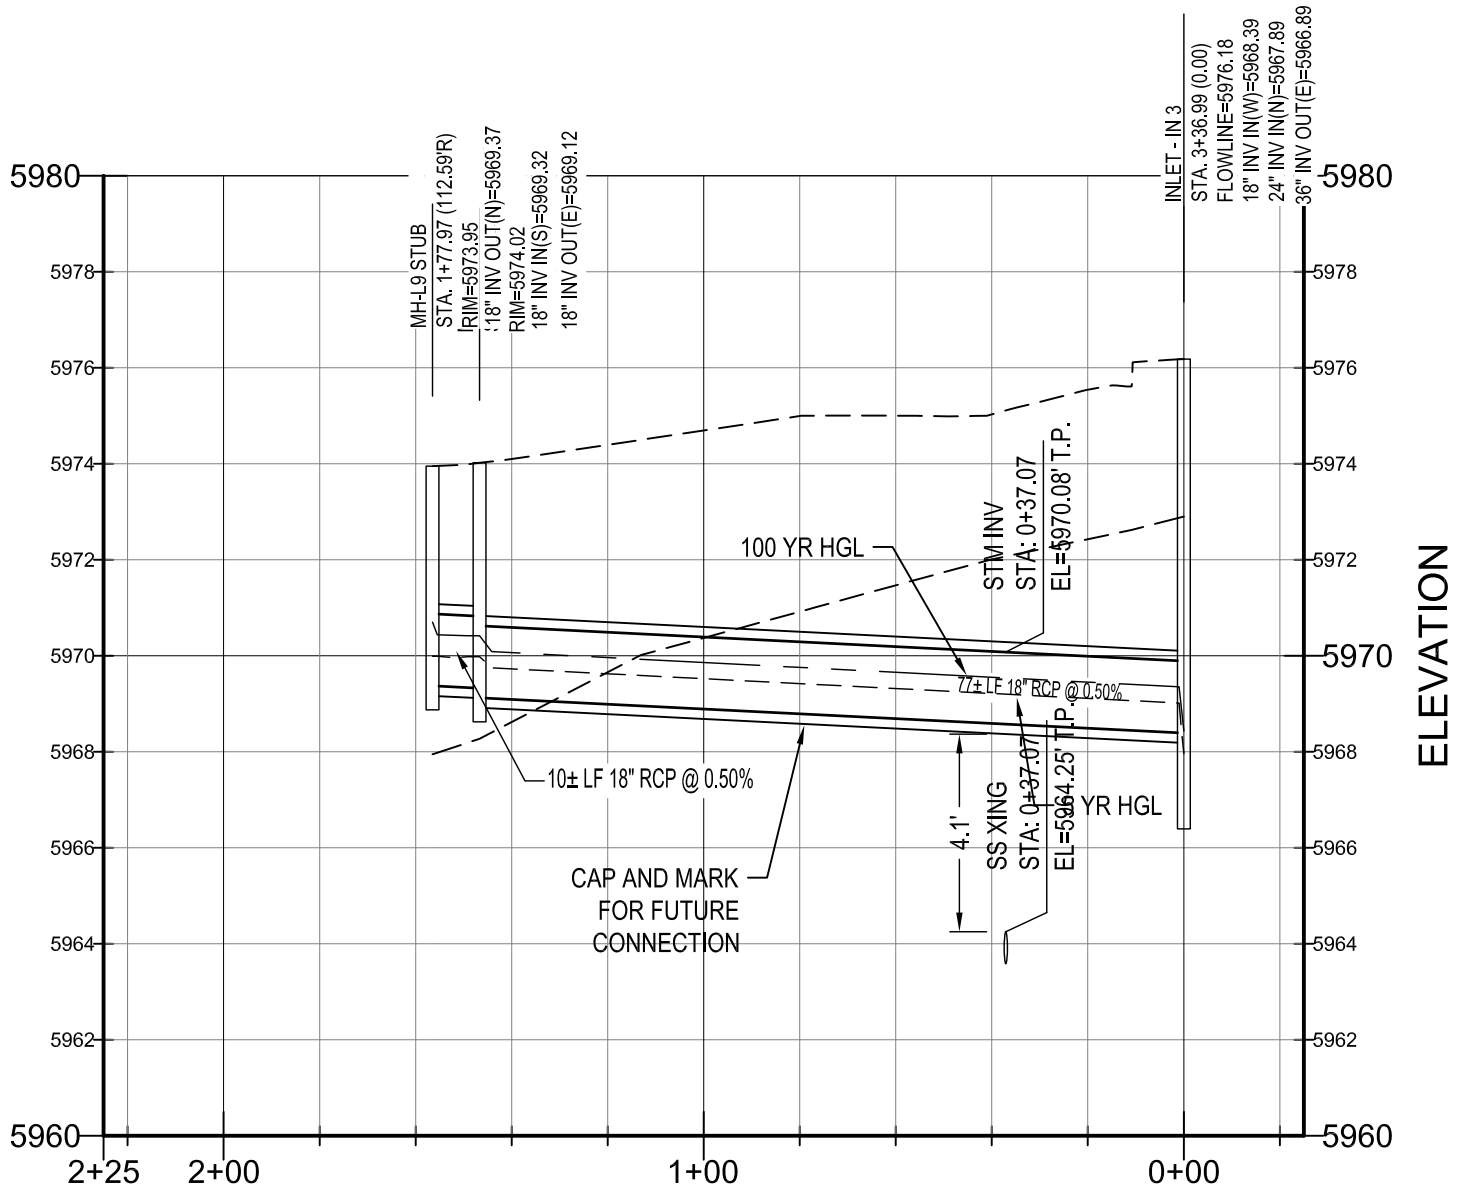


PROFILE B

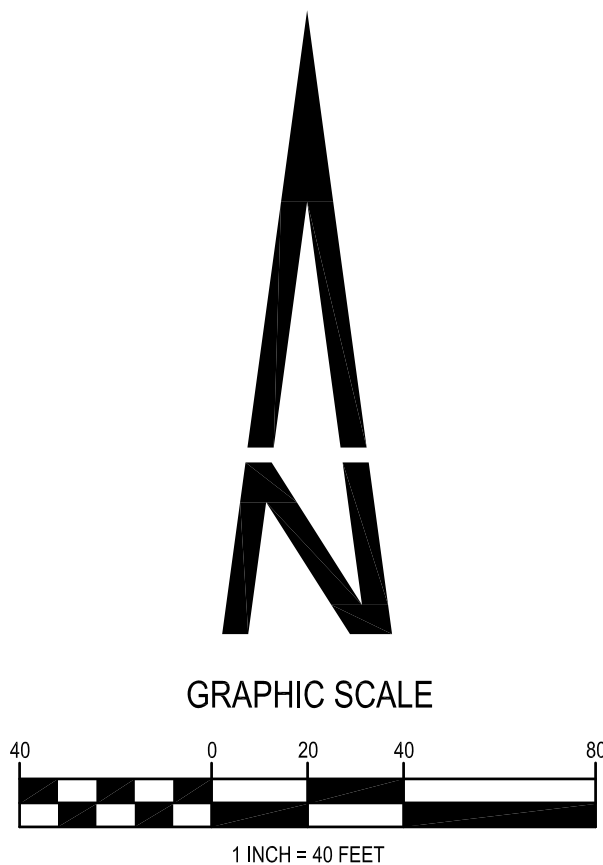





\\PDG-MAS\PUBLIC\PROJECTS\2015-015 PARKER AND STROH.DWG\2015-015 CDS - POND PLAN AND DETAILS.DWG 8/31/2018 11:09 AM

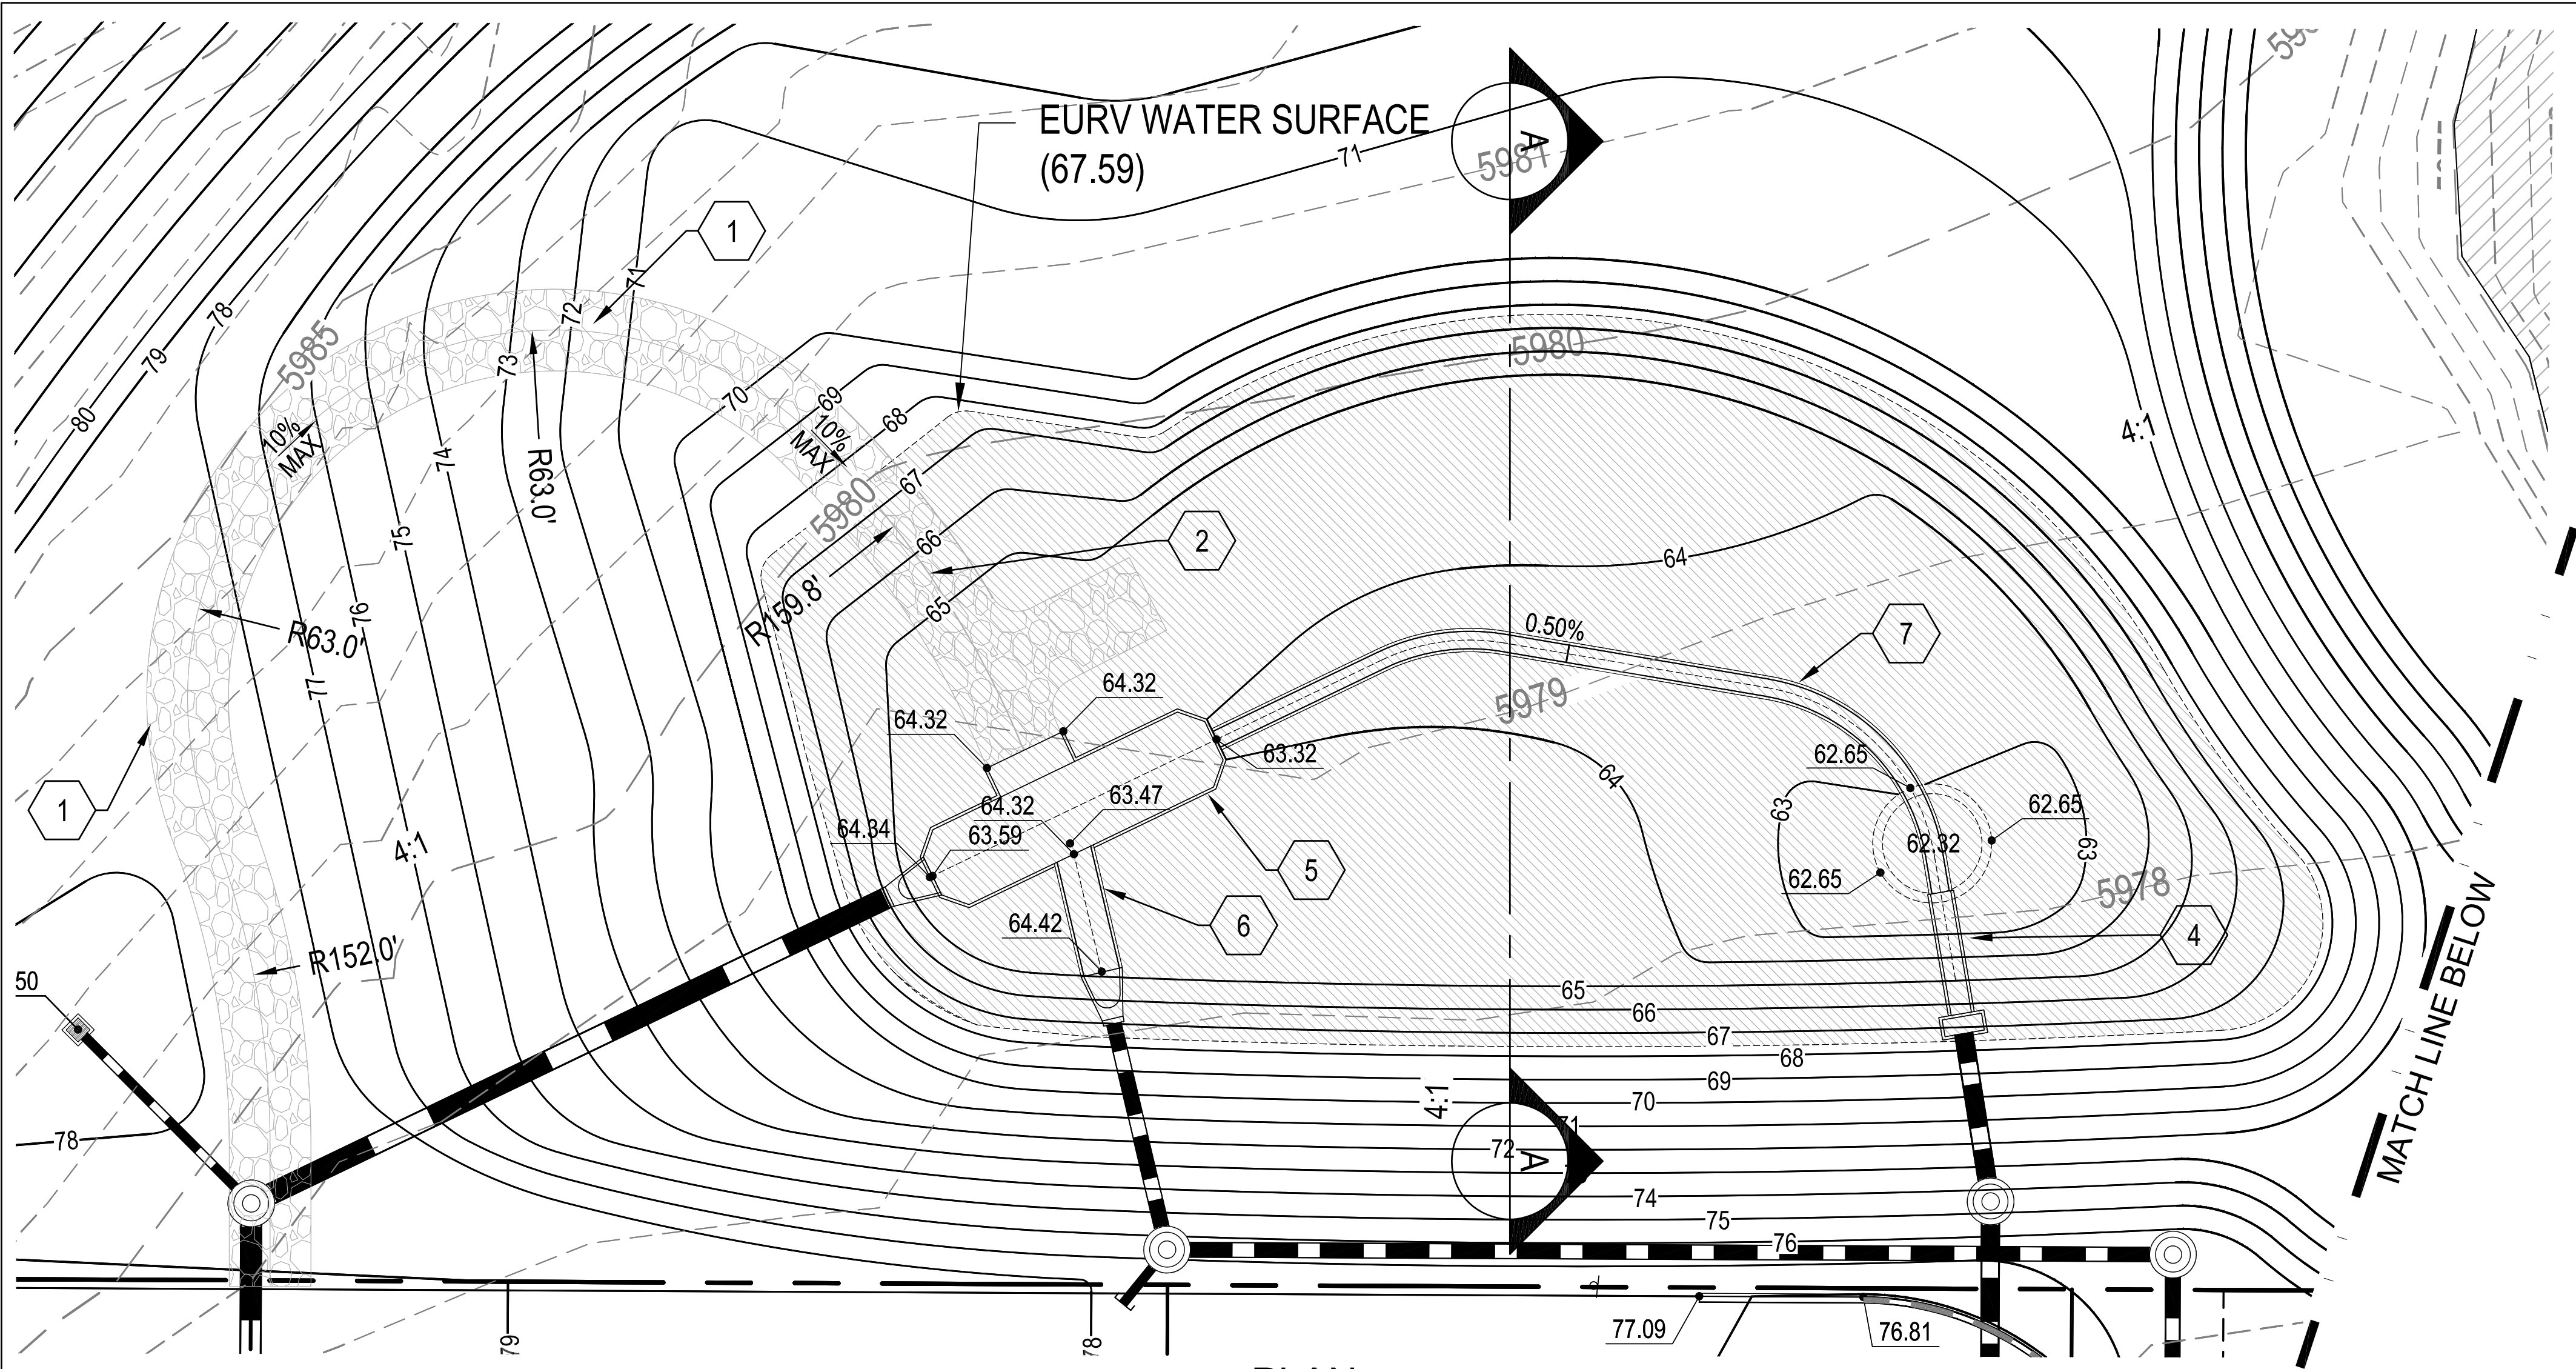

### SECTION ABOVE EURV ELEVATION

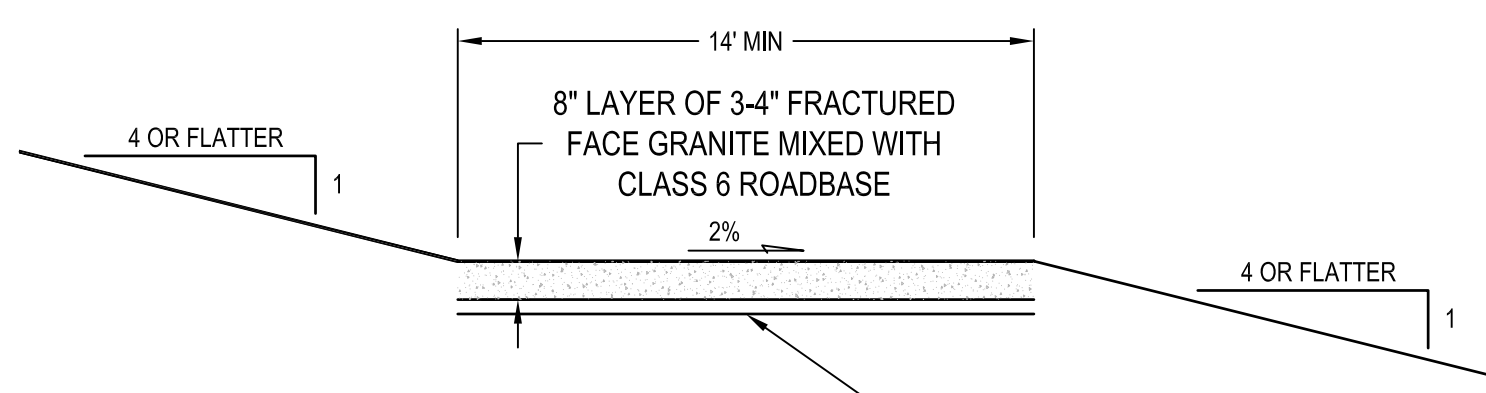

### SECTION BELOW EURV ELEVATION

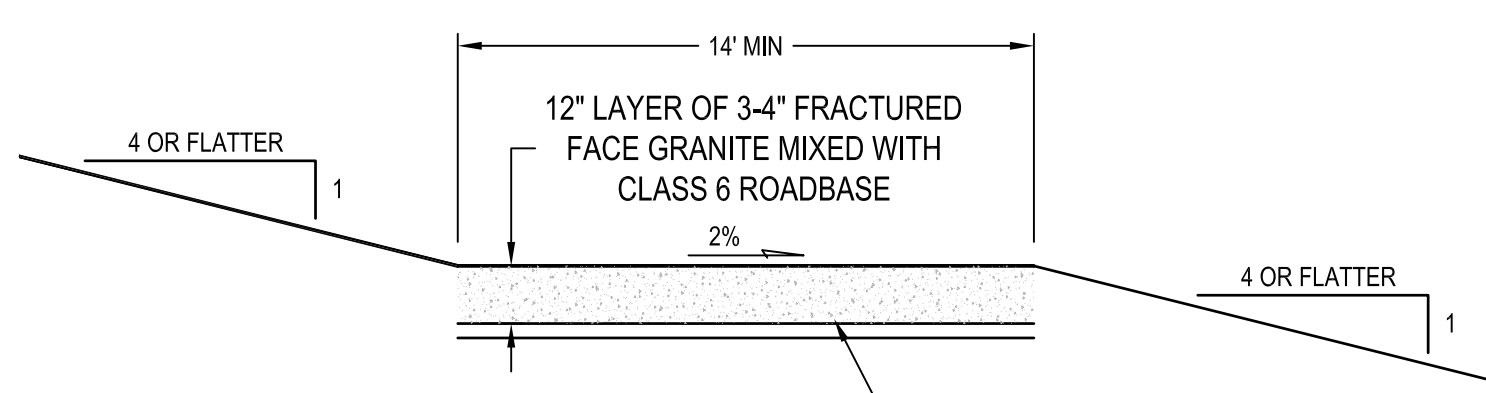

### ACCESS DRIVE DETAIL

NTS


CALL UTILITY NOTIFICATION  
CENTER OF COLORADO  
1-800-922-1987  
CALL 2-BUSINESS DAYS IN ADVANCE  
BEFORE YOU DIG, GRADE, OR EXCAVATE  
FOR THE MARKING OF UNDERGROUND  
MEMBER UTILITIES.

### BENCHMARK

BENCHMARK: DOUGLAS COUNTY SURVEY CONTROL MONUMENT TT15A - 3" DIAMETER DOUGLAS  
COUNTY GIS ALUMINUM CAP AT THE NE CORNER OF STROH ROAD AND SOUTH PARKER ROAD (US  
HIGHWAY 83)  
ELEVATION: 5970.79 FEET (NAVD 1988 DATUM)


### SECT A-A

SCALE: 1" = 50'

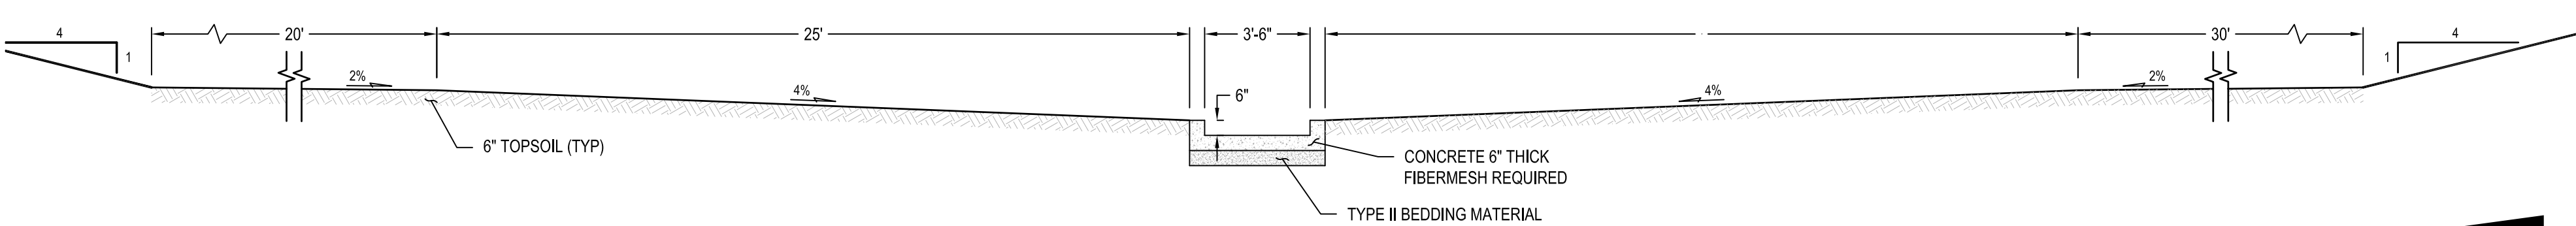

### CONSTRUCTION NOTES

1. CONSTRUCT ACCESS DRIVE. SEE DETAIL THIS SHEET. USE SECTION ABOVE EURV ELEVATION.
2. CONSTRUCT ACCESS DRIVE. SEE DETAIL THIS SHEET. USE SECTION BELOW EURV ELEVATION.
3. CONSTRUCT EMERGENCY SPILLWAY. SEE SHEET C4.16
4. CONSTRUCT OUTLET STRUCTURE. SEE SHEET C4.16
5. CONSTRUCT FOREBAY. SEE SHEET C4.91
6. CONSTRUCT 6'-WIDE TRICKLE PAN. MATCH FES WIDTH. SEE DETAIL BELOW.
7. CONSTRUCT 3'-6" WIDE TRICKLE PAN. SEE DETAIL IN SECTION A BELOW.

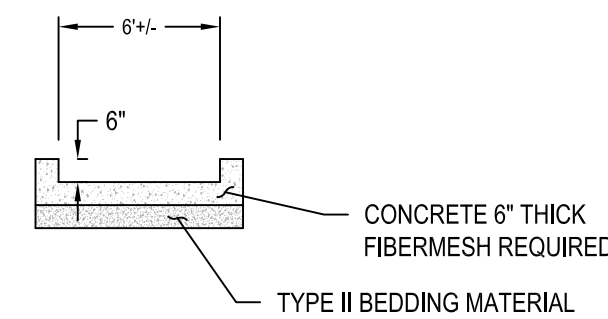

### TRACKLE PAN DETAIL

NTS

PREPARED UNDER THE DIRECT  
SUPERVISION OF  
JERRY W. DAVIDSON, P.E.  
COLORADO REG # 30226  
FOR AND ON BEHALF OF  
PERCEPTION DESIGN GROUP, INC.

| DATE     | DESCRIPTION       | REVISIONS |
|----------|-------------------|-----------|
| 08/31/18 | FOURTH SUBMITTAL  |           |
| 05/25/18 | THIRD SUBMITTAL   |           |
| 03/19/18 | PWSD SUBMITTAL    |           |
| 02/28/18 | SECOND SUBMITTAL  |           |
| 10/24/17 | INITIAL SUBMITTAL |           |

### DETENTION POND PLAN AND DETAILS

PARKER POINTE  
LOTS 1 THRU 15 AND TRACTS A AND B, PARKER POINTE FILING NO. 1  
SOUTHEAST CORNER PARKER ROAD AND STROH ROAD  
PARKER, COLORADO

design by: JWD  
approved by: JWD  
project no.: 2015-015

date: 10/01/17

SHEET

C4.15

THE TOWN OF PARKER REVIEW CONSTITUTES GENERAL COMPLIANCE WITH THE TOWN'S STANDARDS AND  
APPROVED VARIANCES. SUBJECT TO THESE PLANS BEING STAMPED, SIGNED, AND DATED BY THE PROFESSIONAL  
ENGINEER OF RECORD. REVIEW BY THE TOWN DOES NOT CONSTITUTE APPROVAL OF THE PLAN DESIGN OR  
ACCURACY AND CORRECTNESS OF ENGINEERING CALCULATIONS. ERRORS IN THE DESIGN OR CALCULATIONS  
REMAIN THE RESPONSIBILITY OF THE REGISTERED PROFESSIONAL ENGINEER WHOSE STAMP AND SIGNATURE ARE  
AFFIXED TO THIS DOCUMENT.

THIS REVIEW DOES NOT CONSTITUTE APPROVAL OF ANY PRIVATE ON-SITE IMPROVEMENTS WHICH MAY BE SHOWN.  
CONSTRUCTION CANNOT COMMENCE UNTIL ALL REQUIRED DRAINAGE/TRAFFIC REPORT(S), FINAL DEVELOPMENT  
PLAN(S), SPECIAL REVIEW(S), GRADING PERMIT, AND/OR OTHER PERMITS ARE COMPLETE, APPROVED AND ON FILE  
WITH THE TOWN OF PARKER

TOWN OF PARKER, DIRECTOR OF ENGINEERING

DATE














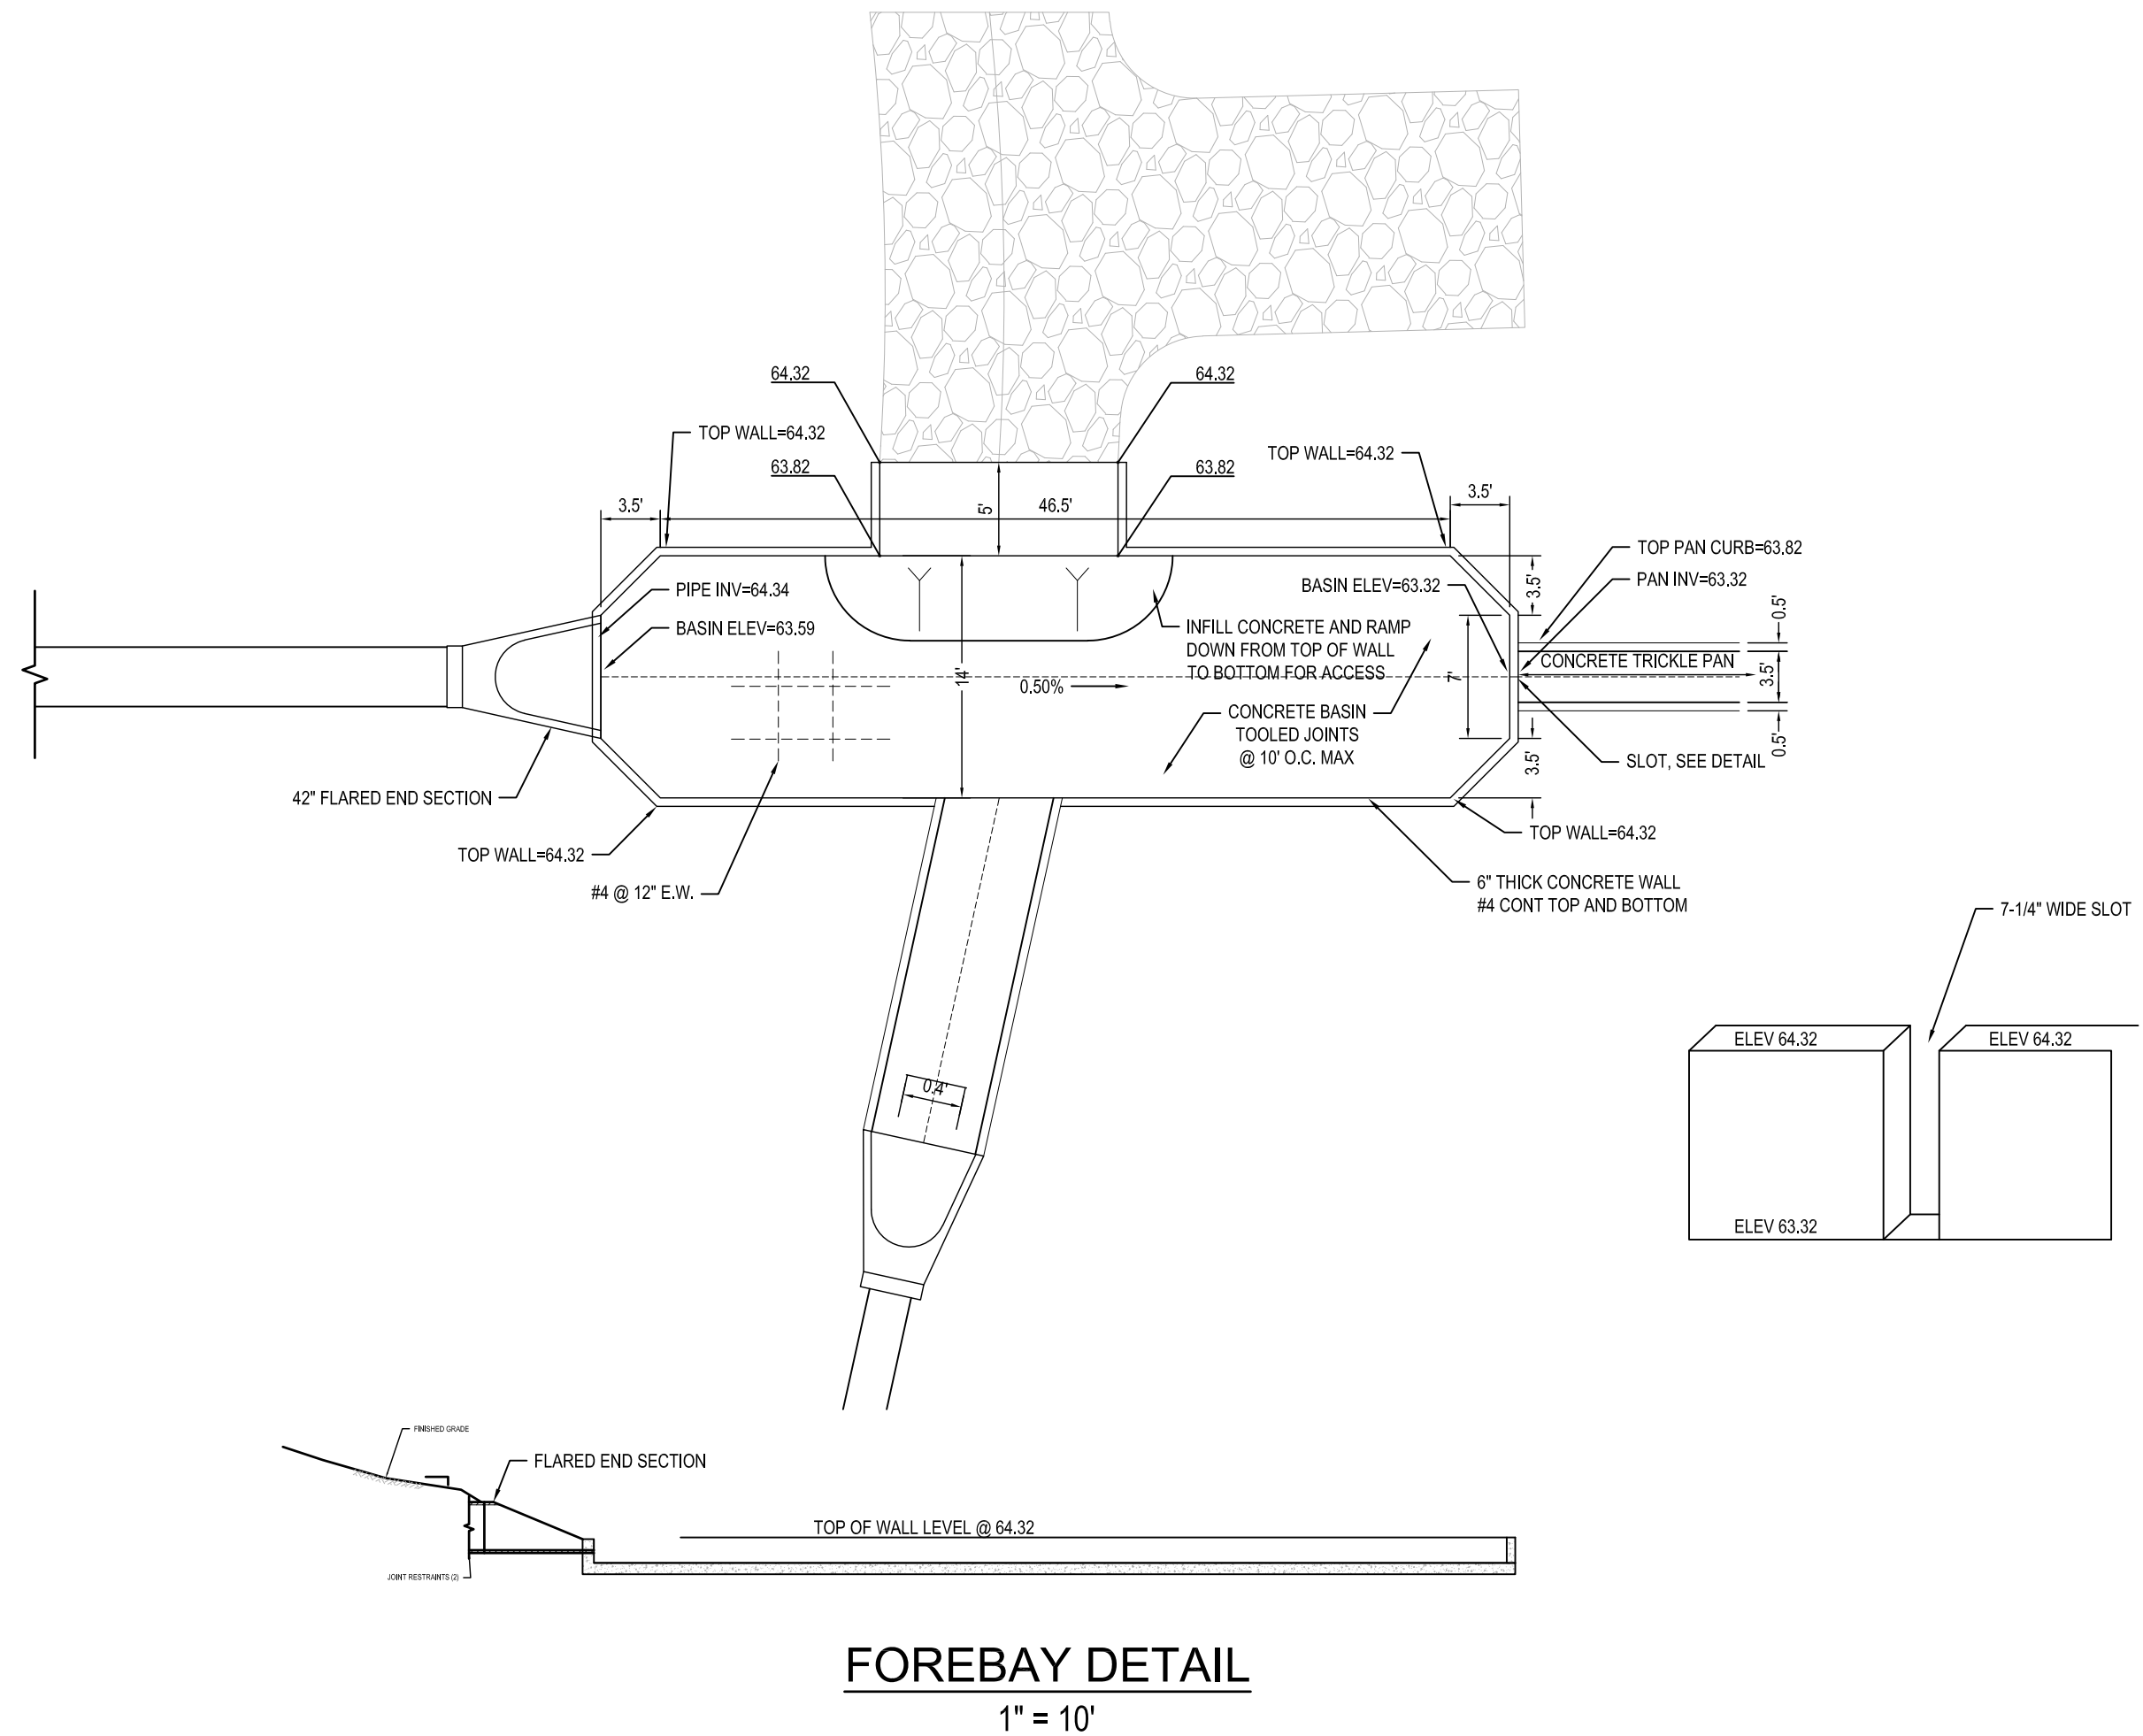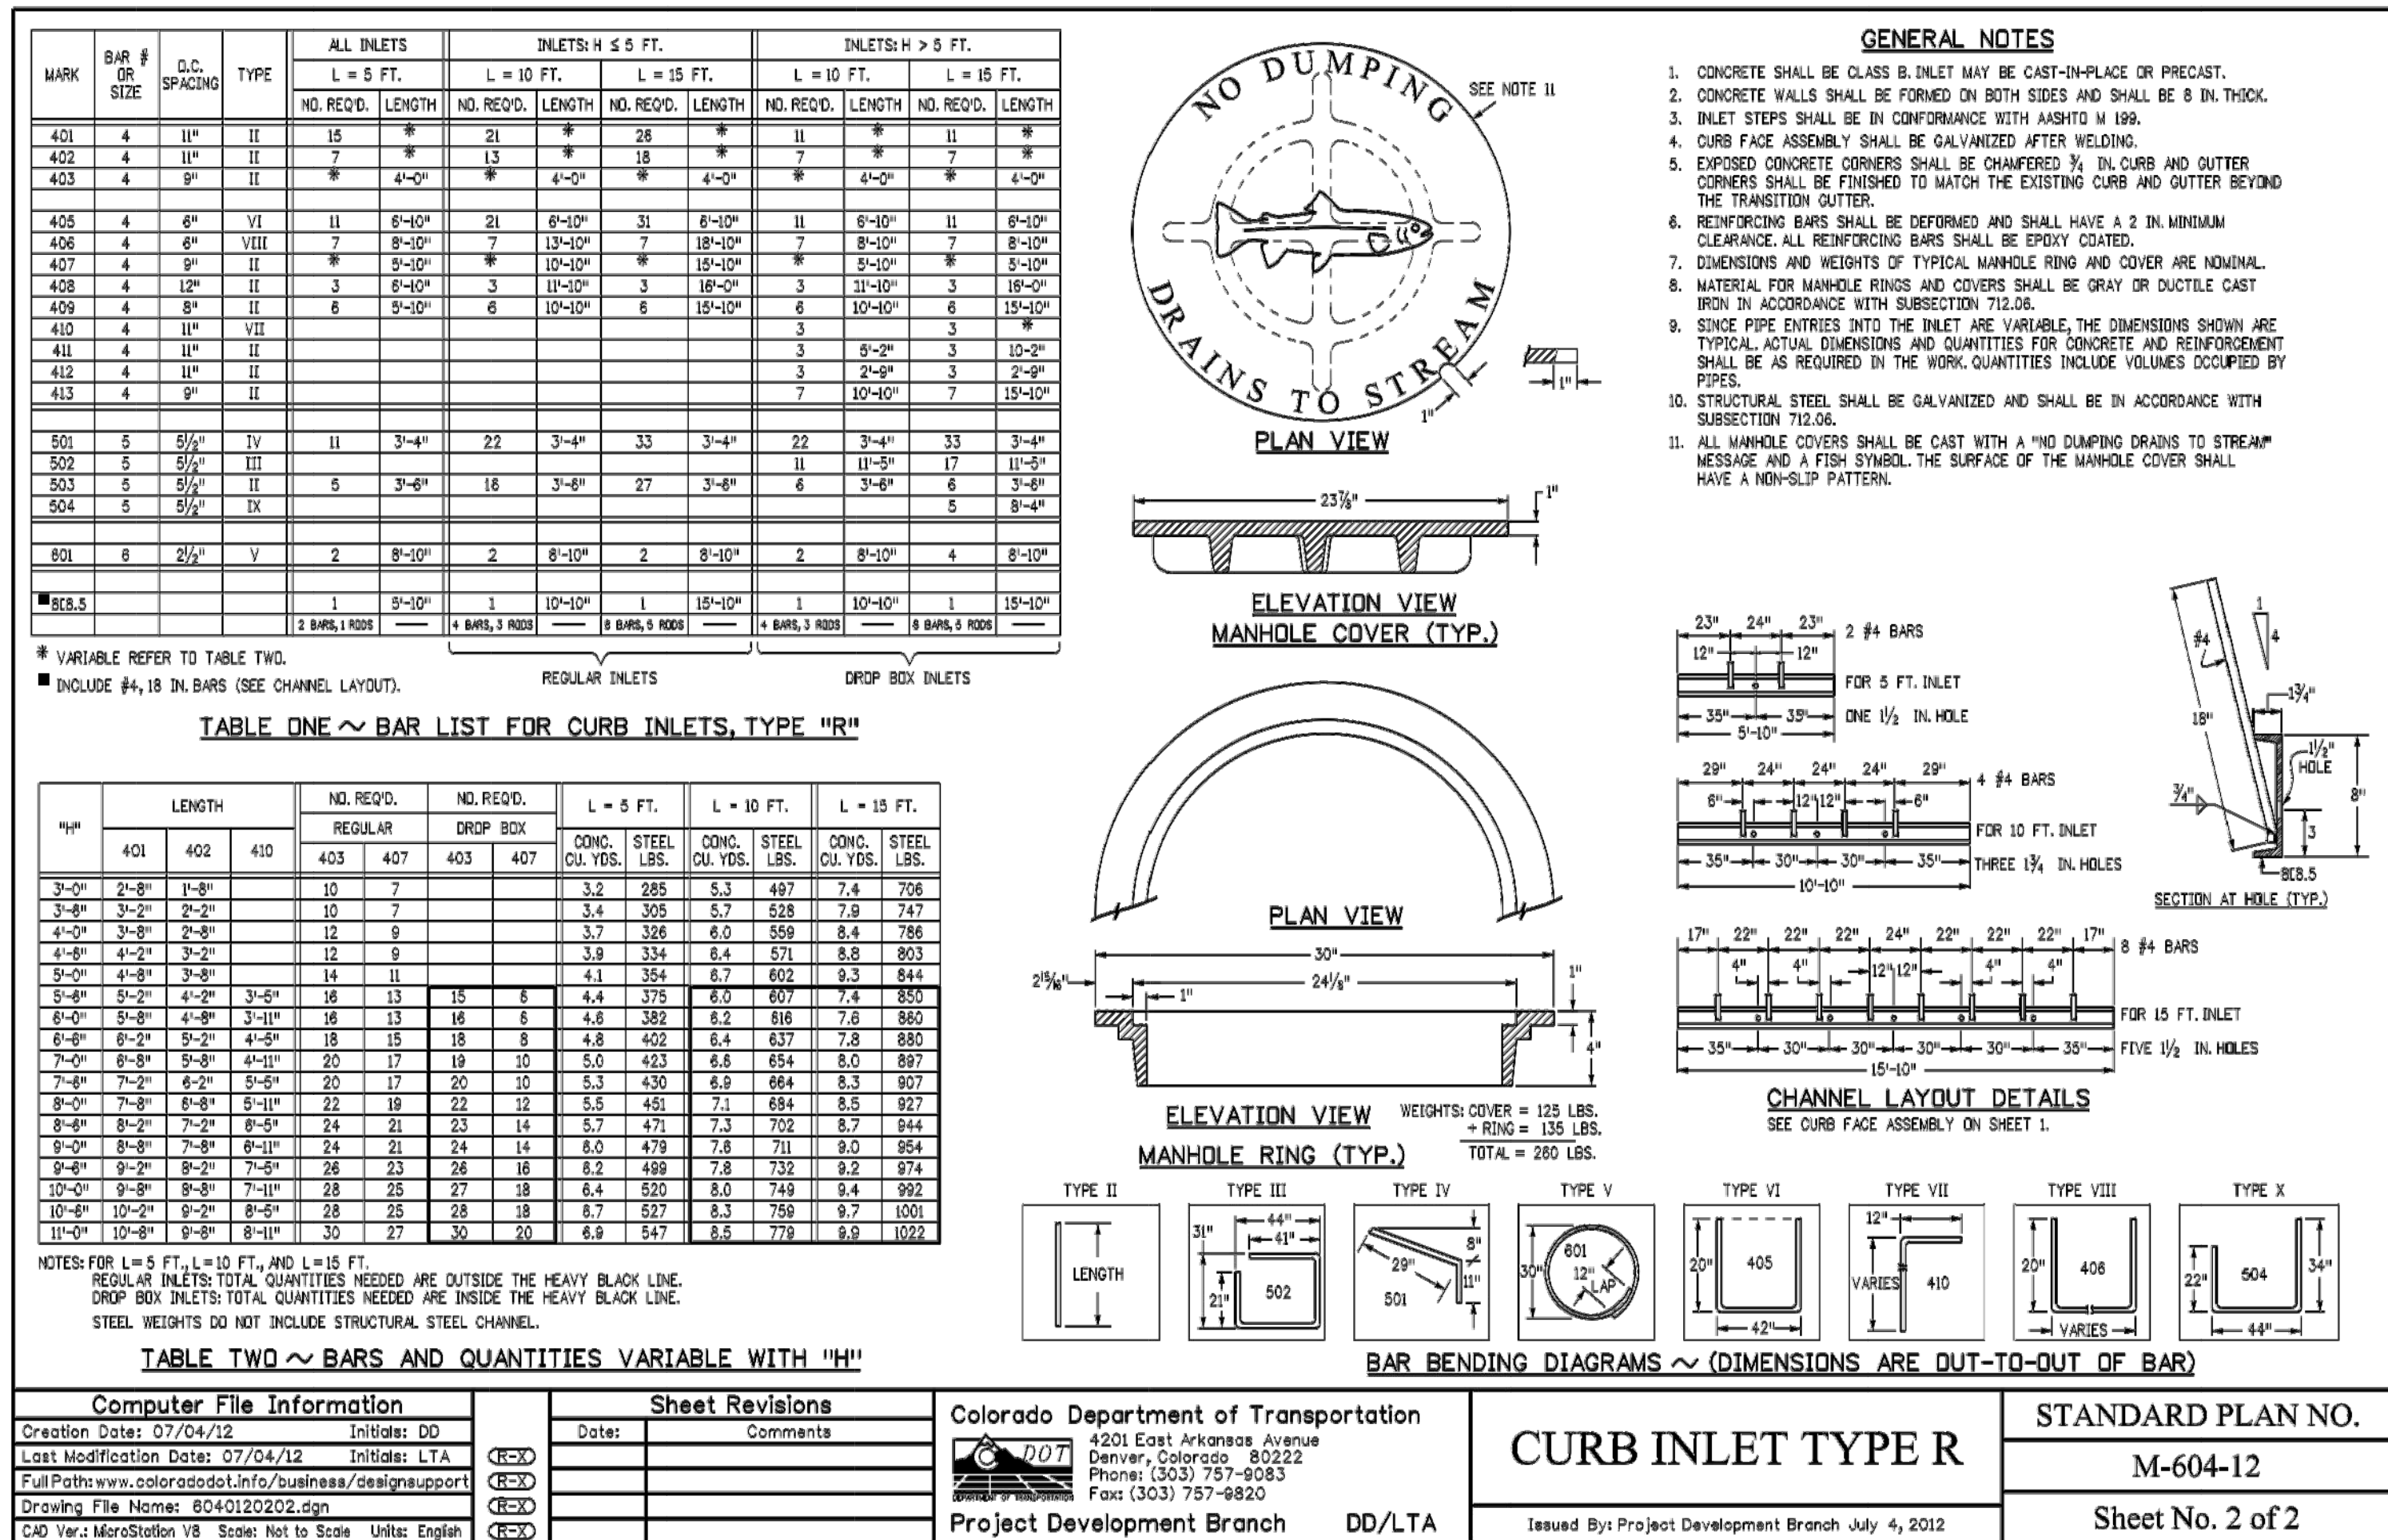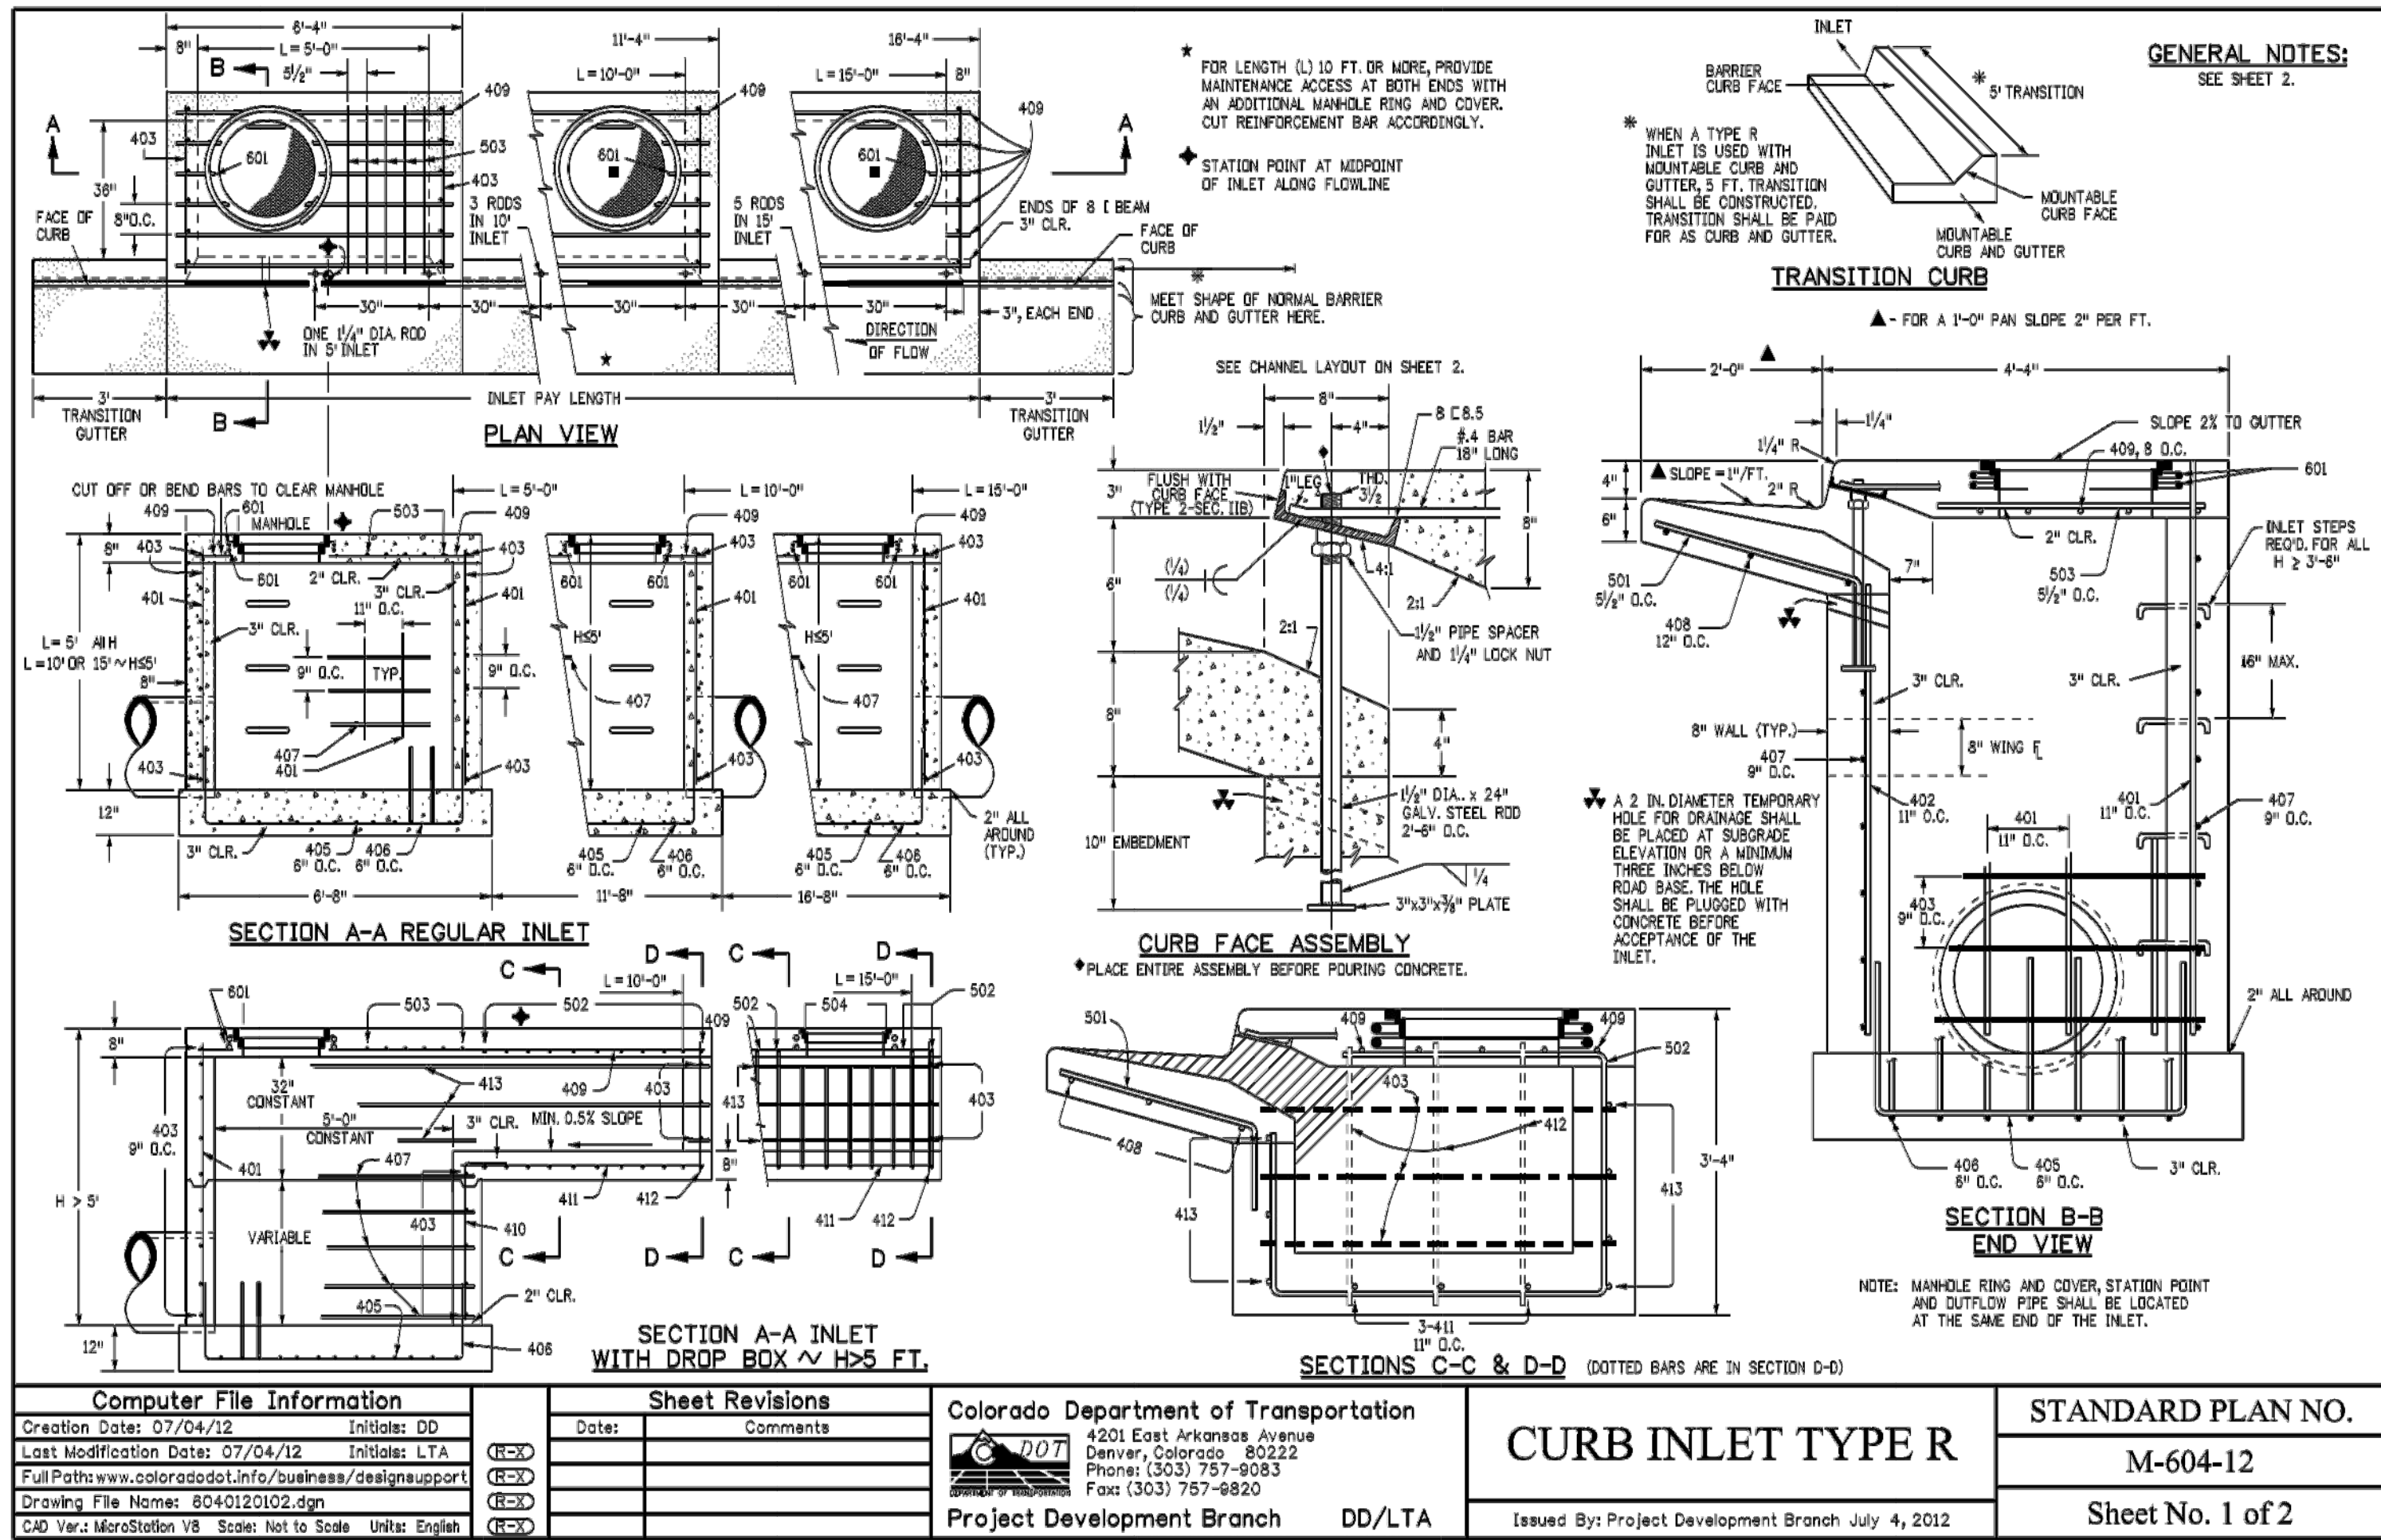

THE TOWN OF PARKER REVIEW CONSTITUTES GENERAL COMPLIANCE WITH THE TOWN'S STANDARDS AND APPROVED VARIANCES. SUBJECT TO THESE PLANS BEING STAMPED, SIGNED, AND DATED BY THE PROFESSIONAL ENGINEER OF RECORD. REVIEW BY THE TOWN DOES NOT CONSTITUTE APPROVAL OF THE PLAN DESIGN OR ACCURACY AND CORRECTNESS OF ENGINEERING CALCULATIONS. ERRORS IN THE DESIGN OR CALCULATIONS REMAIN THE RESPONSIBILITY OF THE REGISTERED PROFESSIONAL ENGINEER WHOSE STAMP AND SIGNATURE ARE AFFIXED TO THIS DOCUMENT.

THIS REVIEW DOES NOT CONSTITUTE APPROVAL OF ANY PRIVATE ON-SITE IMPROVEMENTS WHICH MAY BE SHOWN. CONSTRUCTION CANNOT COMMENCE UNTIL ALL REQUIRED DRAINAGE/TRAFFIC REPORT(S), FINAL DEVELOPMENT PLAN(S), SPECIAL REVIEW(S), GRADING PERMIT, AND/OR OTHER PERMITS ARE COMPLETE, APPROVED AND ON FILE WITH THE TOWN OF PARKER

## STORM SEWER PLAN DETAILS

design by: JWD  
approved by: JWD  
project no.: 2015-015

date: 10/01/17

SHEET

# C4.91


PREPARED UNDER THE DIRECT SUPERVISION OF  
JERRY W. DAVIDSON, P.E.  
COLORADO REG # 30226  
FOR AND ON BEHALF OF  
PERCEPTION DESIGN GROUP, INC.

08/31/18 FOURTH SUBMITTAL  
05/25/18 THIRD SUBMITTAL  
03/19/18 PMSD SUBMITTAL  
02/28/18 SECOND SUBMITTAL  
10/24/17 INITIAL SUBMITTAL

REVISIONS


PARKER POINTE  
LOTS 1 THRU 15 AND TRACTS A AND B, PARKER POINTE FILING NO. 1  
SOUTHEAST CORNER PARKER ROAD AND STROH ROAD  
PARKER, COLORADO



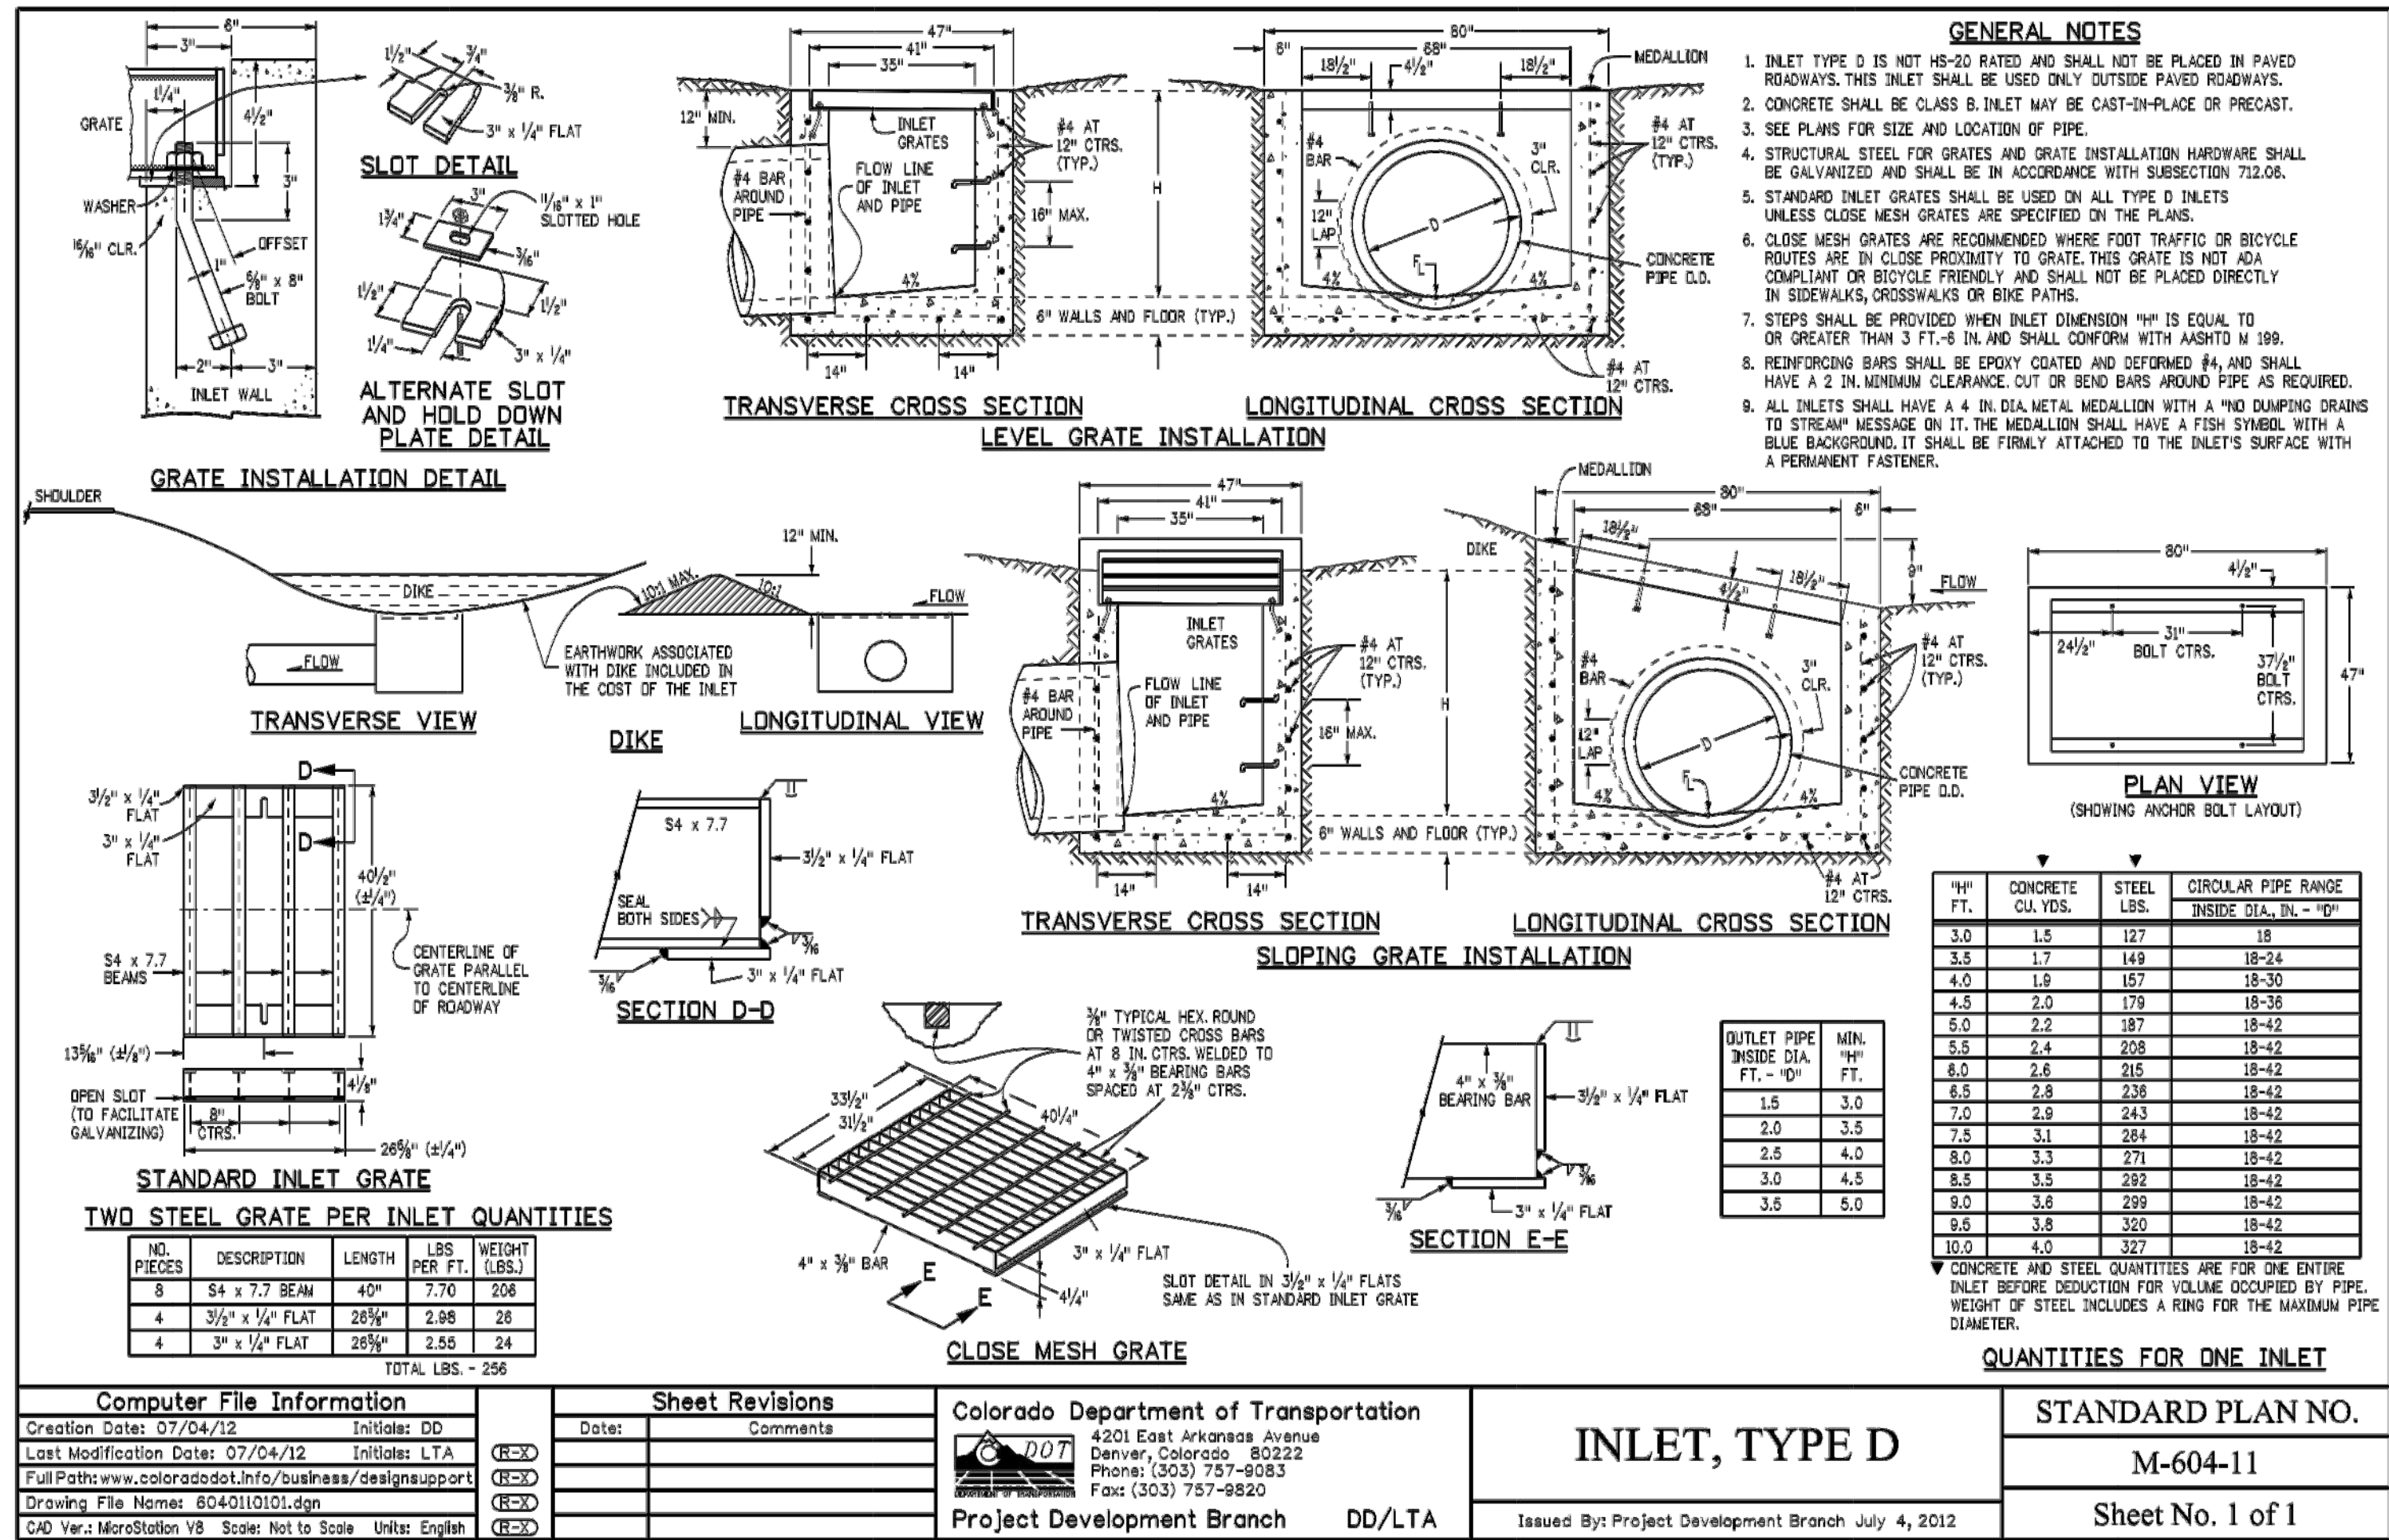

Hydraulic Structures


Chapter 9

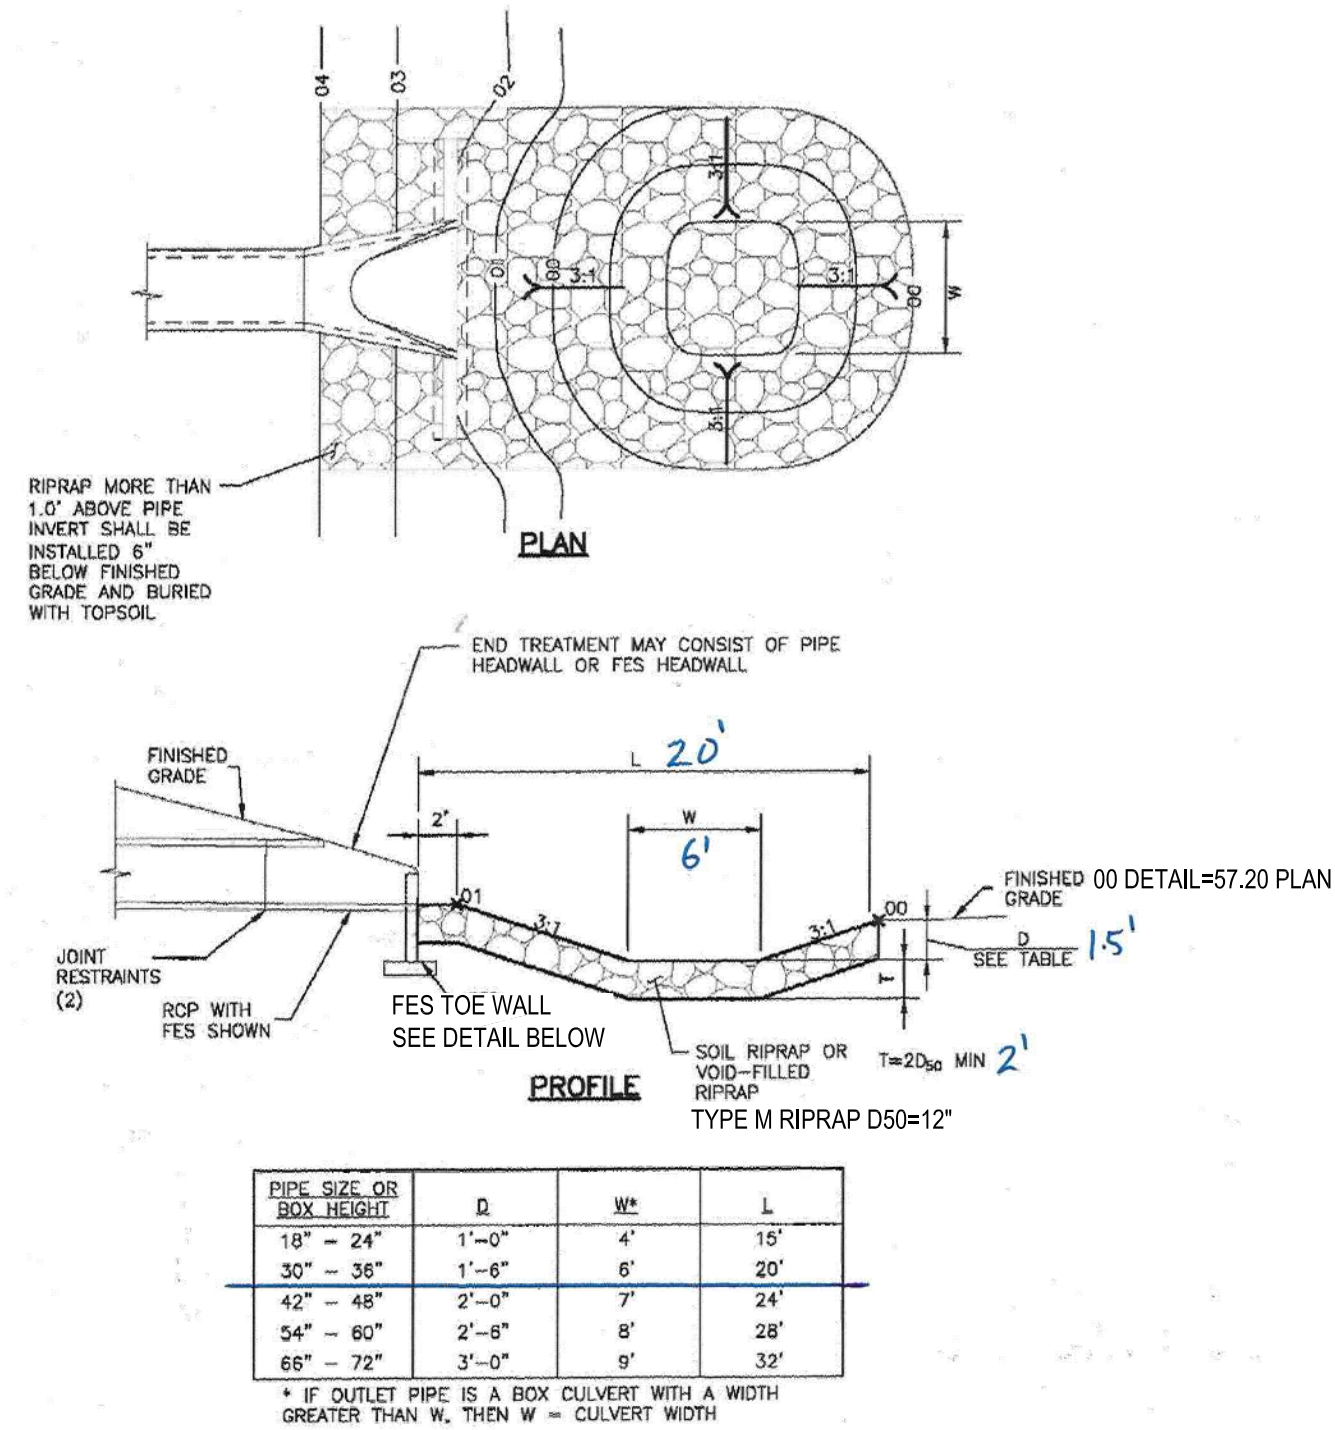

9-72

Urban Drainage and Flood Control District  
Urban Storm Drainage Criteria Manual Volume 2

September 2017

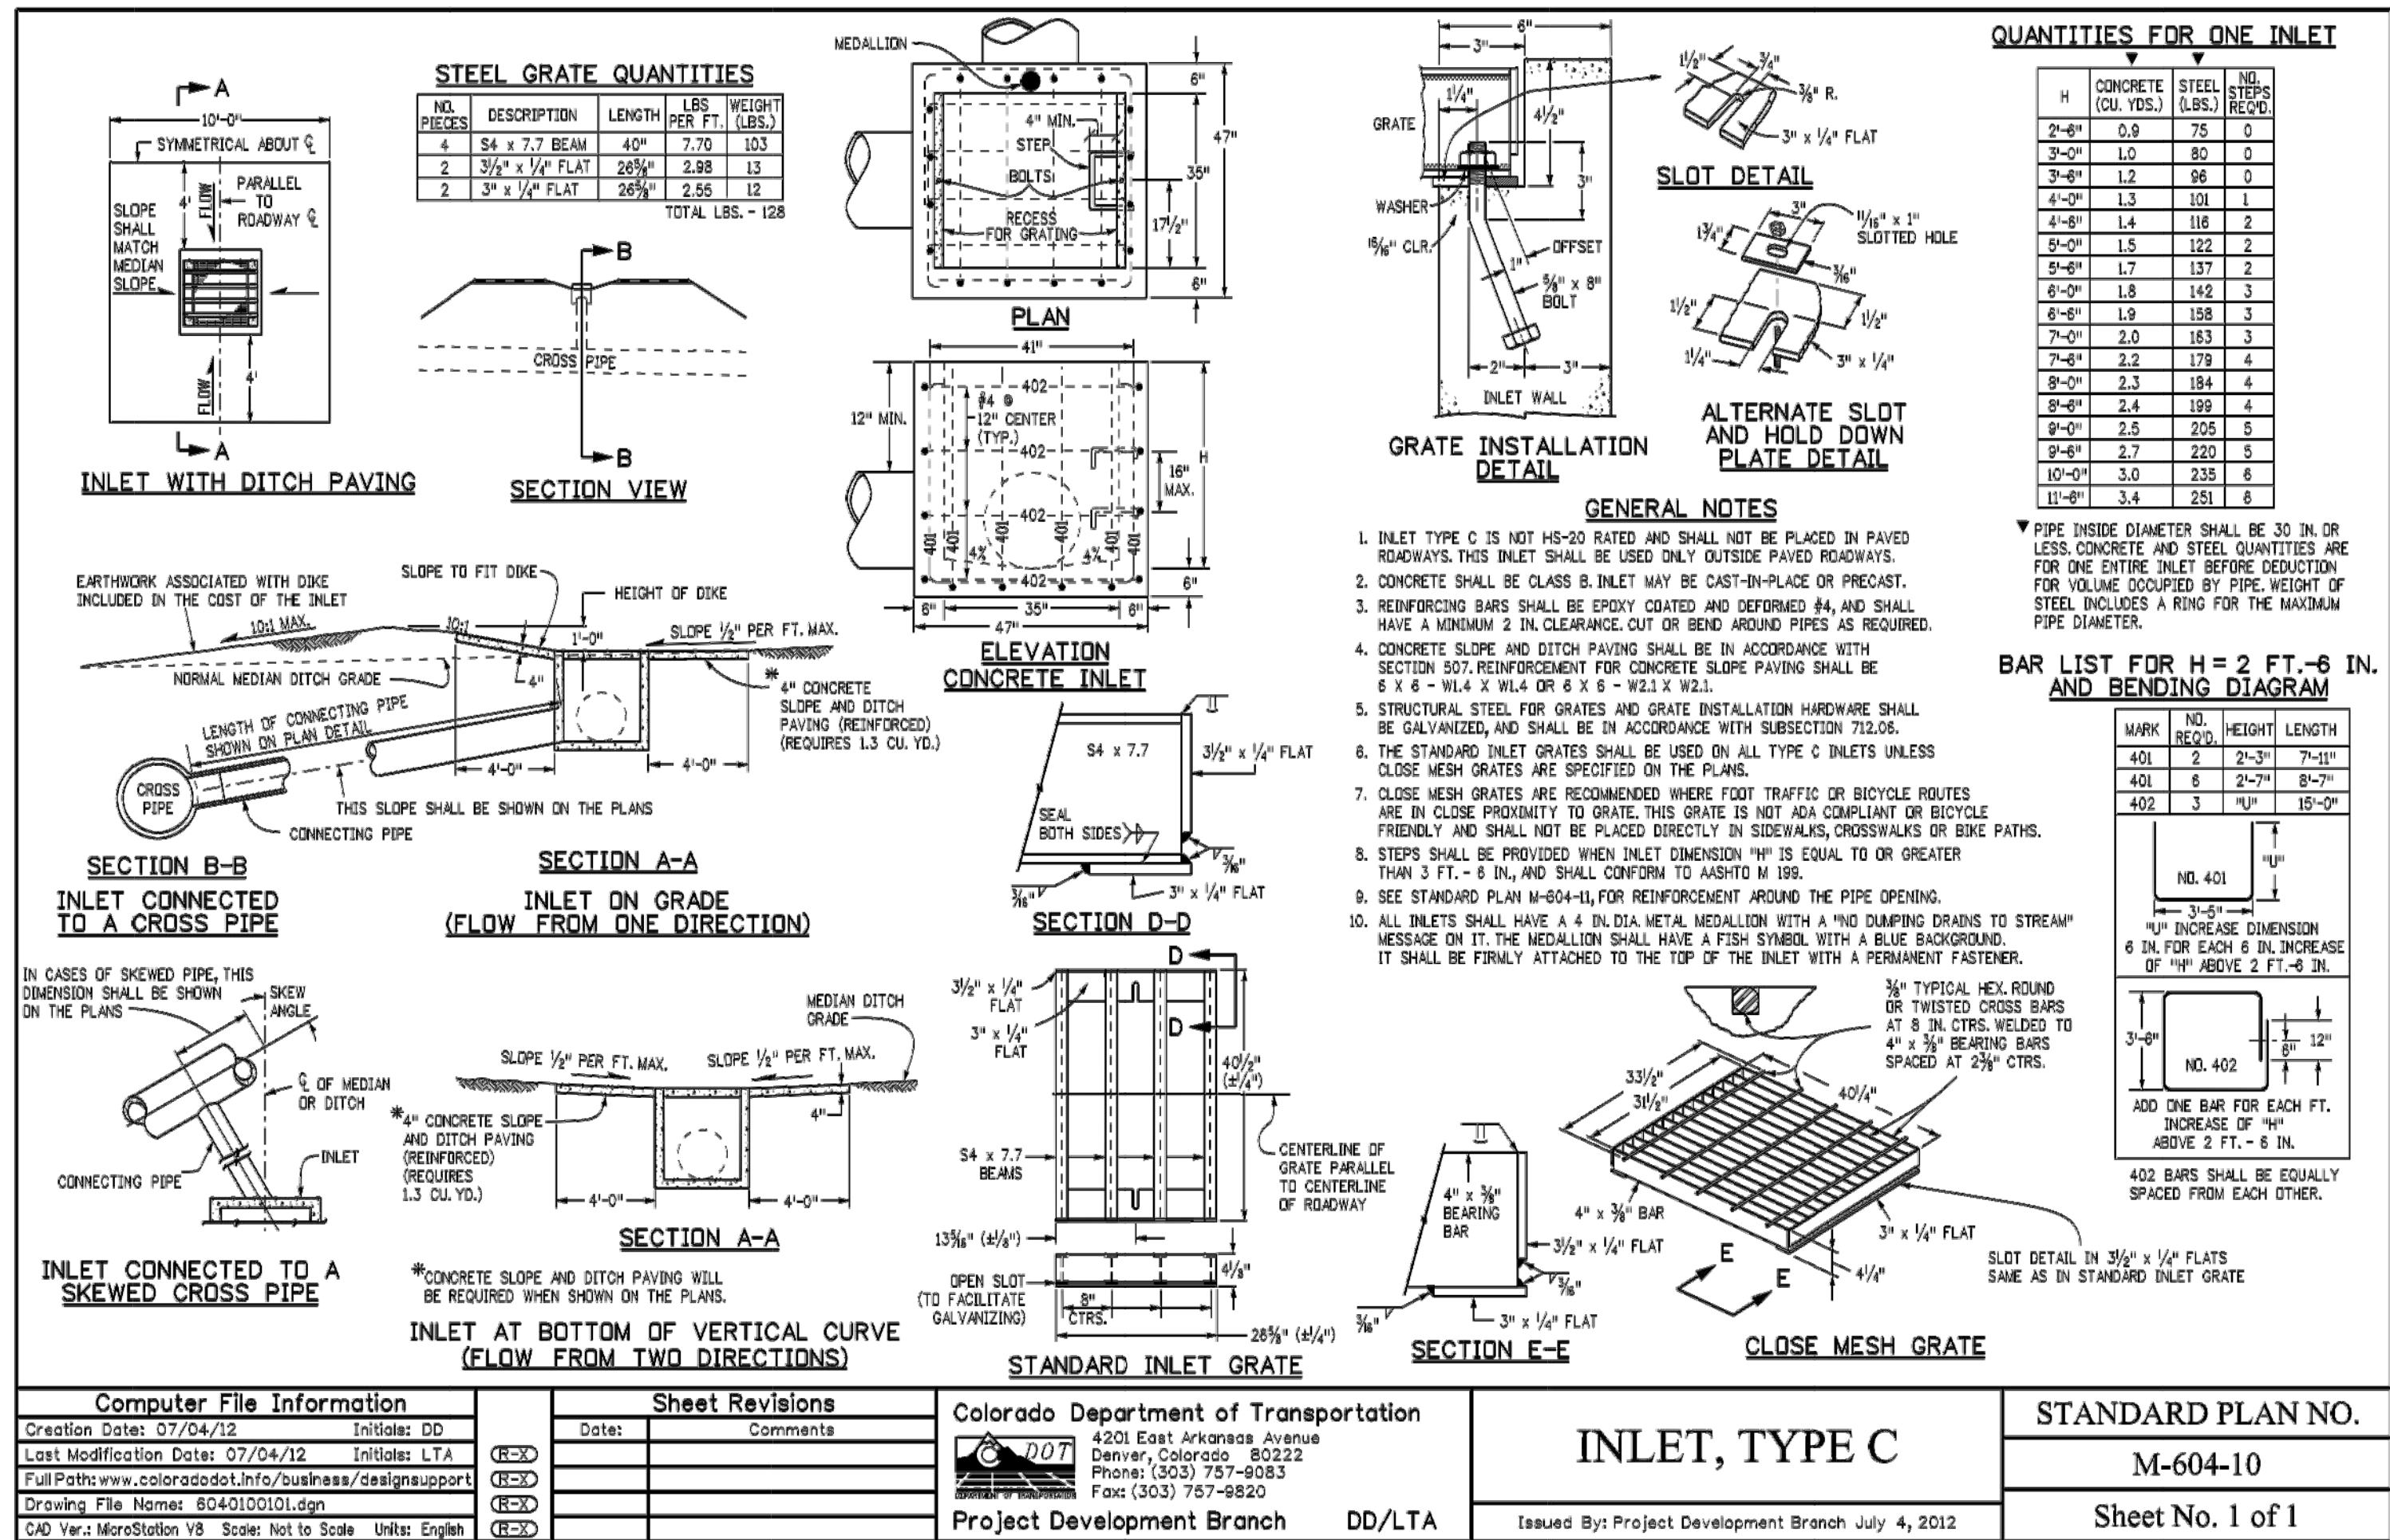

## OUTFALL TO KINNEY CREEK DETAIL

THE TOWN OF PARKER REVIEW CONSTITUTES GENERAL COMPLIANCE WITH THE TOWN'S STANDARDS AND APPROVED VARIANCES. SUBJECT TO THESE PLANS BEING STAMPED, SIGNED, AND DATED BY THE PROFESSIONAL ENGINEER OF RECORD. REVIEW BY THE TOWN DOES NOT CONSTITUTE APPROVAL OF THE PLAN DESIGN OR ACCURACY AND CORRECTNESS OF ENGINEERING CALCULATIONS. ERRORS IN THE DESIGN OR CALCULATIONS REMAIN THE RESPONSIBILITY OF THE REGISTERED PROFESSIONAL ENGINEER WHOSE STAMP AND SIGNATURE ARE AFFIXED TO THIS DOCUMENT.

THIS REVIEW DOES NOT CONSTITUTE APPROVAL OF ANY PRIVATE ON-SITE IMPROVEMENTS WHICH MAY BE SHOWN. CONSTRUCTION CANNOT COMMENCE UNTIL ALL REQUIRED DRAINAGE/TRAFFIC REPORT(S), FINAL DEVELOPMENT PLAN(S), SPECIAL REVIEW(S), GRADING PERMIT, AND/OR OTHER PERMITS ARE COMPLETE, APPROVED AND ON FILE WITH THE TOWN OF PARKER

TOWN OF PARKER, DIRECTOR OF ENGINEERING

## STORM SEWER PLAN DETAILS

PARKER POINT  
LOTS 1 THRU 15 AND TRACTS A AND B, PARKER POINT FILING NO. 1  
SOUTHEAST CORNER PARKER ROAD AND STROH ROAD  
PARKER, COLORADO

design by: JWD  
approved by: JWD  
project no.: 2015-015

date: 10/01/17

SHEET


# C4.92

PREPARED UNDER THE DIRECT SUPERVISION OF  
JERRY W. DAVIDSON, P.E.  
COLORADO REG # 30226  
FOR AND ON BEHALF OF  
PERCEPTION DESIGN GROUP, INC.


| NO.      | DATE              | DESCRIPTION |
|----------|-------------------|-------------|
| 08/31/18 | FOURTH SUBMITTAL  |             |
| 05/25/18 | THIRD SUBMITTAL   |             |
| 03/19/18 | PMSD SUBMITTAL    |             |
| 02/28/18 | SECOND SUBMITTAL  |             |
| 10/24/17 | INITIAL SUBMITTAL |             |



\\PDG-NAS\\PUBLIC\\PROJECTS\\2015-015 PARKER AND STROH.DWG\\2015-015 CDS - ROAD PLANS.DWG 8/31/2018 10:24 AM

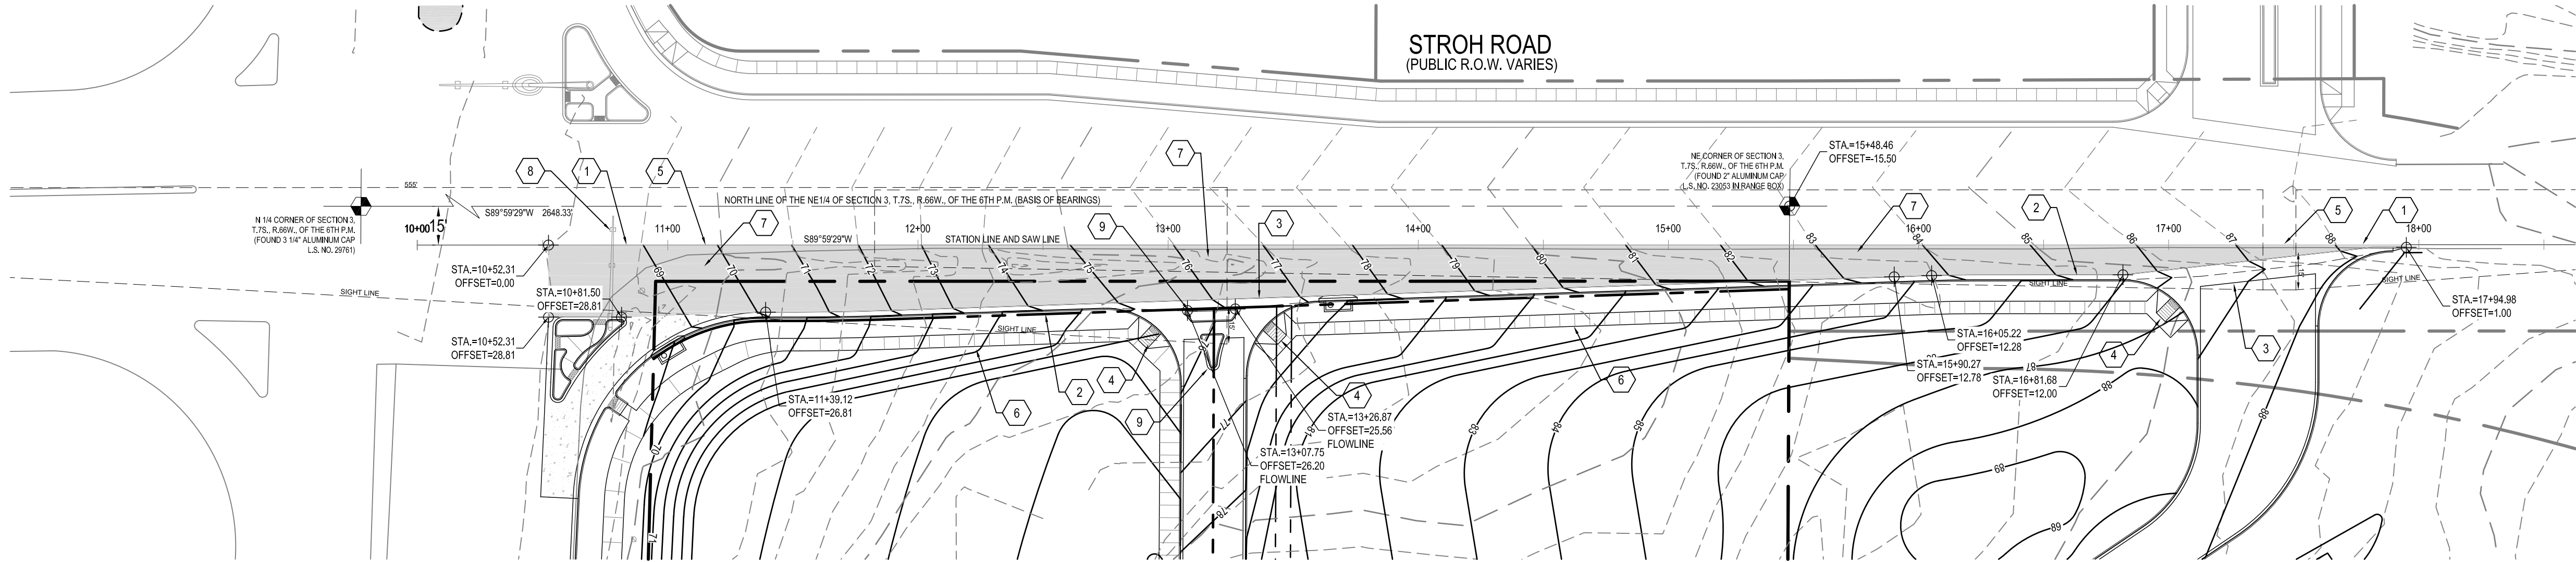


EXISTING OVERHEAD LINES ALONG STROTH FRONTAGE  
TO BE RELOCATED UNDERGROUND

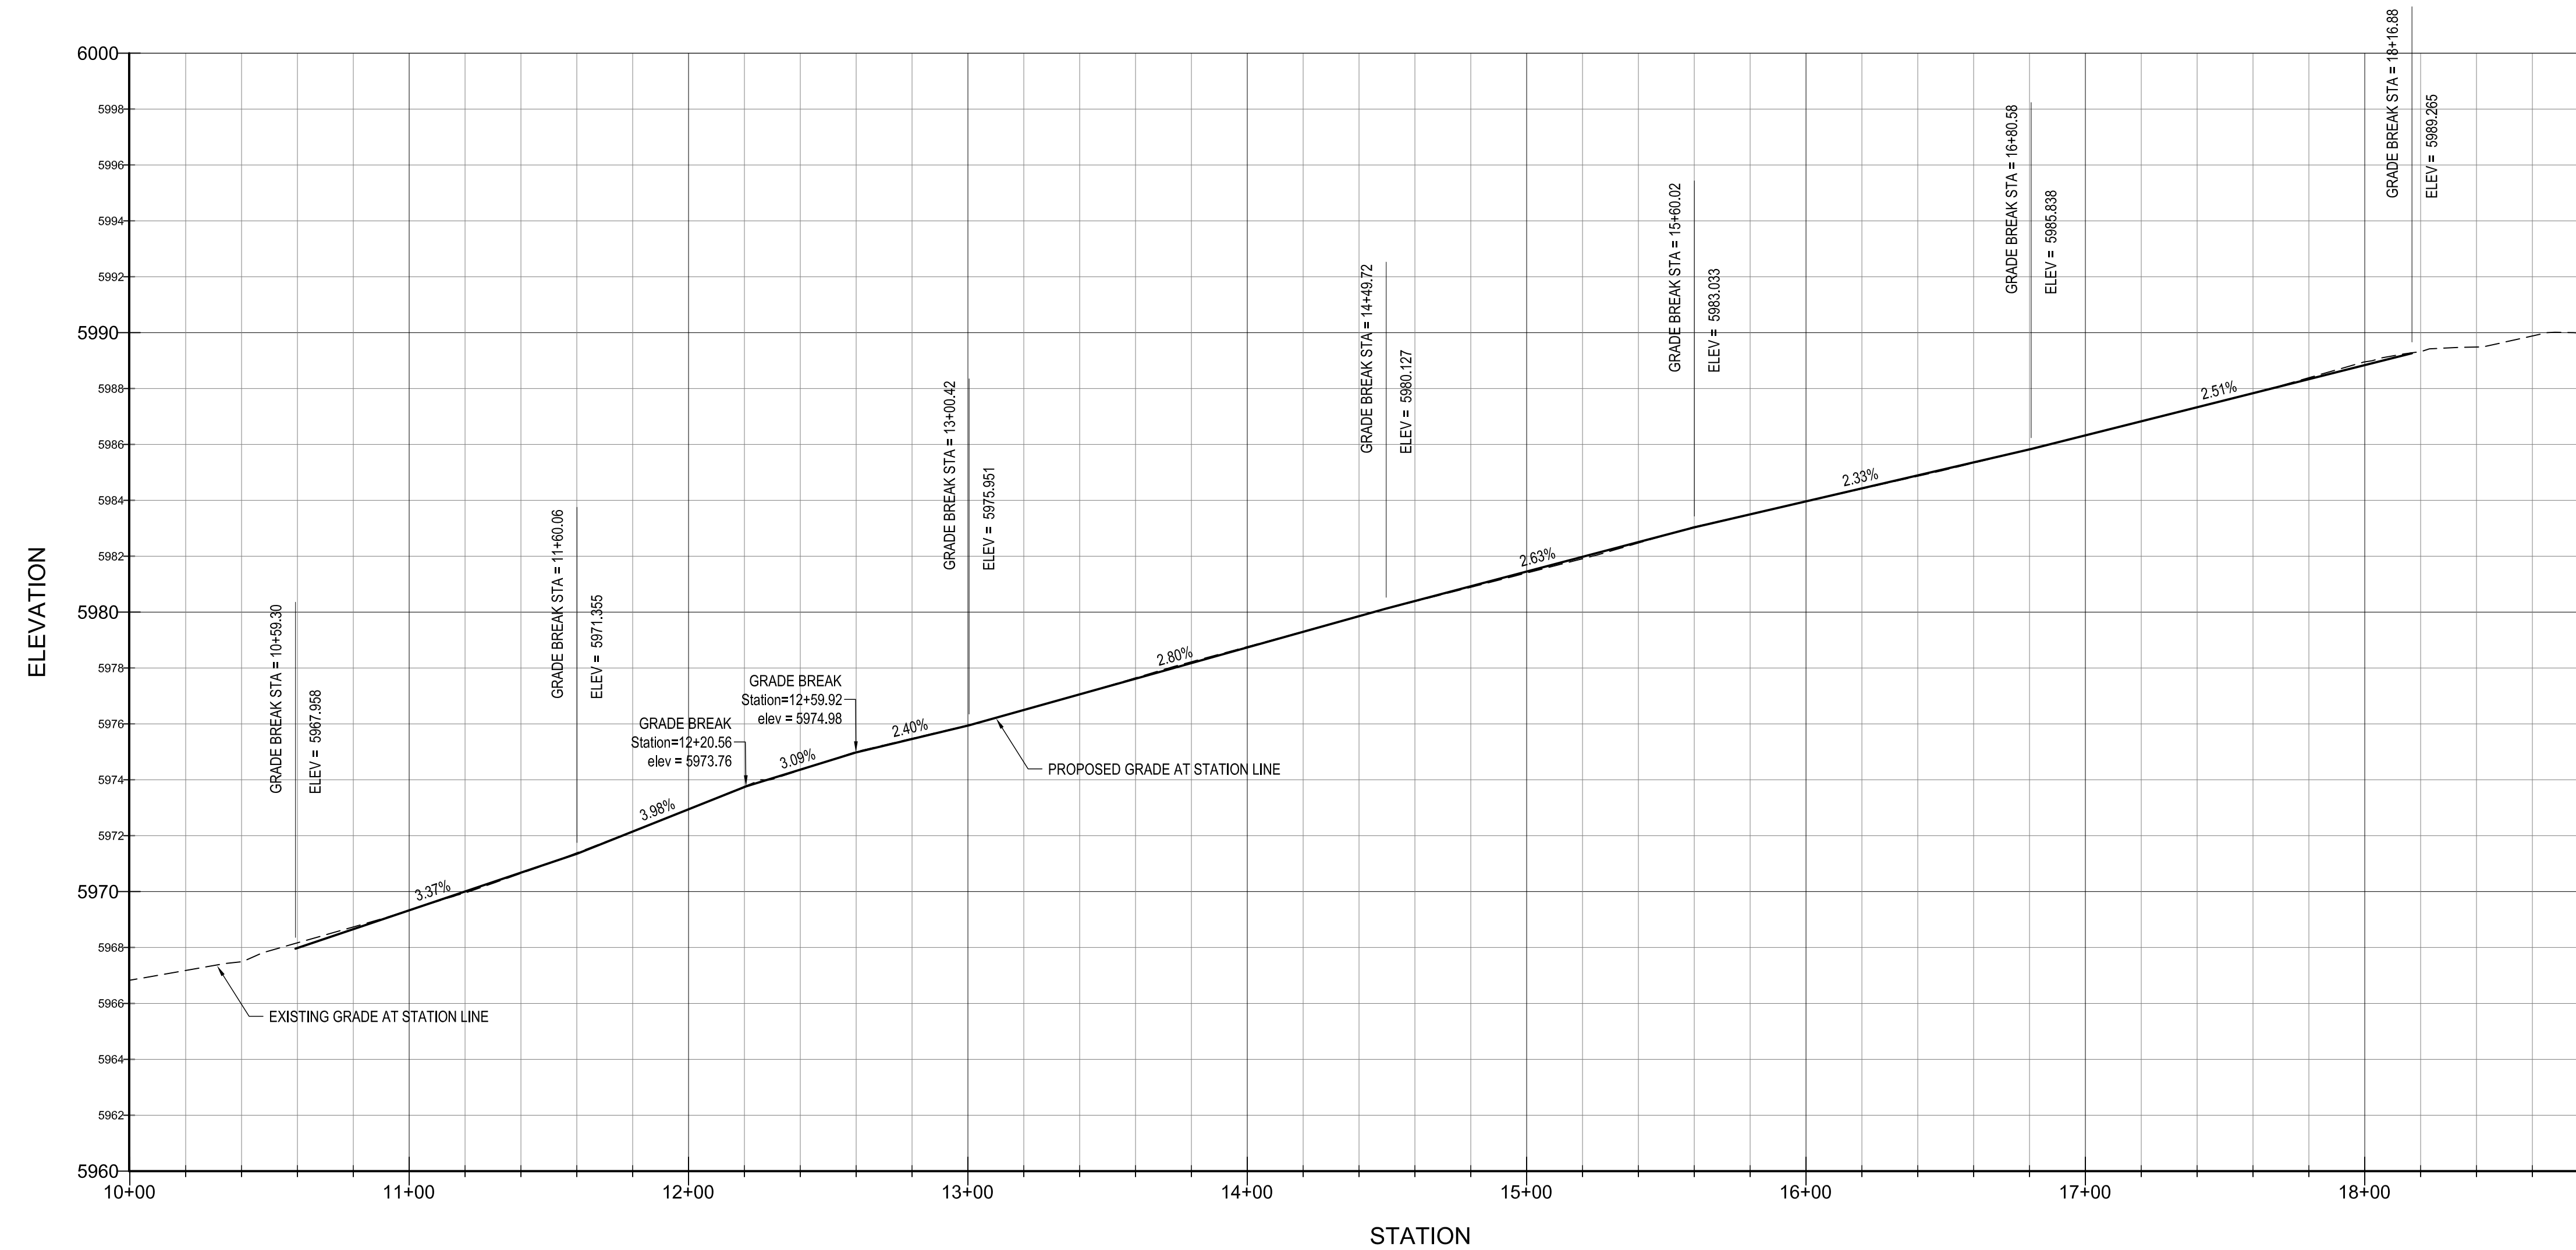

CONSTRUCTION NOTES

- SAWCUT PAVEMENT TO NEAT CLEAN LINE AT STATION LINE.
- CONSTRUCT CONCRETE CURB AND GUTTER. CDOT M-609-1 TYPE 2 SECTION IIB. SEE DETAIL 3, SHEET C5.90
- CONSTRUCT 8' WIDE CONCRETE CROSS PAN. SEE DETAILS 19 AND 20, SHEET C5.91.
- CONSTRUCT ACCESSIBLE CURB RAMP. SEE DETAIL 15, SHEET C5.90.
- MATCH EDGE OF PAVEMENT. SEE DETAIL 27, SHEET C5.91.
- CONSTRUCT 5' WIDE DETACHED SIDEWALK. SEE DETAIL 4, SHEET C5.90.
- CONSTRUCT ASPHALT PAVEMENT SECTION. SEE PAVEMENT DESIGN IN GEOTECHNICAL REPORT.
- EXISTING SIGNAL POLE TO REMAIN. SEE SIGNAL MODIFICATION PLANS PREPARED BY OTHERS.
- CONSTRUCT RAISED CONCRETE ISLAND WITH MOUNTABLE CURB. CONSTRUCT GAP IN MIDDLE FOR PEDESTRIAN CROSSING.

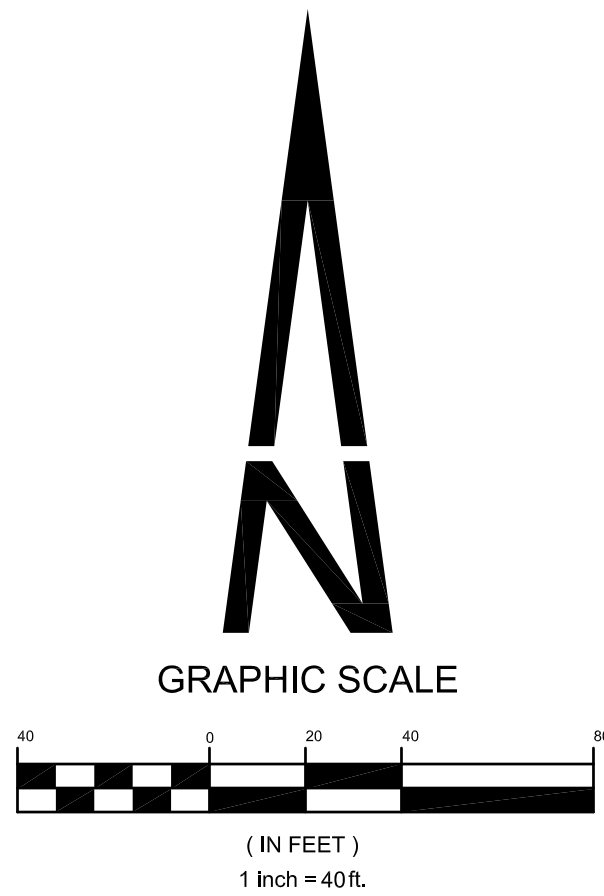

**WARNING**  
HIGH-PRESSURE PIPELINE(S)  
EXCAVATION AND / OR CONSTRUCTION PROHIBITED  
WITHOUT COMPLIANCE WITH STATE ONE-CALL, AND  
WITHOUT WRITTEN PERMISSION FROM  
MAGELLAN PIPELINE COMPANY.

THE TOWN OF PARKER REVIEW CONSTITUTES GENERAL COMPLIANCE WITH THE TOWN'S STANDARDS AND APPROVED VARIANCES, SUBJECT TO THESE PLANS BEING STAMPED, SIGNED, AND DATED BY THE PROFESSIONAL ENGINEER OF RECORD. REVIEW BY THE TOWN DOES NOT CONSTITUTE APPROVAL OF THE PLAN DESIGN OR ACCURACY AND CORRECTNESS OF ENGINEERING CALCULATIONS. ERRORS IN THE DESIGN OR CALCULATIONS REMAIN THE RESPONSIBILITY OF THE REGISTERED PROFESSIONAL ENGINEER WHOSE STAMP AND SIGNATURE ARE AFFIXED TO THIS DOCUMENT.

THIS REVIEW DOES NOT CONSTITUTE APPROVAL OF ANY PRIVATE ON-SITE IMPROVEMENTS WHICH MAY BE SHOWN. CONSTRUCTION CANNOT COMMENCE UNTIL ALL REQUIRED DRAINAGE/TRAFFIC REPORT(S), FINAL DEVELOPMENT PLAN(S), SPECIAL REVIEW(S), GRADING PERMIT, AND/OR OTHER PERMITS ARE COMPLETE, APPROVED AND ON FILE WITH THE TOWN OF PARKER

TOWN OF PARKER, DIRECTOR OF ENGINEERING DATE

CALL UTILITY NOTIFICATION  
CENTER OF COLORADO  
1-800-922-1987  
CALL 2-BUSINESS DAYS IN ADVANCE  
BEFORE YOU DIG, GRADE, OR EXCAVATE  
FOR THE MARKING OF UNDERGROUND  
MEMBER UTILITIES.

CAUTION: NOTICE TO CONTRACTOR THE CONTRACTOR IS SPECIFICALLY CAUTIONED THAT THE LOCATION AND/OR ELEVATION OF EXISTING UTILITIES AS SHOWN ON THESE PLANS IS BASED ON RECORDS OF THE VARIOUS UTILITY COMPANIES AND, WHERE POSSIBLE, MEASUREMENTS TAKEN IN THE FIELD. THE INFORMATION IS NOT TO BE RELIED ON AS BEING EXACT OR COMPLETE. THE CONTRACTOR MUST CALL THE LOCAL UTILITY LOCATION CENTER AT LEAST 48 HOURS BEFORE ANY EXCAVATION TO REQUEST EXACT FIELD LOCATIONS OF THE UTILITIES. IT SHALL BE THE RESPONSIBILITY OF THE CONTRACTOR TO RELOCATE ALL EXISTING UTILITIES WHICH CONFLICT WITH THE PROPOSED IMPROVEMENTS SHOWN ON THE PLANS.

BENCHMARK

BENCHMARK: DOUGLAS COUNTY SURVEY CONTROL MONUMENT TT15A - 3" DIAMETER DOUGLAS COUNTY GIS ALUMINUM CAP AT THE NE CORNER OF STROTH ROAD AND SOUTH PARKER ROAD (US HIGHWAY 83)  
ELEVATION: 5970.79 FEET (NAVD 1988 DATUM)

NOTES

OVERHEAD ELECTRIC LINES ALONG STROTH ROAD AND PARKER ROAD SHALL BE PLACED UNDERGROUND TO THE LIMITS OF THE PROPERTY LINES.

ALL WORK ON STROTH ROAD WILL REQUIRE A TOWN RIGHT-OF-WAY PERMIT. ANNY WORK ON STROTH ROAD THAT INFLUENCES TRAFFIC ON PARKER ROAD WILL ALSO REQUIRE A CDOT RIGHT-OF-WAY PERMIT.

STROTH ROAD PLAN AND PROFILE

design by: JWD  
approved by: JWD  
project no.: 2015-015

date: 10/01/17

SHEET

C5.10

PARKER POINTE  
LOTS 1 THRU 15 AND TRACTS A AND B, PARKER POINTE FILING NO. 1  
SOUTHEAST CORNER PARKER ROAD AND STROTH ROAD  
PARKER, COLORADO

PREPARED UNDER THE DIRECT  
SUPERVISION OF  
JERRY W. DAVIDSON, P.E.  
COLORADO REG # 30226  
FOR AND ON BEHALF OF  
PERCEPTION DESIGN GROUP, INC.

| DATE     | DESCRIPTION       | REVISIONS |
|----------|-------------------|-----------|
| 08/31/18 | FOURTH SUBMITTAL  |           |
| 05/25/18 | THIRD SUBMITTAL   |           |
| 03/19/18 | PWSD SUBMITTAL    |           |
| 02/28/18 | SECOND SUBMITTAL  |           |
| 10/24/17 | INITIAL SUBMITTAL |           |



\\PDG-NAS\PUBLIC\PROJECTS\2015-015 PARKER AND STROH\DWG\2015-015 CDS - ROAD PLANS.DWG 8/31/2018 10:25 AM

CALL UTILITY NOTIFICATION  
CENTER OF COLORADO  
1-800-922-1987  
CALL 2-BUSINESS DAYS IN ADVANCE  
BEFORE YOU DIG, GRADE, OR EXCAVATE  
FOR THE MARKING OF UNDERGROUND  
MEMBER UTILITIES.

CAUTION: NOTICE TO CONTRACTOR THE CONTRACTOR IS SPECIFICALLY CAUTIONED THAT THE LOCATION AND/OR ELEVATION OF EXISTING UTILITIES AS SHOWN ON THESE PLANS IS BASED ON RECORDS OF THE VARIOUS UTILITY COMPANIES AND, WHERE POSSIBLE, MEASUREMENTS TAKEN IN THE FIELD. THE INFORMATION IS NOT TO BE RELIED ON AS BEING EXACT OR COMPLETE. THE CONTRACTOR MUST CALL THE LOCAL UTILITY LOCATION CENTER AT LEAST 48 HOURS BEFORE ANY EXCAVATION TO REQUEST EXACT FIELD LOCATIONS OF THE UTILITIES. IT SHALL BE THE RESPONSIBILITY OF THE CONTRACTOR TO RELOCATE ALL EXISTING UTILITIES WHICH CONFLICT WITH THE PROPOSED IMPROVEMENTS SHOWN ON THE PLANS.

BENCHMARK

BENCHMARK: DOUGLAS COUNTY SURVEY CONTROL MONUMENT TT15A - 3" DIAMETER DOUGLAS COUNTY GIS ALUMINUM CAP AT THE NE CORNER OF STROH ROAD AND SOUTH PARKER ROAD (US HIGHWAY 83)  
ELEVATION: 5970.79 FEET (NAVD 1988 DATUM)

NOTES

OVERHEAD ELECTRIC LINES ALONG STROH ROAD AND PARKER ROAD SHALL BE PLACED UNDERGROUND TO THE LIMITS OF THE PROPERTY LINES.


ALL WORK ON STROH ROAD WILL REQUIRE A TOWN RIGHT-OF-WAY PERMIT. ANNY WORK ON STROH ROAD THAT INFLUENCES TRAFFIC ON PARKER ROAD WILL ALSO REQUIRE A CDOT RIGHT-OF-WAY PERMIT.

THE TOWN OF PARKER REVIEW CONSTITUTES GENERAL COMPLIANCE WITH THE TOWN'S STANDARDS AND APPROVED VARIANCES, SUBJECT TO THESE PLANS BEING STAMPED, SIGNED, AND DATED BY THE PROFESSIONAL ENGINEER OF RECORD. REVIEW BY THE TOWN DOES NOT CONSTITUTE APPROVAL OF THE PLAN DESIGN OR ACCURACY AND CORRECTNESS OF ENGINEERING CALCULATIONS. ERRORS IN THE DESIGN OR CALCULATIONS REMAIN THE RESPONSIBILITY OF THE REGISTERED PROFESSIONAL ENGINEER WHOSE STAMP AND SIGNATURE ARE AFFIXED TO THIS DOCUMENT.

THIS REVIEW DOES NOT CONSTITUTE APPROVAL OF ANY PRIVATE ON-SITE IMPROVEMENTS WHICH MAY BE SHOWN. CONSTRUCTION CANNOT COMMENCE UNTIL ALL REQUIRED DRAINAGE/TRAFFIC REPORT(S), FINAL DEVELOPMENT PLAN(S), SPECIAL REVIEW(S), GRADING PERMIT, AND/OR OTHER PERMITS ARE COMPLETE, APPROVED AND ON FILE WITH THE TOWN OF PARKER

TOWN OF PARKER, DIRECTOR OF ENGINEERING

DATE

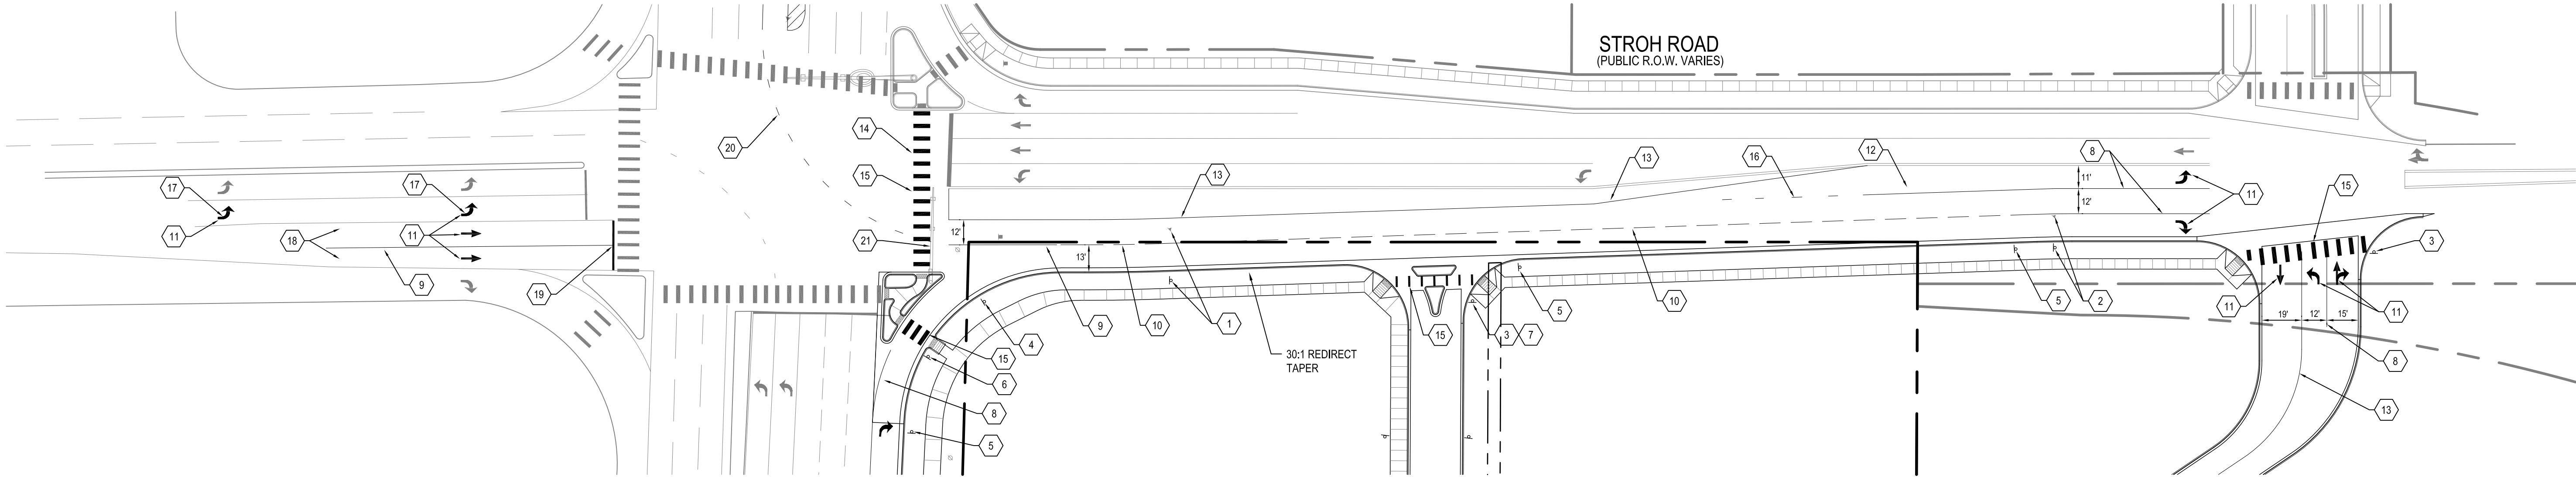


REFERENCE CDOT S-627-1 FOR STRIPING DETAILS AND ADDITIONAL REQUIREMENTS

REFERENCE CDOT S-614-2 FOR SIGN MOUNTING DETAILS

CONSTRUCTION NOTES

- 1 RELOCATE "NO TRUCKS / LOCAL DELIVERIES" SIGN BEHIND NEW CURB LINE.
- 2 RELOCATE "SPEED LIMIT 30 MPH" AND "DC ROUTE 14" SIGN BEHIND PROPOSED CURB LINE.
- 3 INSTALL R1-1 STOP SIGN.
- 4 INSTALL R1-2 YIELD SIGN.
- 5 INSTALL R3-7R RIGHT TURN MUST TURN RIGHT SIGN.
- 6 INSTALL R1-5 YIELD HERE TO PEDESTRIANS SIGN.
- 7 INSTALL R3-2 NO LEFT TURN SIGN.
- 8 PAINT 8" WIDE WHITE CHANNELIZING LINE.
- 9 PAINT 4" WIDE SOLID WHITE LANE LINE.
- 10 PAINT 4" WIDE SKIP WHITE LANE LINE.
- 11 PAINT WHITE DIRECTIONAL ARROWS AS SHOWN.
- 12 PAINT 8" WIDE SKIP WHITE LINE.
- 13 PAINT 4" WIDE DOUBLE YELLOW CENTERLINE.
- 14 REMOVE EXISTING CROSS WALK LINES BY GRINDING OR SANDBLASTING.
- 15 PAINT 24" WIDE X 10" LONG WHITE CROSS WALK LINES. ALIGN WITH LANE LINES AND AT 6' ON CENTER +/-.
- 16 PAINT 8" WIDE WHITE LANE DROP LINES.
- 17 REMOVE CONFLICTING ARROW STRIPING BY GRINDING.
- 18 REMOVE CHEVRON STRIPING BY GRINDING.
- 19 PAINT 24" WIDE WHITE STOP BAR.
- 20 PAINT LEFT TURN EXTENSION LANE. MATCH GEOMETRY OF EXISTING NORTH BOUND LEFT.
- 21 REPLACE RIGHT TURN ONLY ARROW SIGN ON MAST ARM AND RETURN TO TOWN.

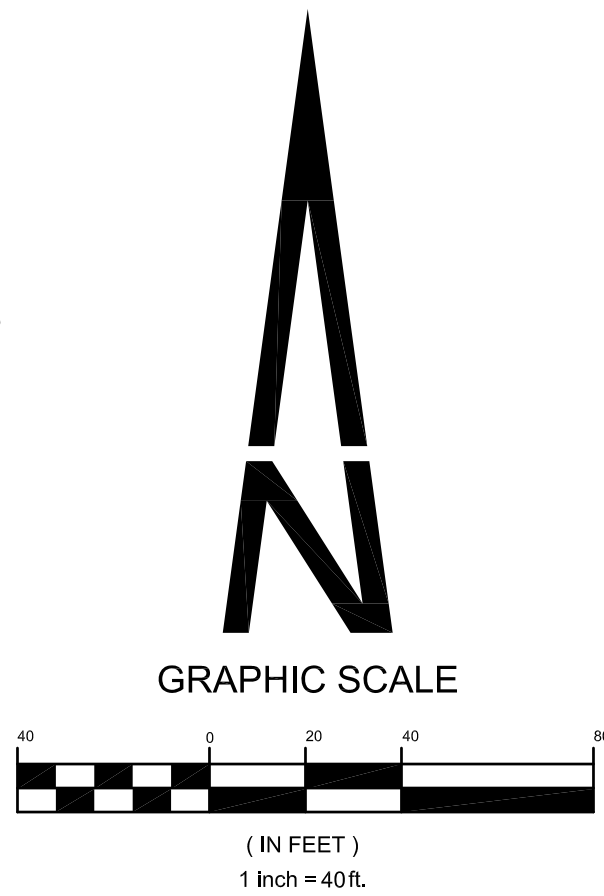

**WARNING**  
HIGH-PRESSURE PIPELINE(S)  
EXCAVATION AND / OR CONSTRUCTION PROHIBITED  
WITHOUT COMPLIANCE WITH STATE ONE-CALL, AND  
WITHOUT WRITTEN PERMISSION FROM  
MAGELLAN PIPELINE COMPANY.

STROH ROAD SIGNAGE AND  
STRIPING PLAN

design by: JWD  
approved by: JWD  
project no.: 2015-015

date: 10/01/17

SHEET

C5.11

PREPARED UNDER THE DIRECT  
SUPERVISION OF  
JERRY W. DAVIDSON, P.E.  
COLORADO REG # 30226  
FOR AND ON BEHALF OF  
PERCEPTION DESIGN GROUP, INC.








| NO.      | DATE | DESCRIPTION       | REVISIONS |
|----------|------|-------------------|-----------|
| 08/31/18 |      | FOURTH SUBMITTAL  |           |
| 05/25/18 |      | THIRD SUBMITTAL   |           |
| 03/19/18 |      | PWSD SUBMITTAL    |           |
| 02/28/18 |      | SECOND SUBMITTAL  |           |
| 10/24/17 |      | INITIAL SUBMITTAL |           |

PARKER POINTE  
LOTS 1 THRU 15 AND TRACTS A AND B, PARKER POINTE FILING NO. 1  
SOUTHEAST CORNER PARKER ROAD AND STROH ROAD  
PARKER, COLORADO

**PERCEPTION**  
DESIGN GROUP, INC.  
6801 SOUTH PIERCE STREET, SUITE 315, LITTLETON, CO 80120 303.252.8888  
WWW.PERCEPTIONDESIGNGROUP.COM



I:\PDG-NAS\PUBLIC\PROJECTS\2015-015 PARKER AND STROH\DWG\2015-015 CDS - ROAD PLANS.DWG 8/31/2018 10:26 AM

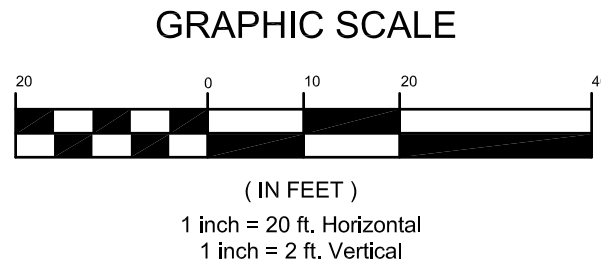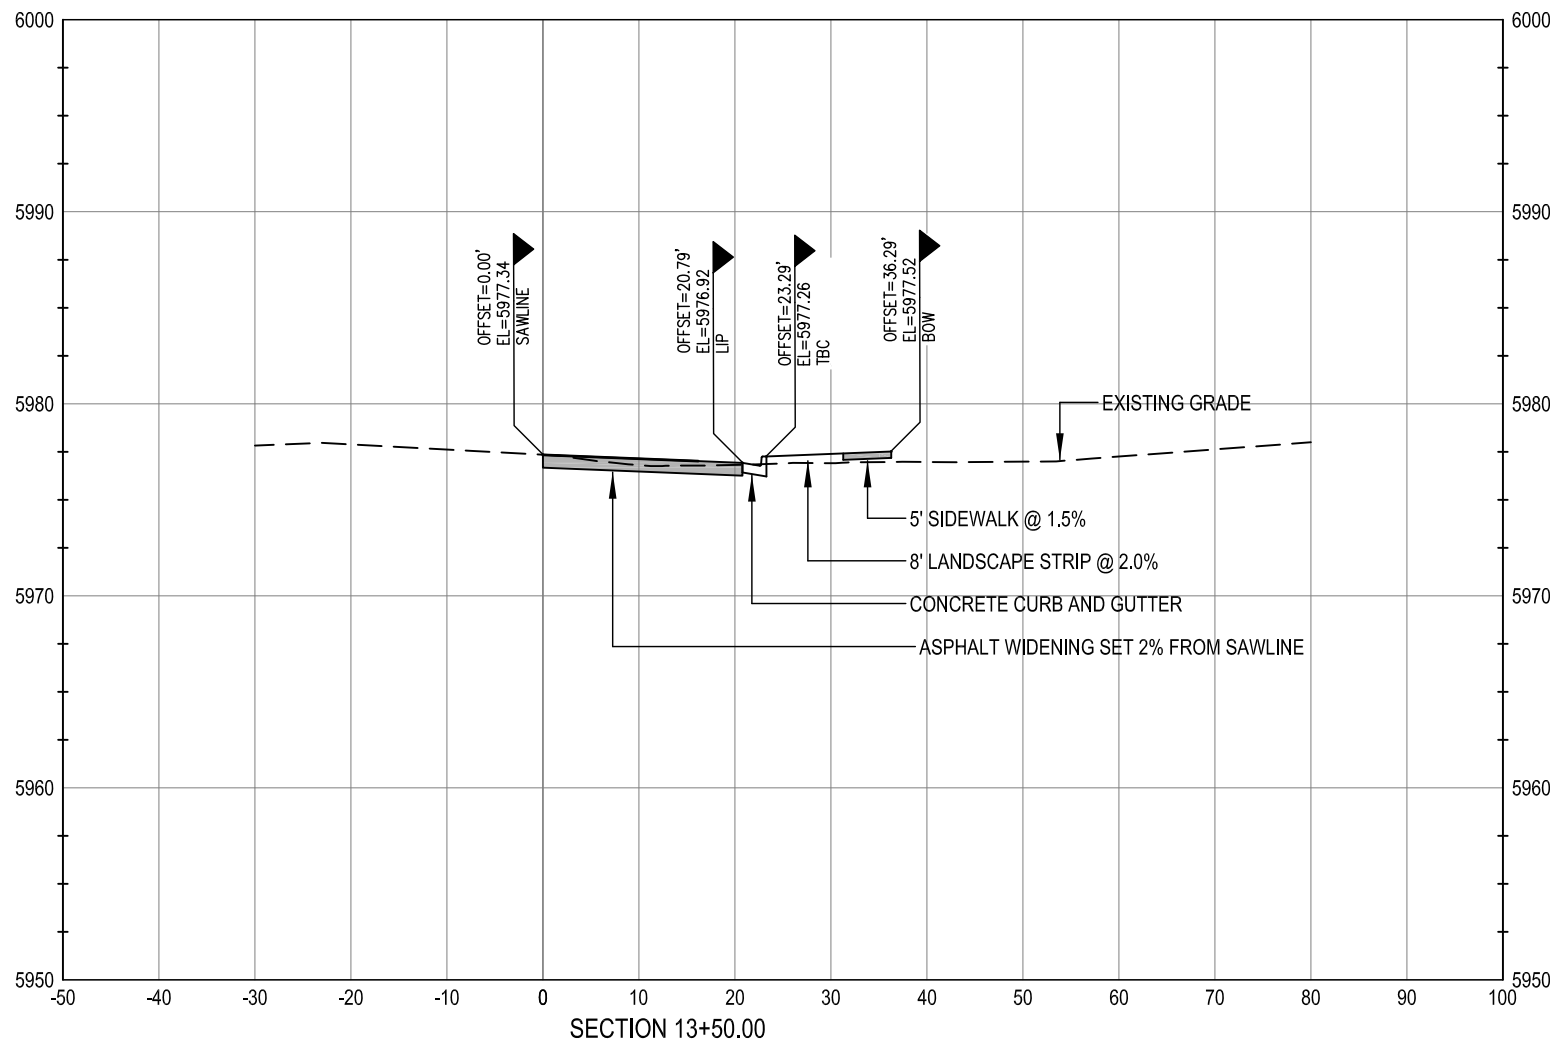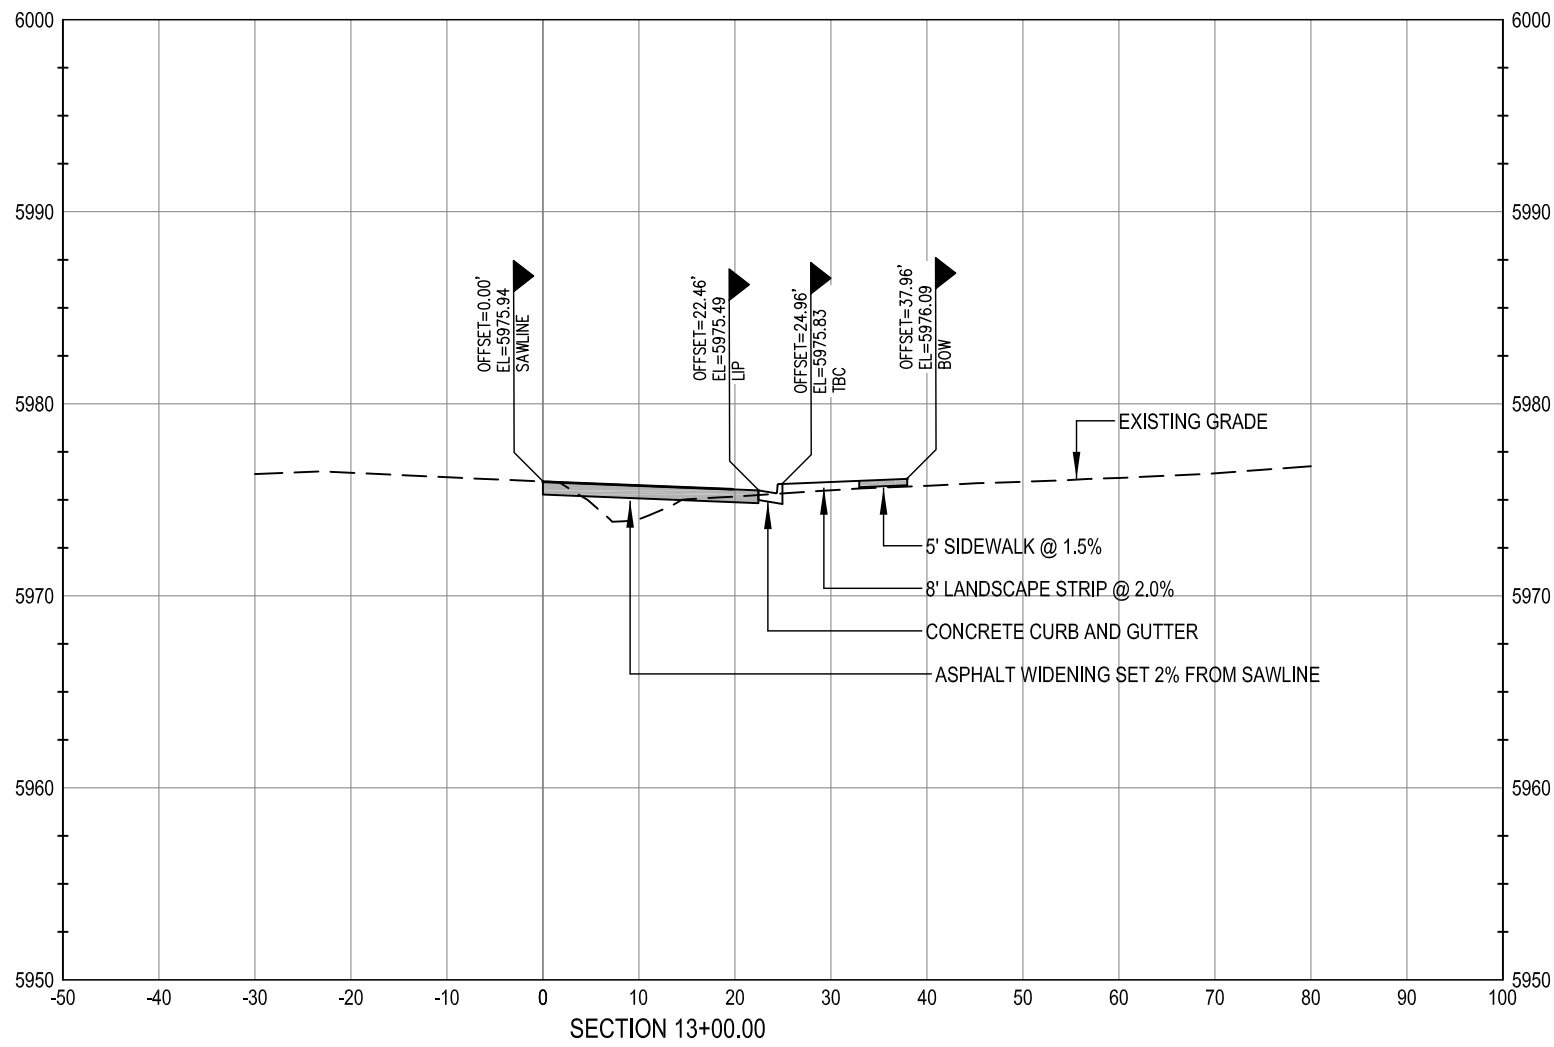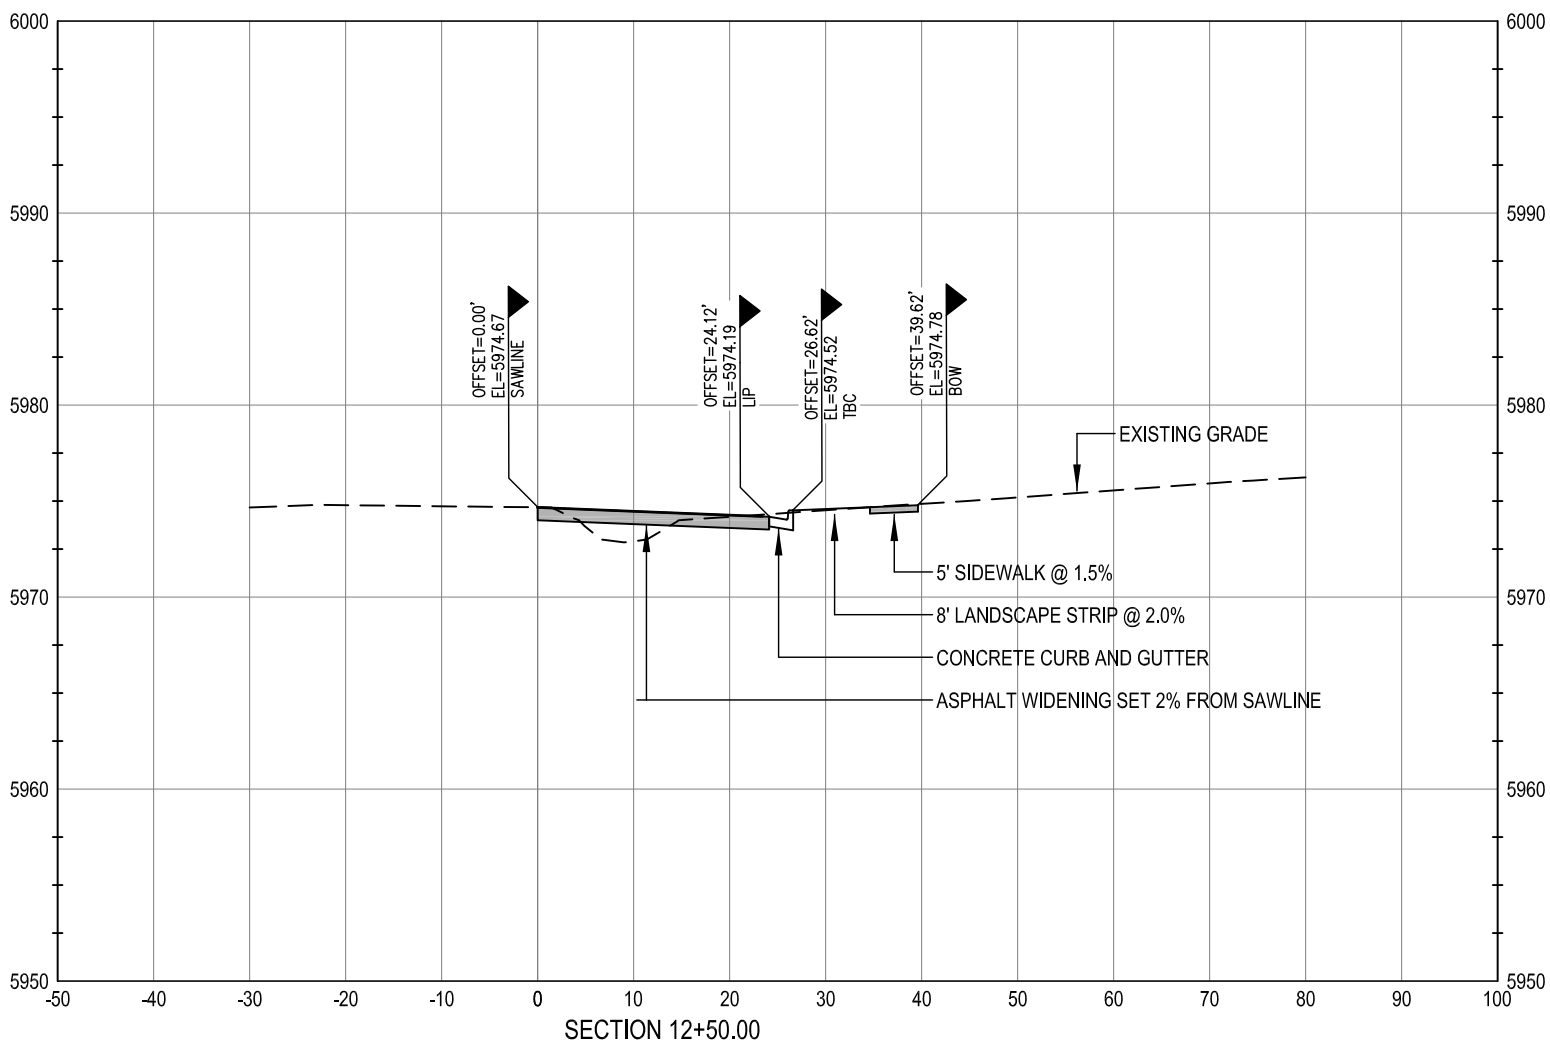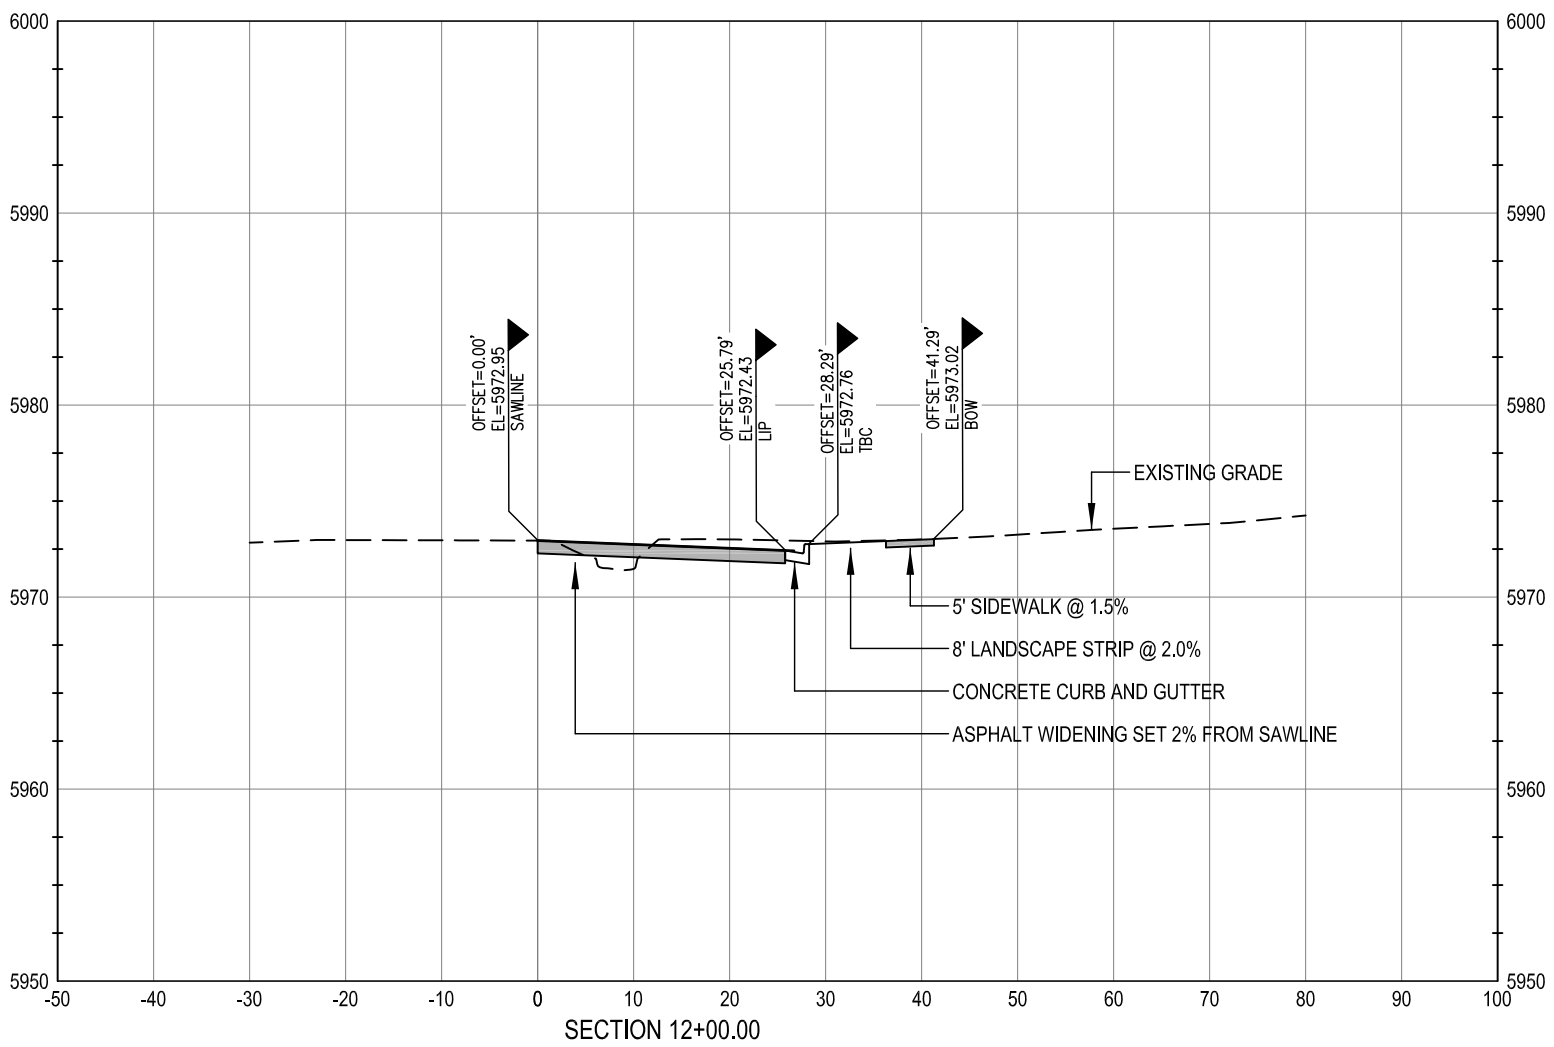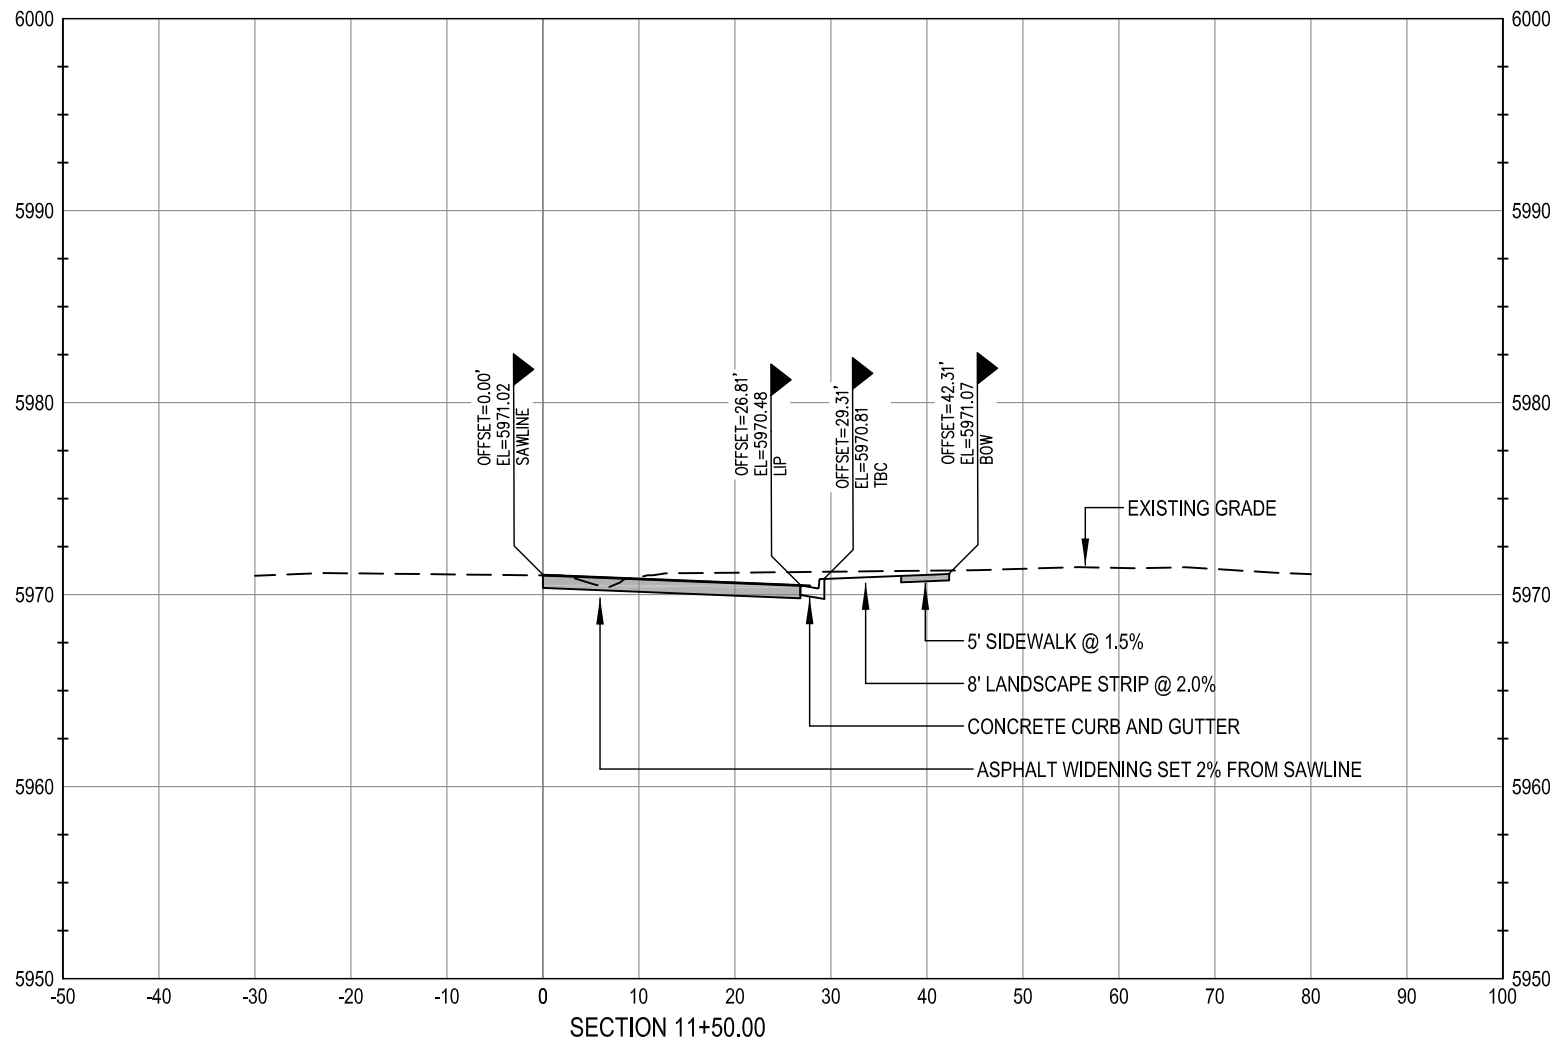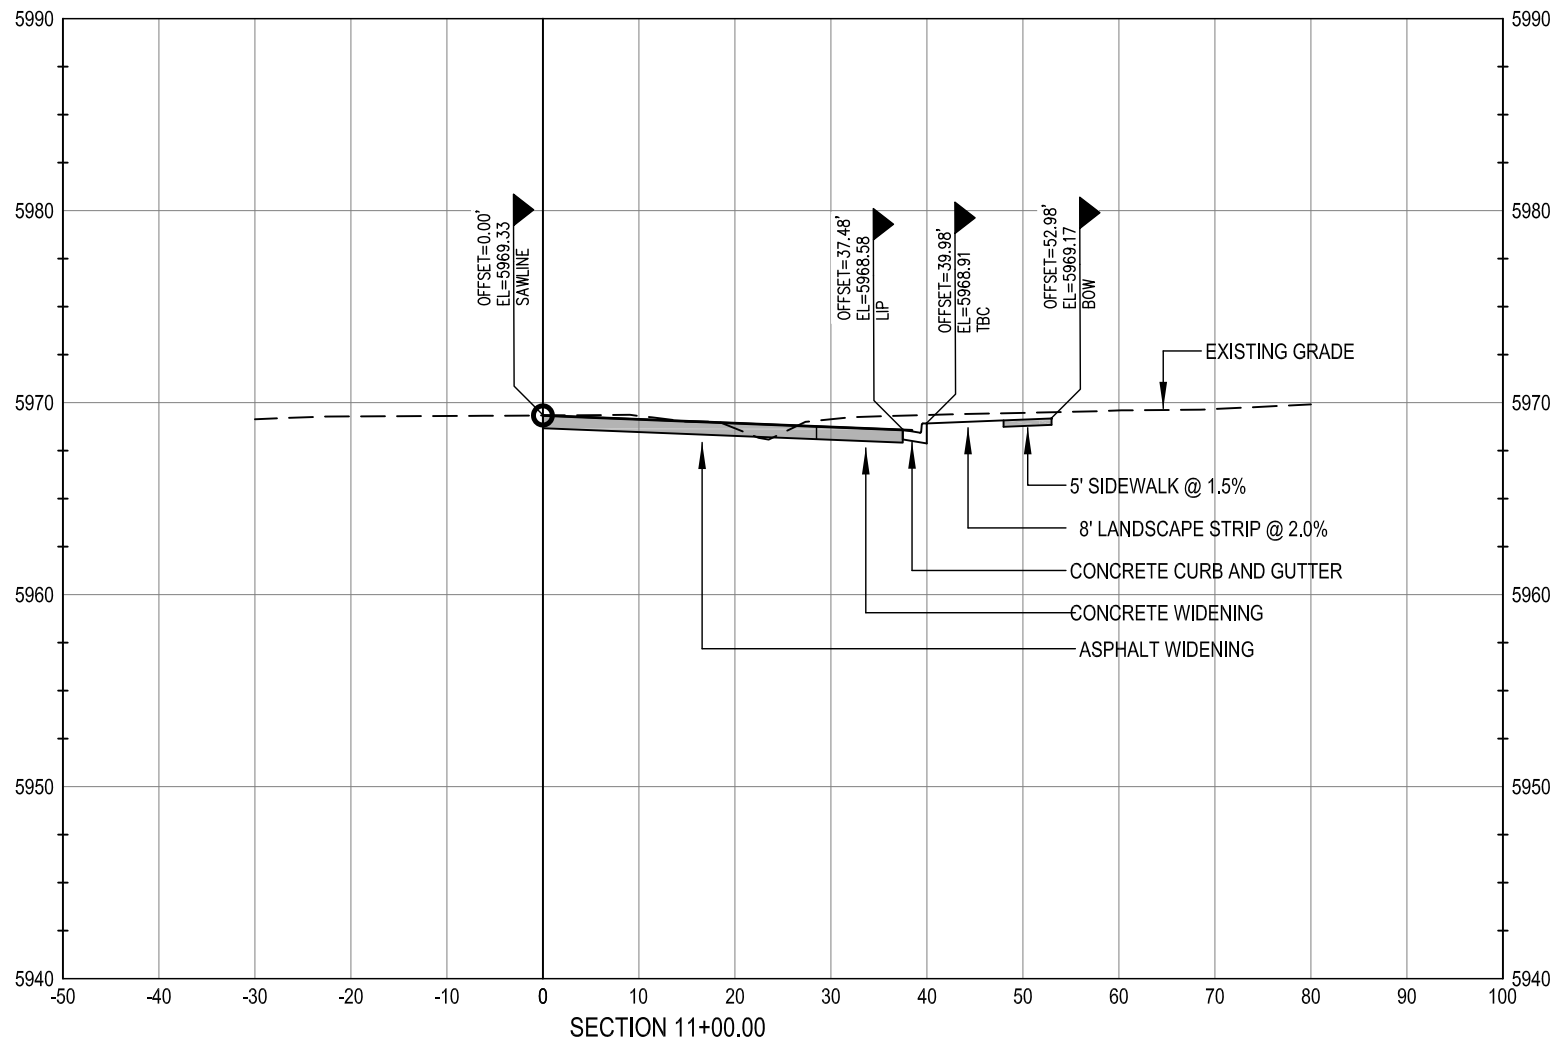

CALL UTILITY NOTIFICATION  
CENTER OF COLORADO  
1-800-922-1987  
CALL 2-BUSINESS DAYS IN ADVANCE  
BEFORE YOU DIG, GRADE, OR EXCAVATE  
FOR THE MARKING OF UNDERGROUND  
MEMBER UTILITIES.

CAUTION: NOTICE TO CONTRACTOR THE CONTRACTOR IS SPECIFICALLY CAUTIONED THAT THE LOCATION AND/OR ELEVATION OF EXISTING UTILITIES AS SHOWN ON THESE PLANS IS BASED ON RECORDS OF THE VARIOUS UTILITY COMPANIES AND, WHERE POSSIBLE, MEASUREMENTS TAKEN IN THE FIELD. THE INFORMATION IS NOT TO BE RELIED ON AS BEING EXACT OR COMPLETE. THE CONTRACTOR MUST CALL THE LOCAL UTILITY LOCATION CENTER AT LEAST 48 HOURS BEFORE ANY EXCAVATION TO REQUEST EXACT FIELD LOCATIONS OF THE UTILITIES. IT SHALL BE THE RESPONSIBILITY OF THE CONTRACTOR TO RELOCATE ALL EXISTING UTILITIES WHICH CONFLICT WITH THE PROPOSED IMPROVEMENTS SHOWN ON THE PLANS.

**WARNING**  
HIGH-PRESSURE PIPELINE(S)  
EXCAVATION AND / OR CONSTRUCTION PROHIBITED  
WITHOUT COMPLIANCE WITH STATE ONE-CALL, AND  
WITHOUT WRITTEN PERMISSION FROM  
MAGELLAN PIPELINE COMPANY.

**BENCHMARK**  
BENCHMARK: DOUGLAS COUNTY SURVEY CONTROL MONUMENT TT15A - 3" DIAMETER DOUGLAS COUNTY GIS ALUMINUM CAP AT THE NE CORNER OF STROH ROAD AND SOUTH PARKER ROAD (US HIGHWAY 83)  
ELEVATION: 5970.79 FEET (NAVD 1988 DATUM)

THE TOWN OF PARKER REVIEW CONSTITUTES GENERAL COMPLIANCE WITH THE TOWN'S STANDARDS AND APPROVED VARIANCES. SUBJECT TO THESE PLANS BEING STAMPED, SIGNED, AND DATED BY THE PROFESSIONAL ENGINEER OF RECORD, REVIEW BY THE TOWN DOES NOT CONSTITUTE APPROVAL OF THE PLAN DESIGN OR ACCURACY AND CORRECTNESS OF ENGINEERING CALCULATIONS, ERRORS IN THE DESIGN OR CALCULATIONS REMAIN THE RESPONSIBILITY OF THE REGISTERED PROFESSIONAL ENGINEER WHOSE STAMP AND SIGNATURE ARE AFFIXED TO THIS DOCUMENT.

THIS REVIEW DOES NOT CONSTITUTE APPROVAL OF ANY PRIVATE ON-SITE IMPROVEMENTS WHICH MAY BE SHOWN. CONSTRUCTION CANNOT COMMERCE UNTIL ALL REQUIRED DRAINAGE/TRAFFIC REPORT(S), FINAL DEVELOPMENT PLAN(S), SPECIAL REVIEW(S), GRADING PERMIT, AND/OR OTHER PERMITS ARE COMPLETE, APPROVED AND ON THE FILE WITH THE TOWN OF PARKER.

TOWN OF PARKER, DIRECTOR OF ENGINEERING

DATE

## STROH ROAD CROSS SECTIONS

design by: JWD  
approved by: JWD  
project no.: 2015-015

date: 10/01/17  
SHEET

C5.12

PARKER POINTE  
LOTS 1 THRU 15 AND TRACTS A AND B, PARKER POINTE FILING NO. 1  
SOUTHEAST CORNER PARKER ROAD AND STROH ROAD  
PARKER, COLORADO








| DATE     | DESCRIPTION       |
|----------|-------------------|
| 08/31/18 | FOURTH SUBMITTAL  |
| 05/25/18 | THIRD SUBMITTAL   |
| 03/19/18 | PWSD SUBMITTAL    |
| 02/28/18 | SECOND SUBMITTAL  |
| 10/24/17 | INITIAL SUBMITTAL |

PREPARED UNDER THE DIRECT  
SUPERVISION OF  
JERRY W. DAVIDSON, P.E.  
COLORADO REG # 30226  
FOR AND ON BEHALF OF  
PERCEPTION DESIGN GROUP, INC.

**PERCEPTION**  
DESIGN GROUP, INC.  
1801 SOUTH PIERCE STREET SUITE 315, LITTLETON, CO 80120 303.252.8888  
WWW.PERCEPTIONDESIGNGROUP.COM



I:\PDG-NAS\PUBLIC\PROJECTS\2015-015 PARKER AND STROH.DWG\2015-015 CDS - ROAD PLANS.DWG 8/31/2018 10:27 AM

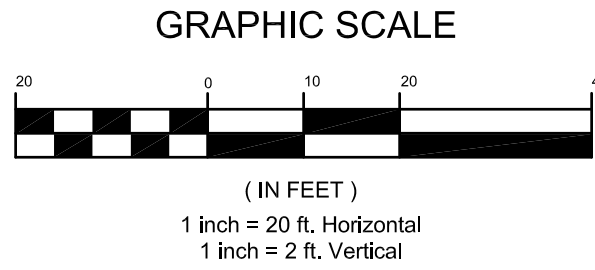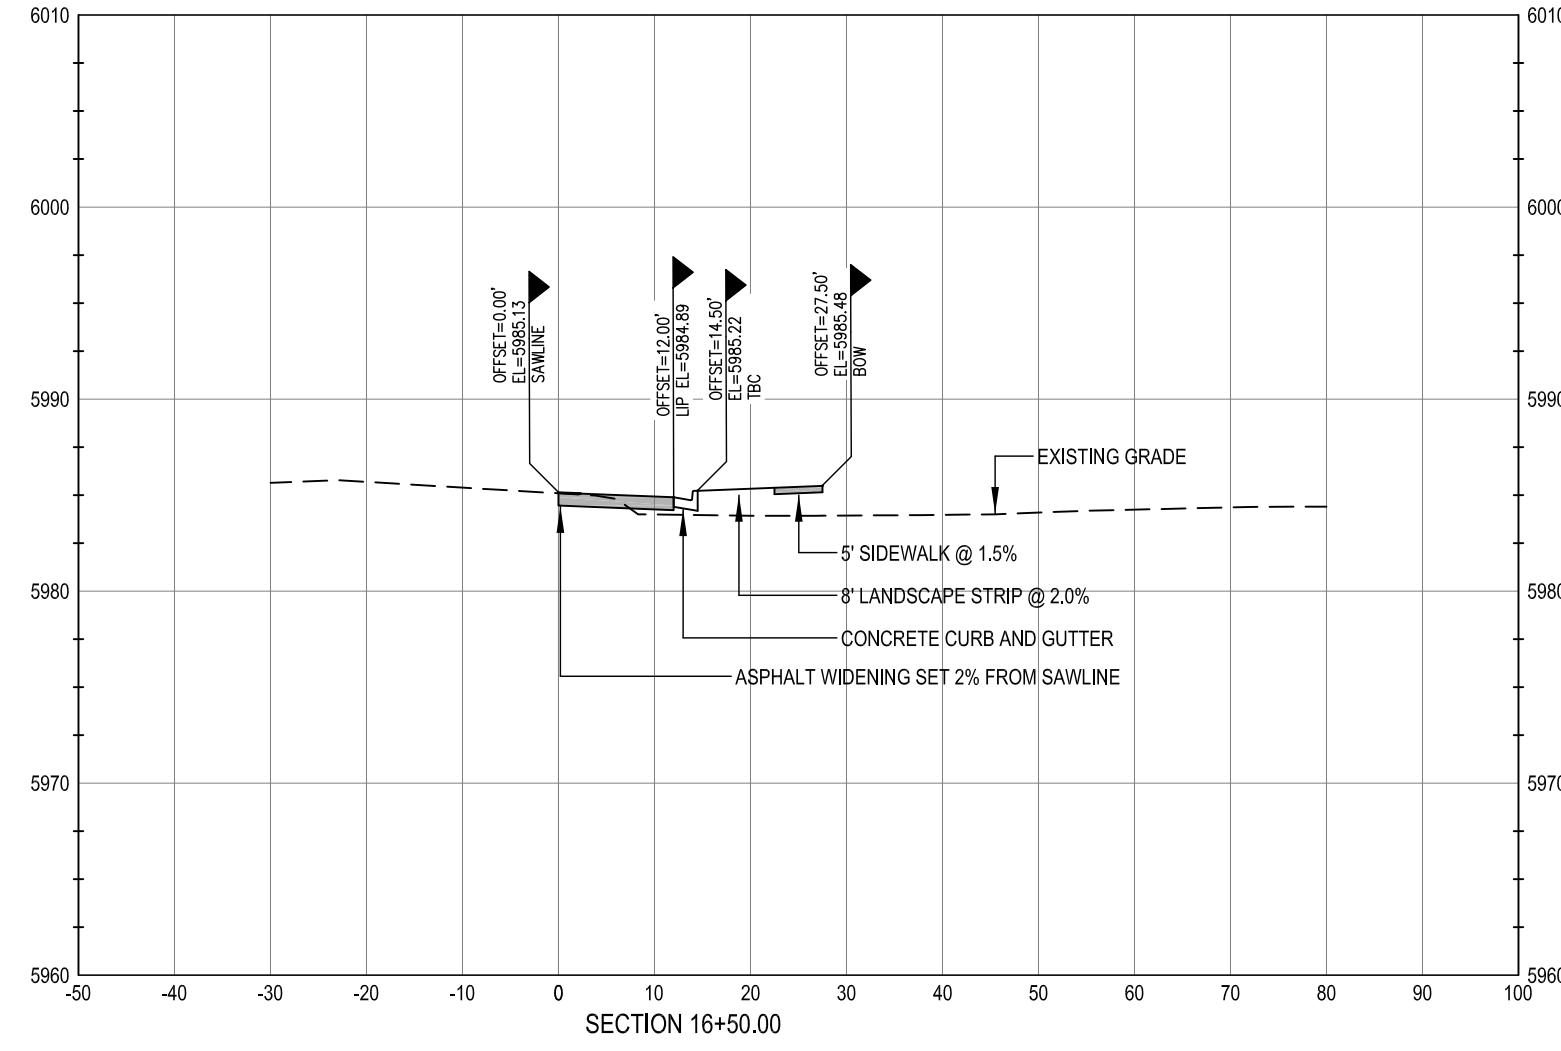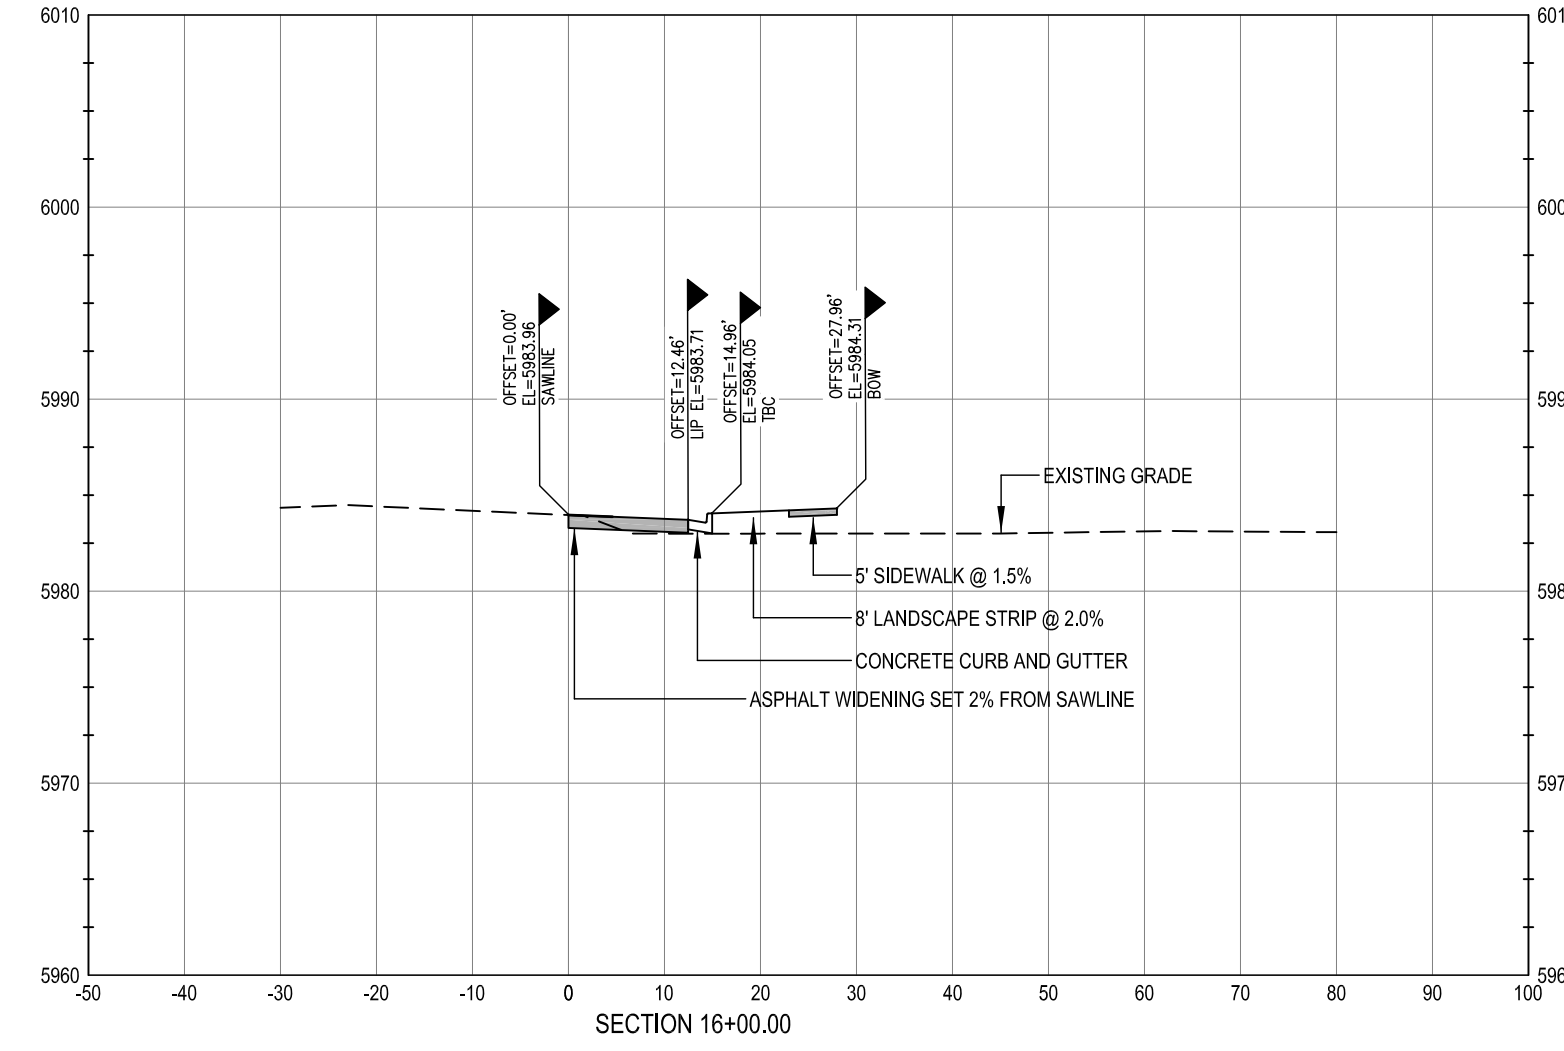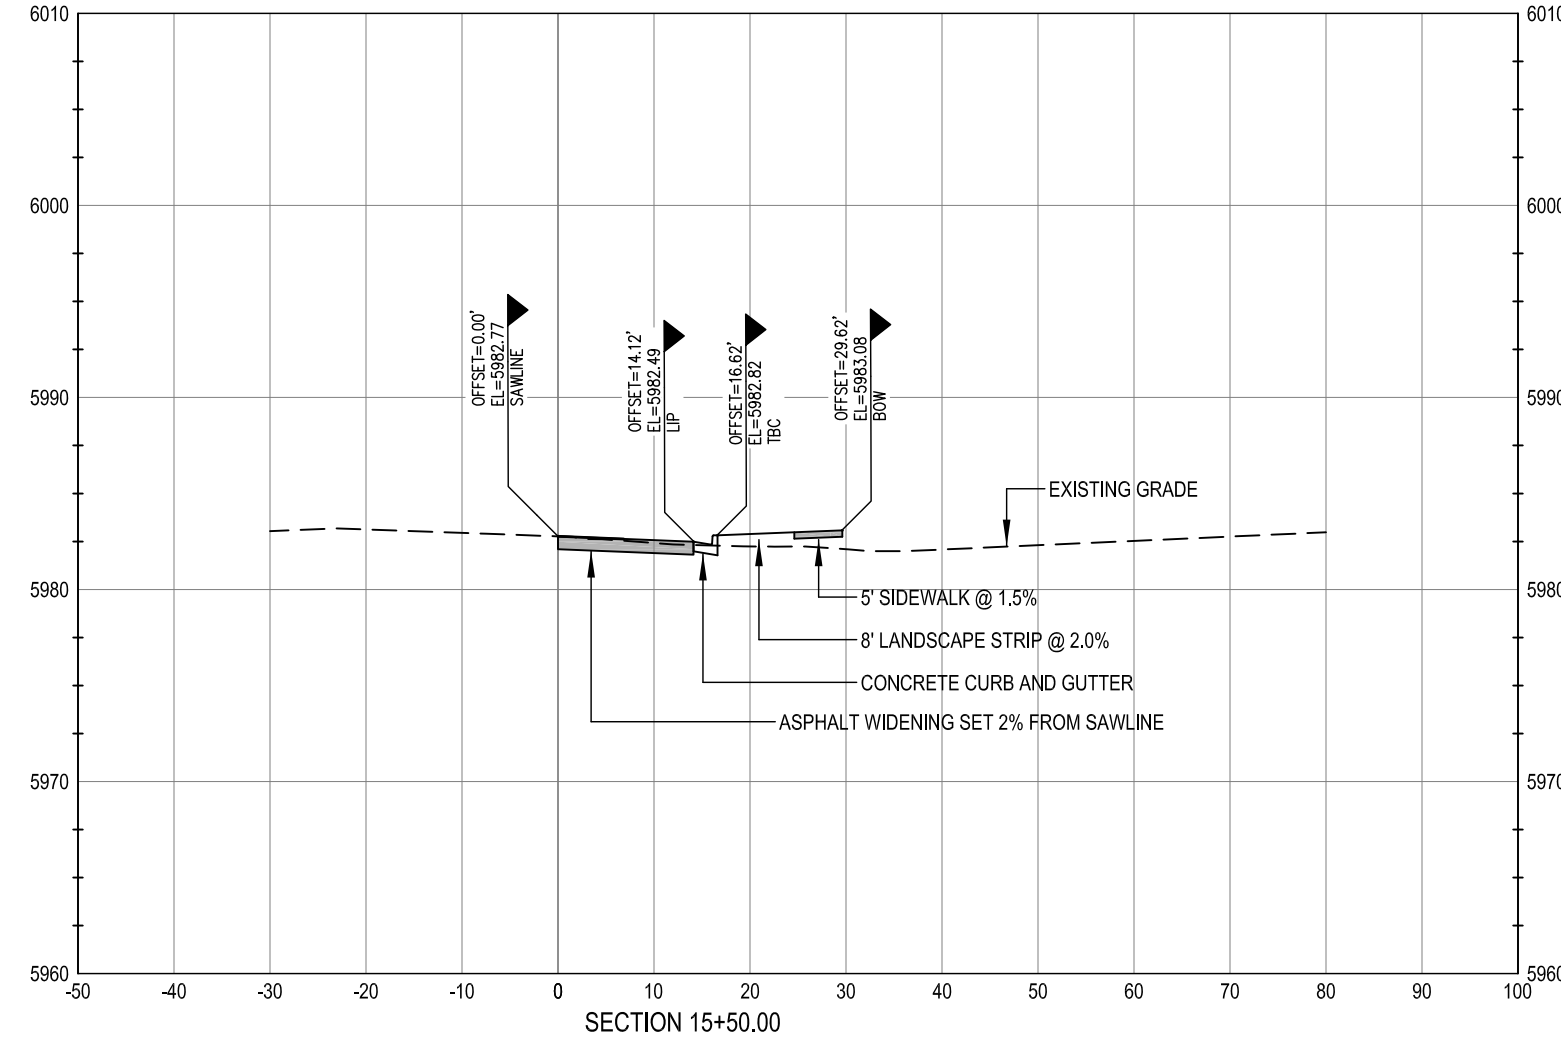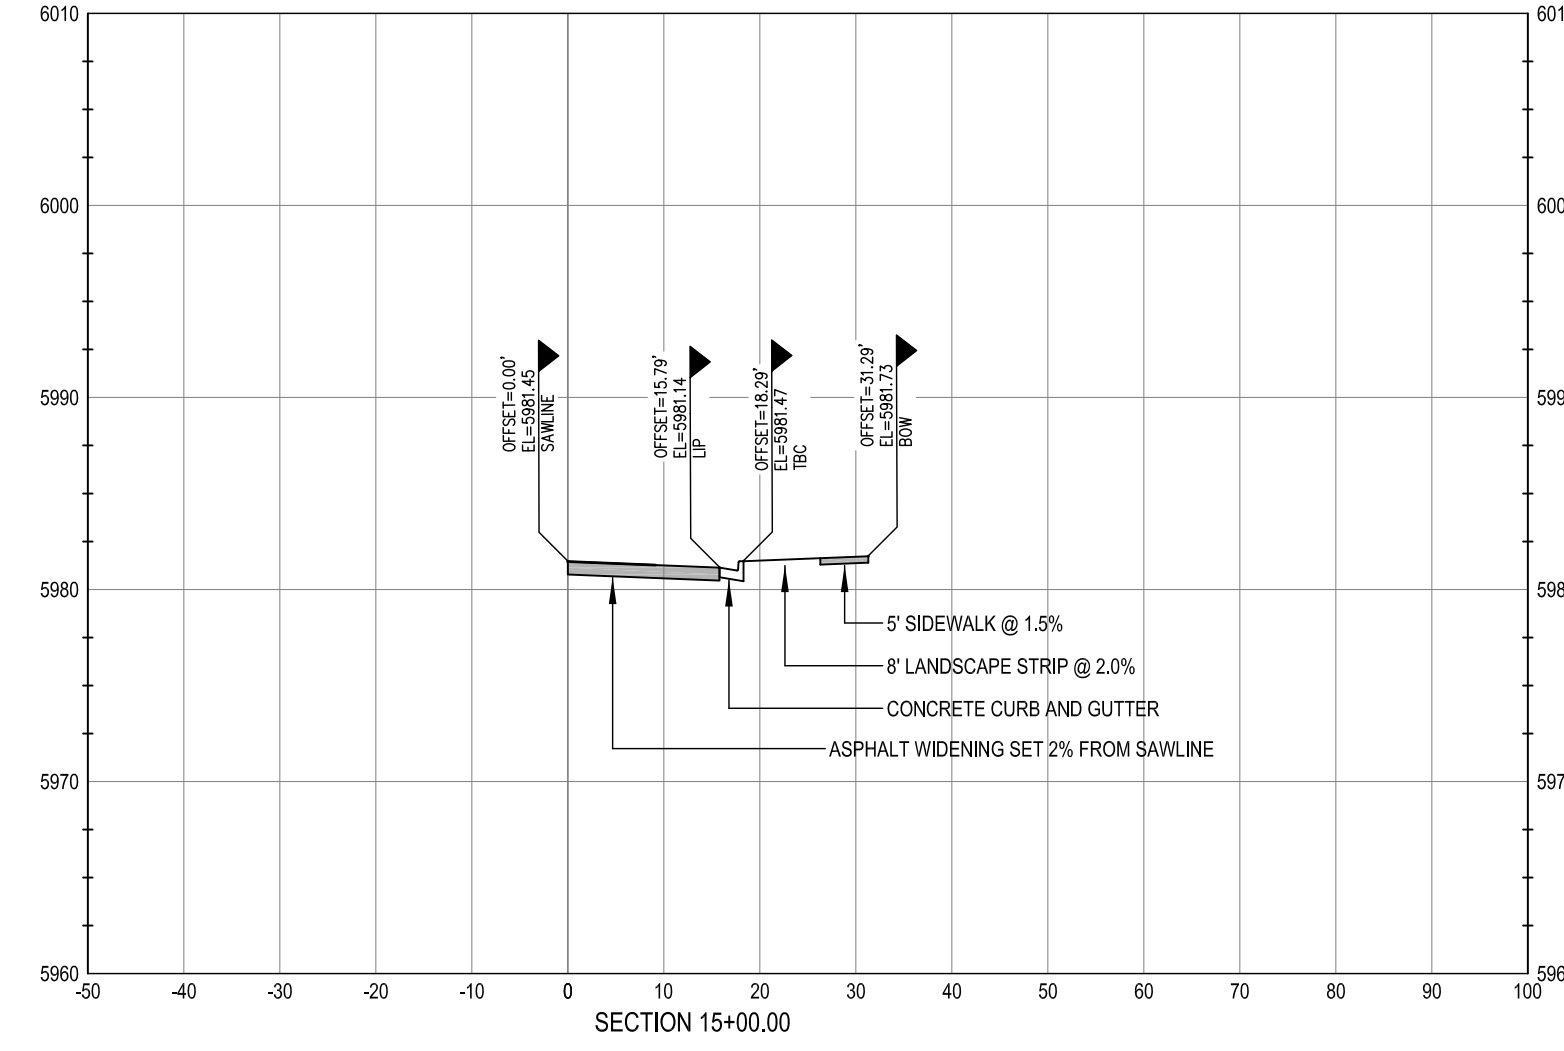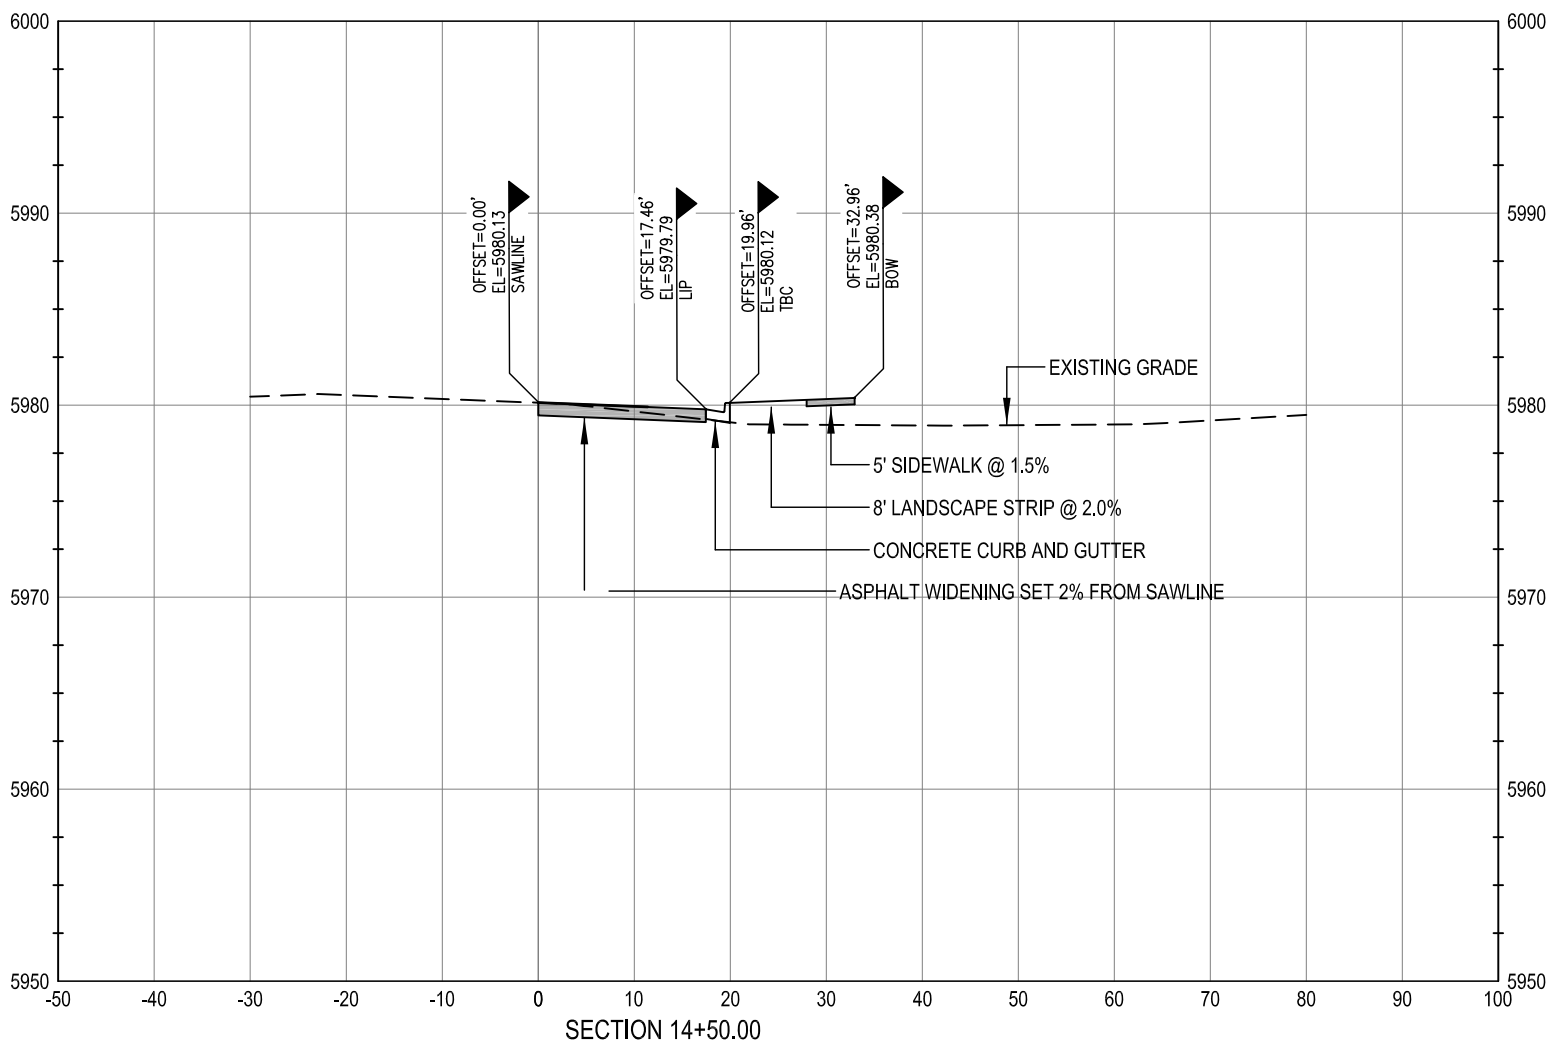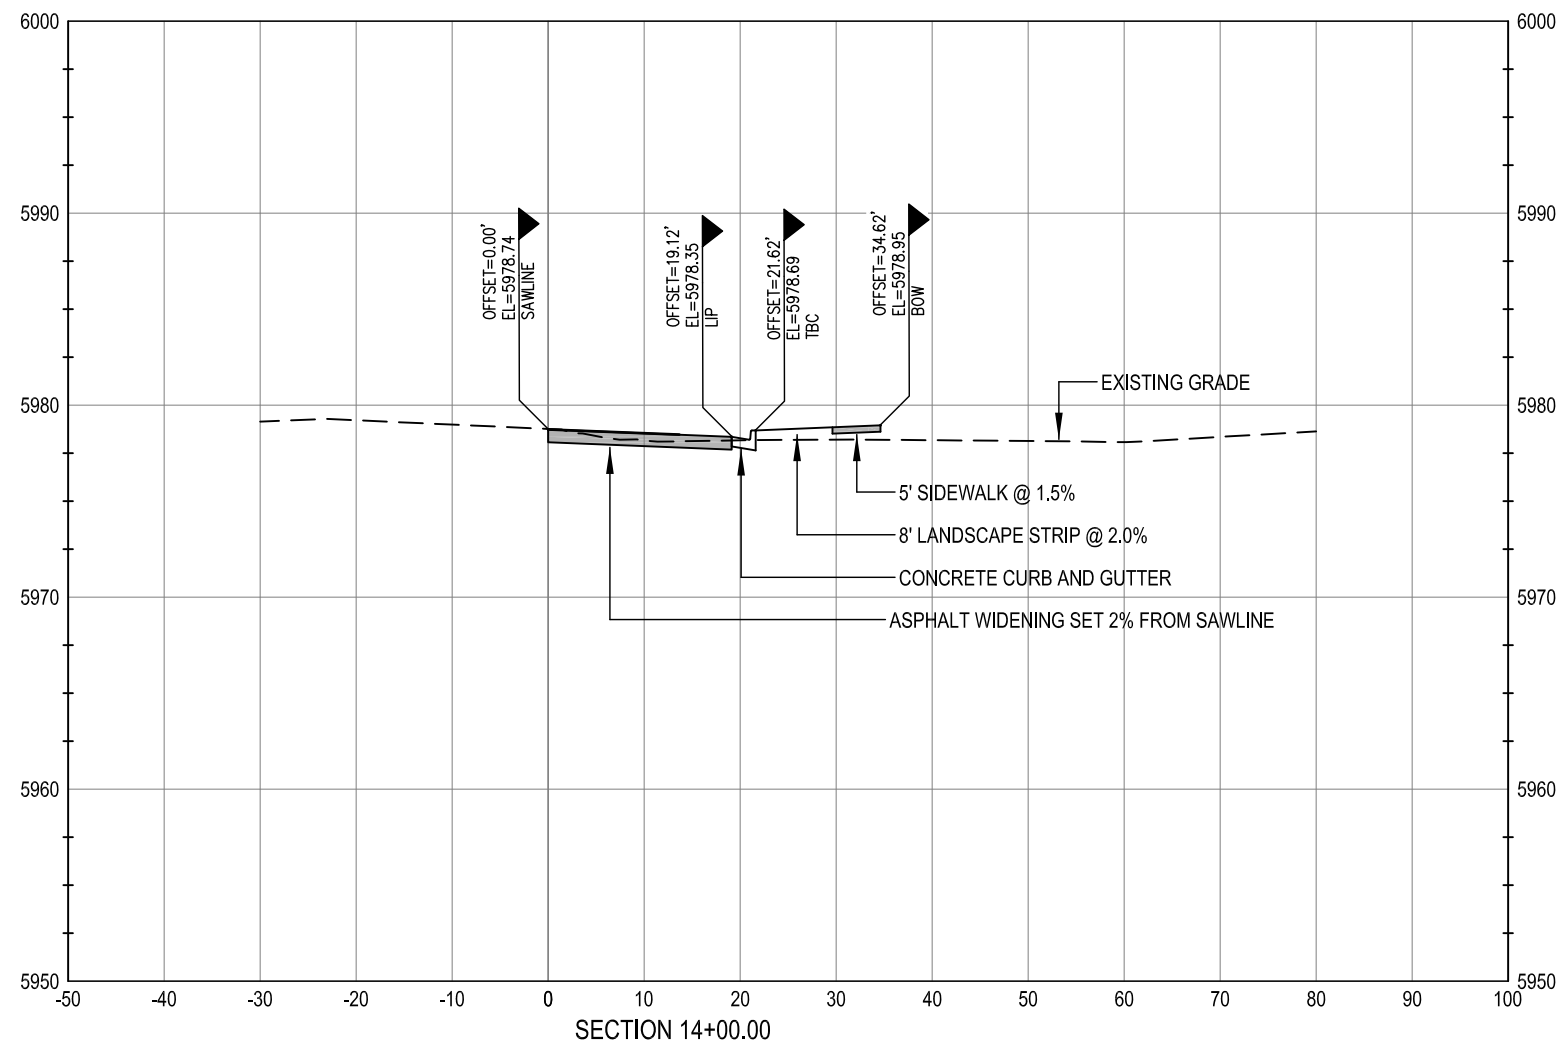

CALL UTILITY NOTIFICATION  
CENTER OF COLORADO  
1-800-922-1987  
CALL 2-BUSINESS DAYS IN ADVANCE  
BEFORE YOU DIG, GRADE, OR EXCAVATE  
FOR THE MARKING OF UNDERGROUND  
MEMBER UTILITIES.

CAUTION: NOTICE TO CONTRACTOR THE CONTRACTOR IS SPECIFICALLY CAUTIONED THAT THE LOCATION AND/OR ELEVATION OF EXISTING UTILITIES AS SHOWN ON THESE PLANS IS BASED ON RECORDS OF THE VARIOUS UTILITY COMPANIES AND, WHERE POSSIBLE, MEASUREMENTS TAKEN IN THE FIELD. THE INFORMATION IS NOT TO BE RELIED ON AS BEING EXACT OR COMPLETE. THE CONTRACTOR MUST CALL THE LOCAL UTILITY LOCATION CENTER AT LEAST 48 HOURS BEFORE ANY EXCAVATION TO REQUEST EXACT FIELD LOCATIONS OF THE UTILITIES. IT SHALL BE THE RESPONSIBILITY OF THE CONTRACTOR TO RELOCATE ALL EXISTING UTILITIES WHICH CONFLICT WITH THE PROPOSED IMPROVEMENTS SHOWN ON THE PLANS.

**WARNING**  
HIGH-PRESSURE PIPELINE(S)  
EXCAVATION AND / OR CONSTRUCTION PROHIBITED  
WITHOUT COMPLIANCE WITH STATE ONE-CALL, AND  
WITHOUT WRITTEN PERMISSION FROM  
MAGELLAN PIPELINE COMPANY.

**BENCHMARK**  
BENCHMARK: DOUGLAS COUNTY SURVEY CONTROL MONUMENT TT15A - 3" DIAMETER DOUGLAS COUNTY GIS ALUMINUM CAP AT THE NE CORNER OF STROH ROAD AND SOUTH PARKER ROAD (US HIGHWAY 83)  
ELEVATION: 5970.79 FEET (NAVD 1988 DATUM)

THE TOWN OF PARKER REVIEW CONSTITUTES GENERAL COMPLIANCE WITH THE TOWN'S STANDARDS AND APPROVED VARIANCES. SUBJECT TO THESE PLANS BEING STAMPED, SIGNED, AND DATED BY THE PROFESSIONAL ENGINEER OF RECORD, REVIEW BY THE TOWN DOES NOT CONSTITUTE APPROVAL OF THE PLAN DESIGN OR ACCURACY AND CORRECTNESS OF ENGINEERING CALCULATIONS. ERRORS IN THE DESIGN OR CALCULATIONS REMAIN THE RESPONSIBILITY OF THE REGISTERED PROFESSIONAL ENGINEER WHOSE STAMP AND SIGNATURE ARE AFFIXED TO THIS DOCUMENT.

THIS REVIEW DOES NOT CONSTITUTE APPROVAL OF ANY PRIVATE ON-SITE IMPROVEMENTS WHICH MAY BE SHOWN. CONSTRUCTION CANNOT COMMERCE UNTIL ALL REQUIRED DRAINAGE/TRAFFIC REPORT(S), FINAL DEVELOPMENT PLAN(S), SPECIAL REVIEW(S), GRADING PERMIT, AND/OR OTHER PERMITS ARE COMPLETE, APPROVED AND ON THE FILE WITH THE TOWN OF PARKER.

TOWN OF PARKER, DIRECTOR OF ENGINEERING

DATE

## STROH ROAD CROSS SECTIONS

design by: JWD  
approved by: JWD  
project no.: 2015-015

date: 10/01/17

SHEET

C5.13




PREPARED UNDER THE DIRECT  
SUPERVISION OF  
JERRY W. DAVIDSON, P.E.  
COLORADO REG # 30226  
FOR AND ON BEHALF OF  
PERCEPTION DESIGN GROUP, INC.

| NO.      | DATE              | DESCRIPTION | REVISIONS |
|----------|-------------------|-------------|-----------|
| 08/31/18 | FOURTH SUBMITTAL  |             |           |
| 05/25/18 | THIRD SUBMITTAL   |             |           |
| 03/19/18 | PWSD SUBMITTAL    |             |           |
| 02/28/18 | SECOND SUBMITTAL  |             |           |
| 10/24/17 | INITIAL SUBMITTAL |             |           |

PARKER POINTE  
LOTS 1 THRU 15 AND TRACTS A AND B, PARKER POINTE FILING NO. 1  
SOUTHEAST CORNER PARKER ROAD AND STROH ROAD  
PARKER, COLORADO



I:\PDG-NAS\PUBL\IC\PROJECTS\2015-015 PARKER AND STROH\DWG\2015-015 CDS - ROAD PLANS.DWG 8/31/2018 10:27 AM

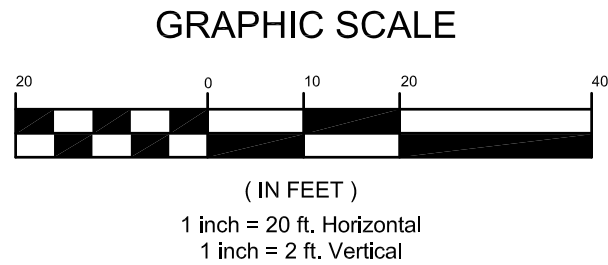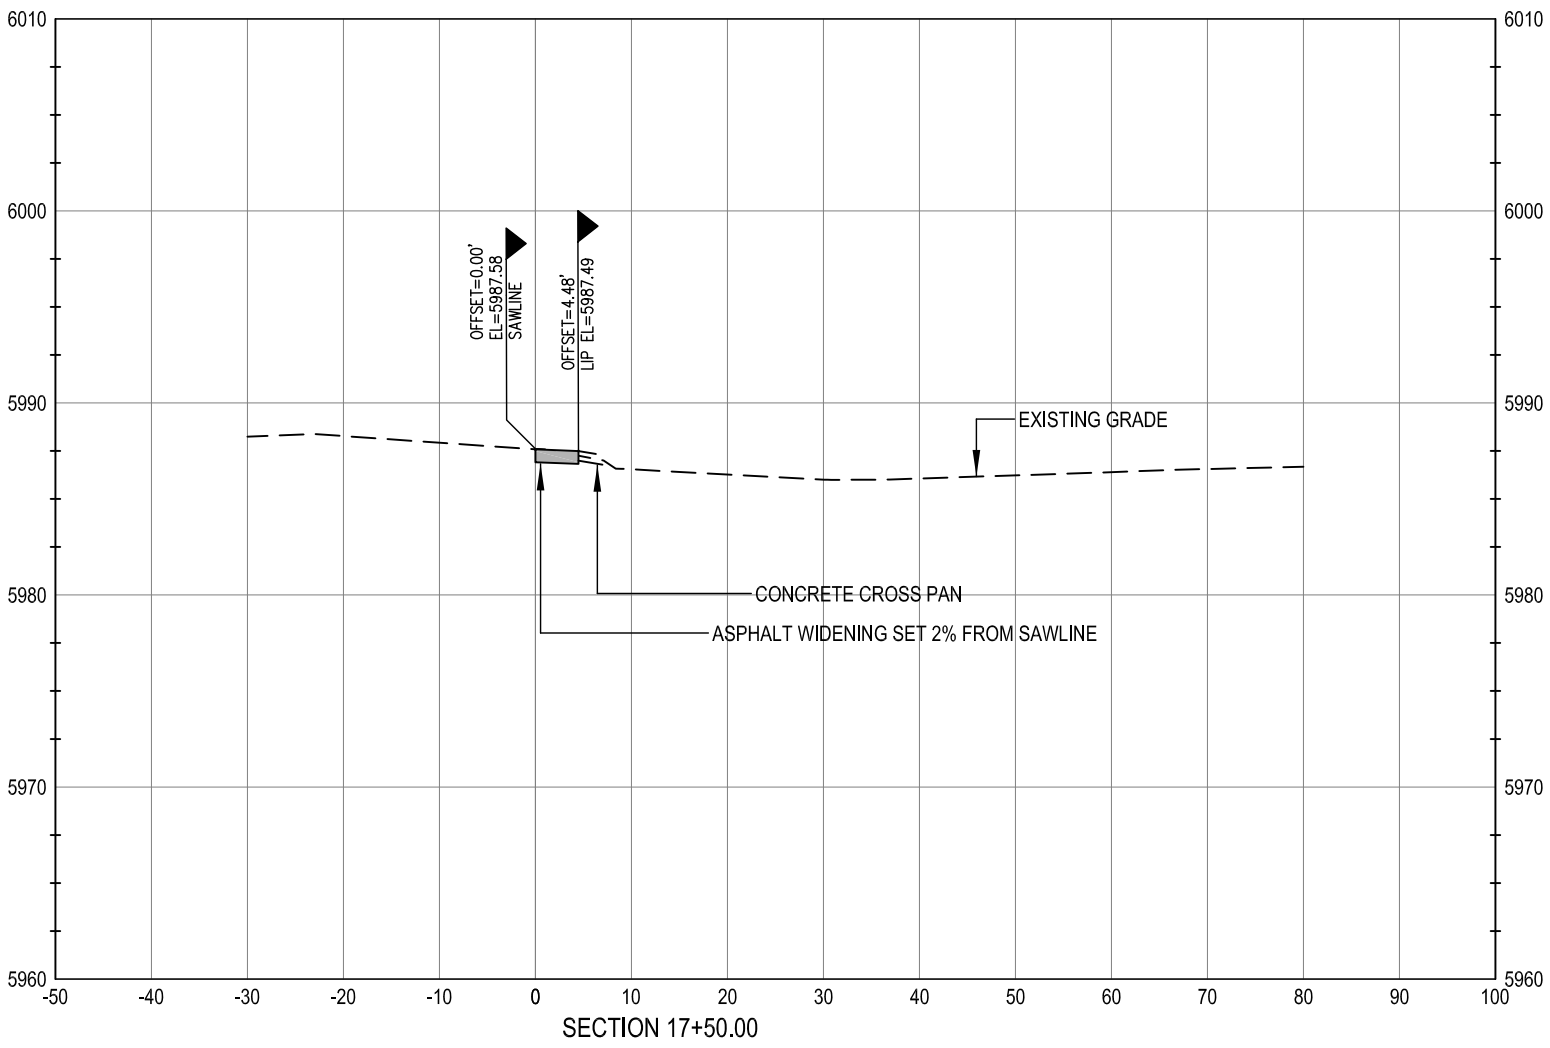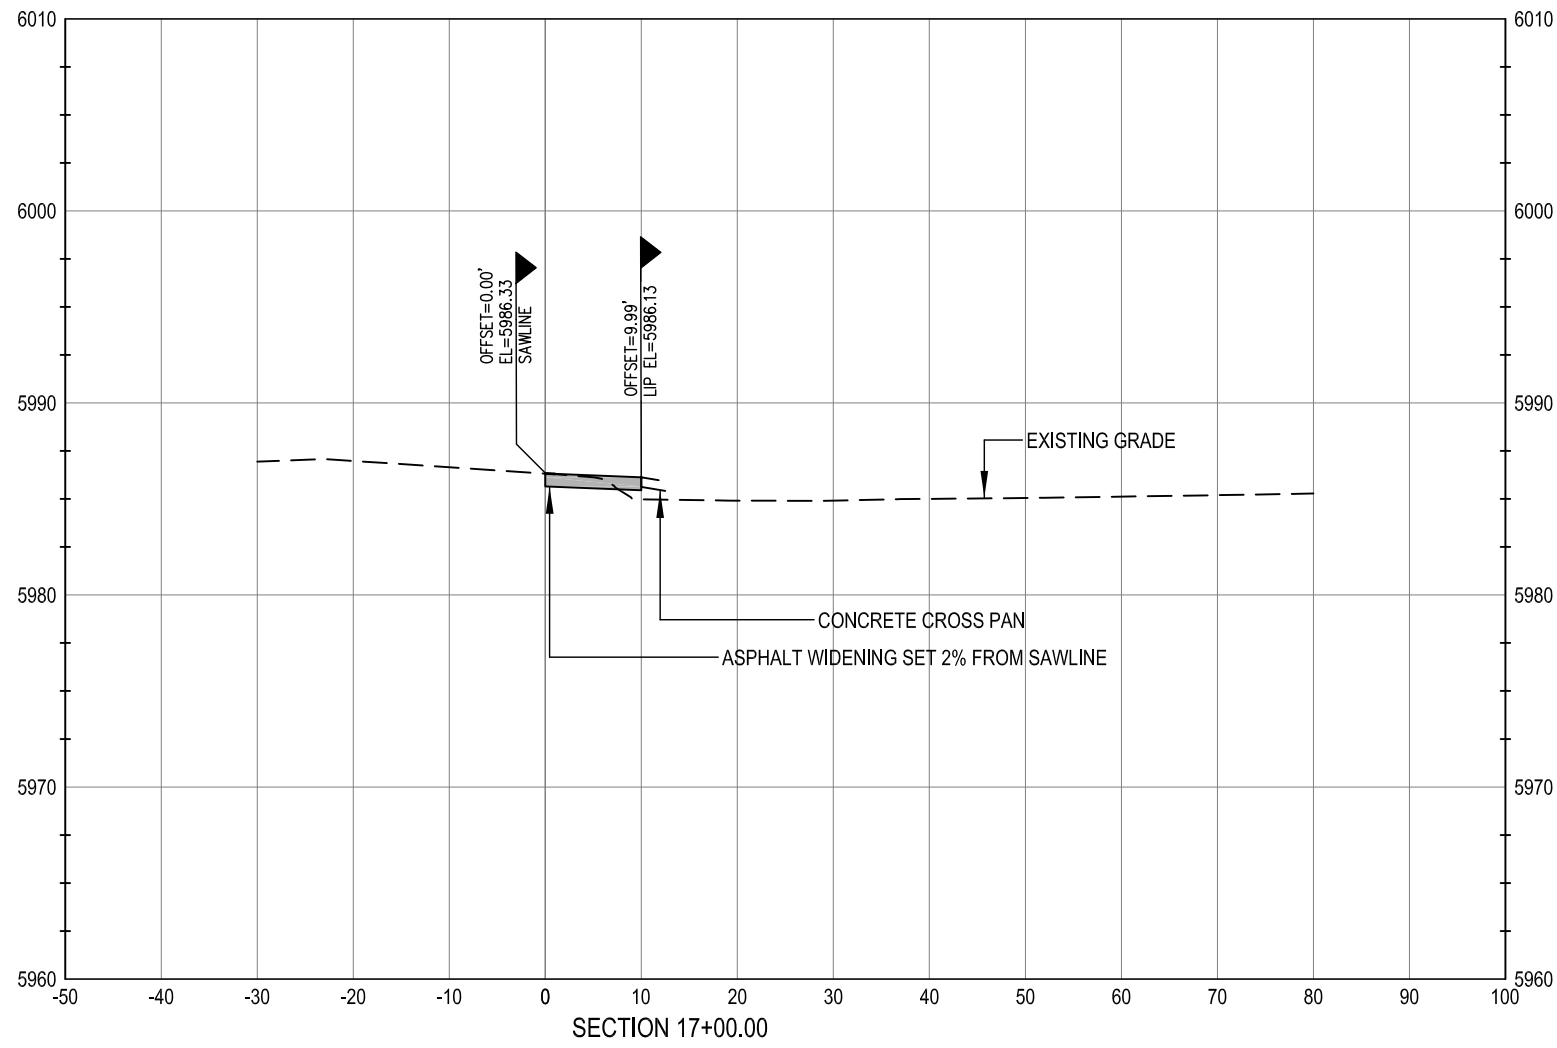

**CALL UTILITY NOTIFICATION**  
**CENTER OF COLORADO**  
**1-800-922-1987**  
CALL 2-BUSINESS DAYS IN ADVANCE  
BEFORE YOU DIG, GRADE, OR EXCAVATE  
FOR THE MARKING OF UNDERGROUND  
MEMBER UTILITIES.

CAUTION: NOTICE TO CONTRACTOR THE CONTRACTOR IS SPECIFICALLY CAUTIONED THAT THE LOCATION AND/OR ELEVATION OF EXISTING UTILITIES AS SHOWN ON THESE PLANS IS BASED ON RECORDS OF THE VARIOUS UTILITY COMPANIES AND, WHERE POSSIBLE, MEASUREMENTS TAKEN IN THE FIELD. THE INFORMATION IS NOT TO BE RELIED ON AS BEING EXACT OR COMPLETE. THE CONTRACTOR MUST CALL THE LOCAL UTILITY LOCATION CENTER AT LEAST 48 HOURS BEFORE ANY EXCAVATION TO REQUEST EXACT FIELD LOCATIONS OF THE UTILITIES. IT SHALL BE THE RESPONSIBILITY OF THE CONTRACTOR TO RELOCATE ALL EXISTING UTILITIES WHICH CONFLICT WITH THE PROPOSED IMPROVEMENTS SHOWN ON THE PLANS.

**WARNING**  
**HIGH-PRESSURE PIPELINE(S)**  
**EXCAVATION AND / OR CONSTRUCTION PROHIBITED**  
**WITHOUT COMPLIANCE WITH STATE ONE-CALL, AND**  
**WITHOUT WRITTEN PERMISSION FROM**  
**MAGELLAN PIPELINE COMPANY.**

**BENCHMARK**  
BENCHMARK: DOUGLAS COUNTY SURVEY CONTROL MONUMENT TT15A – 3” DIAMETER DOUGLAS COUNTY GIS ALUMINUM CAP AT THE NE CORNER OF STROH ROAD AND SOUTH PARKER ROAD (US HIGHWAY 83)  
ELEVATION: 5970.79 FEET (NAVD 1988 DATUM)

THE TOWN OF PARKER REVIEW CONSTITUTES GENERAL COMPLIANCE WITH THE TOWN'S STANDARDS AND APPROVED VARIANCES, SUBJECT TO THESE PLANS BEING STAMPED, SIGNED, AND DATED BY THE PROFESSIONAL ENGINEER OF RECORD. REVIEW BY THE TOWN DOES NOT CONSTITUTE APPROVAL OF THE PLAN DESIGN OR ACCURACY AND CORRECTNESS OF ENGINEERING CALCULATIONS. ERRORS IN THE DESIGN OR CALCULATIONS REMAIN THE RESPONSIBILITY OF THE REGISTERED PROFESSIONAL ENGINEER WHOSE STAMP AND SIGNATURE ARE AFFIXED TO THIS DOCUMENT.

THIS REVIEW DOES NOT CONSTITUTE APPROVAL OF ANY PRIVATE ON-SITE IMPROVEMENTS WHICH MAY BE SHOWN. CONSTRUCTION CANNOT COMMERCE UNTIL ALL REQUIRED DRAINAGE/ TRAFFIC REPORT(S), FINAL DEVELOPMENT PLAN(S), SPECIAL REVIEW(S), GRADING PERMIT, AND/OR OTHER PERMITS ARE COMPLETE, APPROVED AND ON THE FILE WITH THE TOWN OF PARKER.

TOWN OF PARKER, DIRECTOR OF ENGINEERING

DATE

## STROH ROAD CROSS SECTIONS

PARKER POINTE  
LOTS 1 THRU 15 AND TRACTS A AND B, PARKER POINTE FILING NO. 1  
SOUTHEAST CORNER PARKER ROAD AND STROH ROAD  
PARKER, COLORADO

design by: JWD  
approved by: JWD  
project no.: 2015-015

date: 10/01/17

SHEET




C5.14

PREPARED UNDER THE DIRECT  
SUPERVISION OF  
JERRY W. DAVIDSON, P.E.  
COLORADO REG # 30226  
FOR AND ON BEHALF OF  
PERCEPTION DESIGN GROUP, INC.

| NO.      | DATE              | DESCRIPTION | REVISIONS |
|----------|-------------------|-------------|-----------|
| 08/31/18 | FOURTH SUBMITTAL  |             |           |
| 05/25/18 | THIRD SUBMITTAL   |             |           |
| 03/19/18 | PWSD SUBMITTAL    |             |           |
| 02/28/18 | SECOND SUBMITTAL  |             |           |
| 10/24/17 | INITIAL SUBMITTAL |             |           |



I:\PDG-NAS\PUBLIC\PROJECTS\2015-015 PARKER AND STROH\DWG\2015-015 CDS - ROAD PLANS.DWG 8/31/2018 10:28 AM

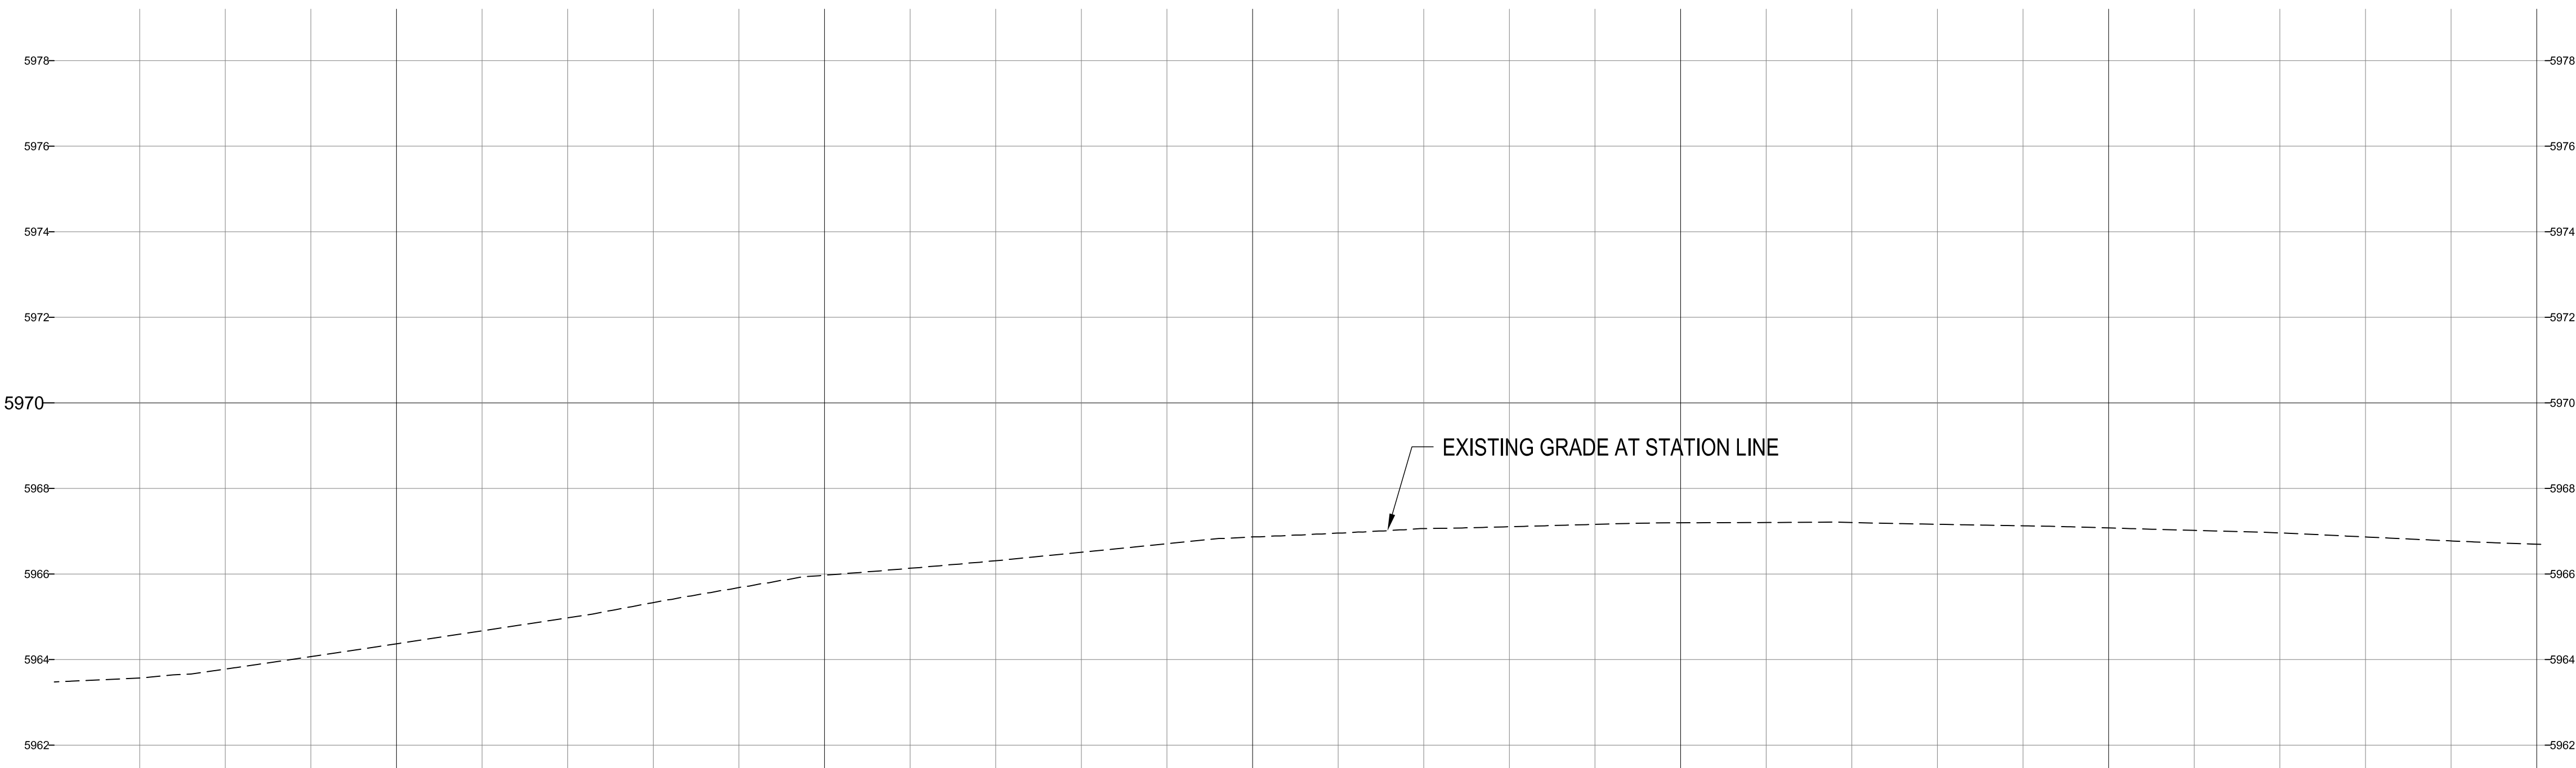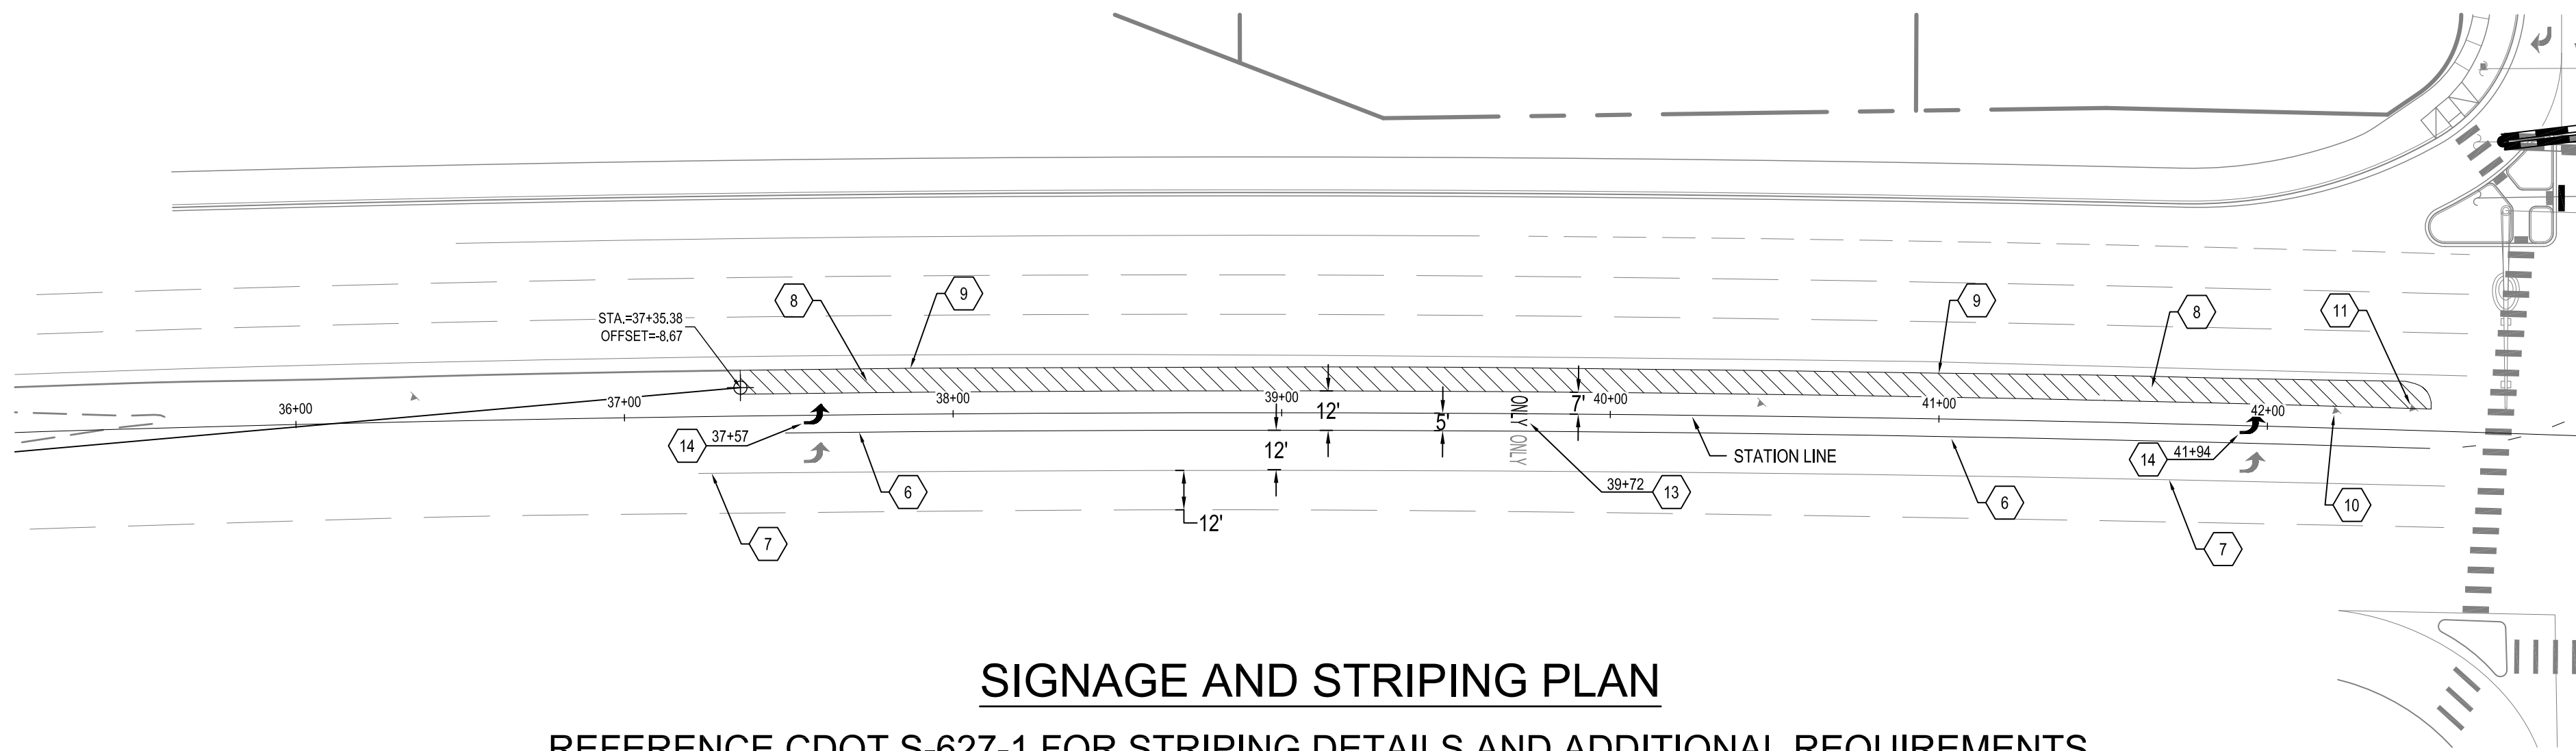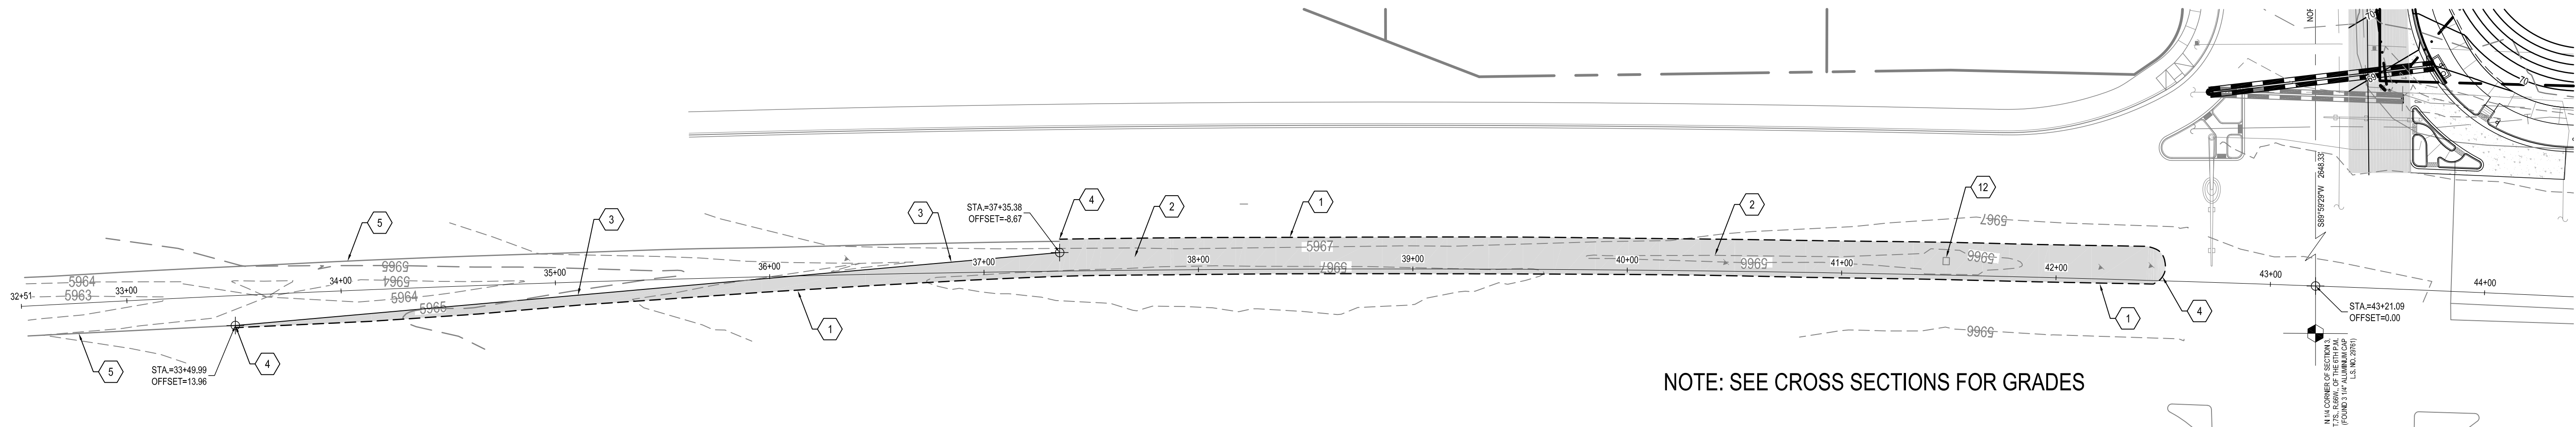


### CONSTRUCTION NOTES

- 1 SAWCUT PAVEMENT TO NEAT CLEAN LINE 1' OFF EXISTING EDGE OF PAVEMENT.
- 2 CONSTRUCT ASPHALT PAVEMENT SECTION. SEE PAVEMENT DESIGN IN GEOTECHNICAL REPORT. IN FILL EXISTING GRASS MEDIAN.
- 3 NEW EDGE OF PAVEMENT.
- 4 MATCH EXISTING EDGE OF PAVEMENT.
- 5 EXISTING EDGE OF PAVEMENT.
- 6 PAINT 8" WIDE WHITE CHANNELIZING LINE.
- 7 EX CHANNELIZING LINE TO REMAIN.
- 8 PAINT 8" WIDE YELLOW LINES 45° DIAGONAL SPACED AT 6' O.C.
- 9 PAINT 4" WIDE YELLOW EDGE LINE.
- 10 REMOVE EXISTING "DO NOT ENTER" SIGN.
- 11 REMOVE EXISTING "KEEP RIGHT" SYMBOL SIGN.
- 12 REMOVE EXISTING INLET AND REPLACE WITH MANHOLE.
- 13 PAINT ONLY MARKING WITH WHITE TRAFFIC PAINT. SEE CDOT S-627-1..
- 14 PAINT ARROW SYMBOL WITH WHITE TRAFFIC PAINT. SEE CDOT S-627-1.

### NOTES

OVERHEAD ELECTRIC LINES ALONG STROH ROAD AND PARKER ROAD SHALL BE PLACED UNDERGROUND TO THE LIMITS OF THE PROPERTY LINES.

ALL WORK ON PARKER ROAD WILL REQUIRE CDOT APPROVAL AND A CDOT RIGHT-OF WAY PERMIT.

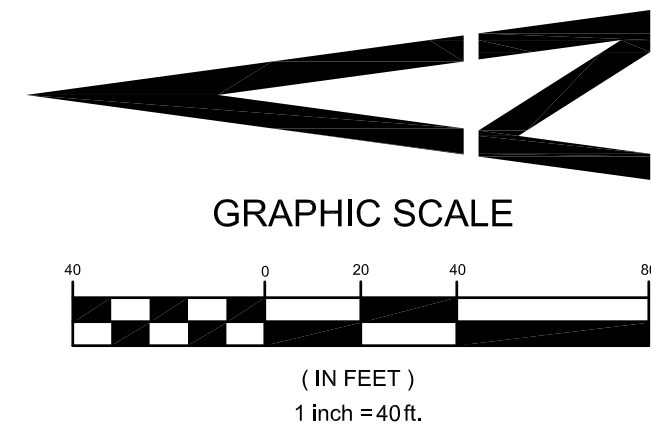

### WARNING

HIGH-PRESSURE PIPELINE(S)  
EXCAVATION AND / OR CONSTRUCTION PROHIBITED  
WITHOUT COMPLIANCE WITH STATE ONE-CALL, AND  
WITHOUT WRITTEN PERMISSION FROM  
MAGELLAN PIPELINE COMPANY.

CALL UTILITY NOTIFICATION  
CENTER OF COLORADO  
**1-800-922-1987**  
CALL 2-BUSINESS DAYS IN ADVANCE  
BEFORE YOU DIG, GRADE, OR EXCAVATE  
FOR THE MARKING OF UNDERGROUND  
MEMBER UTILITIES.

CAUTION: NOTICE TO CONTRACTOR THE CONTRACTOR IS SPECIFICALLY CAUTIONED THAT THE LOCATION AND/OR ELEVATION OF EXISTING UTILITIES AS SHOWN ON THESE PLANS IS BASED ON RECORDS OF THE VARIOUS UTILITY COMPANIES AND, WHERE POSSIBLE, MEASUREMENTS TAKEN IN THE FIELD. THE INFORMATION IS NOT TO BE RELIED ON AS BEING EXACT OR COMPLETE. THE CONTRACTOR MUST CALL THE LOCAL UTILITY LOCATION CENTER AT LEAST 48 HOURS BEFORE ANY EXCAVATION TO REQUEST EXACT FIELD LOCATIONS OF THE UTILITIES. IT SHALL BE THE RESPONSIBILITY OF THE CONTRACTOR TO RELOCATE ALL EXISTING UTILITIES WHICH CONFLICT WITH THE PROPOSED IMPROVEMENTS SHOWN ON THE PLANS.

### BENCHMARK

BENCHMARK: DOUGLAS COUNTY SURVEY CONTROL MONUMENT TT15A - 3" DIAMETER DOUGLAS COUNTY GIS ALUMINUM CAP AT THE NE CORNER OF STROH ROAD AND SOUTH PARKER ROAD (US HIGHWAY 83)  
ELEVATION: 5970.79 FEET (NAVD 1988 DATUM)

THE TOWN OF PARKER REVIEW CONSTITUTES GENERAL COMPLIANCE WITH THE TOWN'S STANDARDS AND APPROVED VARIANCES, SUBJECT TO THESE PLANS BEING STAMPED, SIGNED, AND DATED BY THE PROFESSIONAL ENGINEER OF RECORD. REVIEW BY THE TOWN DOES NOT CONSTITUTE APPROVAL OF THE PLAN DESIGN OR ACCURACY AND CORRECTNESS OF ENGINEERING CALCULATIONS. ERRORS IN THE DESIGN OR CALCULATIONS REMAIN THE RESPONSIBILITY OF THE REGISTERED PROFESSIONAL ENGINEER WHOSE STAMP AND SIGNATURE ARE AFFIXED TO THIS DOCUMENT.

THIS REVIEW DOES NOT CONSTITUTE APPROVAL OF ANY PRIVATE ON-SITE IMPROVEMENTS WHICH MAY BE SHOWN. CONSTRUCTION CANNOT COMMENCE UNTIL ALL REQUIRED DRAINAGE/TRAFFIC REPORT(S), FINAL DEVELOPMENT PLAN(S), SPECIAL REVIEW(S), GRADING PERMIT, AND/OR OTHER PERMITS ARE COMPLETE, APPROVED AND ON FILE WITH THE TOWN OF PARKER

TOWN OF PARKER, DIRECTOR OF ENGINEERING

DATE

## PARKER ROAD PLAN AND PROFILE

design by: JWD  
approved by: JWD  
project no.: 2015-015

date: 10/01/17

SHEET

C5.15


PREPARED UNDER THE DIRECT  
SUPERVISION OF  
JERRY W. DAVIDSON, P.E.  
COLORADO REG # 30226  
FOR AND ON BEHALF OF  
PERCEPTION DESIGN GROUP, INC.

| NO.      | DATE | DESCRIPTION       | REVISIONS |
|----------|------|-------------------|-----------|
| 08/31/18 |      | FOURTH SUBMITTAL  |           |
| 05/25/18 |      | THIRD SUBMITTAL   |           |
| 03/19/18 |      | PWSD SUBMITTAL    |           |
| 02/28/18 |      | SECOND SUBMITTAL  |           |
| 10/24/17 |      | INITIAL SUBMITTAL |           |

PARKER POINTE  
LOTS 1 THRU 15 AND TRACTS A AND B, PARKER POINTE FILING NO. 1  
SOUTHEAST CORNER PARKER ROAD AND STROH ROAD  
PARKER, COLORADO




I:\PDG-NAS\PUBLIC\PROJECTS\2015-015 PARKER AND STROH.DWG\2015-015 CDS - ROAD PLANS.DWG 8/31/2018 10:29 AM

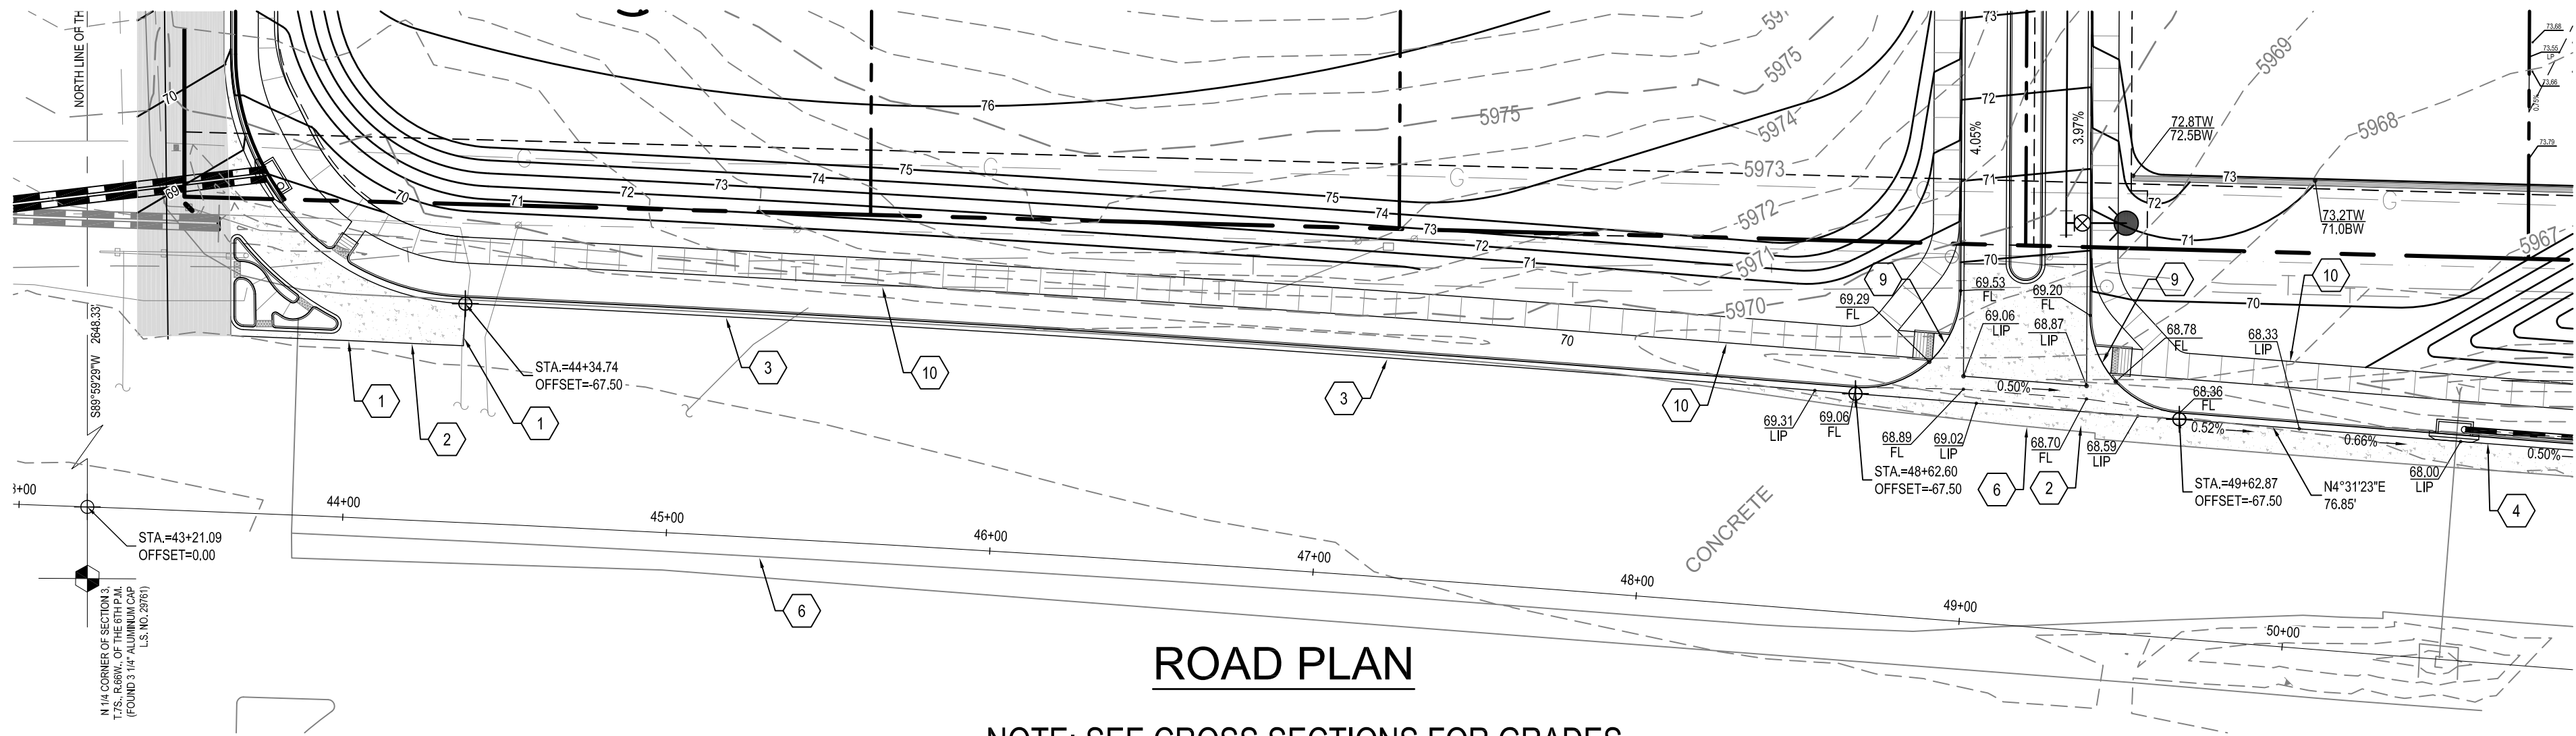

## ROAD PLAN


NOTE: SEE CROSS SECTIONS FOR GRADES

### EXISTING OVERHEAD LINES ALONG PARKER ROAD FRONTAGE TO BE RELOCATED UNDERGROUND

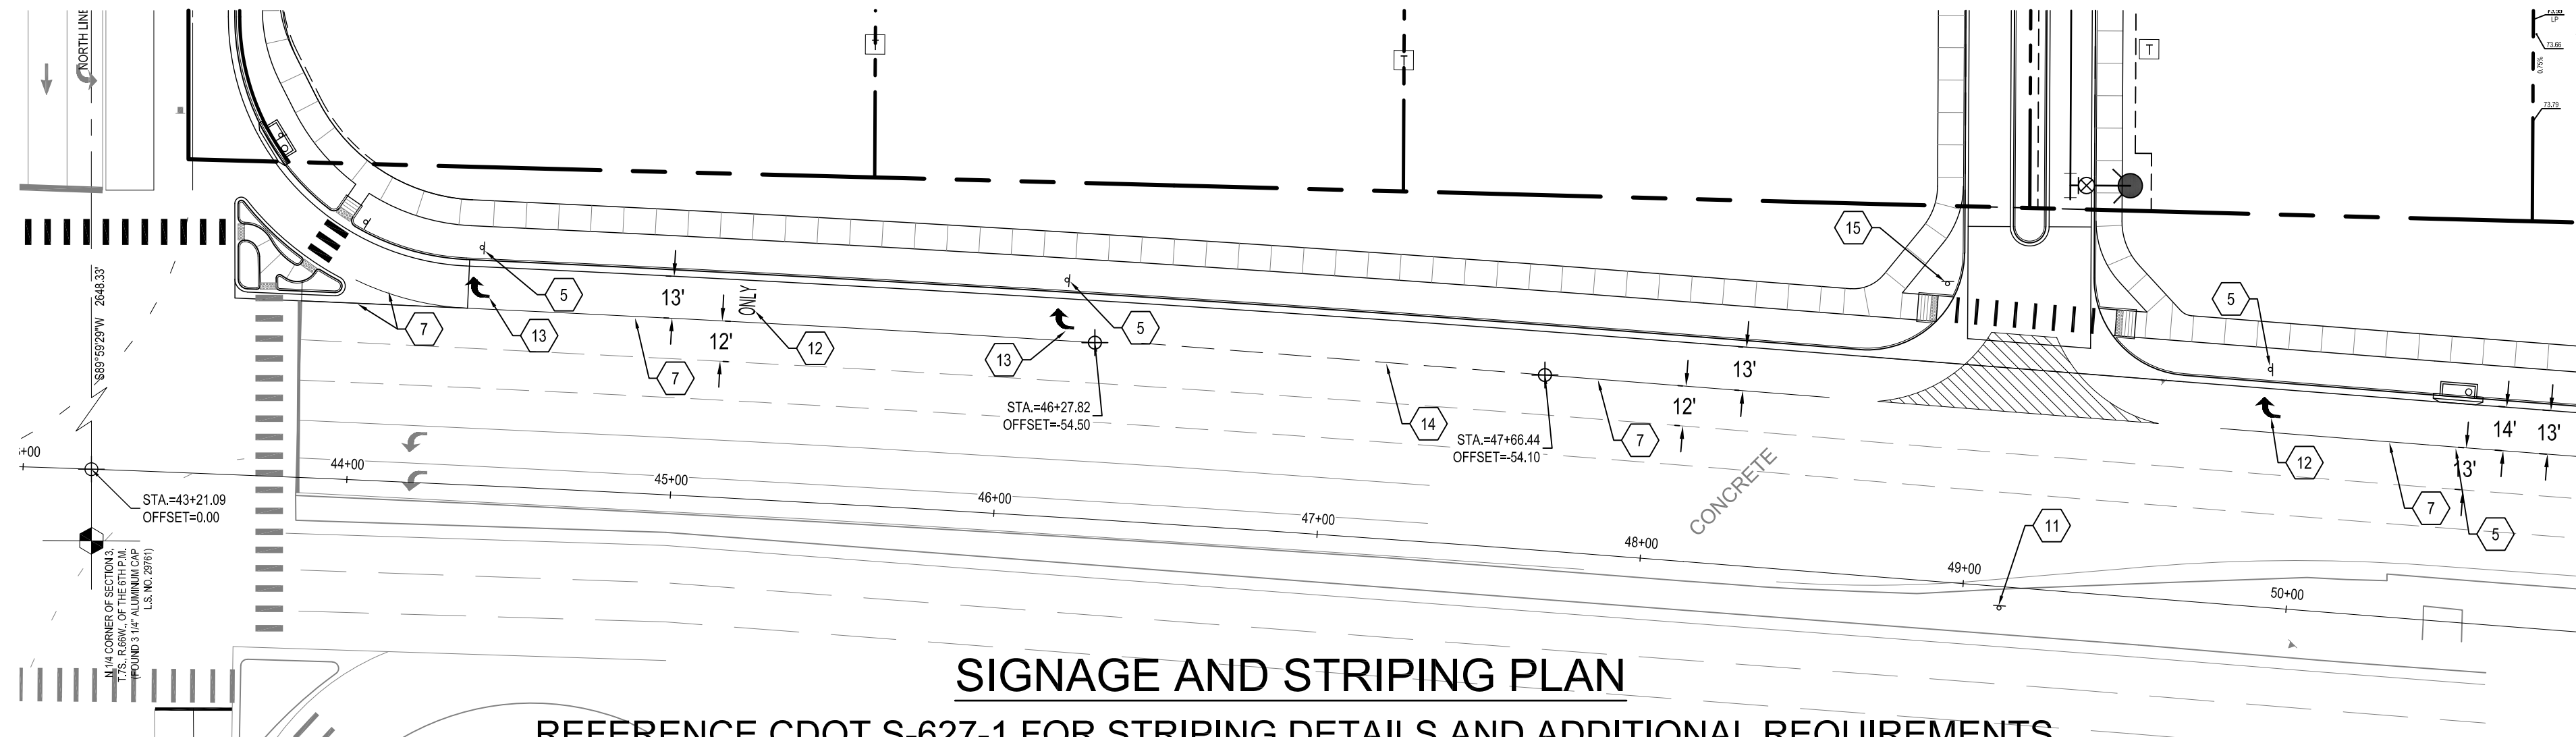


## SIGNAGE AND STRIPING PLAN

REFERENCE CDOT S-627-1 FOR STRIPING DETAILS AND ADDITIONAL REQUIREMENTS

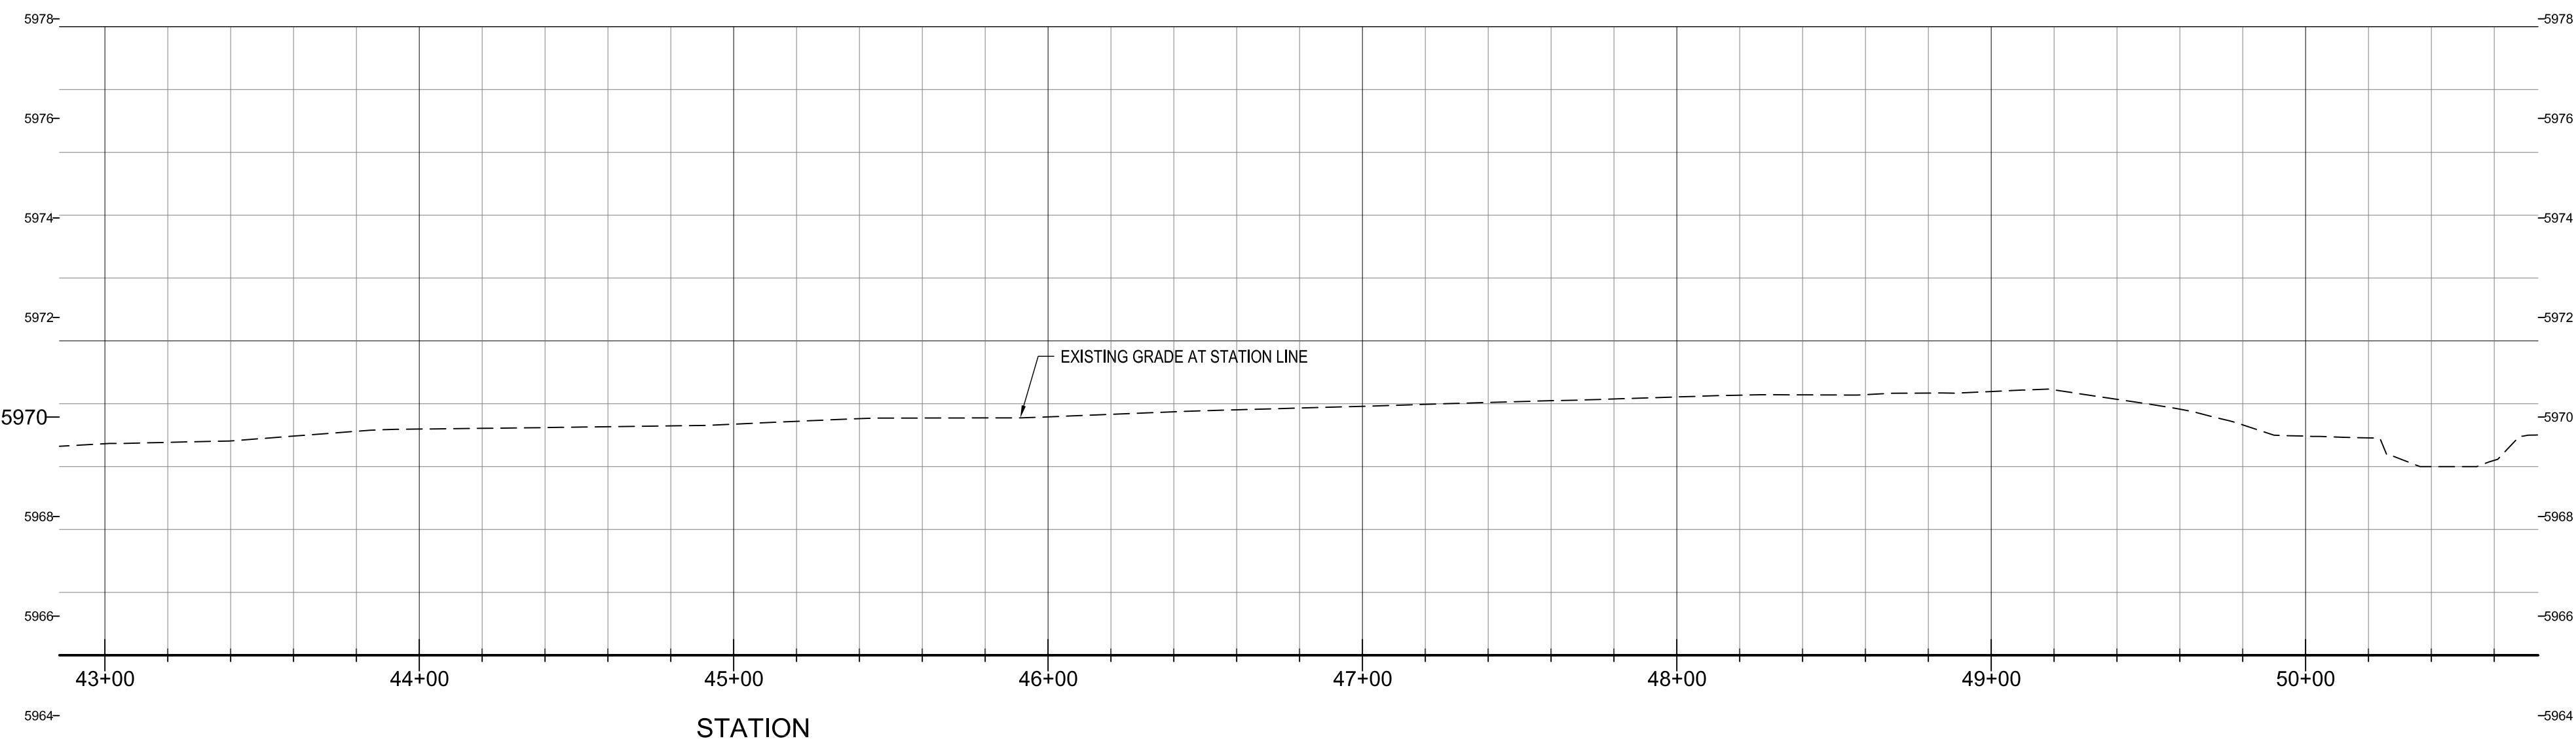

## STATION LINE PROFILE

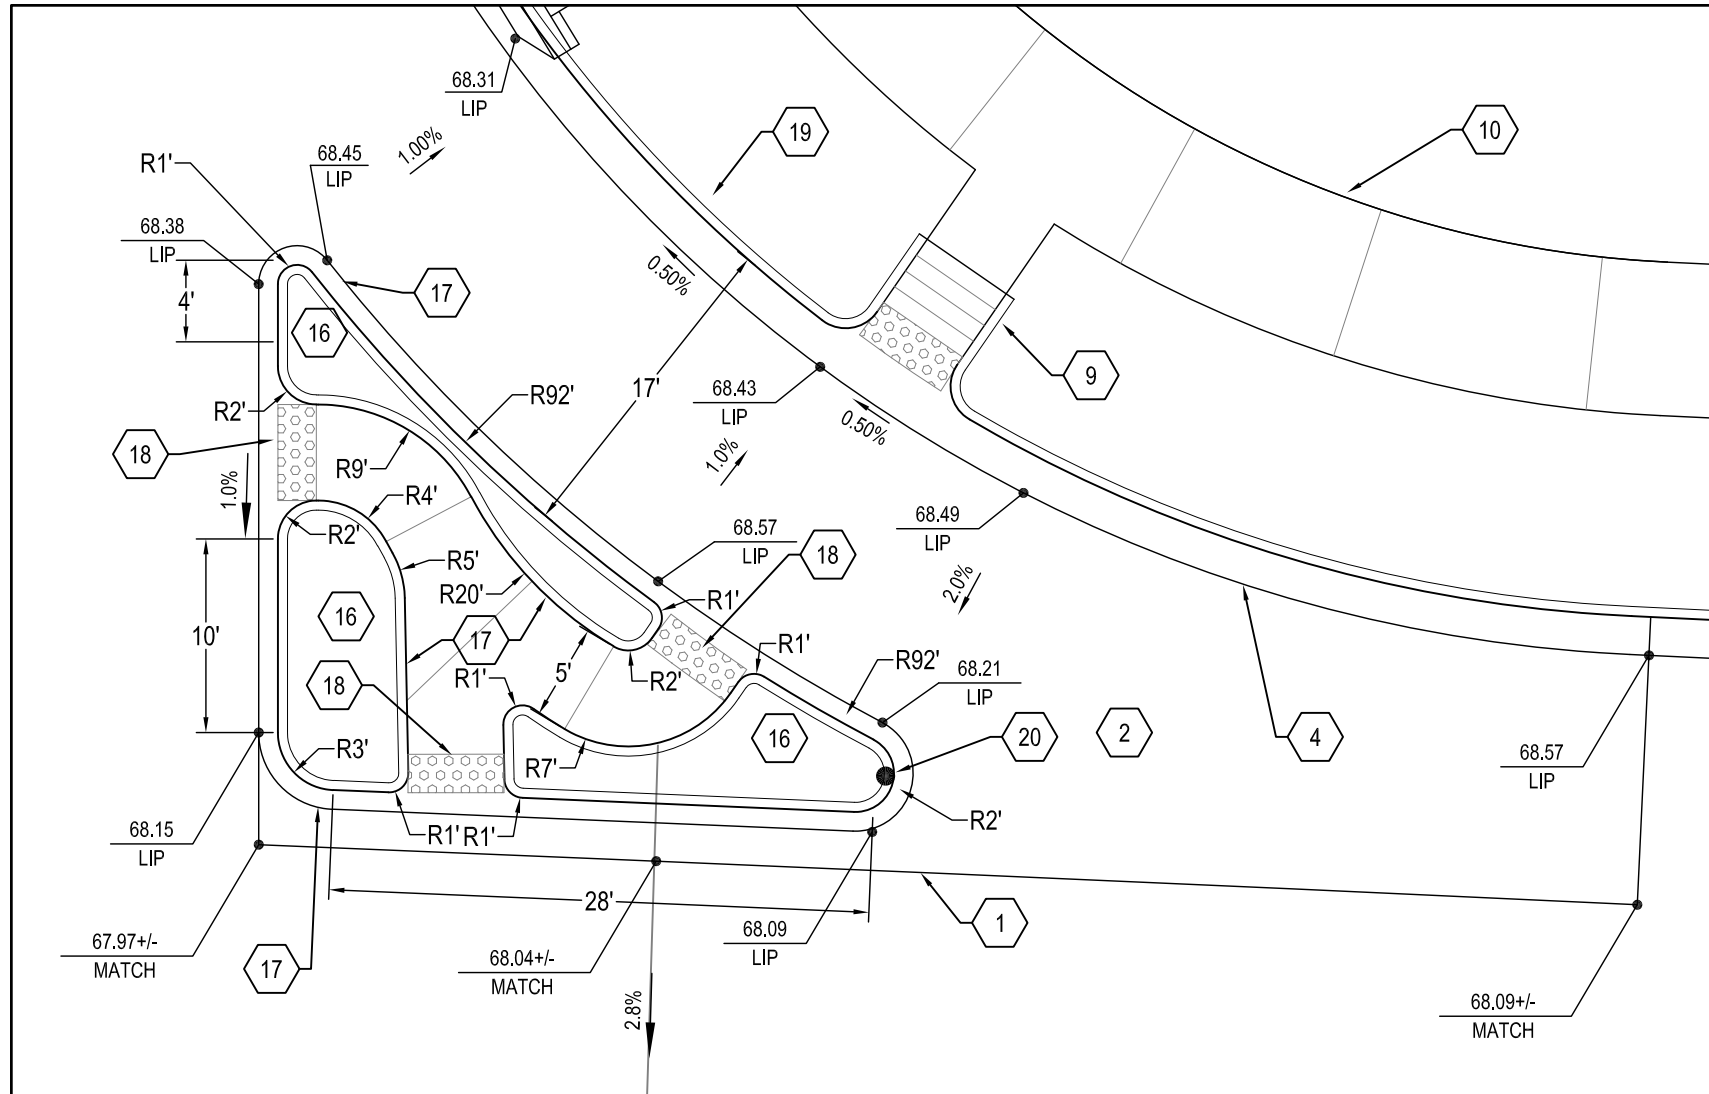


## TRAFFIC ISLAND

SCALE: 1" = 10'

### CONSTRUCTION NOTES

- 1 SAWCUT PAVEMENT TO NEAT CLEAN LINE.
- 2 CONSTRUCT CONCRETE PAVEMENT SECTION. SEE PAVEMENT DESIGN IN GEOTECHNICAL REPORT. DOWEL TO EXISTING CONCRETE PAVEMENT.
- 3 CONSTRUCT CONCRETE CURB AND GUTTER. SEE CDOT M-609-1 TYPE 2 SECTION IIM. DOWEL TO EXISTING EDGE OF CONCRETE PAVEMENT.
- 4 CONSTRUCT CONCRETE CURB AND GUTTER. SEE CDOT M-609-1 TYPE 2 SECTION IIM.
- 5 INSTALL R3-5 RIGHT TURN ONLY SIGN. SEE CDOT S-614-2.
- 6 EXISTING EDGE OF CONCRETE PAVEMENT.
- 7 PAINT 8" WIDE WHITE CHANNELIZING LINE.
- 8 PAINT 4" WIDE WHITE EDGE LINE.
- 9 CONSTRUCT CURB RAMP. SEE CDOT M-608-1 TYPE 4A.
- 10 CONSTRUCT 8' WIDE CONCRETE SIDEWALK. SEE CDOT M-609-1.
- 11 INSTALL R6-1 ONE WAY SIGN. SEE CDOT S-614-2.
- 12 PAINT ONLY MARKING WITH WHITE TRAFFIC PAINT. SEE CDOT S-627-1..
- 13 PAINT ARROW SYMBOL WITH WHITE TRAFFIC PAINT. SEE CDOT S-627-1.
- 14 PAINT 8" WIDE SKIP WHITE LINE.
- 15 INSTALL R1-1 STOP SIGN. SEE CDOT S-614-2.
- 16 INFILL ISLAND WITH 4" THICK CONCRETE.
- 17 CONSTRUCT CONCRETE CURB AND GUTTER. SEE CDOT M-609-1 TYPE 2 SECTION IIM.
- 18 INSTALL DETECTABLE WARNING. SEE CDOT M-608-1.
- 19 CONSTRUCT CONCRETE CURB AND GUTTER. SEE CDOT M-609-1 TYPE 2 SECTION IIB.
- 20 INSTALL DELINEATOR. SEE CDOT S-612-1.

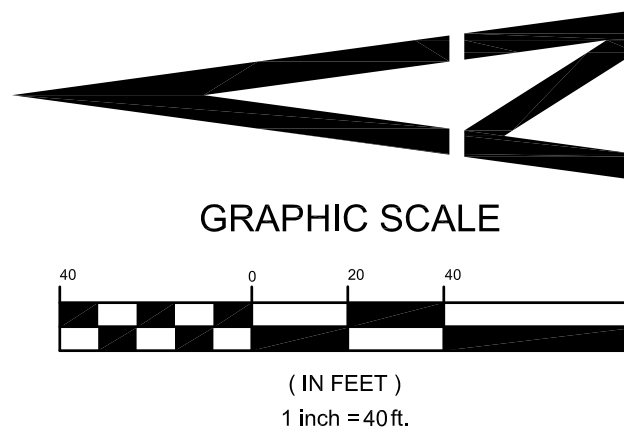

### WARNING

HIGH-PRESSURE PIPELINE(S)  
EXCAVATION AND / OR CONSTRUCTION PROHIBITED  
WITHOUT COMPLIANCE WITH STATE ONE-CALL, AND  
WITHOUT WRITTEN PERMISSION FROM  
MAGELLAN PIPELINE COMPANY.

CALL UTILITY NOTIFICATION  
CENTER OF COLORADO  
**1-800-922-1987**  
CALL 2-BUSINESS DAYS IN ADVANCE  
BEFORE YOU DIG, GRADE, OR EXCAVATE  
FOR THE MARKING OF UNDERGROUND  
MEMBER UTILITIES.

### NOTES

OVERHEAD ELECTRIC LINES ALONG STROH ROAD AND PARKER ROAD SHALL BE PLACED UNDERGROUND TO THE LIMITS OF THE PROPERTY LINES.

ALL WORK ON PARKER ROAD WILL REQUIRE CDOT APPROVAL AND A CDOT RIGHT-OF WAY PERMIT.

CAUTION: NOTICE TO CONTRACTOR THE CONTRACTOR IS SPECIFICALLY CAUTIONED THAT THE LOCATION AND/OR ELEVATION OF EXISTING UTILITIES AS SHOWN ON THESE PLANS IS BASED ON RECORDS OF THE VARIOUS UTILITY COMPANIES AND, WHERE POSSIBLE, MEASUREMENTS TAKEN IN THE FIELD. THE INFORMATION IS NOT TO BE RELIED ON AS BEING EXACT OR COMPLETE. THE CONTRACTOR MUST CALL THE LOCAL UTILITY LOCATION CENTER AT LEAST 48 HOURS BEFORE ANY EXCAVATION TO REQUEST EXACT FIELD LOCATIONS OF THE UTILITIES. IT SHALL BE THE RESPONSIBILITY OF THE CONTRACTOR TO RELOCATE ALL EXISTING UTILITIES WHICH CONFLICT WITH THE PROPOSED IMPROVEMENTS SHOWN ON THE PLANS.

### BENCHMARK

BENCHMARK: DOUGLAS COUNTY SURVEY CONTROL MONUMENT TT15A - 3" DIAMETER DOUGLAS COUNTY GIS ALUMINUM CAP AT THE NE CORNER OF STROH ROAD AND SOUTH PARKER ROAD (US HIGHWAY 83)  
ELEVATION: 5970.79 FEET (NAVD 1988 DATUM)

THE TOWN OF PARKER REVIEW CONSTITUTES GENERAL COMPLIANCE WITH THE TOWN'S STANDARDS AND APPROVED VARIANCES, SUBJECT TO THESE PLANS BEING STAMPED, SIGNED, AND DATED BY THE PROFESSIONAL ENGINEER OF RECORD. REVIEW BY THE TOWN DOES NOT CONSTITUTE APPROVAL OF THE PLAN DESIGN OR ACCURACY AND CORRECTNESS OF ENGINEERING CALCULATIONS. ERRORS IN THE DESIGN OR CALCULATIONS REMAIN THE RESPONSIBILITY OF THE REGISTERED PROFESSIONAL ENGINEER WHOSE STAMP AND SIGNATURE ARE AFFIXED TO THIS DOCUMENT.

THIS REVIEW DOES NOT CONSTITUTE APPROVAL OF ANY PRIVATE ON-SITE IMPROVEMENTS WHICH MAY BE SHOWN. CONSTRUCTION CANNOT COMMENCE UNTIL ALL REQUIRED DRAINAGE/TRAFFIC REPORT(S), FINAL DEVELOPMENT PLAN(S), SPECIAL REVIEW(S), GRADING PERMIT, AND/OR OTHER PERMITS ARE COMPLETE, APPROVED AND ON FILE WITH THE TOWN OF PARKER

TOWN OF PARKER, DIRECTOR OF ENGINEERING

DATE

## PARKER ROAD PLAN AND PROFILE

design by: JWD  
approved by: JWD  
project no.: 2015-015

date: 10/01/17

SHEET

C5.16

PREPARED UNDER THE DIRECT  
SUPERVISION OF  
JERRY W. DAVIDSON, P.E.  
COLORADO REG # 30226  
FOR AND ON BEHALF OF  
PERCEPTION DESIGN GROUP, INC.

| NO.      | DATE              | DESCRIPTION | REVISIONS |
|----------|-------------------|-------------|-----------|
| 08/31/18 | FOURTH SUBMITTAL  |             |           |
| 05/25/18 | THIRD SUBMITTAL   |             |           |
| 03/19/18 | PWSD SUBMITTAL    |             |           |
| 02/28/18 | SECOND SUBMITTAL  |             |           |
| 10/24/17 | INITIAL SUBMITTAL |             |           |

PARKER POINTE  
LOTS 1 THRU 15 AND TRACTS A AND B, PARKER POINTE FILING NO. 1  
SOUTHEAST CORNER PARKER ROAD AND STROH ROAD  
PARKER, COLORADO

**PERCEPTION**  
DESIGN GROUP, INC.  
6801 SOUTH PERCE STREET, SUITE 315, LITTLETON, CO 80120 303.259.8888  
WWW.PERCEPTIONDESIGNGROUP.COM





EXISTING OVERHEAD LINES ALONG PARKER ROAD FRONTAGE  
TO BE RELOCATED UNDERGROUND




## CONSTRUCTION NOTES

- 1 CONSTRUCT CONCRETE PAVEMENT SECTION. SEE PAVEMENT DESIGN IN GEOTECHNICAL REPORT. DOWEL TO EXISTING CONCRETE PAVEMENT.
- 2 CONSTRUCT CONCRETE CURB AND GUTTER. SEE CDOT M-601-1 TYPE 2 SECTION IIM.
- 3 INSTALL R3-5 SIGN. SEE CDOT S-614-2.
- 4 EXISTING EDGE OF CONCRETE PAVEMENT.
- 5 PAINT 8" WIDE WHITE CHANNELIZING LINE.
- 6 CONSTRUCT 8" WIDE CONCRETE SIDEWALK. SEE CDOT M-609-1.
- 7 PAINT ONLY MARKING WITH WHITE TRAFFIC PAINT. SEE CDOT S-627-1..
- 8 PAINT ARROW SYMBOL WITH WHITE TRAFFIC PAINT. SEE CDOT S-627-1.
- 9 MATCH EXISTING CURB AND GUTTER.
- 10 CONSTRUCT 10" TYPE R INLET. SEE CDOT M-604-12.
- 11 INSTALL 18" RCP @ 0.50%.

## NOTES

OVERHEAD ELECTRIC LINES ALONG STROH ROAD AND PARKER ROAD SHALL BE PLACED UNDERGROUND TO THE LIMITS OF THE PROPERTY LINES.

ALL WORK ON PARKER ROAD WILL REQUIRE CDOT APPROVAL AND A CDOT RIGHT-OF WAY PERMIT.

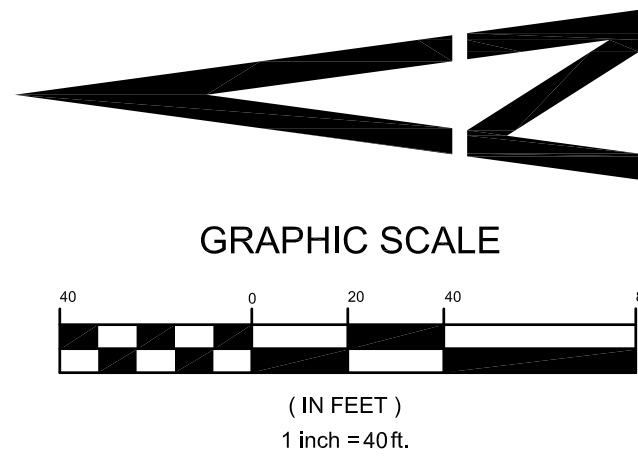

## WARNING

HIGH-PRESSURE PIPELINE(S)  
EXCAVATION AND / OR CONSTRUCTION PROHIBITED  
WITHOUT COMPLIANCE WITH STATE ONE-CALL, AND  
WITHOUT WRITTEN PERMISSION FROM  
MAGELLAN PIPELINE COMPANY.

CALL UTILITY NOTIFICATION  
CENTER OF COLORADO  
1-800-922-1987

**CALL 2-BUSINESS DAYS IN ADVANCE  
BEFORE YOU DIG, GRADE, OR EXCAVATE  
FOR THE MARKING OF UNDERGROUND  
MEMBER UTILITIES.**

CAUTION: NOTICE TO CONTRACTOR THE CONTRACTOR IS SPECIFICALLY CAUTIONED THAT THE LOCATION AND/OR ELEVATION OF EXISTING UTILITIES AS SHOWN ON THESE PLANS IS BASED ON RECORDS OF THE VARIOUS UTILITY COMPANIES AND, WHERE POSSIBLE, MEASUREMENTS TAKEN IN THE FIELD. THE INFORMATION IS NOT TO BE RELIED ON AS BEING EXACT OR COMPLETE. THE CONTRACTOR MUST CALL THE LOCAL UTILITY LOCATION CENTER AT LEAST 48 HOURS BEFORE ANY EXCAVATION TO REQUEST EXACT FIELD LOCATIONS OF THE UTILITIES. IT SHALL BE THE RESPONSIBILITY OF THE CONTRACTOR TO RELOCATE ALL EXISTING UTILITIES WHICH CONFLICT WITH THE PROPOSED IMPROVEMENTS SHOWN ON THE PLANS.

## BENCHMARK

BENCHMARK: DOUGLAS COUNTY SURVEY CONTROL MONUMENT TT15A – 3" DIAMETER DOUGLAS  
COUNTY GIS ALUMINUM CAP AT THE NE CORNER OF STROH ROAD AND SOUTH PARKER ROAD (US  
HIGHWAY 83)  
ELEVATION: 5970.79 FEET (NAVD 1988 DATUM)

THE TOWN OF PARKER REVIEW CONSTITUTES GENERAL COMPLIANCE WITH THE TOWN'S STANDARDS AND APPROVED VARIANCES, SUBJECT TO THESE PLANS BEING STAMPED, SIGNED, AND DATED BY THE PROFESSIONAL ENGINEER OF RECORD. REVIEW BY THE TOWN DOES NOT CONSTITUTE APPROVAL OF THE PLAN DESIGN OR ACCURACY AND CORRECTNESS OF ENGINEERING CALCULATIONS. ERRORS IN THE DESIGN OR CALCULATIONS REMAIN THE RESPONSIBILITY OF THE REGISTERED PROFESSIONAL ENGINEER WHOSE STAMP AND SIGNATURE ARE AFFIXED TO THIS DOCUMENT.

THIS REVIEW DOES NOT CONSTITUTE APPROVAL OF ANY PRIVATE ON-SITE IMPROVEMENTS WHICH MAY BE SHOWN. CONSTRUCTION CANNOT COMMENCE UNTIL ALL REQUIRED DRAINAGE/TRAFFIC REPORT(S), FINAL DEVELOPMENT PLAN(S), SPECIAL REVIEW(S), GRADING PERMIT, AND/OR OTHER PERMITS ARE COMPLETE, APPROVED AND ON FILE WITH THE TOWN OF PARKER

TOWN OF PARKER, DIRECTOR OF ENGINEERING

DATE \_\_\_\_\_



6901 SOUTH PIERCE STREET, SUITE 315, LITTLETON, CO 80128 303-232-8088  
WWW.PERCEPTIONDESIGNGROUP.COM

PREPARED UNDER THE DIRECT  
SUPERVISION OF  
JERRY W. DAVIDSON, P.E.  
COLORADO REG # 30226  
FOR AND ON BEHALF OF  
PERCEPTION DESIGN GROUP, INC.

[illegible]

# PARKER ROAD PLAN AND PROFILE

PARKER POINTE  
LOTS 1 THRU 15 AND TRACTS A AND B, PARKER POINTE FILING NO. 1  
SOUTHEAST CORNER PARKER ROAD AND STROH ROAD  
PARKER, COLORADO

design by: JWD  
approved by: JWD  
project no.: 2015-015






date: 10/01/17

SHEET

# C5.17




I:\PDG-NAS\PUBLIC\PROJECTS\2015-015 PARKER AND STROH\DWG\2015-015 CDS - ROAD PLANS.DWG 8/31/2018 10:32 AM

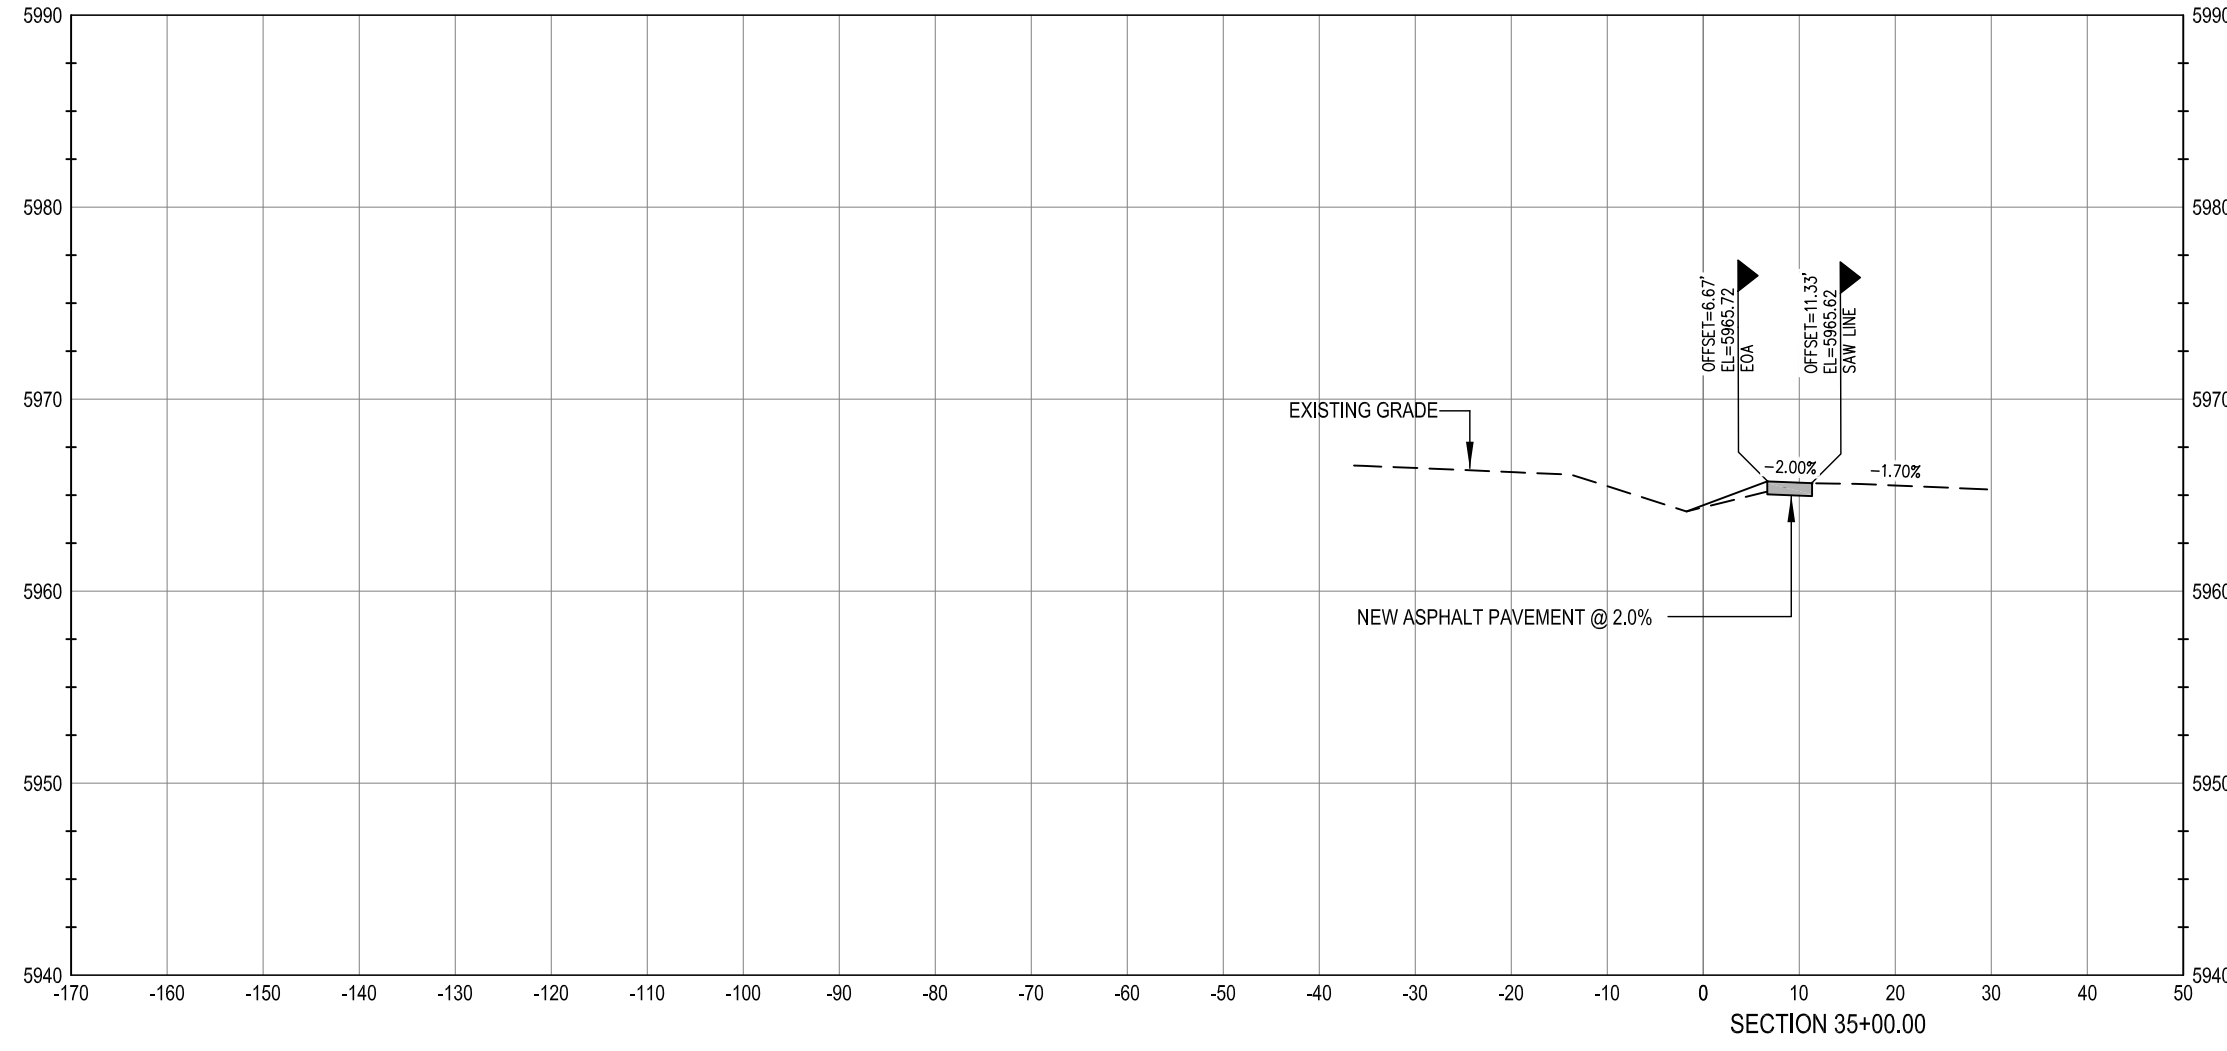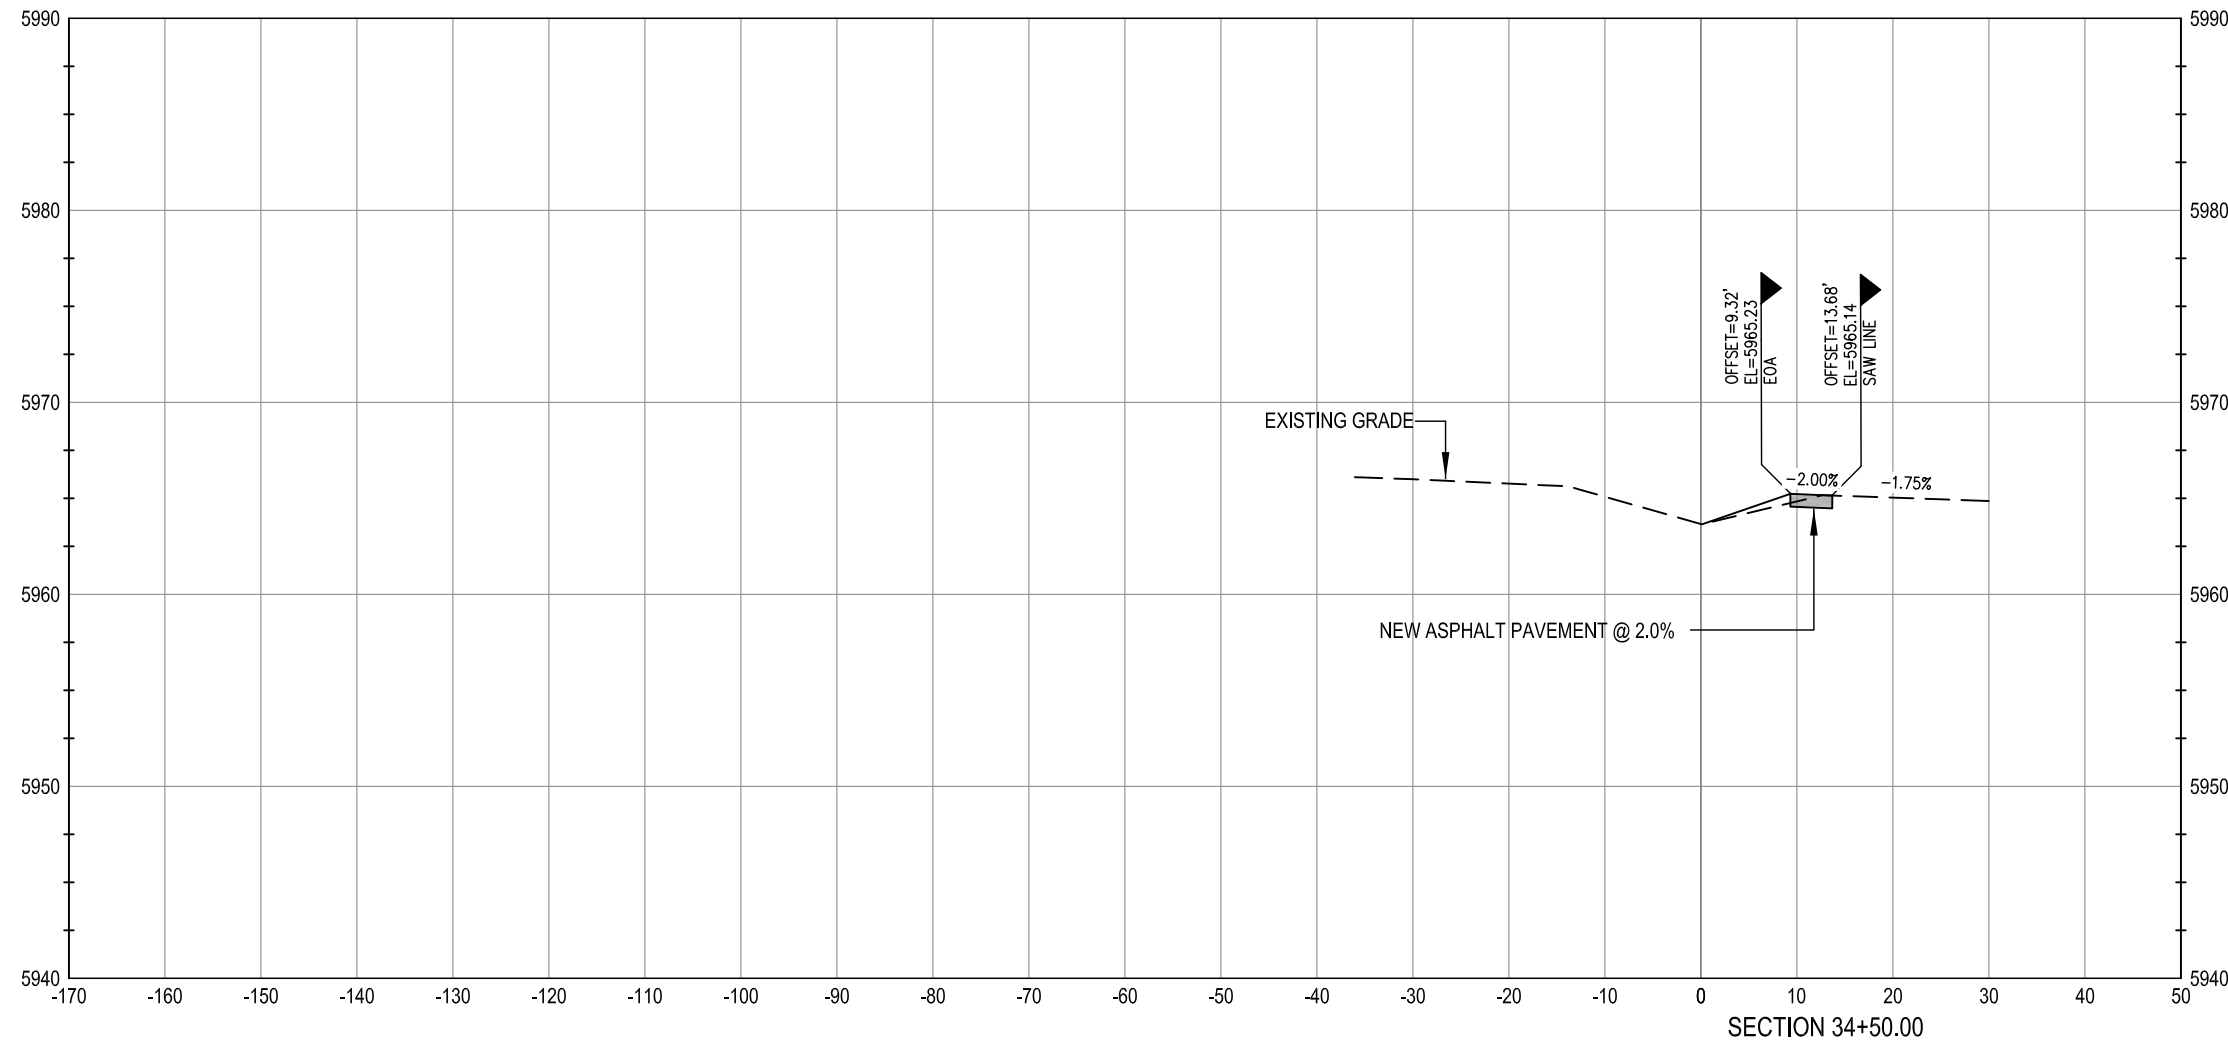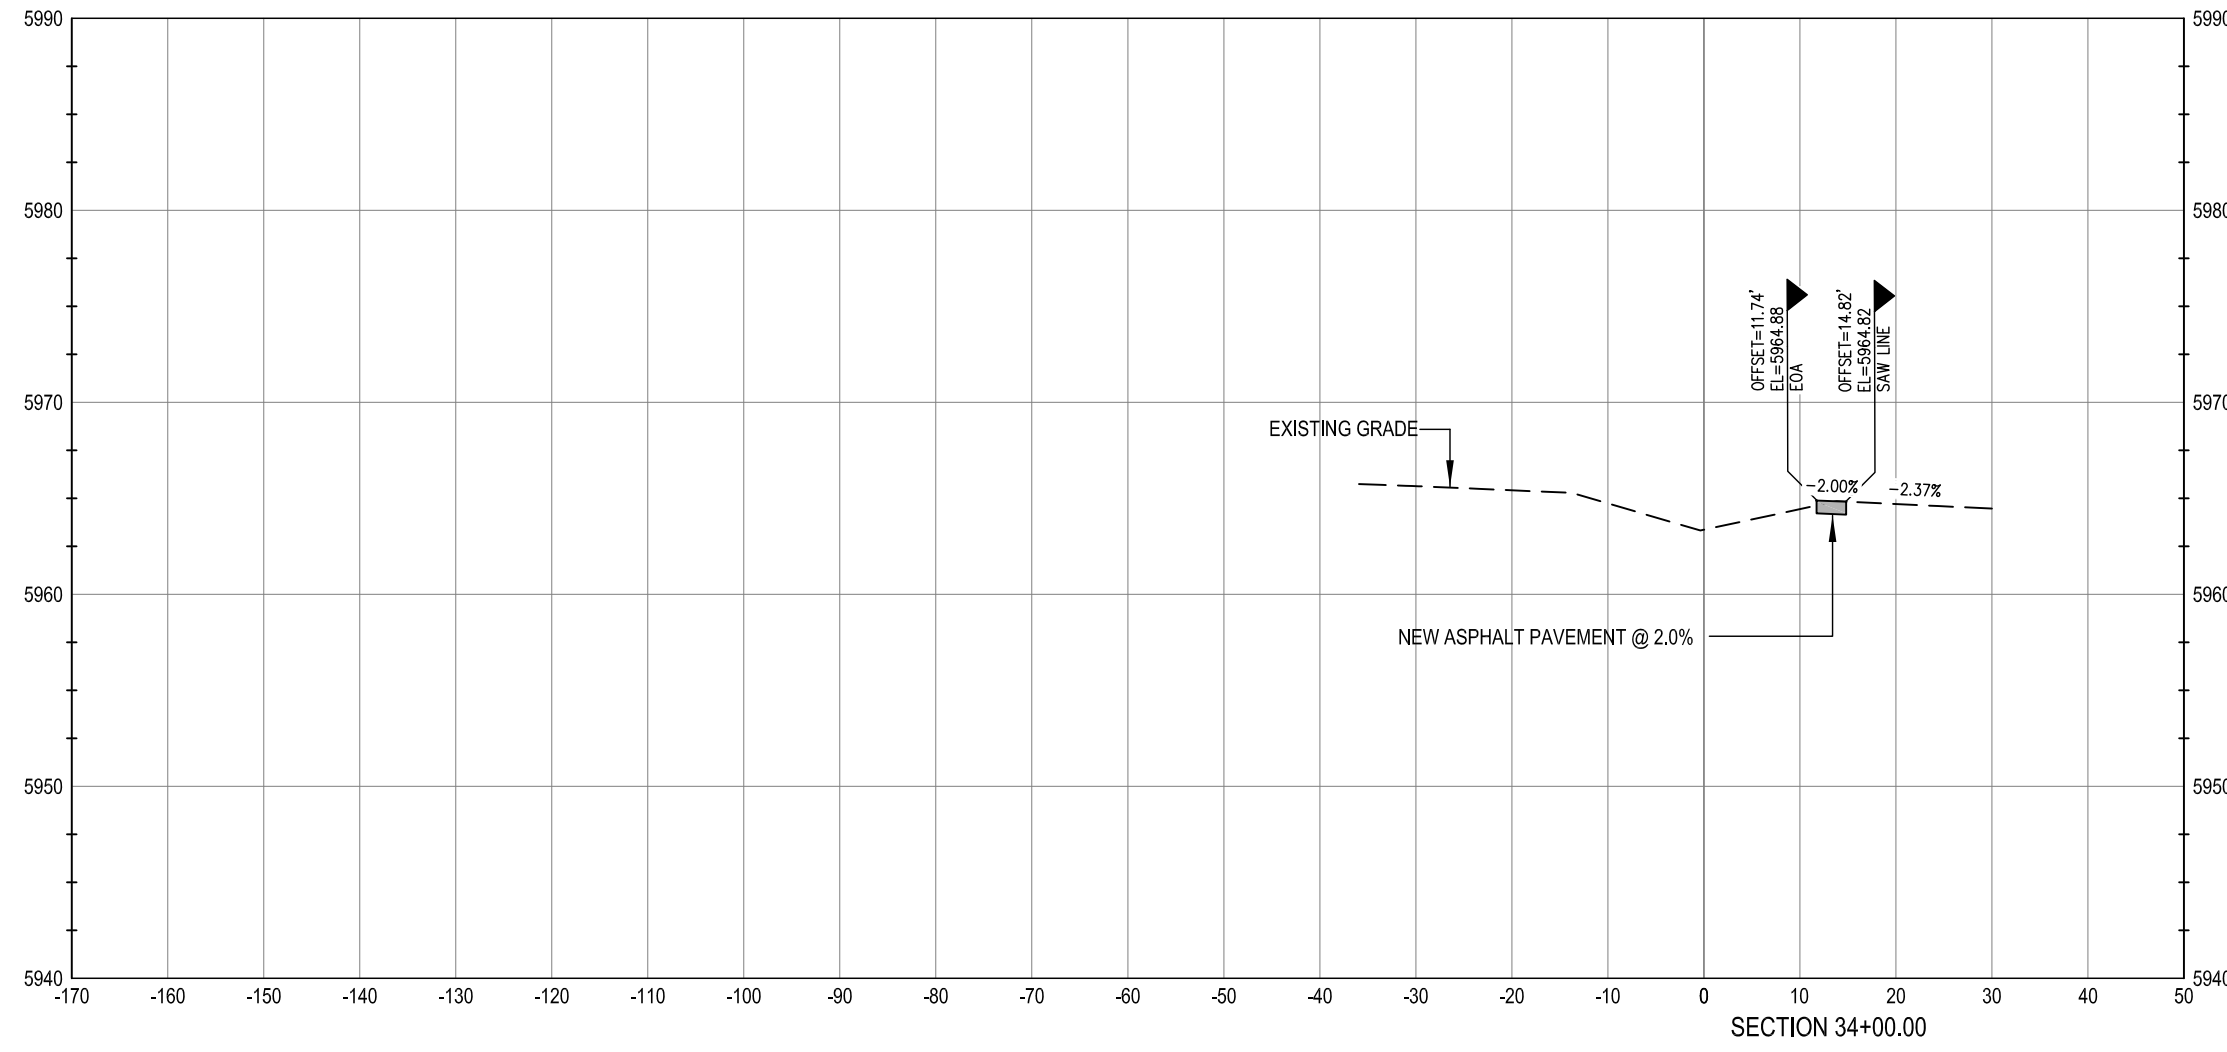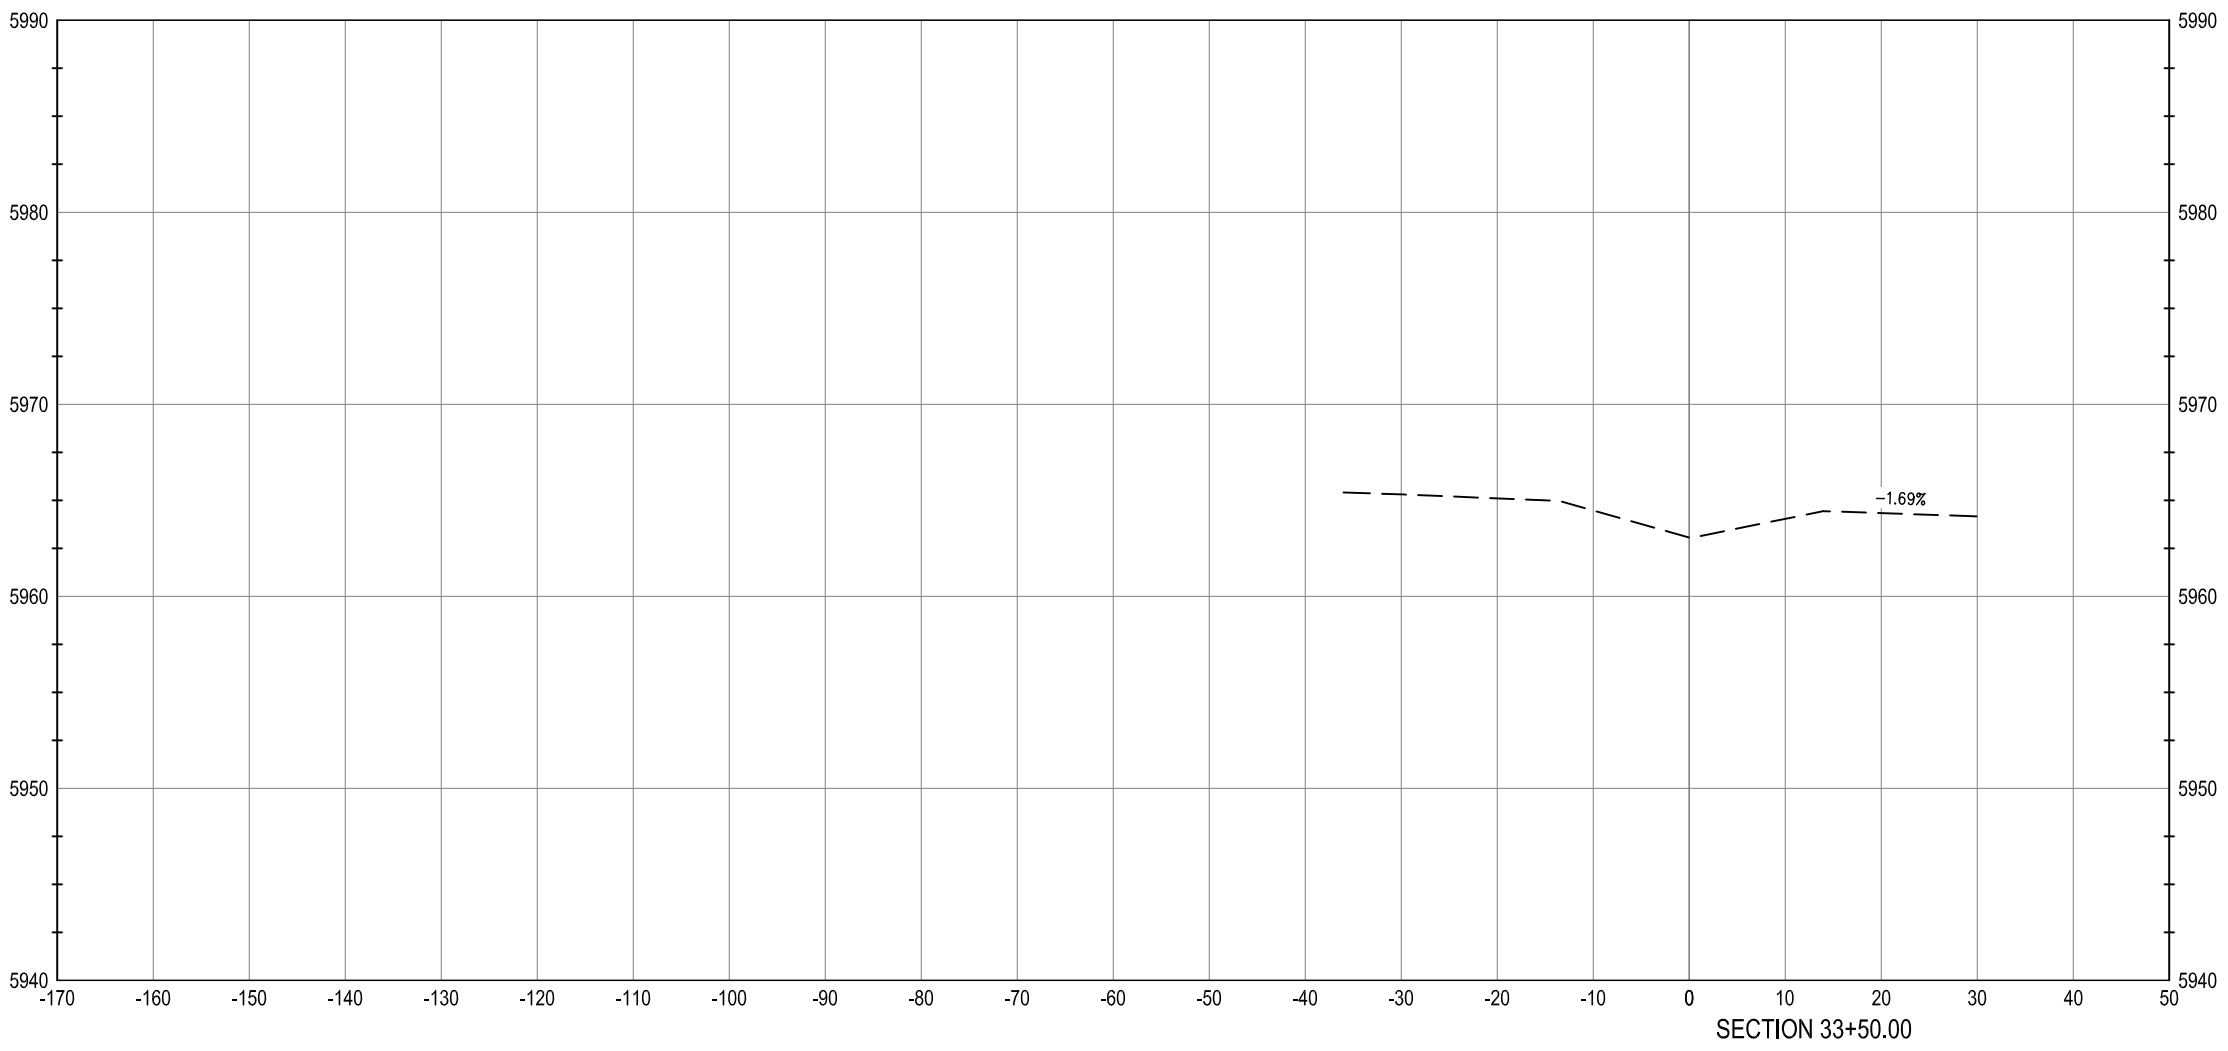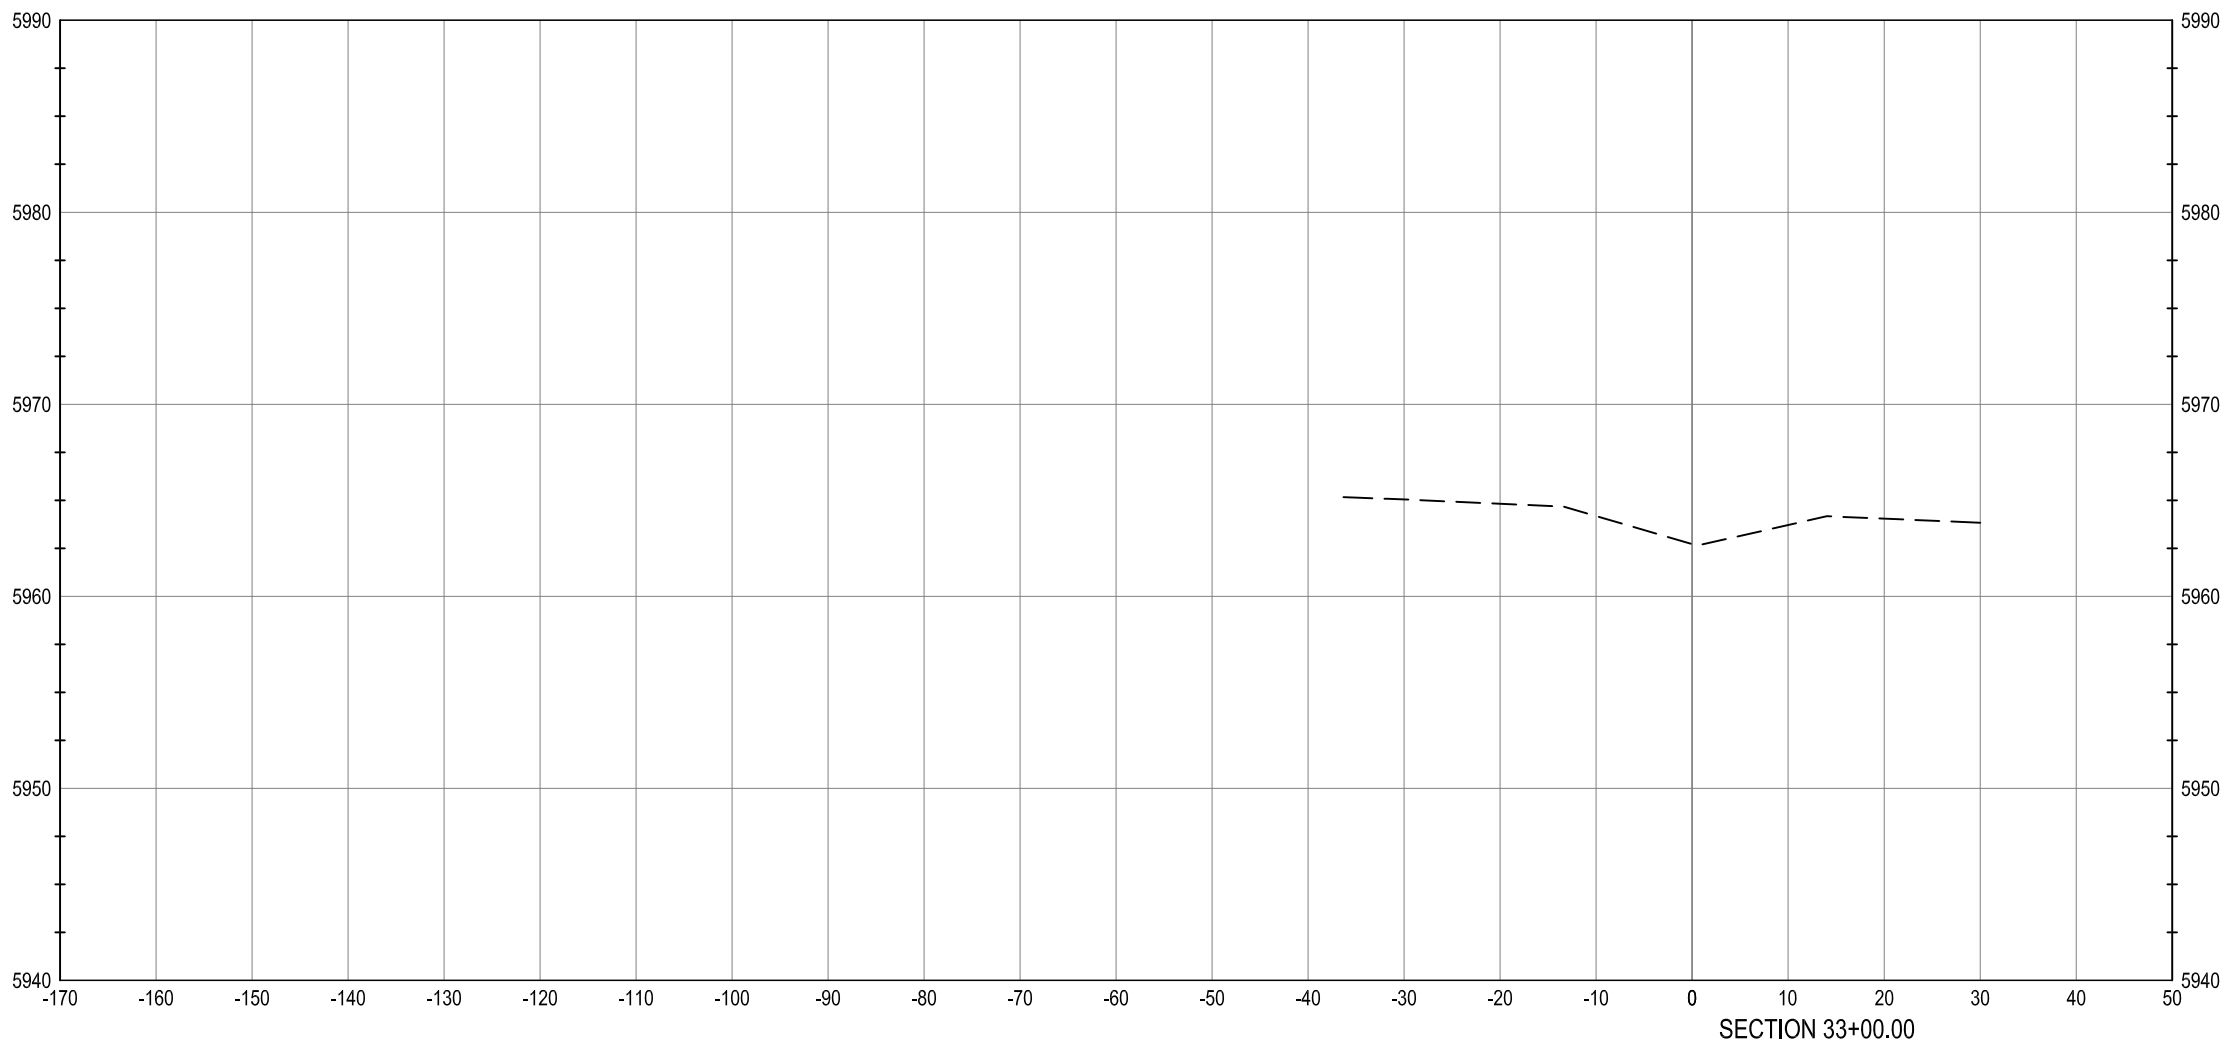

**WARNING**  
HIGH-PRESSURE PIPELINE(S)  
EXCAVATION AND / OR CONSTRUCTION PROHIBITED  
WITHOUT COMPLIANCE WITH STATE ONE-CALL, AND  
WITHOUT WRITTEN PERMISSION FROM  
MAGELLAN PIPELINE COMPANY.

**CALL UTILITY NOTIFICATION**  
**CENTER OF COLORADO**  
**1-800-922-1987**  
CALL 2-BUSINESS DAYS IN ADVANCE  
BEFORE YOU DIG, GRADE, OR EXCAVATE  
FOR THE MARKING OF UNDERGROUND  
MEMBER UTILITIES.

CAUTION: NOTICE TO CONTRACTOR THE CONTRACTOR IS SPECIFICALLY CAUTIONED THAT THE LOCATION AND/OR ELEVATION OF EXISTING UTILITIES AS SHOWN ON THESE PLANS IS BASED ON RECORDS OF THE VARIOUS UTILITY COMPANIES AND, WHERE POSSIBLE, MEASUREMENTS TAKEN IN THE FIELD. THE INFORMATION IS NOT TO BE RELIED ON AS BEING EXACT OR COMPLETE. THE CONTRACTOR MUST CALL THE LOCAL UTILITY LOCATION CENTER AT LEAST 48 HOURS BEFORE ANY EXCAVATION TO REQUEST EXACT FIELD LOCATIONS OF THE UTILITIES. IT SHALL BE THE RESPONSIBILITY OF THE CONTRACTOR TO RELOCATE ALL EXISTING UTILITIES WHICH CONFLICT WITH THE PROPOSED IMPROVEMENTS SHOWN ON THE PLANS.

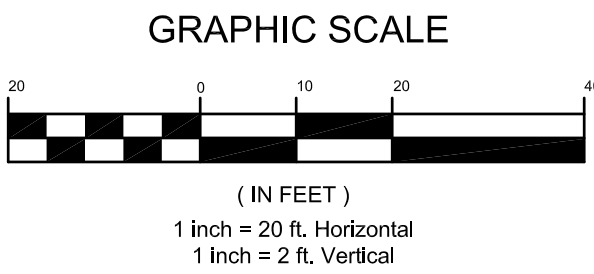

**BENCHMARK**  
BENCHMARK: DOUGLAS COUNTY SURVEY CONTROL MONUMENT TT15A - 3" DIAMETER DOUGLAS COUNTY GIS ALUMINUM CAP AT THE NE CORNER OF STROH ROAD AND SOUTH PARKER ROAD (US HIGHWAY 83)  
ELEVATION: 5970.79 FEET (NAVD 1988 DATUM)

THE TOWN OF PARKER REVIEW CONSTITUTES GENERAL COMPLIANCE WITH THE TOWN'S STANDARDS AND APPROVED VARIANCES, SUBJECT TO THESE PLANS BEING STAMPED, SIGNED, AND DATED BY THE PROFESSIONAL ENGINEER OF RECORD. REVIEW BY THE TOWN DOES NOT CONSTITUTE APPROVAL OF THE PLAN DESIGN OR ACCURACY AND CORRECTNESS OF ENGINEERING CALCULATIONS. ERRORS IN THE DESIGN OR CALCULATIONS REMAIN THE RESPONSIBILITY OF THE REGISTERED PROFESSIONAL ENGINEER WHOSE STAMP AND SIGNATURE ARE AFFIXED TO THIS DOCUMENT.

THIS REVIEW DOES NOT CONSTITUTE APPROVAL OF ANY PRIVATE ON-SITE IMPROVEMENTS WHICH MAY BE SHOWN. CONSTRUCTION CANNOT COMMENCE UNTIL ALL REQUIRED DRAINAGE/TRAFFIC REPORT(S), FINAL DEVELOPMENT PLAN(S), SPECIAL REVIEW(S), GRADING PERMIT, AND/OR OTHER PERMITS ARE COMPLETE, APPROVED AND ON FILE WITH THE TOWN OF PARKER

TOWN OF PARKER, DIRECTOR OF ENGINEERING \_\_\_\_\_ DATE \_\_\_\_\_

## PARKER ROAD CROSS SECTIONS

PARKER POINTE  
LOTS 1 THRU 15 AND TRACTS A AND B, PARKER POINTE FILING NO. 1  
SOUTHEAST CORNER PARKER ROAD AND STROH ROAD  
PARKER, COLORADO

design by: JWD  
approved by: JWD  
project no.: 2015-015


date: 10/01/17

SHEET

C5.18






PREPARED UNDER THE DIRECT  
SUPERVISION OF  
JERRY W. DAVIDSON, P.E.  
COLORADO REG # 30226  
FOR AND ON BEHALF OF  
PERCEPTION DESIGN GROUP, INC.

| NO.      | DATE              | DESCRIPTION | REVISIONS |
|----------|-------------------|-------------|-----------|
| 08/31/18 | FOURTH SUBMITTAL  |             |           |
| 05/25/18 | THIRD SUBMITTAL   |             |           |
| 03/19/18 | PWSD SUBMITTAL    |             |           |
| 02/28/18 | SECOND SUBMITTAL  |             |           |
| 10/24/17 | INITIAL SUBMITTAL |             |           |

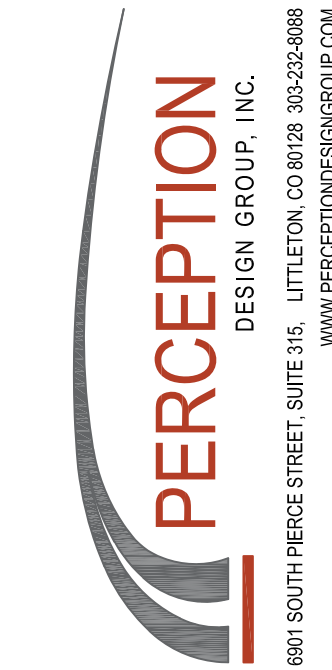




I:\PDG-NAS\PUBLIC\PROJECTS\2015-015 PARKER AND STROH\DWG\2015-015 CDS - ROAD PLANS.DWG 8/31/2018 10:33 AM

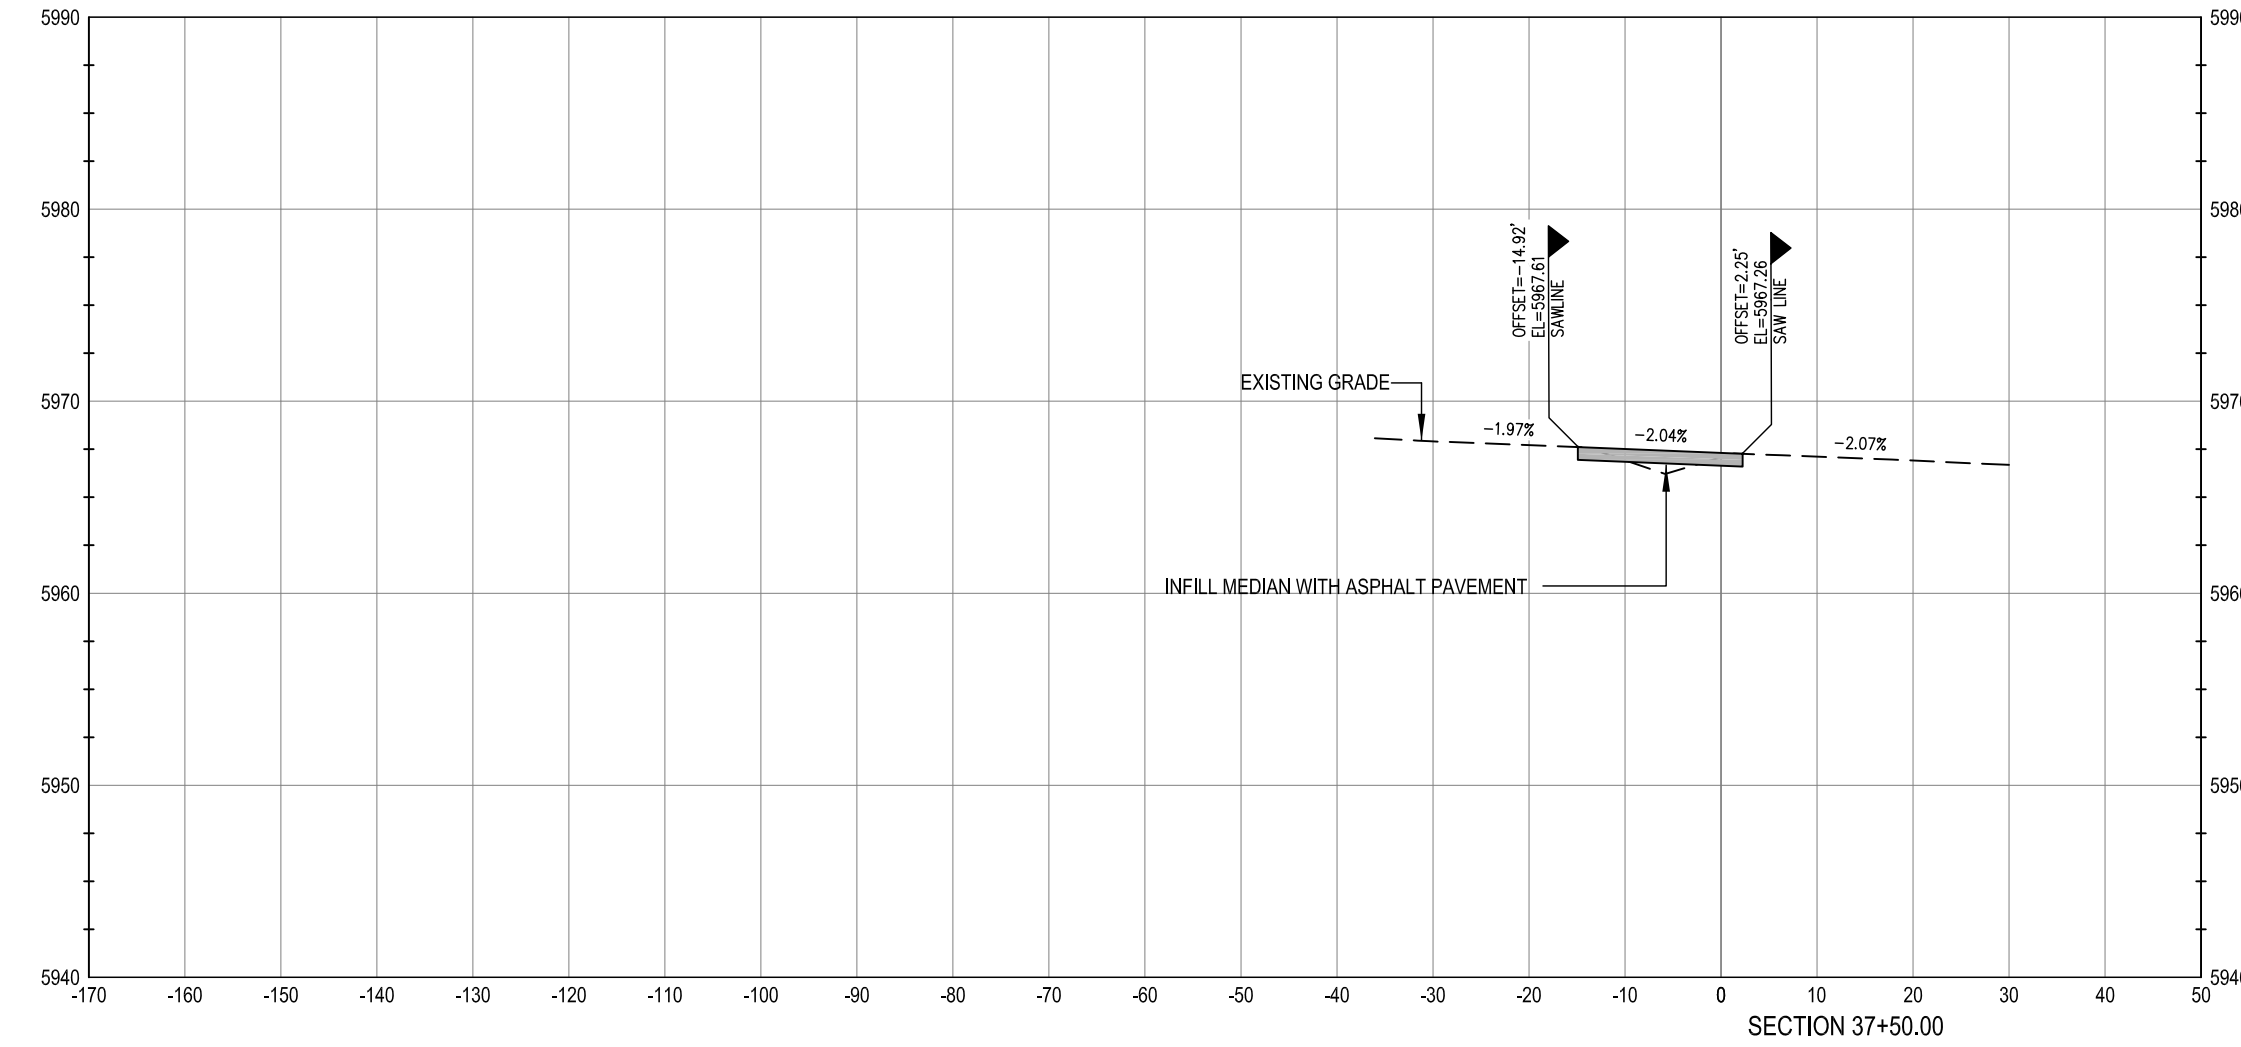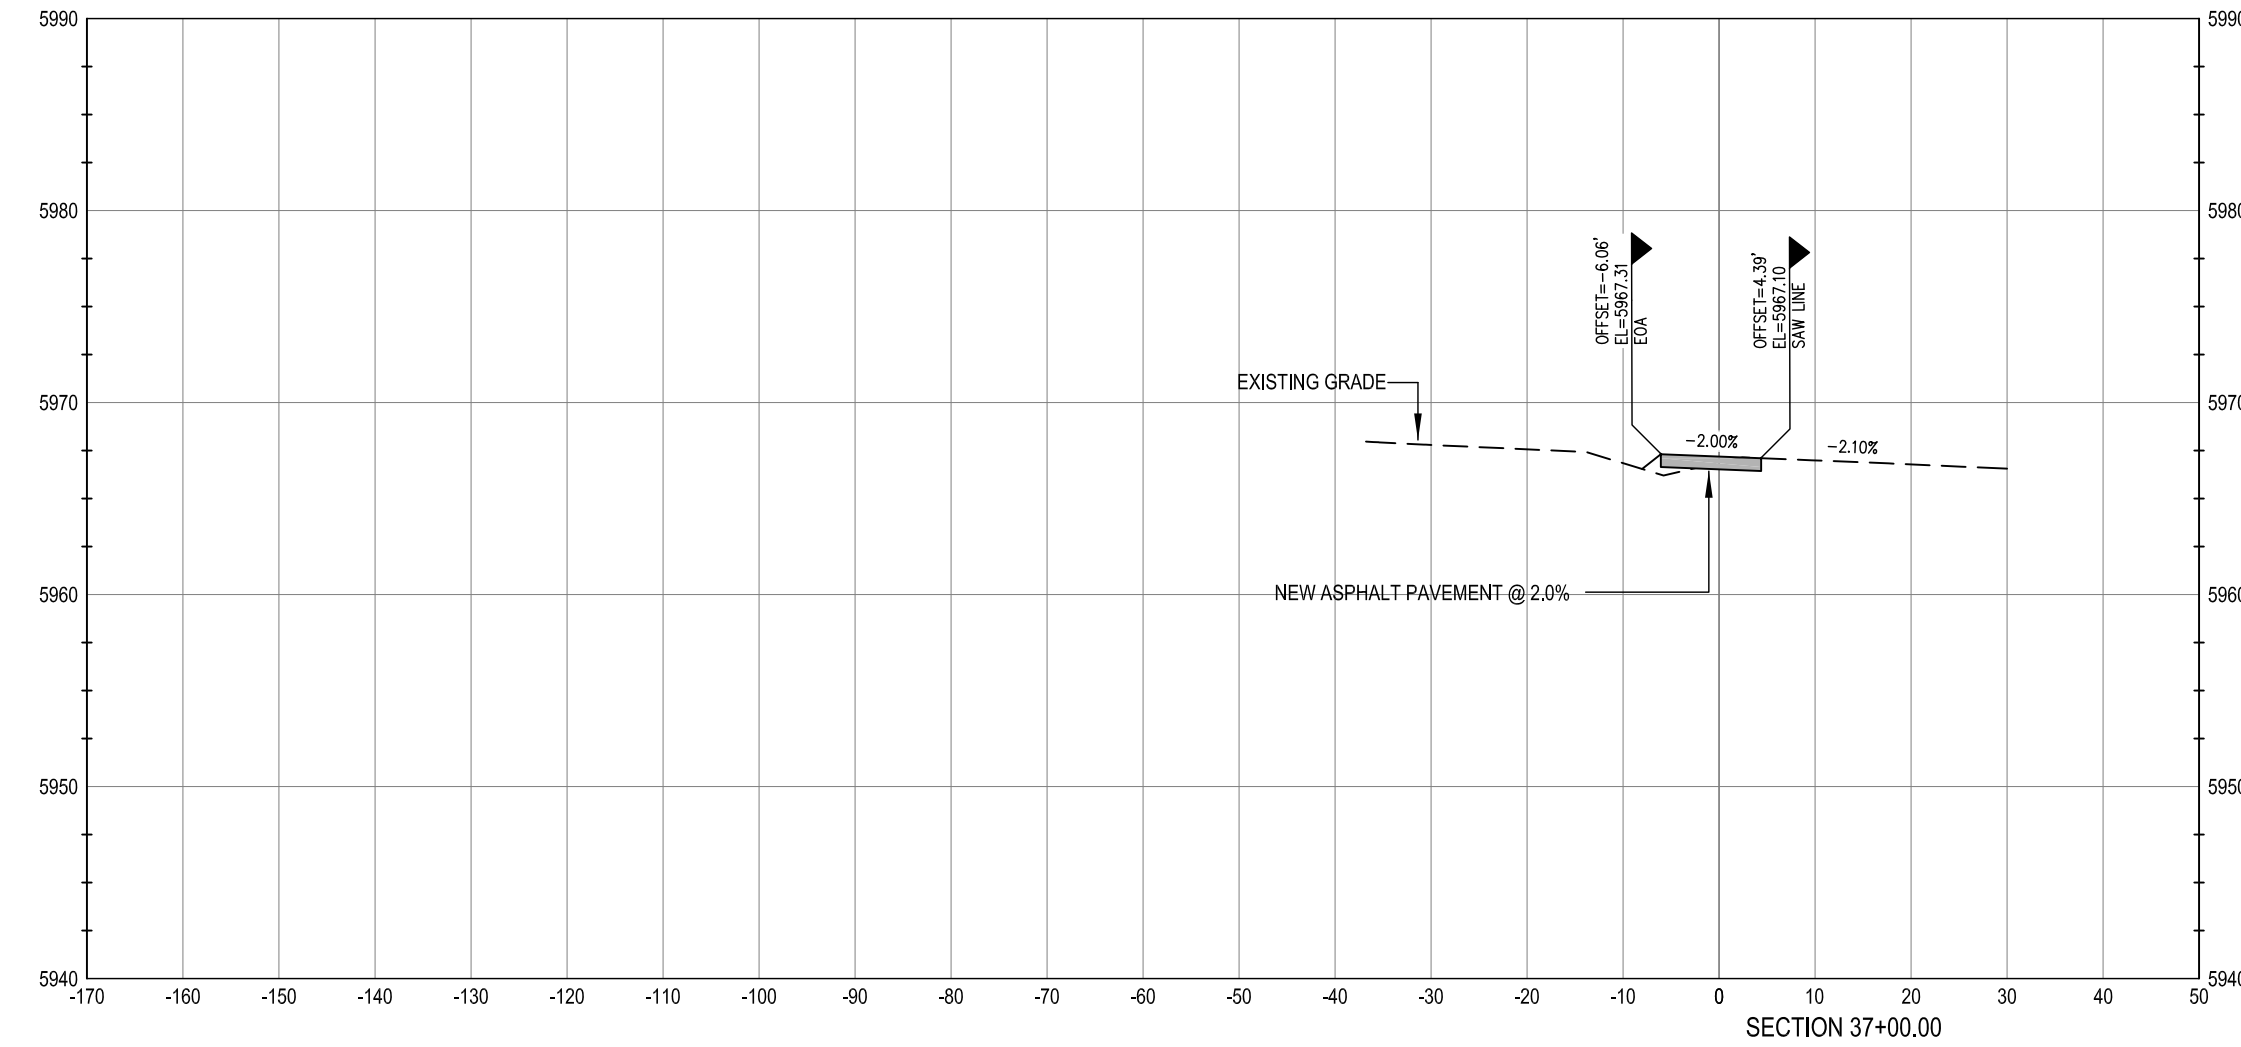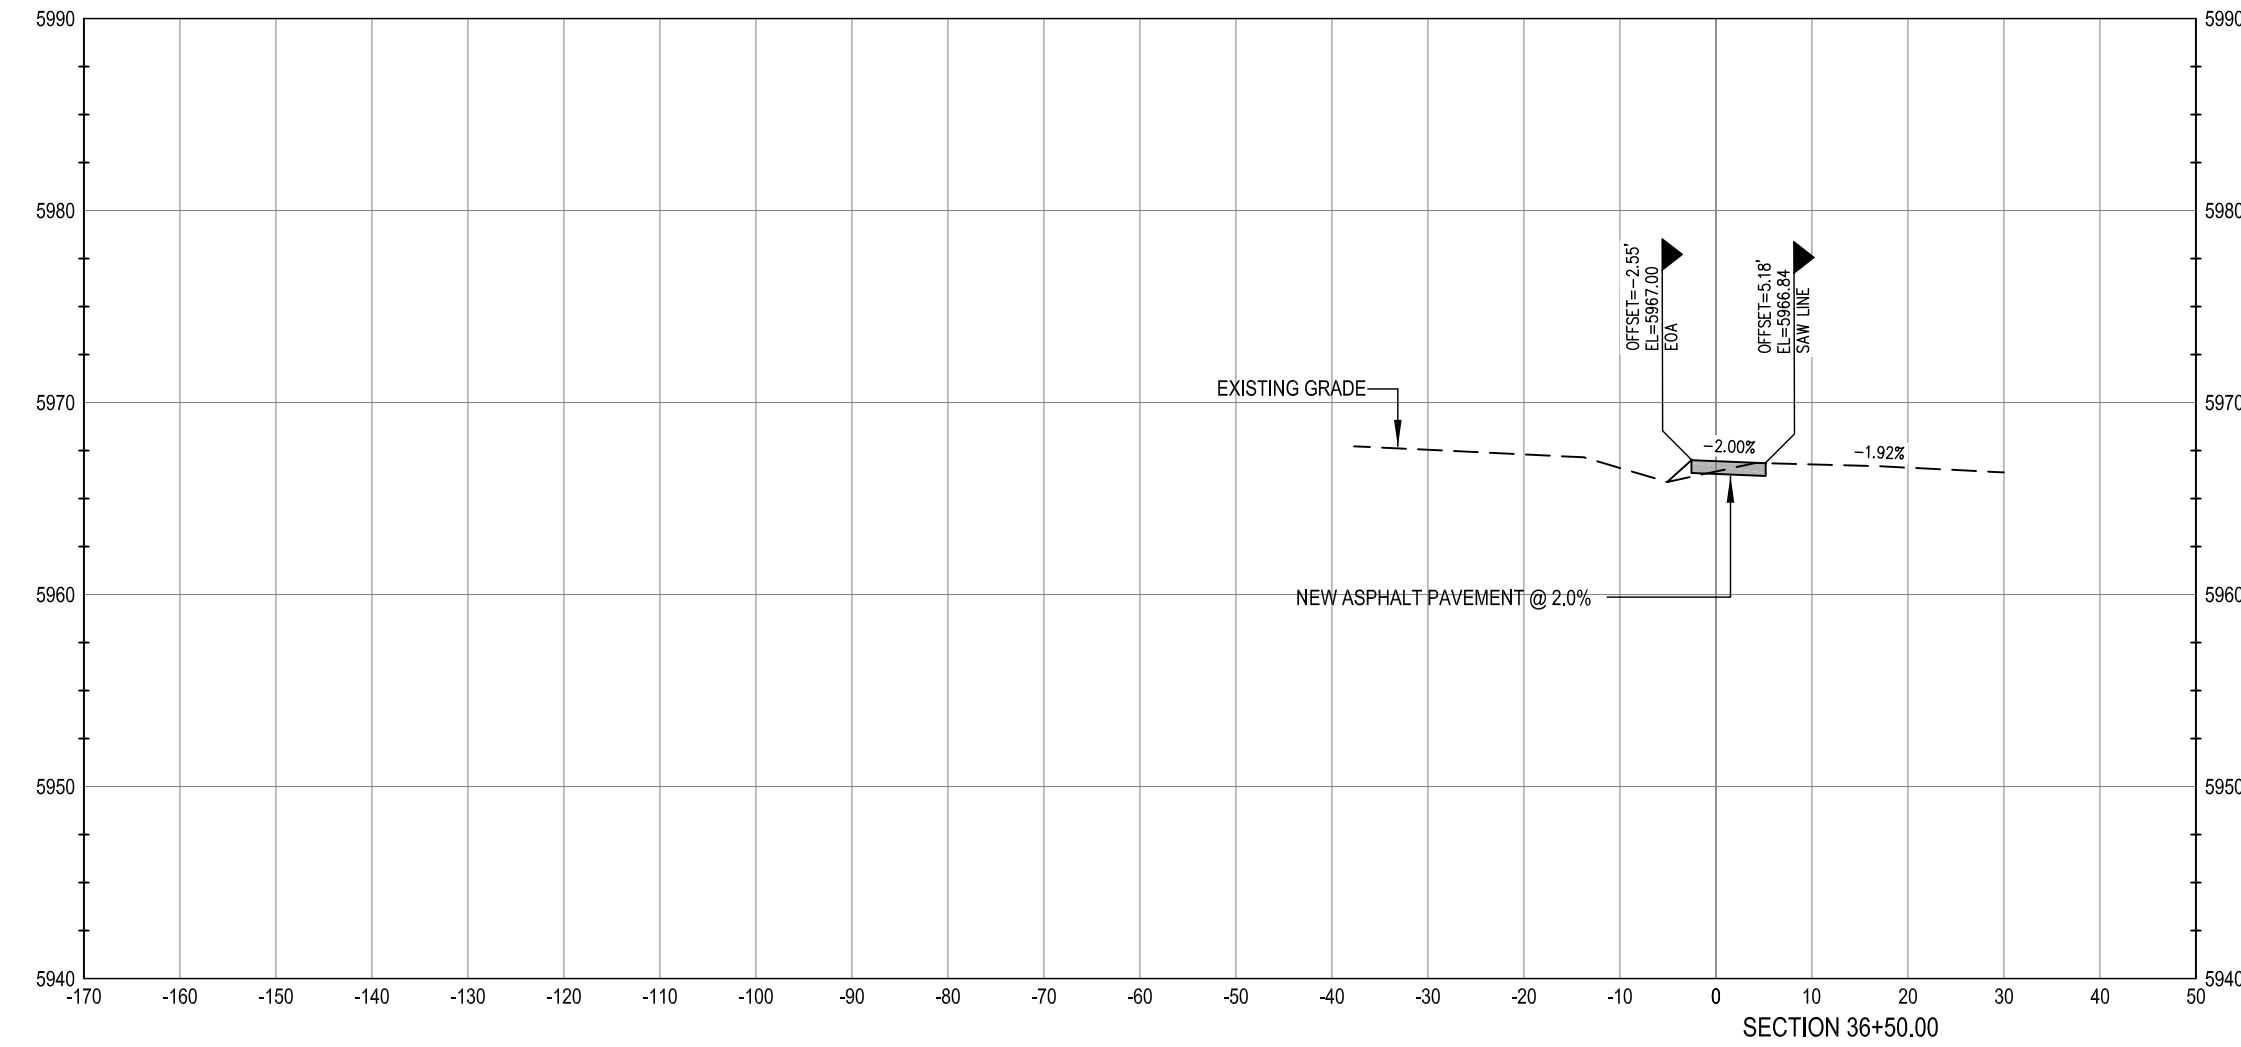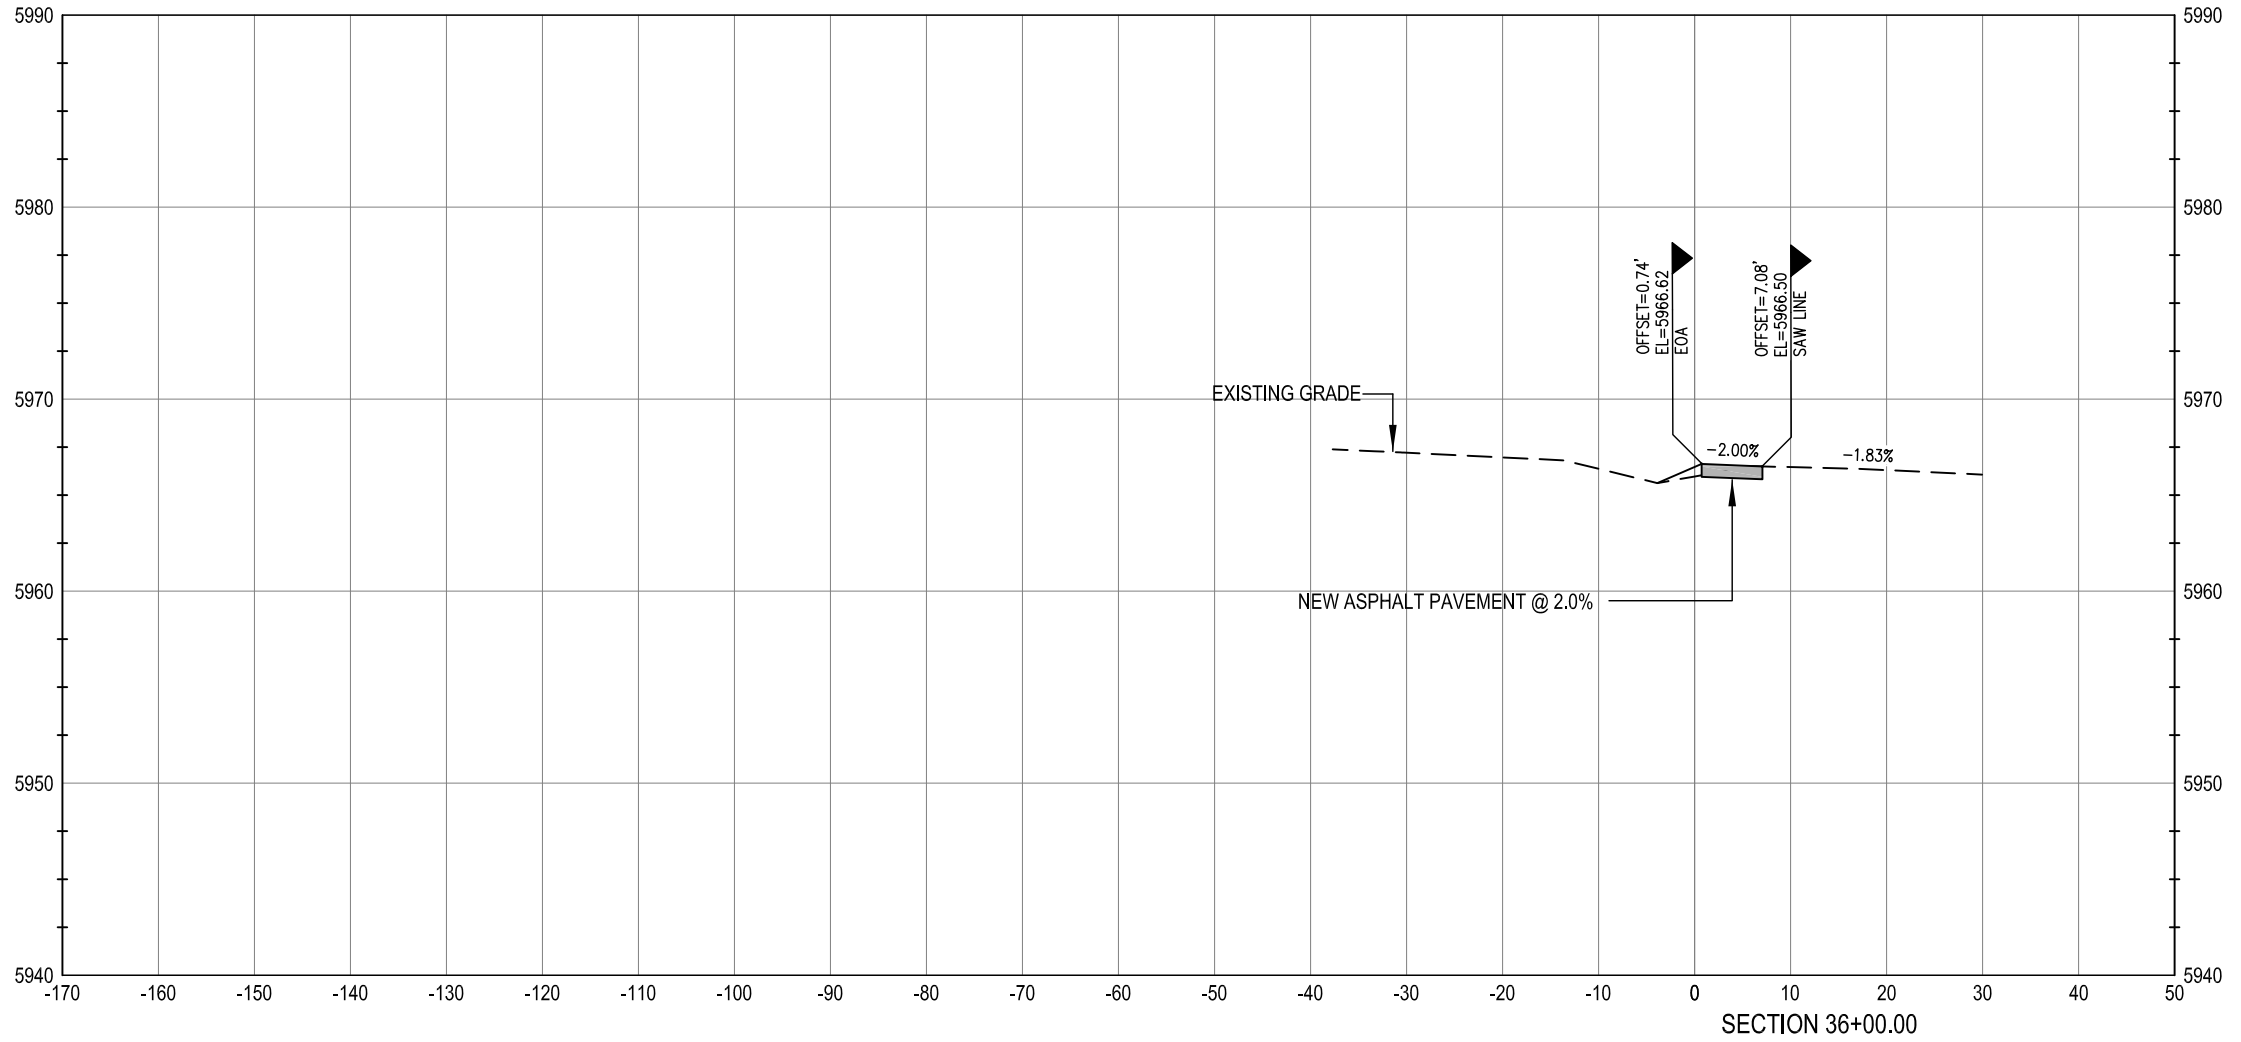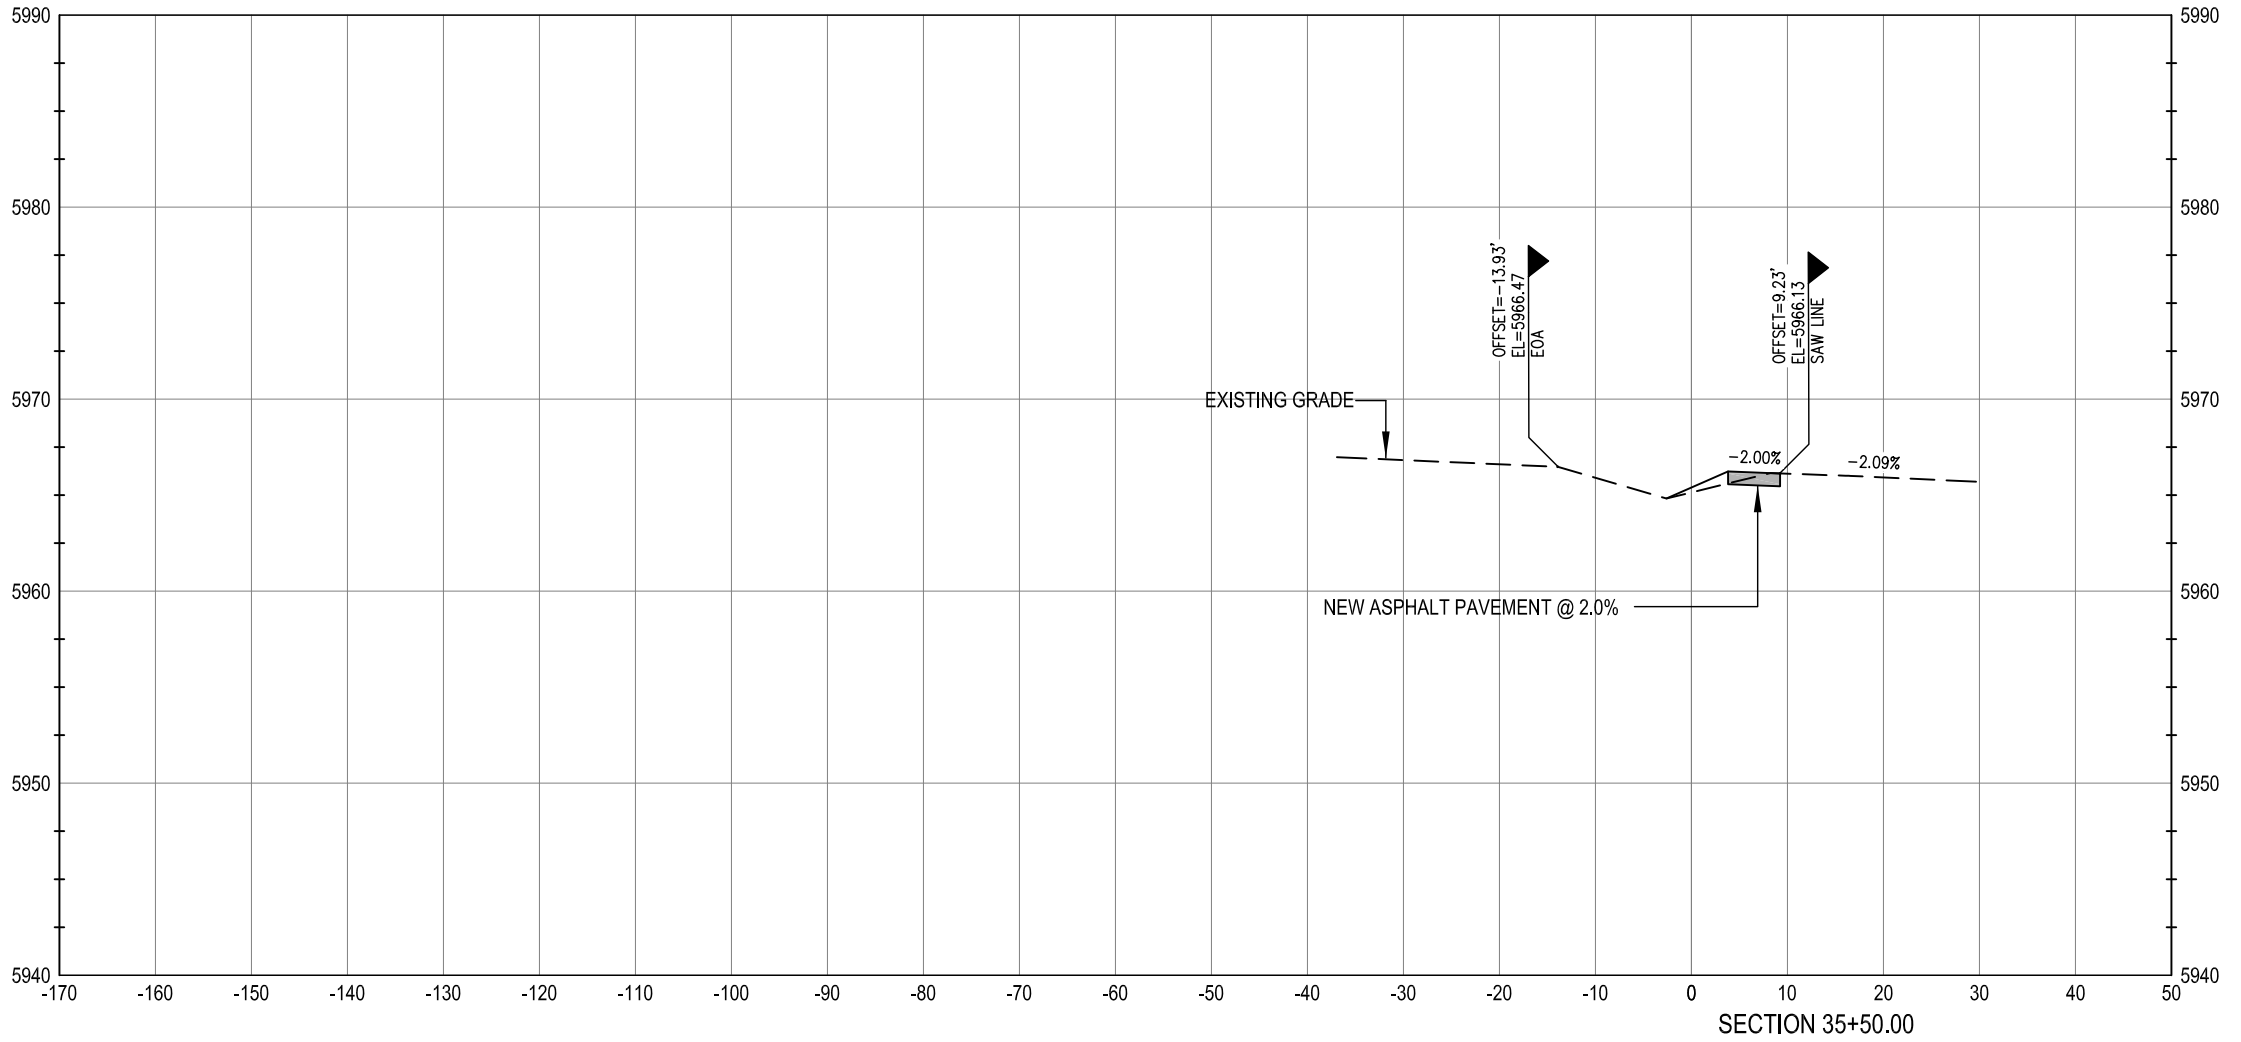

**WARNING**  
HIGH-PRESSURE PIPELINE(S)  
EXCAVATION AND / OR CONSTRUCTION PROHIBITED  
WITHOUT COMPLIANCE WITH STATE ONE-CALL, AND  
WITHOUT WRITTEN PERMISSION FROM  
MAGELLAN PIPELINE COMPANY.

**CALL UTILITY NOTIFICATION**  
**CENTER OF COLORADO**  
**1-800-922-1987**  
CALL 2-BUSINESS DAYS IN ADVANCE  
BEFORE YOU DIG, GRADE, OR EXCAVATE  
FOR THE MARKING OF UNDERGROUND  
MEMBER UTILITIES.

CAUTION: NOTICE TO CONTRACTOR THE CONTRACTOR IS SPECIFICALLY CAUTIONED THAT THE LOCATION AND/OR ELEVATION OF EXISTING UTILITIES AS SHOWN ON THESE PLANS IS BASED ON RECORDS OF THE VARIOUS UTILITY COMPANIES AND, WHERE POSSIBLE, MEASUREMENTS TAKEN IN THE FIELD. THE INFORMATION IS NOT TO BE RELIED ON AS BEING EXACT OR COMPLETE. THE CONTRACTOR MUST CALL THE LOCAL UTILITY LOCATION CENTER AT LEAST 48 HOURS BEFORE ANY EXCAVATION TO REQUEST EXACT FIELD LOCATIONS OF THE UTILITIES. IT SHALL BE THE RESPONSIBILITY OF THE CONTRACTOR TO RELOCATE ALL EXISTING UTILITIES WHICH CONFLICT WITH THE PROPOSED IMPROVEMENTS SHOWN ON THE PLANS.

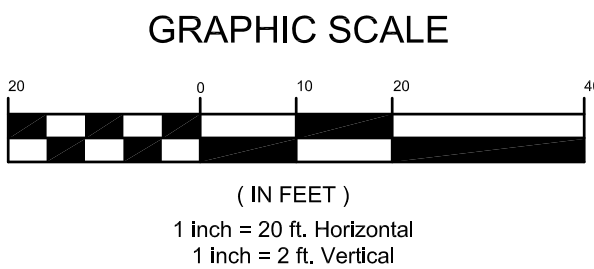

**BENCHMARK**  
BENCHMARK: DOUGLAS COUNTY SURVEY CONTROL MONUMENT TT15A - 3" DIAMETER DOUGLAS COUNTY GIS ALUMINUM CAP AT THE NE CORNER OF STROH ROAD AND SOUTH PARKER ROAD (US HIGHWAY 83)  
ELEVATION: 5970.79 FEET (NAVD 1988 DATUM)

THE TOWN OF PARKER REVIEW CONSTITUTES GENERAL COMPLIANCE WITH THE TOWN'S STANDARDS AND APPROVED VARIANCES, SUBJECT TO THESE PLANS BEING STAMPED, SIGNED, AND DATED BY THE PROFESSIONAL ENGINEER OF RECORD. REVIEW BY THE TOWN DOES NOT CONSTITUTE APPROVAL OF THE PLAN DESIGN OR ACCURACY AND CORRECTNESS OF ENGINEERING CALCULATIONS. ERRORS IN THE DESIGN OR CALCULATIONS REMAIN THE RESPONSIBILITY OF THE REGISTERED PROFESSIONAL ENGINEER WHOSE STAMP AND SIGNATURE ARE AFFIXED TO THIS DOCUMENT.

THIS REVIEW DOES NOT CONSTITUTE APPROVAL OF ANY PRIVATE ON-SITE IMPROVEMENTS WHICH MAY BE SHOWN. CONSTRUCTION CANNOT COMMENCE UNTIL ALL REQUIRED DRAINAGE/TRAFFIC REPORT(S), FINAL DEVELOPMENT PLAN(S), SPECIAL REVIEW(S), GRADING PERMIT, AND/OR OTHER PERMITS ARE COMPLETE, APPROVED AND ON FILE WITH THE TOWN OF PARKER

TOWN OF PARKER, DIRECTOR OF ENGINEERING DATE

## PARKER ROAD CROSS SECTIONS

design by: JWD  
approved by: JWD  
project no.: 2015-015

date: 10/01/17

SHEET

C5.19






PARKER POINTE  
LOTS 1 THRU 15 AND TRACTS A AND B, PARKER POINTE FILING NO. 1  
SOUTHEAST CORNER PARKER ROAD AND STROH ROAD  
PARKER, COLORADO

PREPARED UNDER THE DIRECT  
SUPERVISION OF  
JERRY W. DAVIDSON, P.E.,  
COLORADO REG # 30226  
FOR AND ON BEHALF OF  
PERCEPTION DESIGN GROUP, INC.

| NO.      | DATE              | DESCRIPTION | REVISIONS |
|----------|-------------------|-------------|-----------|
| 08/31/18 | FOURTH SUBMITTAL  |             |           |
| 05/25/18 | THIRD SUBMITTAL   |             |           |
| 03/19/18 | PWSD SUBMITTAL    |             |           |
| 02/28/18 | SECOND SUBMITTAL  |             |           |
| 10/24/17 | INITIAL SUBMITTAL |             |           |




I:\PDG-NAS\PUBLIC\PROJECTS\2015-015 PARKER AND STROH.DWG\2015-015 CDS - ROAD PLANS.DWG 8/31/2018 10:34 AM

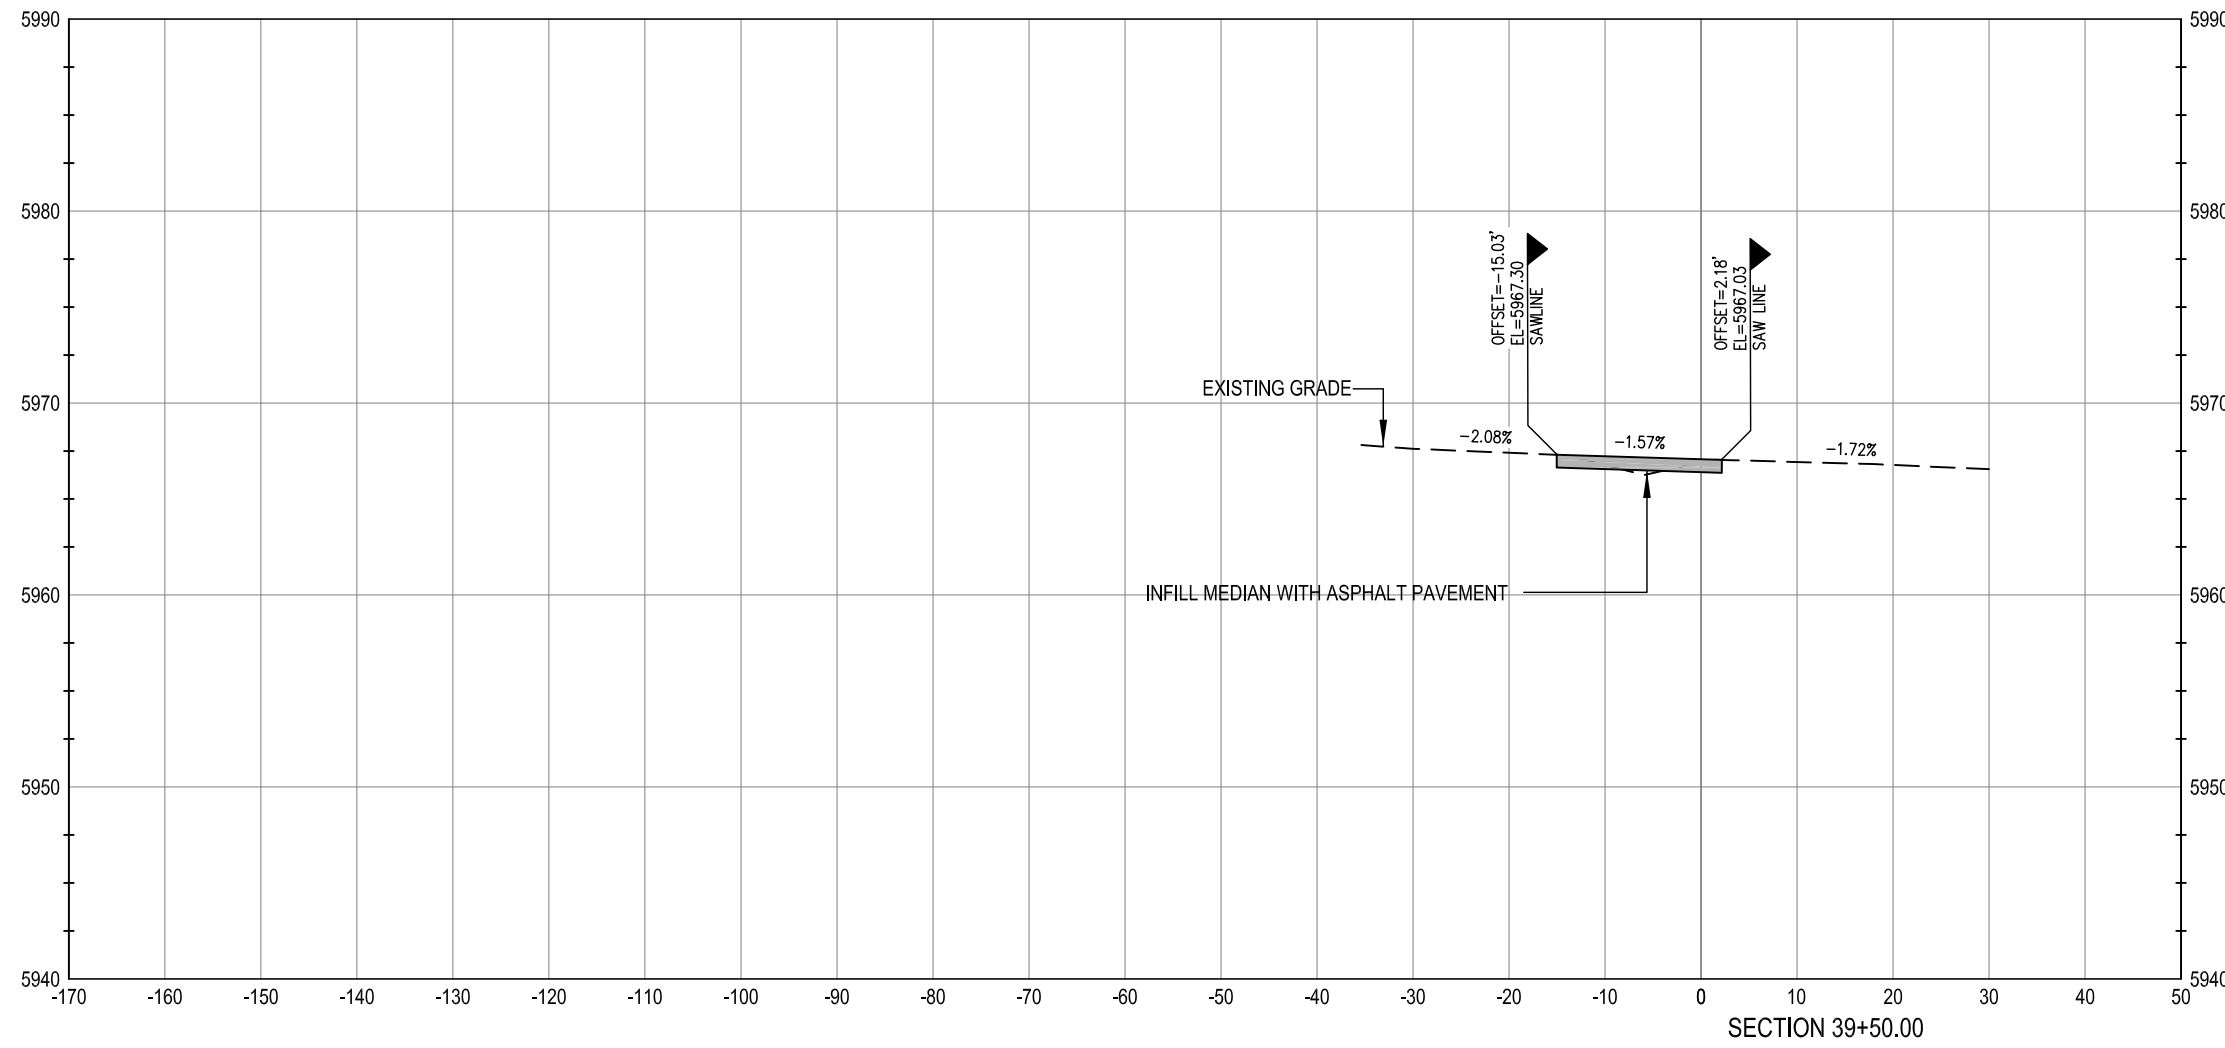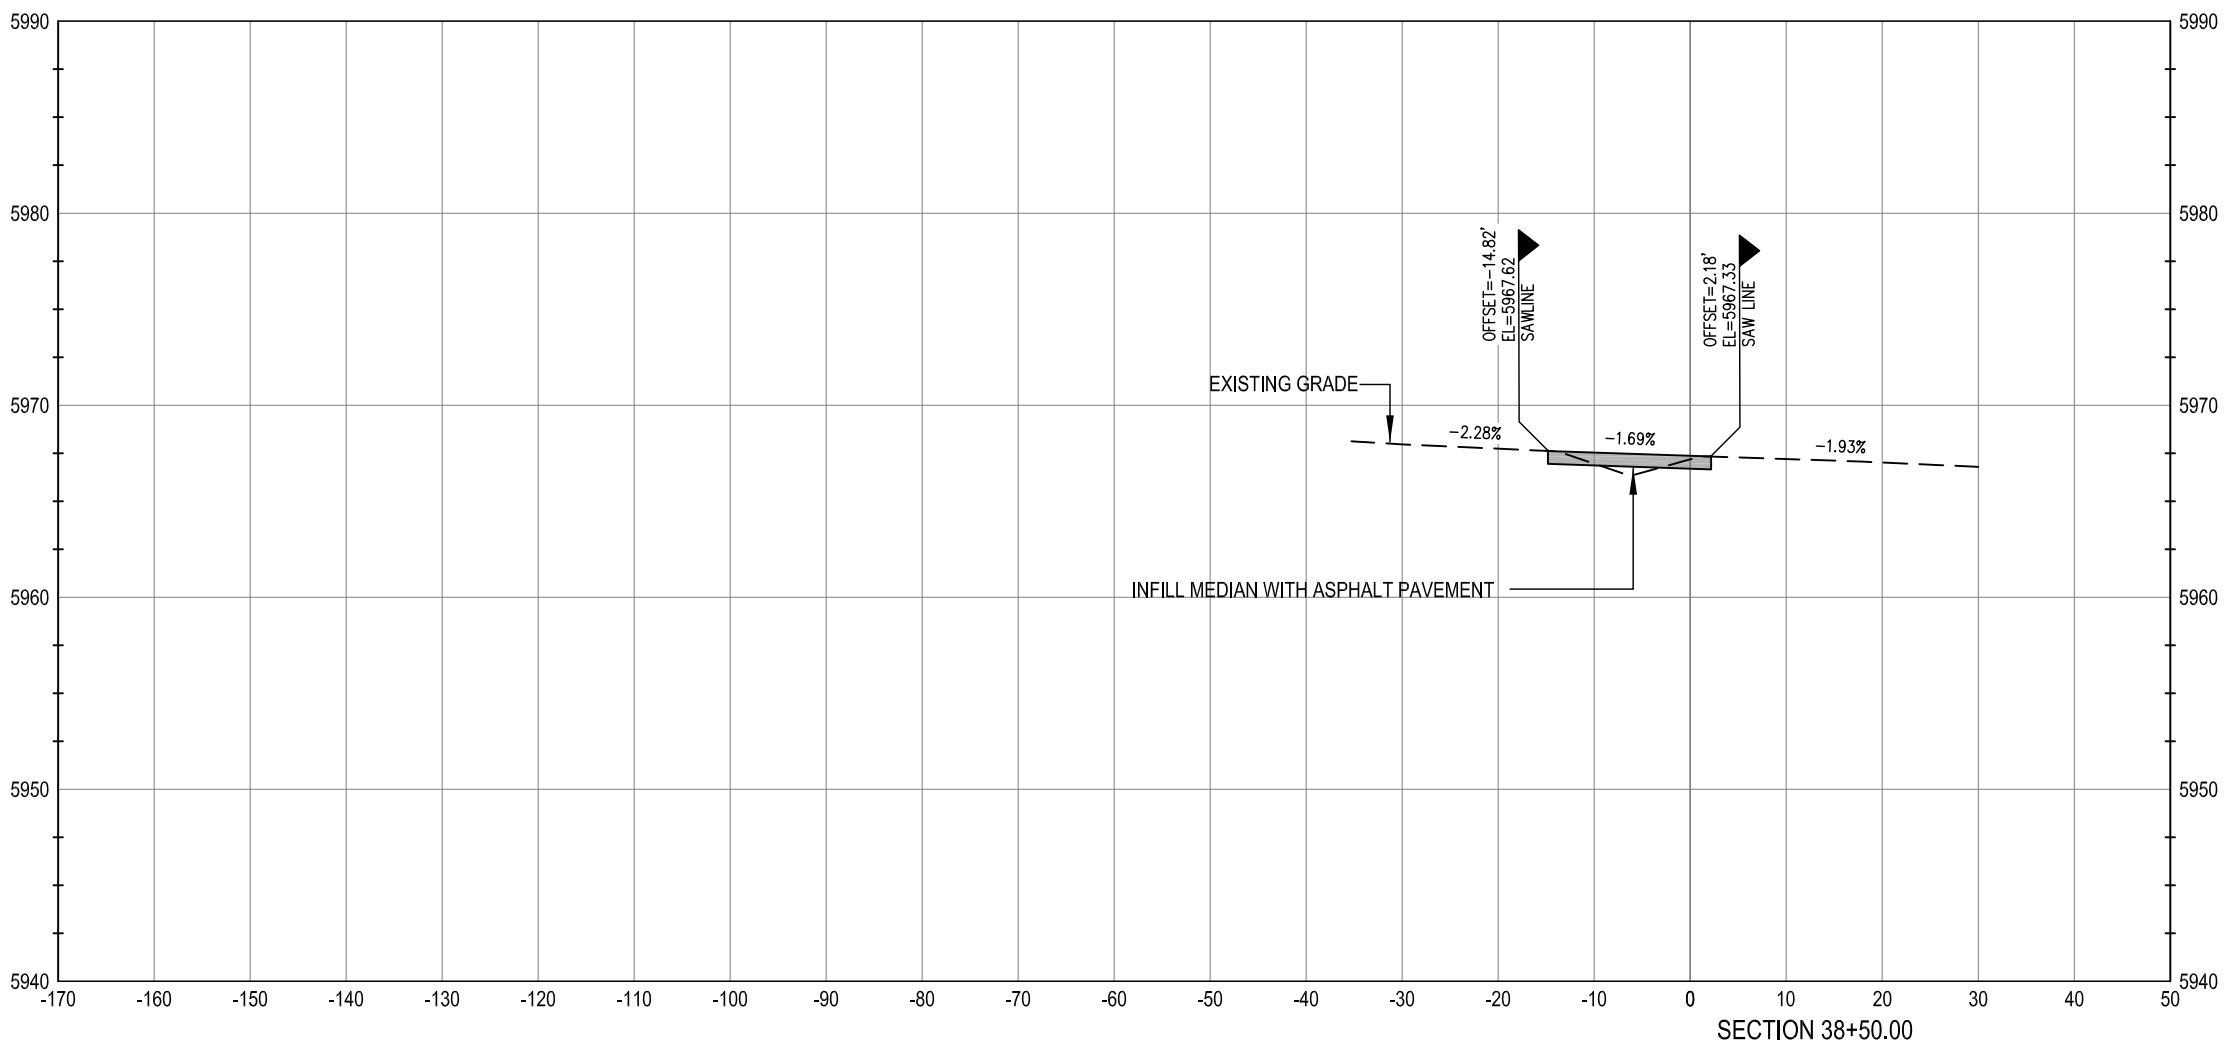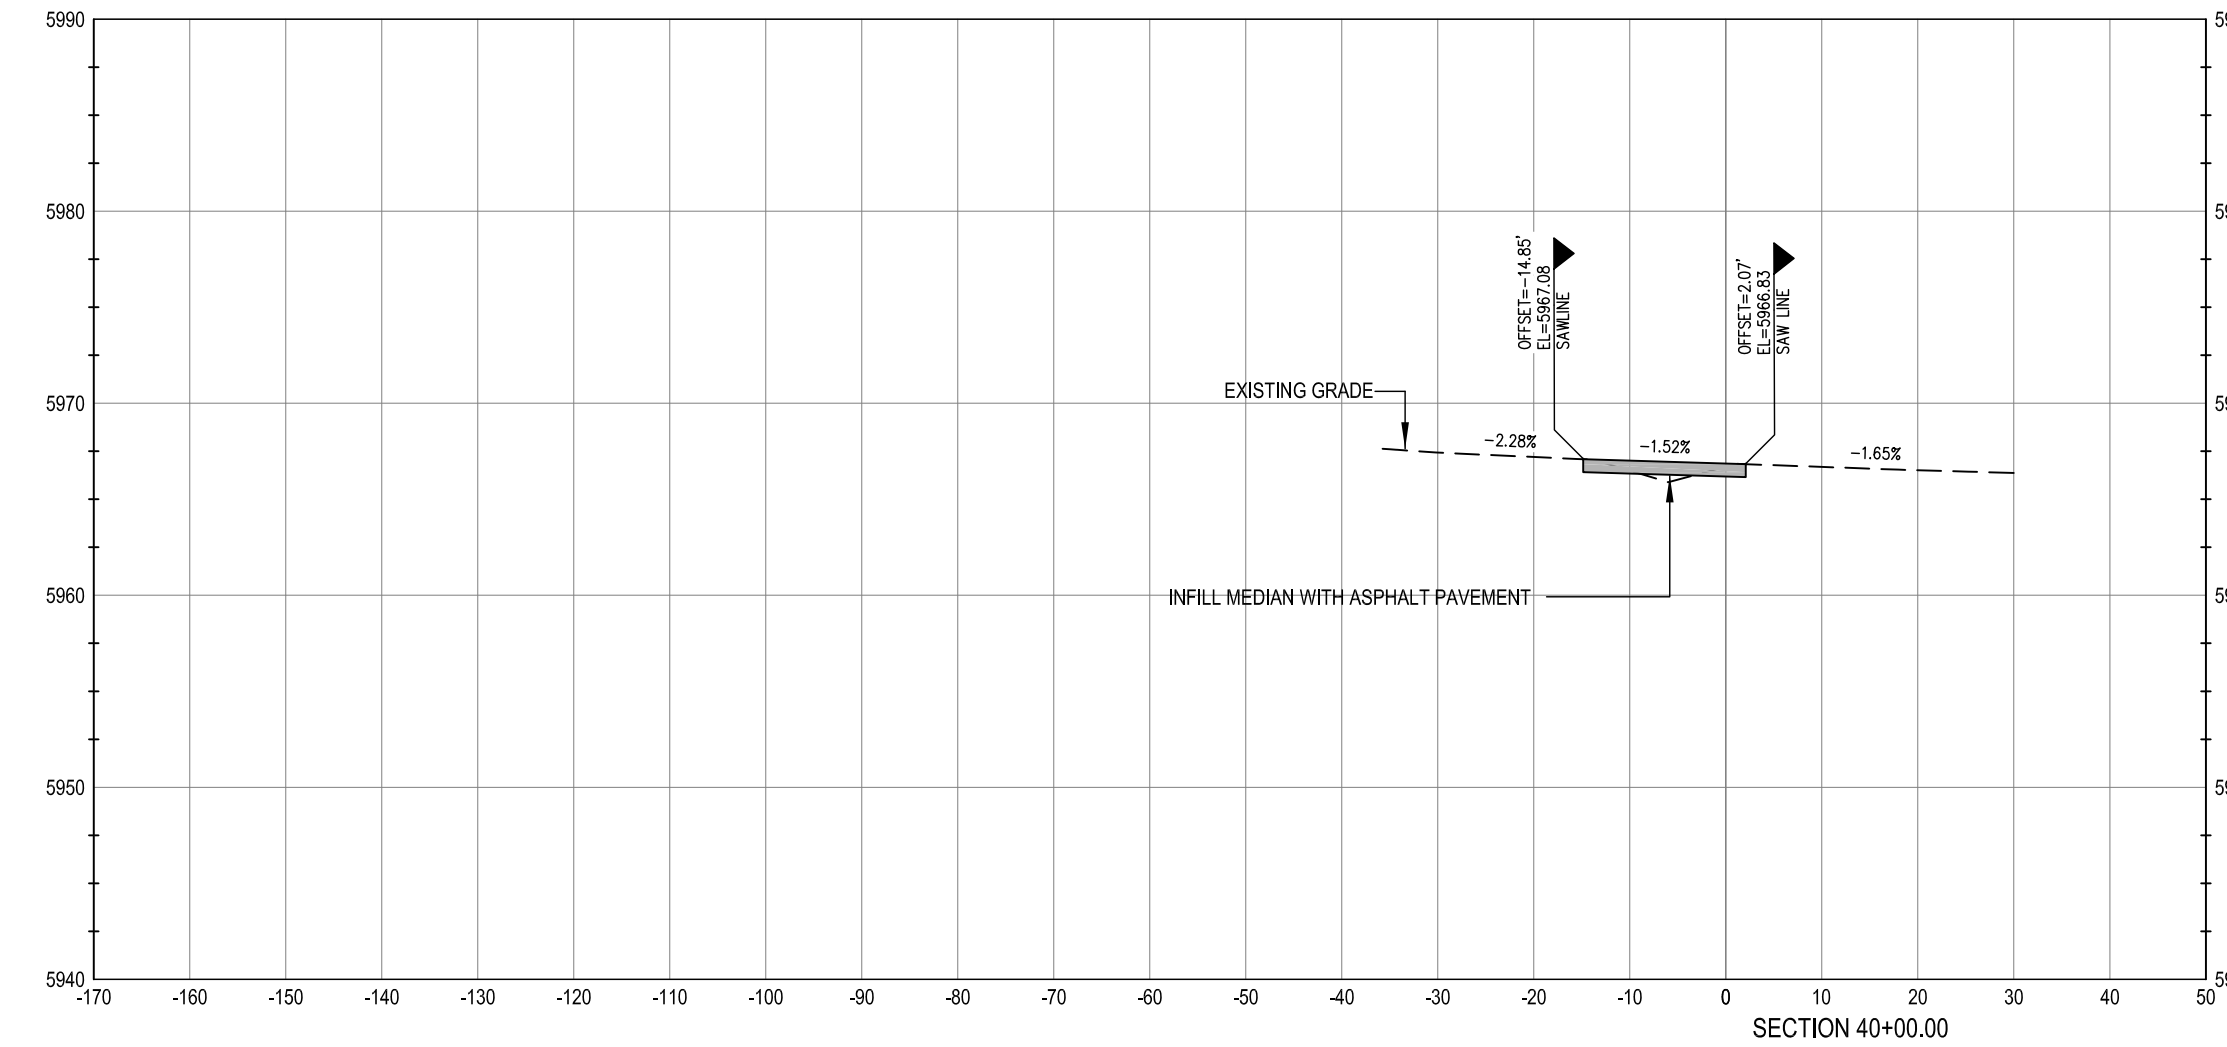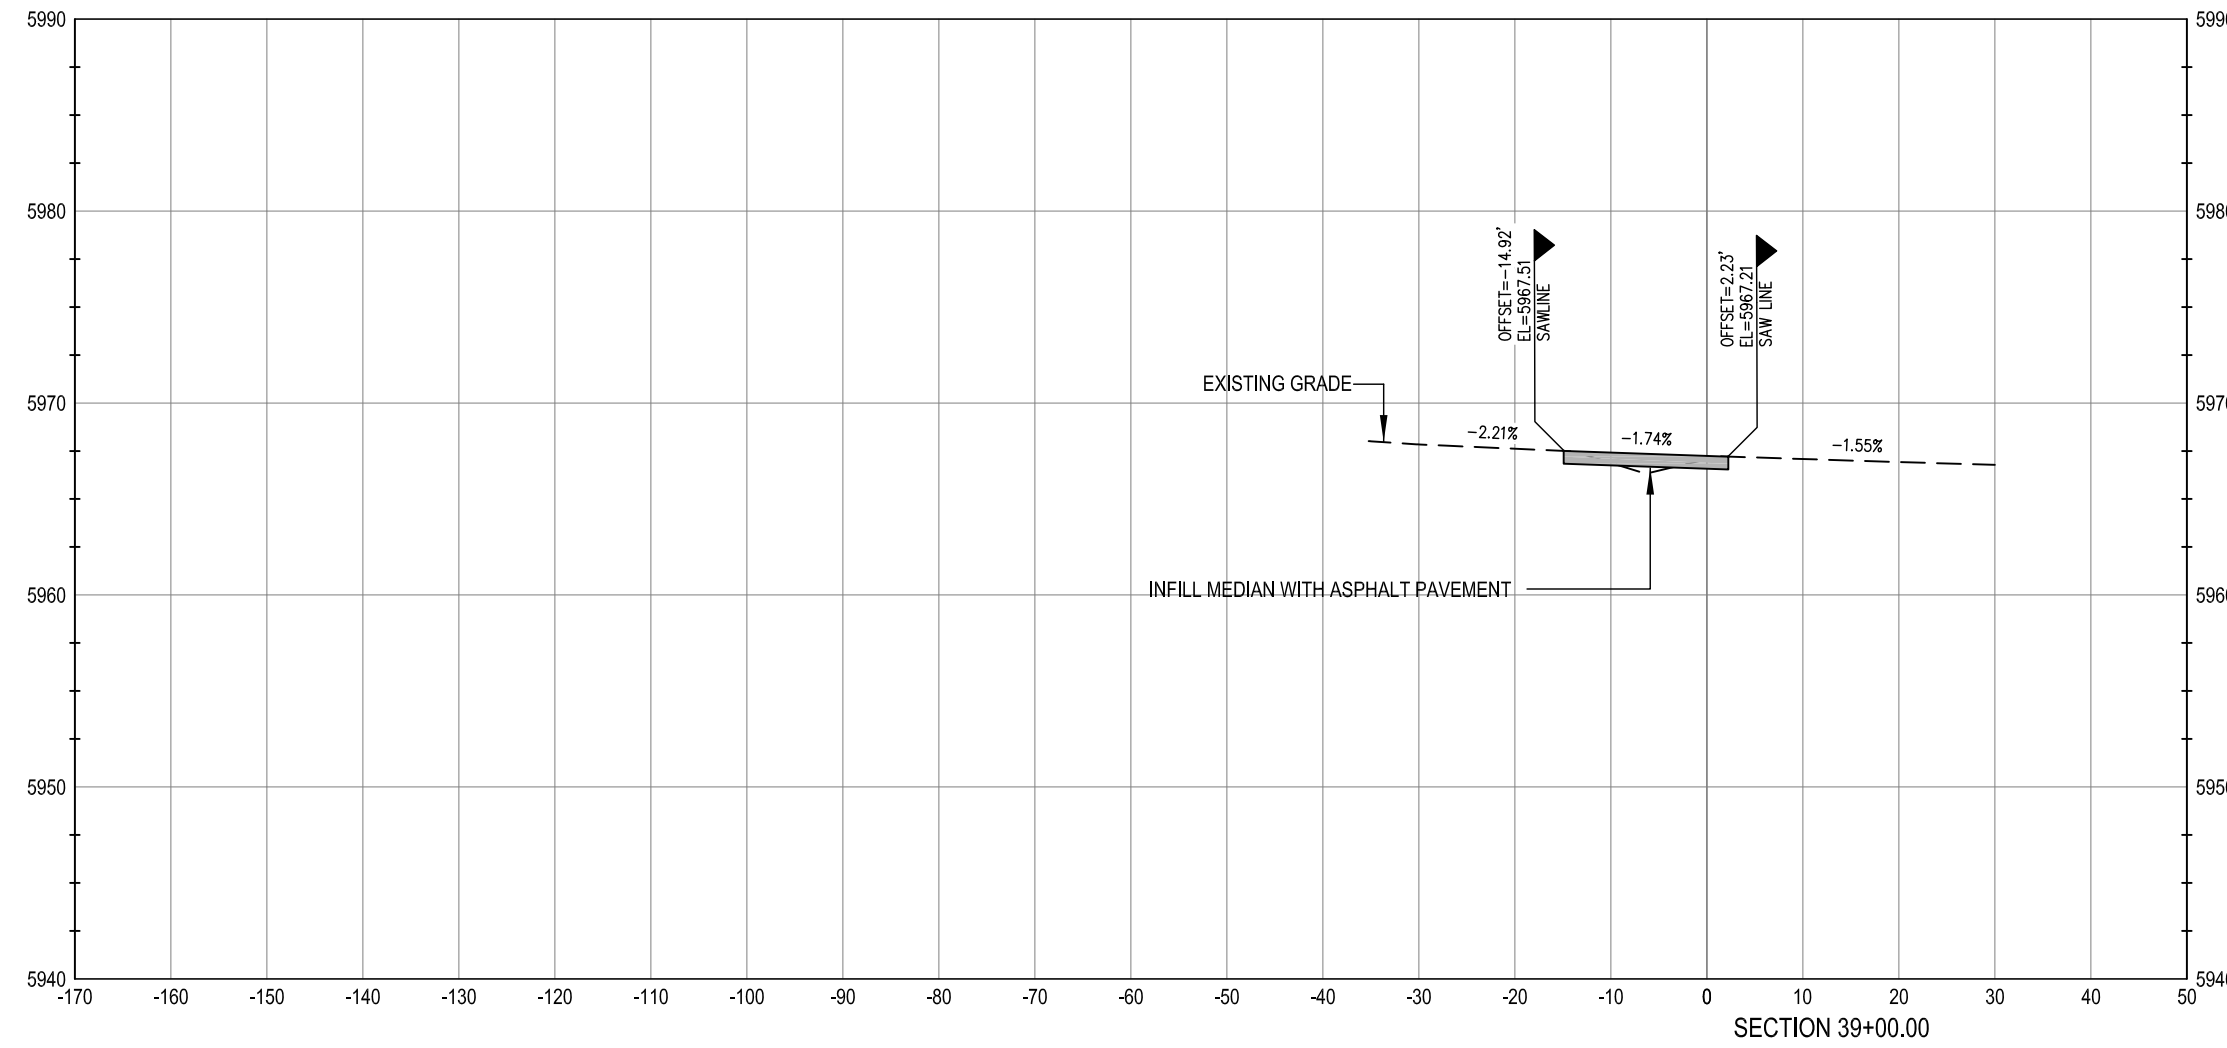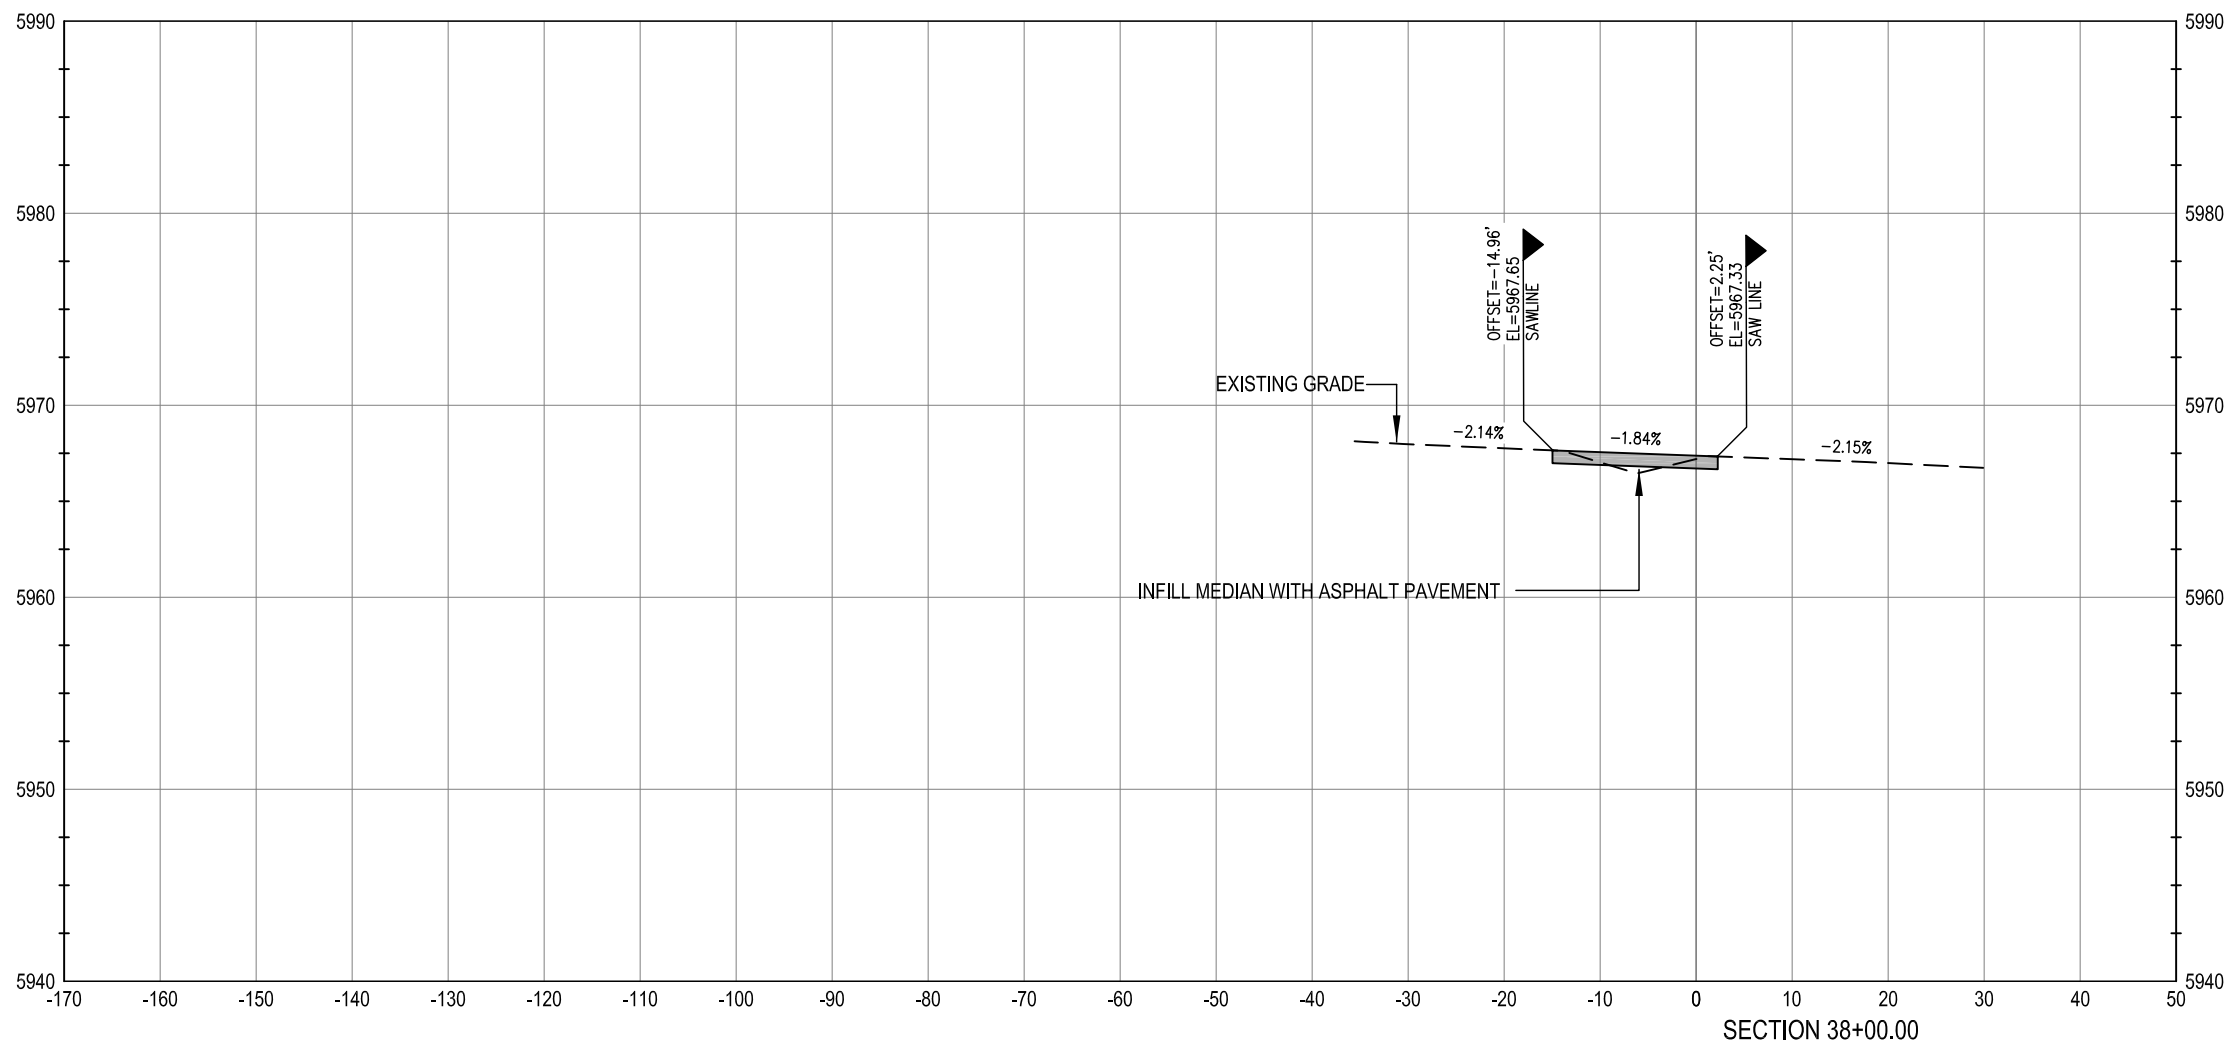

**WARNING**  
HIGH-PRESSURE PIPELINE(S)  
EXCAVATION AND / OR CONSTRUCTION PROHIBITED  
WITHOUT COMPLIANCE WITH STATE ONE-CALL, AND  
WITHOUT WRITTEN PERMISSION FROM  
MAGELLAN PIPELINE COMPANY.

**CALL UTILITY NOTIFICATION**  
**CENTER OF COLORADO**  
**1-800-922-1987**  
CALL 2-BUSINESS DAYS IN ADVANCE  
BEFORE YOU DIG, GRADE, OR EXCAVATE  
FOR THE MARKING OF UNDERGROUND  
MEMBER UTILITIES.

CAUTION: NOTICE TO CONTRACTOR THE CONTRACTOR IS SPECIFICALLY CAUTIONED THAT THE LOCATION AND/OR ELEVATION OF EXISTING UTILITIES AS SHOWN ON THESE PLANS IS BASED ON RECORDS OF THE VARIOUS UTILITY COMPANIES AND, WHERE POSSIBLE, MEASUREMENTS TAKEN IN THE FIELD. THE INFORMATION IS NOT TO BE RELIED ON AS BEING EXACT OR COMPLETE. THE CONTRACTOR MUST CALL THE LOCAL UTILITY LOCATION CENTER AT LEAST 48 HOURS BEFORE ANY EXCAVATION TO REQUEST EXACT FIELD LOCATIONS OF THE UTILITIES. IT SHALL BE THE RESPONSIBILITY OF THE CONTRACTOR TO RELOCATE ALL EXISTING UTILITIES WHICH CONFLICT WITH THE PROPOSED IMPROVEMENTS SHOWN ON THE PLANS.

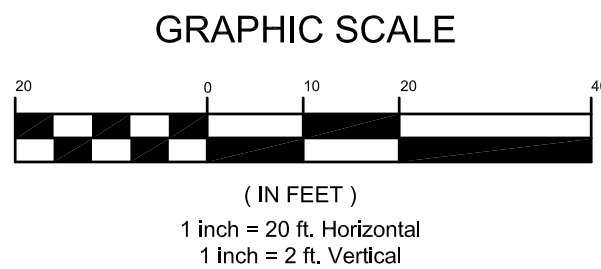

**BENCHMARK**  
BENCHMARK: DOUGLAS COUNTY SURVEY CONTROL MONUMENT TT15A - 3" DIAMETER DOUGLAS COUNTY GIS ALUMINUM CAP AT THE NE CORNER OF STROH ROAD AND SOUTH PARKER ROAD (US HIGHWAY 83)  
ELEVATION: 5970.79 FEET (NAVD 1988 DATUM)

THE TOWN OF PARKER REVIEW CONSTITUTES GENERAL COMPLIANCE WITH THE TOWN'S STANDARDS AND APPROVED VARIANCES, SUBJECT TO THESE PLANS BEING STAMPED, SIGNED, AND DATED BY THE PROFESSIONAL ENGINEER OF RECORD. REVIEW BY THE TOWN DOES NOT CONSTITUTE APPROVAL OF THE PLAN DESIGN OR ACCURACY AND CORRECTNESS OF ENGINEERING CALCULATIONS. ERRORS IN THE DESIGN OR CALCULATIONS REMAIN THE RESPONSIBILITY OF THE REGISTERED PROFESSIONAL ENGINEER WHOSE STAMP AND SIGNATURE ARE AFFIXED TO THIS DOCUMENT.

THIS REVIEW DOES NOT CONSTITUTE APPROVAL OF ANY PRIVATE ON-SITE IMPROVEMENTS WHICH MAY BE SHOWN. CONSTRUCTION CANNOT COMMENCE UNTIL ALL REQUIRED DRAINAGE/TRAFFIC REPORT(S), FINAL DEVELOPMENT PLAN(S), SPECIAL REVIEW(S), GRADING PERMIT, AND/OR OTHER PERMITS ARE COMPLETE, APPROVED AND ON FILE WITH THE TOWN OF PARKER

TOWN OF PARKER, DIRECTOR OF ENGINEERING DATE

## PARKER ROAD CROSS SECTIONS

design by: JWD  
approved by: JWD  
project no.: 2015-015

date: 10/01/17

SHEET

C5.20






PARKER POINTE  
LOTS 1 THRU 15 AND TRACTS A AND B, PARKER POINTE FILING NO. 1  
SOUTHEAST CORNER PARKER ROAD AND STROH ROAD  
PARKER, COLORADO

PREPARED UNDER THE DIRECT  
SUPERVISION OF  
JERRY W. DAVIDSON, P.E.  
COLORADO REG # 30226  
FOR AND ON BEHALF OF  
PERCEPTION DESIGN GROUP, INC.

| NO.      | DATE | DESCRIPTION       | REVISIONS |
|----------|------|-------------------|-----------|
| 08/31/18 |      | FOURTH SUBMITTAL  |           |
| 05/25/18 |      | THIRD SUBMITTAL   |           |
| 03/19/18 |      | PWSD SUBMITTAL    |           |
| 02/28/18 |      | SECOND SUBMITTAL  |           |
| 10/24/17 |      | INITIAL SUBMITTAL |           |




I:\PDG-NAS\PUBLIC\PROJECTS\2015-015 PARKER AND STROH\DWG\2015-015 CDS - ROAD PLANS.DWG 8/31/2018 10:34 AM

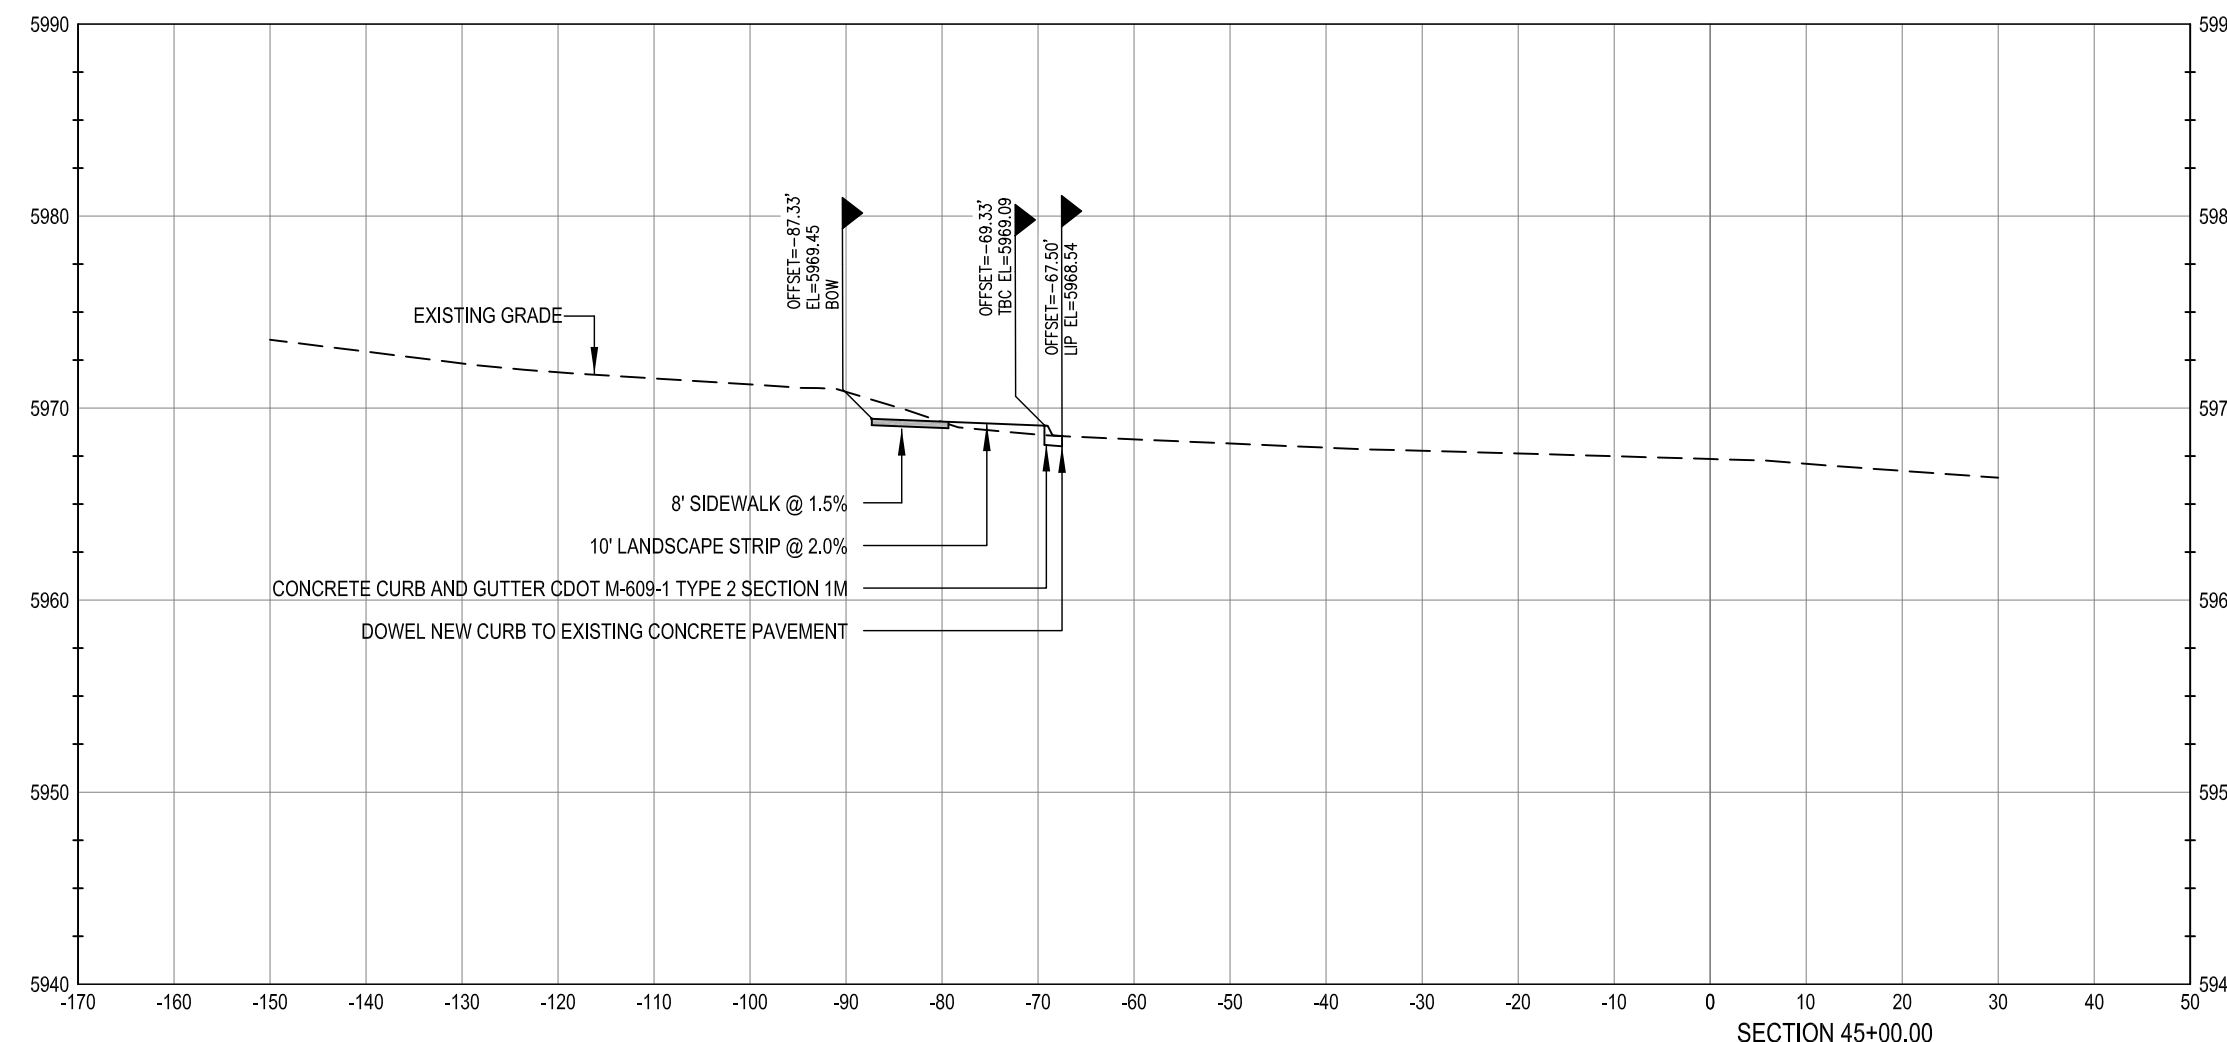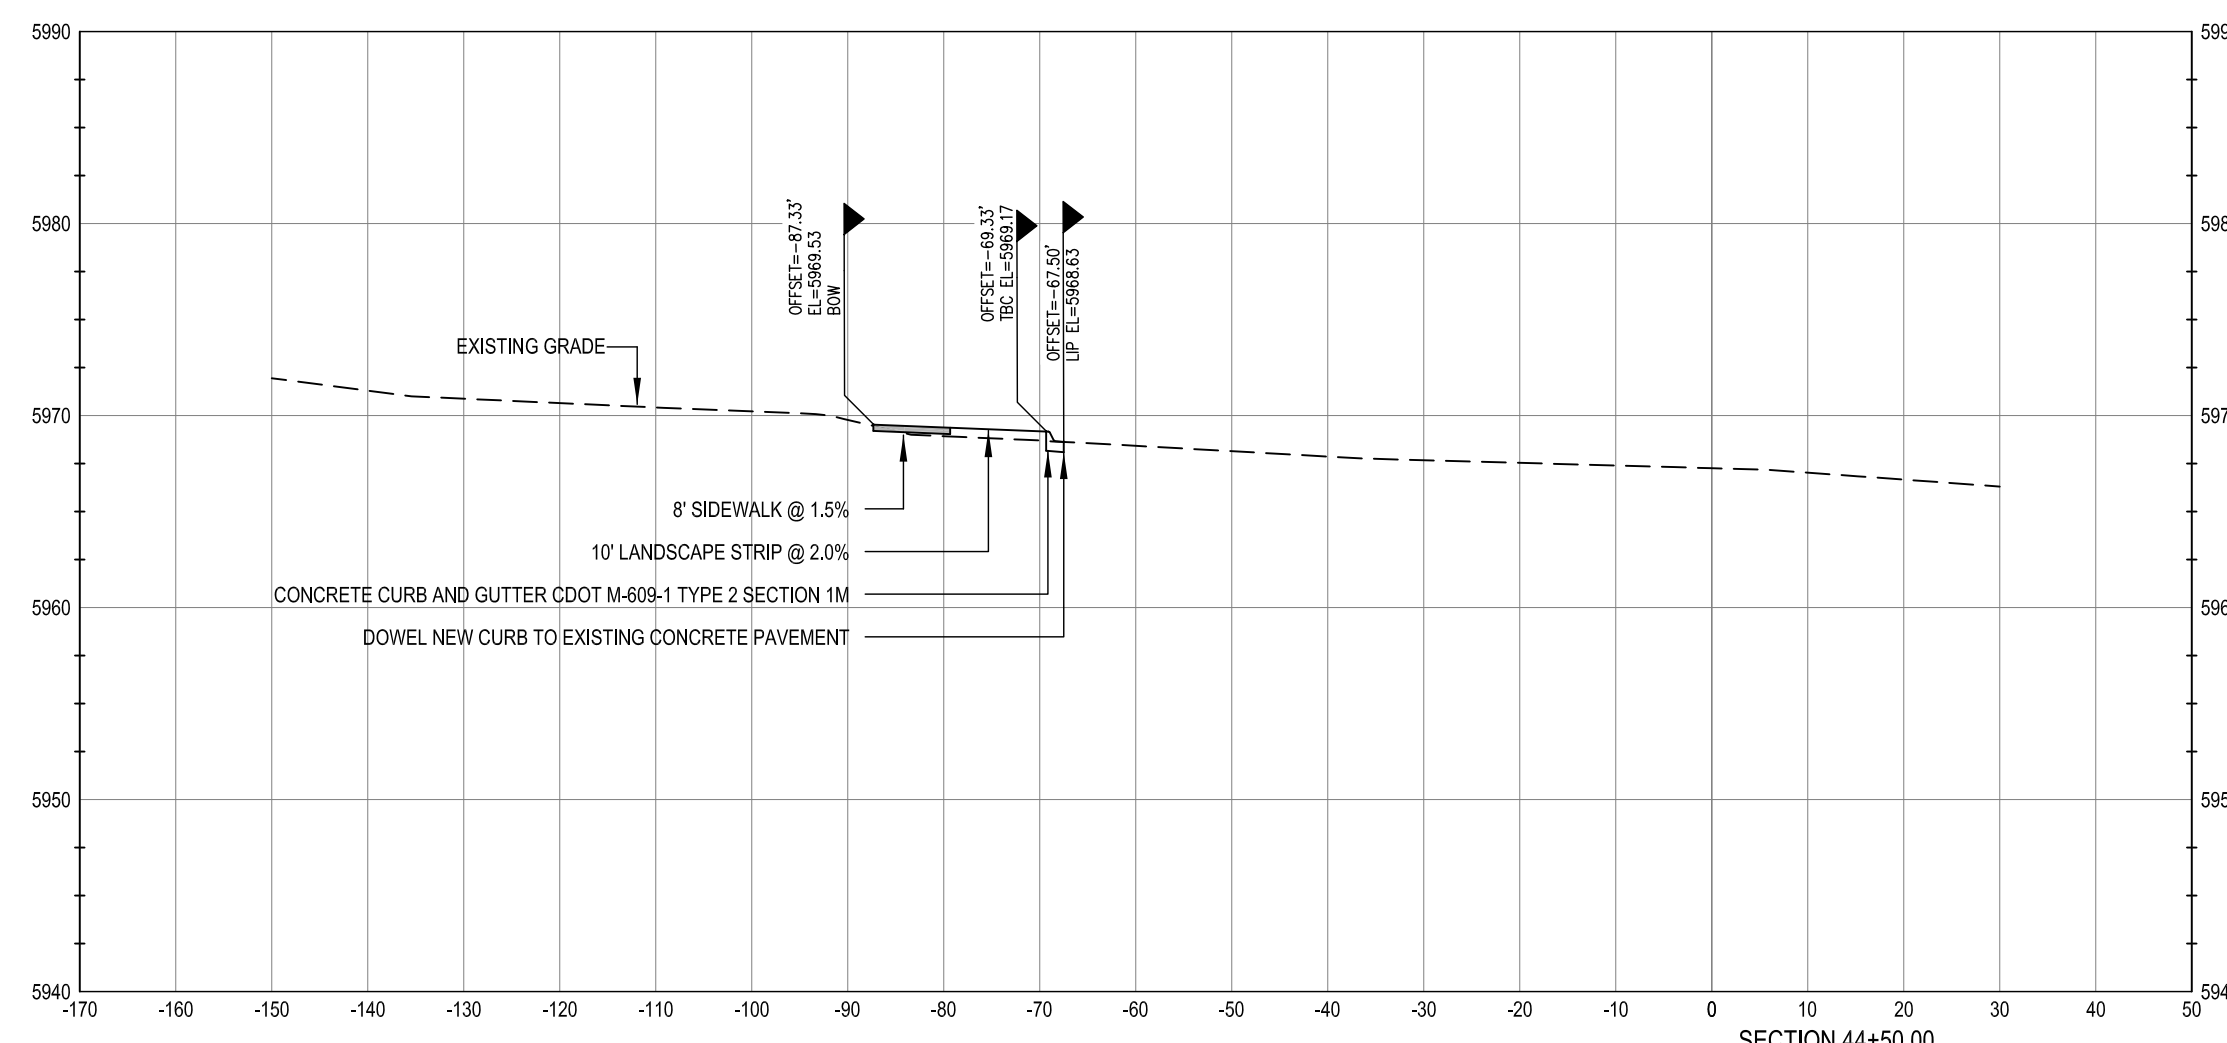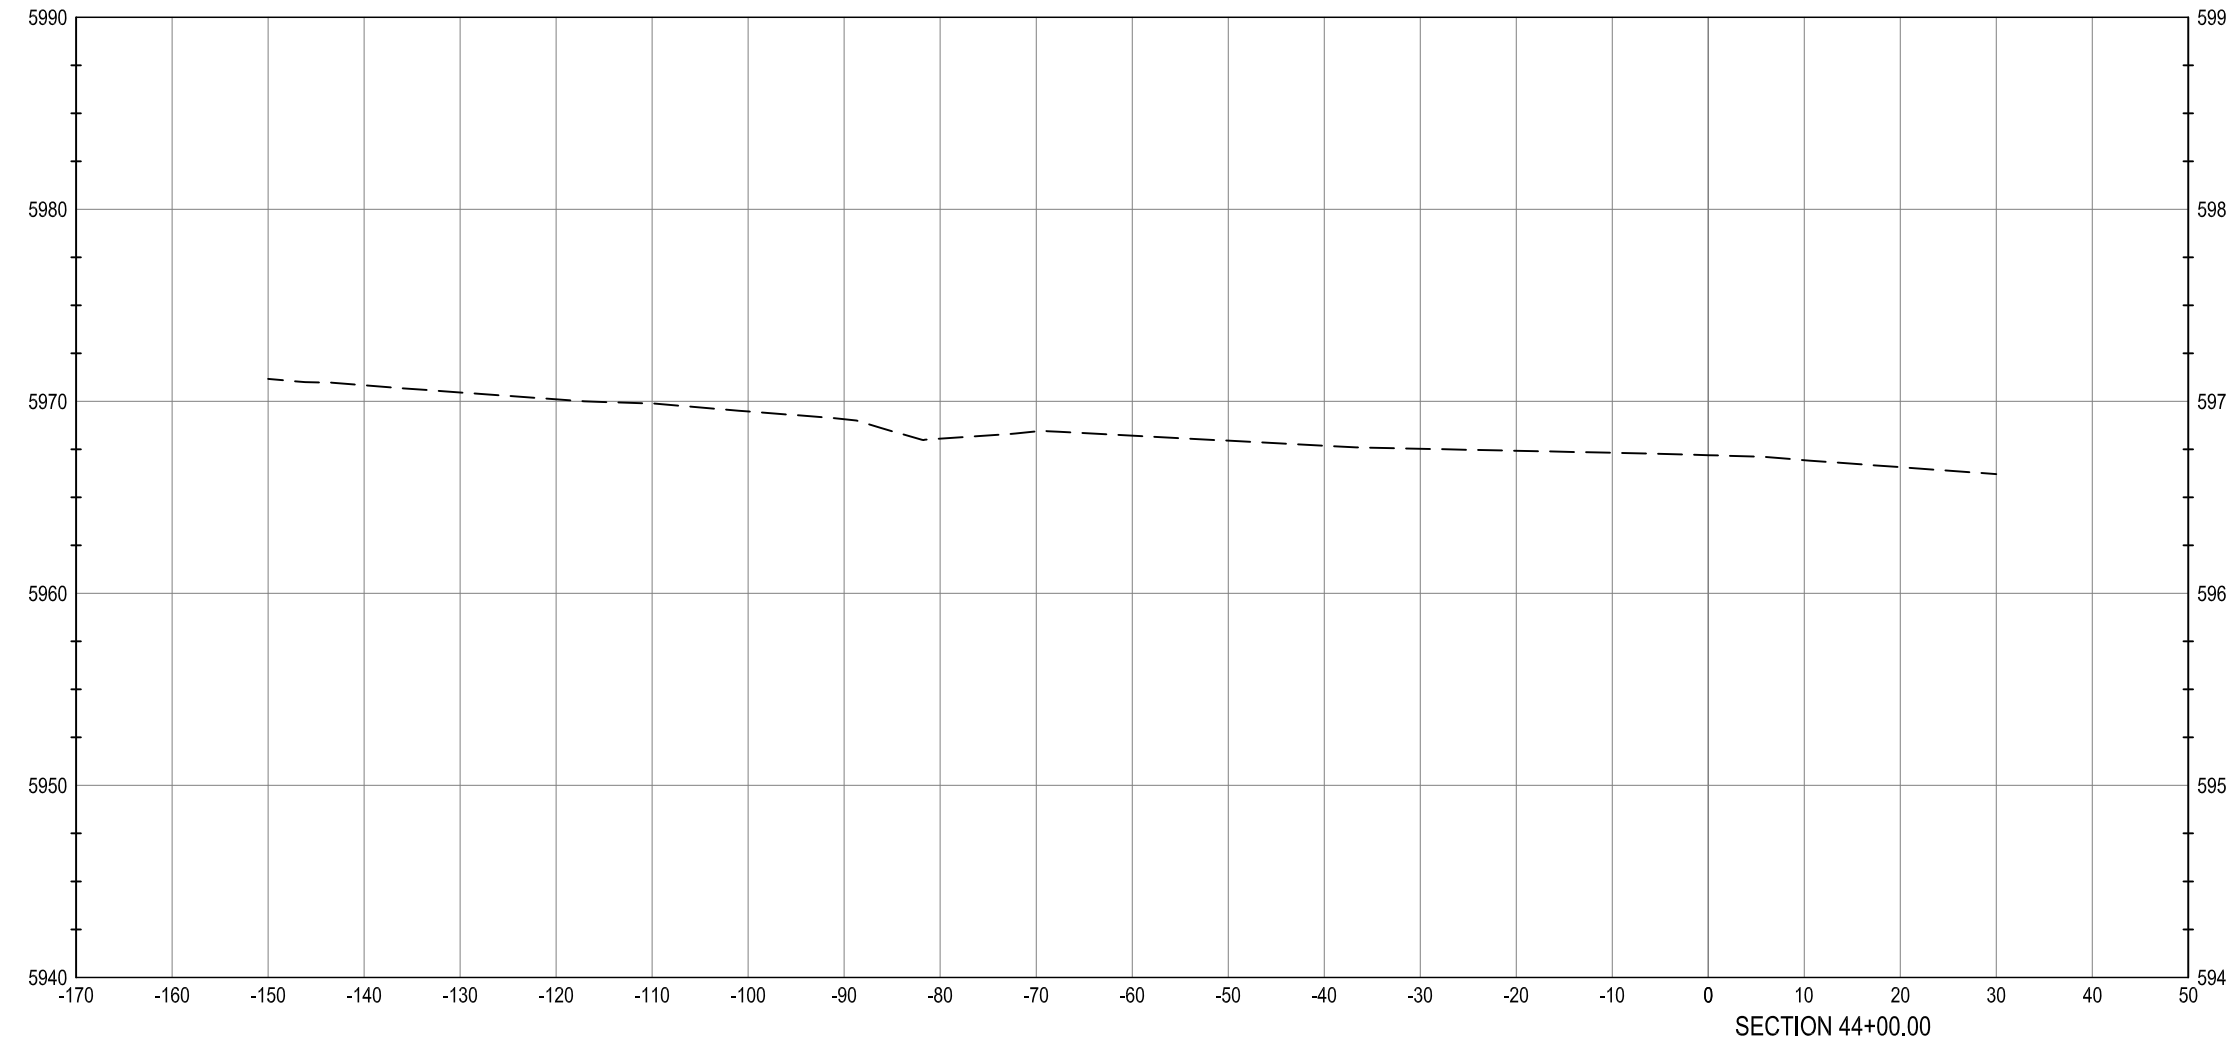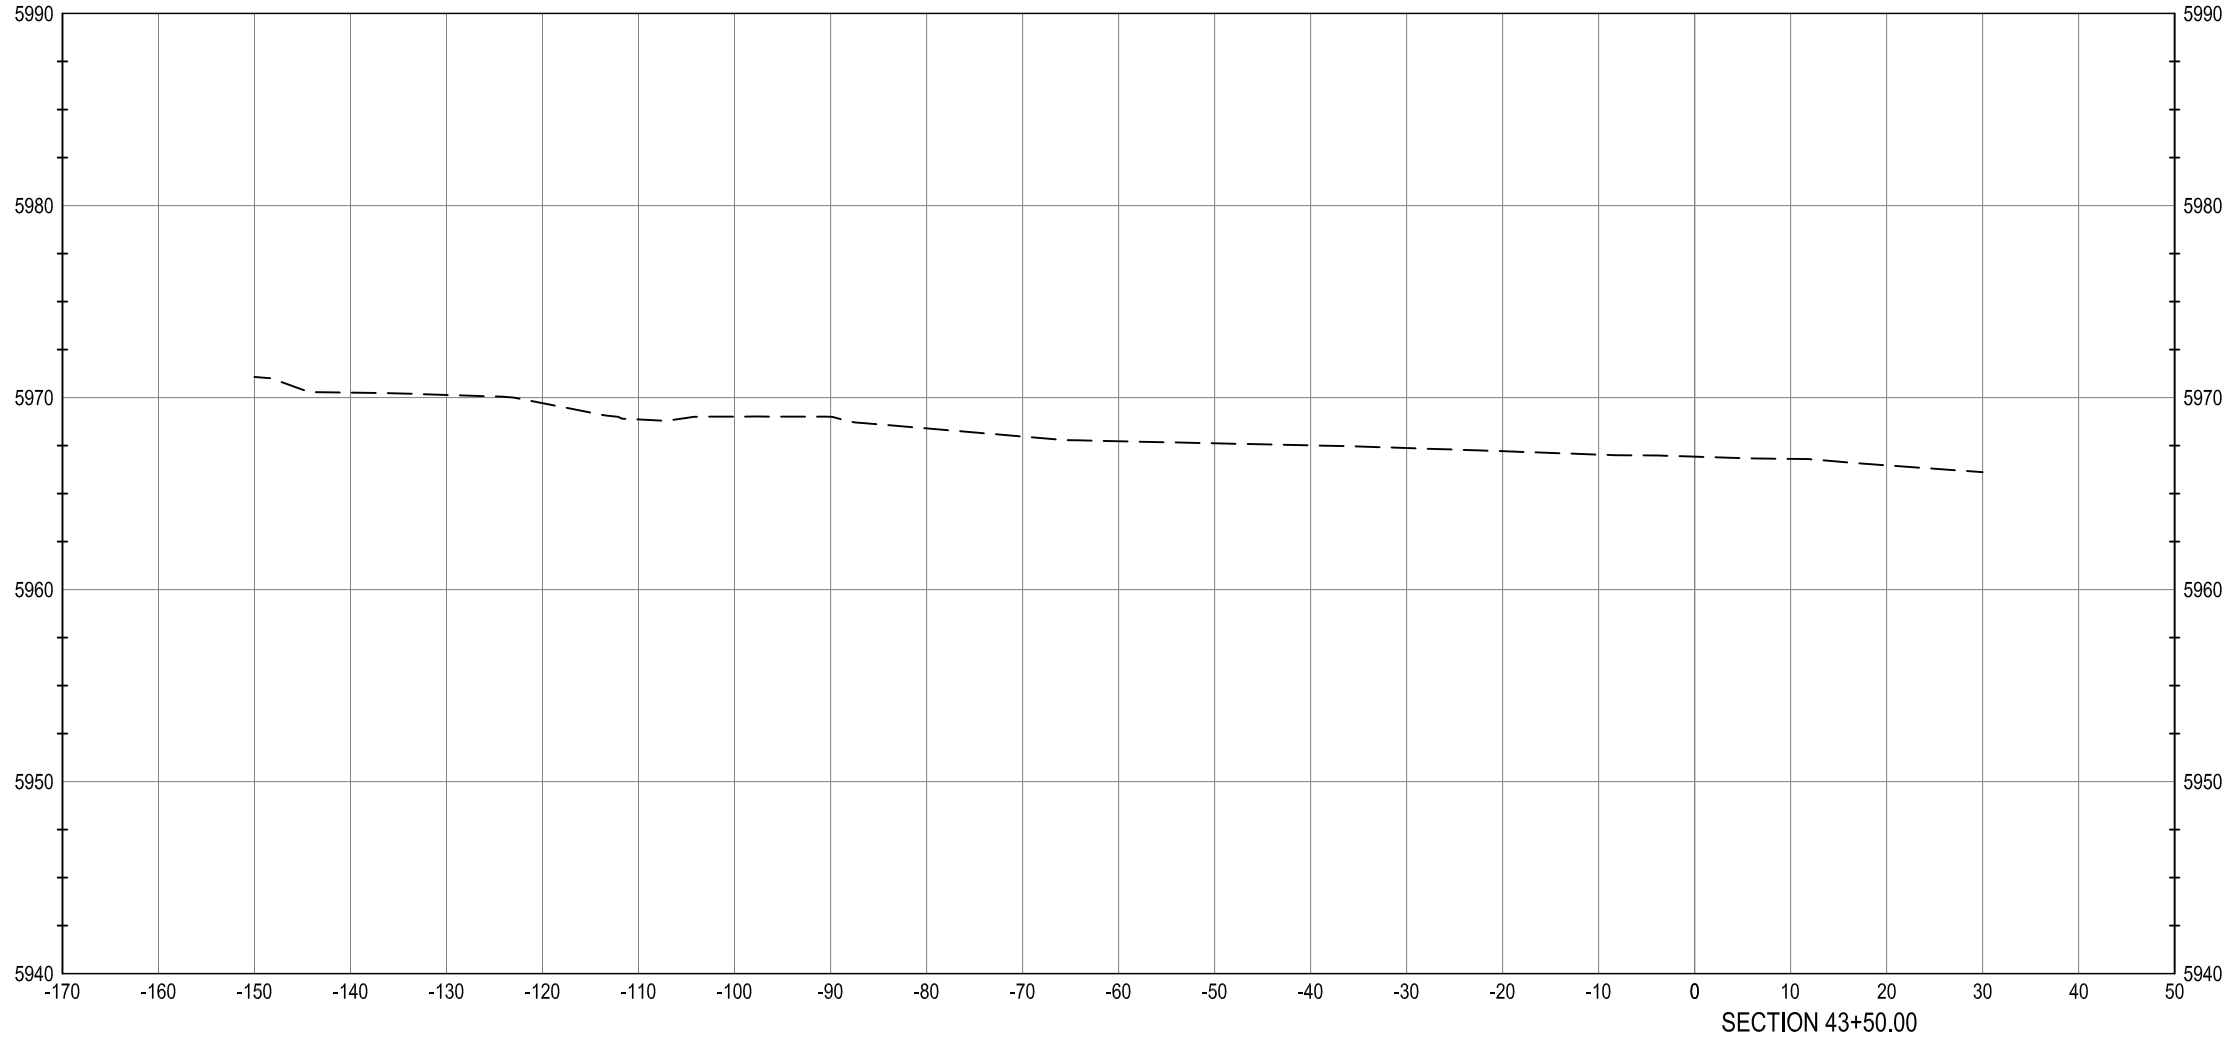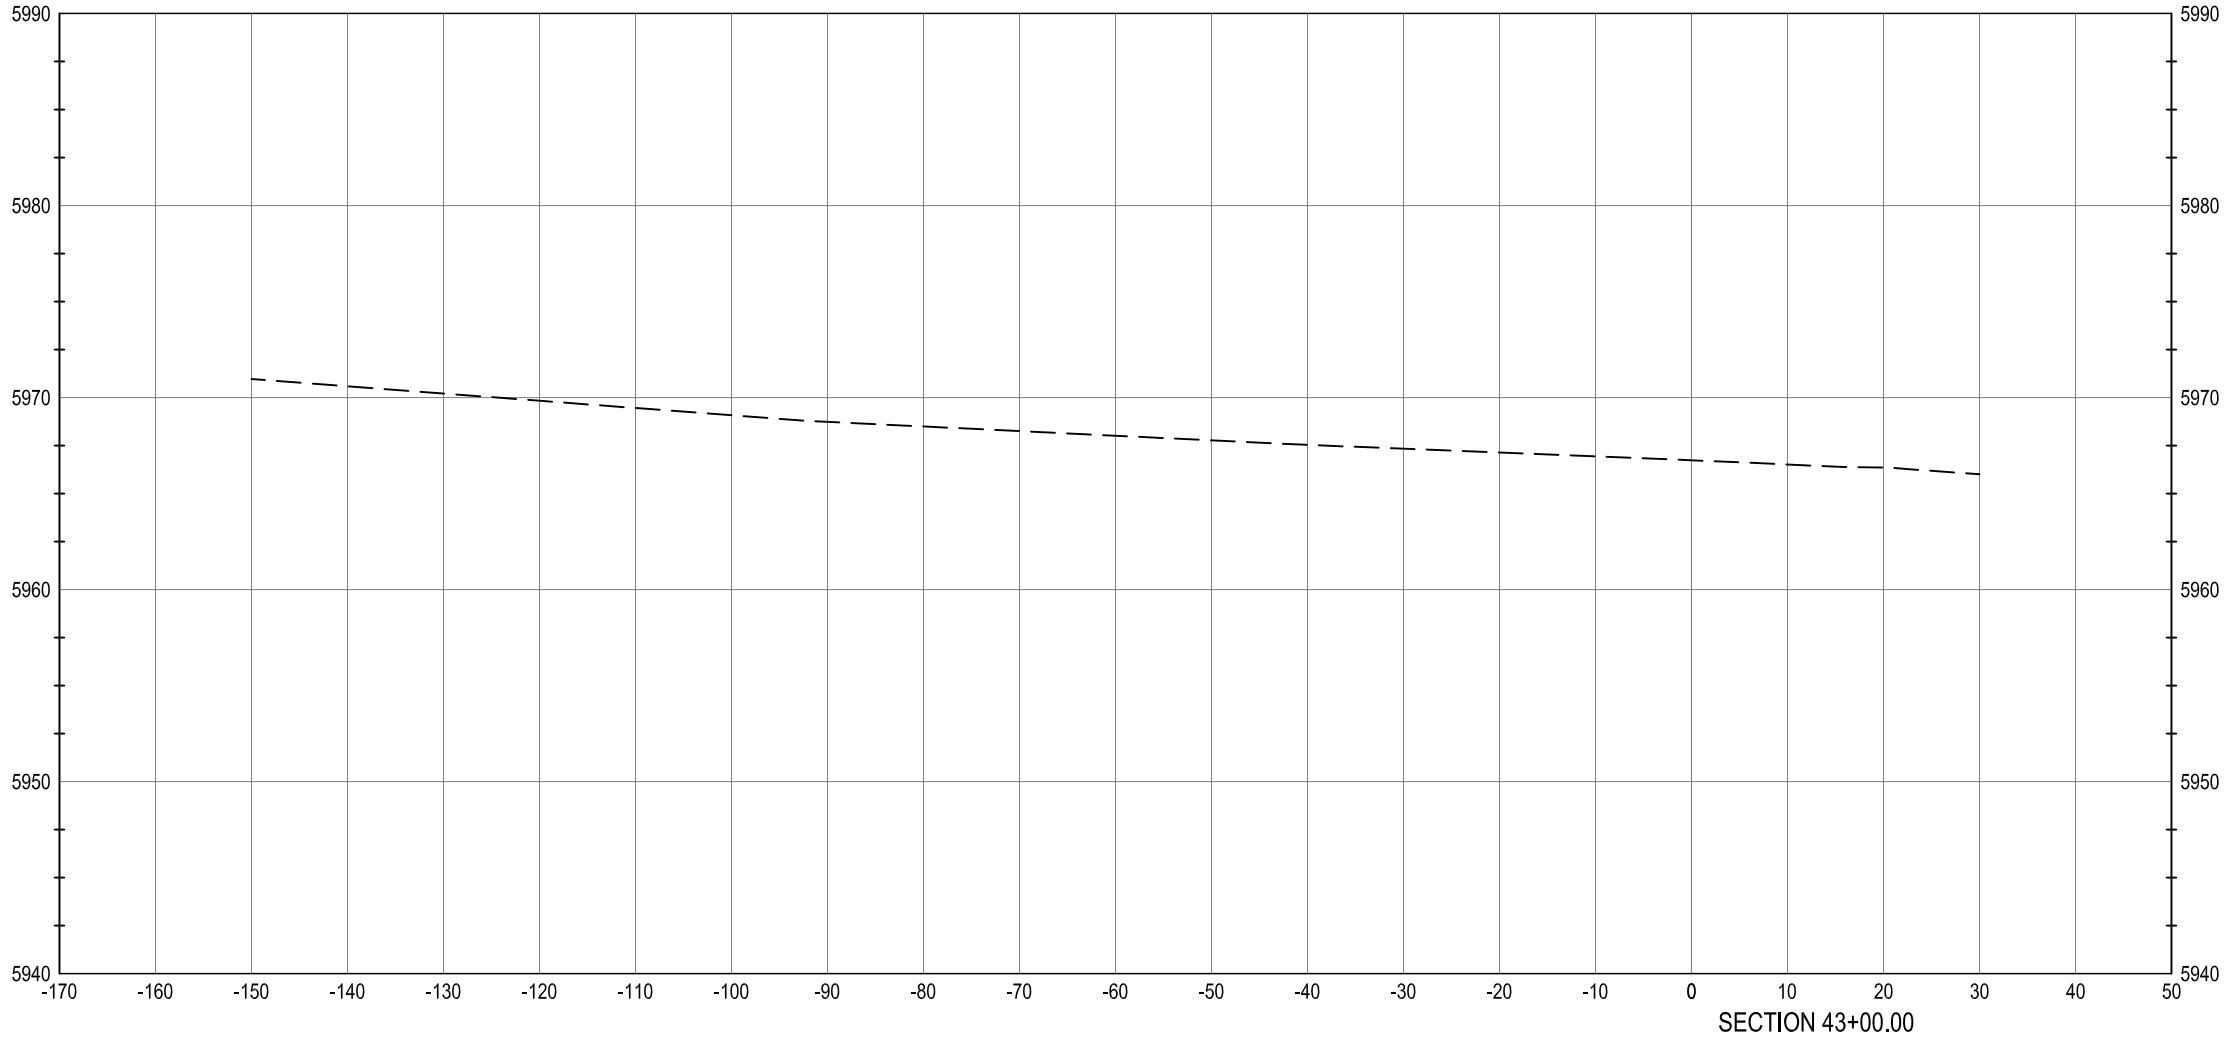

**WARNING**  
HIGH-PRESSURE PIPELINE(S)  
EXCAVATION AND / OR CONSTRUCTION PROHIBITED  
WITHOUT COMPLIANCE WITH STATE ONE-CALL, AND  
WITHOUT WRITTEN PERMISSION FROM  
MAGELLAN PIPELINE COMPANY.

**CALL UTILITY NOTIFICATION**  
**CENTER OF COLORADO**  
**1-800-922-1987**  
CALL 2-BUSINESS DAYS IN ADVANCE  
BEFORE YOU DIG, GRADE, OR EXCAVATE  
FOR THE MARKING OF UNDERGROUND  
MEMBER UTILITIES.

CAUTION: NOTICE TO CONTRACTOR THE CONTRACTOR IS SPECIFICALLY CAUTIONED THAT THE LOCATION AND/OR ELEVATION OF EXISTING UTILITIES AS SHOWN ON THESE PLANS IS BASED ON RECORDS OF THE VARIOUS UTILITY COMPANIES AND, WHERE POSSIBLE, MEASUREMENTS TAKEN IN THE FIELD. THE INFORMATION IS NOT TO BE RELIED ON AS BEING EXACT OR COMPLETE. THE CONTRACTOR MUST CALL THE LOCAL UTILITY LOCATION CENTER AT LEAST 48 HOURS BEFORE ANY EXCAVATION TO REQUEST EXACT FIELD LOCATIONS OF THE UTILITIES. IT SHALL BE THE RESPONSIBILITY OF THE CONTRACTOR TO RELOCATE ALL EXISTING UTILITIES WHICH CONFLICT WITH THE PROPOSED IMPROVEMENTS SHOWN ON THE PLANS.

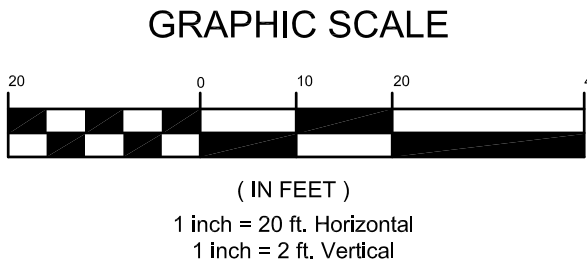

**BENCHMARK**  
BENCHMARK: DOUGLAS COUNTY SURVEY CONTROL MONUMENT TT15A - 3" DIAMETER DOUGLAS COUNTY GIS ALUMINUM CAP AT THE NE CORNER OF STROH ROAD AND SOUTH PARKER ROAD (US HIGHWAY 83)  
ELEVATION: 5970.79 FEET (NAVD 1988 DATUM)

THE TOWN OF PARKER REVIEW CONSTITUTES GENERAL COMPLIANCE WITH THE TOWN'S STANDARDS AND APPROVED VARIANCES, SUBJECT TO THESE PLANS BEING STAMPED, SIGNED, AND DATED BY THE PROFESSIONAL ENGINEER OF RECORD. REVIEW BY THE TOWN DOES NOT CONSTITUTE APPROVAL OF THE PLAN DESIGN OR ACCURACY AND CORRECTNESS OF ENGINEERING CALCULATIONS. ERRORS IN THE DESIGN OR CALCULATIONS REMAIN THE RESPONSIBILITY OF THE REGISTERED PROFESSIONAL ENGINEER WHOSE STAMP AND SIGNATURE ARE AFFIXED TO THIS DOCUMENT.

THIS REVIEW DOES NOT CONSTITUTE APPROVAL OF ANY PRIVATE ON-SITE IMPROVEMENTS WHICH MAY BE SHOWN. CONSTRUCTION CANNOT COMMENCE UNTIL ALL REQUIRED DRAINAGE/TRAFFIC REPORT(S), FINAL DEVELOPMENT PLAN(S), SPECIAL REVIEW(S), GRADING PERMIT, AND/OR OTHER PERMITS ARE COMPLETE, APPROVED AND ON FILE WITH THE TOWN OF PARKER

TOWN OF PARKER, DIRECTOR OF ENGINEERING DATE

## PARKER ROAD CROSS SECTIONS

PARKER POINTE  
LOTS 1 THRU 15 AND TRACTS A AND B, PARKER POINTE FILING NO. 1  
SOUTHEAST CORNER PARKER ROAD AND STROH ROAD  
PARKER, COLORADO

design by: JWD  
approved by: JWD  
project no.: 2015-015

date: 10/01/17

SHEET






**C5.21**

PREPARED UNDER THE DIRECT  
SUPERVISION OF  
JERRY W. DAVIDSON, P.E.  
COLORADO REG # 30226  
FOR AND ON BEHALF OF  
PERCEPTION DESIGN GROUP, INC.

| NO.      | DATE              | DESCRIPTION | REVISIONS |
|----------|-------------------|-------------|-----------|
| 08/31/18 | FOURTH SUBMITTAL  |             |           |
| 05/25/18 | THIRD SUBMITTAL   |             |           |
| 03/19/18 | PWSD SUBMITTAL    |             |           |
| 02/28/18 | SECOND SUBMITTAL  |             |           |
| 10/24/17 | INITIAL SUBMITTAL |             |           |




I:\PDG-NAS\PUBLIC\PROJECTS\2015-015 PARKER AND STROH.DWG\2015-015 CDS - ROAD PLANS.DWG 8/31/2018 10:35 AM

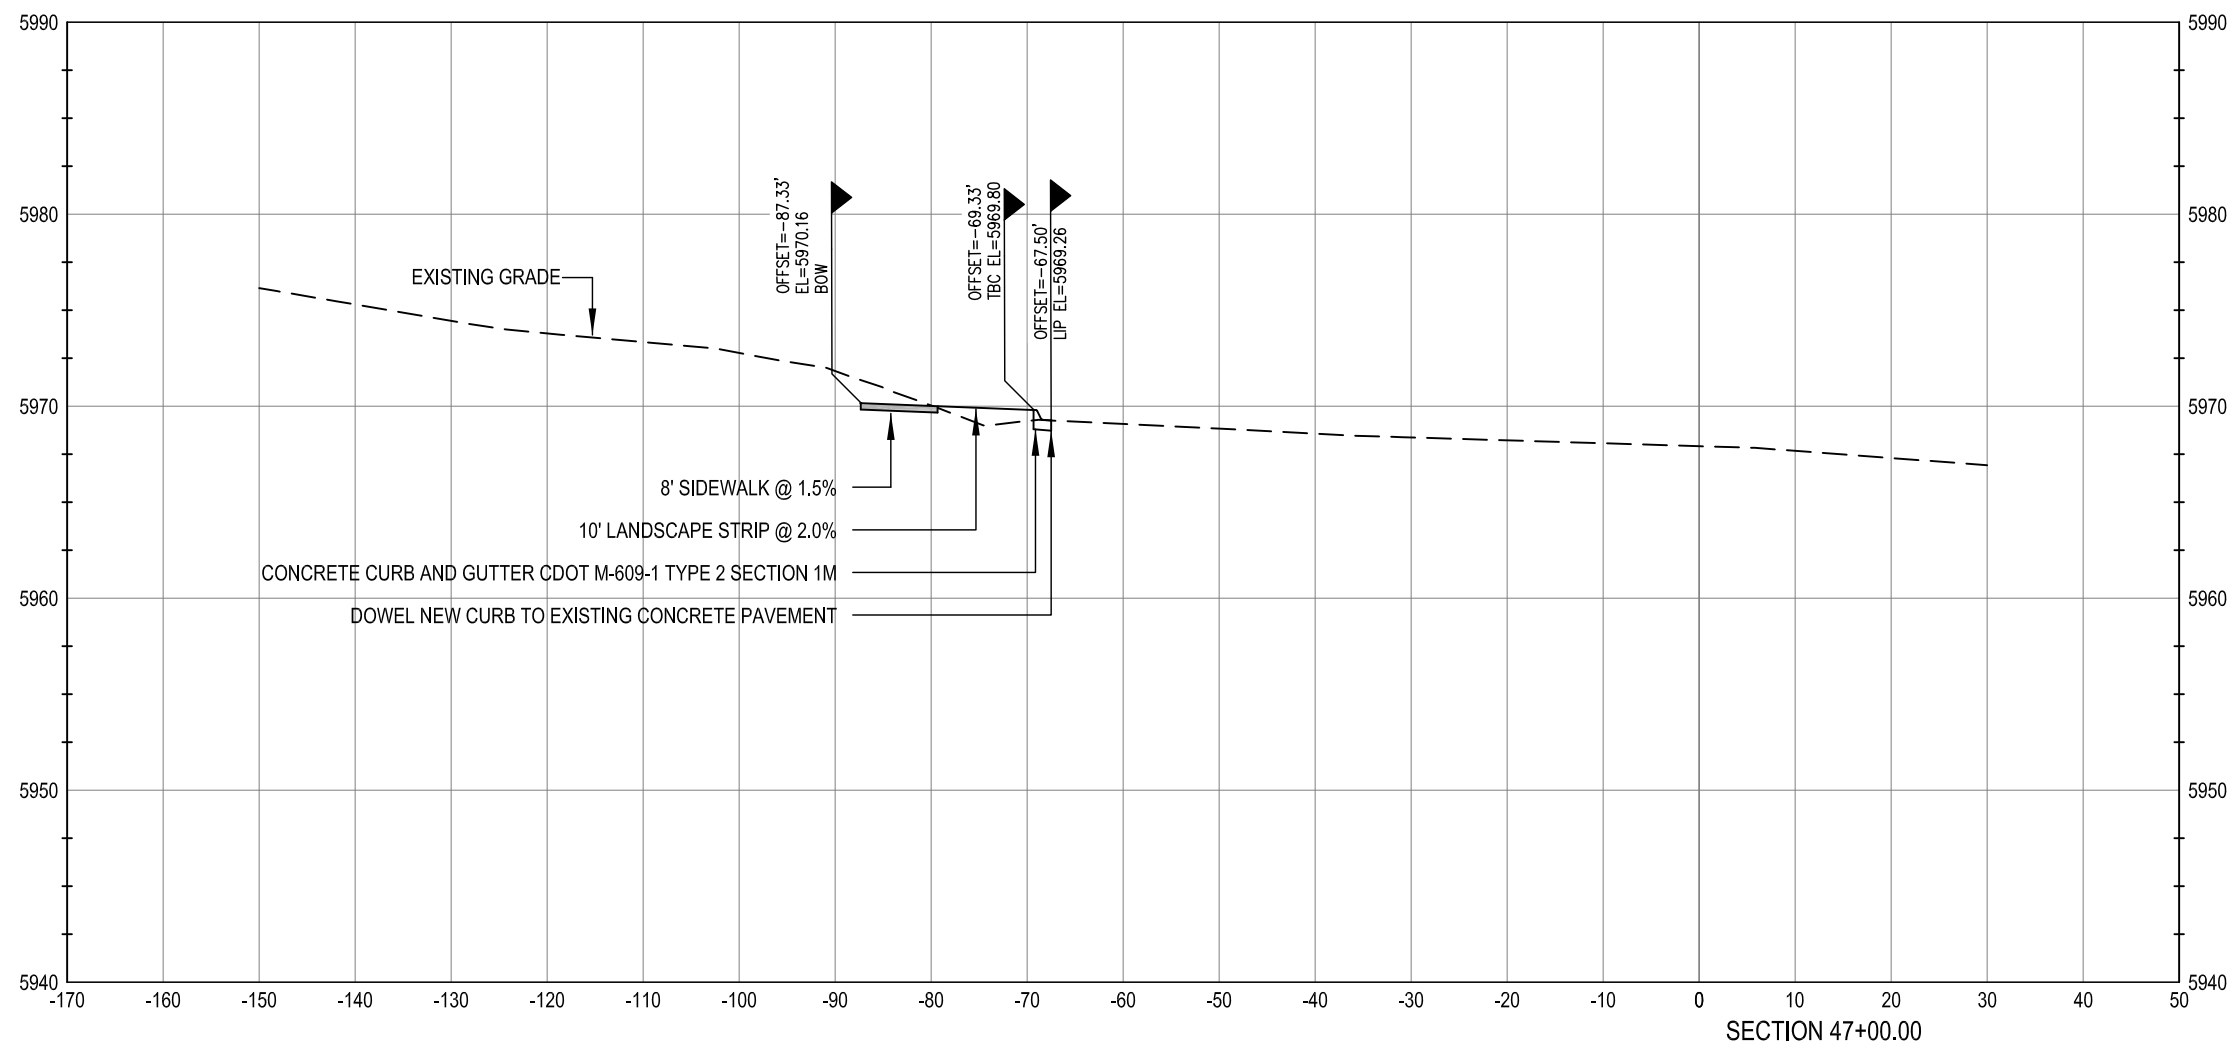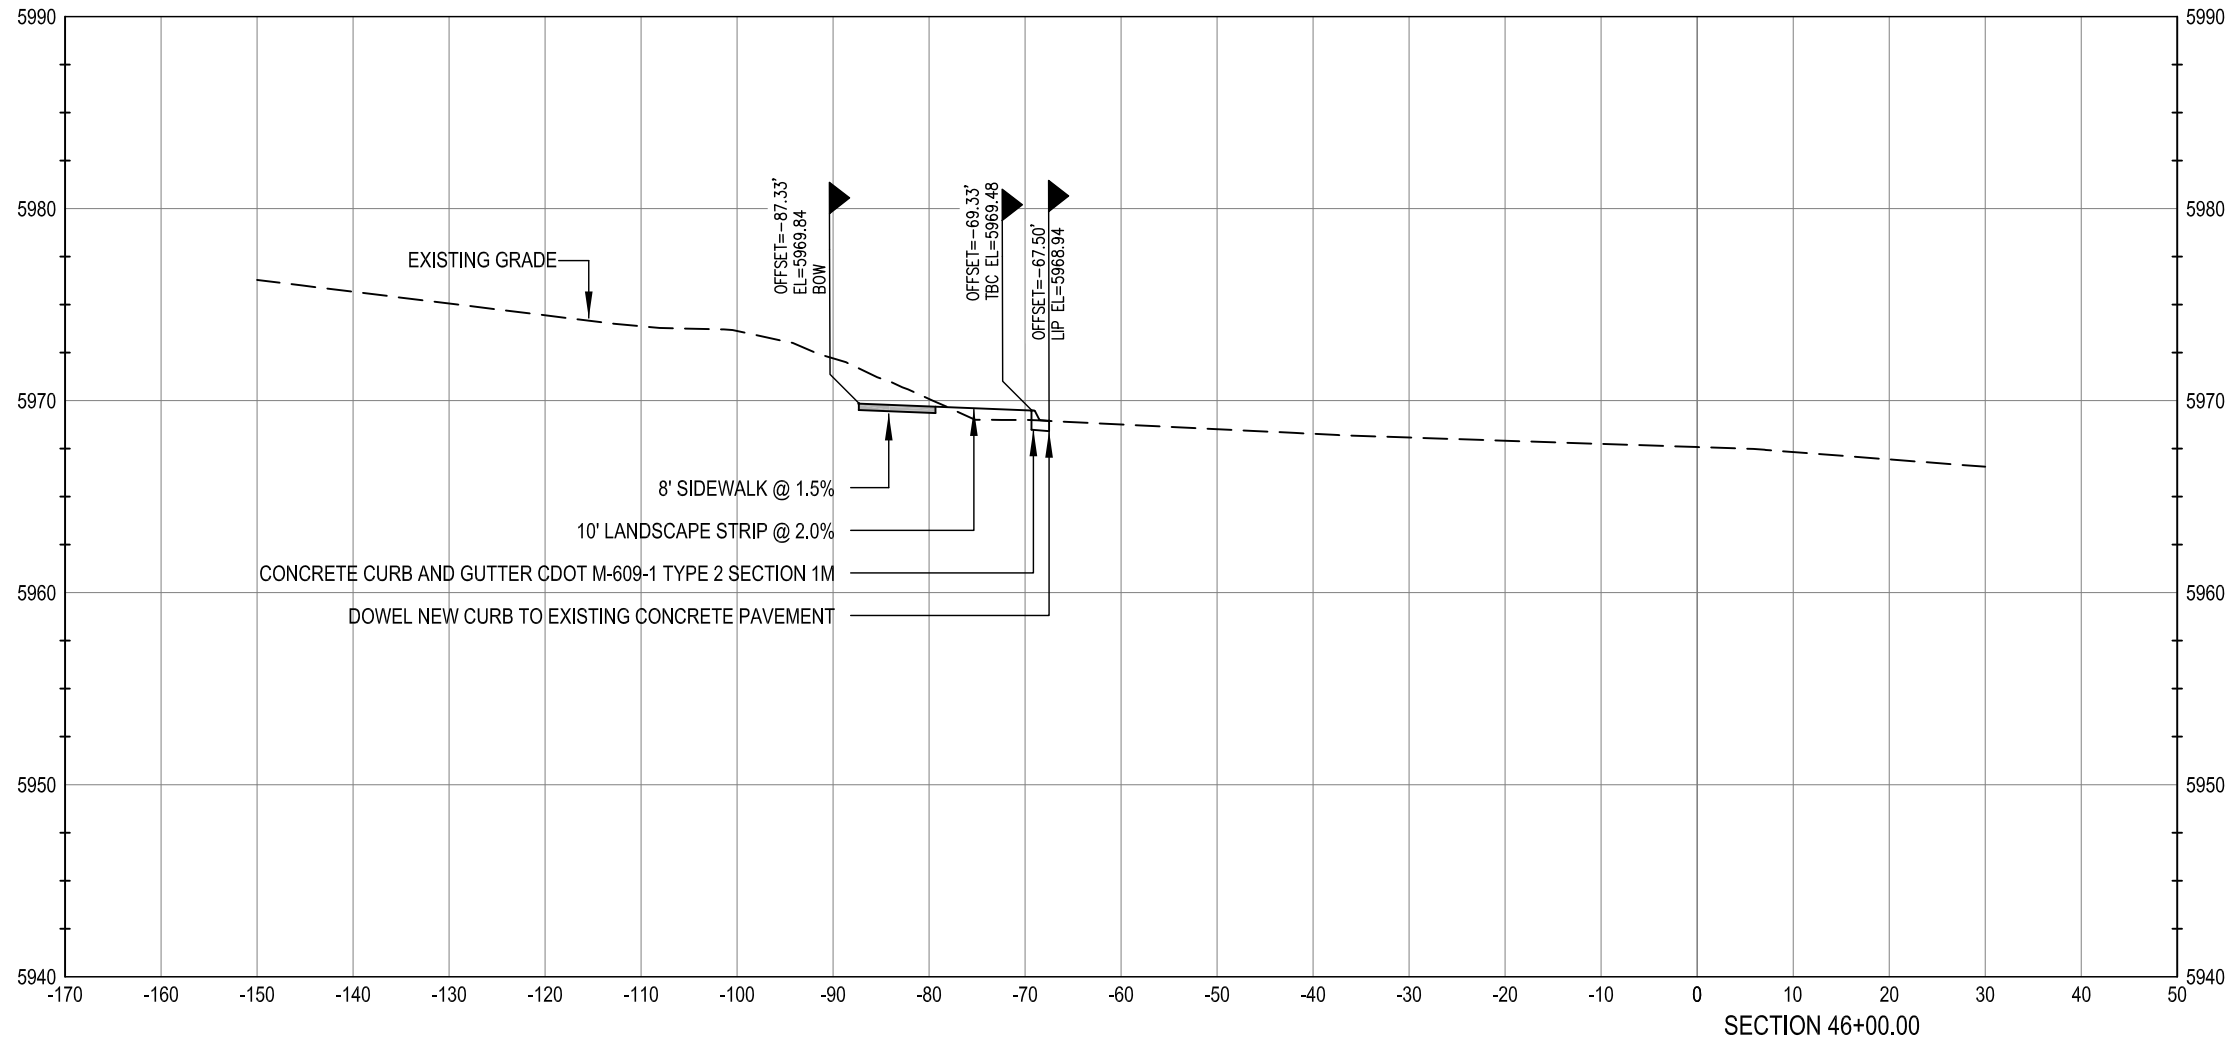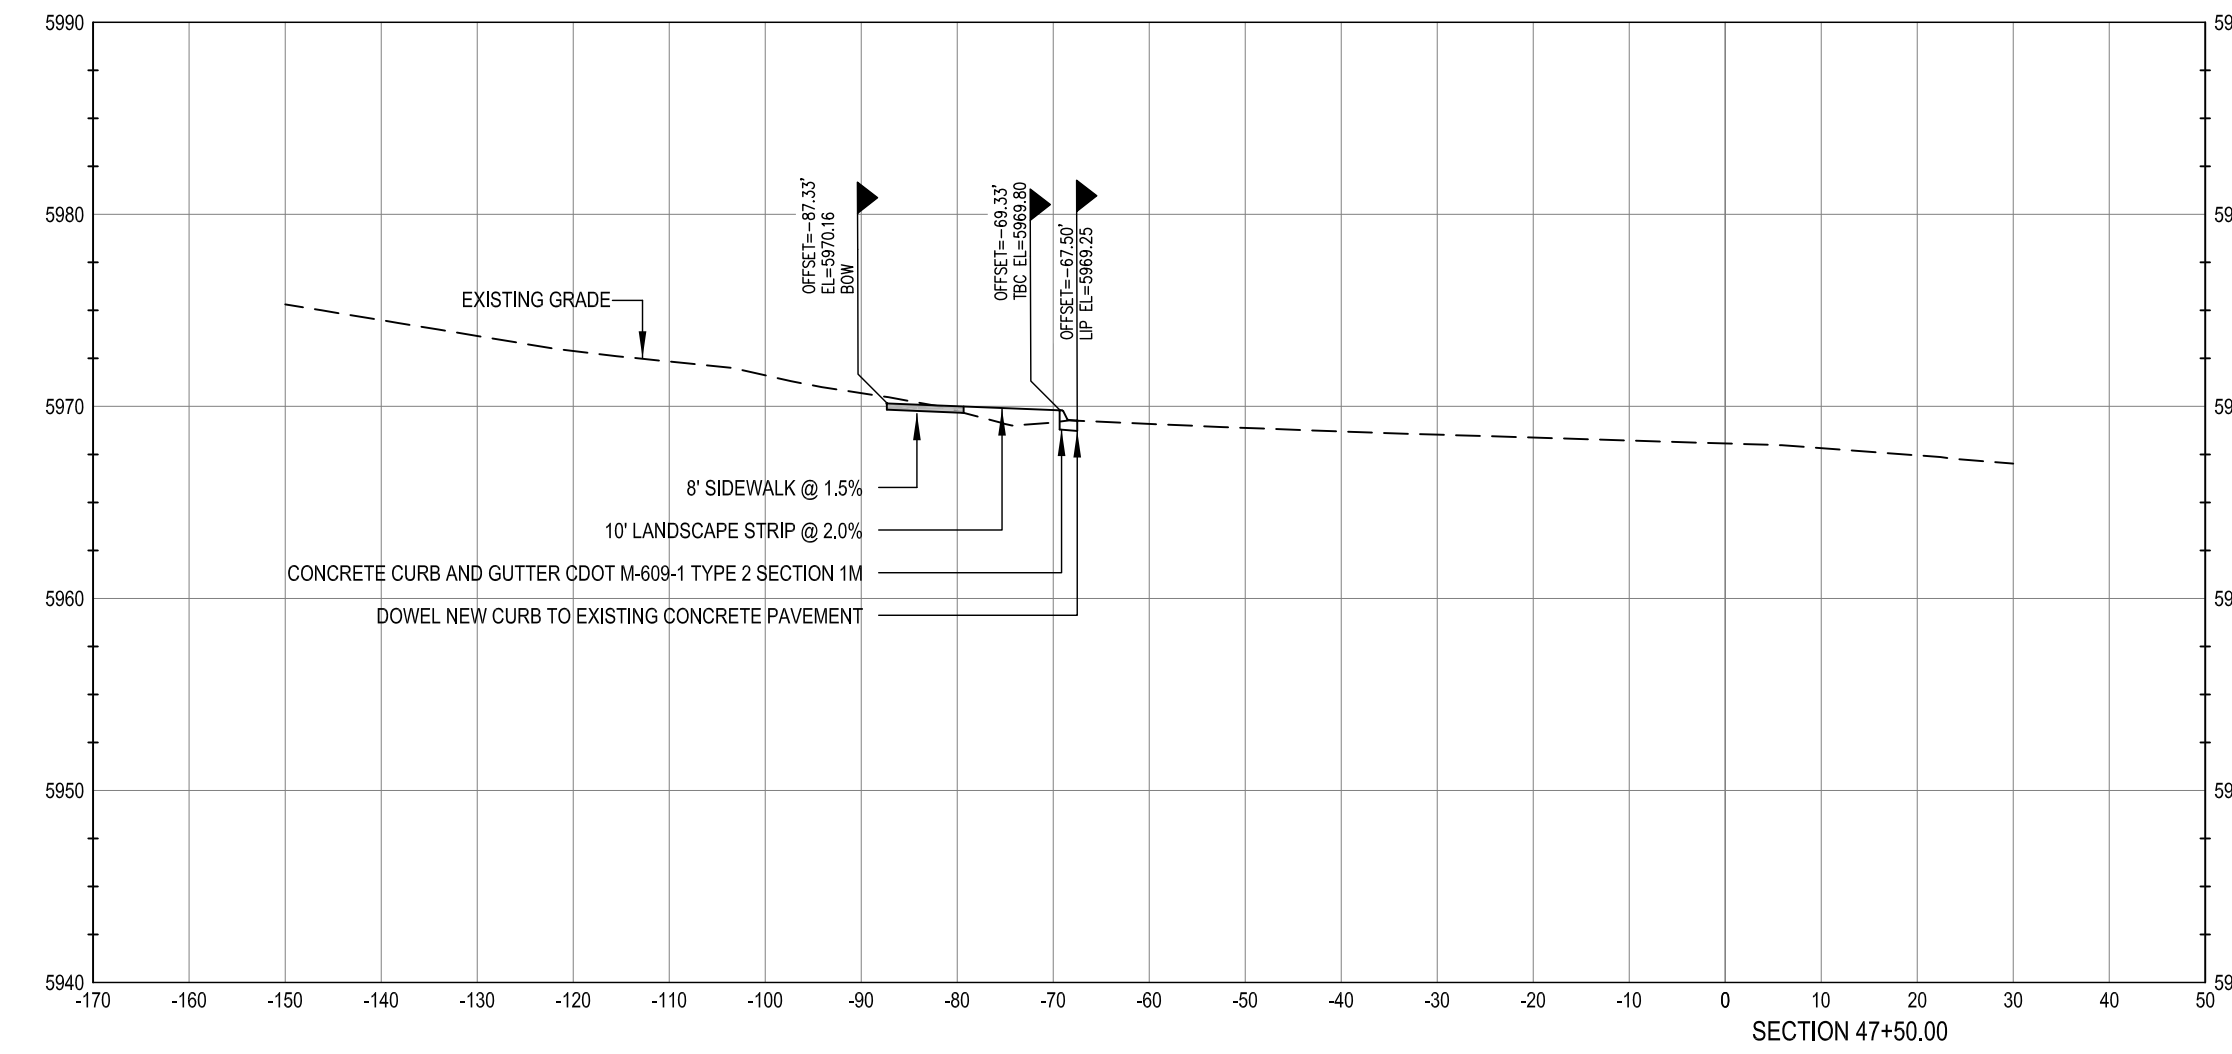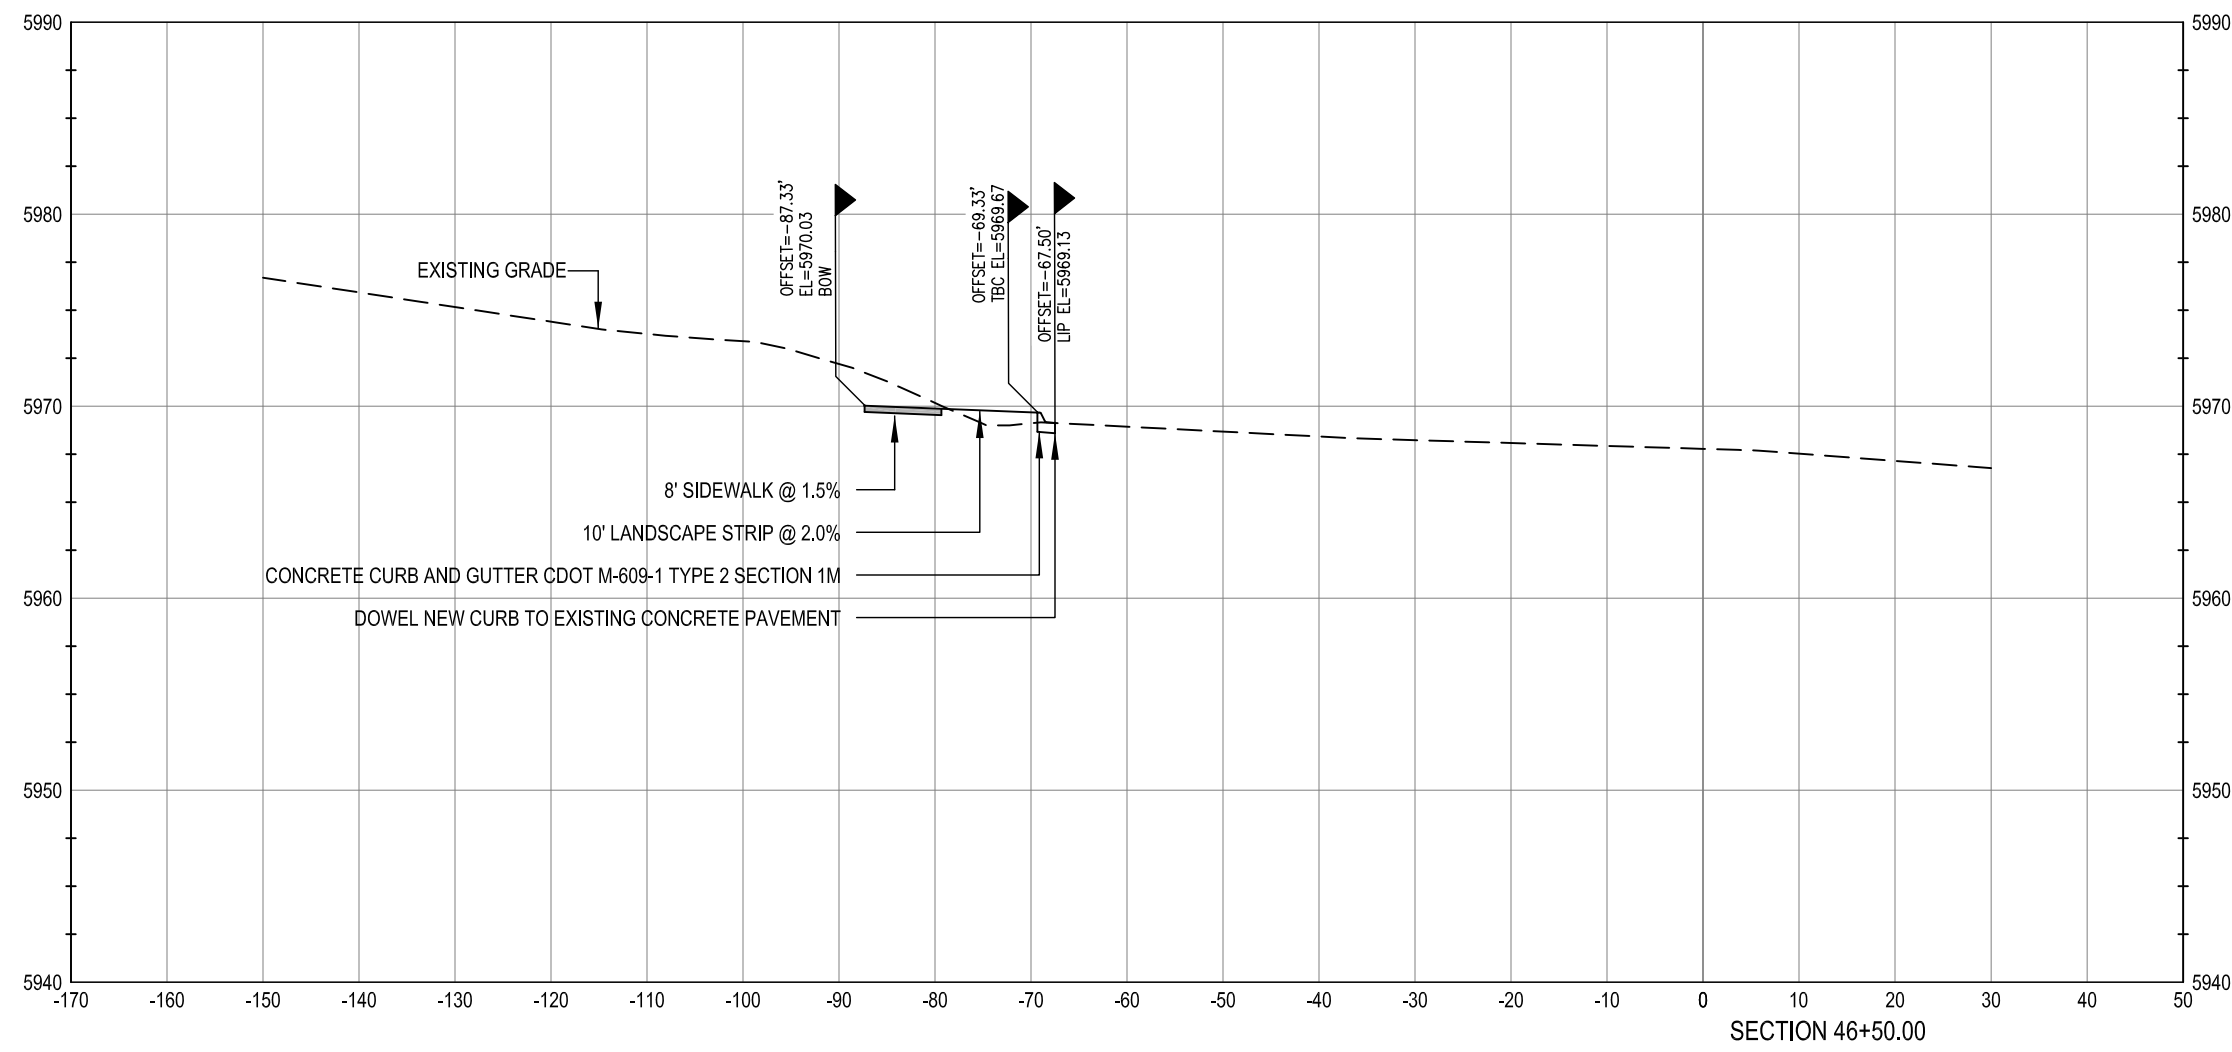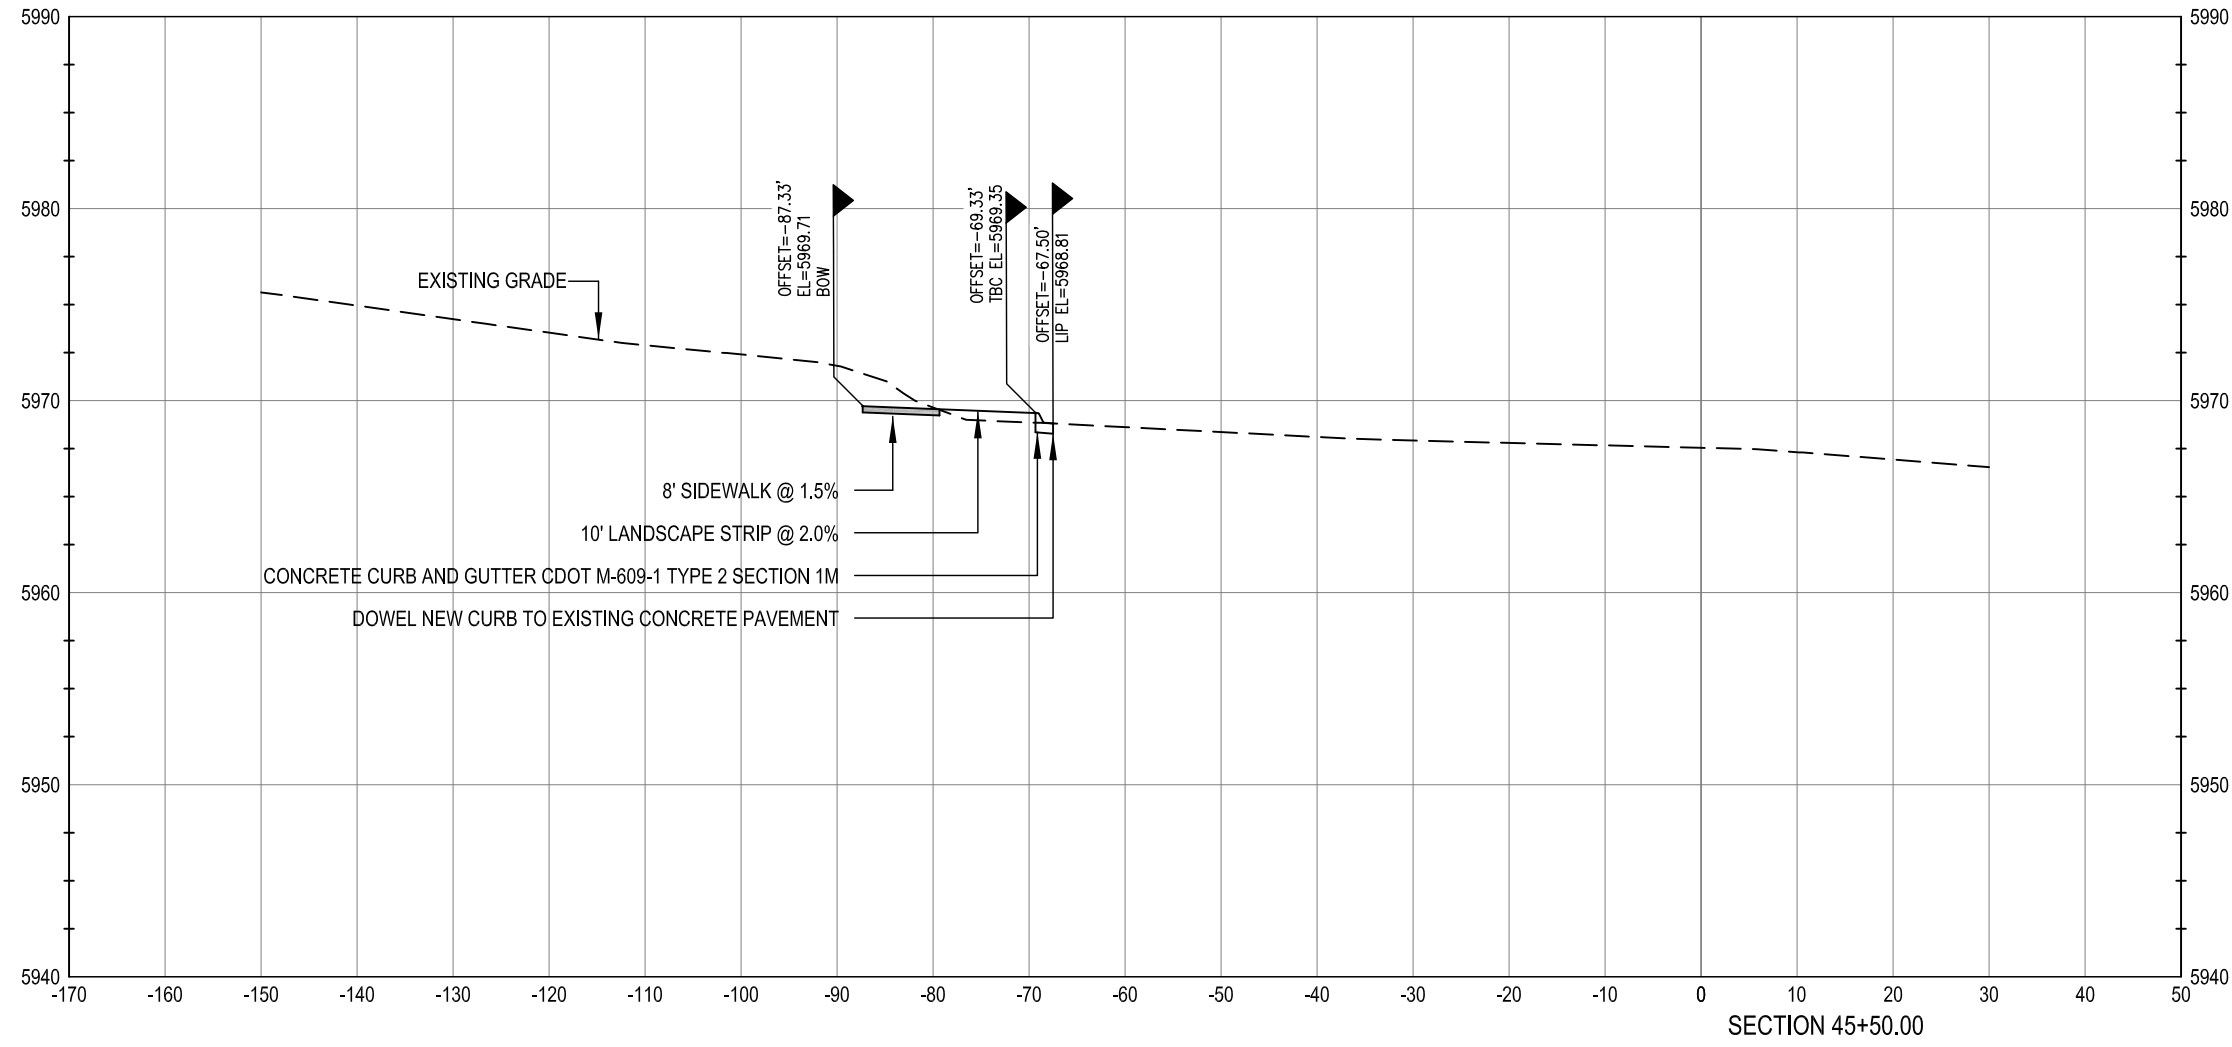

**WARNING**  
HIGH-PRESSURE PIPELINE(S)  
EXCAVATION AND / OR CONSTRUCTION PROHIBITED  
WITHOUT COMPLIANCE WITH STATE ONE-CALL, AND  
WITHOUT WRITTEN PERMISSION FROM  
MAGELLAN PIPELINE COMPANY.

**CALL UTILITY NOTIFICATION**  
**CENTER OF COLORADO**  
**1-800-922-1987**  
CALL 2-BUSINESS DAYS IN ADVANCE  
BEFORE YOU DIG, GRADE, OR EXCAVATE  
FOR THE MARKING OF UNDERGROUND  
MEMBER UTILITIES.

CAUTION: NOTICE TO CONTRACTOR THE CONTRACTOR IS SPECIFICALLY CAUTIONED THAT THE LOCATION AND/OR ELEVATION OF EXISTING UTILITIES AS SHOWN ON THESE PLANS IS BASED ON RECORDS OF THE VARIOUS UTILITY COMPANIES AND, WHERE POSSIBLE, MEASUREMENTS TAKEN IN THE FIELD. THE INFORMATION IS NOT TO BE RELIED ON AS BEING EXACT OR COMPLETE. THE CONTRACTOR MUST CALL THE LOCAL UTILITY LOCATION CENTER AT LEAST 48 HOURS BEFORE ANY EXCAVATION TO REQUEST EXACT FIELD LOCATIONS OF THE UTILITIES. IT SHALL BE THE RESPONSIBILITY OF THE CONTRACTOR TO RELOCATE ALL EXISTING UTILITIES WHICH CONFLICT WITH THE PROPOSED IMPROVEMENTS SHOWN ON THE PLANS.

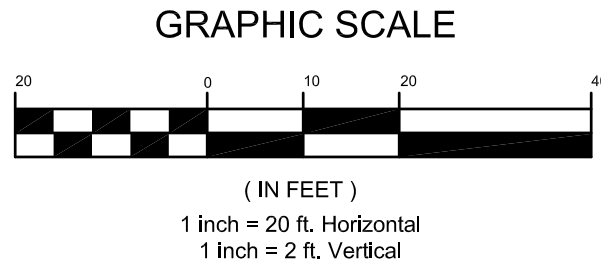

**BENCHMARK**  
BENCHMARK: DOUGLAS COUNTY SURVEY CONTROL MONUMENT TT15A - 3" DIAMETER DOUGLAS COUNTY GIS ALUMINUM CAP AT THE NE CORNER OF STROH ROAD AND SOUTH PARKER ROAD (US HIGHWAY 83)  
ELEVATION: 5970.79 FEET (NAVD 1988 DATUM)

THE TOWN OF PARKER REVIEW CONSTITUTES GENERAL COMPLIANCE WITH THE TOWN'S STANDARDS AND APPROVED VARIANCES, SUBJECT TO THESE PLANS BEING STAMPED, SIGNED, AND DATED BY THE PROFESSIONAL ENGINEER OF RECORD. REVIEW BY THE TOWN DOES NOT CONSTITUTE APPROVAL OF THE PLAN DESIGN OR ACCURACY AND CORRECTNESS OF ENGINEERING CALCULATIONS. ERRORS IN THE DESIGN OR CALCULATIONS REMAIN THE RESPONSIBILITY OF THE REGISTERED PROFESSIONAL ENGINEER WHOSE STAMP AND SIGNATURE ARE AFFIXED TO THIS DOCUMENT.

THIS REVIEW DOES NOT CONSTITUTE APPROVAL OF ANY PRIVATE ON-SITE IMPROVEMENTS WHICH MAY BE SHOWN. CONSTRUCTION CANNOT COMMENCE UNTIL ALL REQUIRED DRAINAGE/TRAFFIC REPORT(S), FINAL DEVELOPMENT PLAN(S), SPECIAL REVIEW(S), GRADING PERMIT, AND/OR OTHER PERMITS ARE COMPLETE, APPROVED AND ON FILE WITH THE TOWN OF PARKER

TOWN OF PARKER, DIRECTOR OF ENGINEERING DATE

## PARKER ROAD CROSS SECTIONS

PARKER POINTE  
LOTS 1 THRU 15 AND TRACTS A AND B, PARKER POINTE FILING NO. 1  
SOUTHEAST CORNER PARKER ROAD AND STROH ROAD  
PARKER, COLORADO

design by: JWD  
approved by: JWD  
project no.: 2015-015

date: 10/01/17

SHEET






C5.22

PREPARED UNDER THE DIRECT  
SUPERVISION OF  
JERRY W. DAVIDSON, P.E.  
COLORADO REG # 30226  
FOR AND ON BEHALF OF  
PERCEPTION DESIGN GROUP, INC.

| NO.      | DATE              | DESCRIPTION | REVISIONS |
|----------|-------------------|-------------|-----------|
| 08/31/18 | FOURTH SUBMITTAL  |             |           |
| 05/25/18 | THIRD SUBMITTAL   |             |           |
| 03/19/18 | PWSD SUBMITTAL    |             |           |
| 02/28/18 | SECOND SUBMITTAL  |             |           |
| 10/24/17 | INITIAL SUBMITTAL |             |           |




I:\PDG-NAS\PUBLIC\PROJECTS\2015-015 PARKER AND STROH.DWG\2015-015 CDS - ROAD PLANS.DWG 8/31/2018 10:35 AM

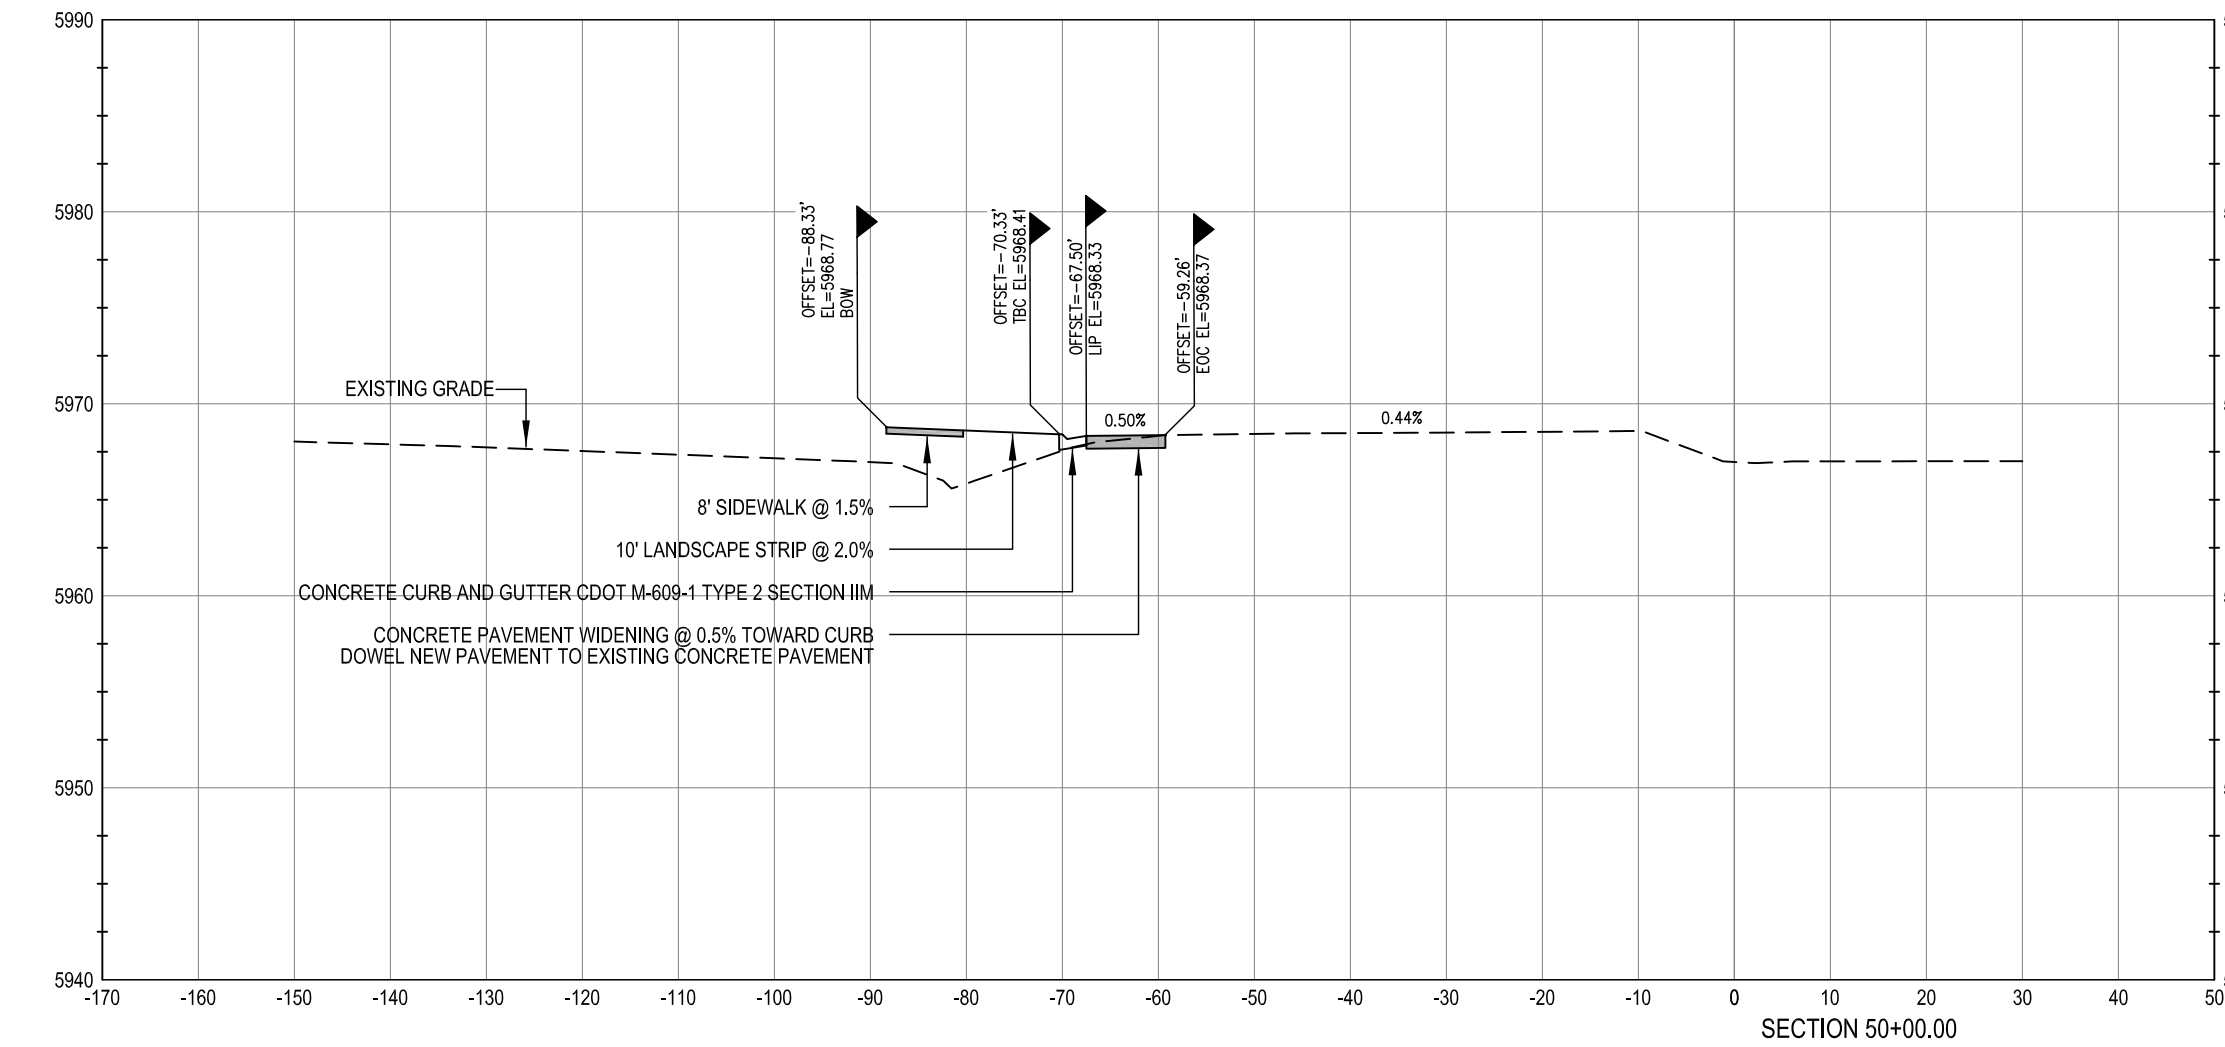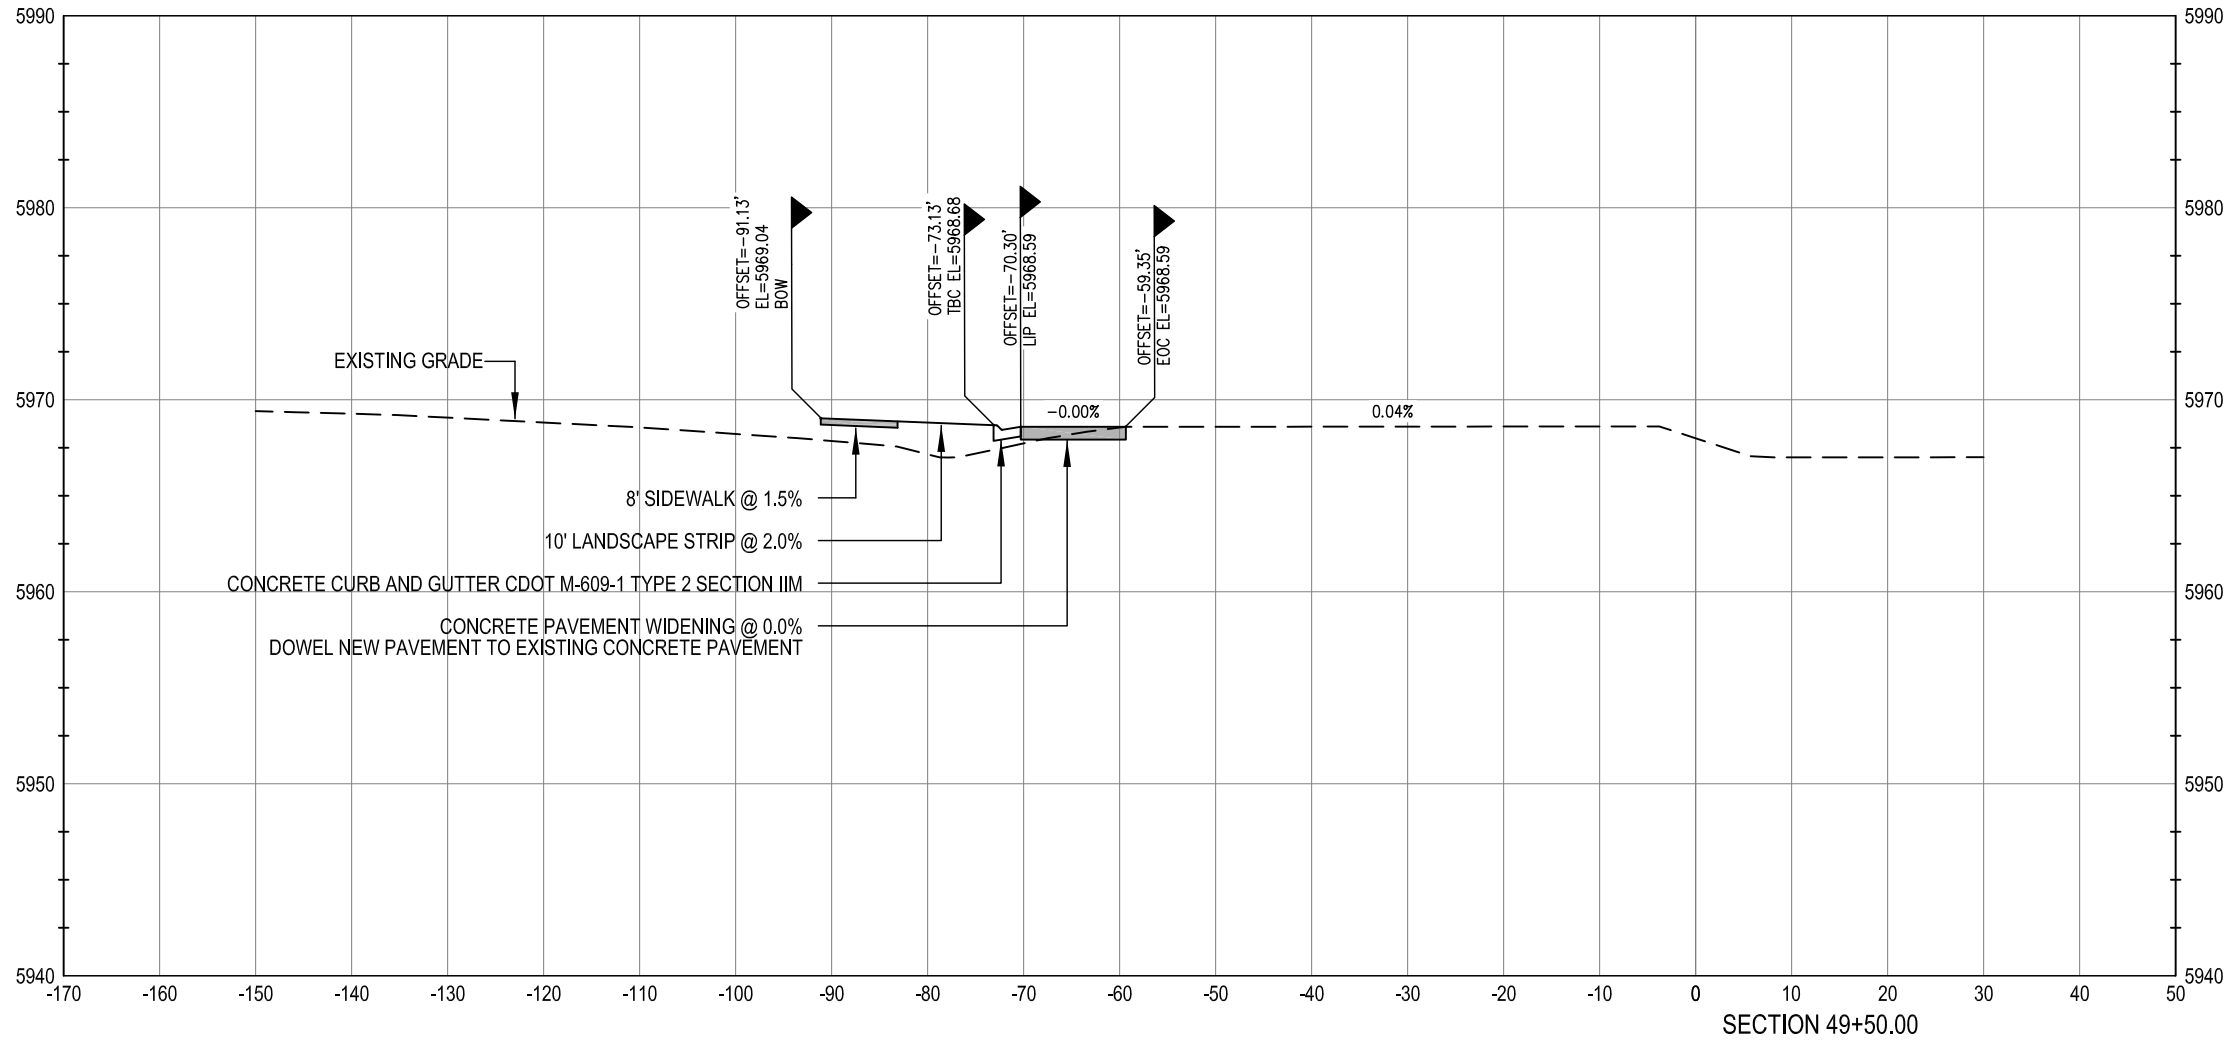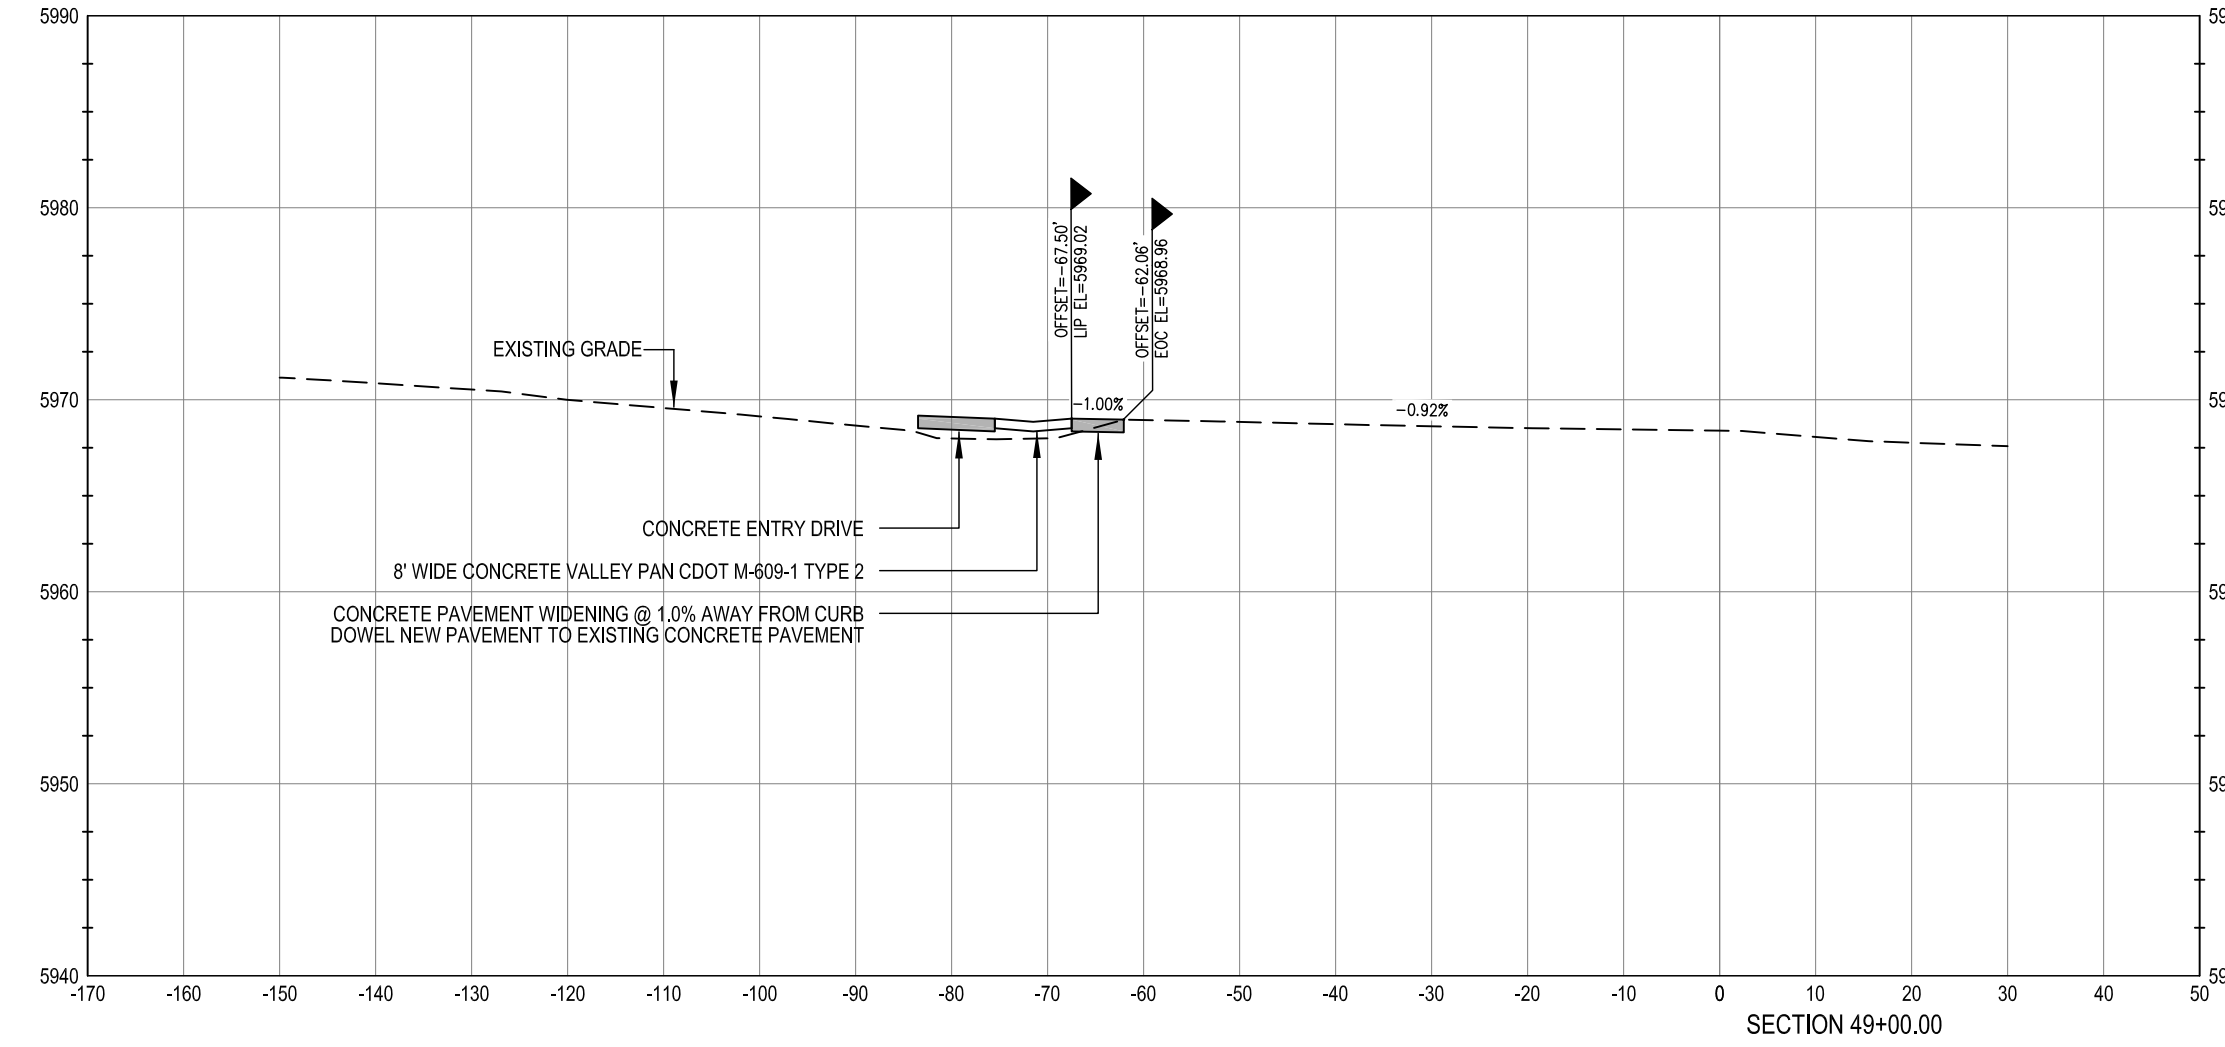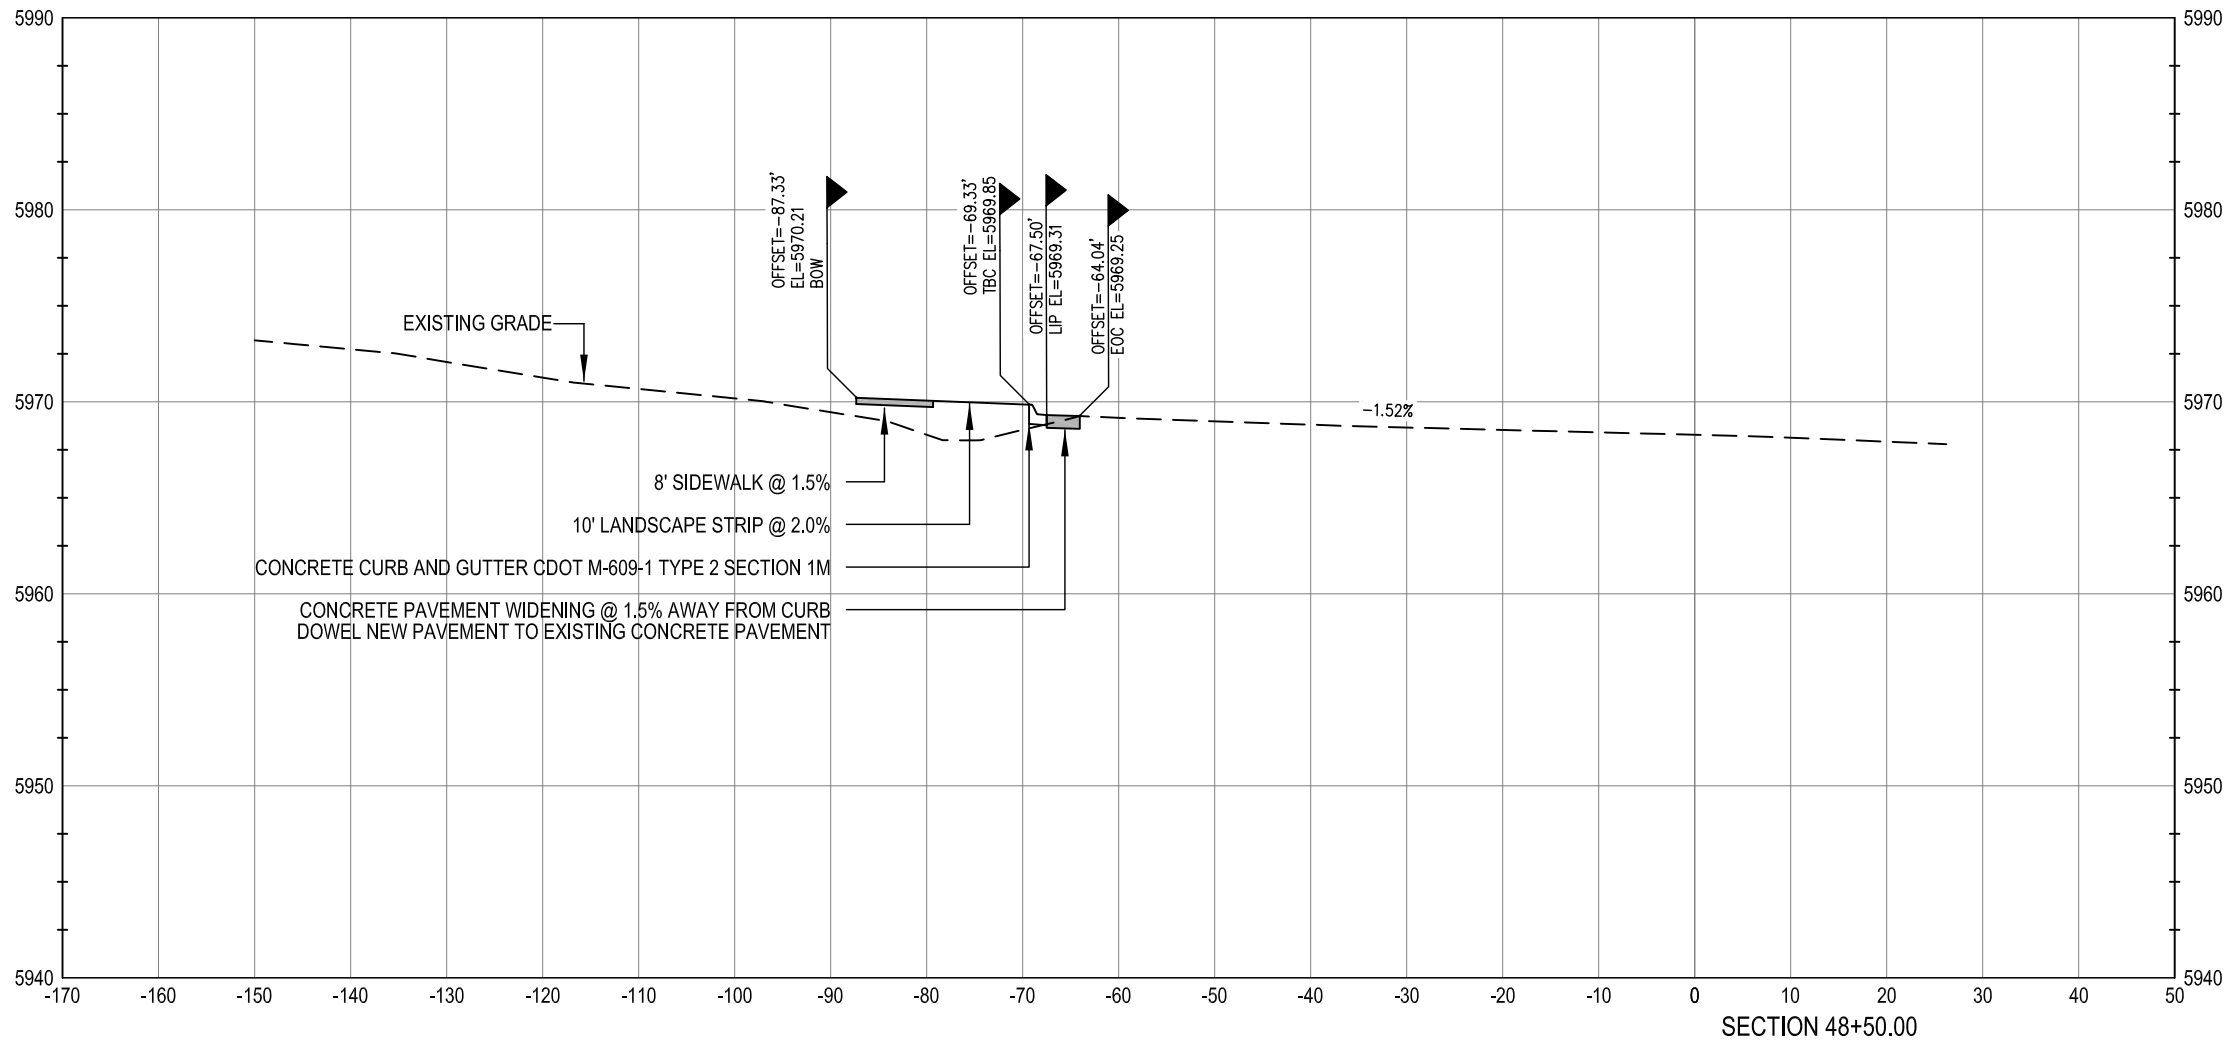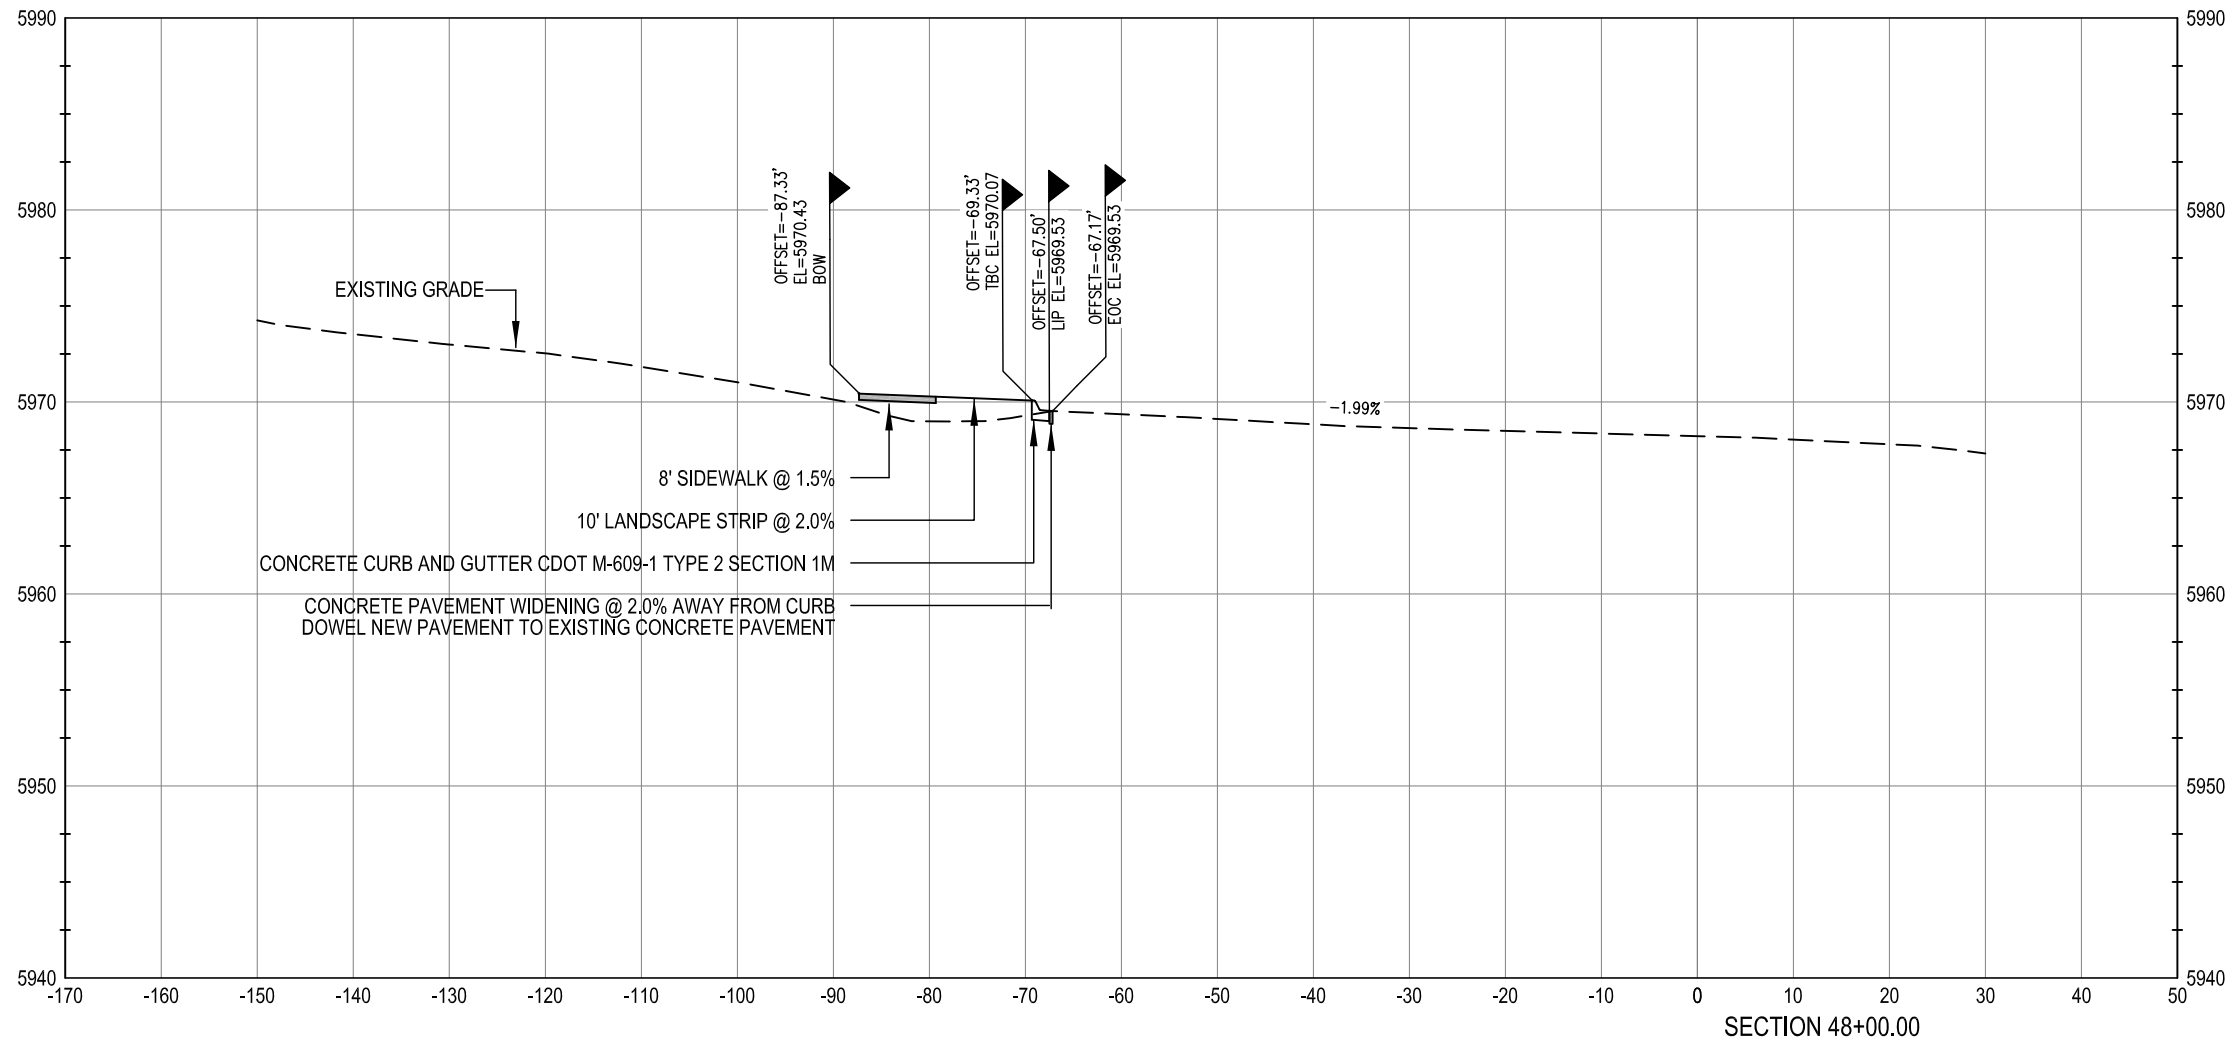

**WARNING**  
HIGH-PRESSURE PIPELINE(S)  
EXCAVATION AND / OR CONSTRUCTION PROHIBITED  
WITHOUT COMPLIANCE WITH STATE ONE-CALL, AND  
WITHOUT WRITTEN PERMISSION FROM  
MAGELLAN PIPELINE COMPANY.

**CALL UTILITY NOTIFICATION**  
**CENTER OF COLORADO**  
**1-800-922-1987**  
CALL 2-BUSINESS DAYS IN ADVANCE  
BEFORE YOU DIG, GRADE, OR EXCAVATE  
FOR THE MARKING OF UNDERGROUND  
MEMBER UTILITIES.

CAUTION: NOTICE TO CONTRACTOR THE CONTRACTOR IS SPECIFICALLY CAUTIONED THAT THE LOCATION AND/OR ELEVATION OF EXISTING UTILITIES AS SHOWN ON THESE PLANS IS BASED ON RECORDS OF THE VARIOUS UTILITY COMPANIES AND, WHERE POSSIBLE, MEASUREMENTS TAKEN IN THE FIELD. THE INFORMATION IS NOT TO BE RELIED ON AS BEING EXACT OR COMPLETE. THE CONTRACTOR MUST CALL THE LOCAL UTILITY LOCATION CENTER AT LEAST 48 HOURS BEFORE ANY EXCAVATION TO REQUEST EXACT FIELD LOCATIONS OF THE UTILITIES. IT SHALL BE THE RESPONSIBILITY OF THE CONTRACTOR TO RELOCATE ALL EXISTING UTILITIES WHICH CONFLICT WITH THE PROPOSED IMPROVEMENTS SHOWN ON THE PLANS.

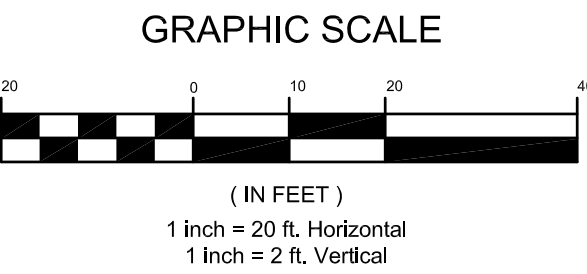

**BENCHMARK**  
BENCHMARK: DOUGLAS COUNTY SURVEY CONTROL MONUMENT TT15A - 3" DIAMETER DOUGLAS COUNTY GIS ALUMINUM CAP AT THE NE CORNER OF STROH ROAD AND SOUTH PARKER ROAD (US HIGHWAY 83)  
ELEVATION: 5970.79 FEET (NAVD 1988 DATUM)

THE TOWN OF PARKER REVIEW CONSTITUTES GENERAL COMPLIANCE WITH THE TOWN'S STANDARDS AND APPROVED VARIANCES, SUBJECT TO THESE PLANS BEING STAMPED, SIGNED, AND DATED BY THE PROFESSIONAL ENGINEER OF RECORD. REVIEW BY THE TOWN DOES NOT CONSTITUTE APPROVAL OF THE PLAN DESIGN OR ACCURACY AND CORRECTNESS OF ENGINEERING CALCULATIONS. ERRORS IN THE DESIGN OR CALCULATIONS REMAIN THE RESPONSIBILITY OF THE REGISTERED PROFESSIONAL ENGINEER WHOSE STAMP AND SIGNATURE ARE AFFIXED TO THIS DOCUMENT.

THIS REVIEW DOES NOT CONSTITUTE APPROVAL OF ANY PRIVATE ON-SITE IMPROVEMENTS WHICH MAY BE SHOWN. CONSTRUCTION CANNOT COMMENCE UNTIL ALL REQUIRED DRAINAGE/TRAFFIC REPORT(S), FINAL DEVELOPMENT PLAN(S), SPECIAL REVIEW(S), GRADING PERMIT, AND/OR OTHER PERMITS ARE COMPLETE, APPROVED AND ON FILE WITH THE TOWN OF PARKER

TOWN OF PARKER, DIRECTOR OF ENGINEERING DATE

## PARKER ROAD CROSS SECTIONS

design by: JWD  
approved by: JWD  
project no.: 2015-015

date: 10/01/17

SHEET

**C5.23**






PARKER POINTE  
LOTS 1 THRU 15 AND TRACTS A AND B, PARKER POINTE FILING NO. 1  
SOUTHEAST CORNER PARKER ROAD AND STROH ROAD  
PARKER, COLORADO

PREPARED UNDER THE DIRECT  
SUPERVISION OF  
JERRY W. DAVIDSON, P.E.  
COLORADO REG # 30226  
FOR AND ON BEHALF OF  
PERCEPTION DESIGN GROUP, INC.

| NO.      | DATE              | DESCRIPTION | REVISIONS |
|----------|-------------------|-------------|-----------|
| 08/31/18 | FOURTH SUBMITTAL  |             |           |
| 05/25/18 | THIRD SUBMITTAL   |             |           |
| 03/19/18 | PWSD SUBMITTAL    |             |           |
| 02/28/18 | SECOND SUBMITTAL  |             |           |
| 10/24/17 | INITIAL SUBMITTAL |             |           |




I:\PDG-NAS\PUBLIC\PROJECTS\2015-015 PARKER AND STROH.DWG\2015-015 CDS - ROAD PLANS.DWG 8/31/2018 10:36 AM

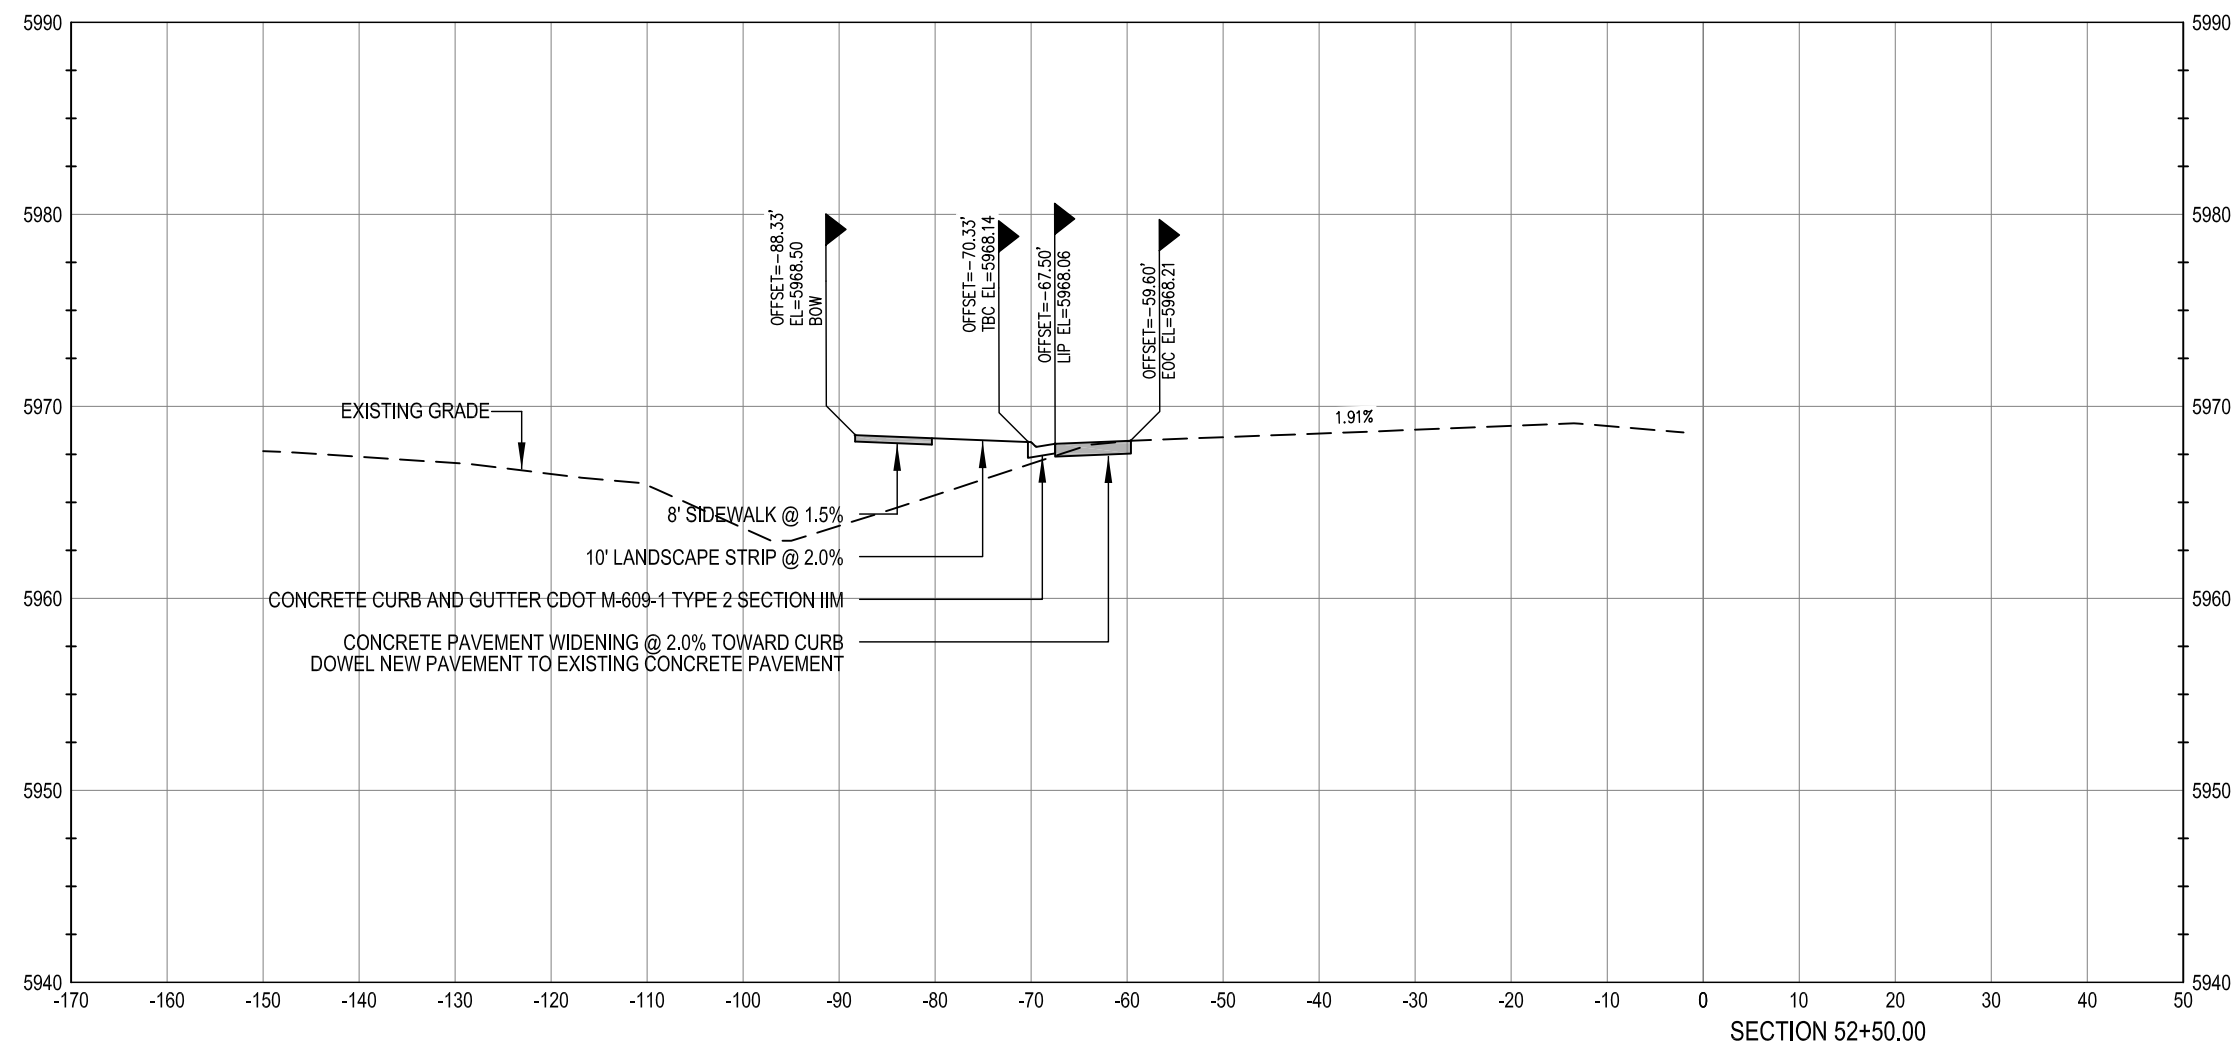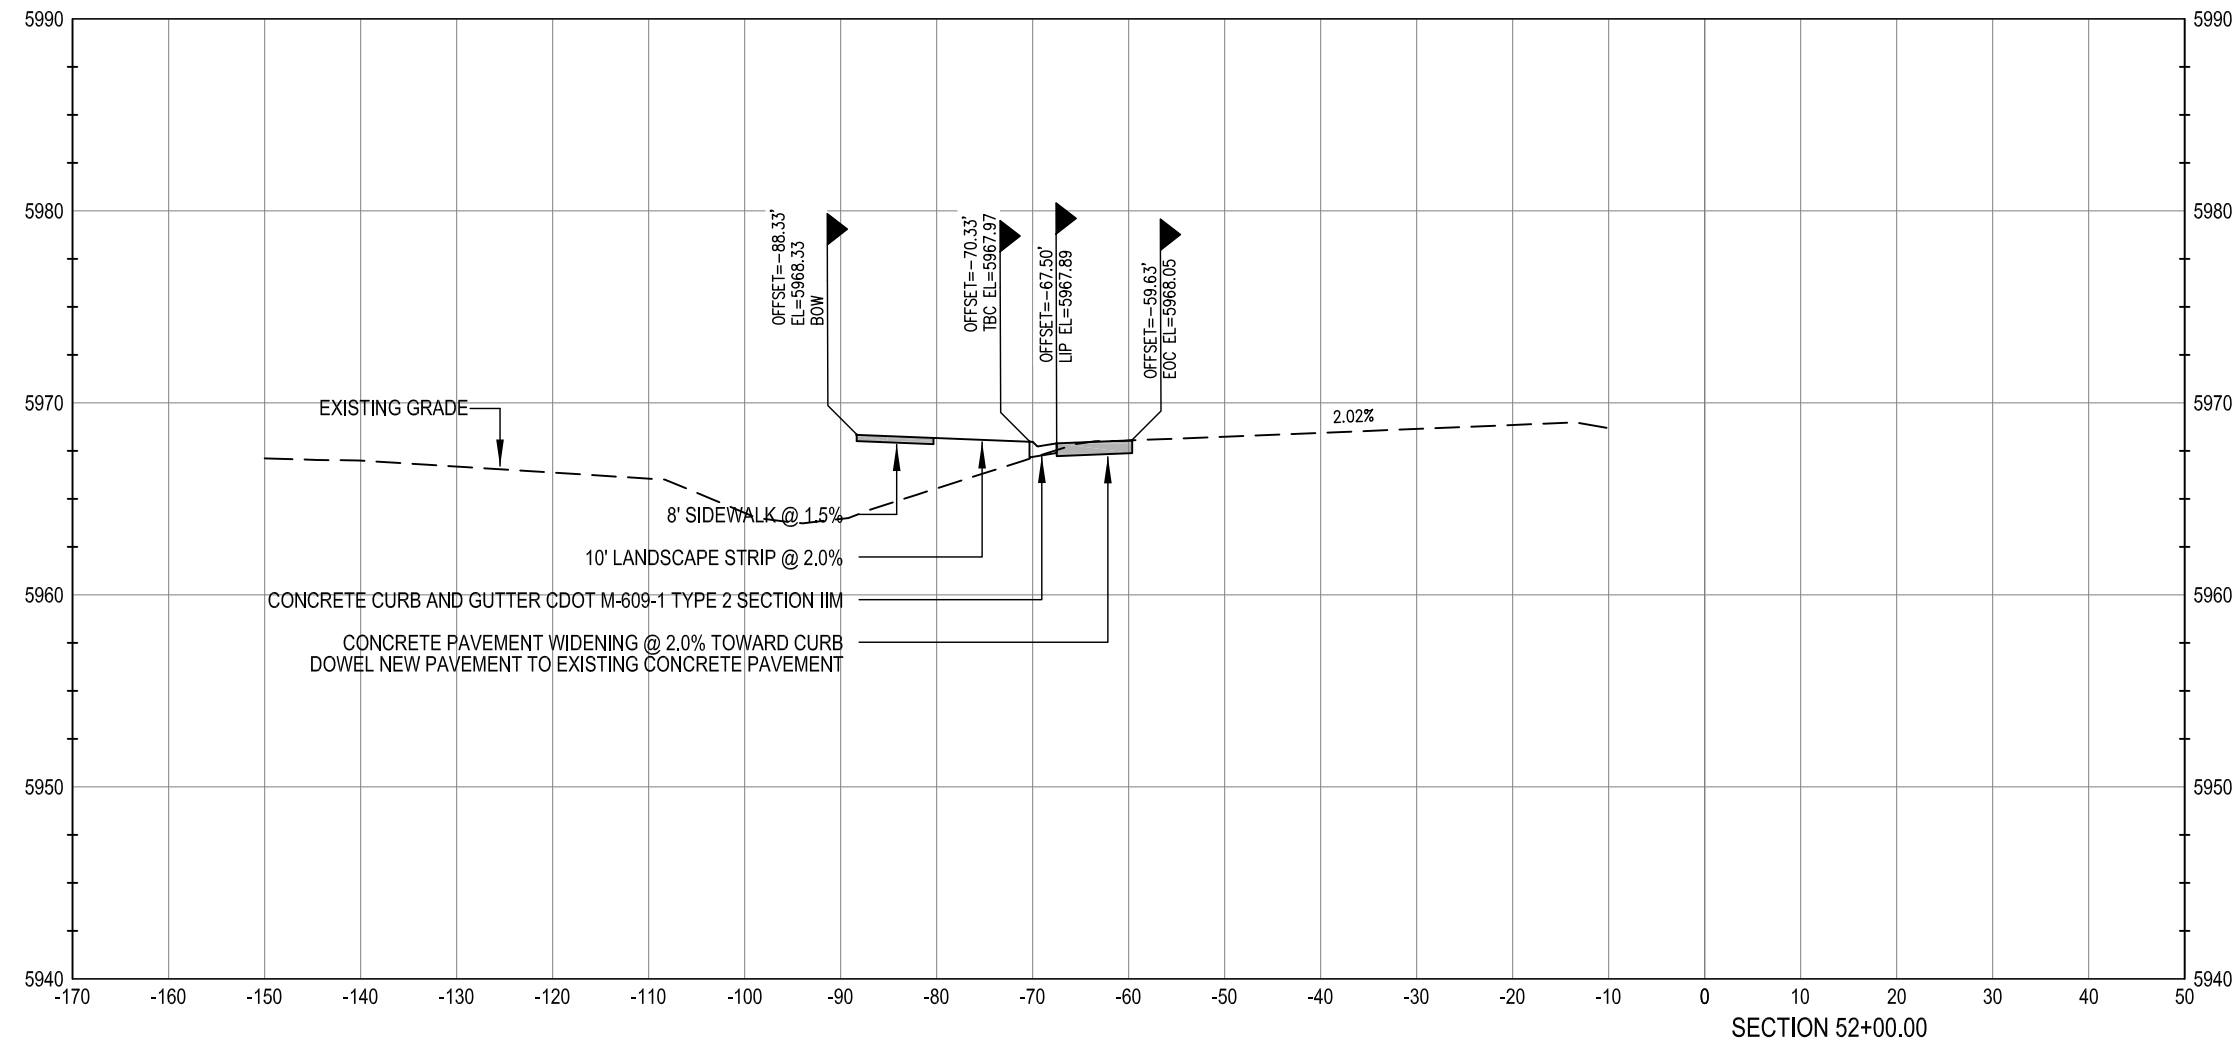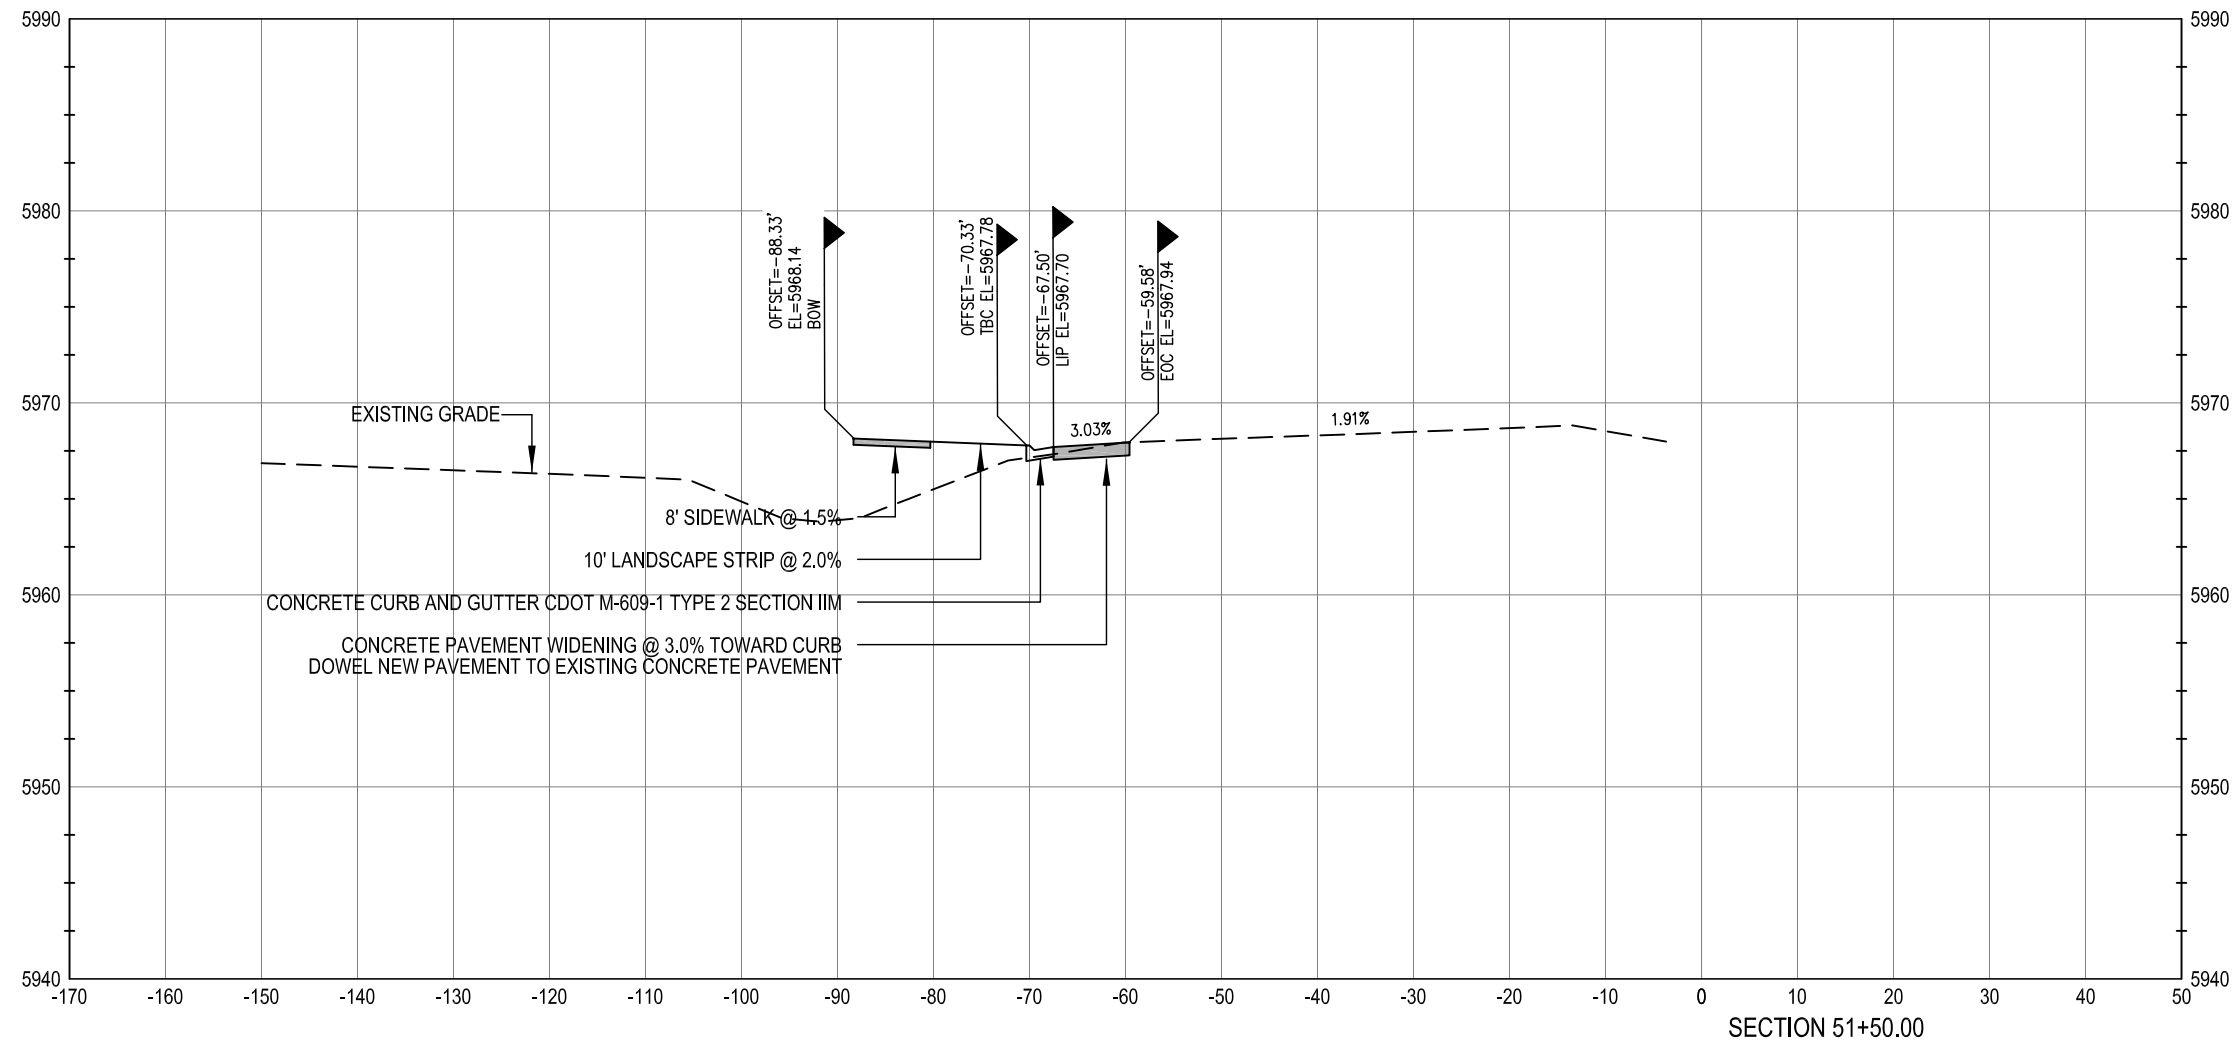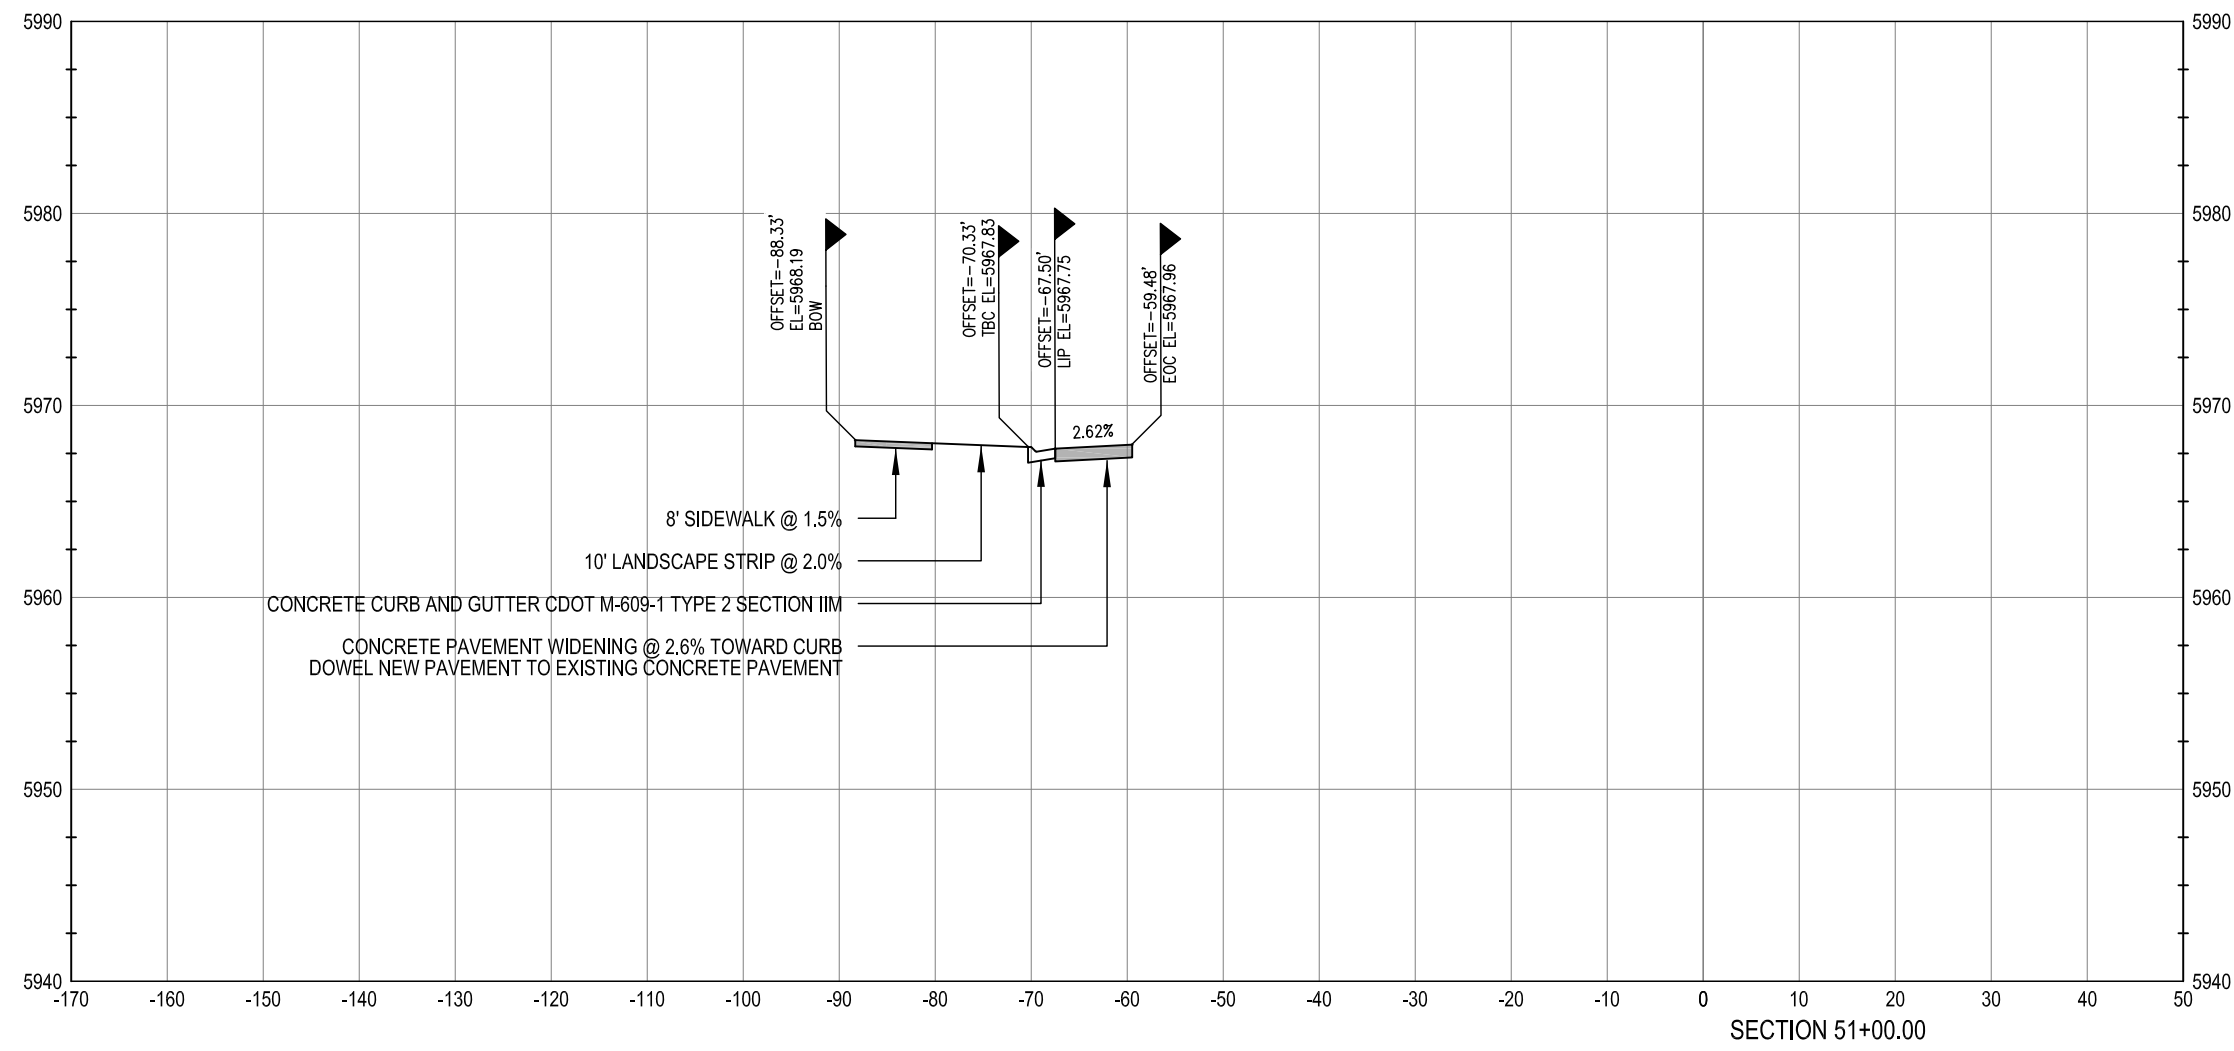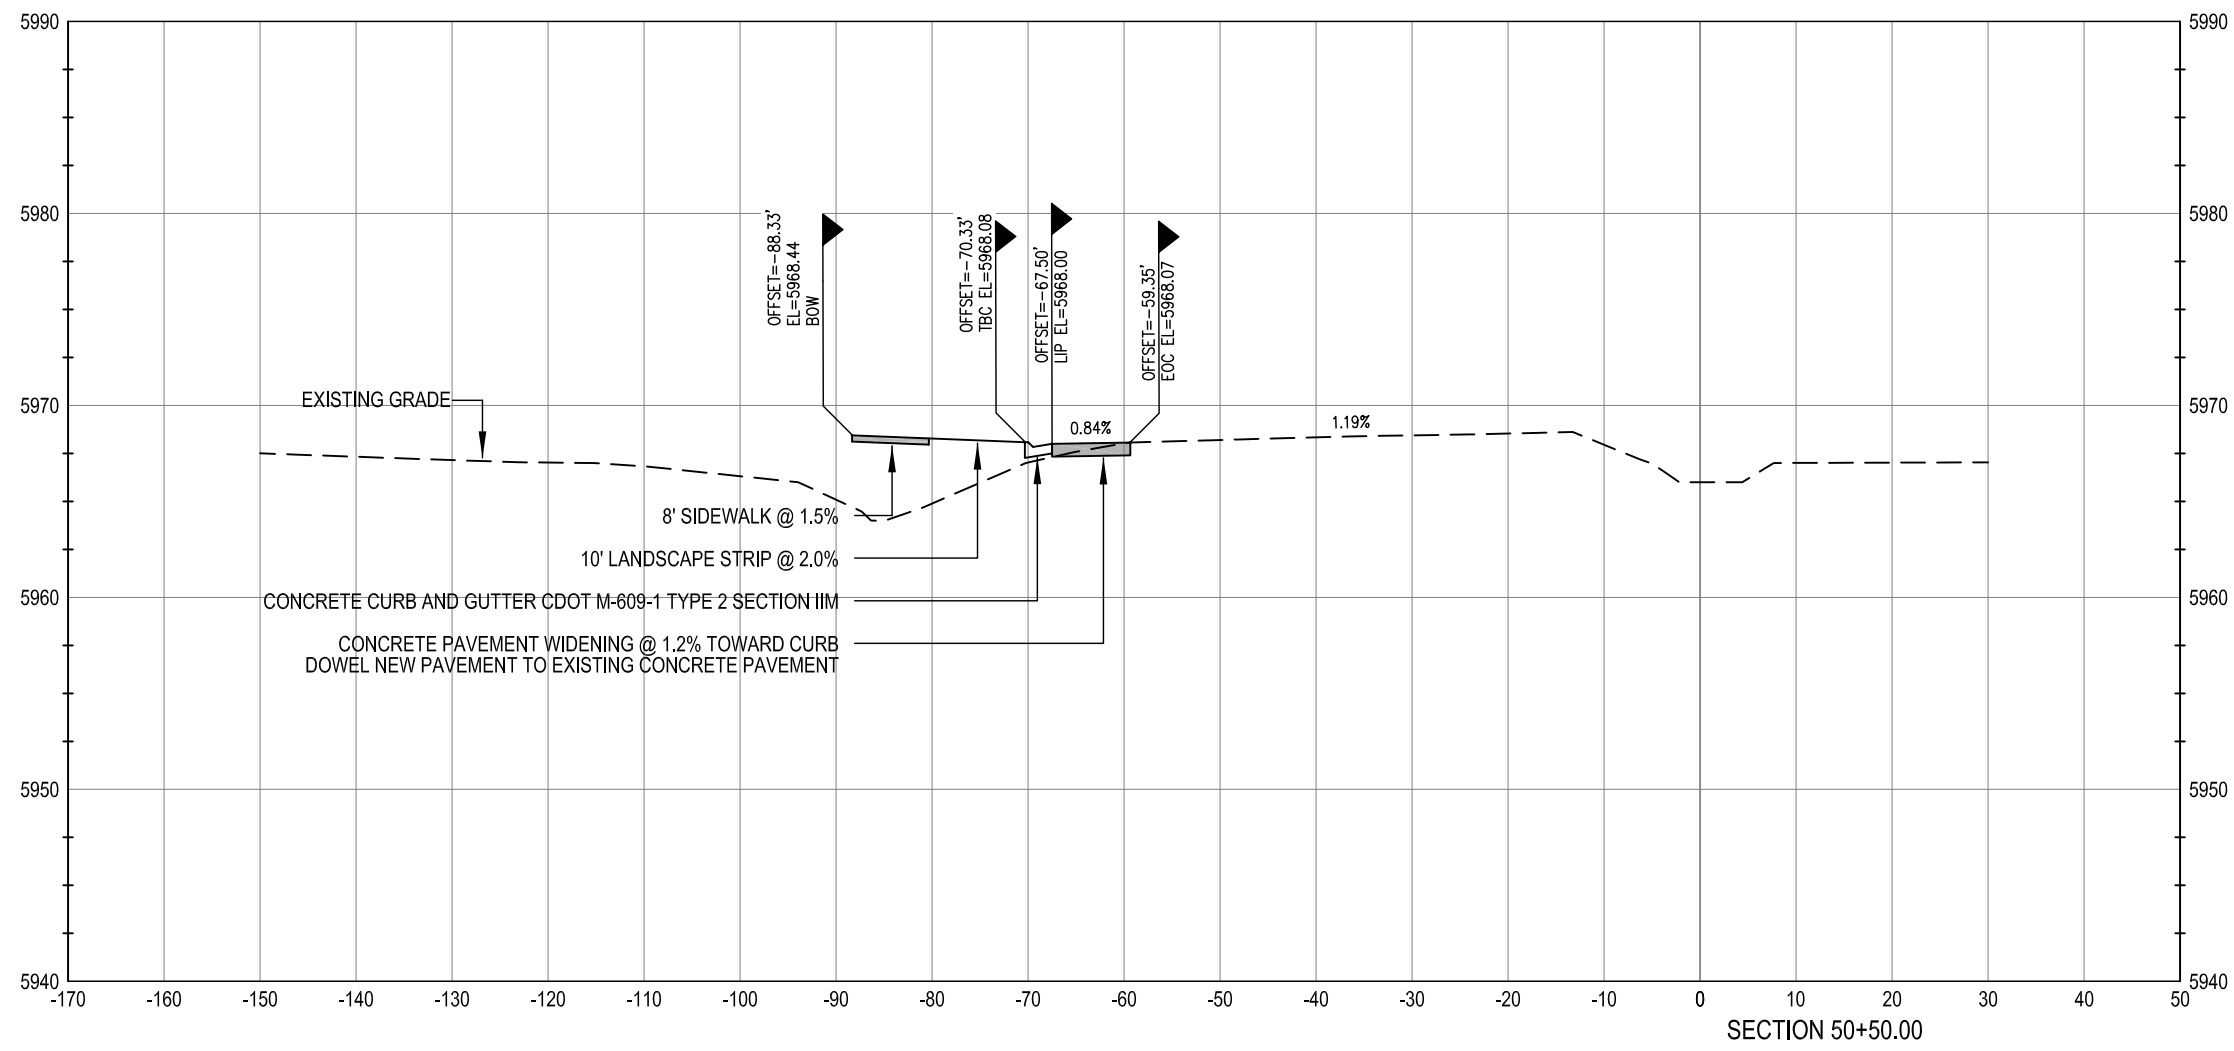

**WARNING**  
HIGH-PRESSURE PIPELINE(S)  
EXCAVATION AND / OR CONSTRUCTION PROHIBITED  
WITHOUT COMPLIANCE WITH STATE ONE-CALL, AND  
WITHOUT WRITTEN PERMISSION FROM  
MAGELLAN PIPELINE COMPANY.

**CALL UTILITY NOTIFICATION**  
**CENTER OF COLORADO**  
**1-800-922-1987**  
CALL 2-BUSINESS DAYS IN ADVANCE  
BEFORE YOU DIG, GRADE, OR EXCAVATE  
FOR THE MARKING OF UNDERGROUND  
MEMBER UTILITIES.

CAUTION: NOTICE TO CONTRACTOR THE CONTRACTOR IS SPECIFICALLY CAUTIONED THAT THE LOCATION AND/OR ELEVATION OF EXISTING UTILITIES AS SHOWN ON THESE PLANS IS BASED ON RECORDS OF THE VARIOUS UTILITY COMPANIES AND, WHERE POSSIBLE, MEASUREMENTS TAKEN IN THE FIELD. THE INFORMATION IS NOT TO BE RELIED ON AS BEING EXACT OR COMPLETE. THE CONTRACTOR MUST CALL THE LOCAL UTILITY LOCATION CENTER AT LEAST 48 HOURS BEFORE ANY EXCAVATION TO REQUEST EXACT FIELD LOCATIONS OF THE UTILITIES. IT SHALL BE THE RESPONSIBILITY OF THE CONTRACTOR TO RELOCATE ALL EXISTING UTILITIES WHICH CONFLICT WITH THE PROPOSED IMPROVEMENTS SHOWN ON THE PLANS.

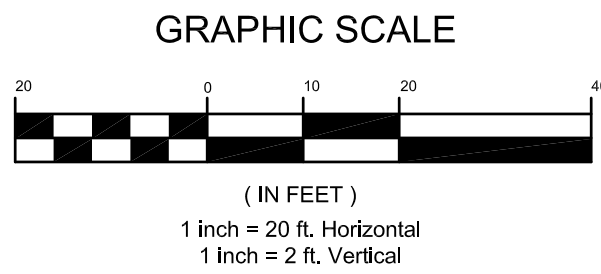

**BENCHMARK**  
BENCHMARK: DOUGLAS COUNTY SURVEY CONTROL MONUMENT TT15A - 3" DIAMETER DOUGLAS COUNTY GIS ALUMINUM CAP AT THE NE CORNER OF STROH ROAD AND SOUTH PARKER ROAD (US HIGHWAY 83)  
ELEVATION: 5970.79 FEET (NAVD 1988 DATUM)

THE TOWN OF PARKER REVIEW CONSTITUTES GENERAL COMPLIANCE WITH THE TOWN'S STANDARDS AND APPROVED VARIANCES, SUBJECT TO THESE PLANS BEING STAMPED, SIGNED, AND DATED BY THE PROFESSIONAL ENGINEER OF RECORD. REVIEW BY THE TOWN DOES NOT CONSTITUTE APPROVAL OF THE PLAN DESIGN OR ACCURACY AND CORRECTNESS OF ENGINEERING CALCULATIONS. ERRORS IN THE DESIGN OR CALCULATIONS REMAIN THE RESPONSIBILITY OF THE REGISTERED PROFESSIONAL ENGINEER WHOSE STAMP AND SIGNATURE ARE AFFIXED TO THIS DOCUMENT.

THIS REVIEW DOES NOT CONSTITUTE APPROVAL OF ANY PRIVATE ON-SITE IMPROVEMENTS WHICH MAY BE SHOWN. CONSTRUCTION CANNOT COMMENCE UNTIL ALL REQUIRED DRAINAGE/TRAFFIC REPORT(S), FINAL DEVELOPMENT PLAN(S), SPECIAL REVIEW(S), GRADING PERMIT, AND/OR OTHER PERMITS ARE COMPLETE, APPROVED AND ON FILE WITH THE TOWN OF PARKER

TOWN OF PARKER, DIRECTOR OF ENGINEERING DATE

## PARKER ROAD CROSS SECTIONS

PARKER POINTE  
LOTS 1 THRU 15 AND TRACTS A AND B, PARKER POINTE FILING NO. 1  
SOUTHEAST CORNER PARKER ROAD AND STROH ROAD  
PARKER, COLORADO

design by: JWD  
approved by: JWD  
project no.: 2015-015

date: 10/01/17

SHEET






**C5.24**

PREPARED UNDER THE DIRECT  
SUPERVISION OF  
JERRY W. DAVIDSON, P.E.  
COLORADO REG # 30226  
FOR AND ON BEHALF OF  
PERCEPTION DESIGN GROUP, INC.

| NO.      | DATE | DESCRIPTION       | REVISIONS |
|----------|------|-------------------|-----------|
| 08/31/18 |      | FOURTH SUBMITTAL  |           |
| 05/25/18 |      | THIRD SUBMITTAL   |           |
| 03/19/18 |      | PWSD SUBMITTAL    |           |
| 02/28/18 |      | SECOND SUBMITTAL  |           |
| 10/24/17 |      | INITIAL SUBMITTAL |           |




I:\PDG-NAS\PUBLIC\PROJECTS\2015-015 PARKER AND STROH.DWG\2015-015 CDS - ROAD PLANS.DWG 8/31/2018 10:36 AM

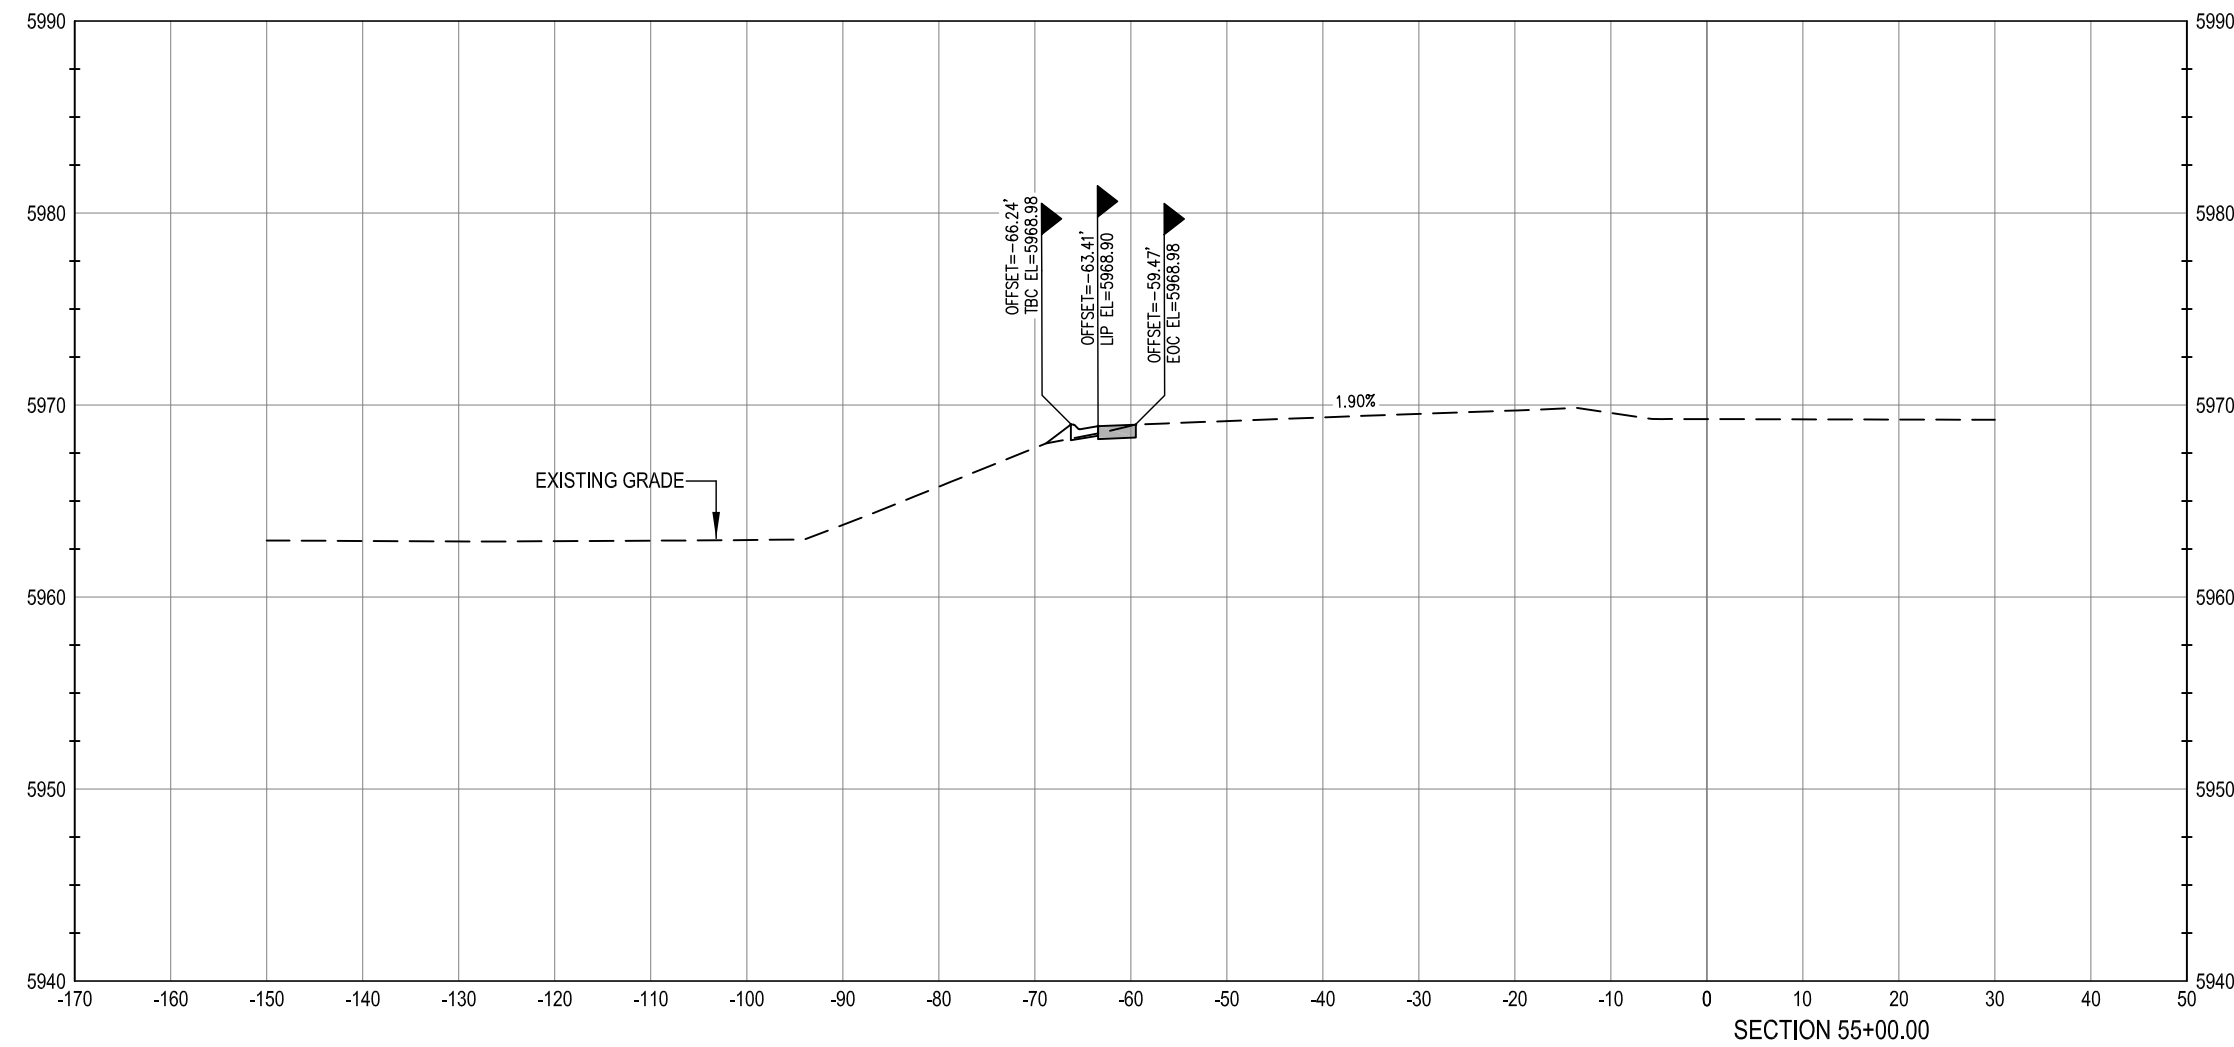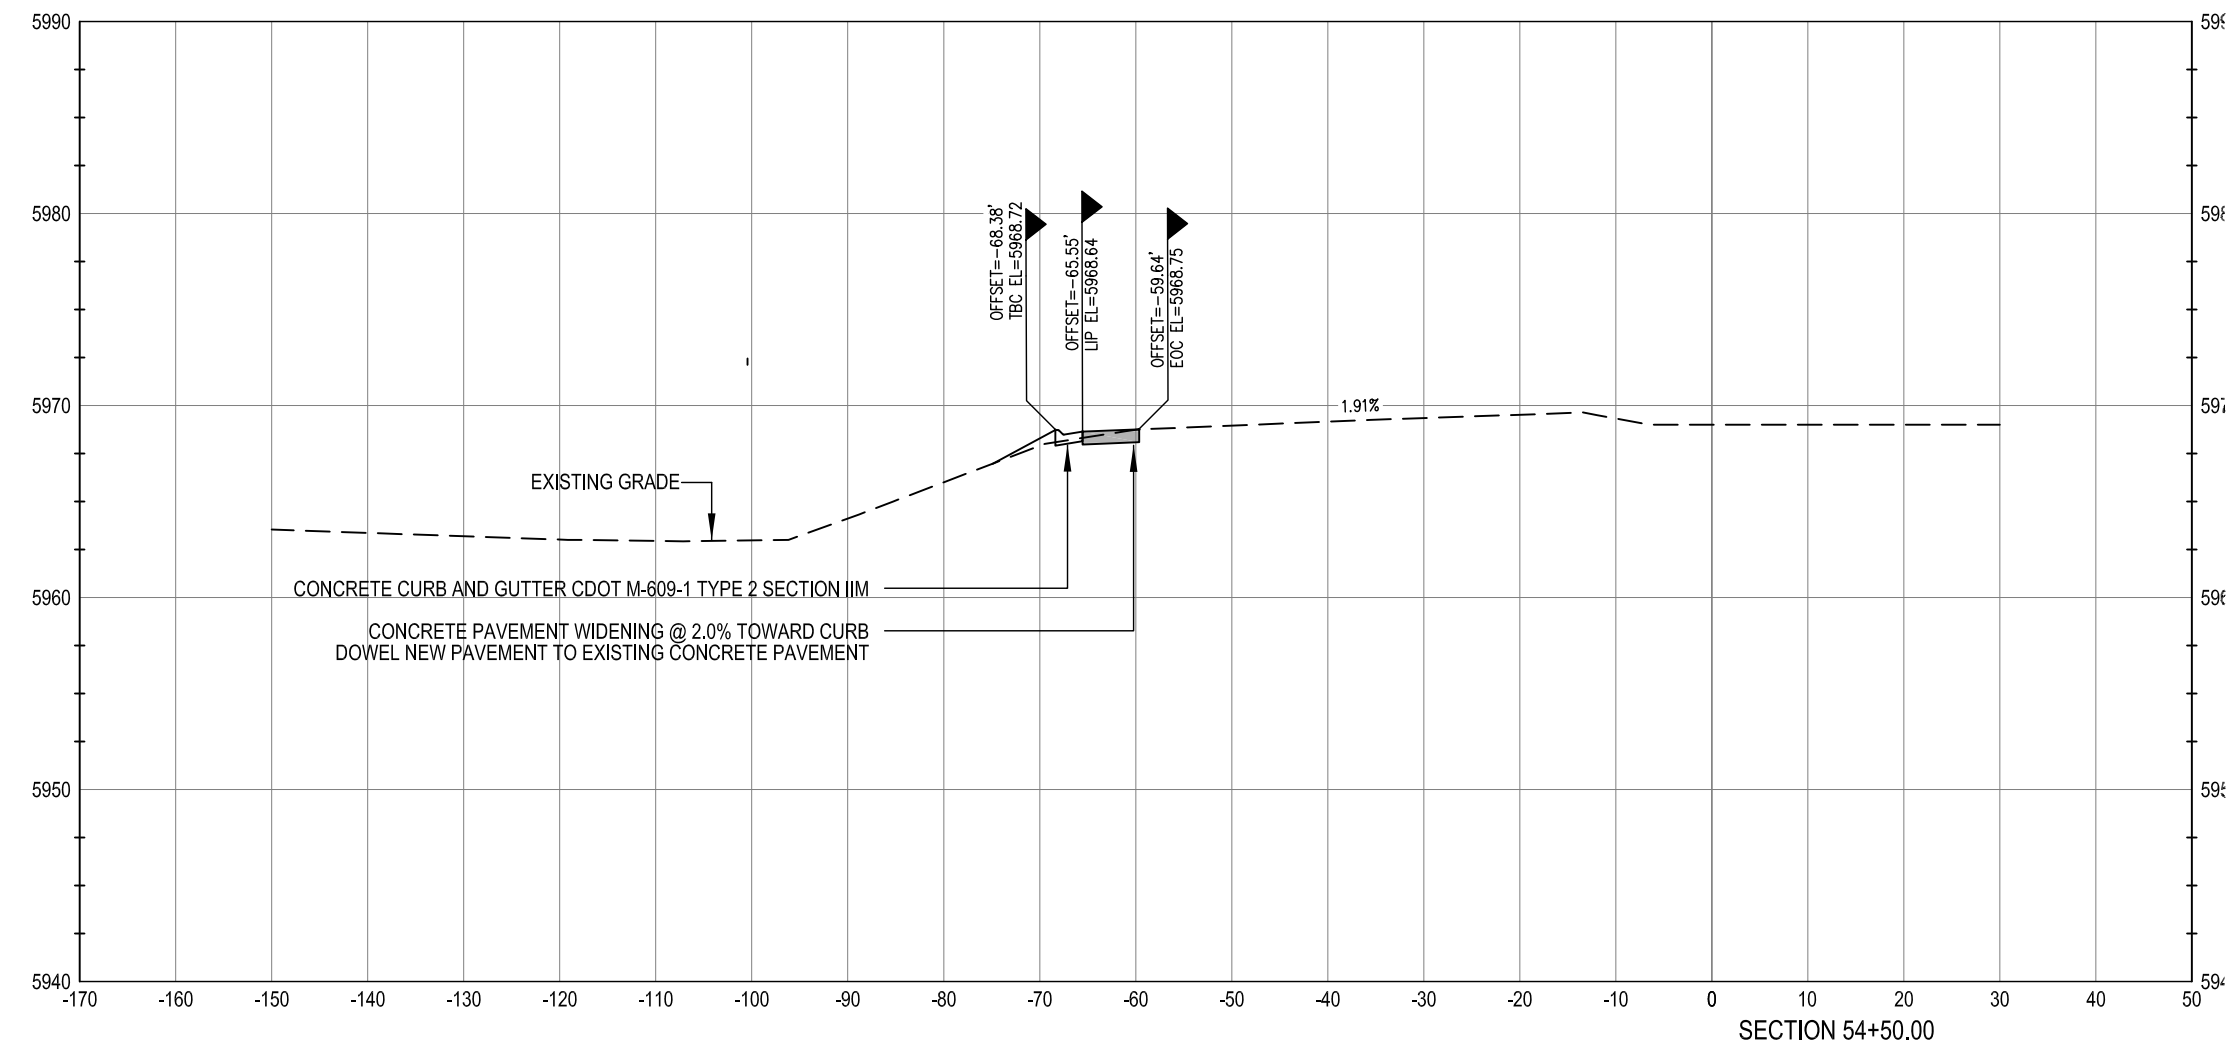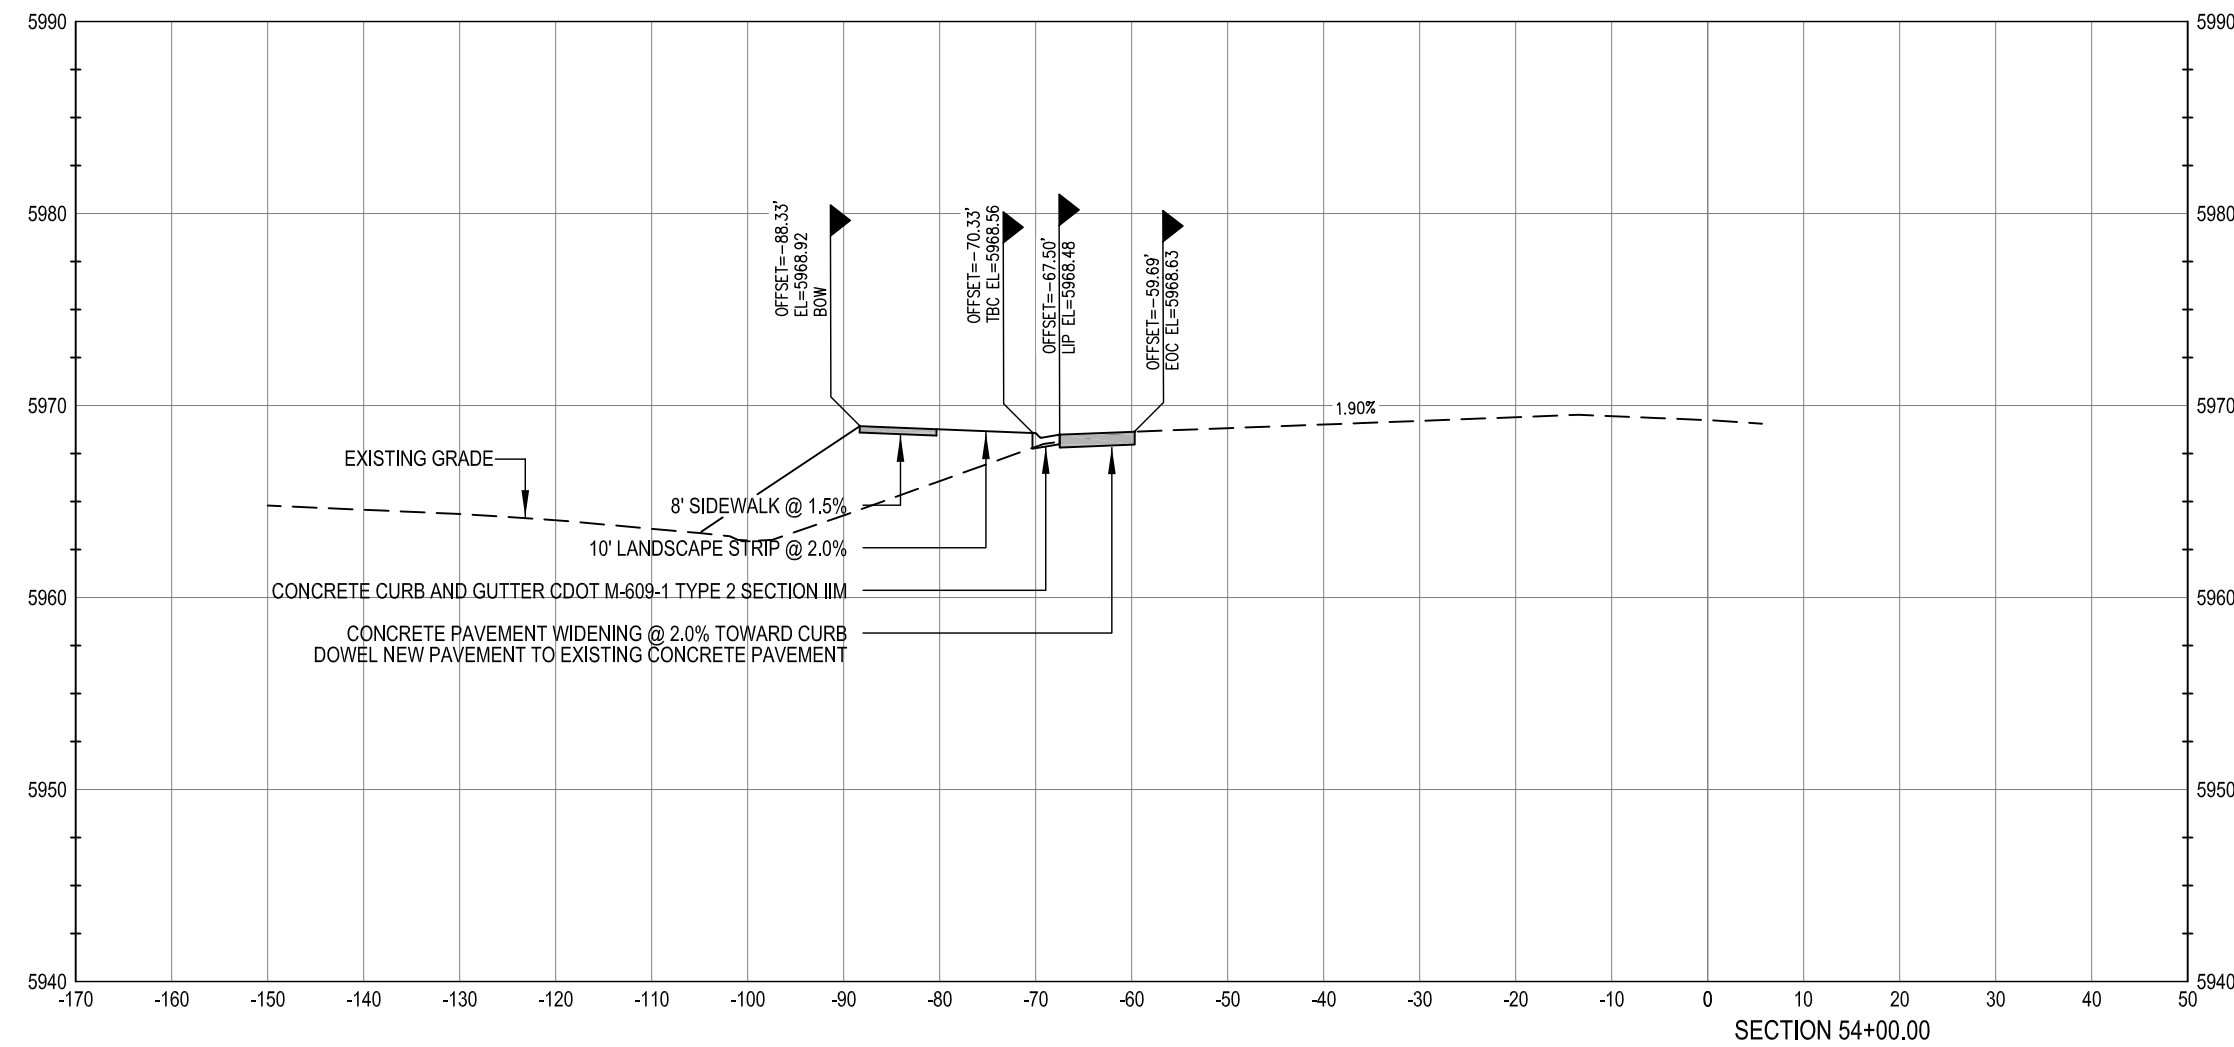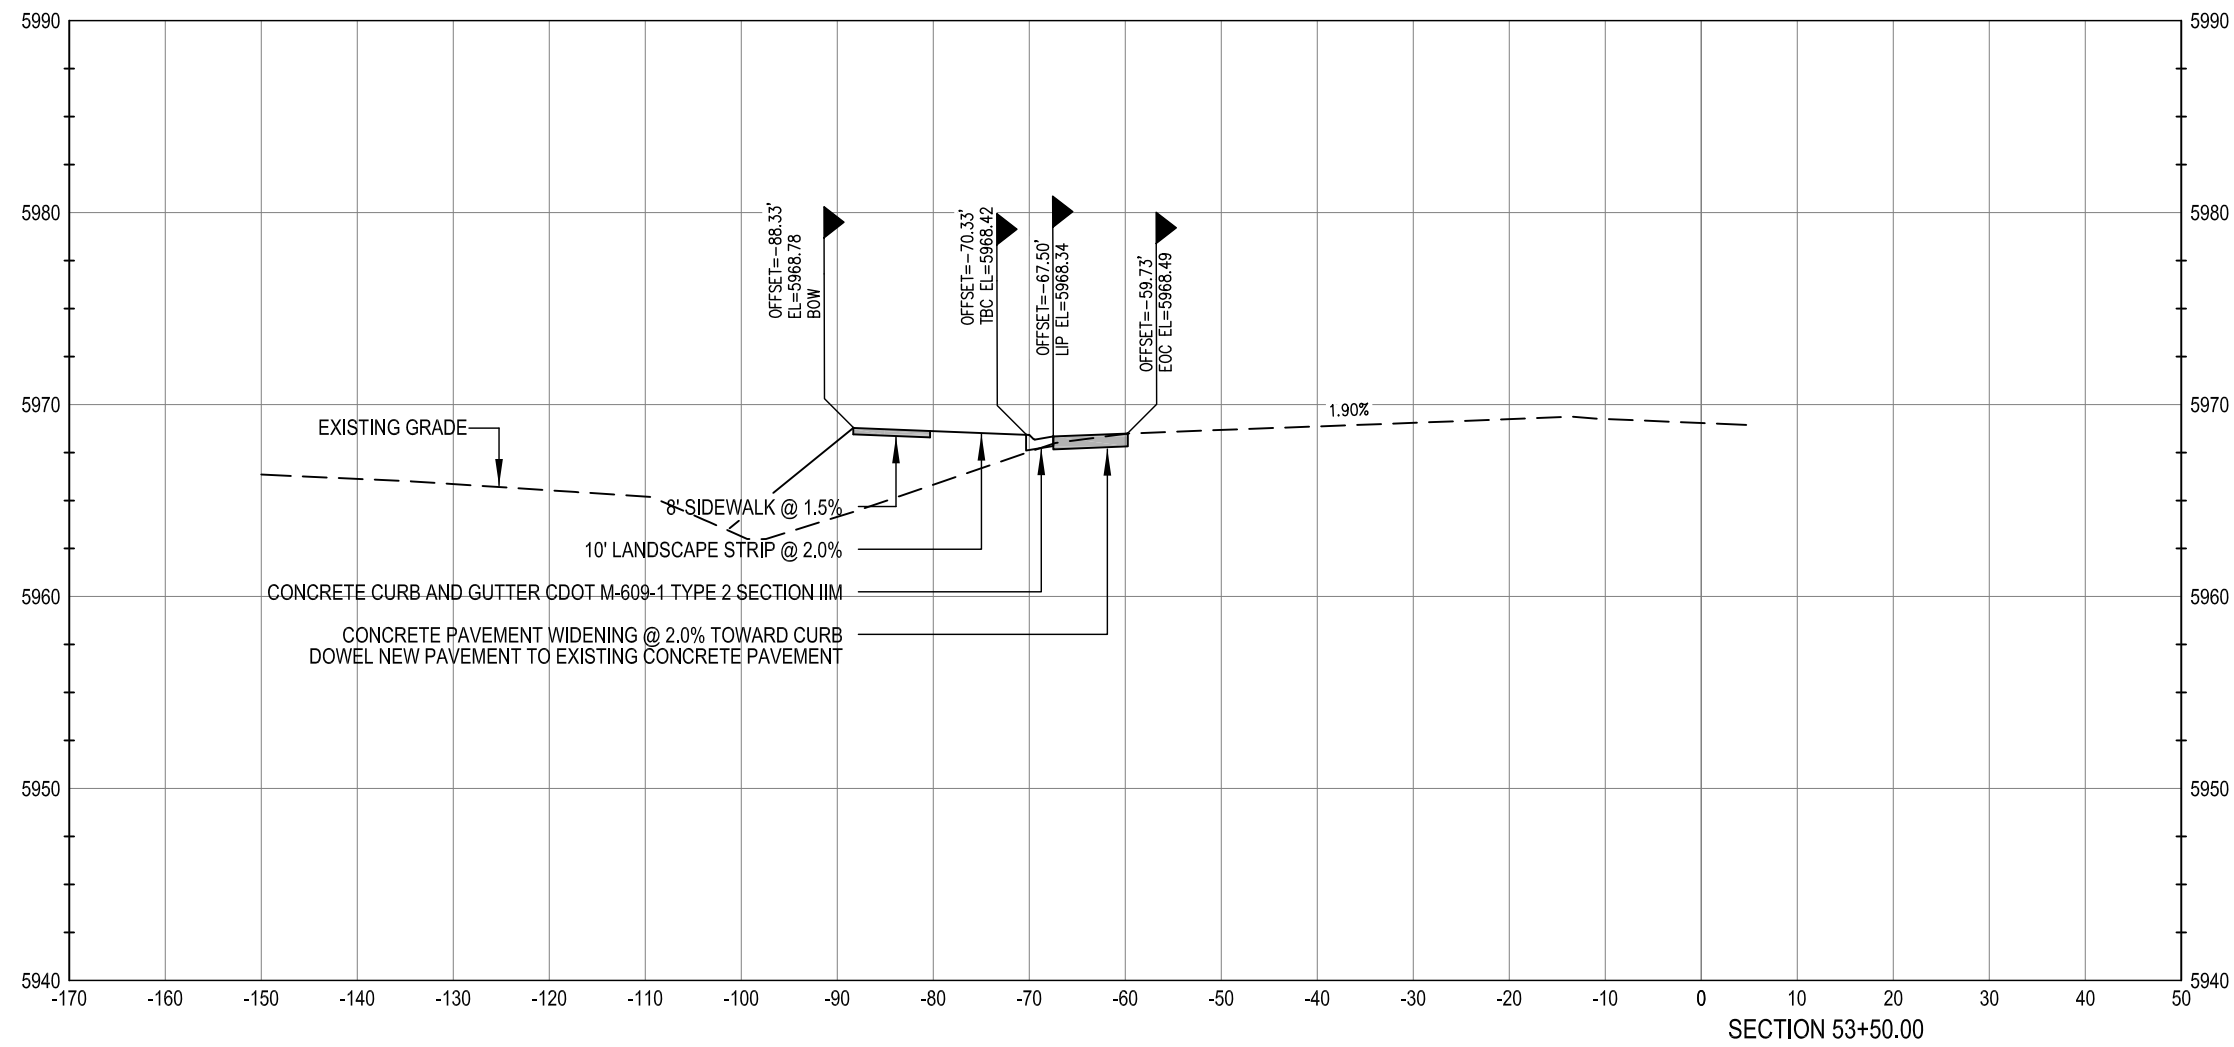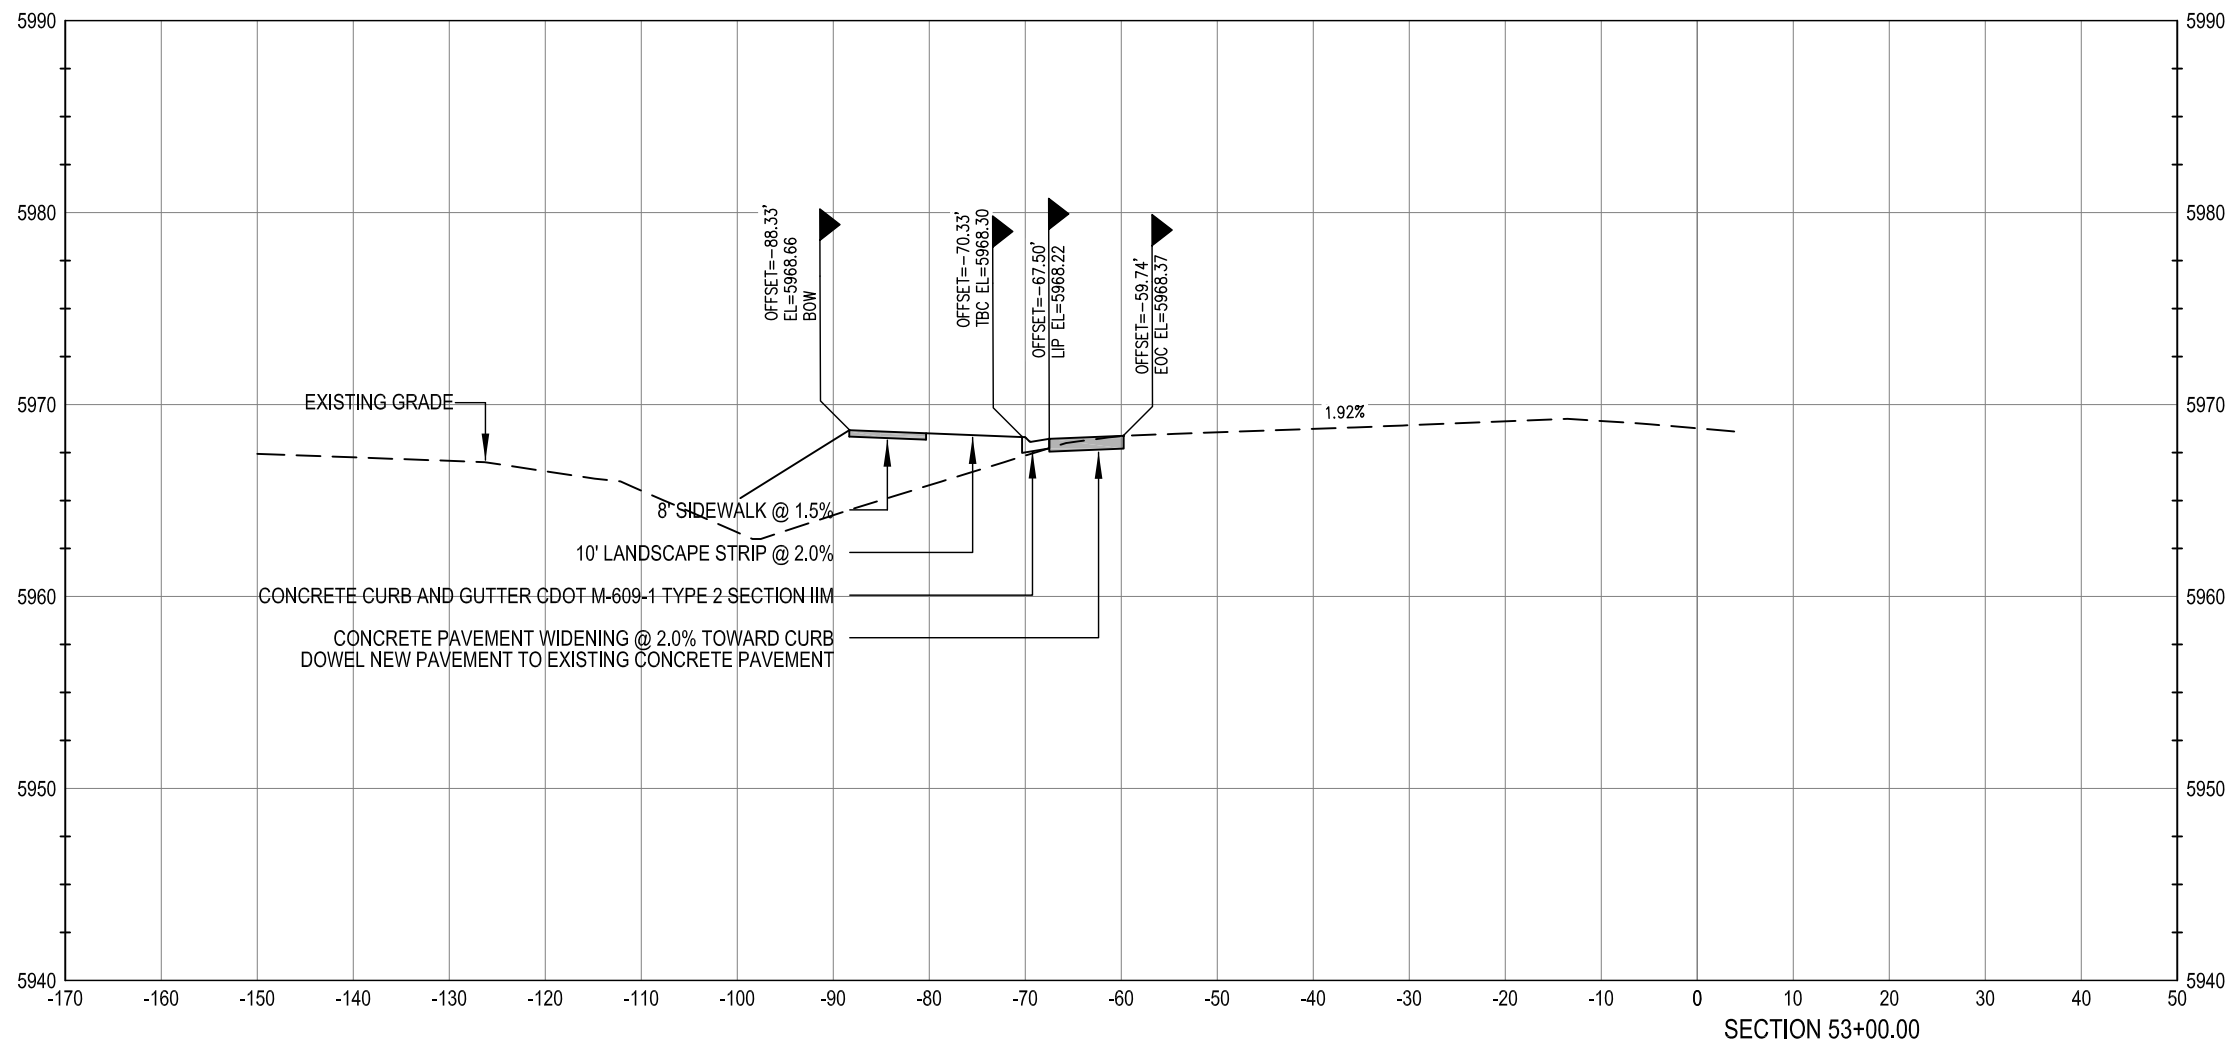

**WARNING**  
HIGH-PRESSURE PIPELINE(S)  
EXCAVATION AND / OR CONSTRUCTION PROHIBITED  
WITHOUT COMPLIANCE WITH STATE ONE-CALL, AND  
WITHOUT WRITTEN PERMISSION FROM  
MAGELLAN PIPELINE COMPANY.

**CALL UTILITY NOTIFICATION**  
**CENTER OF COLORADO**  
**1-800-922-1987**  
CALL 2-BUSINESS DAYS IN ADVANCE  
BEFORE YOU DIG, GRADE, OR EXCAVATE  
FOR THE MARKING OF UNDERGROUND  
MEMBER UTILITIES.

CAUTION: NOTICE TO CONTRACTOR THE CONTRACTOR IS SPECIFICALLY CAUTIONED THAT THE LOCATION AND/OR ELEVATION OF EXISTING UTILITIES AS SHOWN ON THESE PLANS IS BASED ON RECORDS OF THE VARIOUS UTILITY COMPANIES AND, WHERE POSSIBLE, MEASUREMENTS TAKEN IN THE FIELD. THE INFORMATION IS NOT TO BE RELIED ON AS BEING EXACT OR COMPLETE. THE CONTRACTOR MUST CALL THE LOCAL UTILITY LOCATION CENTER AT LEAST 48 HOURS BEFORE ANY EXCAVATION TO REQUEST EXACT FIELD LOCATIONS OF THE UTILITIES. IT SHALL BE THE RESPONSIBILITY OF THE CONTRACTOR TO RELOCATE ALL EXISTING UTILITIES WHICH CONFLICT WITH THE PROPOSED IMPROVEMENTS SHOWN ON THE PLANS.

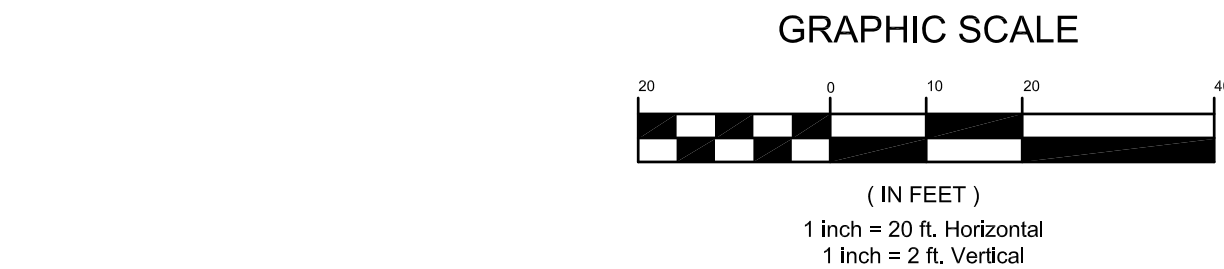

**BENCHMARK**  
BENCHMARK: DOUGLAS COUNTY SURVEY CONTROL MONUMENT TT15A - 3" DIAMETER DOUGLAS COUNTY GIS ALUMINUM CAP AT THE NE CORNER OF STROH ROAD AND SOUTH PARKER ROAD (US HIGHWAY 83)  
ELEVATION: 5970.79 FEET (NAVD 1988 DATUM)

THE TOWN OF PARKER REVIEW CONSTITUTES GENERAL COMPLIANCE WITH THE TOWN'S STANDARDS AND APPROVED VARIANCES, SUBJECT TO THESE PLANS BEING STAMPED, SIGNED, AND DATED BY THE PROFESSIONAL ENGINEER OF RECORD, REVIEW BY THE TOWN DOES NOT CONSTITUTE APPROVAL OF THE PLAN DESIGN OR ACCURACY AND CORRECTNESS OF ENGINEERING CALCULATIONS. ERRORS IN THE DESIGN OR CALCULATIONS REMAIN THE RESPONSIBILITY OF THE REGISTERED PROFESSIONAL ENGINEER WHOSE STAMP AND SIGNATURE ARE AFFIXED TO THIS DOCUMENT.

THIS REVIEW DOES NOT CONSTITUTE APPROVAL OF ANY PRIVATE ON-SITE IMPROVEMENTS WHICH MAY BE SHOWN. CONSTRUCTION CANNOT COMMENCE UNTIL ALL REQUIRED DRAINAGE/TRAFFIC REPORT(S), FINAL DEVELOPMENT PLAN(S), SPECIAL REVIEW(S), GRADING PERMIT, AND/OR OTHER PERMITS ARE COMPLETE, APPROVED AND ON FILE WITH THE TOWN OF PARKER

TOWN OF PARKER, DIRECTOR OF ENGINEERING  
DATE

## PARKER ROAD CROSS SECTIONS

design by: JWD  
approved by: JWD  
project no.: 2015-015

date: 10/01/17

SHEET

C5.25

PARKER POINTE  
LOTS 1 THRU 15 AND TRACTS A AND B, PARKER POINTE FILING NO. 1  
SOUTHEAST CORNER PARKER ROAD AND STROH ROAD  
PARKER, COLORADO

PREPARED UNDER THE DIRECT  
SUPERVISION OF  
JERRY W. DAVIDSON, P.E.  
COLORADO REG # 30226  
FOR AND ON BEHALF OF  
PERCEPTION DESIGN GROUP, INC.

| DATE     | DESCRIPTION       | REVISIONS |
|----------|-------------------|-----------|
| 08/31/18 | FOURTH SUBMITTAL  |           |
| 05/25/18 | THIRD SUBMITTAL   |           |
| 03/19/18 | PWSD SUBMITTAL    |           |
| 02/28/18 | SECOND SUBMITTAL  |           |
| 10/24/17 | INITIAL SUBMITTAL |           |










[illegible]



I:\PDG-NAS\PUBLIC\PROJECTS\2015-015 PARKER AND STROH.DWG\2015-015 CDS - COVER AND DETAILS.DWG 8/31/2018 11:39 AM

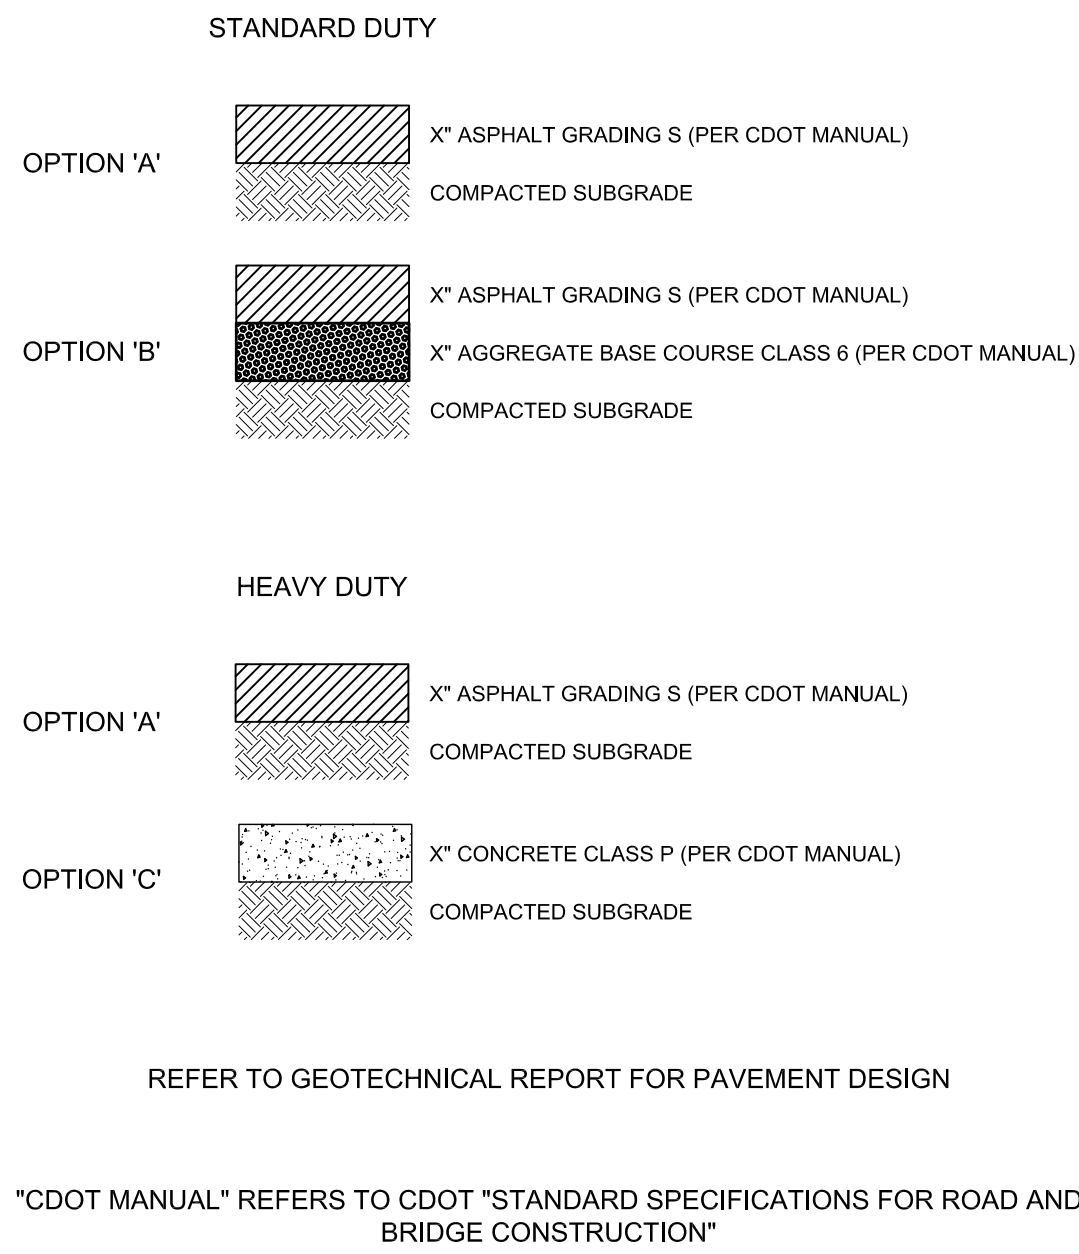



PAVEMENT SECTIONS  
NOT TO SCALE

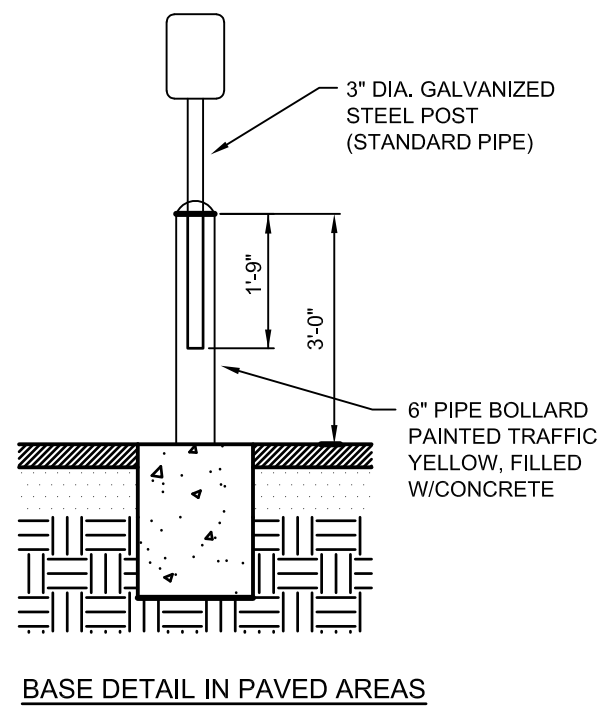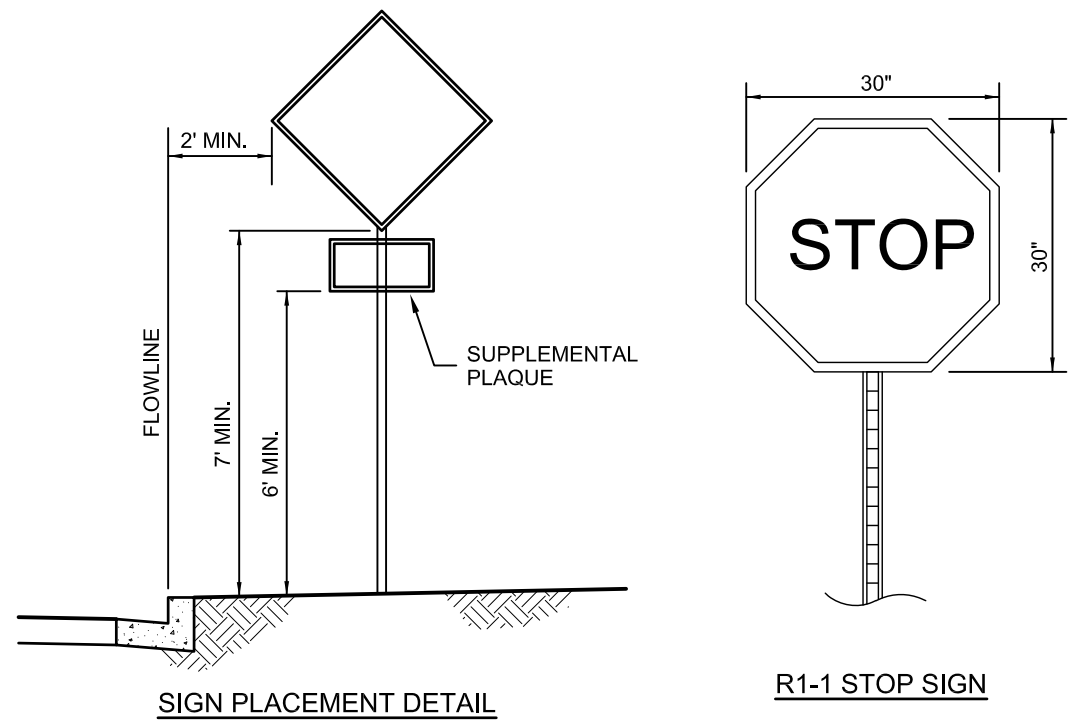

PROVIDE TRAFFIC CONTROL SIGNS COMPLYING WITH U.S. DEPARTMENT OF TRANSPORTATION, FEDERAL HIGHWAY ADMINISTRATION'S MANUAL "UNIFORM TRAFFIC CONTROL DEVICES", AND LOCAL CODES.

SITE SIGNAGE DETAILS  
NOT TO SCALE

1. SIGNS SHALL BE ON EXTRUDED ALUMINUM BLANKS.
2. SIGN POSTS IN LANDSCAPE AREAS SHALL BE 12 GAUGE NEXUS-SQUARE TUBE STEEL. FINISH TO BE HOT DIPPED GALVANIZED (ASTM A-653 G90). SIZE OF POST TO BE NOMINAL 2" x 2".
3. SIGN MOUNTING HARDWARE TO BE ZINC OR CADMIUM PLATED.
4. SIGN SHEETING SHALL BE HIGH INTENSITY PRISMATIC
5. MOUNTING HEIGHTS AND LOCATIONS TO BE PER MUTCD GUIDELINES OR AS DIRECTED BY THE TOWN

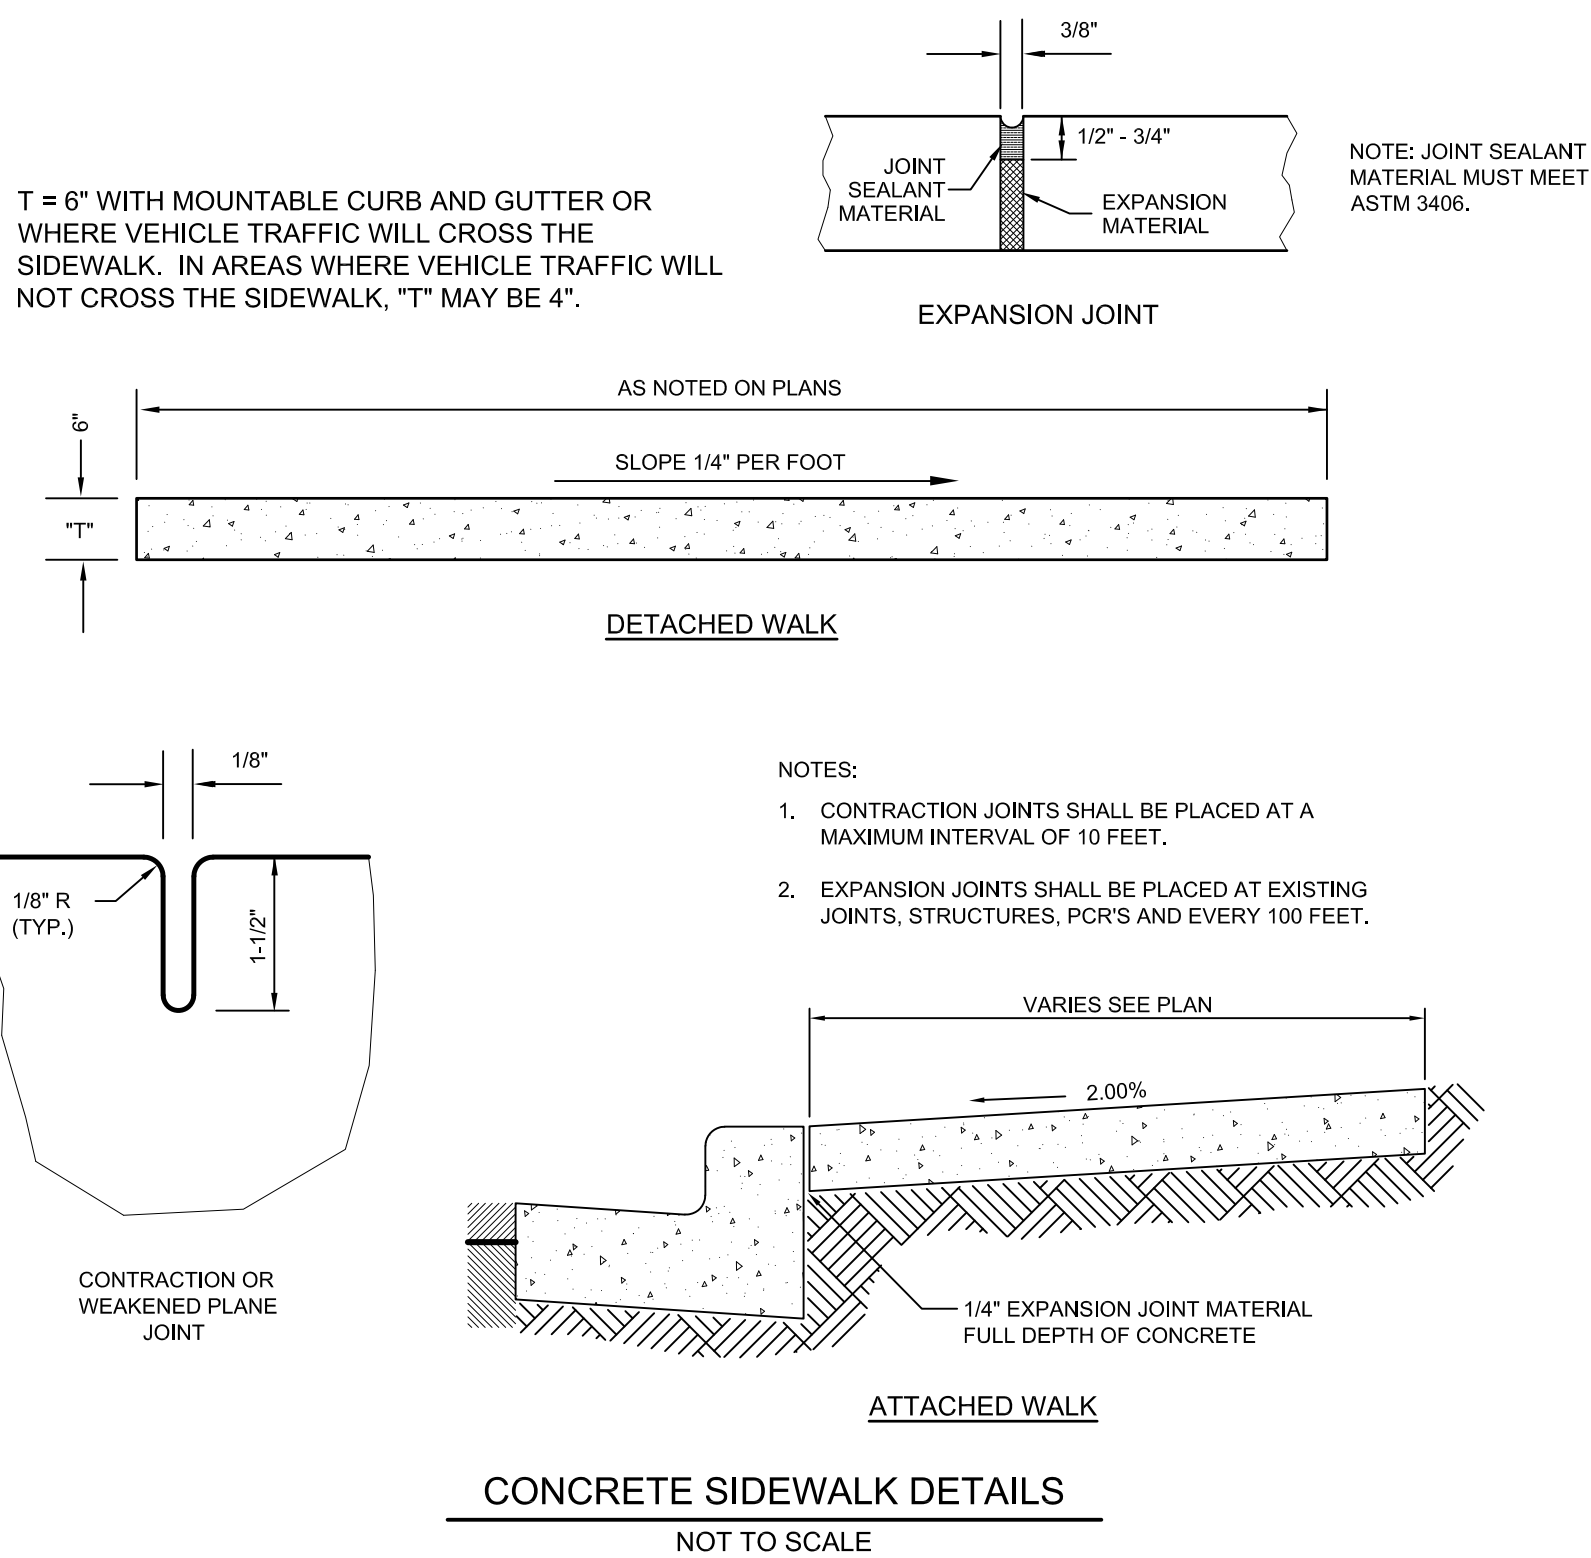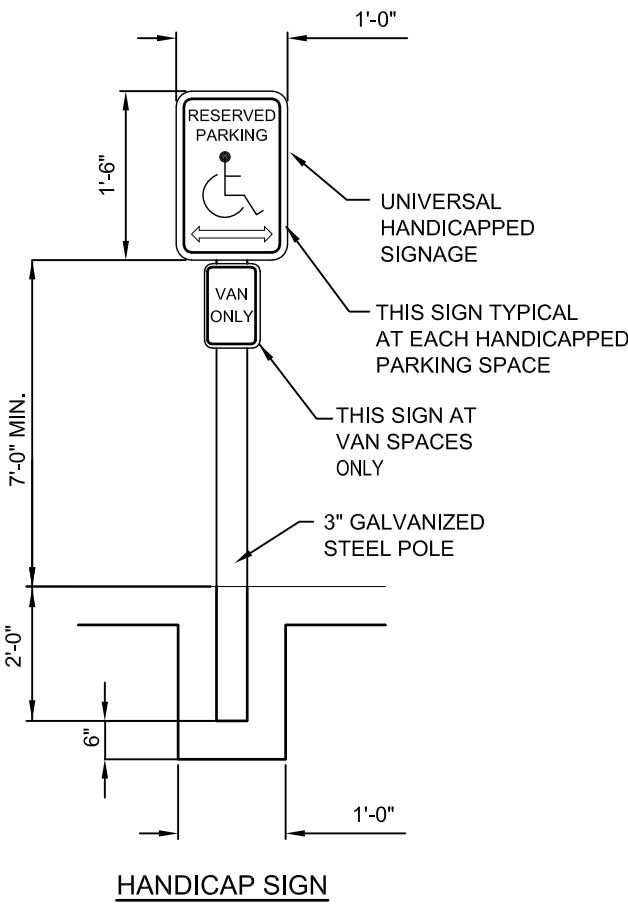


## SOUTH METRO FIRE RESCUE AUTHORITY

LIFE SAFETY BUREAU  
9195 E Mineral Ave. Centennial, CO 80112  
PHONE: 720.989.2230 [www.southmetro.org](http://www.southmetro.org) FAX: 720.989.2030

### FIRE LANE SIGN PLACEMENT

**Posting of Fire Lanes:** The posting of the "Fire Lanes" is required.

**Fire Lane Sign Dimensions.** NO PARKING – FIRE LANE signs shall be 12 inches wide and 18 inches high.

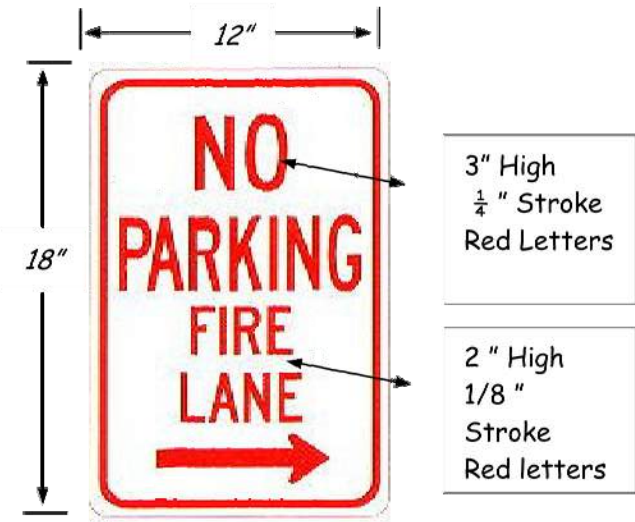

**Fire Lane Sign Characteristics:** Signs shall be engineer grade reflective sheeting on 0.80 aluminum with red lettering on a white background.


**Fire Lane Sign Locations.** Fire apparatus access roadways between 20 and 28 feet wide, signs shall be posted on both sides. Fire apparatus access roadways between 28 feet wide and 34 feet wide, signs may be posted on one side only.

**Fire Lane Sign Installation.** NO PARKING – FIRE LANE signs shall be installed as follows:

1. Bottom edge of the signs shall be 7 feet above surface (sidewalk) and post shall be placed 24 inches from flow line (curb).
2. One sign at the beginning of the restriction (one arrow pointing towards the restriction zone).
3. One sign at the end of the restriction (one arrow pointing back into restricted zone).
4. One sign at least every 150 ft. within the restricted area (double arrow pointing in each direction, to indicate the continuing restriction).
5. Spaced evenly within the restriction (for straight curbs/zones). For example, if the parking restriction zone is 300 ft long, only one double arrow sign is required at a distance of 150 ft. from the beginning of the restriction. If the restriction zone is 400 ft. long, two double arrow signs are required; spaced 100 ft. evenly from each other and from the beginning/ending signs.
6. Spaced so that at least one readable sign is visible in front of a parked vehicle from any point along the restriction (for curved curbs/zones and areas that may present visual obstacles.)
7. Set at an angle of no fewer than 30 degrees and no more than 45 degrees with the lane of traffic flow visible to approaching traffic.
8. Signs shall be provided at all normal and emergency access points to structures and within 20 feet of each fire hydrant and fire department connection (FDC) in compliance with UFC 901.4.2.
9. Some areas may need additional fire lane signs. Check with the Division of Life Safety for any additional requirements.



Pg 1 |

**Fire Lane Sign Types.** The diagrams below indicate the types of signs that may be used, and the recommended placement.

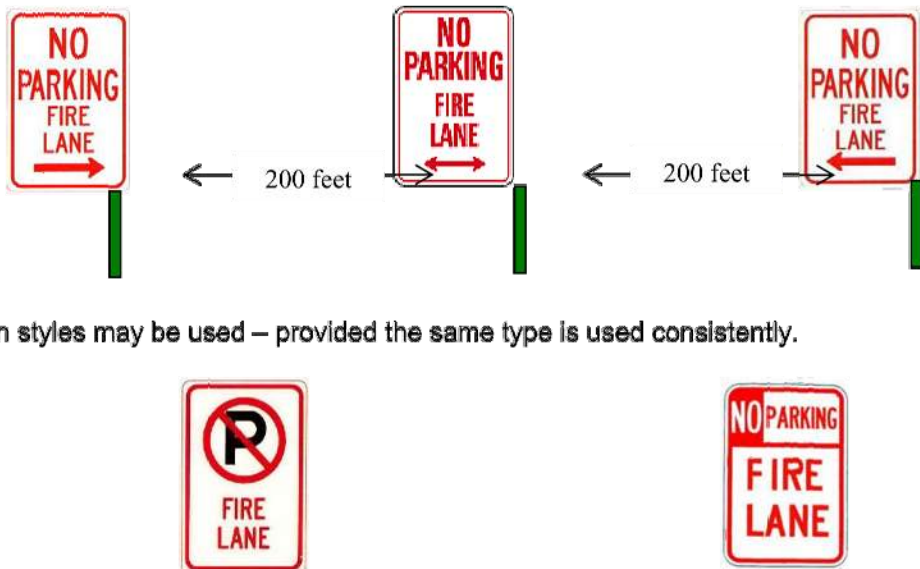

**Painting of Curbs or Streets.** In addition to the required signage, South Metro Fire Rescue does permit fire lanes to be painted with curb or street markings. However, these markings shall not replace the required fire lane signs. Curbs may be painted red with 3 inch white block letters stating **NO PARKING – FIRE LANE**. Lettering shall be spaced every 15 feet.

Pg 2 |

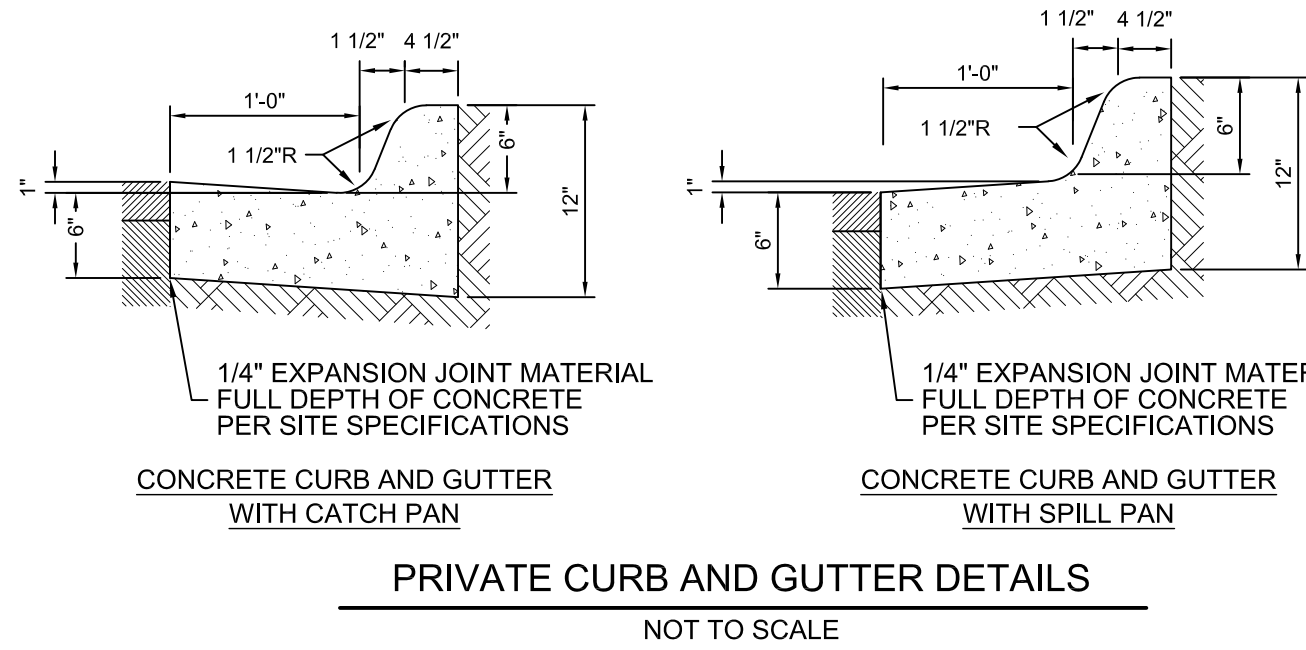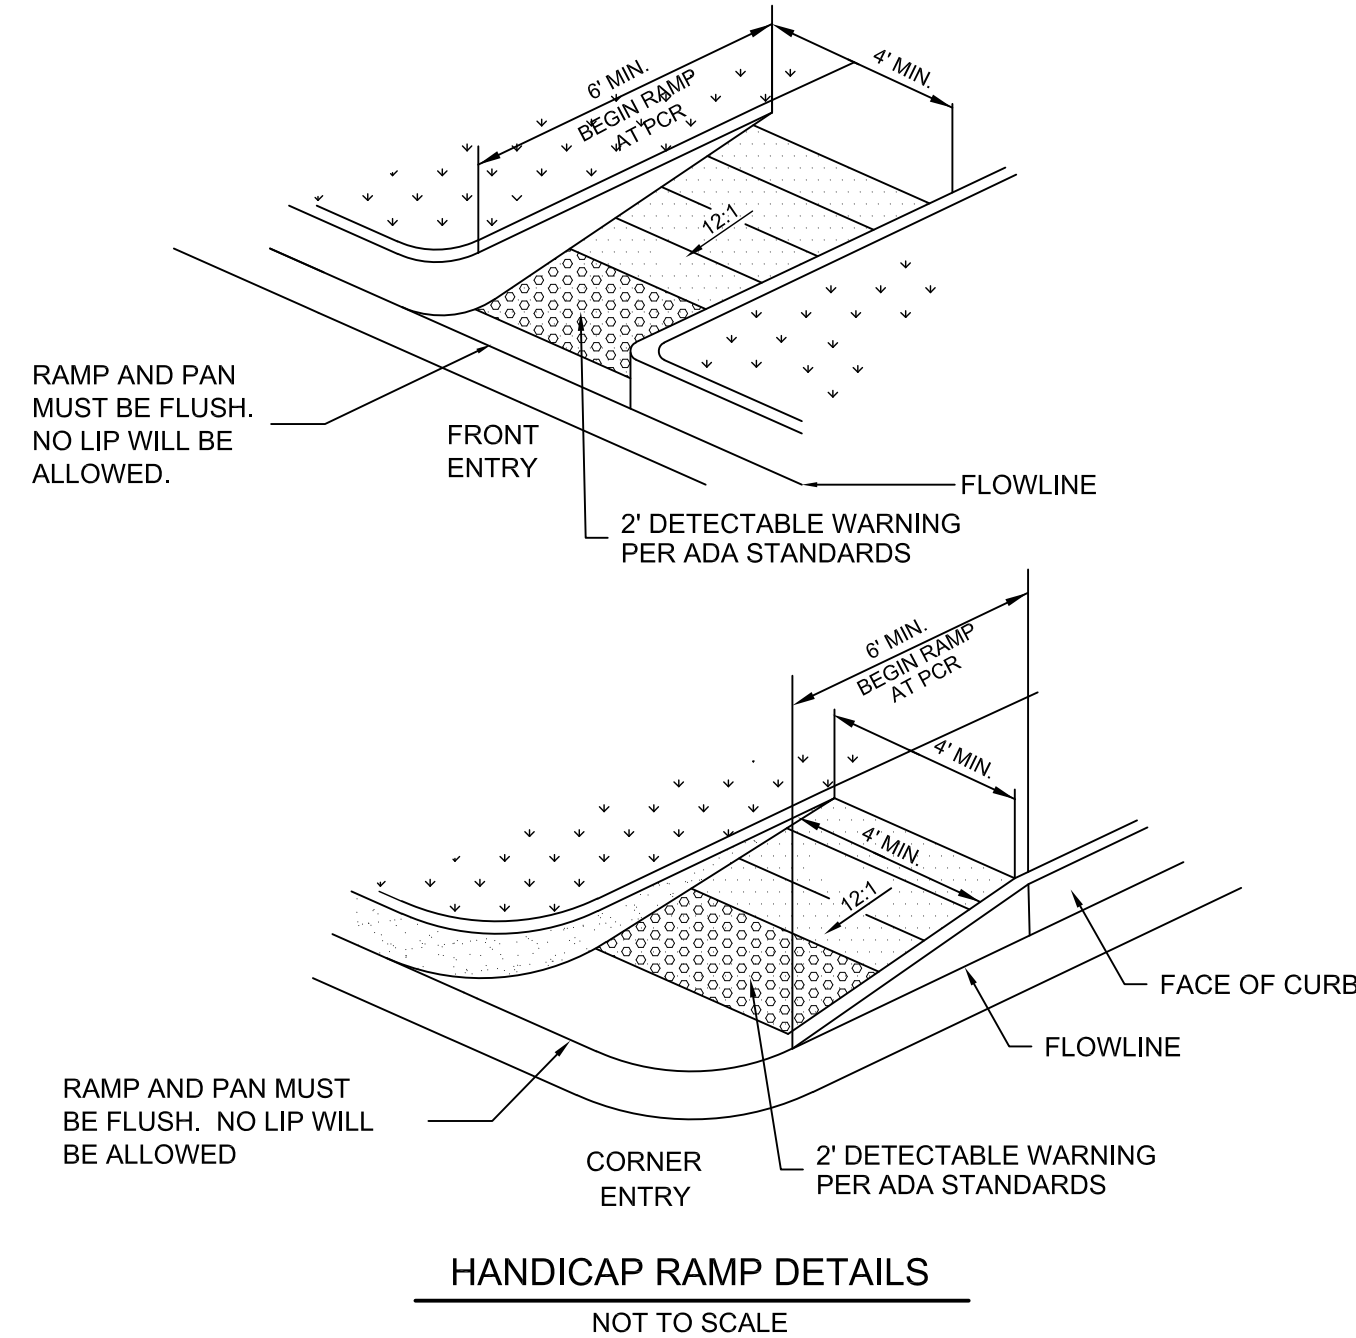

THE TOWN OF PARKER REVIEW CONSTITUTES GENERAL COMPLIANCE WITH THE TOWN'S STANDARDS AND APPROVED VARIANCES. SUBJECT TO THESE PLANS BEING STAMPED, SIGNED, AND DATED BY THE PROFESSIONAL ENGINEER OF RECORD. REVIEW BY THE TOWN DOES NOT CONSTITUTE APPROVAL OF THE PLAN DESIGN OR ACCURACY AND CORRECTNESS OF ENGINEERING CALCULATIONS. ERRORS IN THE DESIGN OR CALCULATIONS REMAIN THE RESPONSIBILITY OF THE REGISTERED PROFESSIONAL ENGINEER WHOSE STAMP AND SIGNATURE ARE AFFIXED TO THIS DOCUMENT.

THIS REVIEW DOES NOT CONSTITUTE APPROVAL OF ANY PRIVATE ON-SITE IMPROVEMENTS WHICH MAY BE SHOWN. CONSTRUCTION CANNOT COMMENCE UNTIL ALL REQUIRED DRAINAGE/TRAFFIC REPORT(S), FINAL DEVELOPMENT PLAN(S), SPECIAL REVIEW(S), GRADING PERMIT, AND/OR OTHER PERMITS ARE COMPLETE, APPROVED AND ON FILE WITH THE TOWN OF PARKER

TOWN OF PARKER, DIRECTOR OF ENGINEERING

DATE

## SIGNAGE AND STRIPING DETAILS

design by: JWD  
approved by: JWD  
project no.: 2015-015

date: 10/01/17

SHEET

C6.90

PREPARED UNDER THE DIRECT SUPERVISION OF  
JERRY W. DAVIDSON, P.E.  
COLORADO REG # 30226  
FOR AND ON BEHALF OF  
PERCEPTION DESIGN GROUP, INC.

| DATE     | DESCRIPTION       | REVISIONS |
|----------|-------------------|-----------|
| 08/31/18 | FOURTH SUBMITTAL  |           |
| 05/25/18 | THIRD SUBMITTAL   |           |
| 03/19/18 | PWSD SUBMITTAL    |           |
| 02/28/18 | SECOND SUBMITTAL  |           |
| 10/24/17 | INITIAL SUBMITTAL |           |

PARKER POINTE  
LOTS 1 THRU 15 AND TRACTS A AND B, PARKER POINTE FILING NO. 1  
SOUTHEAST CORNER PARKER ROAD AND STROH ROAD  
PARKER, COLORADO

PERCEPTION  
DESIGN GROUP, INC.  
6801 SOUTH PIERCE STREET, SUITE 315, LITTLETON, CO 80120 303.259.8898  
WWW.PERCEPTIONSDG.COM