FINAL ROAD & STORM DRAINAGE CONSTRUCTION PLANS
FOR
COMPARK VILLAGE SOUTH FILING NO. 2 - AMENDMENT NO. 1
PARKER, COLORADO

THE WEST LINE OF THE SOUTHWEST QUARTER OF SECTION 6, TOWNSHIP 6 SOUTH, RANGE 66 WEST OF THE SIXTH PRINCIPAL MERIDIAN BEING MONUMENTED AS SHOWN HEREON HAVING A BEARING OF NORTH 00°29'49" WEST, AS DETERMINED BY GPS OBSERVATION FROM NGS CONTROL POINTS IN THE COLORADO CENTRAL ZONE, STATE PLANE COORDINATE SYSTEM TOWN OF PARKER, COUNTY OF DOUGLAS, STATE OF COLORADO

AGENCY CONTACT LIST

470 COMPARK
MICHAEL VICKERS — 303-881-6292
1001 BANNOCK ST, SUITE 463
DENVER, CO 80204

MANHARD CONSULTING
RICKY J. MOORE, P.E. — 303-708-0500
7600 E ORCHARD RD, SUITE 150-N
GREENWOOD VILLAGE, CO 80111

PARKER PUBLIC WORKS
20120 E. MAINSTREET — 303-840-9546
PARKER, CO. 80138
STREETS - ALEX MESTDAGH
STORM WATER - MICHAEL GRABCZYK
EROSION CONTROL - MICHAEL GRABCZYK
LIFE SAFETY - RANDY CAPRA

TOWN OF PARKER POLICE DEPARTMENT
19600 E. PARKER SQUARE DR. — 303-841-9800
PARKER, CO. 80134

STONEGATE VILLAGE METRO DISTRICT
DISTRICT ENGINEER:
SCOTT BARNETT
MULHERN MRE, INC.
188 INVERNESS DRIVE WEST, SUITE 150
ENGLEWOOD, CO 80112 — 303-858-9909

DISTRICT MANAGER:
SARAH SJOBAKKEN
10252 STONEGATE PARKWAY
PARKER, CO 80134 — 303-858-9909

COMPARK VILLAGE CAMPUS METRO DISTRICT
C/O CLIFFTON LARSON ALLEN — 303-779-4525
8390 E. CRESCENT PARKWAY, SUITE 500
GREENWOOD VILLAGE, CO 80111

SOUTH METRO FIRE RESCUE AUTHORITY
MICHELLE HERIAN — 720-488-7200
9195 E. MINERAL AVE.
CENTENNIAL, CO 80112

UTILITY NOTIFICATION COMPANY OF COLORADO
2801 SOUTH YOUNGFIELD ST, SUITE 301 — 1-800-922-1987 (811)
GOLDEN, CO 80401
LOCAL CALLS

XCEL ENERGY
MICHELLE O'NAN — 303-329-1618
5909 E. 38TH AVE.
DENVER, CO 80207

COMCAST
KEVIN YOUNG — 720-490-3867
6850 S. TUCSON WAY
ENGLEWOOD, CO 80112

CENTURY LINK
WILLIAM BENSON — 303-792-6069
9750 E. COSTILLA AVE.
ENGLEWOOD, CO 80112

COLORADO DEPARTMENT OF HEALTH
4210 E. 11TH AVE. — 303-320-8333
DENVER, CO 80220

INTERMOUNTAIN RURAL ELECTRIC ASSOCIATION
BROOKS KAUFMAN — 303-688-3100
5496 NORTH US HWY 85
P.O. BOX DRAWER A
SEDALIA, CO 80135

BENCHMARKS: (COMPARK SOUTH)

SOURCE BENCHMARKS:
DOUGLAS COUNTY BM 1.115010
A DOUGLAS COUNTY GIS MONUMENT SET IN CONCRETE LOCATED APPROXIMATELY 130 FEET SOUTHWESTERLY OF THE CENTERLINE OF CHAMBERS ROAD AND 95 FEET NORTHWESTERLY OF THE CENTERLINE OF COMPARK BOULEVARD.
ELEVATION = 5752.84 (NAVD 88)

SITE BENCHMARKS:
1. A NO. 5 REBAR WITH 2" ALUMINUM CAP STAMPED "LS 28286, 2001" FOUND AT THE SOUTHWEST CORNER OF SECTION 6, T6S, R66W LOCATED ON THE WEST LINE OF FIRST STREET APPROXIMATELY 1000 FEET NORTH OF ELM AVENUE.
ELEVATION = 5845.51
2. A 2.5" IRON PIPE WITH 3.25" ALUMINUM CAP STAMPED "PLS 12405, 1997" FOUND AT THE SOUTHEAST CORNER OF SECTION 6, T6S, R66W LOCATED APPROXIMATELY 960 FEET NORTH OF THE CENTERLINE OF AVENTERRA PARKWAY AND APPROXIMATELY 1050 FEET WEST OF THE CENTERLINE OF CHAMBERS ROAD.
ELEVATION = 5808.06

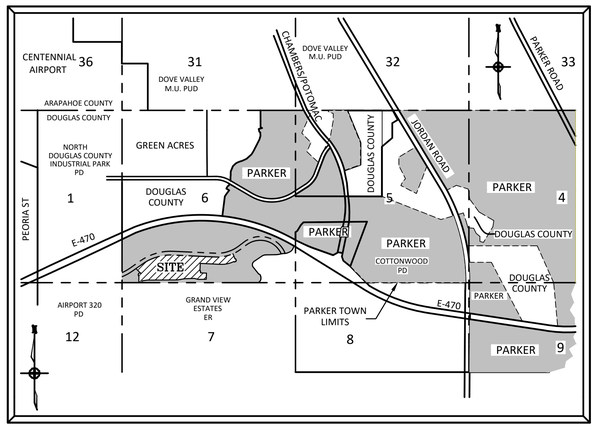

VICINITY MAP
N.T.S.

SIGHT DISTANCE CERTIFICATION:

"I, THE UNDERSIGNED, HEREBY CERTIFY, TO THE BEST OF MY KNOWLEDGE, THAT THE PROPOSED SUBDIVISION COMPARK VILLAGE SOUTH FILING NO. 2, AMD. NO. 1, IS DESIGNED IN ACCORDANCE WITH THE TOWN OF PARKER SIGHT DISTANCE CRITERIA AND AASHTO 'POLICY ON GEOMETRIC DESIGN OF HIGHWAY & STREETS'."

I HEREBY AFFIRM THAT THESE CONSTRUCTION PLANS WERE PREPARED BY ME OR UNDER MY DIRECT SUPERVISION.

FOR AND ON BEHALF OF MANHARD CONSULTING

COLORADO REG. ENGINEER — GARY T. [illegible] — 37642 — 10-30-2020 — PROFESSIONAL ENGINEER

Know what's below. Call before you dig.

Manhard CONSULTING
7600 East Orchard Road, Suite 150-N, Greenwood Village, CO 80111 ph:303.708.0500 manhard.com
Civil Engineering | Surveying & Geospatial Services | GIS
Water Resource Management | Construction Management

SHEET INDEX - TOWN OF PARKER PLAN SET

SHEET NUMBER	SHEET TITLE
1	COVER SHEET
2	GENERAL NOTES
3	TYPICAL ROADWAY SECTIONS
4	PHASING PLAN
5	CBMP PLAN - PHASE A
6	CBMP PLAN - PHASE A
7	CBMP PLAN - PHASE B
8	CBMP PLAN - PHASE B
9	BADGER RUN STREET ROADWAY PLAN & PROFILE
10	ELK PATH WAY & WOLF FOX ST ROADWAY PLANS & PROFILES
11	RACCOON TAIL WAY ROADWAY PLAN & PROFILE
12	DEERTRACK LANE ROADWAY PLAN & PROFILE
13	BUNNY HOP LANE ROADWAY PLAN & PROFILE
14	BUNNY HOP LANE ROADWAY PLAN & PROFILE
15	ALLEYS 10-12 PLAN & PROFILE
16	ALLEYS 13-15 PLAN & PROFILE
17	INTERSECTION DETAILS - BADGER RUN ST & ELK PATH WAY
18	INTERSECTION DETAILS - RACCOON TAIL WAY & WOLF FOX ST
19	CURB RAMP DETAILS
20	CURB RAMP DETAILS
21	DEERTRACK LANE STORM PLAN & PROFILE
22	DEERTRACK LANE STORM PLAN & PROFILE
23	WOLF FOX STREET STORM PLAN & PROFILE
24	SIGNAGE, STRIPING AND STREET LIGHT PLAN
25	STREET DETAILS
26	STREET DETAILS
27	STREET DETAILS

SHEET INDEX - SVMD DISTRICT PLAN SET

SHEET NUMBER	SHEET TITLE
1	COVER SHEET
2	GENERAL NOTES
3	OVERALL UTILITY PLAN
4	WATER PLAN - WEST
5	WATER PLAN - EAST
6	SANITARY SEWER PLAN AND PROFILE - DEERTRACK LANE
7	SANITARY SEWER PLAN AND PROFILE - BUNNY HOP LANE
8	SANITARY SEWER PLAN AND PROFILE - BUNNY HOP LANE
9	SANITARY SEWER PLAN AND PROFILE - RACCOON TAIL WAY
10	SANITARY SEWER PLAN AND PROFILE - ALLEY 10-12
11	SANITARY SEWER PLAN AND PROFILE - ALLEY 13-15
12	SANITARY SEWER CONSTRUCTION DETAILS
13	WATER SYSTEM CONSTRUCTION DETAILS
14	WATER SYSTEM CONSTRUCTION DETAILS

TOWN OF PARKER APPROVALS

THE TOWN OF PARKER REVIEW CONSTITUTES GENERAL COMPLIANCE WITH THE TOWN'S STANDARDS AND APPROVED VARIANCES, SUBJECT TO THESE PLANS BEING STAMPED, SIGNED, AND DATED BY THE PROFESSIONAL ENGINEER OF RECORD. REVIEW BY THE TOWN DOES NOT CONSTITUTE APPROVAL OF THE PLAN DESIGN OR ACCURACY AND CORRECTNESS OF ENGINEERING CALCULATIONS. ERRORS IN THE DESIGN OR CALCULATIONS REMAIN THE RESPONSIBILITY OF THE REGISTERED PROFESSIONAL ENGINEER WHOSE STAMP AND SIGNATURE ARE AFFIXED TO THIS DOCUMENT.

THIS REVIEW DOES NOT CONSTITUTE APPROVAL OF ANY PRIVATE ON-SITE IMPROVEMENTS WHICH MAY BE SHOWN. CONSTRUCTION CANNOT COMMENCE UNTIL ALL REQUIRED DRAINAGE/TRAFFIC REPORT(S), FINAL DEVELOPMENT PLAN(S), SPECIAL REVIEW(S), GRADING PERMIT, AND/OR OTHER PERMITS ARE COMPLETE, APPROVED AND ON FILE WITH THE TOWN OF PARKER.

TOWN OF PARKER, DIRECTOR OF ENGINEERING/PUBLIC WORKS — DATE

DATE		REVISIONS	DRAWN BY
09/2020	H	APPROVED	
08/2020	G	SUBMITTAL FOR REAPPROVAL	
05/2020	F	SUBMITTAL FOR REAPPROVAL	JAH
03/2020	E	SUBMITTAL FOR REAPPROVAL	MAM
07/2017	D	FINAL SUBMITTAL	
05/2017	C	PLAN CHANGE TOWN OF PARKER	
12/2016	B	THIRD SUBMITTAL	
11/2016	A	SECOND SUBMITTAL	

COMPARK VILLAGE SOUTH FILING NO. 2 - AMENDMENT NO. 1
TOWN OF PARKER, COLORADO
COVER SHEET

PROJ. MGR.: RJM
PROJ. ASSOC.:
DRAWN BY: RAK
DATE: 09/2016

SHEET 1 OF 27
CLCPKC3

© 2020 MANHARD CONSULTING, LTD. ALL RIGHTS RESERVED

Plotted: 10/30/2020 8:01 AM Dwg Name: P:\Clcpkc3\ComSouth05-Residential CDs\dwg\Eng\Final Drawings\Plan Set\Town\PHASE 2\05B-CLCPK3-Rec-CV01.dwg Updated By: JHawthorne

GENERAL NOTES:

1. ALL CONSTRUCTION SHALL COMPLY WITH THE STONEGATE VILLAGE METRO DISTRICT SYSTEM SPECIFICATIONS, THE TOWN OF PARKER ROADWAY DESIGN AND CONSTRUCTION CRITERIA, THE TOWN OF PARKER STORM DRAINAGE AND ENVIRONMENTAL CRITERIA, THE URBAN DRAINAGE AND FLOOD CONTROL DISTRICT, THE COLORADO STATE BOARD OF HEALTH, THE ENVIRONMENTAL PROTECTION AGENCY AND THE OCCUPATIONAL SAFETY AND HEALTH ADMINISTRATION.

2. THE CONTRACTOR SHALL CONTACT ALL APPROPRIATE UTILITY COMPANIES AND THE TOWN OF PARKER PRIOR TO THE BEGINNING OF ANY CONSTRUCTION. CONTRACTOR SHALL BE RESPONSIBLE FOR LOCATING ANY EXISTING UTILITY (INCLUDING DEPTHS) WHICH MAY CONFLICT WITH THE PROPOSED CONSTRUCTION. ALL EXISTING UTILITIES SHALL BE PROTECTED FROM DAMAGE BY THE CONTRACTOR. DAMAGED UTILITIES SHALL BE REPAIRED BY THE CONTRACTOR AT HIS OWN EXPENSE. ALL ITEMS SHOWN ON THE PLANS AS EXISTING ARE SHOWN IN APPROXIMATE LOCATIONS ONLY. THE ACTUAL LOCATIONS MAY VARY FROM THE PLANS, ESPECIALLY IN THE CASE OF UNDERGROUND UTILITIES. WHENEVER THE CONTRACTOR DISCOVERS A DISCREPANCY IN LOCATIONS, HE SHALL CONTACT THE ENGINEER IMMEDIATELY.

3. THE DISTRICT ENGINEER AND OTHER APPROVING AGENCIES ARE TO BE NOTIFIED AT LEAST 48 HOURS PRIOR TO CONSTRUCTION.

4. THE CONTRACTOR SHALL OBTAIN, AT HIS EXPENSE, ALL PERMITS WHICH ARE NECESSARY TO PERFORM THE PROPOSED WORK, INCLUDING HUMMINGBIRD STUTS, UTILITY INTERFERENCE AND TRAFFIC CONTROL.

5. ALL CONCRETE SHALL BE A MINIMUM OF CLASS B, 6-SACK, TYPE II, 3000 POUND COMPRESSION STRENGTH. ALL CONCRETE ASSOCIATED WITH ROADWAY CONSTRUCTION SHALL BE CLASS D.

6. THE DESIGN ENGINEER SHALL SUBMIT ONE (1) SET OF ROLLED "AS-BUILT" BLUELINE PRINTS TO THE DESIGNATED TOWN AUTHORITY FOR APPROVAL PRIOR TO PRINTING MYLAR SEPIAS AND ELECTRONIC FILES FOR THE TOWN. AFTER APPROVAL HAS BEEN GRANTED BY THE DESIGNATED TOWN AUTHORITY, FULL SIZE MYLAR SEPIA PRINTS SHALL BE TRANSMITTED TO THE TOWN.

7. ALL BACKFILL MATERIAL SHALL BE COMPACTED TO ALL APPLICABLE TOWN AND DISTRICT STANDARDS. COMPACTION TESTS MUST BE SUBMITTED TO THE TOWN AND DISTRICT PRIOR TO PROBATIONARY ACCEPTANCE.

8. ALL CURBS SHALL BE CAREFULLY AND FIRMLY BACKFILLED BY THE CONTRACTOR. ANY EXCESS MATERIAL FROM SUBGRADE TRIMMING SHALL NOT BE LEFT IN THE HUMMINGBIRD STORE, BUT SHALL BE SPREAD UNIFORMLY IN A 20-FOOT WIDE ZONE BEHIND THE WALK.

9. REFER TO OVERLOT GRADING AND EROSION CONTROL PLAN FOR GRADING NOTES.

10. EXPANSION JOINTS WILL BE PLACED IN ALL SIDEWALKS AND CURB AND GUTTER AT PCs, PTs, AND AT ANY FIXED OBJECT, BUT IN NO CASE ANY FARTHER THAN 500 FEET APART.

11. THE APPLICANT IS 470 COMPARK.

12. THE UTILITY CONTRACTOR THAT INSTALLS SANITARY SEWER, STORM SEWER, AND WATER SHALL, AFTER PROPERLY COMPLETING THE WORK, WALK THE SITE WITH THE OWNER'S REPRESENTATIVE(S) TO INSPECT MANHOLES, HYDRANTS, VALVE BOXES, AND INLETS PRIOR TO THE START OF WORK BY THE CURB, GUTTER, AND WALK CONTRACTOR. A SIMILAR FIELD INSPECTION SHALL OCCUR WITH THE UTILITY CONTRACTOR AND CURB CONTRACTOR TO INSPECT THESE ITEMS PLUS CURB STOP BOXES AND CONCRETE WORK PRIOR TO THE START OF WORK BY THE PAVING CONTRACTOR. THESE FIELD INSPECTIONS ARE INTENDED TO HELP ESTABLISH RESPONSIBILITY FOR ANY NECESSARY REPAIRS, CLEANING, ETC. THAT ARE NEEDED. THESE INSPECTIONS WITH A REPRESENTATIVE OF THE OWNER ARE IN ADDITION TO ANY INSPECTIONS BY REPRESENTATIVES OF THE TOWN OF PARKER OR COTTONWOOD WATER AND SANITATION DISTRICT.

13. ALL TESTING AND INSPECTION FOR COMPLIANCE WITH TOWN OF PARKER STANDARDS SHALL BE COMPLETED PRIOR TO PROBATIONARY ACCEPTANCE.

14. THE DESIGN ENGINEER SHALL SUBMIT ONE (1) SET OF ROLLED "AS-BUILT" BLUELINE PRINTS AND ELECTRONIC FILES TO THE DISTRICT ENGINEER FOR APPROVAL PRIOR TO PRINTING MYLAR SEPIAS FOR THE DISTRICT. AFTER APPROVAL HAS BEEN GRANTED BY THE DISTRICT ENGINEER, FULL SIZE MYLAR SEPIA PRINTS SHALL BE TRANSMITTED TO THE COTTONWOOD WATER AND SANITATION DISTRICT OFFICE AND AN ADDITIONAL SET OF ROLLED BLUELINE PRINTS SHALL BE TRANSMITTED TO THE DISTRICT ENGINEER'S OFFICE PRIOR TO PROBATIONARY ACCEPTANCE.

15. TRENCHES SHALL BE EXCAVATED AND THE PIPE EXPOSED FOR THE INSPECTION AT ANY LOCATION ON THE PROJECT IF SO ORDERED BY THE INSPECTOR.

16. CONTRACTOR WILL BE HELD RESPONSIBLE FOR THE PROPER FUNCTIONING OF LINES (WATER AND SEWER) FOR UP TO TWO (2) YEARS FROM THE DATE OF PROBATIONARY ACCEPTANCE OF THE LINES BY THE DISTRICT. ANY MALFUNCTION DURING THIS PERIOD OF GUARANTEE SHALL BE REMEDIED BY THE CONTRACTOR TO THE SATISFACTION OF THE DISTRICT ENGINEER AT NO EXPENSE TO THE DISTRICT.

17. SURFACE GRADES ARE TO BE WITHIN PLUS OR MINUS ONE FOOT OF FINISHED GRADE AND VERIFICATION OF COMPACTION RESULTS OBTAINED PRIOR TO THE INSTALLATION OF WATER AND SEWER LINES. RESULTS MUST BE SUBMITTED TO THE DISTRICT ENGINEER.

18. NO WORK SHALL BE BACKFILLED UNTIL THE CONSTRUCTION HAS BEEN INSPECTED AND APPROVED FOR BACKFILLING BY THE DISTRICT ENGINEER OR REPRESENTATIVE OF THE DISTRICT ENGINEER.

19. ALL SERVICES WILL BE PERMANENTLY MARKED ON CURB FACE AS FOLLOWS:

"X" FOR SANITARY SERVICE SEWERS
"V" FOR WATER SERVICES

20. NO TREES SHALL BE ALLOWED IN EASEMENTS OR WITHIN 8' OF ANY WATER OR SANITARY SEWER MAINS IN RIGHT-OF-WAY. NO TREES ALLOWED WITHIN 7' OF THE EDGE OF ANY STORM SEWER.

21. BENCHMARK:

SOURCE BENCHMARKS:

DOUGLAS COUNTY BM 1.115010
A DOUGLAS COUNTY GIS MONUMENT SET IN CONCRETE LOCATED APPROXIMATELY 130 FEET SOUTHWESTERLY OF THE CENTERLINE OF CHAMBERS ROAD AND 95 FEET NORTHWESTERLY OF THE CENTERLINE OF COMPARK BOULEVARD.

ELEVATION = 5752.84 (NAVD 88)

SITE BENCHMARKS:

1. A NO. 5 REBAR WITH 2" ALUMINUM CAP STAMPED "LS 28286, 2001" FOUND AT THE SOUTHWEST CORNER OF SECTION 6, T6S, R66W LOCATED ON THE WEST LINE OF FIRST Bald Eagle StreetPPROXIMATELY 1000 FEET NORTH OF ELM AVENUE.

   ELEVATION = 5845.51

2. A 2.5" IRON PIPE WITH 3.25" ALUMINUM CAP STAMPED "PLS 12405, 1997" FOUND AT THE SOUTHEAST CORNER OF SECTION 6, T6S, R66W LOCATED APPROXIMATELY 960 FEET NORTH OF THE CENTERLINE OF AVENTERRA PARKWAY AND APPROXIMATELY 1050 FEET WEST OF THE CENTERLINE OF CHAMBERS ROAD.

   ELEVATION = 5808.06

22. THE CONTRACTOR SHALL BE RESPONSIBLE FOR THE LOCATION, PROTECTION AND REPAIR OF ALL UTILITIES ENCOUNTERED DURING CONSTRUCTION, WHETHER SHOWN ON THESE PLANS OR NOT. CONTRACTOR SHALL CONTACT REPRESENTATIVES OF THE RESPECTIVE UTILITIES AND HAVE ALL UTILITIES FIELD LOCATED PRIOR TO CONSTRUCTION. IT SHALL BE THE CONTRACTOR'S RESPONSIBILITY TO VERIFY ALL LOCATIONS OF EXISTING STRUCTURES AND UTILITIES SHOWN ON THE DRAWINGS, TO ASCERTAIN WHETHER ANY STRUCTURES AND UTILITIES MAY EXIST, AND REPAIR AND/OR REPLACE ANY STRUCTURES AND/OR UTILITIES THAT ARE DAMAGED BY THE CONTRACTOR.

23. T.C. INDICATES TOP BACK OF WALK GRADE FOR COMBINATION CURB, GUTTER, AND SIDEWALK, OR TOP BACK OF CURB FOR OTHER CURB AND GUTTER TYPES.

24. ALL DIMENSIONS AND RADII ARE TO FLOWLINE UNLESS OTHERWISE NOTED.

25. THE CONTRACTOR SHALL FURNISH THE ENGINEER WITH A SET OF "AS-BUILT" PLANS MARKED WITH ALL DEVIATIONS FROM THE CONSTRUCTION PLANS PRIOR TO INITIAL ACCEPTANCE.

26. ALL STATIONING IS ON CENTERLINE OF RIGHT OF WAY UNLESS OTHERWISE NOTED.

CONSTRUCTION NOTES:

1. ALL MATERIALS AND CONSTRUCTION SHALL BE IN CONFORMANCE WITH THE LATEST EDITION OF THE COLORADO DEPARTMENT OF TRANSPORTATION STANDARD SPECIFICATIONS FOR ROAD AND BRIDGE CONSTRUCTION, THE LATEST EDITION OF THE TOWN OF PARKER ROADWAY DESIGN AND CONSTRUCTION CRITERIA MANUAL, AND THE TOWN OF PARKER STORM DRAINAGE AND ENVIRONMENTAL CRITERIA MANUAL.

2. ALL MATERIALS AND WORKMANSHIP SHALL BE SUBJECT TO INSPECTION BY THE TOWN OF PARKER PUBLIC WORKS DEPARTMENT. THE TOWN RESERVES THE RIGHT TO ACCEPT OR REJECT ANY SUCH MATERIALS AND WORKMANSHIP THAT DOES NOT CONFORM TO ITS STANDARDS AND SPECIFICATIONS.

3. A PRE-CONSTRUCTION MEETING SHALL BE SCHEDULED A MINIMUM OF 48 HOURS AND A MAXIMUM OF 96 HOURS PRIOR TO THE START OF CONSTRUCTION. A PRE-CONSTRUCTION MEETING WILL NOT BE SCHEDULED UNTIL THE GRADING PERMIT AND ALL OTHER NECESSARY PERMITS HAVE BEEN OBTAINED.

4. A DEVELOPMENT REVIEW ENGINEER SHALL BE CONTACTED A MINIMUM OF 24 HOURS PRIOR TO A NECESSARY INSPECTION. IF A DEVELOPMENT REVIEW ENGINEER IS NOT AVAILABLE AFTER PROPER NOTICE OF CONSTRUCTION ACTIVITY HAS BEEN PROVIDED, THE PERMITTEE MAY COMMENCE WORK IN THE DEVELOPMENT REVIEW ENGINEER'S ABSENCE. HOWEVER, TOWN OF PARKER RESERVES THE RIGHT TO REJECT THE IMPROVEMENT IF SUBSEQUENT TESTING REVEALS AN IMPROPER INSTALLATION.

5. LOCATION OF EXISTING UTILITIES SHALL BE VERIFIED BY THE CONTRACTOR PRIOR TO ACTUAL CONSTRUCTION. FOR INFORMATION, CONTACT DENVER INTER-UTILITY GROUP AT 303-534-6700, OR 1-800-922-1987. THE CONTRACTOR SHALL FIELD VERIFY SIZE AND HORIZONTAL AND VERTICAL LOCATIONS OF EXISTING FACILITIES PRIOR TO CONSTRUCTION, AND NOTIFY THE ENGINEER OF ANY DISCREPANCIES.

6. THE CONTRACTOR SHALL HAVE ONE (1) SIGNED COPY OF THE PLANS, APPROVED BY THE TOWN OF PARKER PUBLIC WORKS DIRECTOR, AND ONE (1) COPY OF THE ROADWAY DESIGN AND CONSTRUCTION CRITERIA AT THE JOB SITE AT ALL TIMES.

7. ALL PROPOSED STREET CUTS TO EXISTING PAVEMENTS FOR UTILITIES, STORM SEWER, OR FOR OTHER PURPOSES ARE LISTED AND REFERENCED BELOW:

WATER TIE-IN	NONE
SANITARY SEWER CONNECTION	NONE
STORM SEWER CONNECTION	NONE

8. A PLAN FOR TRAFFIC CONTROL DURING CONSTRUCTION SHALL BE SUBMITTED TO THE TOWN OF PARKER FOR ACCEPTANCE WITH THE RIGHT-OF-WAY PERMIT USE APPLICATION. A PERMIT WILL NOT BE ISSUED WITHOUT AN APPROVED TRAFFIC CONTROL PLAN FOR USE DURING CONSTRUCTION.

9. ALL TRENCHES SHALL BE ADEQUATELY SUPPORTED AND THE SAFETY OF WORKERS PROVIDED FOR AS REQUIRED BY THE MOST RECENT OCCUPATIONAL SAFETY AND HEALTH ADMINISTRATION (OSHA) "SAFETY AND HEALTH REGULATIONS FOR CONSTRUCTION."

10. COMPACTION OF ALL TRENCHES MUST BE ATTAINED AND COMPACTION TEST RESULTS SUBMITTED TO THE DEVELOPMENT REVIEW ENGINEER IN PRELIMINARY FORM PRIOR TO PAVING AND IN FINAL FORM PRIOR TO PROBATIONARY ACCEPTANCE.

11. THE CONTRACTOR IS RESPONSIBLE FOR IMPLEMENTING AND MAINTAINING EROSION AND SEDIMENT CONTROL MEASURES AT ALL TIMES DURING CONSTRUCTION. THE PLAN MAY BE MODIFIED AS FIELD CONDITIONS WARRANT WITH APPROVAL FROM THE TOWN OF PARKER PUBLIC WORKS DEPARTMENT.

12. THE CONTRACTOR SHALL PROVIDE, ERECT, AND MAINTAIN PROPER TRAFFIC CONTROL DEVICES UNTIL THE SITE IS OPEN TO TRAFFIC. THE CONTRACTOR SHALL SUBMIT A TRAFFIC CONTROL PLAN TO THE TOWN OF PARKER PUBLIC WORKS DEPARTMENT FOR APPROVAL PRIOR TO CONSTRUCTION.

13. PLANS ARE APPROVED FOR A PERIOD OF ONE (1) YEAR FROM THE DATE SHOWN ON THE TOWN OF PARKER SIGNATURE BLOCK. PLANS SHALL BE RESUBMITTED TO THE TOWN FOR APPROVAL AFTER ONE (1) YEAR. THE COST OF THE PLAN RE-REVIEW AND RE-ACCEPTANCE WILL BE CHARGED BACK TO THE DEVELOPER INCLUDING ALL TIME AND EXPENSES OF THE TOWN OF PARKER PUBLIC WORKS DEPARTMENT.

14. REPAIR OF ANY DAMAGE TO EXISTING IMPROVEMENTS OR LANDSCAPING IS THE RESPONSIBILITY OF THE CONTRACTOR.

15. ALL DAMAGED EXISTING CURB, GUTTER, AND SIDEWALK SHALL BE REPAIRED PRIOR TO ACCEPTANCE OF COMPLETED IMPROVEMENTS.

16. ALL CONSTRUCTION ACTIVITIES MUST COMPLY WITH THE STATE OF COLORADO PERMITTING PROCESS FOR "STORMWATER DISCHARGES ASSOCIATED WITH CONSTRUCTION ACTIVITY." FOR INFORMATION, PLEASE CONTACT COLORADO DEPARTMENT OF HEALTH, WATER QUALITY CONTROL DIVISION, WQCD-PE-B2, 4300 CHERRY DRIVE SOUTH, DENVER, COLORADO 80222-1530. ATTENTION: PERMITS AND ENFORCEMENT SECTION. PHONE: 303-692-3500.

17. IF DEWATERING IS REQUIRED, A STATE CONSTRUCTION DEWATERING DISCHARGE PERMIT IS REQUIRED FOR DISCHARGES TO A STORM SEWER, CHANNEL, IRRIGATION DITCH, ANY STREET THAT IS TRIBUTARY TO THE AFOREMENTIONED FACILITIES, OR ANY WATER OF THE UNITED STATES.

18. ALL REFERENCES TO BOOKS, PAGES, MAPS, AND RECEPTION NUMBER ARE PUBLIC DOCUMENTS ON FILE WITH THE COUNTY CLERK AND RECORDER'S OFFICE.

PARKER STANDARD STORM DRAINAGE INFRASTRUCTURE NOTES

1. ALL STORM DRAINAGE IMPROVEMENTS ARE SUBJECT TO COMPLIANCE WITH THE COLORADO DEPARTMENT OF TRANSPORTATION (CDOT) CURRENT EDITION OF THE STANDARD SPECIFICATIONS FOR ROAD AND BRIDGE CONSTRUCTION, M & S STANDARDS, AND ALL STANDARD SPECIAL PROVISIONS CURRENTLY USED BY CDOT, WITH THE MODIFICATIONS SET FORTH IN THE TOWN OF PARKER'S STORM DRAINAGE AND ENVIRONMENTAL CRITERIA MANUAL (SDECM), AS AMENDED.

2. THE CONTRACTOR SHALL COMPLY WITH THE "COLORADO WATER QUALITY CONTROL ACT" (TITLE 25, ARTICLE 8 CRS), THE "PROTECTION OF FISHING STREAMS" TITLE 33, ARTICLE 5, CRS), THE "CLEAN WATER ACT" (33 USC 1344), CHERRY CREEK RESERVOIR CONTROL REGULATION NO. 72" (5 CCR 1002-72), THE REGULATION PROMULGATED, CERTIFICATION OR PERMITS ISSUES, AND THE REQUIREMENTS PRESENTED IN THE SDECM REVISION TO SECTION 107 AND THE CONSTRUCTION BMP PLAN. IN THE EVENT OF CONFLICTS BETWEEN THESE REQUIREMENTS AND WATER QUALITY CONTROL LAWS, RULES, OR REGULATIONS OF OTHER FEDERAL, OR STATE AGENCIES, THE MORE RESTRICTIVE LAWS, RULES, OR REGULATIONS SHALL APPLY.

3. INSPECTIONS: CONSTRUCTION SHALL NOT BEGIN UNTIL A GRADING PERMIT HAS BEEN ISSUED FOR THE PROJECT. THE CONTRACTOR SHALL NOTIFY THE TOWN OF PARKER ENGINEERING DEPARTMENT (PUBLIC WORKS) TO SCHEDULE INSPECTIONS A MINIMUM OF 48 HOURS PRIOR THE CONSTRUCTION OF ALL DRAINAGE INFRASTRUCTURE (STORM SEWERS, INLETS, MANHOLES, ENERGY DISSIPATERS, RIPRAP, GROUTED BOULDERS, DETENTION POND OUTLET STRUCTURES, FOREBAYS, TRICKLE CHANNELS, ETC). FAILURE TO NOTIFY THE ENGINEERING DEPARTMENT FOR INSPECTIONS MAY RESULT IN NON-ACCEPTANCE OF THE INFRASTRUCTURE BY THE TOWN. URBAN DRAINAGE AND FLOOD CONTROL DISTRICT MUST ALSO BE NOTIFIED IN A SIMILAR MANNER FOR ALL MAINTENANCE ELIGIBLE DRAINAGE INFRASTRUCTURES (CONSULT WITH STORMWATER ENGINEERING DIVISION).

4. STRUCTURAL BACKFILL (CDOT CLASS 1) SHALL BE COMPACTED TO CONFORM TO CDOT STANDARD SPECIFICATION 203.03. STRUCTURAL BACKFILL (CDOT CLASS 2) SHALL CONFORM TO CDOT STANDARD SPECIFICATION 203.07. AT THE CONTRACTOR'S OPTION, STRUCTURAL BACKFILL (SQUEEGEE) MEETING THE GRADATION REQUIREMENTS CONTAINED IN REVISION OF SECTION 206 OF THE CDOT STANDARD SPECIFICATIONS AS PRESENTED IN THE SDECM, MAY BE SUBSTITUTED FOR STRUCTURE BACKFILL (CLASS 1) OR CLASS 2) FOR BACKFILLING OF CULVERT PIPES, STORM SEWER PIPES, MANHOLES AND INLET STRUCTURES; HOWEVER, THE TOP 2 FEET BELOW SUBGRADE ELEVATION SHALL BE THE REQUIRED EMBANKMENT MATERIAL.

5. ALL EXCAVATIONS SHALL MEET OSHA REQUIREMENTS.

6. TESTING: PROBATIONARY ACCEPTANCE OF STORM DRAINAGE IMPROVEMENTS WILL BE CONTINGENT UPON SATISFACTORY TESTING RESULTS. IN ALL CASES WHERE TESTS INDICATE COMPACTION LESS THAN THAT REQUIRED BY TOWN SPECIFICATIONS, ADDITIONAL COMPACTION AND TESTS WILL BE REQUIRED UNTIL THE SPECIFICATIONS ARE MET. FREQUENCY OF TESTING WILL BE AS FOLLOWS:

- 1 TEST FOR SUBGRADE AND 1 TEST FOR BACKFILL AT EVERY ABOVE GROUND APPURTENANCE (MANHOLES, INLETS, ETC)
- 1 TEST EVERY 200 LF OF MAINLINE TRENCH EVERY 1 FOOT OF BACKFILL LIFT AND WITHIN 1 FOOT FROM ALL STRUCTURES.

7. ALLOWABLE STORM SEWER CONDUIT MATERIAL WITHIN THE TOWN OF PARKER SHALL BE LIMITED TO REINFORCED CONCRETE PIPE (RCP) CONFORMING TO CDOT STANDARD SPECIFICATION 706.02.

8. ALL RCP JOINTS SHALL BE MANUFACTURED IN ACCORDANCE WITH ASTM C443. RUBBER GASKETS SHALL BE USED ON ALL PIPE JOINTS CONFORMING TO ASTM C443. ALL RCP SECTIONS SHALL BE JOINED IN SUCH A MANNER THAT THE ENDS ARE FULLY ENTERED AND THE INNER SURFACES ARE REASONABLE FLUSH. AVERAGE JOINT GAP THAT EXCEEDS ½ INCH SHALL BE FILLED WITH AN APPROVED FLEXIBLE PLASTIC SEALANT.

9. JOINT RESTRAINTS AND TOE-WALLS, CONFORMING TO CDOT M&S STANDARD PLAN NO. M-601-11 SHALL BE USED ON ALL RCP FLARED END SECTION OUTFALLS.

10. EPOXY COATED REBAR SHALL BE USED AS REINFORCING STEEL ON ALL STORM INLETS AND STRUCTURES. REFERENCE CDOT M&S STANDARD PLAN NO. M-604-10, 11, 12, AND 13.

11. CDOT CLASS D CONCRETE SHALL BE USED FOR ALL CONCRETE DRAINAGE STRUCTURES.

12. PRE-CAST INLETS AND MANHOLE BASES SHALL NOT BE USED WITHIN THE TOWN OF PARKER RIGHT-OF-WAY, WITH THE EXCEPTION OF CDOT TYPE C AND D INLETS.

13. TWO- (2) MANHOLE ACCESS POINTS ARE REQUIRED ON ALL TYPE "R" CURB INLETS GREATER THAN OR EQUAL TO TEN (10) FEET IN LENGTH AS PRESENTED IN CDOT M&S STANDARD PLAN NO. M-604-12.

14. ALL GROUTING (BOULDERS, RIPRAP) SHALL BE IN ACCORDANCE WITH THE REVISION OF SECTION 506 OF THE CDOT STANDARD SPECIFICATIONS AS PRESENTED IN THE SDECM.

15. ALL BOULDERS AND RIPRAP SHALL BE SELECTED AND PLACED IN ACCORDANCE WITH THE REVISION OF SECTION 506 OF THE CDOT STANDARD SPECIFICATIONS AS PRESENTED IN THE SDECM.

16. CONTRACTOR SHALL REFER TO THE TOWN OF PARKER'S CONSTRUCTION BEST MANAGEMENT PRACTICES DETAILS AND NOTES FOR ALL REQUIREMENTS RELATING TO RE-VEGETATION, SEDIMENT AND EROSION CONTROL REQUIREMENTS FOR CONSTRUCTION ACTIVITIES.

17. PIPE BELLS SHALL NOT BE CAST INTO MANHOLE BASES OR INLETS.

SIGNAGE & STRIPING NOTES

1. SEE SIGNAGE & STRIPING PLAN FOR NOTES.

ROADWAY NOTES:

1. PAVING SHALL NOT COMMENCE UNTIL A SOILS REPORT AND PAVEMENT DESIGN IS APPROVED BY THE ENGINEERING DIVISION AND SUB-GRADE COMPACTION TESTS ARE SUBMITTED TO AND APPROVED BY THE DEVELOPMENT REVIEW ENGINEER.

2. STANDARD TOWN OF PARKER HANDICAP RAMPS ARE TO BE CONSTRUCTED AT ALL CURB RETURNS AND AT ALL "T" INTERSECTIONS.

3. ALL STATIONING IS BASED ON CENTERLINE OF ROADWAYS UNLESS OTHERWISE NOTED.

4. ALL ELEVATIONS ARE ON USGS DATUM WITH DATE. RANGE POINT OR MONUMENT SHALL BE SHOWN ON THE CONSTRUCTION PLANS.

5. EXCEPT WHERE OTHERWISE PROVIDED FOR IN THESE PLANS AND SPECIFICATIONS, THE COLORADO DEPARTMENT OF HIGHWAYS STANDARD SPECIFICATIONS FOR ROAD AND BRIDGE CONSTRUCTION, THE COLORADO DEPARTMENT OF HIGHWAYS M-STANDARDS, AND THE TOWN OF PARKER ROADWAY DESIGN AND CONSTRUCTION CRITERIA MANUAL, LATEST EDITION, SHALL APPLY.

MASTER LEGEND

- PROPOSED SANITARY SEWER W/MANHOLE
- PROPOSED WATERLINE W/ GATE VALVE
- PROPOSED F.H. ASSEMBLY, GATE VALVE & TEE
- EXISTING SANITARY SEWER W/ MANHOLE
- EXISTING WATERLINE W/ GATE VALVE
- EXISTING FH ASSEMBLY, GATE VALVE & TEE
- EXISTING HIGH PRESSURE GAS LINE
- PROPOSED STORM SEWER W/ MANHOLE
- PROPOSED EOA, FL AND BOC
- PROPOSED SIDEWALK
- PROPOSED ROW
- PROPOSED UTILITY EASEMENT
- EXISTING TOP BACK OF CURB
- EXISTING FLOWLINE
- EXISTING LIP OF CURB/EDGE OF ASPHALT
- EXISTING STORM INLET
- PROPOSED STORM INLET
- PROPOSED WATER SERVICE W/ CURBSTOP
- PROPOSED SANITARY SERVICE
- EXISTING WATER SERVICE W/ CURBSTOP
- EXISTING SANITARY SERVICE
- CAUTION! UTILITY CROSSING
- PROPOSED CROSS PAN
- EXISTING CROSS PAN
- PROPOSED CONTOURS
- EXISTING CONTOURS
- EXISTING TELEPHONE LINE
- EXISTING ELECTRIC LINE
- EXISTING STORM
- EXIST. OVERHEAD UTILITY
- EXISTING POWER POLES
- HP — HIGH POINT
- LP — LOW POINT
- TW — TOP OF WALL ELEVATION
- M.E. — MATCH EXISTING
- INDICATES PROPERTY CORNER ELEV. PER GRADING TEMPLATES
- CUT/FILL LINE
- FLOW DIRECTION ARROW
- PROPOSED ASPHALT LIMITS
- PROPOSED SIGN
- PROPOSED STREET LIGHT
- TRAIL (CRUSHED FINES)
- TRAIL (CONCRETE)

811 Know what's **below.** **Call** before you dig.

TOWN OF PARKER APPROVALS

THE TOWN OF PARKER REVIEW CONSTITUTES GENERAL COMPLIANCE WITH THE TOWN'S STANDARDS AND APPROVED VARIANCES, SUBJECT TO THESE PLANS BEING STAMPED, SIGNED, AND DATED BY THE PROFESSIONAL ENGINEER OF RECORD. REVIEW BY THE TOWN DOES NOT CONSTITUTE APPROVAL OF THE PLAN DESIGN OR ACCURACY AND CORRECTNESS OF ENGINEERING CALCULATIONS. ERRORS IN THE DESIGN OR CALCULATIONS REMAIN THE RESPONSIBILITY OF THE REGISTERED PROFESSIONAL ENGINEER WHOSE STAMP AND SIGNATURE ARE AFFIXED TO THIS DOCUMENT.

THIS REVIEW DOES NOT CONSTITUTE APPROVAL OF ANY PRIVATE ON-SITE IMPROVEMENTS WHICH MAY BE SHOWN. CONSTRUCTION CANNOT COMMENCE UNTIL ALL REQUIRED DRAINAGE/TRAFFIC REPORT(S), FINAL DEVELOPMENT PLAN(S), SPECIAL REVIEW(S), GRADING PERMIT, AND/OR OTHER PERMITS ARE COMPLETE, APPROVED AND ON FILE WITH THE TOWN OF PARKER.

TOWN OF PARKER, DIRECTOR OF ENGINEERING/PUBLIC WORKS — DATE

DATE		REVISIONS	DRAWN BY
		APPROVED	
09/2020	H	SUBMITTAL FOR REAPPROVAL	
06/2020	G	SUBMITTAL FOR REAPPROVAL	JAH
05/2020	F	SUBMITTAL FOR REAPPROVAL	
03/2020	E	SUBMITTAL FOR REAPPROVAL	MAM
07/2017	D	FINAL SUBMITTAL	
05/2017	C	1ST SUBMITTAL AFTER TOWN OF PARKER	
12/2016	B	THIRD SUBMITTAL	
11/2016	A	SECOND SUBMITTAL	

Manhard CONSULTING
7600 East Orchard Road, Suite 150-N, Greenwood Village, CO 80111 ph: 303.708.0500 manhard.com
Civil Engineering | Surveying & Geomatics | Water Resource Management | Construction Management

COMPARK VILLAGE SOUTH FILING NO. 2 - AMENDMENT NO. 1
TOWN OF PARKER, COLORADO
GENERAL NOTES

COLORADO REGISTERED PROFESSIONAL ENGINEER — GARY T. IWA — 37642 — 10-30-2020

PROJ. MGR.: RIM
PROJ. ASSOC.:
DRAWN BY: RAK
DATE: 09/2016

SHEET 2 OF 27
CLCPKC3

© 2020 MANHARD CONSULTING, LTD. ALL RIGHTS RESERVED

Plotted: 10/30/2020 8:01 AM Dwg Name: P:\Clcpkc3\Com\South\05-Residential CDs\dwg\Eng\Final Drawings\Plan Set\Town\PHASE 2\05B-CLCPK3-Rec-GEN NOTES.dwg Updated By: JHawthorne

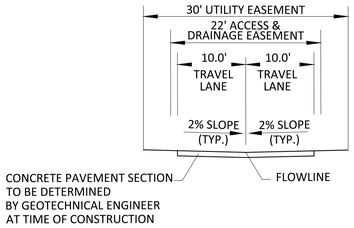

PRIVATE RESIDENTIAL ALLEY

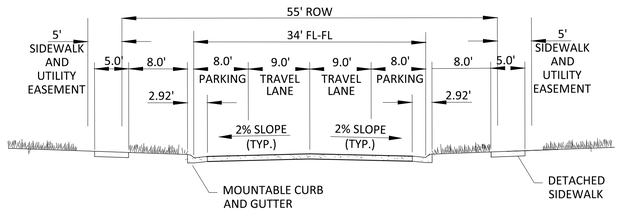

RESIDENTIAL LOCAL

GENERAL NOTES

1. ROW WIDTH SHOWN IS TYPICAL. ADDITIONAL ROW AND/OR LANES MAY BE REQUIRED BASED ON A TRAFFIC STUDY.
2. SEE STANDARD DETAIL 3 FOR TYPICAL CURB AND GUTTER INFORMATION.
3. SEE STANDARD DETAIL 4 FOR TYPICAL SIDEWALK INFORMATION.

Know what's **below.** **Call** before you dig.

TOWN OF PARKER APPROVALS

THE TOWN OF PARKER REVIEW CONSTITUTES GENERAL COMPLIANCE WITH THE TOWN'S STANDARDS AND APPROVED VARIANCES, SUBJECT TO THESE PLANS BEING STAMPED, SIGNED, AND DATED BY THE PROFESSIONAL ENGINEER OF RECORD. REVIEW BY THE TOWN DOES NOT CONSTITUTE APPROVAL OF THE PLAN DESIGN OR ACCURACY AND CORRECTNESS OF ENGINEERING CALCULATIONS. ERRORS IN THE DESIGN OR CALCULATIONS REMAIN THE RESPONSIBILITY OF THE REGISTERED PROFESSIONAL ENGINEER WHOSE STAMP AND SIGNATURE ARE AFFIXED TO THIS DOCUMENT.

THIS REVIEW DOES NOT CONSTITUTE APPROVAL OF ANY PRIVATE ON-SITE IMPROVEMENTS WHICH MAY BE SHOWN. CONSTRUCTION CANNOT COMMENCE UNTIL ALL REQUIRED DRAINAGE/TRAFFIC REPORT(S), FINAL DEVELOPMENT PLAN(S), SPECIAL REVIEW(S), GRADING PERMIT, AND/OR OTHER PERMITS ARE COMPLETE, APPROVED AND ON FILE WITH THE TOWN OF PARKER.

TOWN OF PARKER, DIRECTOR OF ENGINEERING/PUBLIC WORKS — DATE

	DATE	REVISIONS	DRAWN BY
H	09/2020	APPROVED	
G	09/2020	SUBMITTAL FOR REAPPROVAL	
F	05/2020	SUBMITTAL FOR REAPPROVAL	JAH
E	03/2020	SUBMITTAL FOR REAPPROVAL	MAM
D	07/2017	FINAL SUBMITTAL	
C	05/2017	ALL STORMWATER TOWN OF PARKER	
B	12/2016	THIRD SUBMITTAL	
A	11/2016	SECOND SUBMITTAL	

Manhard CONSULTING
7600 East Orchard Road, Suite 150-N, Greenwood Village, CO 80111 ph: 303.708.0500 manhard.com
Civil Engineering | Surveying | Water Resource Management | Construction Management

COMPARK VILLAGE SOUTH FILING NO. 2 - AMENDMENT NO. 1

TOWN OF PARKER, COLORADO

TYPICAL ROADWAY SECTIONS

COLORADO REGISTERED GARY T. IWAI 37642 10-30-2020 PROFESSIONAL ENGINEER

PROJ. MGR.: RIM
PROJ. ASSOC.:
DRAWN BY: RAK
DATE: 09/2016

SHEET 3 OF 27
CLCPKC3

© 2020 MANHARD CONSULTING, LTD. ALL RIGHTS RESERVED

Plotted: 10/30/2020 7:33 AM Dwg Name: J:\Cpk3\ComSouth05-Residential CDs\dwg\Eng\Final Drawings\Plan Set\Town\PHASE 2\05B-CLCPK3-Typical Roadway Sections.dwg Updated By: JHawthorne

Plotted: 10/30/2020 7:35 AM Dwg Name: P:\CIcpkc3\ComSouth05-Residential CDs\dwg\Eng\Final Drawings\Plan Set\Town\PHASE 1\05A-CLCPK3-Res-PHASING PLAN.dwg Updated By: ADrucker

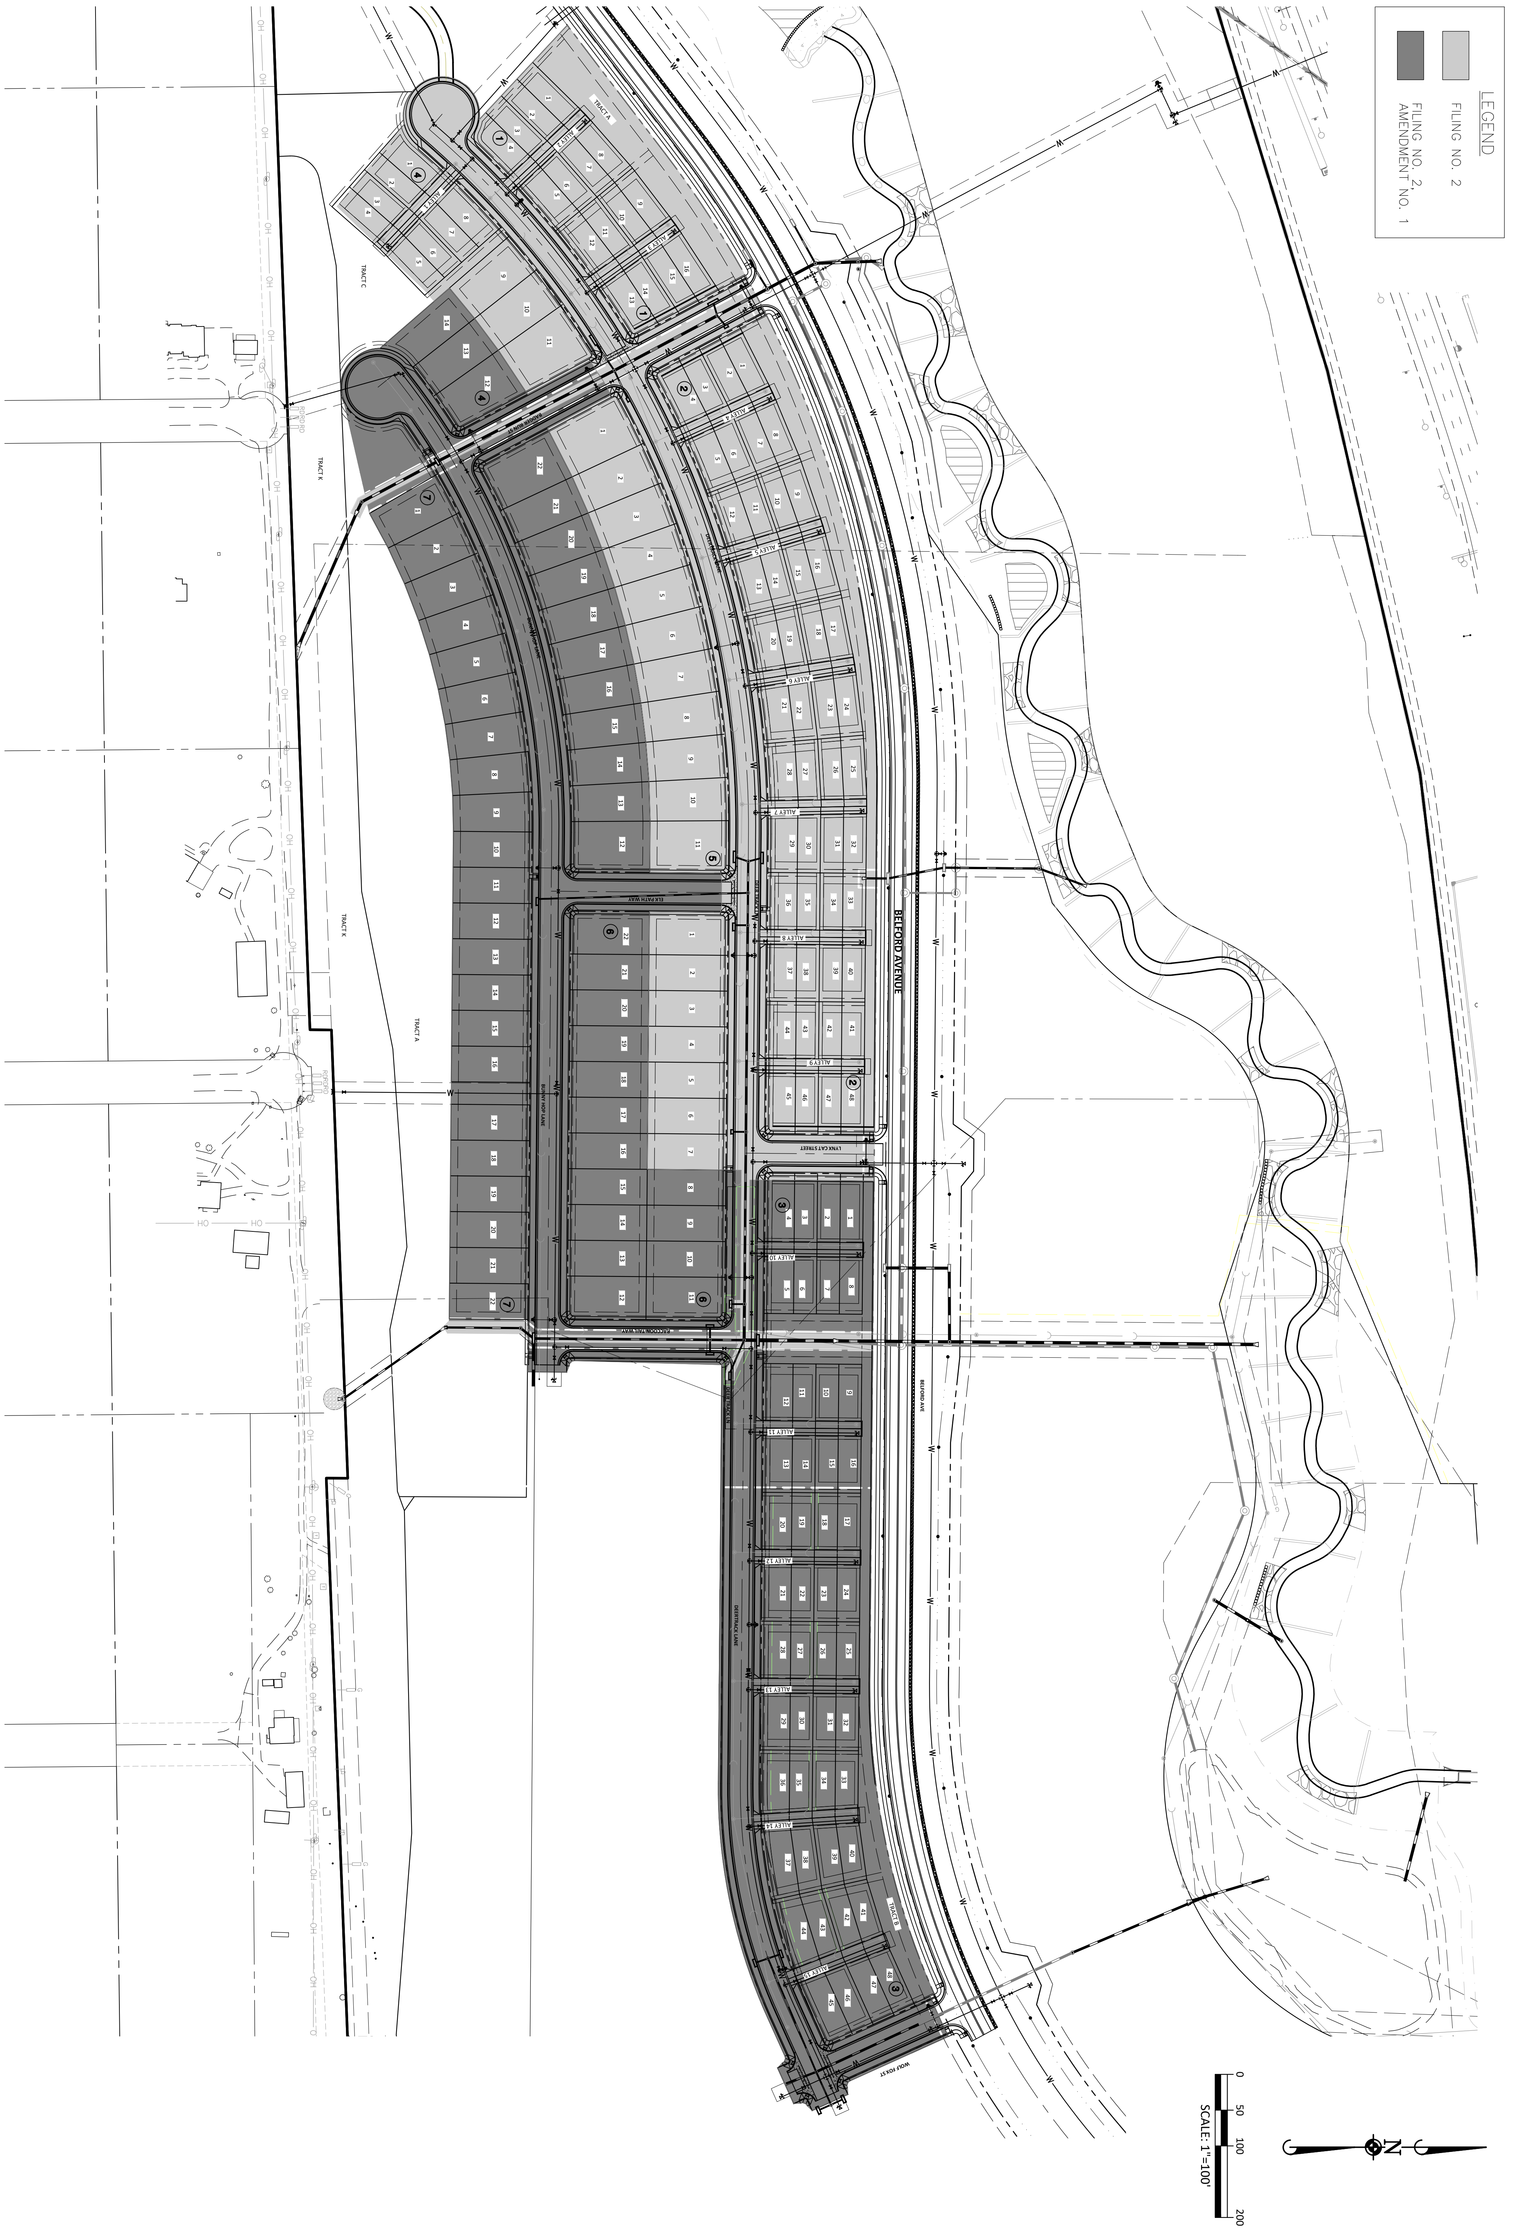

© 2020 MANHARD CONSULTING, LTD. ALL RIGHTS RESERVED

CLCPKC3

SHEET 4 OF 27

DESIGNED BY: BAK
DRAWN BY: ADR
CHECKED BY: MJW
DATE: 09/2016

SCOTT REGGIO 37642 REGISTERED PROFESSIONAL ENGINEER 10-30-2020

COMPARK VILLAGE SOUTH FILING NO. 2 - AMENDMENT NO. 1

TOWN OF PARKER, COLORADO

PHASING PLAN

Manhard CONSULTING™
7600 East Orchard Road, Suite 150-N, Greenwood Village, CO 80111 ph:303.708.0500 manhard.com
Civil Engineering | Surveying & Geospatial Services | GIS
Water Resource Management | Construction Management

	DATE	REVISIONS	DRAWN BY
H	09/2020	APPROVED	
G	08/2020	SUBMITTAL FOR REAPPROVAL	
F	05/2020	SUBMITTAL FOR REAPPROVAL	JAH
E	03/2020	SUBMITTAL FOR REAPPROVAL	MAM
D	07/2017	FINAL SUBMITTAL	
C	05/2017	ALLEY PARKING PER TOWN OF PARKER	
B	12/2016	THIRD SUBMITTAL	
A	11/2016	SECOND SUBMITTAL	

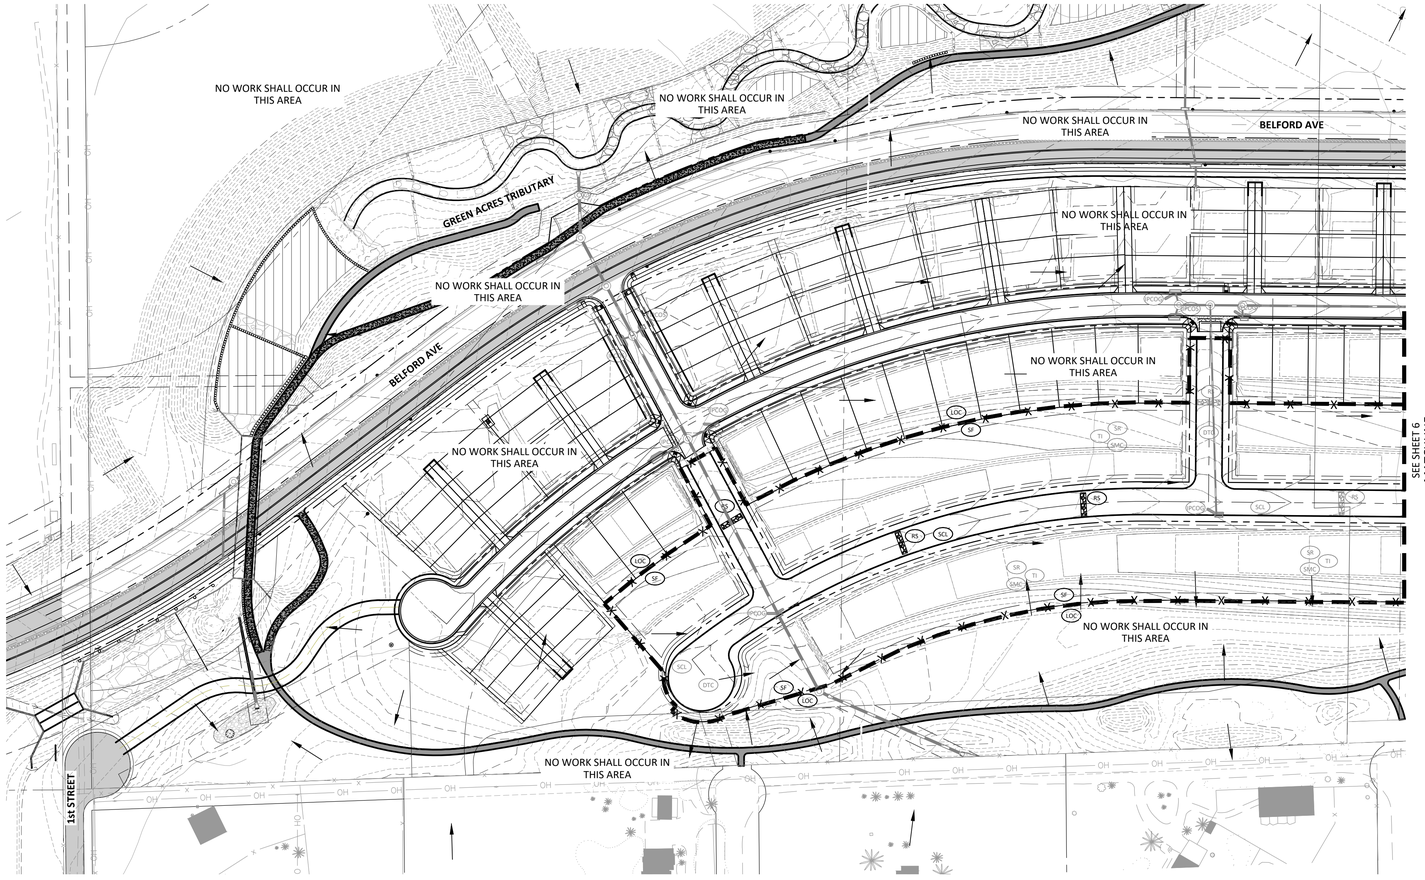

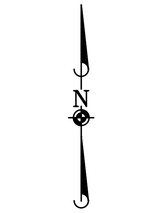

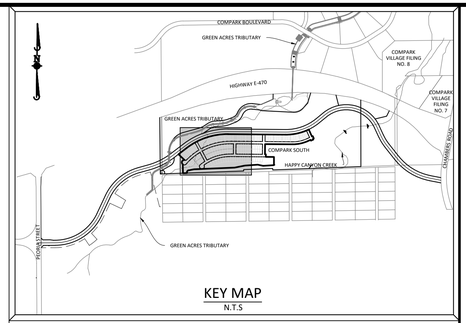

KEY MAP
N.T.S

SOURCE BENCHMARKS:

DOUGLAS COUNTY BM 1.115010
A DOUGLAS COUNTY GIS MONUMENT SET IN CONCRETE LOCATED APPROXIMATELY 130 FEET SOUTHWESTERLY OF THE CENTERLINE OF CHAMBERS ROAD AND 95 FEET NORTHWESTERLY OF THE CENTERLINE OF COMPARK BOULEVARD. ELEVATION = 5752.84 (NAVD 88)

CD	CHECK DAM	
CF	CONSTRUCTION FENCE	
CP	CULVERT PROTECTION	
CWA	CONCRETE WASHOUT AREA	
DD	DIVERSION DITCH	
DP	DETENTION POND PROTECTION	
DTC	DEBRIS TRASH CONTROL	
ECB	EROSION CONTROL BLANKET	
IPAN	INLET PROTECTION FOR AREA INLETS NOT IN PAVEMENT	
IPAP	INLET PROTECTION FOR AREA INLETS IN PAVEMENT	
IPCOG	INLET PROTECTION, CURB ON-GRADE, TYPE R INLET	
IPCOS	INLET PROTECTION, CURB ON SUMP, TYPE R INLET	
LP	LOT PROTECTION	
LOC	LIMITS OF CONSTRUCTION	
PTP	PORTABLE TOILET PROTECTION	
RCSC	ROUGH CUT STREET CONTROL	
RS	ROCK SOCK	
RSS	ROCK SOCK IN SWALE	
SB	STRAW BALE	
SCL	SEDIMENT CONTROL LOG	
SF	SILT FENCE	
SMC	SEEDING, MULCHING AND CRIMPING	
SR	SURFACE ROUGHING	
SSA	STABILIZED STAGING AREA	
STP	SIDEWALK TRANSITION PROTECTION	
TI	TEMPORARY IRRIGATION	
TSB	TEMPORARY SEDIMENT BASIN	
VTC	VEHICLE TRACKING CONTROL	
BMP	EXISTING BMP TO REMAIN	
BMP	EXISTING BMP TO BE REMOVED	

NOTES:

1. SILT FENCE TO BE INSTALLED IN AREAS OF SIGNIFICANT TOPOGRAPHY AND SHALL HAVE STAKES @ 5'-0" O.C.
2. ALL SILT FENCE AND OTHER SEDIMENT BMP'S MUST BE PLACED IMMEDIATELY BEHIND THE BACK OF CURB OR SIDEWALK. IF GAP EXISTS AFTER INSTALLATION, ECB MAY BE NECESSARY.
3. ALL LOTS NEED LOT PROTECTION (LP) BEFORE THEY WILL RECEIVE A CERTIFICATE OF OCCUPANCY.
4. ALL CONSTRUCTION TRASH MUST BE THOROUGHLY CLEANED UP ON A DAILY BASIS.
5. REFER TO IRRIGATION AND LANDSCAPE PLANS FOR TEMPORARY IRRIGATION PLANS.
6. ALL PERMANENT SLOPES STEEPER THAN 4:1 NEED ECB. THE TOWN MAY BE WILLING TO ALLOW THESE TEMPORARY SLOPES TO NOT BE COVERED IN ECB IN AN EFFORT TO SAVE MONEY.
7. CONCRETE WASHOUT, STABILIZED STAGING AREA, PORTABLE TOILETS AND SOIL STOCKPILE LOCATIONS SHALL BE DETERMINED BY THE CONTRACTOR/DEVELOPER AND UPDATED ON THE STORMWATER MANAGEMENT PLAN AS REQUIRED BY THE STATE ISSUED STORMWATER DISCHARGE PERMIT.
8. EXISTING CBMPS SHOWN ON THIS PLAN ARE RELATED TO COMPARK VILLAGE SOUTH FILING NO. 2 - PHASE 1 CONSTRUCTION IMPROVEMENTS. UNLESS SPECIFICALLY SHOWN TO BE DELETED, THESE FACILITIES WILL REMAIN IN PLACE AND BE USED AS PART OF THIS PLAN.
9. ALL CONSTRUCTION ACCESS SHALL OCCUR AT THE LOCATION OF THE VCT. ACCESS FROM FIRST STREET IS PROHIBITED

811 Know what's below. Call before you dig.

TOWN OF PARKER APPROVALS

THE TOWN OF PARKER REVIEW CONSTITUTES GENERAL COMPLIANCE WITH THE TOWN'S STANDARDS AND APPROVED VARIANCES, SUBJECT TO THESE PLANS BEING STAMPED, SIGNED, AND DATED BY THE PROFESSIONAL ENGINEER OF RECORD. REVIEW BY THE TOWN DOES NOT CONSTITUTE APPROVAL OF THE PLAN DESIGN OR ACCURACY AND CORRECTNESS OF ENGINEERING CALCULATIONS. ERRORS IN THE DESIGN OR CALCULATIONS REMAIN THE RESPONSIBILITY OF THE REGISTERED PROFESSIONAL ENGINEER WHOSE STAMP AND SIGNATURE ARE AFFIXED TO THIS DOCUMENT.

THIS REVIEW DOES NOT CONSTITUTE APPROVAL OF ANY PRIVATE ON-SITE IMPROVEMENTS WHICH MAY BE SHOWN. CONSTRUCTION CANNOT COMMENCE UNTIL ALL REQUIRED DRAINAGE/TRAFFIC REPORT(S), FINAL DEVELOPMENT PLAN(S), SPECIAL REVIEW(S), GRADING PERMIT, AND/OR OTHER PERMITS ARE COMPLETE, APPROVED AND ON FILE WITH THE TOWN OF PARKER.

TOWN OF PARKER, DIRECTOR OF ENGINEERING/PUBLIC WORKS — DATE

	DATE	REVISIONS	DRAWN BY
H	09/2020	APPROVED	
G	08/2020	SUBMITTAL FOR REAPPROVAL	SLS
F	05/2020	SUBMITTAL FOR REAPPROVAL	JAH
E	03/2020	SUBMITTAL FOR REAPPROVAL	MAM
D	07/2017	FINAL SUBMITTAL	
C	05/2017	ADDRESS COMMENTS FROM TOWN OF PARKER	
B	12/2016	THIRD SUBMITTAL	
A	11/2016	SECOND SUBMITTAL	

Manhard CONSULTING
7600 East Orchard Road, Suite 150-N, Greenwood Village, CO 80111 ph: 303.708.0500 manhard.com
Civil Engineering | Surveying & Geomatics | Planning
Water Resource Management | Construction Management

COMPARK VILLAGE SOUTH FILING NO. 2 - AMENDMENT NO. 1
TOWN OF PARKER, COLORADO
CBMP PLAN - PHASE A

COLORADO REGISTERED PROFESSIONAL ENGINEER — TIMOTHY T. IWA — 37642 — 10-30-2020

PROJ. MGR.: RJM
PROJ. ASSOC.:
DRAWN BY: RAK
DATE: 09/2016

SHEET 5 OF 27
CLCPKC3

© 2020 MANHARD CONSULTING, LTD. ALL RIGHTS RESERVED

Plotted: 10/30/2020 7:36 AM Dwg Name: P:\Clcpkc3\ComSouth05-Residential CDs\Dwg\Eng\Final Drawings\Plan Set\Town\PHASE 2\05B-CLCPKC3-KB-CBMP A.dwg Updated By: ADrucker

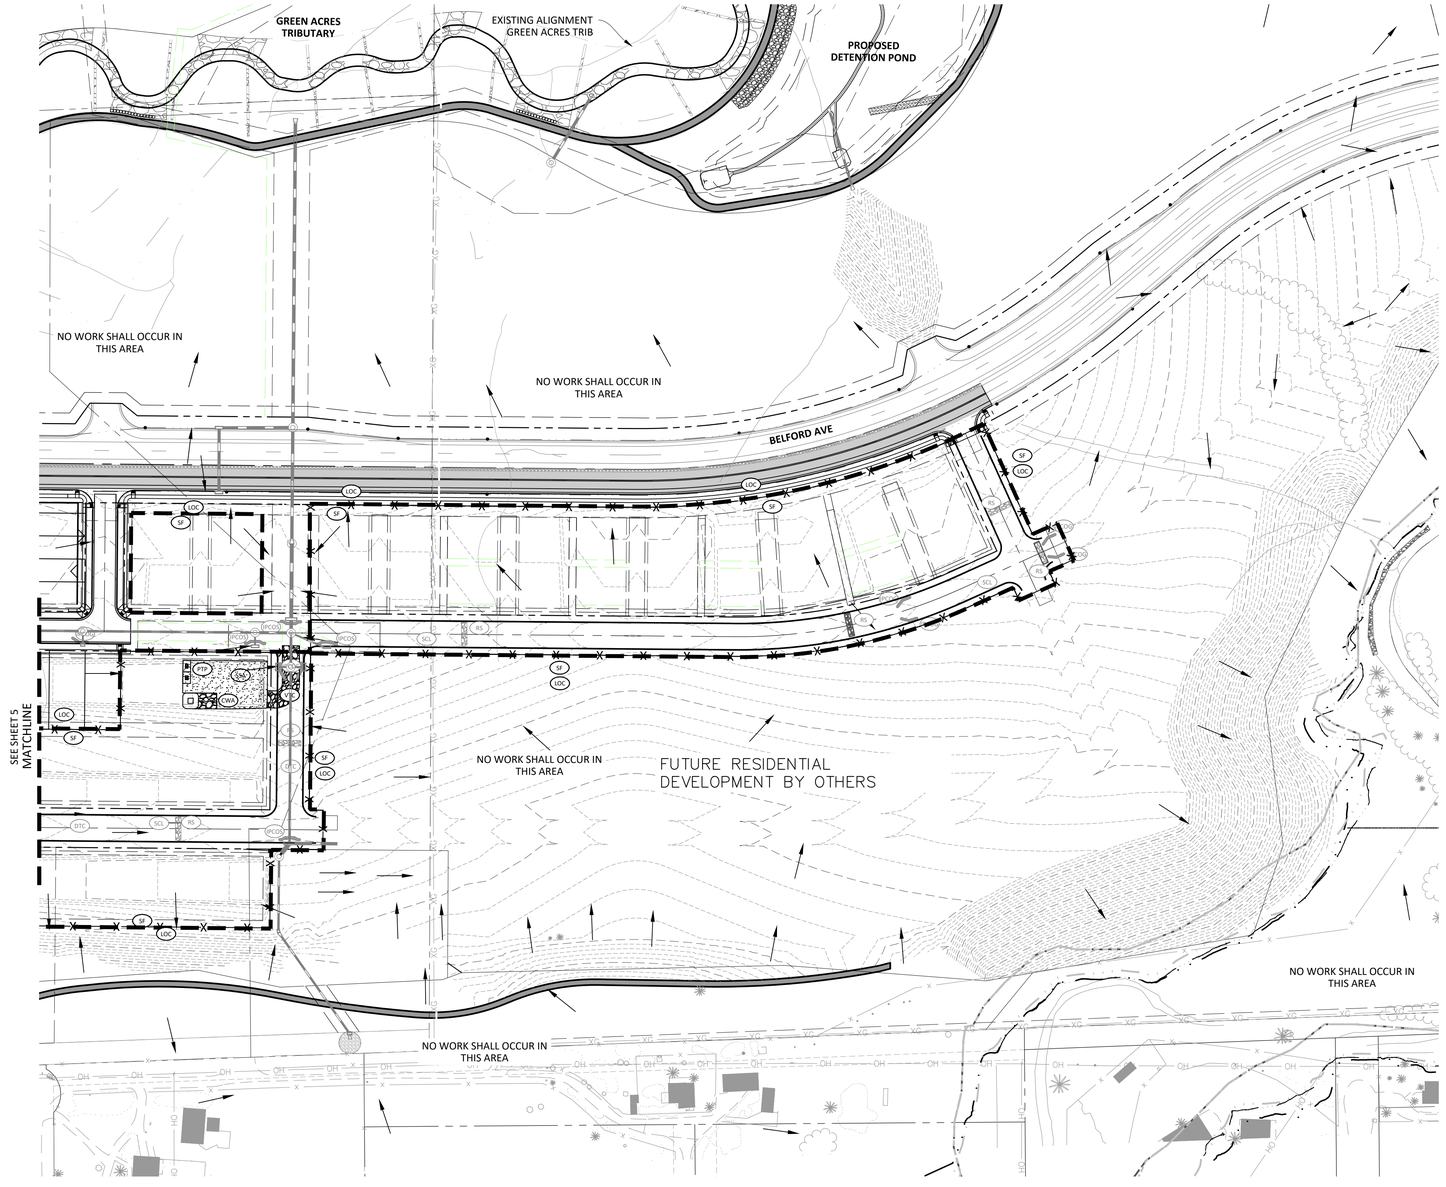

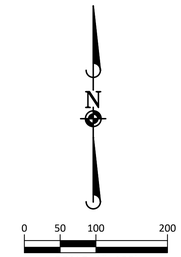

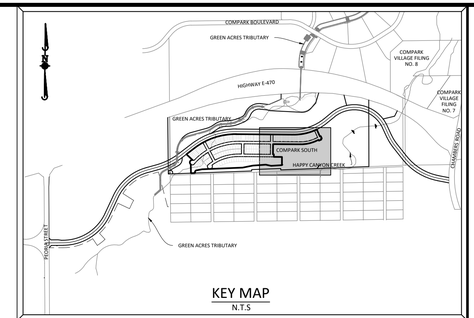

KEY MAP
N.T.S

SOURCE BENCHMARKS:

DOUGLAS COUNTY BM 1.115010
A DOUGLAS COUNTY GIS MONUMENT SET IN CONCRETE LOCATED APPROXIMATELY 130 FEET SOUTHWESTERLY OF THE CENTERLINE OF CHAMBERS ROAD AND 95 FEET NORTHWESTERLY OF THE CENTERLINE OF COMPARK BOULEVARD. ELEVATION = 5752.84 (NAVD 88)

CD	CHECK DAM
CF	CONSTRUCTION FENCE
CP	CULVERT PROTECTION
CWA	CONCRETE WASHOUT AREA
DD	DIVERSION DITCH
DP	DETENTION POND PROTECTION
DTC	DEBRIS TRASH CONTROL
ECB	EROSION CONTROL BLANKET
IPAN	INLET PROTECTION FOR AREA INLETS NOT IN PAVEMENT
IPAP	INLET PROTECTION FOR AREA INLETS IN PAVEMENT
IPCOG	INLET PROTECTION, CURB ON-GRADE, TYPE R INLET
IPCOS	INLET PROTECTION, CURB ON SUMP, TYPE R INLET
LP	LOT PROTECTION
LOC	LIMITS OF CONSTRUCTION
PTP	PORTABLE TOILET PROTECTION
RCSC	ROUGH CUT STREET CONTROL
RS	ROCK SOCK
RSS	ROCK SOCK IN SWALE
SB	STRAW BALE
SCL	SEDIMENT CONTROL LOG
SF	SILT FENCE
SMC	SEEDING, MULCHING AND CRIMPING
SR	SURFACE ROUGHING
SSA	STABILIZED STAGING AREA
STP	SIDEWALK TRANSITION PROTECTION
TI	TEMPORARY IRRIGATION
TSB	TEMPORARY SEDIMENT BASIN
VTC	VEHICLE TRACKING CONTROL
BMP	EXISTING BMP TO REMAIN
BMP	EXISTING BMP TO BE REMOVED

NOTES:

1. SILT FENCE TO BE INSTALLED IN AREAS OF SIGNIFICANT TOPOGRAPHY AND SHALL HAVE STAKES @ 5'-0" O.C.
2. ALL SILT FENCE AND OTHER SEDIMENT BMP'S MUST BE PLACED IMMEDIATELY BEHIND THE BACK OF CURB OR SIDEWALK. IF GAP EXISTS AFTER INSTALLATION, ECB MAY BE NECESSARY.
3. ALL LOTS NEED LOT PROTECTION (LP) BEFORE THEY WILL RECEIVE A CERTIFICATE OF OCCUPANCY.
4. ALL CONSTRUCTION TRASH MUST BE THOROUGHLY CLEANED UP ON A DAILY BASIS.
5. REFER TO IRRIGATION AND LANDSCAPE PLANS FOR TEMPORARY IRRIGATION PLANS.
6. ALL PERMANENT SLOPES STEEPER THAN 4:1 NEED ECB. THE TOWN MAY BE WILLING TO ALLOW THESE TEMPORARY SLOPES TO NOT BE COVERED IN ECB IN AN EFFORT TO SAVE MONEY.
7. CONCRETE WASHOUT, STABILIZED STAGING AREA, PORTABLE TOILETS AND SOIL STOCKPILE LOCATIONS SHALL BE DETERMINED BY THE CONTRACTOR/DEVELOPER AND UPDATED ON THE STORMWATER MANAGEMENT PLAN AS REQUIRED BY THE STATE ISSUED STORMWATER DISCHARGE PERMIT.
8. EXISTING CBMPS SHOWN ON THIS PLAN ARE RELATED TO COMPARK VILLAGE SOUTH FILING NO. 2 - PHASE 1 CONSTRUCTION IMPROVEMENTS. UNLESS SPECIFICALLY SHOWN TO BE DELETED, THESE FACILITIES WILL REMAIN IN PLACE AND BE USED AS PART OF THIS PLAN.
9. ALL CONSTRUCTION ACCESS SHALL OCCUR AT THE LOCATION OF THE VCT. ACCESS FROM FIRST STREET IS PROHIBITED

Know what's **below.** **Call** before you dig.

TOWN OF PARKER APPROVALS

THE TOWN OF PARKER REVIEW CONSTITUTES GENERAL COMPLIANCE WITH THE TOWN'S STANDARDS AND APPROVED VARIANCES, SUBJECT TO THESE PLANS BEING STAMPED, SIGNED, AND DATED BY THE PROFESSIONAL ENGINEER OF RECORD. REVIEW BY THE TOWN DOES NOT CONSTITUTE APPROVAL OF THE PLAN DESIGN OR ACCURACY AND CORRECTNESS OF ENGINEERING CALCULATIONS. ERRORS IN THE DESIGN OR CALCULATIONS REMAIN THE RESPONSIBILITY OF THE REGISTERED PROFESSIONAL ENGINEER WHOSE STAMP AND SIGNATURE ARE AFFIXED TO THIS DOCUMENT.

THIS REVIEW DOES NOT CONSTITUTE APPROVAL OF ANY PRIVATE ON-SITE IMPROVEMENTS WHICH MAY BE SHOWN. CONSTRUCTION CANNOT COMMENCE UNTIL ALL REQUIRED DRAINAGE/TRAFFIC REPORT(S), FINAL DEVELOPMENT PLAN(S), SPECIAL REVIEW(S), GRADING PERMIT, AND/OR OTHER PERMITS ARE COMPLETE, APPROVED AND ON FILE WITH THE TOWN OF PARKER.

TOWN OF PARKER, DIRECTOR OF ENGINEERING/PUBLIC WORKS — DATE

DATE	REVISIONS	DRAWN BY
H 09/2020	APPROVED	
G 09/2020	SUBMITTAL FOR REAPPROVAL	
F 05/2020	SUBMITTAL FOR REAPPROVAL	JAH
E 03/2020	SUBMITTAL FOR REAPPROVAL	MAM
D 07/2017	FINAL SUBMITTAL	
C 05/2017	ALL 3 SUBMITTALS - TOWN OF PARKER	
B 12/2016	THIRD SUBMITTAL	
A 11/2016	SECOND SUBMITTAL	

Manhard CONSULTING
7600 East Orchard Road, Suite 150-N, Greenwood Village, CO 80111 ph: 303.708.0500 manhard.com
Civil Engineering | Surveying & Geomatics | Construction Management
Water Resource Management

COMPARK VILLAGE SOUTH FILING NO. 2 - AMENDMENT NO. 1
TOWN OF PARKER, COLORADO
CBMP PLAN - PHASE A

COLORADO REGISTERED JEFFREY T. IWA... 37642 10-30-2020 PROFESSIONAL ENGINEER

PROJ. MGR.: RJM
PROJ. ASSOC.:
DRAWN BY: RAK
DATE: 09/2016

SHEET 6 OF 27
CLCPKC3

© 2020 MANHARD CONSULTING, LTD. ALL RIGHTS RESERVED

Plotted: 10/30/2020 7:36 AM Dwg Name: P:\Clcpkc3\Com\South\05-Residential Cds\dwg\Eng\Final Drawings\Plan Set\Town\PHASE A\05B-CLCPKC3-KB-CBMP A.dwg Updated By: ADrucker

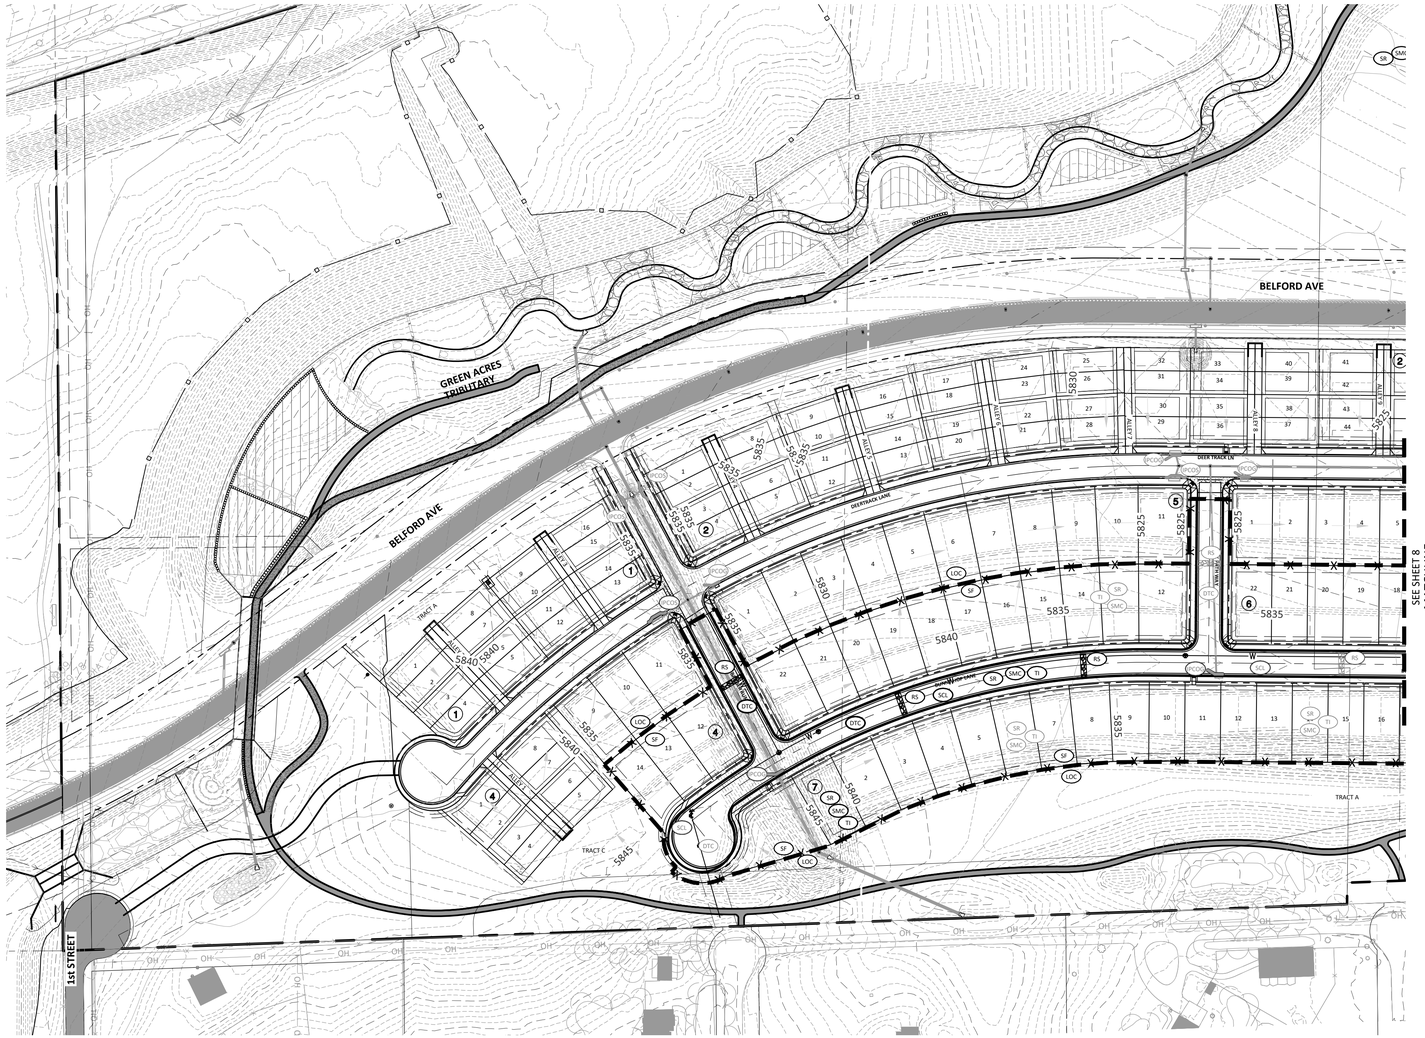

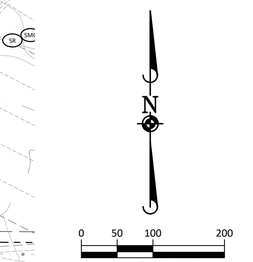

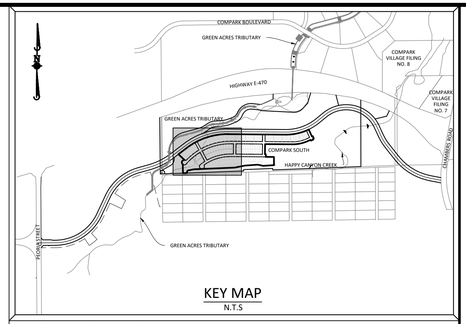

KEY MAP
N.T.S

SOURCE BENCHMARKS:

DOUGLAS COUNTY BM 1.115010
A DOUGLAS COUNTY GIS MONUMENT SET IN CONCRETE LOCATED APPROXIMATELY 130 FEET SOUTHWESTERLY OF THE CENTERLINE OF CHAMBERS ROAD AND 95 FEET NORTHWESTERLY OF THE CENTERLINE OF COMPARK BOULEVARD. ELEVATION = 5752.84 (NAVD 88)

	CD	CHECK DAM
	CF	CONSTRUCTION FENCE
	CP	CULVERT PROTECTION
	CWA	CONCRETE WASHOUT AREA
	DD	DIVERSION DITCH
	DP	DETENTION POND PROTECTION
	DTC	DEBRIS TRASH CONTROL
	ECB	EROSION CONTROL BLANKET
	IPAN	INLET PROTECTION FOR AREA INLETS NOT IN PAVEMENT
	IPAP	INLET PROTECTION FOR AREA INLETS IN PAVEMENT
	IPCOG	INLET PROTECTION, CURB ON-GRADE, TYPE R INLET
	IPCOS	INLET PROTECTION, CURB ON SUMP, TYPE R INLET
	LP	LOT PROTECTION
	LOC	LIMITS OF CONSTRUCTION
	PTP	PORTABLE TOILET PROTECTION
	RCSC	ROUGH CUT STREET CONTROL
	RS	ROCK SOCK
	RSS	ROCK SOCK IN SWALE
	SB	STRAW BALE
	SCL	SEDIMENT CONTROL LOG
	SF	SILT FENCE
	SMC	SEEDING, MULCHING AND CRIMPING
	SR	SURFACE ROUGHING
	SSA	STABILIZED STAGING AREA
	STP	SIDEWALK TRANSITION PROTECTION
	TI	TEMPORARY IRRIGATION
	TSB	TEMPORARY SEDIMENT BASIN
	VTC	VEHICLE TRACKING CONTROL
	BMP	EXISTING BMP TO REMAIN
	BMP	EXISTING BMP TO BE REMOVED

NOTES:

1. SILT FENCE TO BE INSTALLED IN AREAS OF SIGNIFICANT TOPOGRAPHY AND SHALL HAVE STAKES @ 5'-0" O.C.
2. ALL SILT FENCE AND OTHER SEDIMENT BMP'S MUST BE PLACED IMMEDIATELY BEHIND THE BACK OF CURB OR SIDEWALK. IF GAP EXISTS AFTER INSTALLATION, ECB MAY BE NECESSARY.
3. ALL LOTS NEED LOT PROTECTION (LP) BEFORE THEY WILL RECEIVE A CERTIFICATE OF OCCUPANCY.
4. ALL CONSTRUCTION TRASH MUST BE THOROUGHLY CLEANED UP ON A DAILY BASIS.
5. REFER TO IRRIGATION AND LANDSCAPE PLANS FOR TEMPORARY IRRIGATION PLANS.
6. ALL PERMANENT SLOPES STEEPER THAN 4:1 NEED ECB. THE TOWN MAY BE WILLING TO ALLOW THESE TEMPORARY SLOPES TO NOT BE COVERED IN ECB IN AN EFFORT TO SAVE MONEY.
7. CONCRETE WASHOUT, STABILIZED STAGING AREA, PORTABLE TOILETS AND SOIL STOCKPILE LOCATIONS SHALL BE DETERMINED BY THE CONTRACTOR/DEVELOPER AND UPDATED ON THE STORMWATER MANAGEMENT PLAN AS REQUIRED BY THE STATE ISSUED STORMWATER DISCHARGE PERMIT.
8. EXISTING CBMPS SHOWN ON THIS PLAN ARE RELATED TO COMPARK VILLAGE SOUTH FILING NO. 2 - PHASE 1 CONSTRUCTION IMPROVEMENTS. UNLESS SPECIFICALLY SHOWN TO BE DELETED, THESE FACILITIES WILL REMAIN IN PLACE AND BE USED AS PART OF THIS PLAN.

811 Know what's below. Call before you dig.

TOWN OF PARKER APPROVALS

THE TOWN OF PARKER REVIEW CONSTITUTES GENERAL COMPLIANCE WITH THE TOWN'S STANDARDS AND APPROVED VARIANCES, SUBJECT TO THESE PLANS BEING STAMPED, SIGNED, AND DATED BY THE PROFESSIONAL ENGINEER OF RECORD. REVIEW BY THE TOWN DOES NOT CONSTITUTE APPROVAL OF THE PLAN DESIGN OR ACCURACY AND CORRECTNESS OF ENGINEERING CALCULATIONS. ERRORS IN THE DESIGN OR CALCULATIONS REMAIN THE RESPONSIBILITY OF THE REGISTERED PROFESSIONAL ENGINEER WHOSE STAMP AND SIGNATURE ARE AFFIXED TO THIS DOCUMENT.

THIS REVIEW DOES NOT CONSTITUTE APPROVAL OF ANY PRIVATE ON-SITE IMPROVEMENTS WHICH MAY BE SHOWN. CONSTRUCTION CANNOT COMMENCE UNTIL ALL REQUIRED DRAINAGE/TRAFFIC REPORT(S), FINAL DEVELOPMENT PLAN(S), SPECIAL REVIEW(S), GRADING PERMIT, AND/OR OTHER PERMITS ARE COMPLETE, APPROVED AND ON FILE WITH THE TOWN OF PARKER.

TOWN OF PARKER, DIRECTOR OF ENGINEERING/PUBLIC WORKS — DATE

DATE	REVISIONS	DRAWN BY
09/2020	APPROVED	
08/2020	SUBMITTAL FOR REAPPROVAL	SJS
05/2020	SUBMITTAL FOR REAPPROVAL	JAH
03/2020	SUBMITTAL FOR REAPPROVAL	MAM
07/2017	FINAL SUBMITTAL	
05/2017	AS-BUILT CHANGE	
12/2016	THIRD SUBMITTAL TOWN OF PARKER	
11/2016	SECOND SUBMITTAL	

Manhard CONSULTING
7600 East Orchard Road, Suite 150-N, Greenwood Village, CO 80111 ph: 303.708.0500 manhard.com
Civil Engineering | Surveying & Geomatics | Water Resource Management | Construction Management

COMPARK VILLAGE SOUTH FILING NO. 2 - AMENDMENT NO. 1
TOWN OF PARKER, COLORADO
CBMP PLAN - PHASE B

COLORADO REGISTERED JEFFREY T. IMMEL 37642 10-30-2020 PROFESSIONAL ENGINEER

PROJ. MGR.: RIM
PROJ. ASSOC.:
DRAWN BY: RAK
DATE: 09/2016

SHEET 7 OF 27
CLCPKC3

© 2020 MANHARD CONSULTING, LTD. ALL RIGHTS RESERVED

Plotted: 10/30/2020 3:54 PM Dwg Name: P:\Clpkc3\Com South\05-Residential CDs\dwg\Eng\Final Drawings\Plan Set\Town\PHASE 2\05B-CLCPKC3-KB-CBMP-C.dwg Updated By: ADucker

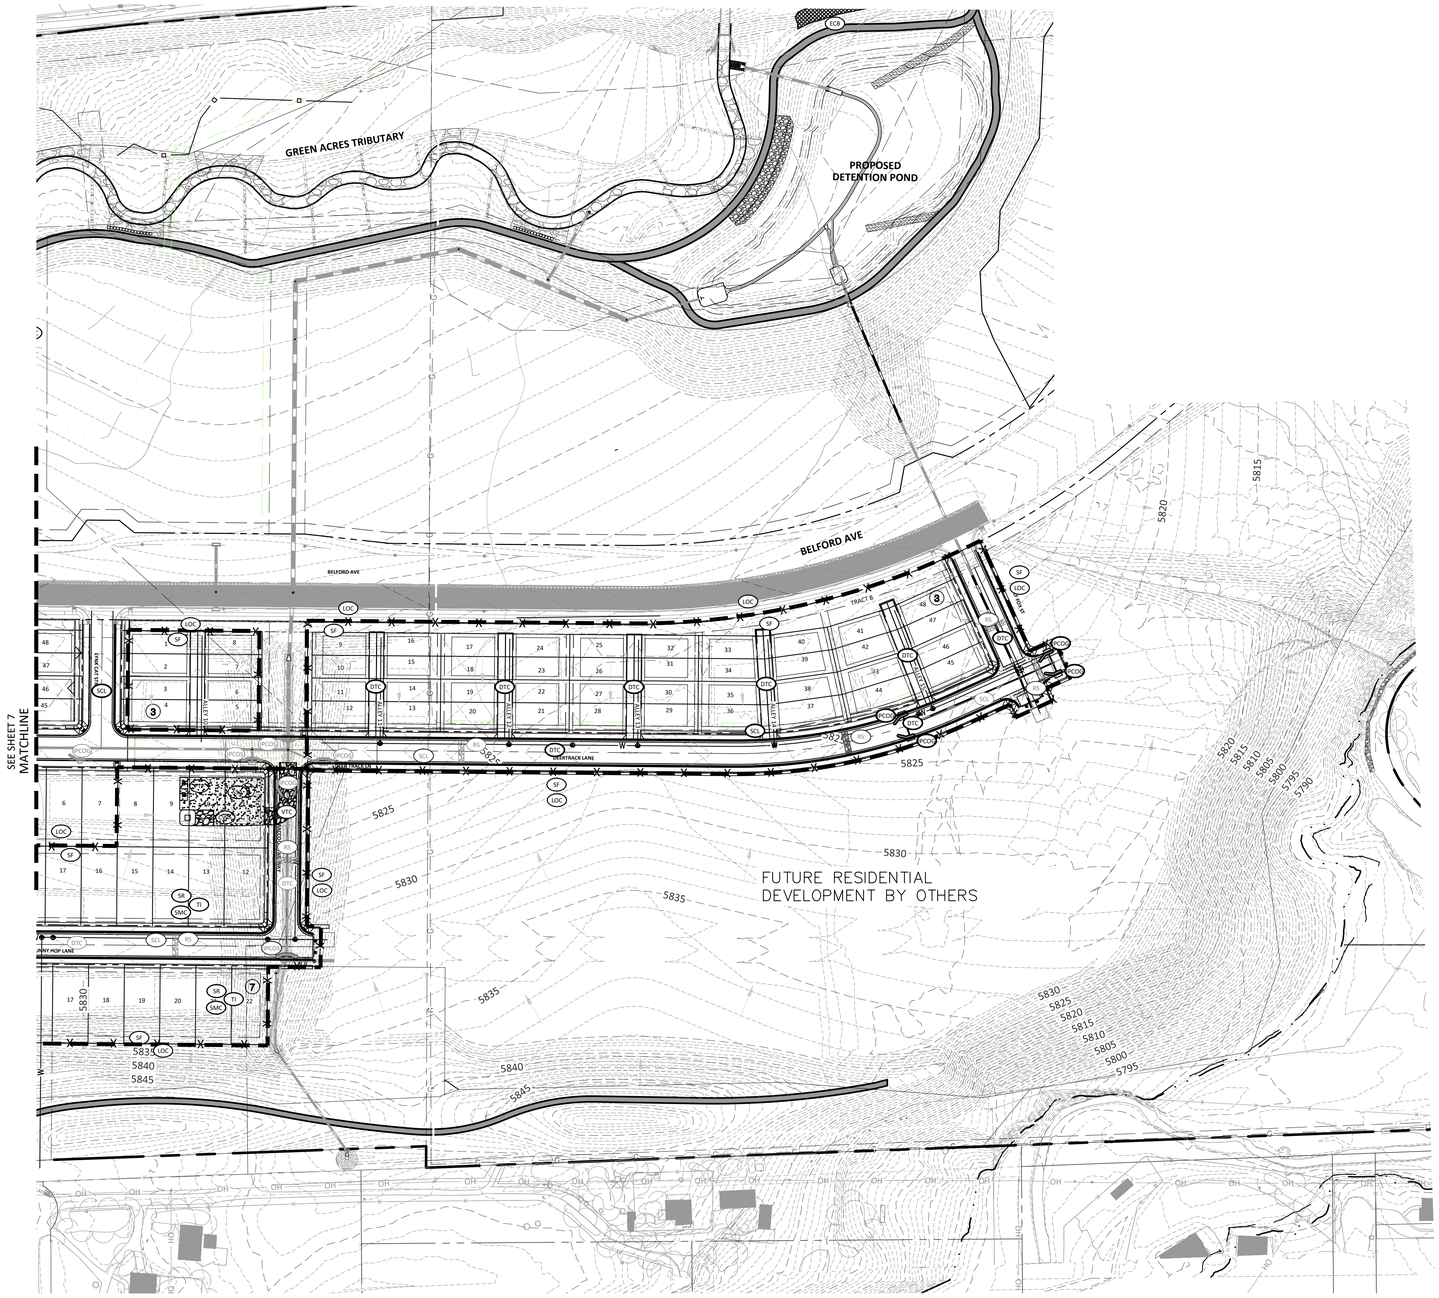

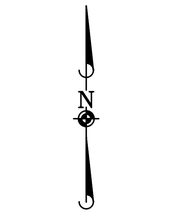

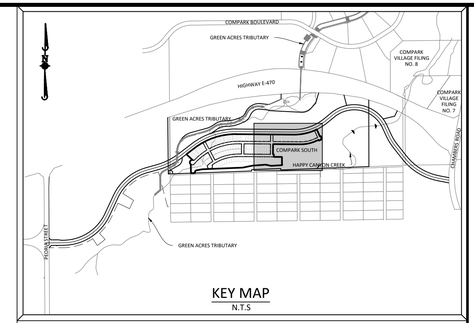

KEY MAP
N.T.S

SOURCE BENCHMARKS:

DOUGLAS COUNTY BM 1.115010
A DOUGLAS COUNTY GIS MONUMENT SET IN CONCRETE LOCATED APPROXIMATELY 130 FEET SOUTHWESTERLY OF THE CENTERLINE OF CHAMBERS ROAD AND 95 FEET NORTHWESTERLY OF THE CENTERLINE OF COMPARK BOULEVARD. ELEVATION = 5752.84 (NAVD 88)

	CD	CHECK DAM
	CF	CONSTRUCTION FENCE
	CP	CULVERT PROTECTION
	CWA	CONCRETE WASHOUT AREA
	DD	DIVERSION DITCH
	DP	DETENTION POND PROTECTION
	DTC	DEBRIS TRASH CONTROL
	ECB	EROSION CONTROL BLANKET
	IPAN	INLET PROTECTION FOR AREA INLETS NOT IN PAVEMENT
	IPAP	INLET PROTECTION FOR AREA INLETS IN PAVEMENT
	IPCOG	INLET PROTECTION, CURB ON-GRADE, TYPE R INLET
	IPCOS	INLET PROTECTION, CURB ON SUMP, TYPE R INLET
	LP	LOT PROTECTION
	LOC	LIMITS OF CONSTRUCTION
	PTP	PORTABLE TOILET PROTECTION
	RCSC	ROUGH CUT STREET CONTROL
	RS	ROCK SOCK
	RSS	ROCK SOCK IN SWALE
	SB	STRAW BALE
	SCL	SEDIMENT CONTROL LOG
	SF	SILT FENCE
	SMC	SEEDING, MULCHING AND CRIMPING
	SR	SURFACE ROUGHING
	SSA	STABILIZED STAGING AREA
	STP	SIDEWALK TRANSITION PROTECTION
	TI	TEMPORARY IRRIGATION
	TSB	TEMPORARY SEDIMENT BASIN
	VTC	VEHICLE TRACKING CONTROL
	BMP	EXISTING BMP TO REMAIN
	BMP	EXISTING BMP TO BE REMOVED

NOTES:

1. SILT FENCE TO BE INSTALLED IN AREAS OF SIGNIFICANT TOPOGRAPHY AND SHALL HAVE STAKES @ 5'-0" O.C.
2. ALL SILT FENCE AND OTHER SEDIMENT BMP'S MUST BE PLACED IMMEDIATELY BEHIND THE BACK OF CURB OR SIDEWALK. IF GAP EXISTS AFTER INSTALLATION, ECB MAY BE NECESSARY.
3. ALL LOTS NEED LOT PROTECTION (LP) BEFORE THEY WILL RECEIVE A CERTIFICATE OF OCCUPANCY.
4. ALL CONSTRUCTION TRASH MUST BE THOROUGHLY CLEANED UP ON A DAILY BASIS.
5. REFER TO IRRIGATION AND LANDSCAPE PLANS FOR TEMPORARY IRRIGATION PLANS.
6. ALL PERMANENT SLOPES STEEPER THAN 4:1 NEED ECB. THE TOWN MAY BE WILLING TO ALLOW THESE TEMPORARY SLOPES TO NOT BE COVERED IN ECB IN AN EFFORT TO SAVE MONEY.
7. CONCRETE WASHOUT, STABILIZED STAGING AREA, PORTABLE TOILETS AND SOIL STOCKPILE LOCATIONS SHALL BE DETERMINED BY THE CONTRACTOR/DEVELOPER AND UPDATED ON THE STORMWATER MANAGEMENT PLAN AS REQUIRED BY THE STATE ISSUED STORMWATER DISCHARGE PERMIT.
8. EXISTING CBMPS SHOWN ON THIS PLAN ARE RELATED TO COMPARK VILLAGE SOUTH FILING NO. 2 - PHASE 1 CONSTRUCTION IMPROVEMENTS. UNLESS SPECIFICALLY SHOWN TO BE DELETED, THESE FACILITIES WILL REMAIN IN PLACE AND BE USED AS PART OF THIS PLAN.

Know what's **below.** **Call** before you dig.

TOWN OF PARKER APPROVALS

THE TOWN OF PARKER REVIEW CONSTITUTES GENERAL COMPLIANCE WITH THE TOWN'S STANDARDS AND APPROVED VARIANCES, SUBJECT TO THESE PLANS BEING STAMPED, SIGNED, AND DATED BY THE PROFESSIONAL ENGINEER OF RECORD. REVIEW BY THE TOWN DOES NOT CONSTITUTE APPROVAL OF THE PLAN DESIGN OR ACCURACY AND CORRECTNESS OF ENGINEERING CALCULATIONS. ERRORS IN THE DESIGN OR CALCULATIONS REMAIN THE RESPONSIBILITY OF THE REGISTERED PROFESSIONAL ENGINEER WHOSE STAMP AND SIGNATURE ARE AFFIXED TO THIS DOCUMENT.

THIS REVIEW DOES NOT CONSTITUTE APPROVAL OF ANY PRIVATE ON-SITE IMPROVEMENTS WHICH MAY BE SHOWN. CONSTRUCTION CANNOT COMMENCE UNTIL ALL REQUIRED DRAINAGE/TRAFFIC REPORT(S), FINAL DEVELOPMENT PLAN(S), SPECIAL REVIEW(S), GRADING PERMIT, AND/OR OTHER PERMITS ARE COMPLETE, APPROVED AND ON FILE WITH THE TOWN OF PARKER.

TOWN OF PARKER, DIRECTOR OF ENGINEERING/PUBLIC WORKS DATE

DATE	REVISIONS	DRAWN BY
H 09/2020	APPROVED	
G 08/2020	SUBMITTAL FOR REAPPROVAL	SLS
F 05/2020	SUBMITTAL FOR REAPPROVAL	JAH
E 03/2020	SUBMITTAL FOR REAPPROVAL	MAM
D 07/2017	FINAL SUBMITTAL	
C 05/2017	ALL 3 SUBMITTED TO TOWN OF PARKER	
B 12/2016	THIRD SUBMITTAL	
A 11/2016	SECOND SUBMITTAL	

Manhard CONSULTING
7600 East Orchard Road, Suite 150-N, Greenwood Village, CO 80111 ph: 303.708.0500 manhard.com
Civil Engineering | Surveying & Geomatics | Structural Engineering
Water Resource Management | Construction Management

COMPARK VILLAGE SOUTH FILING NO. 2 - AMENDMENT NO. 1

TOWN OF PARKER, COLORADO

CBMP PLAN - PHASE B

COLORADO REGISTERED PROFESSIONAL ENGINEER — BRETT T. IWA — 37642 — 10-30-2020

PROJ. MGR.: RJM
PROJ. ASSOC.:
DRAWN BY: RAK
DATE: 09/2016

SHEET 8 OF 27
CLCPKC3

© 2020 MANHARD CONSULTING, LTD. ALL RIGHTS RESERVED

Plotted: 10/10/2020 3:55 PM Dwg Name: P:\Civil\c3\ConSouthOS-Residential CDs\dwg\Eng\Final Drawings\Plan Set\Town\PHASE 2\05B-CLCPKC3-KB-CBMP-C.dwg Updated By: AProcker

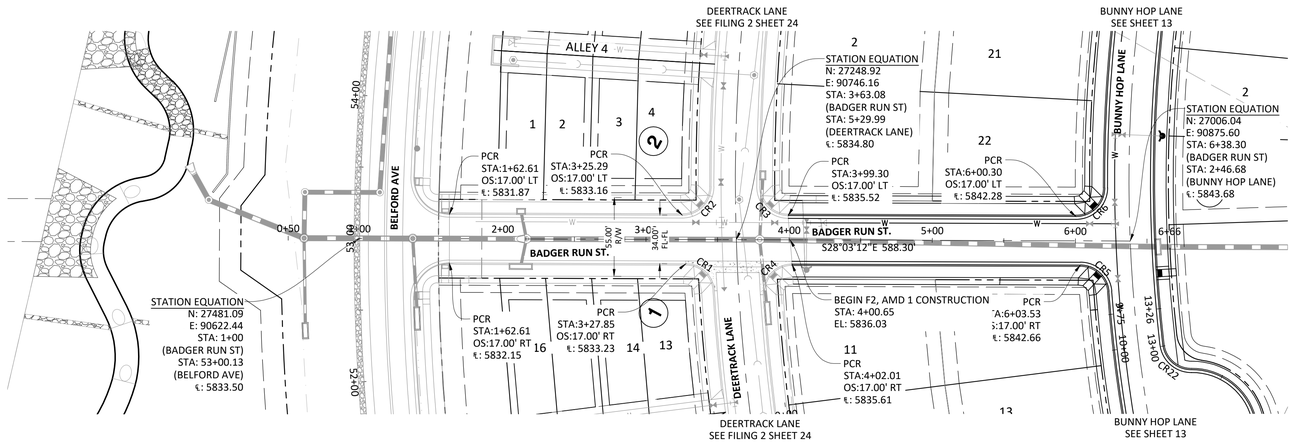

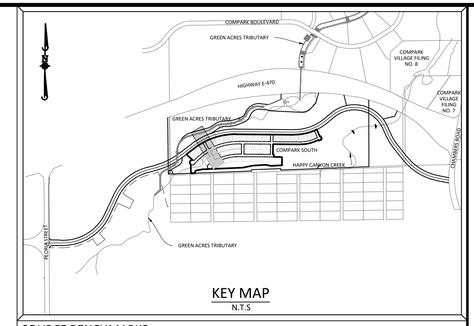

SOURCE BENCHMARKS:

DOUGLAS COUNTY BM 1.115010
A DOUGLAS COUNTY GIS MONUMENT SET IN CONCRETE LOCATED APPROXIMATELY 130 FEET SOUTHWESTERLY OF THE CENTERLINE OF CHAMBERS ROAD AND 95 FEET NORTHWESTERLY OF THE CENTERLINE OF COMPARK BOULEVARD. ELEVATION = 5752.84 (NAVD 88)

REVISIONS	DATE	DRAWN BY
H	09/2020	APPROVED
G	09/2020	SUBMITTAL FOR REAPPROVAL
F	05/2020	SUBMITTAL FOR REAPPROVAL
E	03/2020	SUBMITTAL FOR REAPPROVAL
D	07/2017	FINAL SUBMITTAL
C	04/2017	ADD STORMWATER TOWN OF PARKER
B	12/2016	THIRD SUBMITTAL
A	11/2016	SECOND SUBMITTAL
		JAH
		MAM

Manhard CONSULTING
7600 East Orchard Road, Suite 150-N, Greenwood Village, CO 80111 ph: 303.708.0500 manhard.com
Civil Engineering | Surveying & Geomatics Services
Water Resource Management | Construction Management

BADGER RUN ST.

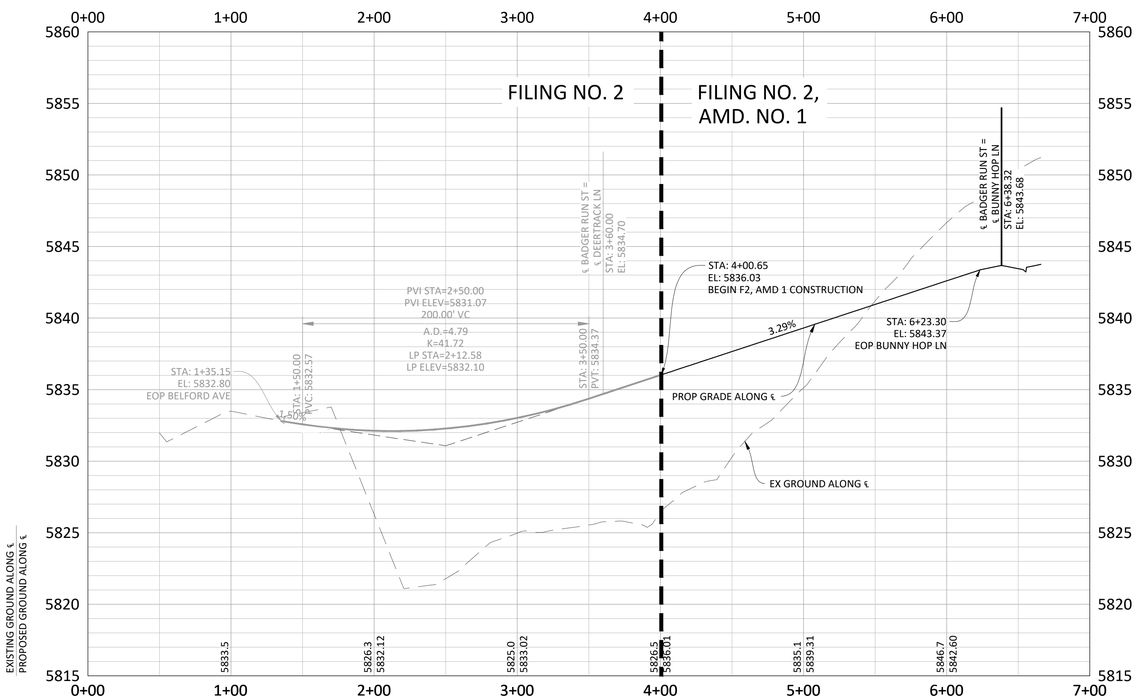

CURVE TABLE					
Curve #	LENGTH	RADIUS	DELTA	CHORD DIRECTION	CHORD LENGTH
CR1	30.16'	20.00'	86°24'53"	S15° 09' 14.72"W	30.16
CR2	31.55'	20.00'	90°22'32"	N73° 14' 28.16"W	31.55
CR3	31.28'	20.00'	89°36'07"	S16° 44' 51.75"W	31.28
CR4	32.74'	20.00'	93°47'53"	N74° 57' 08.47"W	32.74
CR5	29.84'	20.00'	85°28'17"	N14° 40' 56.56"E	29.84
CR6	31.58'	20.00'	90°28'28"	S73° 17' 25.76"E	31.58

GENERAL ROADWAY NOTES:

1. IT IS THE CONTRACTOR'S RESPONSIBILITY TO VERIFY THE LOCATION AND ELEVATION OF ALL EXISTING UTILITIES PRIOR TO THE START OF CONSTRUCTION, AND NOTIFY ENGINEER OF ANY DISCREPANCIES.
2. REFER TO GENERAL NOTES ON SHEET 2 FOR ALL APPLICABLE CONSTRUCTION STANDARDS.
3. ALL ROAD ELEVATIONS SHOWN IN PROFILE ARE CENTERLINE OF PAVEMENT UNLESS OTHERWISE NOTED.
4. ALL STATIONING OFFSETS ARE TAKEN FROM CENTERLINE UNLESS OTHERWISE NOTED. REFER TO FINAL PLAT FOR RIGHT-OF-WAY AND CENTERLINE DIMENSIONS AND HORIZONTAL CONTROL.
5. ACCESSIBLE RAMP SYMBOLS SHOWN ON THESE PLANS ARE FOR LOCATION ONLY. ACCESSIBLE RAMPS SHALL BE CONSTRUCTED PER THE TOWN OF PARKER DETAILS INCLUDED IN THIS PLAN SET.
6. REFER TO SHEET 3 FOR TYPICAL STREET SECTIONS USED FOR THIS PROJECT.
7. TFI INDICATES TOP FRONT OF INLET ELEVATION. TFI ELEVATIONS SHOWN ON INLETS IN PLAN VIEW ARE AT FRONT CORNERS OF INLET. REFER TO SPECIFIC INLET DETAILS ON STORM SEWER PLAN AND PROFILE.
8. REFER TO STONEGATE VILLAGE METRO DISTRICT WATER AND SANITARY SEWER CONSTRUCTION PLAN SET FOR ALL PROPOSED WATER AND SANITARY SEWER LOCATIONS.

TOWN OF PARKER APPROVALS

THE TOWN OF PARKER REVIEW CONSTITUTES GENERAL COMPLIANCE WITH THE TOWN'S STANDARDS AND APPROVED VARIANCES, SUBJECT TO THESE PLANS BEING STAMPED, SIGNED, AND DATED BY THE PROFESSIONAL ENGINEER OF RECORD. REVIEW BY THE TOWN DOES NOT CONSTITUTE APPROVAL OF THE PLAN DESIGN OR ACCURACY AND CORRECTNESS OF ENGINEERING CALCULATIONS. ERRORS IN THE DESIGN OR CALCULATIONS REMAIN THE RESPONSIBILITY OF THE REGISTERED PROFESSIONAL ENGINEER WHOSE STAMP AND SIGNATURE ARE AFFIXED TO THIS DOCUMENT.

THIS REVIEW DOES NOT CONSTITUTE APPROVAL OF ANY PRIVATE ON-SITE IMPROVEMENTS WHICH MAY BE SHOWN. CONSTRUCTION CANNOT COMMENCE UNTIL ALL REQUIRED DRAINAGE/TRAFFIC REPORT(S), FINAL DEVELOPMENT PLAN(S), SPECIAL REVIEW(S), GRADING PERMIT, AND/OR OTHER PERMITS ARE COMPLETE, APPROVED AND ON FILE WITH THE TOWN OF PARKER.

TOWN OF PARKER, DIRECTOR OF ENGINEERING/PUBLIC WORKS — DATE

811 Know what's below. Call before you dig.

COMPARK VILLAGE SOUTH FILING NO. 2 - AMENDMENT NO. 1

TOWN OF PARKER, COLORADO

BADGER RUN STREET ROADWAY PLAN & PROFILE

COLORADO REGISTERED 37642 10-30-2020 PROFESSIONAL ENGINEER

PROJ. MGR.:	RJM
PROJ. ASSOC.:	
DRAWN BY:	RAK
DATE:	09/2016

SHEET 9 OF 27
CLCPKC3

© 2020 MANHARD CONSULTING, LTD. ALL RIGHTS RESERVED

Plotted: 10/30/2020 4:04 PM Dwg Name: P:\Ccpk3\ComSouth05-Residential CDs\dwg\Engr\final Drawings\Plan Set\Town\PHASE 2\05B-CLCPKC3-PP-1.dwg Updated By: ADrucker

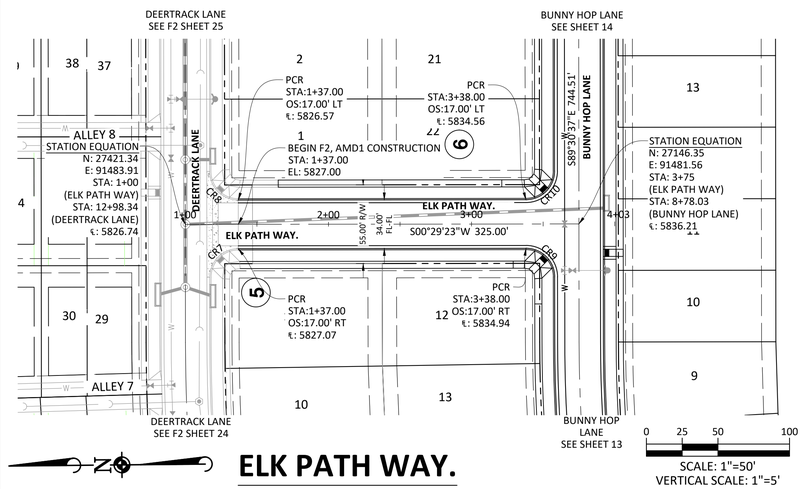

ELK PATH WAY.

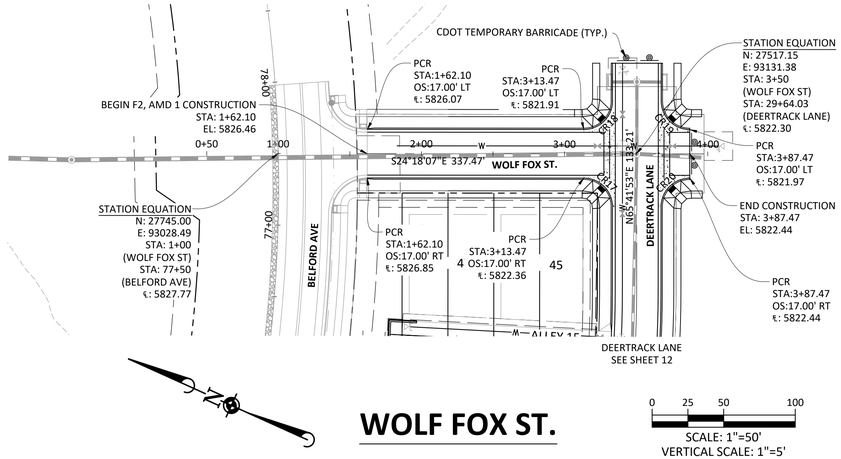

WOLF FOX ST.

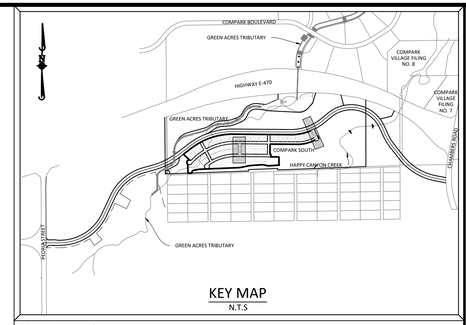

KEY MAP
N.T.S

SOURCE BENCHMARKS:

DOUGLAS COUNTY BM 1.115010
A DOUGLAS COUNTY GIS MONUMENT SET IN CONCRETE LOCATED APPROXIMATELY 130 FEET SOUTHWESTERLY OF THE CENTERLINE OF CHAMBERS ROAD AND 95 FEET NORTHWESTERLY OF THE CENTERLINE OF COMPARK BOULEVARD. ELEVATION = 5752.84 (NAVD 88)

	DATE	REVISIONS	DRAWN BY
H	09/2020	APPROVED	
G	06/2020	SUBMITTAL FOR REAPPROVAL	
F	05/2020	SUBMITTAL FOR REAPPROVAL	JAH
E	03/2020	SUBMITTAL FOR REAPPROVAL	MAM
D	07/2017	FINAL SUBMITTAL	
C	06/2017	ADJUSTMENTS PER TOWN OF PARKER	
B	12/2016	THIRD SUBMITTAL	
A	11/2016	SECOND SUBMITTAL	

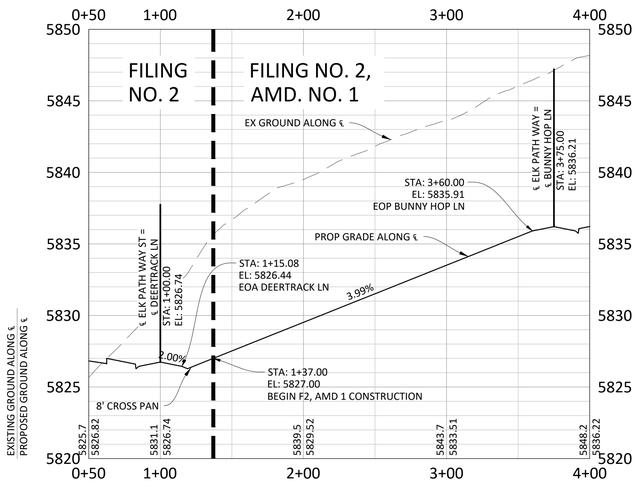

ELK PATH WAY.

WOLF FOX ST.

CURVE TABLE

Curve #	LENGTH	RADIUS	DELTA	CHORD DIRECTION	CHORD LENGTH
CR7	31.42'	20.00'	90°00'00"	N44° 30' 36.99"W	31.42
CR8	31.42'	20.00'	90°00'00"	S45° 29' 23.01"W	31.42
CR9	31.42'	20.00'	90°00'00"	N45° 29' 23.01"E	31.42
CR10	31.42'	20.00'	90°00'00"	S44° 30' 36.99"E	31.42

CURVE TABLE

Curve #	LENGTH	RADIUS	DELTA	CHORD DIRECTION	CHORD LENGTH
CR17	31.42'	20.00'	90°00'00"	N20° 41' 53.28"E	31.42
CR18	31.42'	20.00'	90°00'00"	N69° 18' 06.72"W	31.42
CR19	31.42'	20.00'	90°00'00"	N20° 41' 53.28"E	31.42
CR20	31.42'	20.00'	90°00'00"	N69° 18' 06.72"W	31.42

GENERAL ROADWAY NOTES:

1. IT IS THE CONTRACTOR'S RESPONSIBILITY TO VERIFY THE LOCATION AND ELEVATION OF ALL EXISTING UTILITIES PRIOR TO THE START OF CONSTRUCTION, AND NOTIFY ENGINEER OF ANY DISCREPANCIES.
2. REFER TO GENERAL NOTES ON SHEET 2 FOR ALL APPLICABLE CONSTRUCTION STANDARDS.
3. ALL ROAD ELEVATIONS SHOWN IN PROFILE ARE CENTERLINE OF PAVEMENT UNLESS OTHERWISE NOTED.
4. ALL STATIONING OFFSETS ARE TAKEN FROM CENTERLINE UNLESS OTHERWISE NOTED. REFER TO FINAL PLAT FOR RIGHT-OF-WAY AND CENTERLINE DIMENSIONS AND HORIZONTAL CONTROL.
5. ACCESSIBLE RAMP SYMBOLS SHOWN ON THESE PLANS ARE FOR LOCATION ONLY. ACCESSIBLE RAMPS SHALL BE CONSTRUCTED PER THE TOWN OF PARKER DETAILS INCLUDED IN THIS PLAN SET.
6. REFER TO SHEET 3 FOR TYPICAL STREET SECTIONS USED FOR THIS PROJECT.
7. TFI INDICATES TOP FRONT OF INLET ELEVATION. TFI ELEVATIONS SHOWN ON INLETS IN PLAN VIEW ARE AT FRONT CORNERS OF INLET. REFER TO SPECIFIC INLET DETAILS ON STORM SEWER PLAN AND PROFILE.
8. REFER TO STONEGATE VILLAGE METRO DISTRICT WATER AND SANITARY SEWER CONSTRUCTION PLAN SET FOR ALL PROPOSED WATER AND SANITARY SEWER LOCATIONS.

TOWN OF PARKER APPROVALS

THE TOWN OF PARKER REVIEW CONSTITUTES GENERAL COMPLIANCE WITH THE TOWN'S STANDARDS AND APPROVED VARIANCES, SUBJECT TO THESE PLANS BEING STAMPED, SIGNED, AND DATED BY THE PROFESSIONAL ENGINEER OF RECORD. REVIEW BY THE TOWN DOES NOT CONSTITUTE APPROVAL OF THE PLAN DESIGN OR ACCURACY AND CORRECTNESS OF ENGINEERING CALCULATIONS. ERRORS IN THE DESIGN OR CALCULATIONS REMAIN THE RESPONSIBILITY OF THE REGISTERED PROFESSIONAL ENGINEER WHOSE STAMP AND SIGNATURE ARE AFFIXED TO THIS DOCUMENT.

THIS REVIEW DOES NOT CONSTITUTE APPROVAL OF ANY PRIVATE ON-SITE IMPROVEMENTS WHICH MAY BE SHOWN. CONSTRUCTION CANNOT COMMENCE UNTIL ALL REQUIRED DRAINAGE/TRAFFIC REPORT(S), FINAL DEVELOPMENT PLAN(S), SPECIAL REVIEW(S), GRADING PERMIT, AND/OR OTHER PERMITS ARE COMPLETE, APPROVED AND ON FILE WITH THE TOWN OF PARKER.

TOWN OF PARKER, DIRECTOR OF ENGINEERING/PUBLIC WORKS — DATE

811 Know what's below. Call before you dig.

Manhard CONSULTING
7600 East Orchard Road, Suite 150-N, Greenwood Village, CO 80111 ph: 303.708.0500 manhard.com
Civil Engineering | Surveying | Water Resource Management | Construction Management

COMPARK VILLAGE SOUTH FILING NO. 2 - AMENDMENT NO. 1
TOWN OF PARKER, COLORADO
ELK PATH WAY & WOLF FOX ST ROADWAY PLANS & PROFILES

COLORADO REGISTERED PROFESSIONAL ENGINEER
37642
10-30-2020
PROFESSIONAL ENGINEER

PROJ. MGR.: RJM
PROJ. ASSOC.:
DRAWN BY: RAK
DATE: 09/2016

SHEET
10 OF 27
CLCPKC3

© 2020 MANHARD CONSULTING, LTD. ALL RIGHTS RESERVED

Plotted: 10/30/2020 7:41 AM Dwg Name: P:\Ciptk3\ComSouth05-Residential CDs\Dwg\Eng\Final Drawings\Plan Set\Town\PHASE 2\05B-CLCPKC3-PP-1.dwg Updated By: JHawthorne

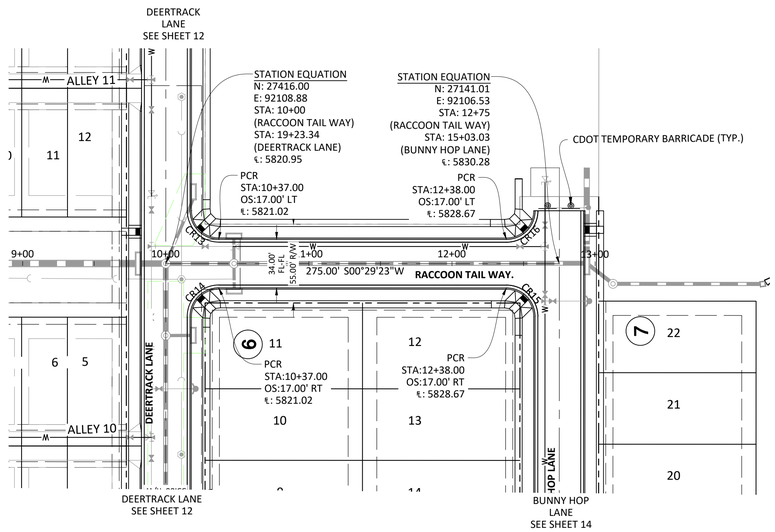

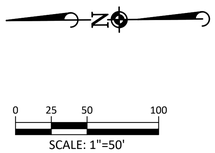

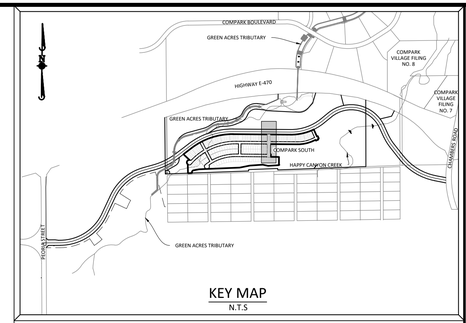

KEY MAP
N.T.S

SOURCE BENCHMARKS:

DOUGLAS COUNTY BM 1.115010
A DOUGLAS COUNTY GIS MONUMENT SET IN CONCRETE LOCATED APPROXIMATELY 130 FEET SOUTHWESTERLY OF THE CENTERLINE OF CHAMBERS ROAD AND 95 FEET NORTHWESTERLY OF THE CENTERLINE OF COMPARK BOULEVARD. ELEVATION = 5752.84 (NAVD 88)

RACCOON TAIL WAY.

CURVE TABLE

Curve #	LENGTH	RADIUS	DELTA	CHORD DIRECTION	CHORD LENGTH
CR13	31.42'	20.00'	90°00'00"	S45° 29' 23.01"W	31.42
CR14	31.42'	20.00'	90°00'00"	N44° 30' 36.99"W	31.42
CR15	31.42'	20.00'	90°00'00"	N45° 29' 23.01"E	31.42
CR16	31.42'	20.00'	90°00'00"	S44° 30' 36.99"E	31.42

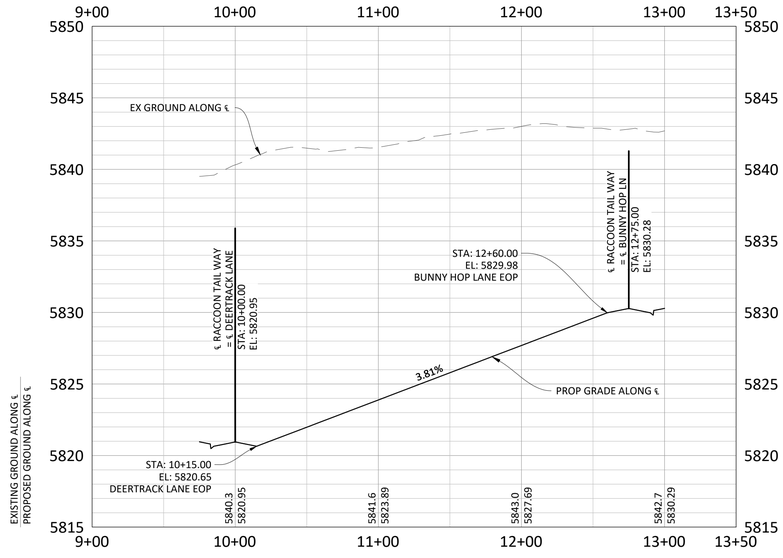

GENERAL ROADWAY NOTES:

1. IT IS THE CONTRACTOR'S RESPONSIBILITY TO VERIFY THE LOCATION AND ELEVATION OF ALL EXISTING UTILITIES PRIOR TO THE START OF CONSTRUCTION, AND NOTIFY ENGINEER OF ANY DISCREPANCIES.
2. REFER TO GENERAL NOTES ON SHEET 2 FOR ALL APPLICABLE CONSTRUCTION STANDARDS.
3. ALL ROAD ELEVATIONS SHOWN IN PROFILE ARE CENTERLINE OF PAVEMENT UNLESS OTHERWISE NOTED.
4. ALL STATIONING OFFSETS ARE TAKEN FROM CENTERLINE UNLESS OTHERWISE NOTED. REFER TO FINAL PLAT FOR RIGHT-OF-WAY AND CENTERLINE DIMENSIONS AND HORIZONTAL CONTROL.
5. ACCESSIBLE RAMP SYMBOLS SHOWN ON THESE PLANS ARE FOR LOCATION ONLY. ACCESSIBLE RAMPS SHALL BE CONSTRUCTED PER THE TOWN OF PARKER DETAILS INCLUDED IN THIS PLAN SET.
6. REFER TO SHEET 3 FOR TYPICAL STREET SECTIONS USED FOR THIS PROJECT.
7. TFI INDICATES TOP FRONT OF INLET ELEVATION. TFI ELEVATIONS SHOWN ON INLETS IN PLAN VIEW ARE AT FRONT CORNERS OF INLET. REFER TO SPECIFIC INLET DETAILS ON STORM SEWER PLAN AND PROFILE.
8. REFER TO STONEGATE VILLAGE METRO DISTRICT WATER AND SANITARY SEWER CONSTRUCTION PLAN SET FOR ALL PROPOSED WATER AND SANITARY SEWER LOCATIONS.

TOWN OF PARKER APPROVALS

THE TOWN OF PARKER REVIEW CONSTITUTES GENERAL COMPLIANCE WITH THE TOWN'S STANDARDS AND APPROVED VARIANCES, SUBJECT TO THESE PLANS BEING STAMPED, SIGNED, AND DATED BY THE PROFESSIONAL ENGINEER OF RECORD. REVIEW BY THE TOWN DOES NOT CONSTITUTE APPROVAL OF THE PLAN DESIGN OR ACCURACY AND CORRECTNESS OF ENGINEERING CALCULATIONS. ERRORS IN THE DESIGN OR CALCULATIONS REMAIN THE RESPONSIBILITY OF THE REGISTERED PROFESSIONAL ENGINEER WHOSE STAMP AND SIGNATURE ARE AFFIXED TO THIS DOCUMENT.

THIS REVIEW DOES NOT CONSTITUTE APPROVAL OF ANY PRIVATE ON-SITE IMPROVEMENTS WHICH MAY BE SHOWN. CONSTRUCTION CANNOT COMMENCE UNTIL ALL REQUIRED DRAINAGE/TRAFFIC REPORT(S), FINAL DEVELOPMENT PLAN(S), SPECIAL REVIEW(S), GRADING PERMIT, AND/OR OTHER PERMITS ARE COMPLETE, APPROVED AND ON FILE WITH THE TOWN OF PARKER.

TOWN OF PARKER, DIRECTOR OF ENGINEERING/PUBLIC WORKS — DATE

Know what's **below.**
Call before you dig.

DATE	REVISIONS	DRAWN BY
H 09/2020	APPROVED	
G 09/2020	SUBMITTAL FOR REAPPROVAL	
F 05/2020	SUBMITTAL FOR REAPPROVAL	JAH
E 03/2020	SUBMITTAL FOR REAPPROVAL	MAM
D 07/2017	FINAL SUBMITTAL	
C 05/2016	PAVING CHANGE TOWN OF PARKER	
B 12/2016	THIRD SUBMITTAL	
A 11/2016	SECOND SUBMITTAL	

Manhard CONSULTING
7600 East Orchard Road, Suite 150-N, Greenwood Village, CO 80111 ph: 303.708.0500 manhard.com
Civil Engineering | Surveying & Geomatics | GIS
Water Resource Management | Construction Management

COMPARK VILLAGE SOUTH FILING NO. 2 - AMENDMENT NO. 1
TOWN OF PARKER, COLORADO
RACCOON TAIL WAY ROADWAY PLAN & PROFILE

COLORADO REGISTERED PROFESSIONAL ENGINEER
37642
10-30-2020

PROJ. MGR.: RJM
PROJ. ASSOC.:
DRAWN BY: RAK
DATE: 09/2016

SHEET
11 OF 27
CLCPKC3

© 2020 MANHARD CONSULTING, LTD. ALL RIGHTS RESERVED

Plotted: 10/30/2020 7:42 AM Dwg Name: P:\Clcpk3\ComSouth05-Residential CDs\dwg\Eng\Final Drawings\Plan Set\Town\PHASE 2\05B-CLCPKC3-PP-1.dwg Updated By: JHawthorne

CURVE TABLE					
Curve #	LENGTH	RADIUS	DELTA	CHORD DIRECTION	CHORD LENGTH
CR17	31.42'	20.00'	90°00'00"	N20° 41' 53.28"E	31.42
CR18	31.42'	20.00'	90°00'00"	N69° 18' 06.72"W	31.42
CR19	31.42'	20.00'	90°00'00"	N20° 41' 53.28"E	31.42
CR20	31.42'	20.00'	90°00'00"	N69° 18' 06.72"W	31.42

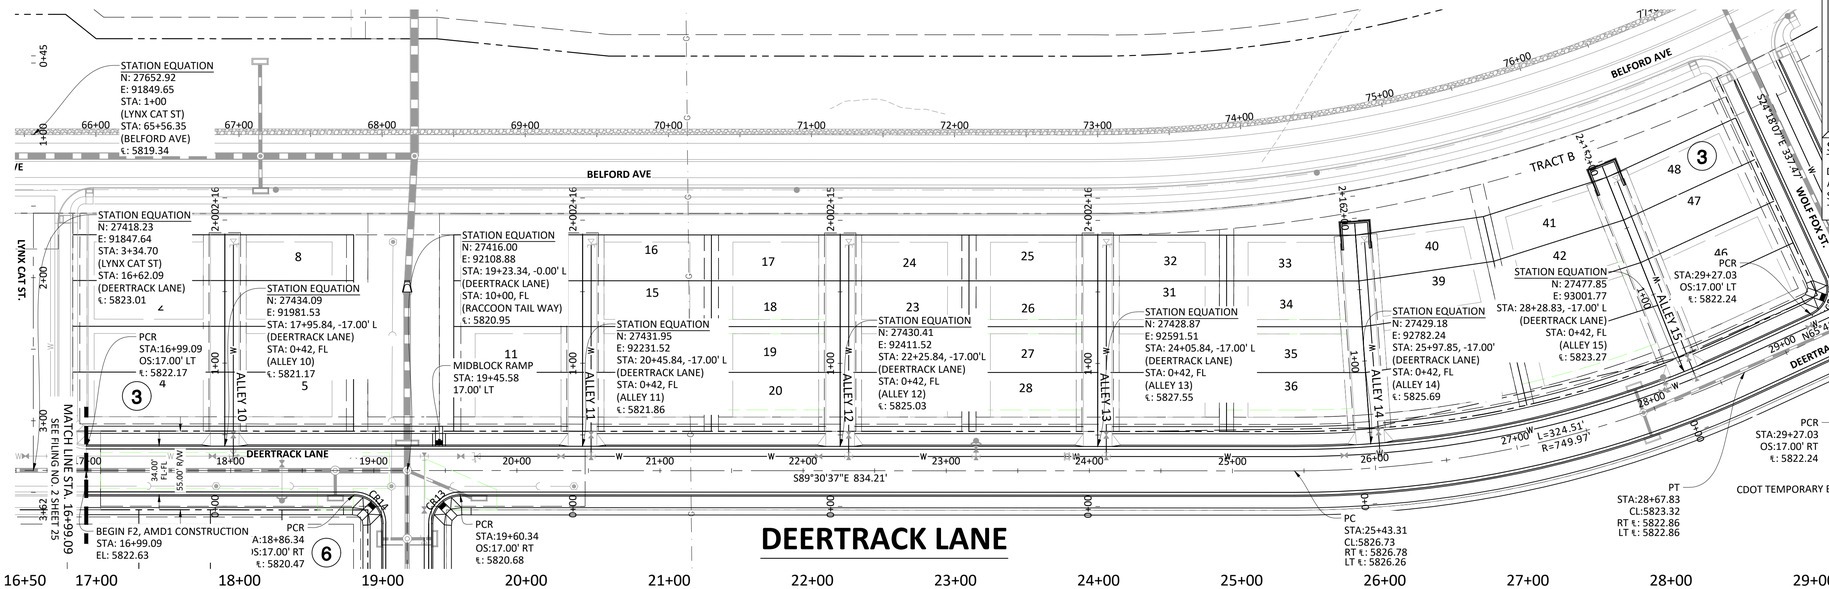

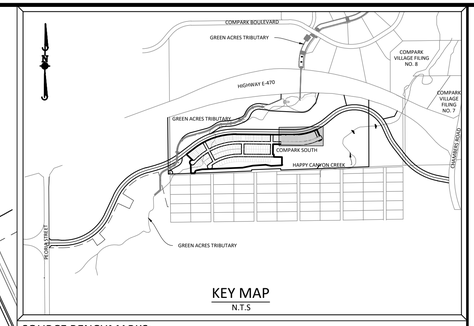

KEY MAP
N.T.S

SOURCE BENCHMARKS:

DOUGLAS COUNTY BM 1.115010
A DOUGLAS COUNTY GIS MONUMENT SET IN CONCRETE LOCATED APPROXIMATELY 130 FEET SOUTHWESTERLY OF THE CENTERLINE OF CHAMBERS ROAD AND 95 FEET NORTHWESTERLY OF THE CENTERLINE OF COMPARK BOULEVARD. ELEVATION = 5752.84 (NAVD 88)

REVISIONS	DATE	DRAWN BY
H	09/2020	APPROVED
G	09/2020	SUBMITTAL FOR REAPPROVAL
F	05/2020	SUBMITTAL FOR REAPPROVAL
E	03/2020	SUBMITTAL FOR REAPPROVAL
D	07/2017	FINAL SUBMITTAL
C	05/2017	ALT 1 SUBMITTAL TOWN OF PARKER
B	12/2016	THIRD SUBMITTAL
A	11/2016	SECOND SUBMITTAL

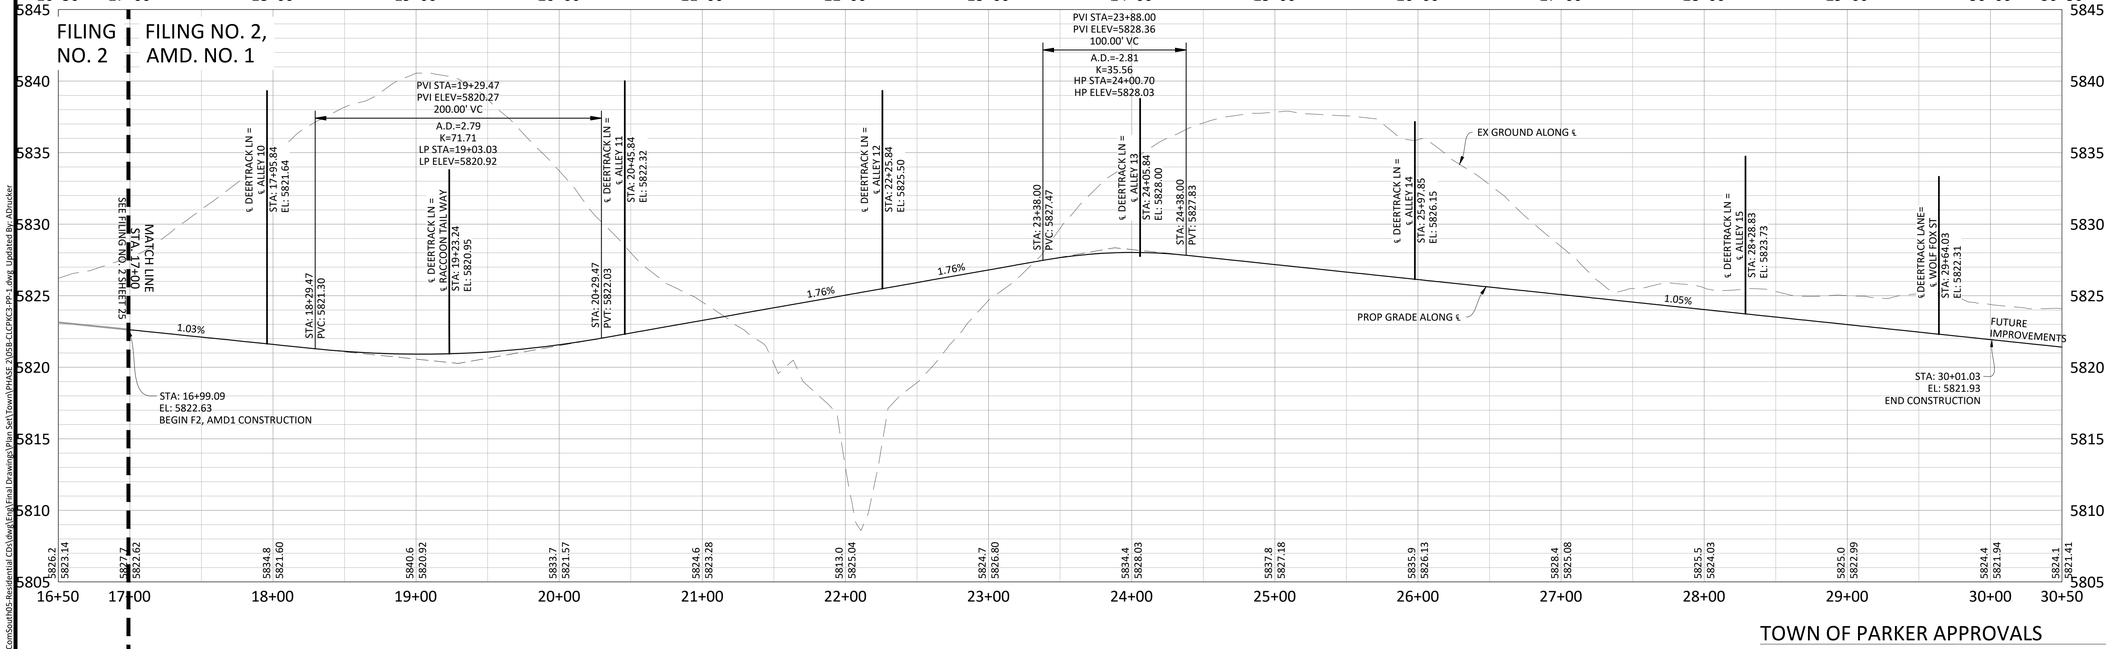

GENERAL ROADWAY NOTES:

1. IT IS THE CONTRACTOR'S RESPONSIBILITY TO VERIFY THE LOCATION AND ELEVATION OF ALL EXISTING UTILITIES PRIOR TO THE START OF CONSTRUCTION, AND NOTIFY ENGINEER OF ANY DISCREPANCIES.
2. REFER TO GENERAL NOTES ON SHEET 2 FOR ALL APPLICABLE CONSTRUCTION STANDARDS.
3. ALL ROAD ELEVATIONS SHOWN IN PROFILE ARE CENTERLINE OF PAVEMENT UNLESS OTHERWISE NOTED.
4. ALL STATIONING OFFSETS ARE TAKEN FROM CENTERLINE UNLESS OTHERWISE NOTED. REFER TO FINAL PLAT FOR RIGHT-OF-WAY AND CENTERLINE DIMENSIONS AND HORIZONTAL CONTROL.
5. ACCESSIBLE RAMP SYMBOLS SHOWN ON THESE PLANS ARE FOR LOCATION ONLY. ACCESSIBLE RAMPS SHALL BE CONSTRUCTED PER THE TOWN OF PARKER DETAILS INCLUDED IN THIS PLAN SET.
6. REFER TO SHEET 3 FOR TYPICAL STREET SECTIONS USED FOR THIS PROJECT.
7. TFI INDICATES TOP FRONT OF INLET ELEVATION. TFI ELEVATIONS SHOWN ON INLETS IN PLAN VIEW ARE AT FRONT CORNERS OF INLET. REFER TO SPECIFIC INLET DETAILS ON STORM SEWER PLAN AND PROFILE.
8. REFER TO STONEGATE VILLAGE METRO DISTRICT WATER AND SANITARY SEWER CONSTRUCTION PLAN SET FOR ALL PROPOSED WATER AND SANITARY SEWER LOCATIONS.

811 Know what's below. Call before you dig.

TOWN OF PARKER APPROVALS

THE TOWN OF PARKER REVIEW CONSTITUTES GENERAL COMPLIANCE WITH THE TOWN'S STANDARDS AND APPROVED VARIANCES, SUBJECT TO THESE PLANS BEING STAMPED, SIGNED, AND DATED BY THE PROFESSIONAL ENGINEER OF RECORD. REVIEW BY THE TOWN DOES NOT CONSTITUTE APPROVAL OF THE PLAN DESIGN OR ACCURACY AND CORRECTNESS OF ENGINEERING CALCULATIONS. ERRORS IN THE DESIGN OR CALCULATIONS REMAIN THE RESPONSIBILITY OF THE REGISTERED PROFESSIONAL ENGINEER WHOSE STAMP AND SIGNATURE ARE AFFIXED TO THIS DOCUMENT.

THIS REVIEW DOES NOT CONSTITUTE APPROVAL OF ANY PRIVATE ON-SITE IMPROVEMENTS WHICH MAY BE SHOWN. CONSTRUCTION CANNOT COMMENCE UNTIL ALL REQUIRED DRAINAGE/TRAFFIC REPORT(S), FINAL DEVELOPMENT PLAN(S), SPECIAL REVIEW(S), GRADING PERMIT, AND/OR OTHER PERMITS ARE COMPLETE, APPROVED AND ON FILE WITH THE TOWN OF PARKER.

TOWN OF PARKER, DIRECTOR OF ENGINEERING/PUBLIC WORKS — DATE

Manhard CONSULTING
7600 East Orchard Road, Suite 150-N, Greenwood Village, CO 80111 ph: 303.708.0500 manhard.com
Civil Engineering | Surveying | Water Resource Management | Construction Management

COMPARK VILLAGE SOUTH FILING NO. 2 - AMENDMENT NO. 1
TOWN OF PARKER, COLORADO
DEERTRACK LANE ROADWAY PLAN & PROFILE

COLORADO REGISTERED PROFESSIONAL ENGINEER — JEFFREY T. LINNEBUR — 37642 — 10-30-2020

PROJ. MGR.: RJM
PROJ. ASSOC.:
DRAWN BY: RAK
DATE: 09/2016

SHEET 12 OF 27
CLCPKC3

© 2020 MANHARD CONSULTING, LTD. ALL RIGHTS RESERVED

Plotted: 10/30/2020 4:06 PM Dwg Name: P:\Clcpkc3\Com\South\05-Residential CDs\dwg\Eng\Final Drawings\Plan Set\Town\PHASE 2\05B-CLCPKC3-PP-1.dwg Updated By: ADoucler

CURVE TABLE					
Curve #	LENGTH	RADIUS	DELTA	CHORD DIRECTION	CHORD LENGTH
CR5	29.84'	20.00'	85°28'17"	N14° 40' 56.56"E	29.84
CR6	31.58'	20.00'	90°28'28"	S73° 17' 25.76"E	31.58
CR9	31.42'	20.00'	90°00'00"	N45° 29' 23.01"E	31.42
CR10	31.42'	20.00'	90°00'00"	S44° 30' 36.99"E	31.42
CR22	32.23'	22.00'	83°55'57"	S13° 10' 01.50"W	32.23

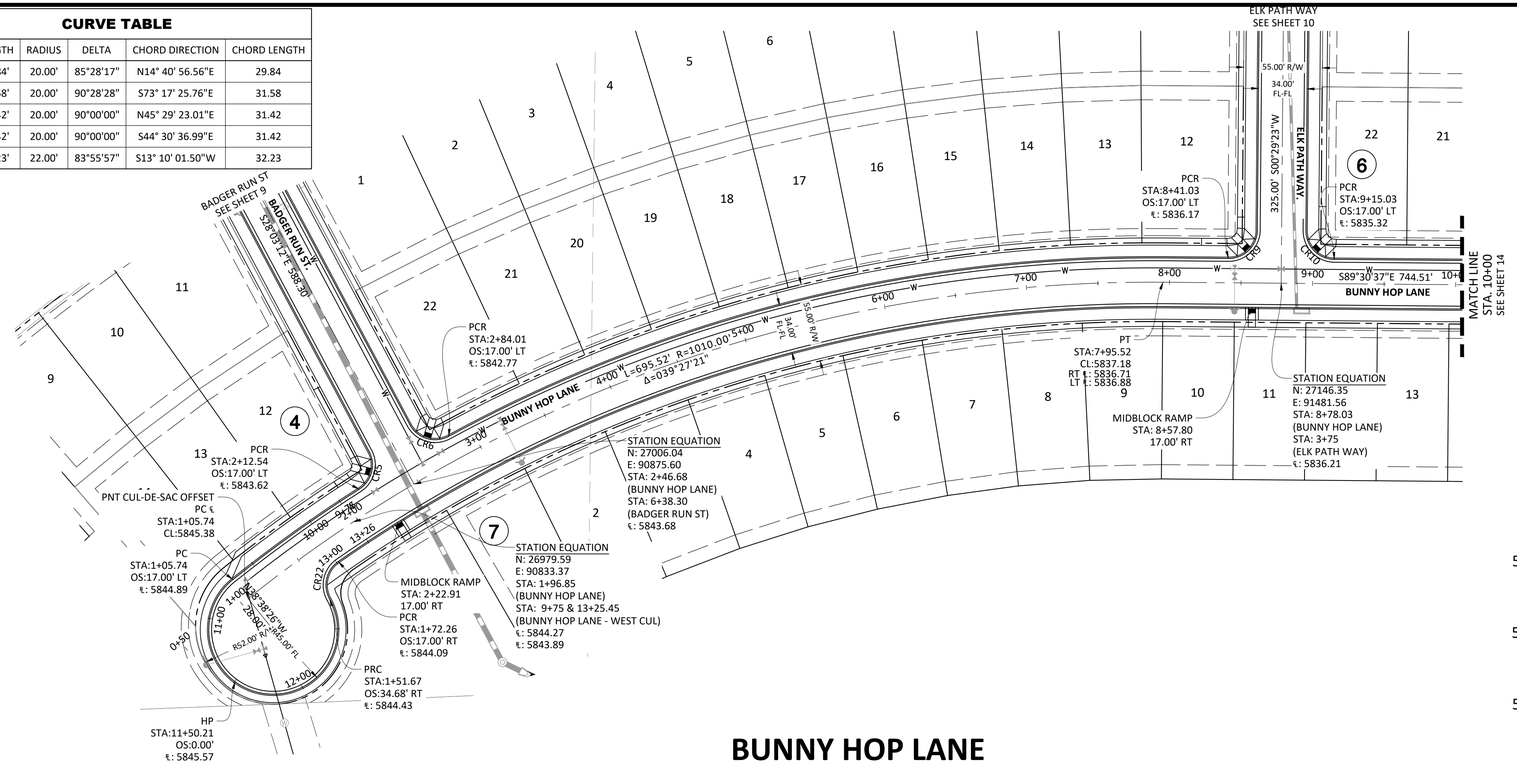

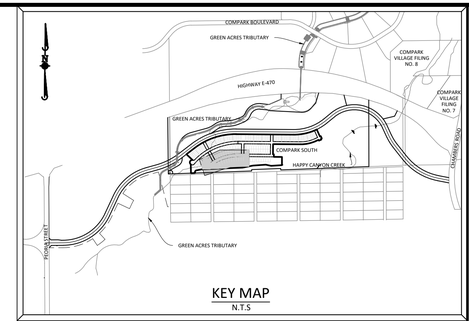

KEY MAP
N.T.S

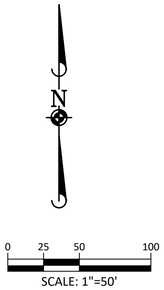

SOURCE BENCHMARKS:

DOUGLAS COUNTY BM 1.115010
A DOUGLAS COUNTY GIS MONUMENT SET IN CONCRETE LOCATED APPROXIMATELY 130 FEET SOUTHWESTERLY OF THE CENTERLINE OF CHAMBERS ROAD AND 95 FEET NORTHWESTERLY OF THE CENTERLINE OF COMPARK BOULEVARD. ELEVATION = 5752.84 (NAVD 88)

BUNNY HOP LANE

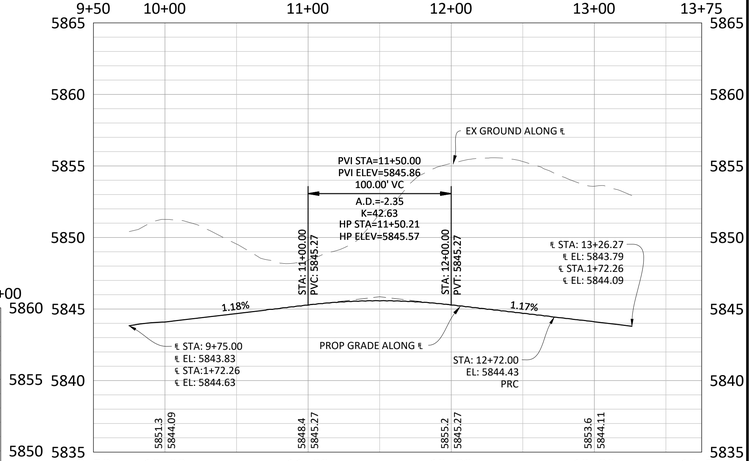

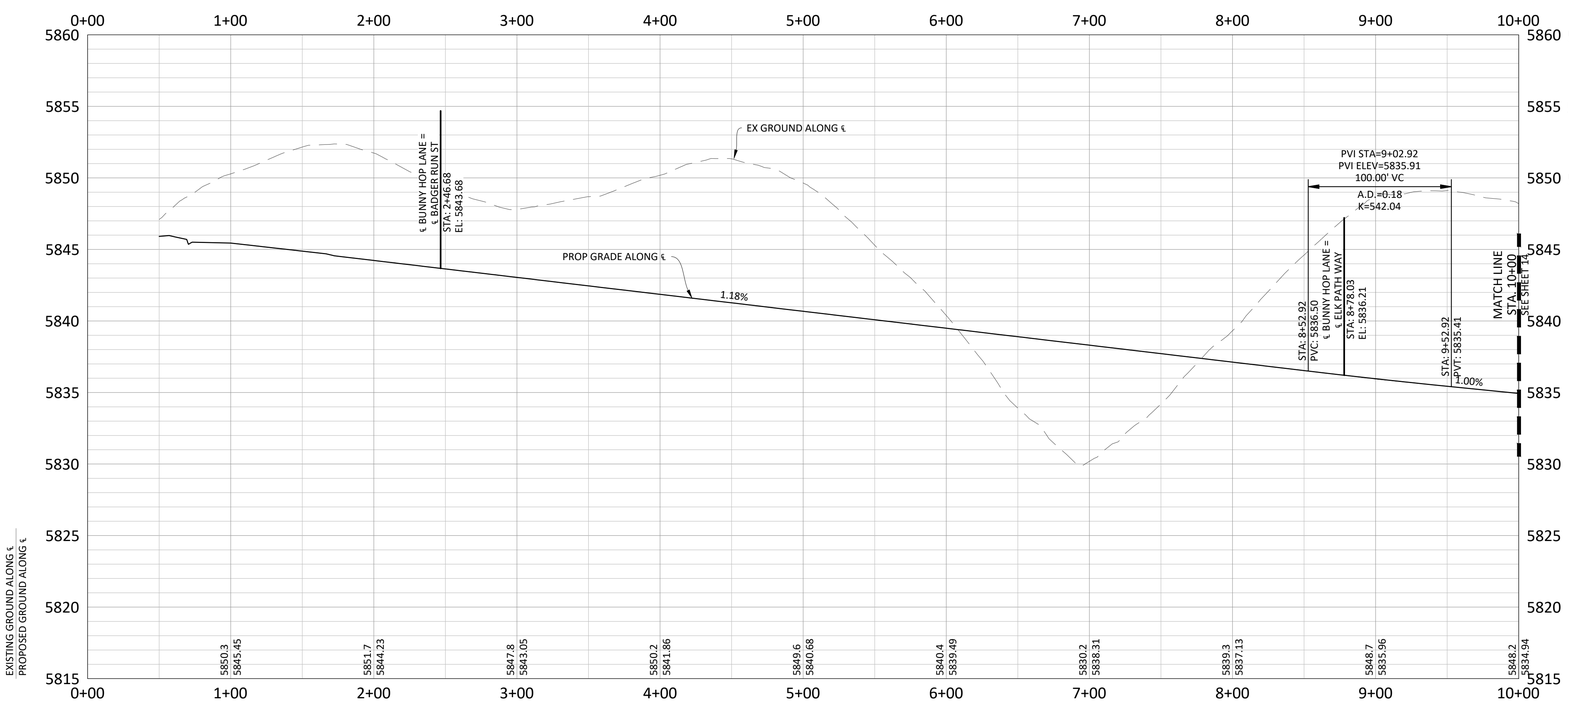

0 25 50 100
SCALE: 1"=50'
VERTICAL SCALE: 1"=5'

CUL-DE-SAC FLOWLINE PROFILE

811
Know what's below.
Call before you dig.

TOWN OF PARKER APPROVALS

THE TOWN OF PARKER REVIEW CONSTITUTES GENERAL COMPLIANCE WITH THE TOWN'S STANDARDS AND APPROVED VARIANCES, SUBJECT TO THESE PLANS BEING STAMPED, SIGNED, AND DATED BY THE PROFESSIONAL ENGINEER OF RECORD. REVIEW BY THE TOWN DOES NOT CONSTITUTE APPROVAL OF THE PLAN DESIGN OR ACCURACY AND CORRECTNESS OF ENGINEERING CALCULATIONS. ERRORS IN THE DESIGN OR CALCULATIONS REMAIN THE RESPONSIBILITY OF THE REGISTERED PROFESSIONAL ENGINEER WHOSE STAMP AND SIGNATURE ARE AFFIXED TO THIS DOCUMENT.

THIS REVIEW DOES NOT CONSTITUTE APPROVAL OF ANY PRIVATE ON-SITE IMPROVEMENTS WHICH MAY BE SHOWN. CONSTRUCTION CANNOT COMMENCE UNTIL ALL REQUIRED DRAINAGE/TRAFFIC REPORT(S), FINAL DEVELOPMENT PLAN(S), SPECIAL REVIEW(S), GRADING PERMIT, AND/OR OTHER PERMITS ARE COMPLETE, APPROVED AND ON FILE WITH THE TOWN OF PARKER.

TOWN OF PARKER, DIRECTOR OF ENGINEERING/PUBLIC WORKS — DATE

DRAWN BY			

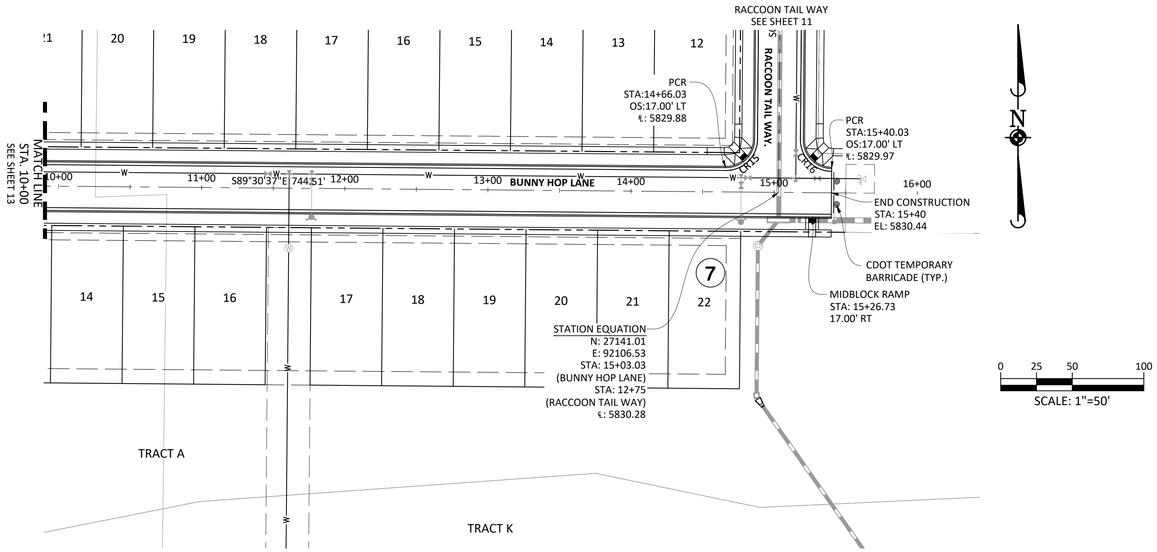

BUNNY HOP LANE

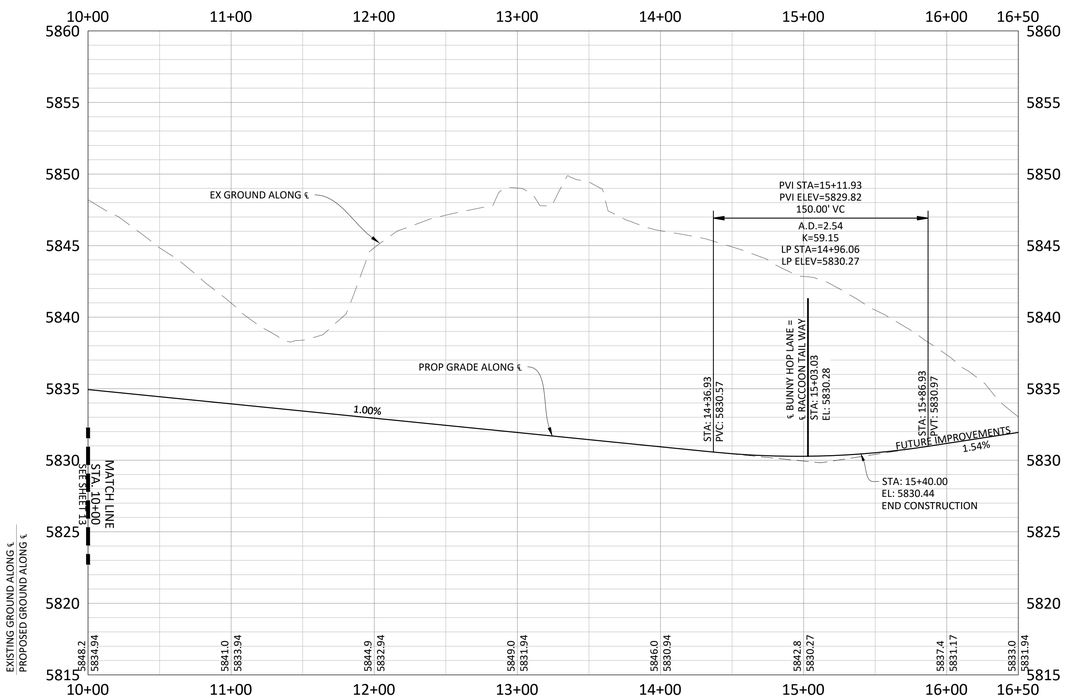

CURVE TABLE

Curve #	LENGTH	RADIUS	DELTA	CHORD DIRECTION	CHORD LENGTH
CR15	31.42'	20.00'	90°00'00"	N45° 29' 23.01"E	31.42
CR16	31.42'	20.00'	90°00'00"	S44° 30' 36.99"E	31.42

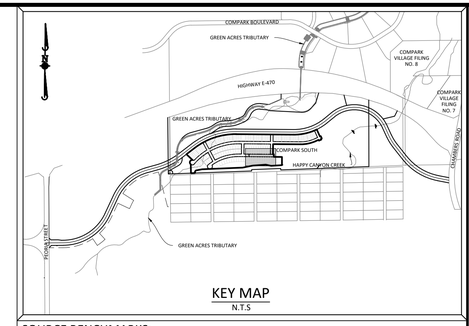

KEY MAP
N.T.S

SOURCE BENCHMARKS:

DOUGLAS COUNTY BM 1.115010
A DOUGLAS COUNTY GIS MONUMENT SET IN CONCRETE LOCATED APPROXIMATELY 130 FEET SOUTHWESTERLY OF THE CENTERLINE OF CHAMBERS ROAD AND 95 FEET NORTHWESTERLY OF THE CENTERLINE OF COMPARK BOULEVARD. ELEVATION = 5752.84 (NAVD 88)

GENERAL ROADWAY NOTES:

1. IT IS THE CONTRACTOR'S RESPONSIBILITY TO VERIFY THE LOCATION AND ELEVATION OF ALL EXISTING UTILITIES PRIOR TO THE START OF CONSTRUCTION, AND NOTIFY ENGINEER OF ANY DISCREPANCIES.
2. REFER TO GENERAL NOTES ON SHEET 2 FOR ALL APPLICABLE CONSTRUCTION STANDARDS.
3. ALL ROAD ELEVATIONS SHOWN IN PROFILE ARE CENTERLINE OF PAVEMENT UNLESS OTHERWISE NOTED.
4. ALL STATIONING OFFSETS ARE TAKEN FROM CENTERLINE UNLESS OTHERWISE NOTED. REFER TO FINAL PLAT FOR RIGHT-OF-WAY AND CENTERLINE DIMENSIONS AND HORIZONTAL CONTROL.
5. ACCESSIBLE RAMP SYMBOLS SHOWN ON THESE PLANS ARE FOR LOCATION ONLY. ACCESSIBLE RAMPS SHALL BE CONSTRUCTED PER THE TOWN OF PARKER DETAILS INCLUDED IN THIS PLAN SET.
6. REFER TO SHEET 3 FOR TYPICAL STREET SECTIONS USED FOR THIS PROJECT.
7. TFI INDICATES TOP FRONT OF INLET ELEVATION. TFI ELEVATIONS SHOWN ON INLETS IN PLAN VIEW ARE AT FRONT CORNERS OF INLET. REFER TO SPECIFIC INLET DETAILS ON STORM SEWER PLAN AND PROFILE.
8. REFER TO STONEGATE VILLAGE METRO DISTRICT WATER AND SANITARY SEWER CONSTRUCTION PLAN SET FOR ALL PROPOSED WATER AND SANITARY SEWER LOCATIONS.

TOWN OF PARKER APPROVALS

THE TOWN OF PARKER REVIEW CONSTITUTES GENERAL COMPLIANCE WITH THE TOWN'S STANDARDS AND APPROVED VARIANCES, SUBJECT TO THESE PLANS BEING STAMPED, SIGNED, AND DATED BY THE PROFESSIONAL ENGINEER OF RECORD. REVIEW BY THE TOWN DOES NOT CONSTITUTE APPROVAL OF THE PLAN DESIGN OR ACCURACY AND CORRECTNESS OF ENGINEERING CALCULATIONS. ERRORS IN THE DESIGN OR CALCULATIONS REMAIN THE RESPONSIBILITY OF THE REGISTERED PROFESSIONAL ENGINEER WHOSE STAMP AND SIGNATURE ARE AFFIXED TO THIS DOCUMENT.

THIS REVIEW DOES NOT CONSTITUTE APPROVAL OF ANY PRIVATE ON-SITE IMPROVEMENTS WHICH MAY BE SHOWN. CONSTRUCTION CANNOT COMMENCE UNTIL ALL REQUIRED DRAINAGE/TRAFFIC REPORT(S), FINAL DEVELOPMENT PLAN(S), SPECIAL REVIEW(S), GRADING PERMIT, AND/OR OTHER PERMITS ARE COMPLETE, APPROVED AND ON FILE WITH THE TOWN OF PARKER.

TOWN OF PARKER, DIRECTOR OF ENGINEERING/PUBLIC WORKS — DATE

811 Know what's below. Call before you dig.

	DATE	REVISIONS	DRAWN BY
H.	09/2020	APPROVED	
G.	09/2020	SUBMITTAL FOR REAPPROVAL	
F.	05/2020	SUBMITTAL FOR REAPPROVAL	JAH
E.	03/2020	SUBMITTAL FOR REAPPROVAL	MAM
D.	07/2017	FINAL SUBMITTAL	
C.	05/2017	ALL 3 FILINGS UNDER TOWN OF PARKER	
B.	12/2016	THIRD SUBMITTAL	
A.	11/2016	SECOND SUBMITTAL	

Manhard CONSULTING
7600 East Orchard Road, Suite 150-N, Greenwood Village, CO 80111 ph: 303.708.0500 manhard.com
Civil Engineering • Surveying & Geomatics • Water Resource Management • Construction Management

COMPARK VILLAGE SOUTH FILING NO. 2 - AMENDMENT NO. 1

TOWN OF PARKER, COLORADO

BUNNY HOP LANE ROADWAY PLAN & PROFILE

COLORADO REGISTERED JEFFREY T. IWA... 37642 10-30-2020 PROFESSIONAL ENGINEER

PROJ. MGR.: RJM
PROJ. ASSOC.:
DRAWN BY: RAK
DATE: 09/2016

SHEET 14 OF 27
CLCPKC3

© 2020 MANHARD CONSULTING, LTD. ALL RIGHTS RESERVED

Plotted: 10/30/2020 7:45 AM Dwg Name: P:\Clcpkc3\Com\South\05-Residential CDs\dwg\Eng\Final Drawings\Plan Set\Town\PHASE 2\05B-CLCPKC3-PP-1.dwg Updated By: JHawthorne

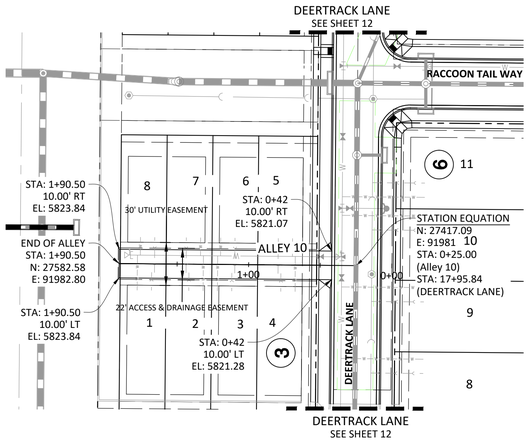

ALLEY 10

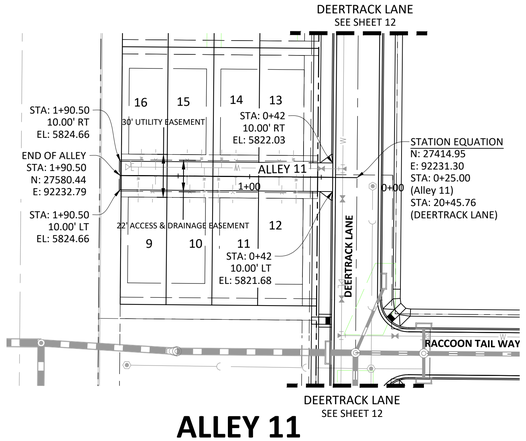

ALLEY 11

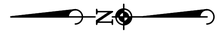

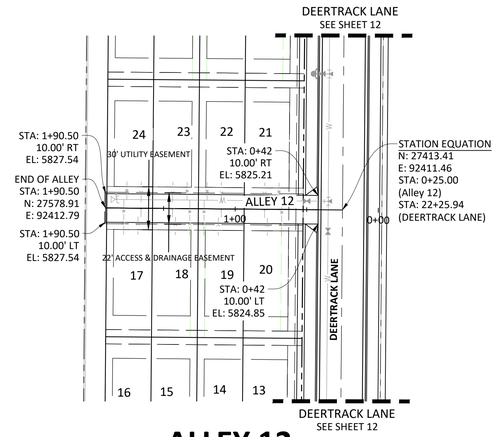

ALLEY 12

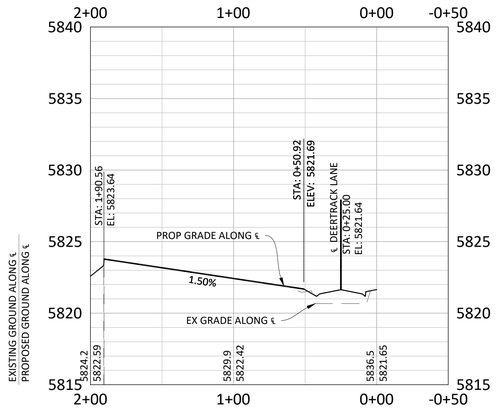

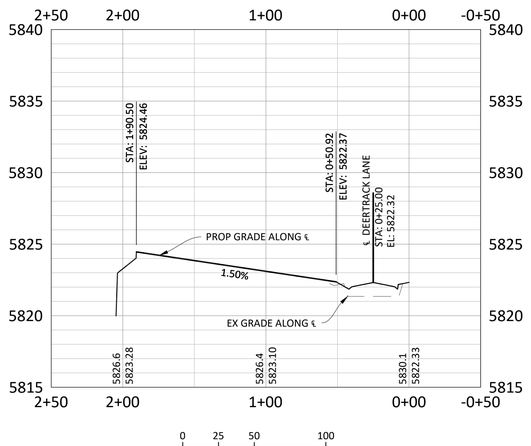

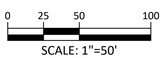

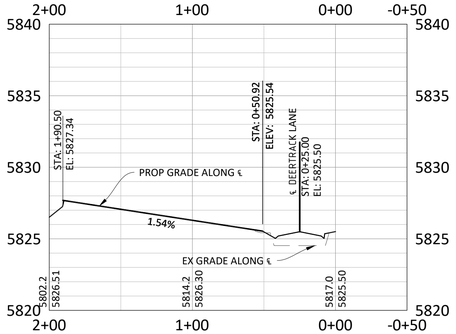

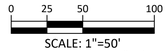

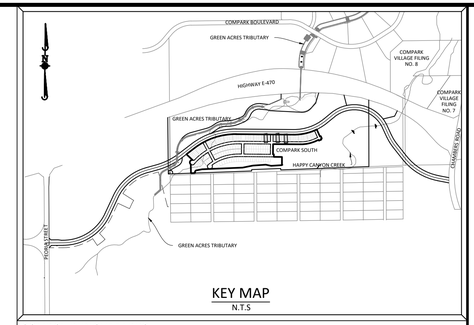

KEY MAP
N.T.S

SOURCE BENCHMARKS:

DOUGLAS COUNTY BM 1.115010
A DOUGLAS COUNTY GIS MONUMENT SET IN CONCRETE LOCATED APPROXIMATELY 130 FEET SOUTHWESTERLY OF THE CENTERLINE OF CHAMBERS ROAD AND 95 FEET NORTHWESTERLY OF THE CENTERLINE OF COMPARK BOULEVARD. ELEVATION = 5752.84 (NAVD 88)

	DATE	REVISIONS	DRAWN BY
H	09/2020	APPROVED	
G	08/2020	SUBMITTAL FOR REAPPROVAL	
F	05/2020	SUBMITTAL FOR REAPPROVAL	JAH
E	03/2020	SUBMITTAL FOR REAPPROVAL	MAM
D	07/2017	FINAL SUBMITTAL	
C	05/2016	ALT 1 SUBMITTAL TOWN OF PARKER	
B	12/2016	THIRD SUBMITTAL	
A	11/2016	SECOND SUBMITTAL	

Manhard CONSULTING
7600 East Orchard Road, Suite 150-N, Greenwood Village, CO 80111 ph: 303.708.0500 manhard.com
Civil Engineering | Surveying | Water Resource Management | Construction Management

GENERAL ROADWAY NOTES:

1. IT IS THE CONTRACTOR'S RESPONSIBILITY TO VERIFY THE LOCATION AND ELEVATION OF ALL EXISTING UTILITIES PRIOR TO THE START OF CONSTRUCTION, AND NOTIFY ENGINEER OF ANY DISCREPANCIES.
2. REFER TO GENERAL NOTES ON SHEET 2 FOR ALL APPLICABLE CONSTRUCTION STANDARDS.
3. ALL ROAD ELEVATIONS SHOWN IN PROFILE ARE CENTERLINE OF PAVEMENT UNLESS OTHERWISE NOTED.
4. ALL STATIONING OFFSETS ARE TAKEN FROM CENTERLINE UNLESS OTHERWISE NOTED. REFER TO FINAL PLAT FOR RIGHT-OF-WAY AND CENTERLINE DIMENSIONS AND HORIZONTAL CONTROL.
5. ACCESSIBLE RAMP SYMBOLS SHOWN ON THESE PLANS ARE FOR LOCATION ONLY. ACCESSIBLE RAMPS SHALL BE CONSTRUCTED PER THE TOWN OF PARKER DETAILS INCLUDED IN THIS PLAN SET.
6. REFER TO SHEET 3 FOR TYPICAL STREET SECTIONS USED FOR THIS PROJECT.
7. TFI INDICATES TOP FRONT OF INLET ELEVATION. TFI ELEVATIONS SHOWN ON INLETS IN PLAN VIEW ARE AT FRONT CORNERS OF INLET. REFER TO SPECIFIC INLET DETAILS ON STORM SEWER PLAN AND PROFILE.
8. REFER TO STONEGATE VILLAGE METRO DISTRICT WATER AND SANITARY SEWER CONSTRUCTION PLAN SET FOR ALL PROPOSED WATER AND SANITARY SEWER LOCATIONS.
9. ALL ALLEY ENTRANCES FROM PUBLIC ROADWAYS WILL USE THE TOWN OF PARKER'S COMMERCIAL DRIVEWAY STANDARD DETAIL. SEE SHEET 26.

Know what's below. Call before you dig.

TOWN OF PARKER APPROVALS

THE TOWN OF PARKER REVIEW CONSTITUTES GENERAL COMPLIANCE WITH THE TOWN'S STANDARDS AND APPROVED VARIANCES, SUBJECT TO THESE PLANS BEING STAMPED, SIGNED, AND DATED BY THE PROFESSIONAL ENGINEER OF RECORD. REVIEW BY THE TOWN DOES NOT CONSTITUTE APPROVAL OF THE PLAN DESIGN OR ACCURACY AND CORRECTNESS OF ENGINEERING CALCULATIONS. ERRORS IN THE DESIGN OR CALCULATIONS REMAIN THE RESPONSIBILITY OF THE REGISTERED PROFESSIONAL ENGINEER WHOSE STAMP AND SIGNATURE ARE AFFIXED TO THIS DOCUMENT.

THIS REVIEW DOES NOT CONSTITUTE APPROVAL OF ANY PRIVATE ON-SITE IMPROVEMENTS WHICH MAY BE SHOWN. CONSTRUCTION CANNOT COMMENCE UNTIL ALL REQUIRED DRAINAGE/TRAFFIC REPORT(S), FINAL DEVELOPMENT PLAN(S), SPECIAL REVIEW(S), GRADING PERMIT, AND/OR OTHER PERMITS ARE COMPLETE, APPROVED AND ON FILE WITH THE TOWN OF PARKER.

TOWN OF PARKER, DIRECTOR OF ENGINEERING/PUBLIC WORKS DATE

COMPARK VILLAGE SOUTH FILING NO. 2 - AMENDMENT NO. 1

TOWN OF PARKER, COLORADO

ALLEYS 10-12 PLAN & PROFILE

COLORADO REGISTERED PROFESSIONAL ENGINEER
37642
10-30-2020
PROFESSIONAL ENGINEER

PROJ. MGR.: RJM
PROJ. ASSOC.:
DRAWN BY: RAK
DATE: 09/2016

SHEET
15 OF 27
CLCPKC3

© 2020 MANHARD CONSULTING, LTD. ALL RIGHTS RESERVED

Plotted: 10/30/2020 2:36 PM Dwg Name: P:\Clpkc3\Com\South\05-Residential CDs\dwg\Eng\Final Drawings\Plan Set\Town\PHASE 2\05B-CLCPKC3-P&P-Alley 10-12.dwg, Updated By: ADucker

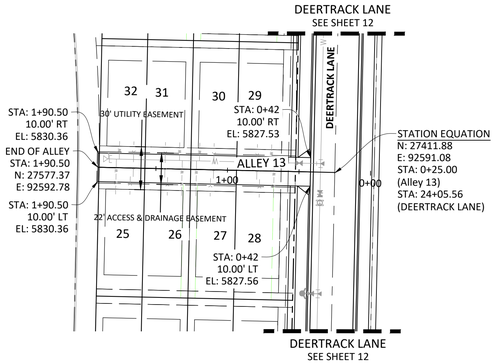

ALLEY 13

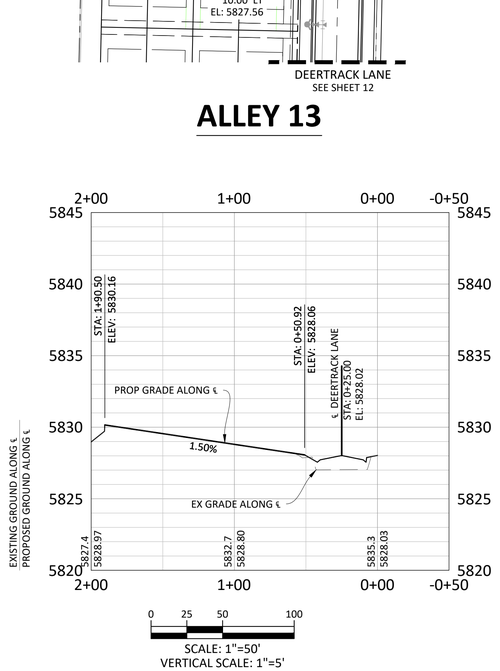

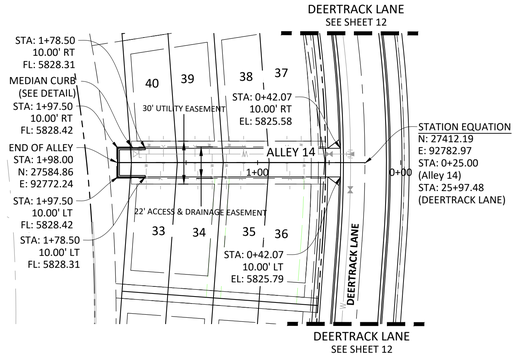

ALLEY 14

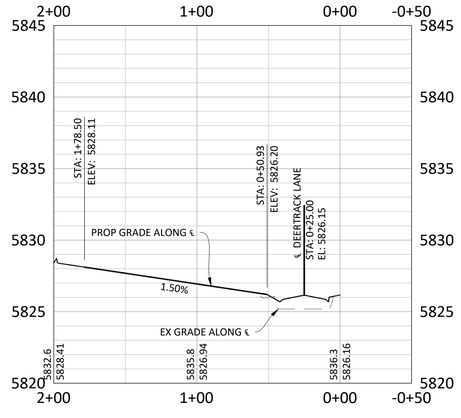

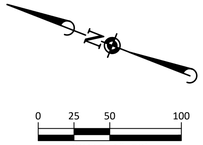

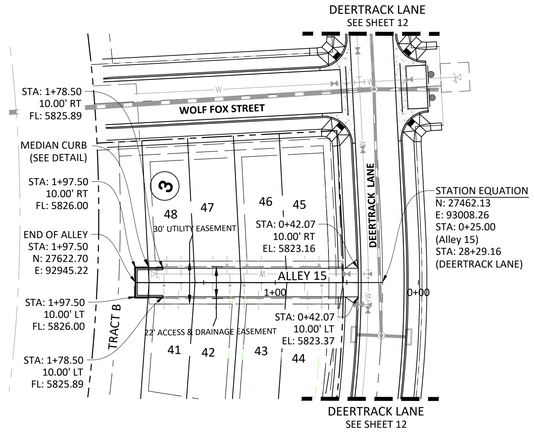

ALLEY 15

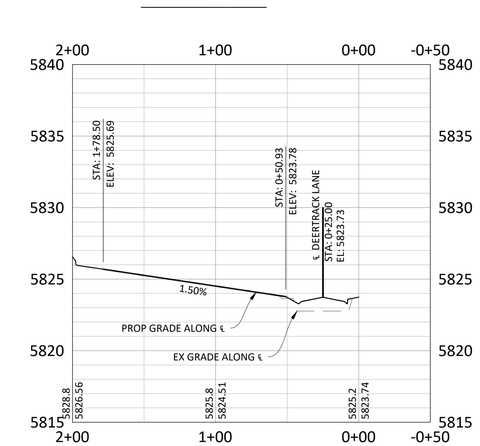

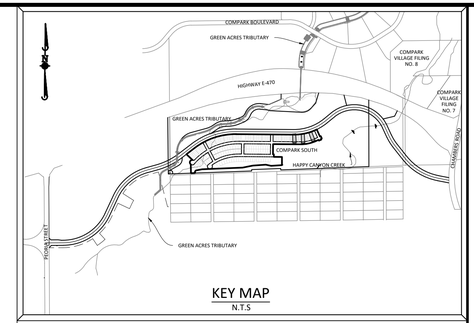

KEY MAP
N.T.S

SOURCE BENCHMARKS:

DOUGLAS COUNTY BM 1.115010
A DOUGLAS COUNTY GIS MONUMENT SET IN CONCRETE LOCATED APPROXIMATELY 130 FEET SOUTHWESTERLY OF THE CENTERLINE OF CHAMBERS ROAD AND 95 FEET NORTHWESTERLY OF THE CENTERLINE OF COMPARK BOULEVARD. ELEVATION = 5752.84 (NAVD 88)

	DATE	REVISIONS	DRAWN BY
H	09/2020	APPROVED	
G	09/2020	SUBMITTAL FOR REAPPROVAL	
F	05/2020	SUBMITTAL FOR REAPPROVAL	JAH
E	03/2020	SUBMITTAL FOR REAPPROVAL	MAM
D	07/2017	FINAL SUBMITTAL	
C	05/2017	ALL STORAGE IN TOWN OF PARKER	
B	12/2016	THIRD SUBMITTAL	
A	11/2016	SECOND SUBMITTAL	

GENERAL ROADWAY NOTES:

1. IT IS THE CONTRACTOR'S RESPONSIBILITY TO VERIFY THE LOCATION AND ELEVATION OF ALL EXISTING UTILITIES PRIOR TO THE START OF CONSTRUCTION, AND NOTIFY ENGINEER OF ANY DISCREPANCIES.
2. REFER TO GENERAL NOTES ON SHEET 2 FOR ALL APPLICABLE CONSTRUCTION STANDARDS.
3. ALL ROAD ELEVATIONS SHOWN IN PROFILE ARE CENTERLINE OF PAVEMENT UNLESS OTHERWISE NOTED.
4. ALL STATIONING OFFSETS ARE TAKEN FROM CENTERLINE UNLESS OTHERWISE NOTED. REFER TO FINAL PLAT FOR RIGHT-OF-WAY AND CENTERLINE DIMENSIONS AND HORIZONTAL CONTROL.
5. ACCESSIBLE RAMP SYMBOLS SHOWN ON THESE PLANS ARE FOR LOCATION ONLY. ACCESSIBLE RAMPS SHALL BE CONSTRUCTED PER THE TOWN OF PARKER DETAILS INCLUDED IN THIS PLAN SET.
6. REFER TO SHEET 3 FOR TYPICAL STREET SECTIONS USED FOR THIS PROJECT.
7. TFI INDICATES TOP FRONT OF INLET ELEVATION. TFI ELEVATIONS SHOWN ON INLETS IN PLAN VIEW ARE AT FRONT CORNERS OF INLET. REFER TO SPECIFIC INLET DETAILS ON STORM SEWER PLAN AND PROFILE.
8. REFER TO STONEGATE VILLAGE METRO DISTRICT WATER AND SANITARY SEWER CONSTRUCTION PLAN SET FOR ALL PROPOSED WATER AND SANITARY SEWER LOCATIONS.
9. ALLEYS 14 AND 15 WILL HAVE PARKING STALLS AT THE NORTH END. PLEASE SEE TYPICAL ALLEY PARKING DETAIL ON SHEET 20.
10. ALL ALLEY ENTRANCES FROM PUBLIC ROADWAYS WILL USE THE TOWN OF PARKER'S COMMERCIAL DRIVEWAY STANDARD DETAIL. SEE SHEET 26.

811 Know what's below. Call before you dig.

TOWN OF PARKER APPROVALS

THE TOWN OF PARKER REVIEW CONSTITUTES GENERAL COMPLIANCE WITH THE TOWN'S STANDARDS AND APPROVED VARIANCES, SUBJECT TO THESE PLANS BEING STAMPED, SIGNED, AND DATED BY THE PROFESSIONAL ENGINEER OF RECORD. REVIEW BY THE TOWN DOES NOT CONSTITUTE APPROVAL OF THE PLAN DESIGN OR ACCURACY AND CORRECTNESS OF ENGINEERING CALCULATIONS. ERRORS IN THE DESIGN OR CALCULATIONS REMAIN THE RESPONSIBILITY OF THE REGISTERED PROFESSIONAL ENGINEER WHOSE STAMP AND SIGNATURE ARE AFFIXED TO THIS DOCUMENT.

THIS REVIEW DOES NOT CONSTITUTE APPROVAL OF ANY PRIVATE ON-SITE IMPROVEMENTS WHICH MAY BE SHOWN. CONSTRUCTION CANNOT COMMENCE UNTIL ALL REQUIRED DRAINAGE/TRAFFIC REPORT(S), FINAL DEVELOPMENT PLAN(S), SPECIAL REVIEW(S), GRADING PERMIT, AND/OR OTHER PERMITS ARE COMPLETE, APPROVED AND ON FILE WITH THE TOWN OF PARKER.

TOWN OF PARKER, DIRECTOR OF ENGINEERING/PUBLIC WORKS DATE

Manhard CONSULTING
7600 East Orchard Road, Suite 150-N, Greenwood Village, CO 80111 ph: 303.708.0500 manhard.com
Civil Engineering | Surveying | Water Resource Management | Construction Management

COMPARK VILLAGE SOUTH FILING NO. 2 - AMENDMENT NO. 1
TOWN OF PARKER, COLORADO
ALLEYS 13-15 PLAN & PROFILE

COLORADO REGISTERED PROFESSIONAL ENGINEER 37642 10-30-2020

PROJ. MGR.: KIM
PROJ. ASSOC.:
DRAWN BY: RAK
DATE: 09/2016

SHEET 16 OF 27
CLCPKC3

© 2020 MANHARD CONSULTING, LTD. ALL RIGHTS RESERVED

Plotted: 10/30/2020 7:48 AM Dwg Name: P:\Clcpkc3 ComSouth05-Residential CDs\dwg\Eng\Final Drawings\Plan Set\Town\PHASE 2\05B-CLCPKC3-P&P-Alley 13-15.dwg Updated By: MMcGuire

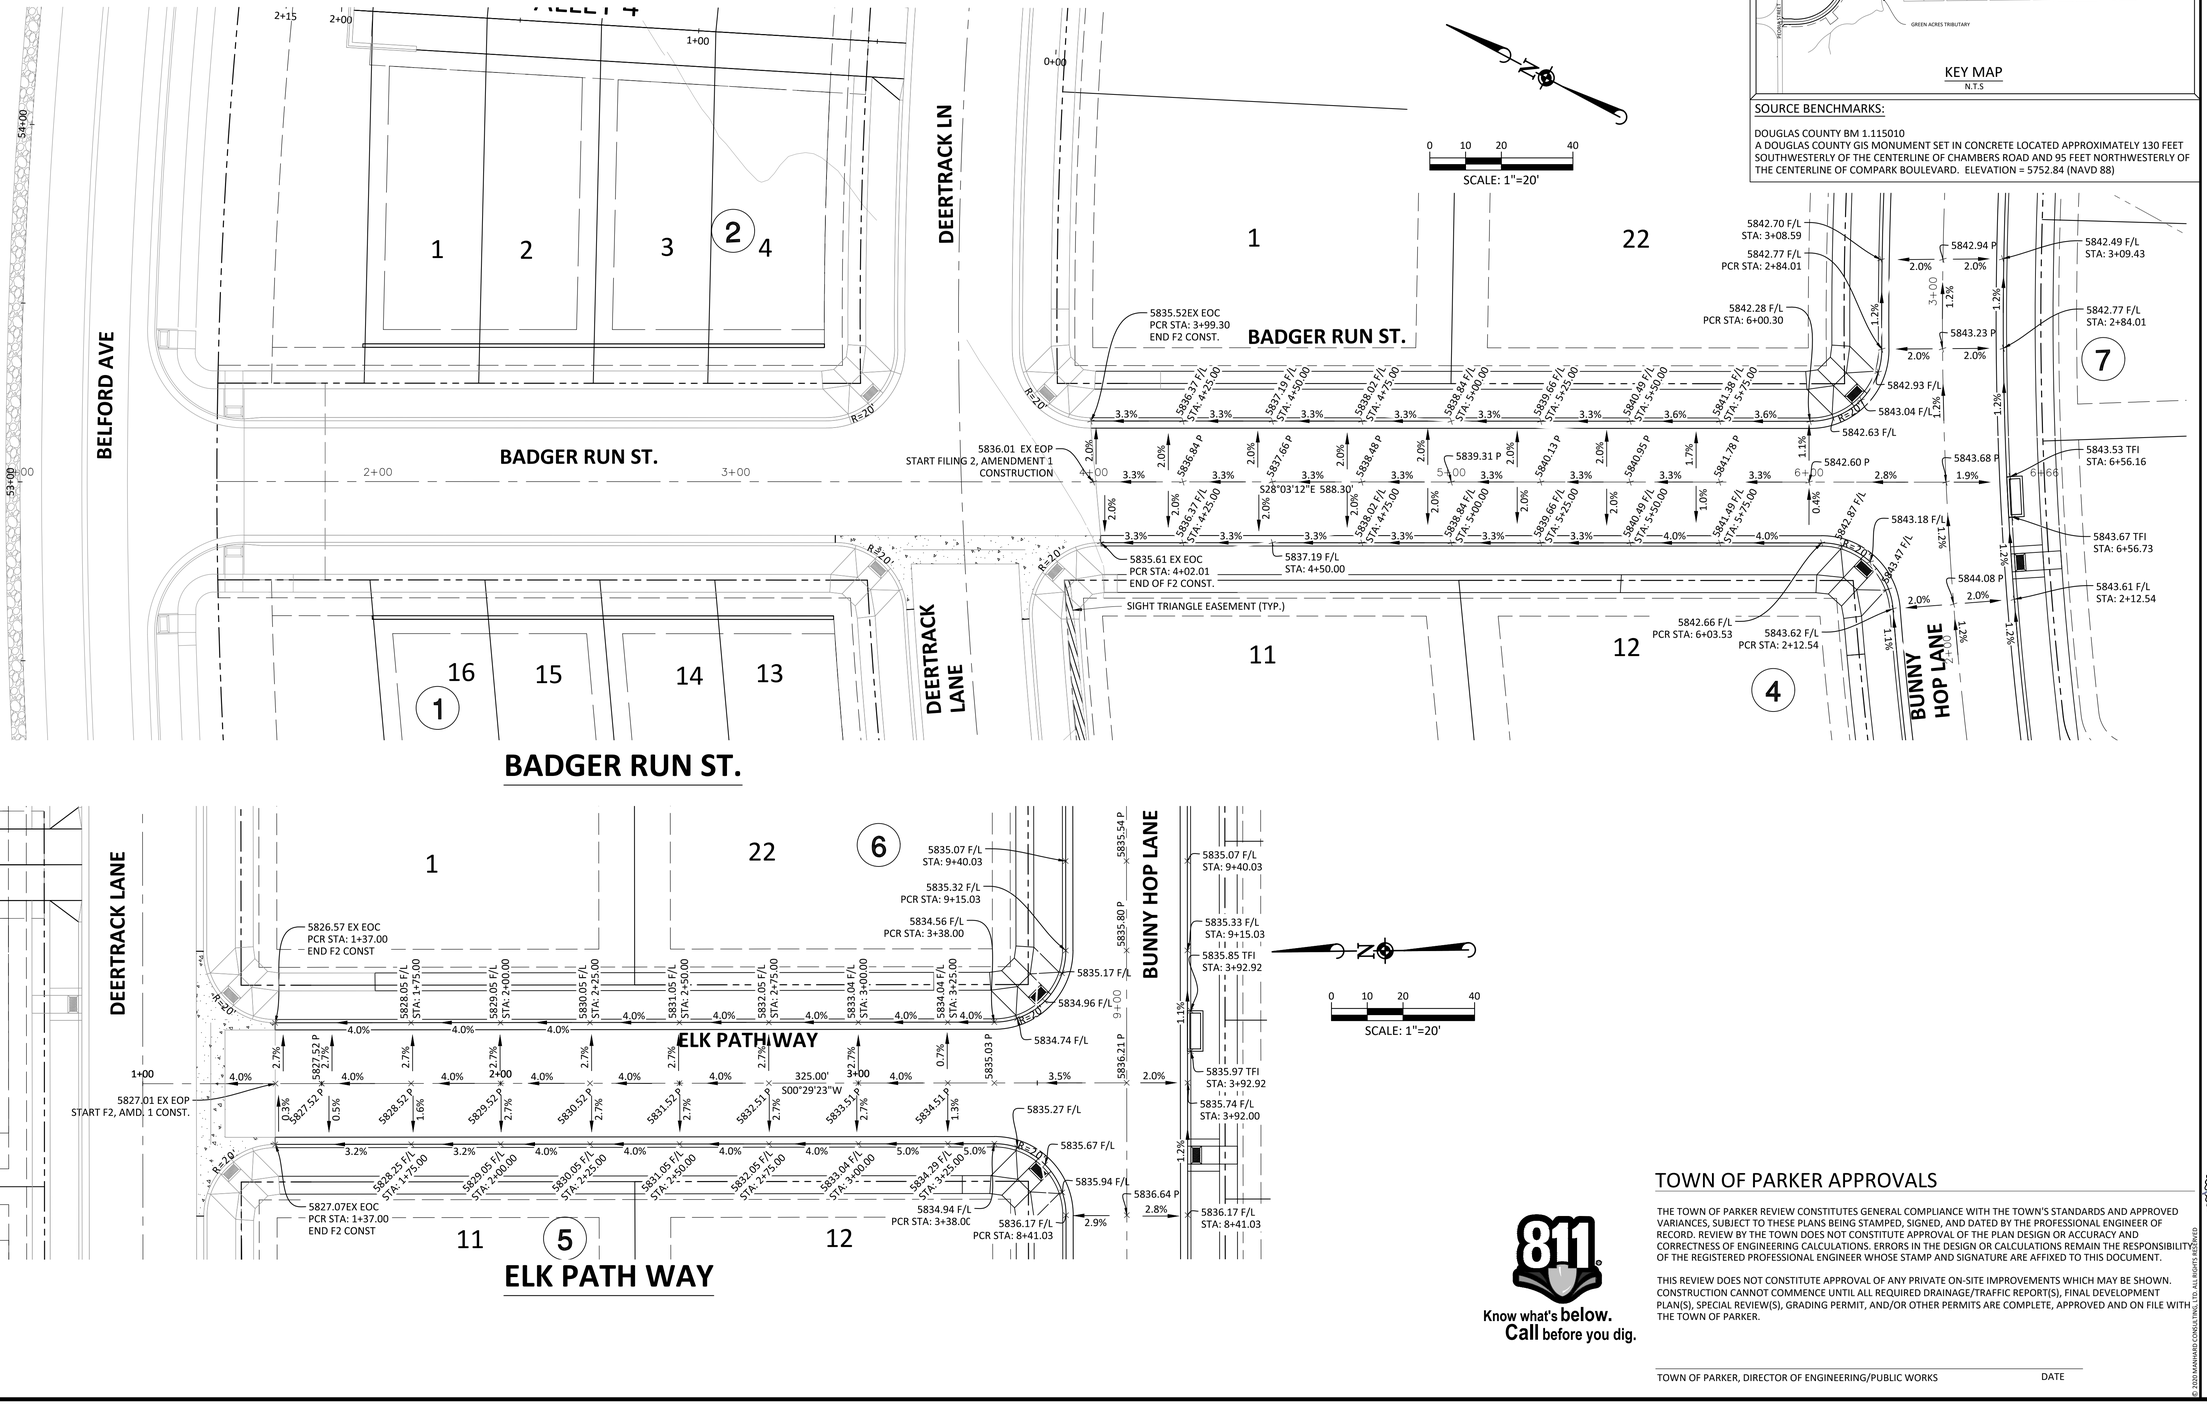

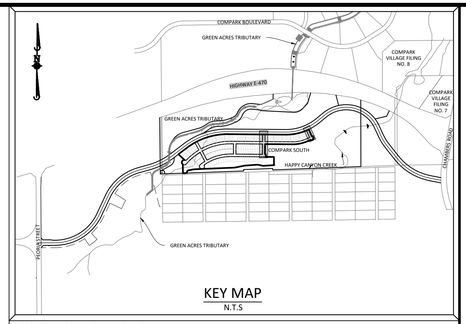

SOURCE BENCHMARKS:

DOUGLAS COUNTY BM 1.115010
A DOUGLAS COUNTY GIS MONUMENT SET IN CONCRETE LOCATED APPROXIMATELY 130 FEET SOUTHWESTERLY OF THE CENTERLINE OF CHAMBERS ROAD AND 95 FEET NORTHWESTERLY OF THE CENTERLINE OF COMPARK BOULEVARD. ELEVATION = 5752.84 (NAVD 88)

	DATE	REVISIONS	DRAWN BY
H	09/2020	APPROVED	
G	09/2020	SUBMITTAL FOR REAPPROVAL	
F	05/2020	SUBMITTAL FOR REAPPROVAL	JAH
E	03/2020	SUBMITTAL FOR REAPPROVAL	MAM
D	07/2017	FINAL SUBMITTAL	
C	05/2017	ADD'L SUBMITTAL PER TOWN OF PARKER	
B	12/2016	THIRD SUBMITTAL	
A	11/2016	SECOND SUBMITTAL	

Manhard CONSULTING
7600 East Orchard Road, Suite 150-N, Greenwood Village, CO 80111 ph: 303.708.0500 manhard.com
Civil Engineering | Surveying | Water Resource Management | Construction Management

COMPARK VILLAGE SOUTH FILING NO. 2 - AMENDMENT NO. 1

TOWN OF PARKER, COLORADO

INTERSECTION DETAILS - BADGER RUN ST & ELK PATH WAY

COLORADO REGISTERED PROFESSIONAL ENGINEER
37642
10-30-2020

PROJ. MGR.:	RJM
PROJ. ASSOC.:	
DRAWN BY:	RAK
DATE:	09/2016

SHEET
17 OF 27
CLCPKC3

TOWN OF PARKER APPROVALS

THE TOWN OF PARKER REVIEW CONSTITUTES GENERAL COMPLIANCE WITH THE TOWN'S STANDARDS AND APPROVED VARIANCES, SUBJECT TO THESE PLANS BEING STAMPED, SIGNED, AND DATED BY THE PROFESSIONAL ENGINEER OF RECORD. REVIEW BY THE TOWN DOES NOT CONSTITUTE APPROVAL OF THE PLAN DESIGN OR ACCURACY AND CORRECTNESS OF ENGINEERING CALCULATIONS. ERRORS IN THE DESIGN OR CALCULATIONS REMAIN THE RESPONSIBILITY OF THE REGISTERED PROFESSIONAL ENGINEER WHOSE STAMP AND SIGNATURE ARE AFFIXED TO THIS DOCUMENT.

THIS REVIEW DOES NOT CONSTITUTE APPROVAL OF ANY PRIVATE ON-SITE IMPROVEMENTS WHICH MAY BE SHOWN. CONSTRUCTION CANNOT COMMENCE UNTIL ALL REQUIRED DRAINAGE/TRAFFIC REPORT(S), FINAL DEVELOPMENT PLAN(S), SPECIAL REVIEW(S), GRADING PERMIT, AND/OR OTHER PERMITS ARE COMPLETE, APPROVED AND ON FILE WITH THE TOWN OF PARKER.

TOWN OF PARKER, DIRECTOR OF ENGINEERING/PUBLIC WORKS — DATE

811 Know what's below. Call before you dig.

© 2020 MANHARD CONSULTING, LTD. ALL RIGHTS RESERVED

Plotted: 10/30/2020 7:51 AM Dwg Name: J:\Cpk3\ComSouth05-Residential CDs\dwg\Eng\Final Drawings\Plan Set\Town\PHASE 2\05B-CLCPKC3-Street Intersection Details.dwg Updated By: MMcGuire

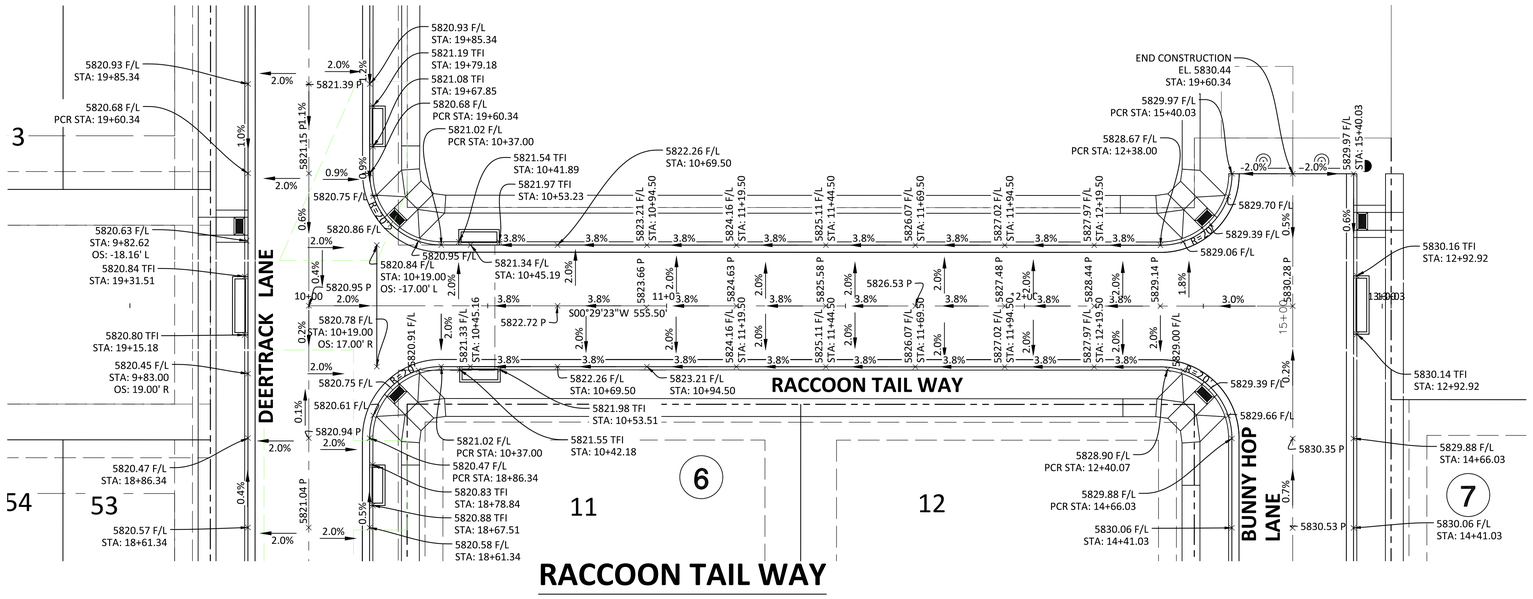

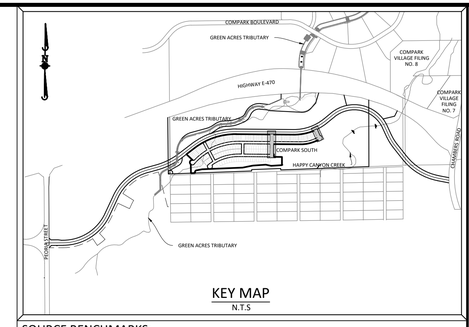

KEY MAP
N.T.S

SOURCE BENCHMARKS:

DOUGLAS COUNTY BM 1.115010
A DOUGLAS COUNTY GIS MONUMENT SET IN CONCRETE LOCATED APPROXIMATELY 130 FEET SOUTHWESTERLY OF THE CENTERLINE OF CHAMBERS ROAD AND 95 FEET NORTHWESTERLY OF THE CENTERLINE OF COMPARK BOULEVARD. ELEVATION = 5752.84 (NAVD 88)

SCALE: 1"=20'

	DATE	REVISIONS	DRAWN BY
H.	09/2020	APPROVED	
G.	06/2020	SUBMITTAL FOR REAPPROVAL	
F.	05/2020	SUBMITTAL FOR REAPPROVAL	JAH
E.	03/2020	SUBMITTAL FOR REAPPROVAL	MAM
D.	07/2017	FINAL SUBMITTAL	
C.	05/2017	ADJUSTMENTS PER TOWN OF PARKER	
B.	12/2016	THIRD SUBMITTAL	
A.	11/2016	SECOND SUBMITTAL	

Manhard CONSULTING
7600 East Orchard Road, Suite 150-N, Greenwood Village, CO 80111 ph: 303.708.0500 manhard.com
Civil Engineering | Surveying | Water Resource Management | Construction Management

COMPARK VILLAGE SOUTH FILING NO. 2 - AMENDMENT NO. 1
TOWN OF PARKER, COLORADO
INTERSECTION DETAILS - RACCOON TAIL WAY & WOLF FOX ST

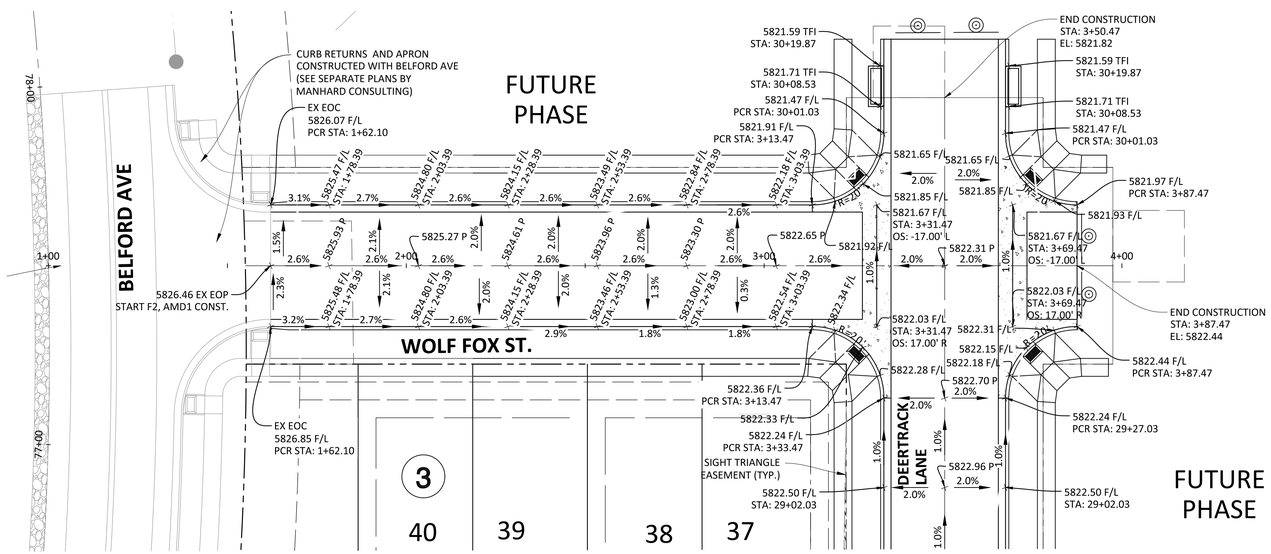

SCALE: 1"=20'

Know what's below. Call before you dig.

TOWN OF PARKER APPROVALS

THE TOWN OF PARKER REVIEW CONSTITUTES GENERAL COMPLIANCE WITH THE TOWN'S STANDARDS AND APPROVED VARIANCES, SUBJECT TO THESE PLANS BEING STAMPED, SIGNED, AND DATED BY THE PROFESSIONAL ENGINEER OF RECORD. REVIEW BY THE TOWN DOES NOT CONSTITUTE APPROVAL OF THE PLAN DESIGN OR ACCURACY AND CORRECTNESS OF ENGINEERING CALCULATIONS. ERRORS IN THE DESIGN OR CALCULATIONS REMAIN THE RESPONSIBILITY OF THE REGISTERED PROFESSIONAL ENGINEER WHOSE STAMP AND SIGNATURE ARE AFFIXED TO THIS DOCUMENT.

THIS REVIEW DOES NOT CONSTITUTE APPROVAL OF ANY PRIVATE ON-SITE IMPROVEMENTS WHICH MAY BE SHOWN. CONSTRUCTION CANNOT COMMENCE UNTIL ALL REQUIRED DRAINAGE/TRAFFIC REPORT(S), FINAL DEVELOPMENT PLAN(S), SPECIAL REVIEW(S), GRADING PERMIT, AND/OR OTHER PERMITS ARE COMPLETE, APPROVED AND ON FILE WITH THE TOWN OF PARKER.

TOWN OF PARKER, DIRECTOR OF ENGINEERING/PUBLIC WORKS — DATE

COLORADO REGISTERED PROFESSIONAL ENGINEER
37642
10-30-2020

PROJ. MGR.: RJM
PROJ. ASSOC.:
DRAWN BY: RAK
DATE: 09/2016

SHEET
18 OF 27
CLCPKC3

© 2020 MANHARD CONSULTING, LTD. ALL RIGHTS RESERVED

Plotted: 10/30/2020 7:52 AM Dwg Name: J:\Cpk3\Com Sou\Ph05-Residential CDs\Dwg\Eng\Final Drawings\Plan Set\Town\PHASE 2\05B-CLCPKC3-Street Intersection Details.dwg Updated By: MMcGuire

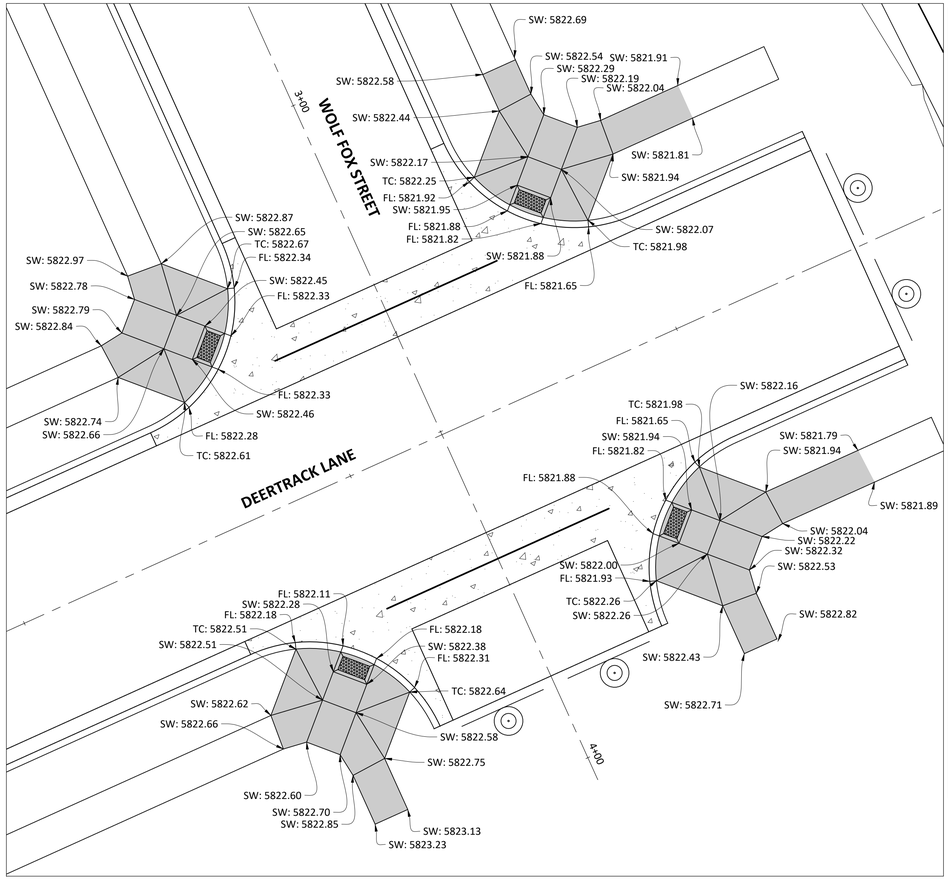

PLAN - WOLF FOX STREET AND DEERTRACK LANE

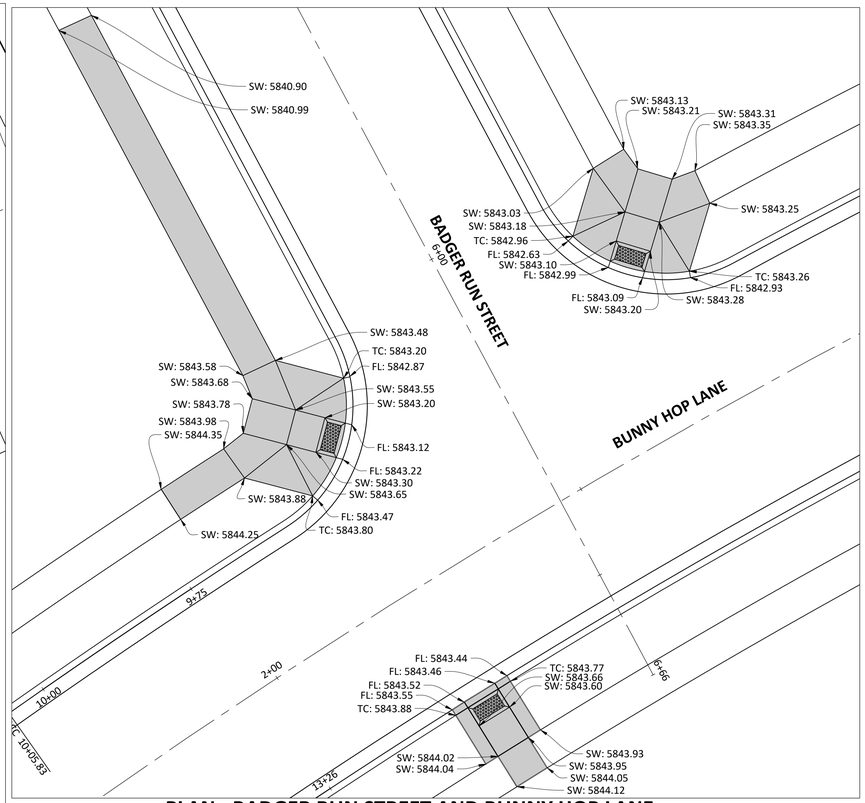

PLAN - BADGER RUN STREET AND BUNNY HOP LANE

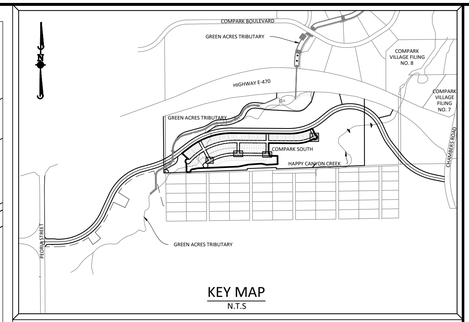

KEY MAP
N.T.S

SOURCE BENCHMARKS:

DOUGLAS COUNTY BM 1.115010
A DOUGLAS COUNTY GIS MONUMENT SET IN CONCRETE LOCATED APPROXIMATELY 130 FEET SOUTHWESTERLY OF THE CENTERLINE OF CHAMBERS ROAD AND 95 FEET NORTHWESTERLY OF THE CENTERLINE OF COMPARK BOULEVARD. ELEVATION = 5752.84 (NAVD 88)

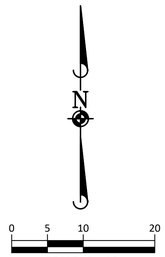

	DATE	REVISIONS	DRAWN BY
H	09/2020	APPROVED	
G	08/2020	SUBMITTAL FOR REAPPROVAL	
F	05/2020	SUBMITTAL FOR REAPPROVAL	JAH
E	02/2020	SUBMITTAL FOR REAPPROVAL	MKM
D	07/2017	FINAL SUBMITTAL	
C	05/2017	ALLEY PARKING PER TOWN OF PARKER	
B	12/2016	THIRD SUBMITTAL	
A	11/2016	SECOND SUBMITTAL	

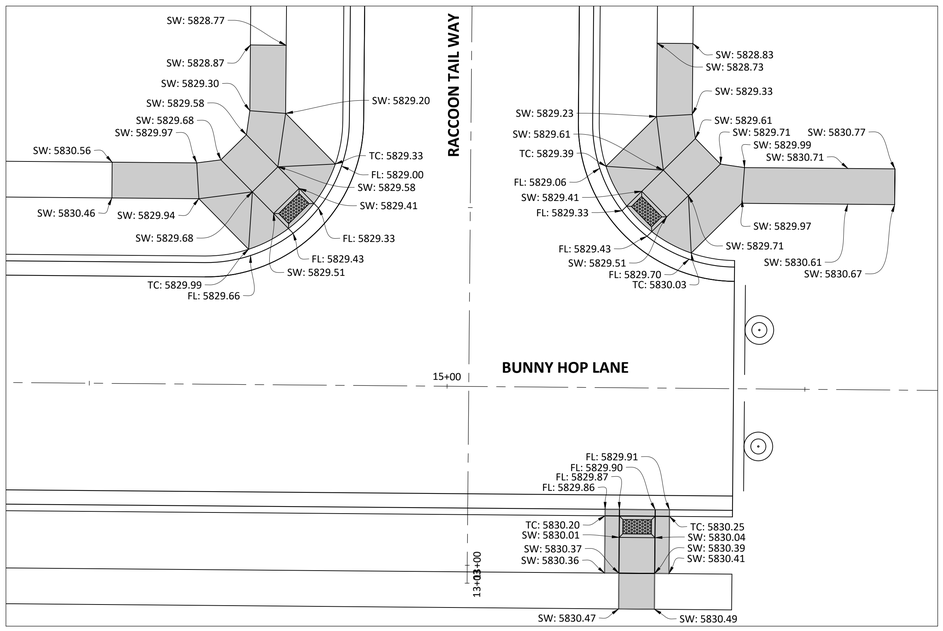

PLAN - RACCOON TAIL WAY AND BUNNY HOP LANE

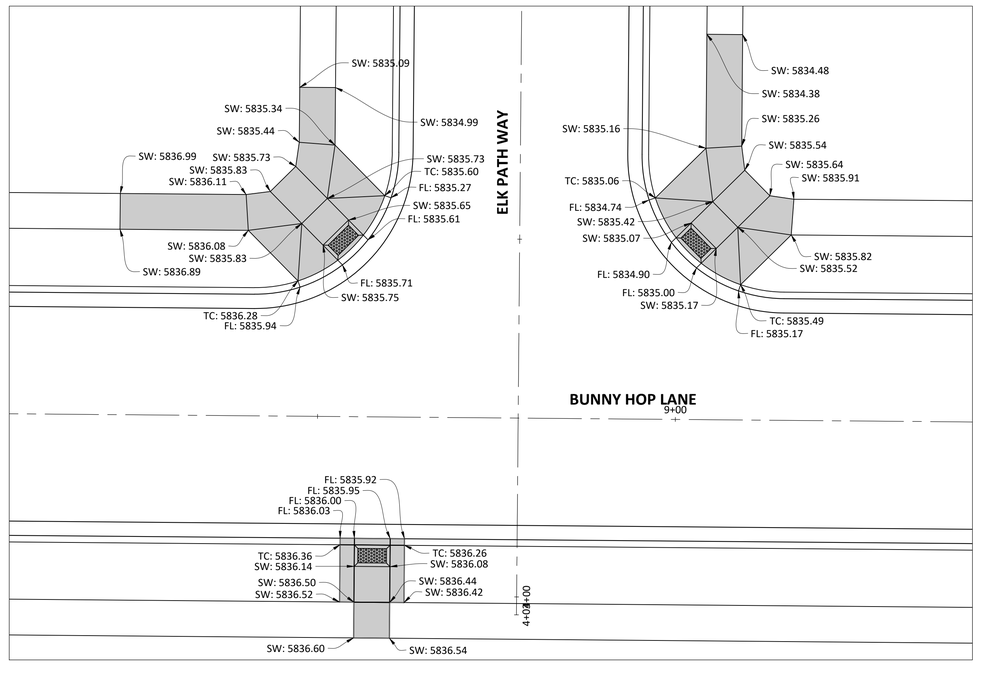

PLAN - ELK PATH WAY AND BUNNY HOP LANE

COMPARK VILLAGE SOUTH FILING NO. 2 - AMENDMENT NO. 1
TOWN OF PARKER, COLORADO
CURB RAMP DETAILS

Manhard CONSULTING
7600 East Orchard Road, Suite 150-N, Greenwood Village, CO 80111 ph:303.708.0500 manhard.com
Civil Engineering | Surveying & Geospatial Services | GIS
Water Resource Management | Construction Management

COLORADO REGISTERED PROFESSIONAL ENGINEER
37642
10-30-2020

PROJ. MGR.: RJM
PROJ. ASSOC.:
DRAWN BY: RAK
DATE: 09/2016

SHEET
19 OF 27
CLCPKC3

© 2020 MANHARD CONSULTING, LTD. ALL RIGHTS RESERVED

Plotted: 10/30/2020 12:06 PM Dwg Name: P:\Cycle3\ComSouth05-Residential CDs\dwg\Eng\Final Drawings\Plan Set\Town\PHASE 2\CLCPKC3-Curb Ramp Details.dwg Updated By: ADrucker

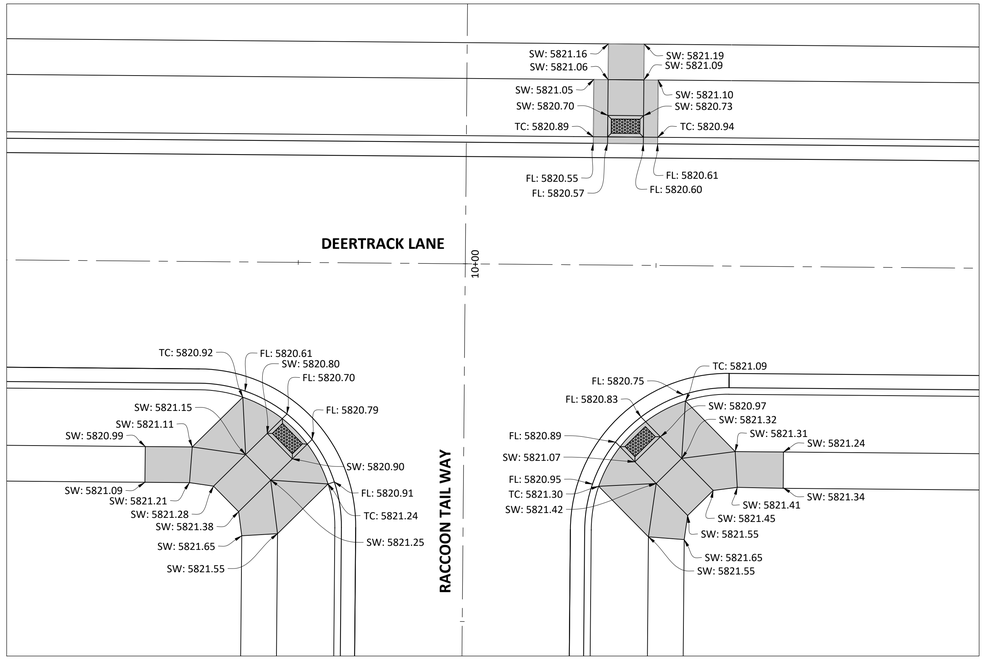

PLAN - RACCOON TAIL WAY AND DEERTRACK LANE

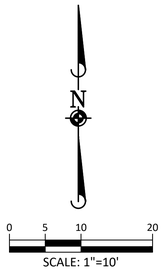

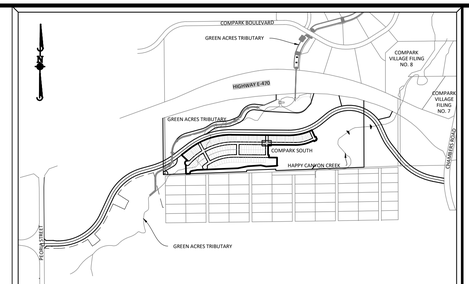

KEY MAP
N.T.S

SOURCE BENCHMARKS:

DOUGLAS COUNTY BM 1.115010
A DOUGLAS COUNTY GIS MONUMENT SET IN CONCRETE LOCATED APPROXIMATELY 130 FEET SOUTHWESTERLY OF THE CENTERLINE OF CHAMBERS ROAD AND 95 FEET NORTHWESTERLY OF THE CENTERLINE OF COMPARK BOULEVARD. ELEVATION = 5752.84 (NAVD 88)

	DATE	REVISIONS	DRAWN BY
H	09/2020	APPROVED	
G	08/2020	SUBMITTAL FOR REAPPROVAL	
F	05/2020	SUBMITTAL FOR REAPPROVAL	IAH
E	03/2020	SUBMITTAL FOR REAPPROVAL	
D	01/2017	FINAL SUBMITTAL	HAM
C	05/2017	ALLEY PARKING PER TOWN OF PARKER	
B	12/2016	THIRD SUBMITTAL	
A	11/2016	SECOND SUBMITTAL	

Manhard CONSULTING
7600 East Orchard Road, Suite 150-N, Greenwood Village, CO 80111 ph:303.708.0500 manhard.com
Civil Engineering | Surveying & Geospatial Services | GIS
Water Resource Management | Construction Management

COMPARK VILLAGE SOUTH FILING NO. 2 - AMENDMENT NO. 1

TOWN OF PARKER, COLORADO

CURB RAMP DETAILS

PROJ. MGR.: RJM
PROJ. ASSOC.:
DRAWN BY: RAK
DATE: 09/2016

SHEET
20 OF 27
CLCPKC3

© 2020 MANHARD CONSULTING, LTD. ALL RIGHTS RESERVED

Plotted: 10/30/2020 12:06 PM Dwg Name: P:\Clpkc3\Com\Sout\h03-Residential\03s\dwg\Eng\Final Drawings\Plan Set\Town\PHASE 2\CLCPKC3-Curb Ramp Details.dwg Updated By: dBrucker

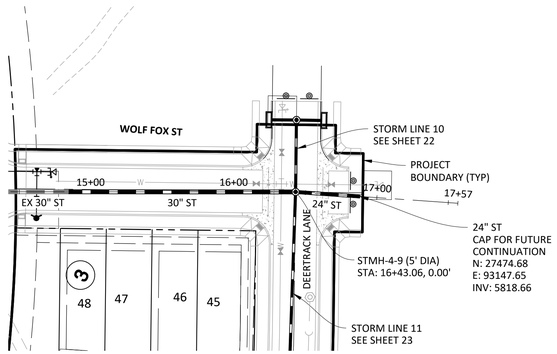

PLAN: STORM 9

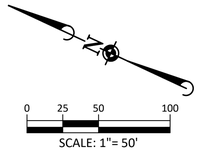

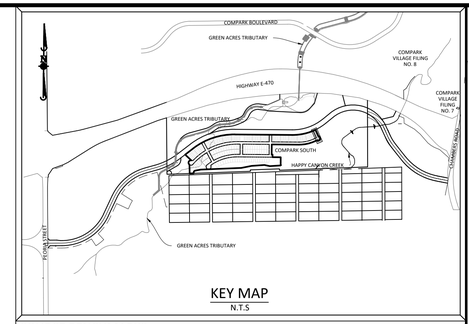

KEY MAP
N.T.S

SOURCE BENCHMARKS:

DOUGLAS COUNTY BM 1.115010
A DOUGLAS COUNTY GIS MONUMENT SET IN CONCRETE LOCATED APPROXIMATELY 130 FEET SOUTHWESTERLY OF THE CENTERLINE OF CHAMBERS ROAD AND 95 FEET NORTHWESTERLY OF THE CENTERLINE OF COMPARK BOULEVARD. ELEVATION = 5752.84 (NAVD 88)

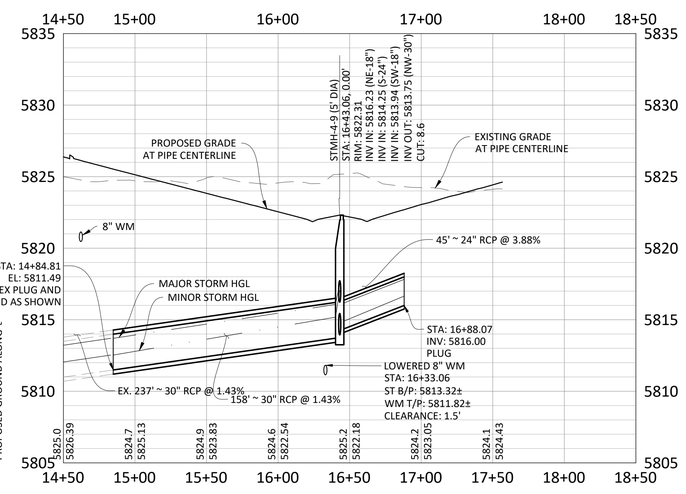

PROFILE: STORM 9

STORM SEWER NOTES:

1. IT IS THE CONTRACTOR'S RESPONSIBILITY TO VERIFY THE LOCATION AND ELEVATION OF ALL EXISTING UTILITIES PRIOR TO THE START OF CONSTRUCTION, AND NOTIFY ENGINEER OF ANY DISCREPANCIES.
2. REFER TO GENERAL NOTES ON SHEET 2 FOR ALL APPLICABLE CONSTRUCTION STANDARDS.
3. ALL STATIONING OFFSETS ARE TAKEN FROM CENTERLINE UNLESS OTHERWISE NOTED. REFER TO FINAL PLAT FOR RIGHT-OF-WAY AND CENTERLINE DIMENSIONS AND HORIZONTAL CONTROL.
4. STATIONS SHOWN IN PROFILE FOR TYPE-R INLETS ARE AT CENTER OF INLET.
5. ALL STORM SEWER PIPE LENGTHS ARE TO CENTER OF STRUCTURE FOR MANHOLES AND TO THE INSIDE OF THE CONCRETE BOX FOR TYPE-R AND TYPE-C INLETS.
6. ALL WATER MAIN CROSSINGS WITH STORM SEWER AND SANITARY SEWER SHALL HAVE A MINIMUM OF 18" CLEAR DISTANCE, VERTICAL. PIPE PROTECTION AT ALL CROSSINGS SHALL BE PROVIDED PER TOWN OF PARKER AND STATE SPECIFICATIONS.
7. ALL STORM SEWER SHALL BE RCP CLASS III UNLESS OTHERWISE NOTED.
8. REFER TO STONEGATE VILLAGE METRO DISTRICT APPROVED WATER AND SANITARY SEWER CONSTRUCTION PLANS FOR ALL PROPOSED WATER AND SANITARY SEWER LOCATIONS.
9. TFI INDICATES TOP FRONT OF INLET ELEVATION. TFI ELEVATIONS SHOWN ON INLETS IN PLAN VIEW ARE AT FRONT CORNERS OF INLET. REFER TO SPECIFIC INLET DETAILS ON STORM SEWER PLAN AND PROFILE.

811 Know what's below. Call before you dig.

TOWN OF PARKER APPROVALS

THE TOWN OF PARKER REVIEW CONSTITUTES GENERAL COMPLIANCE WITH THE TOWN'S STANDARDS AND APPROVED VARIANCES, SUBJECT TO THESE PLANS BEING STAMPED, SIGNED, AND DATED BY THE PROFESSIONAL ENGINEER OF RECORD. REVIEW BY THE TOWN DOES NOT CONSTITUTE APPROVAL OF THE PLAN DESIGN OR ACCURACY AND CORRECTNESS OF ENGINEERING CALCULATIONS. ERRORS IN THE DESIGN OR CALCULATIONS REMAIN THE RESPONSIBILITY OF THE REGISTERED PROFESSIONAL ENGINEER WHOSE STAMP AND SIGNATURE ARE AFFIXED TO THIS DOCUMENT.

THIS REVIEW DOES NOT CONSTITUTE APPROVAL OF ANY PRIVATE ON-SITE IMPROVEMENTS WHICH MAY BE SHOWN. CONSTRUCTION CANNOT COMMENCE UNTIL ALL REQUIRED DRAINAGE/TRAFFIC REPORT(S), FINAL DEVELOPMENT PLAN(S), SPECIAL REVIEW(S), GRADING PERMIT, AND/OR OTHER PERMITS ARE COMPLETE, APPROVED AND ON FILE WITH THE TOWN OF PARKER.

TOWN OF PARKER, DIRECTOR OF ENGINEERING/PUBLIC WORKS — DATE

DATE	REVISIONS	DRAWN BY
09/2020	APPROVED	
H 08/2020	SUBMITTAL FOR REAPPROVAL	
G 06/2020	SUBMITTAL FOR REAPPROVAL	JAH
F 05/2020	SUBMITTAL FOR REAPPROVAL	MAM
E 03/2020	SUBMITTAL FOR REAPPROVAL	
D 07/2017	FINAL SUBMITTAL	
C 05/2017	ALL SUBMITTAL AFTER TOWN OF PARKER	
B 12/2016	THIRD SUBMITTAL	
A 11/2016	SECOND SUBMITTAL	

Manhard CONSULTING
7600 East Orchard Road, Suite 150-N, Greenwood Village, CO 80111 ph: 303.708.0500 manhard.com
Civil Engineering & Consulting Services | Water Resource Management | Construction Management

COMPARK VILLAGE SOUTH FILING NO. 2 - AMENDMENT NO. 1
TOWN OF PARKER, COLORADO
DEERTRACK LANE STORM PLAN & PROFILE

COLORADO REGISTERED PROFESSIONAL ENGINEER — CORY T. IWANIUK — 37642 — 10-30-2020

PROJ. MGR.: RJM
PROJ. ASSOC.:
DRAWN BY: RAK
DATE: 09/2016

SHEET 21 OF 27
CLCPKC3

© 2020 MANHARD CONSULTING, LTD. ALL RIGHTS RESERVED

Plotted: 10/30/2020 7:55 AM Dwg Name: P:\Clpkc3\Com\Sout\05-Residential CDs\dwg\Eng\Final Drawings\Plan Set\Town\PHASE 2\05B-CLCPKC3-STORM PP-1.dwg Updated By: MMcGuire

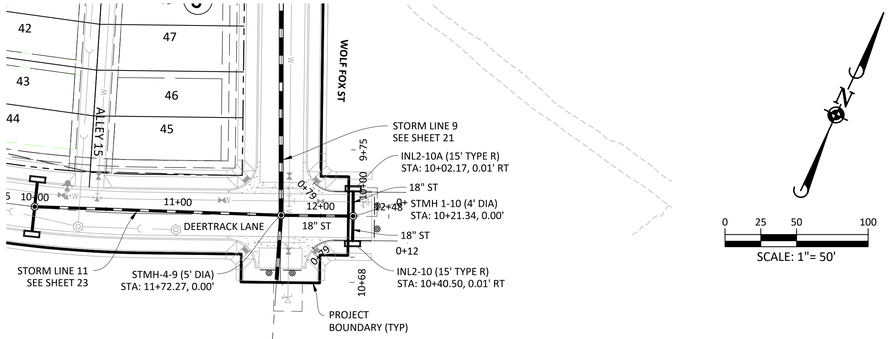

PLAN: STORM 10

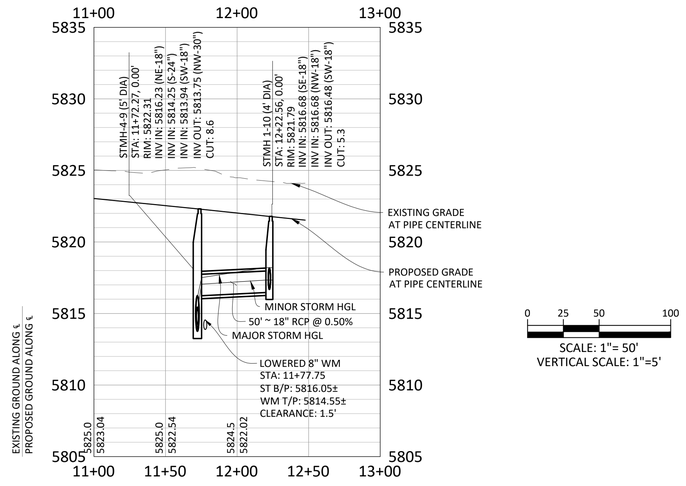

PROFILE: STORM 10

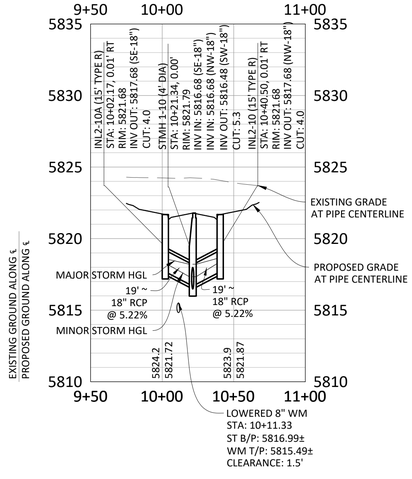

PROFILE - STORM INLET 2-10A TO INLET 2-10

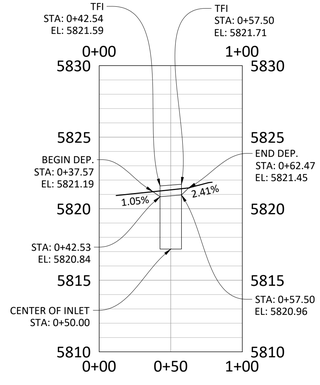

FL PROFILE - STORM INLET 2-10

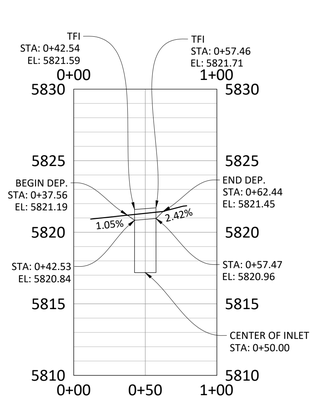

FL PROFILE - STORM INLET 2-10A

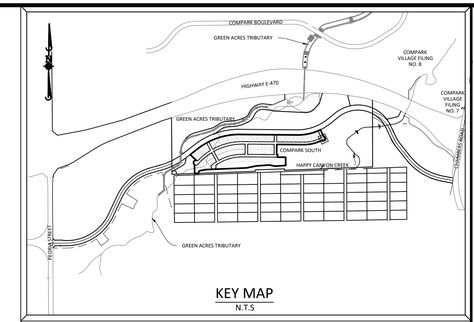

KEY MAP
N.T.S

SOURCE BENCHMARKS:

DOUGLAS COUNTY BM 1.115010
A DOUGLAS COUNTY GIS MONUMENT SET IN CONCRETE LOCATED APPROXIMATELY 130 FEET SOUTHWESTERLY OF THE CENTERLINE OF CHAMBERS ROAD AND 95 FEET NORTHWESTERLY OF THE CENTERLINE OF COMPARK BOULEVARD. ELEVATION = 5752.84 (NAVD 88)

STORM SEWER NOTES:

1. IT IS THE CONTRACTOR'S RESPONSIBILITY TO VERIFY THE LOCATION AND ELEVATION OF ALL EXISTING UTILITIES PRIOR TO THE START OF CONSTRUCTION, AND NOTIFY ENGINEER OF ANY DISCREPANCIES.
2. REFER TO GENERAL NOTES ON SHEET 2 FOR ALL APPLICABLE CONSTRUCTION STANDARDS.
3. ALL STATIONING OFFSETS ARE TAKEN FROM CENTERLINE UNLESS OTHERWISE NOTED. REFER TO FINAL PLAT FOR RIGHT-OF-WAY AND CENTERLINE DIMENSIONS AND HORIZONTAL CONTROL.
4. STATIONS SHOWN IN PROFILE FOR TYPE-R INLETS ARE AT CENTER OF INLET.
5. ALL STORM SEWER PIPE LENGTHS ARE TO CENTER OF STRUCTURE FOR MANHOLES AND TO THE INSIDE OF THE CONCRETE BOX FOR TYPE-R AND TYPE-C INLETS.
6. ALL WATER MAIN CROSSINGS WITH STORM SEWER AND SANITARY SEWER SHALL HAVE A MINIMUM OF 18" CLEAR DISTANCE, VERTICAL. PIPE PROTECTION AT ALL CROSSINGS SHALL BE PROVIDED PER TOWN OF PARKER AND STATE SPECIFICATIONS.
7. ALL STORM SEWER SHALL BE RCP CLASS III UNLESS OTHERWISE NOTED.
8. REFER TO STONEGATE VILLAGE METRO DISTRICT APPROVED WATER AND SANITARY SEWER CONSTRUCTION PLANS FOR ALL PROPOSED WATER AND SANITARY SEWER LOCATIONS.
9. TFI INDICATES TOP FRONT OF INLET ELEVATION. TFI ELEVATIONS SHOWN ON INLETS IN PLAN VIEW ARE AT FRONT CORNERS OF INLET. REFER TO SPECIFIC INLET DETAILS ON STORM SEWER PLAN AND PROFILE.

Know what's **below.**
Call before you dig.

TOWN OF PARKER APPROVALS

THE TOWN OF PARKER REVIEW CONSTITUTES GENERAL COMPLIANCE WITH THE TOWN'S STANDARDS AND APPROVED VARIANCES, SUBJECT TO THESE PLANS BEING STAMPED, SIGNED, AND DATED BY THE PROFESSIONAL ENGINEER OF RECORD. REVIEW BY THE TOWN DOES NOT CONSTITUTE APPROVAL OF THE PLAN DESIGN OR ACCURACY AND CORRECTNESS OF ENGINEERING CALCULATIONS. ERRORS IN THE DESIGN OR CALCULATIONS REMAIN THE RESPONSIBILITY OF THE REGISTERED PROFESSIONAL ENGINEER WHOSE STAMP AND SIGNATURE ARE AFFIXED TO THIS DOCUMENT.

THIS REVIEW DOES NOT CONSTITUTE APPROVAL OF ANY PRIVATE ON-SITE IMPROVEMENTS WHICH MAY BE SHOWN. CONSTRUCTION CANNOT COMMENCE UNTIL ALL REQUIRED DRAINAGE/TRAFFIC REPORT(S), FINAL DEVELOPMENT PLAN(S), SPECIAL REVIEW(S), GRADING PERMIT, AND/OR OTHER PERMITS ARE COMPLETE, APPROVED AND ON FILE WITH THE TOWN OF PARKER.

TOWN OF PARKER, DIRECTOR OF ENGINEERING/PUBLIC WORKS DATE

	DATE	REVISIONS	DRAWN BY
H	09/2020	APPROVED	
G	06/2020	SUBMITTAL FOR REAPPROVAL	JAH
F	05/2020	SUBMITTAL FOR REAPPROVAL	
E	03/2020	SUBMITTAL FOR REAPPROVAL	MAM
D	07/2017	FINAL SUBMITTAL	
C	05/2017	ALL AGENCY & TOWN OF PARKER	
B	12/2016	THIRD SUBMITTAL	
A	11/2016	SECOND SUBMITTAL	

Manhard CONSULTING
7600 East Orchard Road, Suite 150-N, Greenwood Village, CO 80111 ph: 303.708.0500 manhard.com
Civil Engineering | Surveying & Geomatics | GIS
Water Resource Management | Construction Management

COMPARK VILLAGE SOUTH FILING NO. 2 - AMENDMENT NO. 1
TOWN OF PARKER, COLORADO
DEERTRACK LANE STORM PLAN & PROFILE

COLORADO REGISTERED PROFESSIONAL ENGINEER
37642
10-30-2020

PROJ. MGR.: RJM
PROJ. ASSOC.:
DRAWN BY: RAK
DATE: 09/2016

SHEET
22 OF 27
CLCPKC3

© 2020 MANHARD CONSULTING, LTD. ALL RIGHTS RESERVED

Plotted: 10/30/2020 7:55 AM Dwg Name: P:\Clpkc3\Com\South\05-Residential CDs\dwg\Engr\Final Drawings\Plan Set\Town\PHASE 2\05B-CLCPKC3-STORM_PP-1.dwg Updated By: MMcGuire

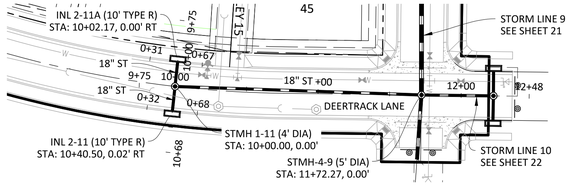

PLAN: STORM 11

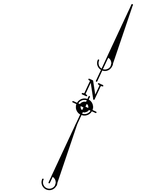

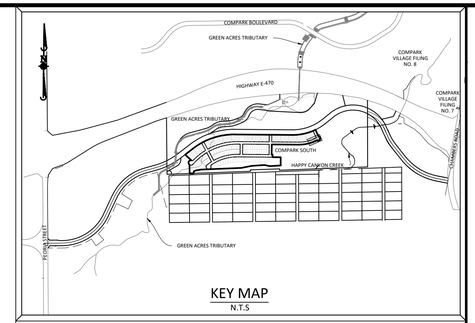

KEY MAP
N.T.S

SOURCE BENCHMARKS:

DOUGLAS COUNTY BM 1.115010
A DOUGLAS COUNTY GIS MONUMENT SET IN CONCRETE LOCATED APPROXIMATELY 130 FEET SOUTHWESTERLY OF THE CENTERLINE OF CHAMBERS ROAD AND 95 FEET NORTHWESTERLY OF THE CENTERLINE OF COMPARK BOULEVARD. ELEVATION = 5752.84 (NAVD 88)

DATE	REVISIONS	DRAWN BY
09/2020	APPROVED	
08/2020	SUBMITTAL FOR REAPPROVAL	
05/2020	SUBMITTAL FOR REAPPROVAL	JAH
03/2020	SUBMITTAL FOR REAPPROVAL	MAM
07/2017	FINAL SUBMITTAL	
05/2017	ALL SUBMITTALS AFTER TOWN OF PARKER	
12/2016	THIRD SUBMITTAL	
11/2016	SECOND SUBMITTAL	

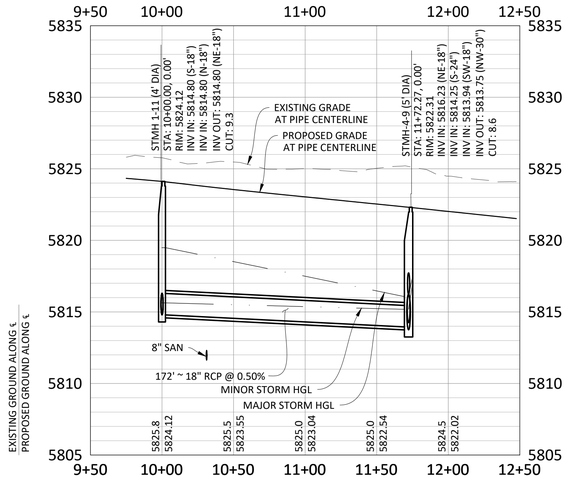

PROFILE: STORM 11

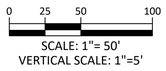

STORM SEWER NOTES:

1. IT IS THE CONTRACTOR'S RESPONSIBILITY TO VERIFY THE LOCATION AND ELEVATION OF ALL EXISTING UTILITIES PRIOR TO THE START OF CONSTRUCTION, AND NOTIFY ENGINEER OF ANY DISCREPANCIES.
2. REFER TO GENERAL NOTES ON SHEET 2 FOR ALL APPLICABLE CONSTRUCTION STANDARDS.
3. ALL STATIONING OFFSETS ARE TAKEN FROM CENTERLINE UNLESS OTHERWISE NOTED. REFER TO FINAL PLAT FOR RIGHT-OF-WAY AND CENTERLINE DIMENSIONS AND HORIZONTAL CONTROL.
4. STATIONS SHOWN IN PROFILE FOR TYPE-R INLETS ARE AT CENTER OF INLET.
5. ALL STORM SEWER PIPE LENGTHS ARE TO CENTER OF STRUCTURE FOR MANHOLES AND TO THE INSIDE OF THE CONCRETE BOX FOR TYPE-R AND TYPE-C INLETS.
6. ALL WATER MAIN CROSSINGS WITH STORM SEWER AND SANITARY SEWER SHALL HAVE A MINIMUM OF 18" CLEAR DISTANCE, VERTICAL. PIPE PROTECTION AT ALL CROSSINGS SHALL BE PROVIDED PER TOWN OF PARKER AND STATE SPECIFICATIONS.
7. ALL STORM SEWER SHALL BE RCP CLASS III UNLESS OTHERWISE NOTED.
8. REFER TO STONEGATE VILLAGE METRO DISTRICT APPROVED WATER AND SANITARY SEWER CONSTRUCTION PLANS FOR ALL PROPOSED WATER AND SANITARY SEWER LOCATIONS.
9. TFI INDICATES TOP FRONT OF INLET ELEVATION. TFI ELEVATIONS SHOWN ON INLETS IN PLAN VIEW ARE AT FRONT CORNERS OF INLET. REFER TO SPECIFIC INLET DETAILS ON STORM SEWER PLAN AND PROFILE.

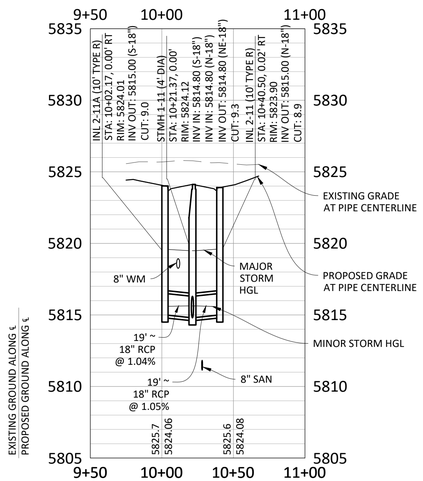

PROFILE - STORM INLET 2-11A TO INLET 2-11

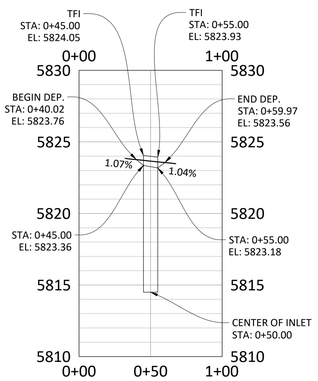

FL PROFILE - STORM INLET 2-11

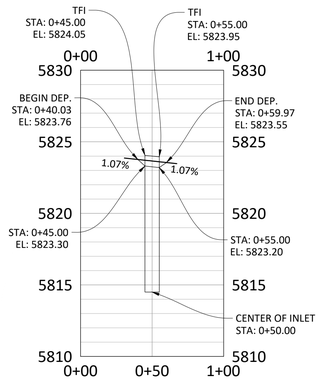

FL PROFILE - STORM INLET 2-11A

Know what's below.
Call before you dig.

TOWN OF PARKER APPROVALS

THE TOWN OF PARKER REVIEW CONSTITUTES GENERAL COMPLIANCE WITH THE TOWN'S STANDARDS AND APPROVED VARIANCES, SUBJECT TO THESE PLANS BEING STAMPED, SIGNED, AND DATED BY THE PROFESSIONAL ENGINEER OF RECORD. REVIEW BY THE TOWN DOES NOT CONSTITUTE APPROVAL OF THE PLAN DESIGN OR ACCURACY AND CORRECTNESS OF ENGINEERING CALCULATIONS. ERRORS IN THE DESIGN OR CALCULATIONS REMAIN THE RESPONSIBILITY OF THE REGISTERED PROFESSIONAL ENGINEER WHOSE STAMP AND SIGNATURE ARE AFFIXED TO THIS DOCUMENT.

THIS REVIEW DOES NOT CONSTITUTE APPROVAL OF ANY PRIVATE ON-SITE IMPROVEMENTS WHICH MAY BE SHOWN. CONSTRUCTION CANNOT COMMENCE UNTIL ALL REQUIRED DRAINAGE/TRAFFIC REPORT(S), FINAL DEVELOPMENT PLAN(S), SPECIAL REVIEW(S), GRADING PERMIT, AND/OR OTHER PERMITS ARE COMPLETE, APPROVED AND ON FILE WITH THE TOWN OF PARKER.

TOWN OF PARKER, DIRECTOR OF ENGINEERING/PUBLIC WORKS — DATE

Manhard CONSULTING
7600 East Orchard Road, Suite 150-N, Greenwood Village, CO 80111 ph: 303.708.0500 manhard.com
Civil Engineering & Surveying | Planning & GIS
Water Resource Management | Construction Management

COMPARK VILLAGE SOUTH FILING NO. 2 - AMENDMENT NO. 1
TOWN OF PARKER, COLORADO
WOLF FOX STREET STORM PLAN & PROFILE

COLORADO REGISTERED
CASEY T. JWANOWSKI
37642
10-30-2020
PROFESSIONAL ENGINEER

PROJ. MGR.: RJM
PROJ. ASSOC.:
DRAWN BY: RAK
DATE: 09/2016

SHEET
23 OF 27
CLCPKC3

© 2020 MANHARD CONSULTING, LTD. ALL RIGHTS RESERVED

Plotted: 10/30/2020 7:55 AM Dwg Name: P:\Cplnk3\Com\South\05-Residential CDs\dwg\Eng\Final Drawing\Plan Set\Town\PHASE 2\05B-CLCPKC3-STORM_PP-1.dwg Updated By: MMcGuire

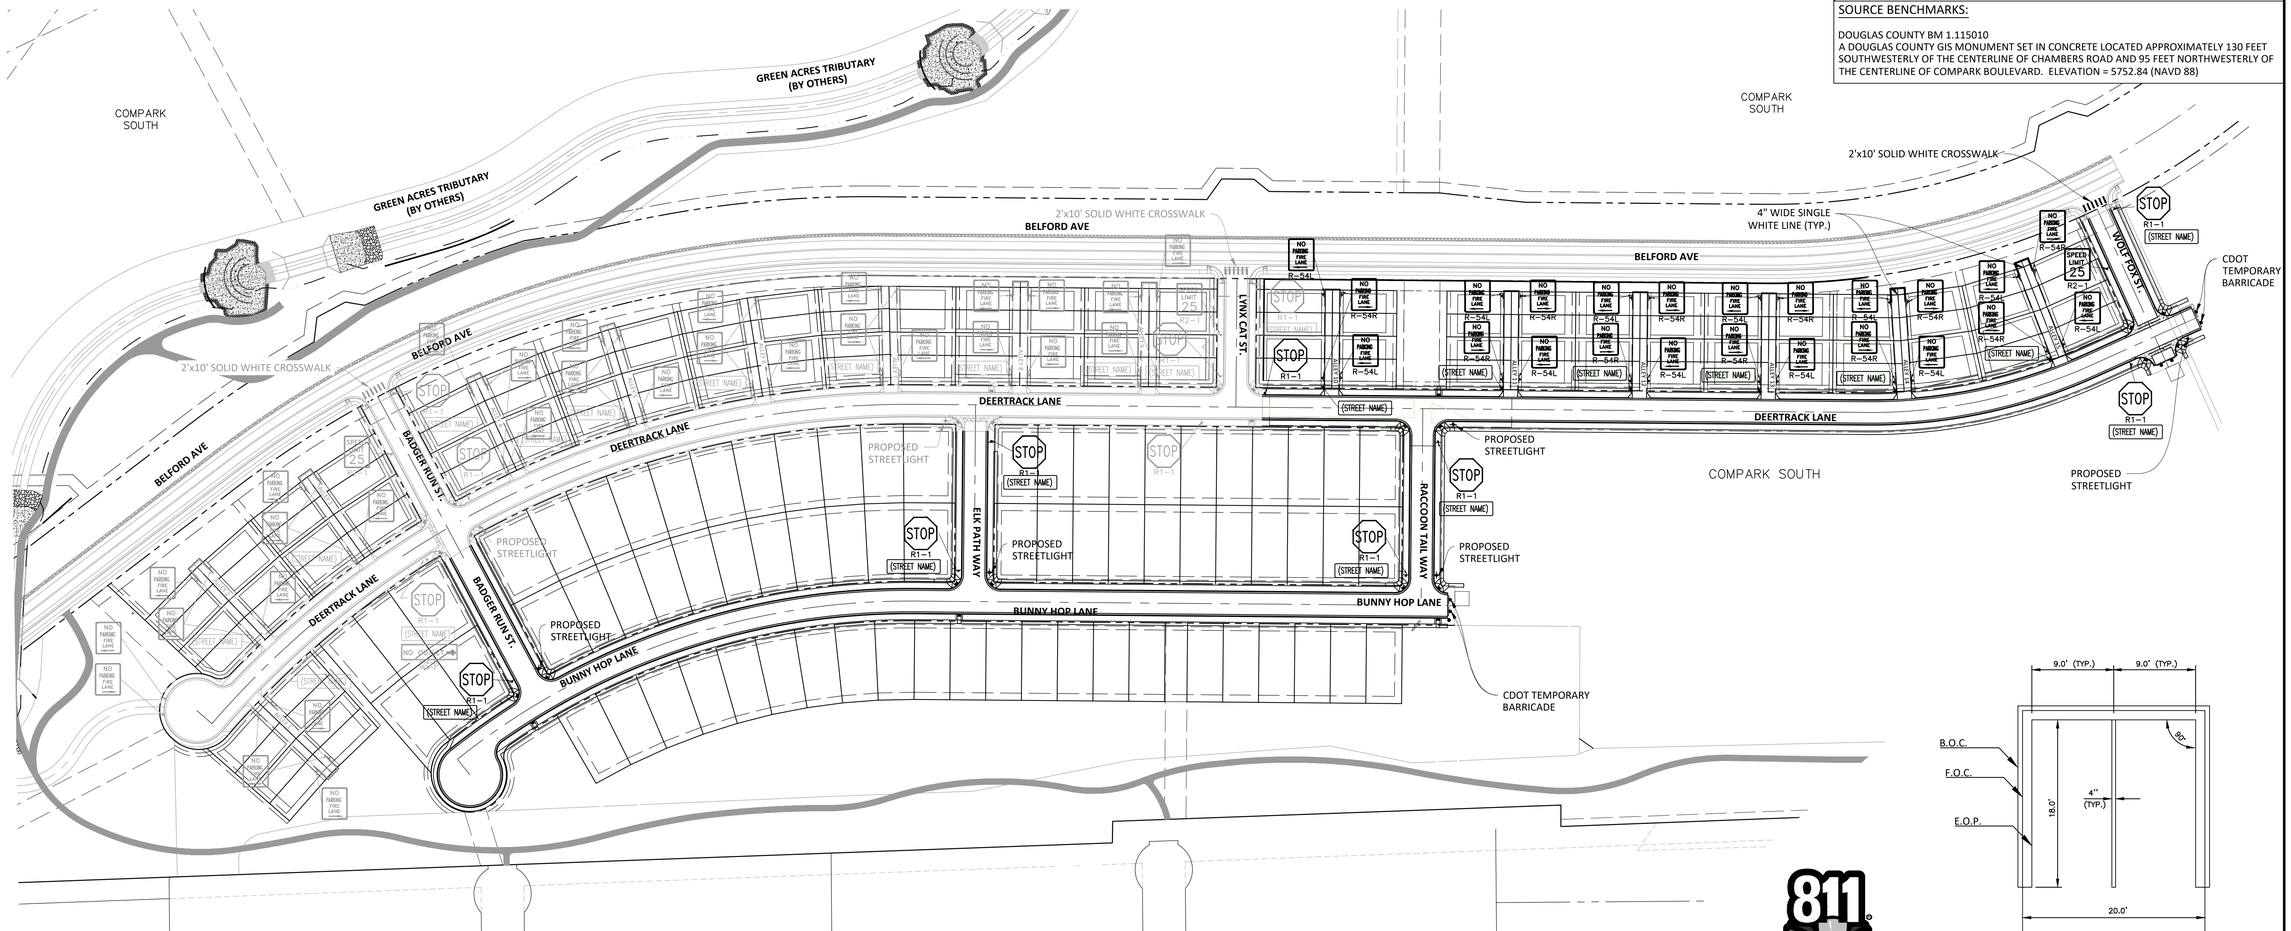

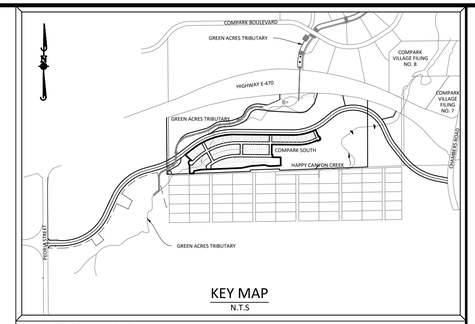

KEY MAP
N.T.S

SOURCE BENCHMARKS:

DOUGLAS COUNTY BM 1.115010
A DOUGLAS COUNTY GIS MONUMENT SET IN CONCRETE LOCATED APPROXIMATELY 130 FEET SOUTHWESTERLY OF THE CENTERLINE OF CHAMBERS ROAD AND 95 FEET NORTHWESTERLY OF THE CENTERLINE OF COMPARK BOULEVARD. ELEVATION = 5752.84 (NAVD 88)

	DATE	REVISIONS	DRAWN BY
H	09/2020	APPROVED	
G	08/2020	SUBMITTAL FOR REAPPROVAL	
F	05/2020	SUBMITTAL FOR REAPPROVAL	JAH
E	03/2020	SUBMITTAL FOR REAPPROVAL	MAM
D	07/2017	FINAL SUBMITTAL	
C	05/2017	ADDRESS PER TOWN OF PARKER	
B	12/2016	THIRD SUBMITTAL	
A	11/2016	SECOND SUBMITTAL	

Manhard CONSULTING
7600 East Orchard Road, Suite 150-N, Greenwood Village, CO 80111 ph:303.708.0500 manhard.com
Civil Engineering | Land Development | Surveying | GIS
Water Resource Management | Construction Management

SIGNAGE AND STRIPING NOTES:

1. All traffic control devices shall conform to the most recent version of the federal Manual on Uniform Traffic Control Devices (MUTCD), Colorado Supplemental MUTCD, and the Town of Parker Roadway Design and Construction Criteria Manual. Further specifications and illustrations are located in the Colorado Department of Transportation (CDOT) M and S Standards.

2. A field inspection of location and installation of all signs and markings shall be performed by the Town of Parker.

3. The contractor installing signs shall be responsible for the locating and protecting of all underground utilities.

4. Type III (lighted) barricades shall be set at the ends of roadways separating finished (and/or accepted) and unfinished construction areas and shall be maintained by the contractor/developer. A "Road Closed Ahead" and "To Be Extended" warning signs shall be installed appropriately in advance of the Type III barricades.

5. Special care shall be taken in sign locations to ensure an unobstructed view of each sign.

6. Where stop sign control is appropriate, 36 inch stop signs shall be used for approaches to any roadway that is classified as a collector or greater.

SIGNAGE AND STRIPING NOTES (CONT):

7. A 7 foot minimum post length shall be maintained from the bottom of the sign panel to the ground. This requirement for vertical clearance is for all signs.

8. Delineation of roadways shall be as specified in the Colorado Department of Transportation M and S Standards.

9. Raised median island noses shall have R4-7 signs at each end and a 4"x12" high intensity yellow sign blank located midway between the R4-7 sign and finished grade on each post.

10. Signage and striping has been determined by information available at the time of review. Prior to the initiation of any warranty period, the Town of Parker reserves the right to require modifications to existing, or installation of, additional signage and/or pavement marking if it is determined that conditions warrant such modification according to the MUTCD or the CDOT M and S Standards. All signage and striping shall fall under the requirements of the two-year warranty period for new construction. Additionally, all pavement markings shall not lift or peel during the first year after installation.

11. Diamond grade material shall be used on all stop signs and overhead signs. All other roadside traffic control devices shall use high intensity grade sheeting. No fluorescent yellow green sheeting shall be used unless specifically approved by the Town of Parker.

SIGNAGE AND STRIPING NOTES (CONT):

12. All street name signs shall be high intensity, extruded, green and white blades. Arterial and collector street name signs shall be 9 inch blades and have mixed case lettering. Local street name signs shall be 6 inches blades with mixed case lettering.

13. All layouts for internally illuminated street name signs shall be submitted to the Town for review and approval prior to fabrication.

14. All removed signs shall be returned to the Town of Parker.

15. Crosswalks: Shall be constructed using preformed thermo-plastic or an approved equal.

Shall be Longitudinal 2 feet by 10 feet (Continental) type or other approved by the Town of Parker.

Shall line up with handicap ramps.

Shall be centered within lanes and placed on lane and curb lines so as to avoid vehicle wheel paths.

SIGNAGE AND STRIPING NOTES (CONT):

16. All pavement marking material (including words and symbols) shall be as follows:

For Concrete Surface:
Long line markings (channelization lines, skips, etc.) shall be epoxy paint. Other paint may be used for temporary application only when approved by the Town of Parker.

Words, symbols, and crosswalks/stop bars shall be methyl-mythacralate, preformed thermoplastic (90 mil), preformed plastic (90 mil), inlayed tape (STAMARK), or as specified.

(Sand or water blast curing compound prior to installation of markings.)

For Asphalt Surface:
Long line markings (channelization lines, skips, etc.) shall be epoxy paint. Other paint may be used for temporary application only when approved by the Town of Parker.

Words, symbols, and crosswalks/stop bars shall be hot applied thermoplastic (90 mil), preformed plastic (90 mil), inlayed tape (STAMARK), Methyl-Mythacralate, or as specified.

17. Inspection and approval of striping and crosswalk layout to be done by Town of Parker Development Review Engineer (call 303-840-9546) prior to application of final striping.

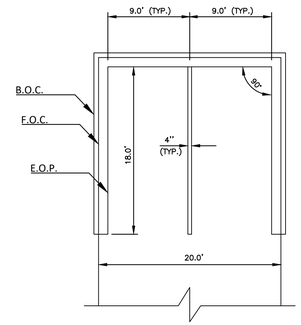

TYPICAL ALLEY PARKING DETAIL
(ALLEYS 14 & 15)

811 Know what's below. Call before you dig.

TOWN OF PARKER APPROVALS

THE TOWN OF PARKER REVIEW CONSTITUTES GENERAL COMPLIANCE WITH THE TOWN'S STANDARDS AND APPROVED VARIANCES, SUBJECT TO THESE PLANS BEING STAMPED, SIGNED, AND DATED BY THE PROFESSIONAL ENGINEER OF RECORD. REVIEW BY THE TOWN DOES NOT CONSTITUTE APPROVAL OF THE PLAN DESIGN OR ACCURACY AND CORRECTNESS OF ENGINEERING CALCULATIONS. ERRORS IN THE DESIGN OR CALCULATIONS REMAIN THE RESPONSIBILITY OF THE REGISTERED PROFESSIONAL ENGINEER WHOSE STAMP AND SIGNATURE ARE AFFIXED TO THIS DOCUMENT.

THIS REVIEW DOES NOT CONSTITUTE APPROVAL OF ANY PRIVATE ON-SITE IMPROVEMENTS WHICH MAY BE SHOWN. CONSTRUCTION CANNOT COMMENCE UNTIL ALL REQUIRED DRAINAGE/TRAFFIC REPORT(S), FINAL DEVELOPMENT PLAN(S), SPECIAL REVIEW(S), GRADING PERMIT, AND/OR OTHER PERMITS ARE COMPLETE, APPROVED AND ON FILE WITH THE TOWN OF PARKER.

TOWN OF PARKER, DIRECTOR OF ENGINEERING/PUBLIC WORKS DATE

COMPARK VILLAGE SOUTH FILING NO. 2 - AMENDMENT NO. 1
TOWN OF PARKER, COLORADO
SIGNAGE, STRIPING AND STREET LIGHT PLAN

COLORADO REGISTERED PROFESSIONAL ENGINEER
37642
10-30-2020
PROFESSIONAL ENGINEER

PROJ. MGR.: RJM
PROJ. ASSOC.:
DRAWN BY: RAK
DATE: 09/2016

SHEET 24 OF 27
CLCPKC3

© 2020 MANHARD CONSULTING, LTD. ALL RIGHTS RESERVED

Plotted: 10/30/2020 7:58 AM Dwg Name: P:\Cpck3\Com\South\05-Residential\CDs\Dwg\Engr\Final Drawings\Plan_Set\Town\PHASE 2\05b-CLCPKC3-SIGNAGE.dwg Updated By: MMcGuire

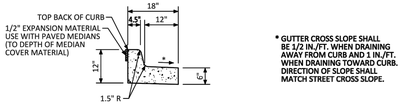

MEDIAN CURB AND GUTTER SECTION
(CDOT CURB AND GUTTER TYPE 2 (SECTION I-B))

*** GUTTER CROSS SLOPE SHALL BE 1/2 IN./FT. WHEN DRAINING AWAY FROM CURB AND 1 IN./FT. WHEN DRAINING TOWARD CURB. DIRECTION OF SLOPE SHALL MATCH STREET CROSS SLOPE.**

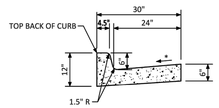

VERTICAL CURB AND GUTTER SECTION
(CDOT CURB AND GUTTER TYPE 2 (SECTION II-B))

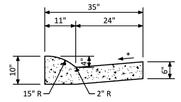

MOUNTABLE CURB AND GUTTER SECTION

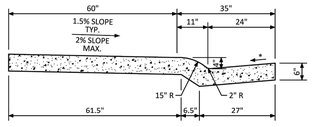

MONOLITHIC COMBINATION CURB, GUTTER AND SIDEWALK SECTION

NO CHANGES ARE TO BE MADE TO THIS DRAWING WITHOUT WRITTEN PERMISSION OF THE TOWN OF PARKER.

PARKER COLORADO | **CURB, GUTTER, AND SIDEWALK SECTIONS STANDARD DETAIL** | DATE DECEMBER 2016 | DETAIL 3 | 1 OF 1

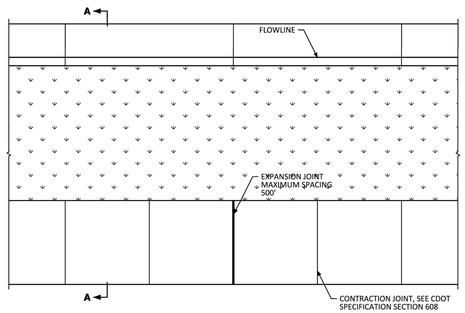

JOINT SPACING

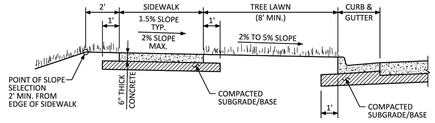

SECTION A-A

GENERAL NOTES

1. CONTRACTION JOINTS ON CONCRETE TRAILS SHALL BE SAWCUT.

NO CHANGES ARE TO BE MADE TO THIS DRAWING WITHOUT WRITTEN PERMISSION OF THE TOWN OF PARKER.

PARKER COLORADO | **DETACHED SIDEWALK STANDARD DETAIL** | DATE DECEMBER 2016 | DETAIL 4 | 1 OF 2

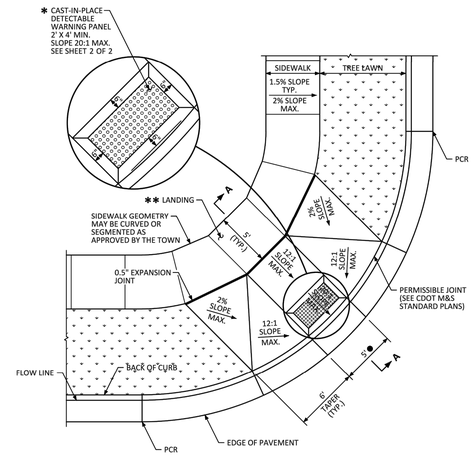

✱ DETECTABLE WARNINGS SHALL BE ONE OF CAST-IN-PLACE THE PRODUCTS APPROVED FOR USE AS LISTED ON CDOT'S APPROVED LIST.

✱✱ LANDING SHALL HAVE A MAXIMUM OF 2% SLOPE IN EACH DIRECTION.

● FOR RESIDENTIAL COLLECTOR/COLLECTOR LAYOUT OR COLLECTOR/ARTERIAL LAYOUT, CURB RAMP SHALL BE 7' WIDE.

NO CHANGES ARE TO BE MADE TO THIS DRAWING WITHOUT WRITTEN PERMISSION OF THE TOWN OF PARKER.

PARKER COLORADO | **DIAGONAL CURB RAMP (DETACHED SIDEWALK) LAYOUT STANDARD DETAIL** | DATE DECEMBER 2016 | DETAIL 15 | 1 OF 2

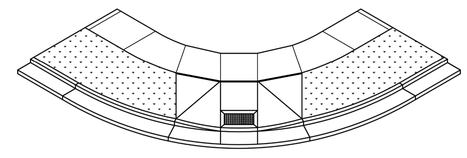

ISOMETRIC

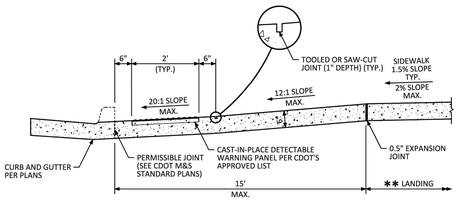

SECTION A-A

✱✱ LANDING SHALL HAVE A MAXIMUM OF 2% SLOPE IN EACH DIRECTION.

NO CHANGES ARE TO BE MADE TO THIS DRAWING WITHOUT WRITTEN PERMISSION OF THE TOWN OF PARKER.

PARKER COLORADO | **DIAGONAL CURB RAMP LAYOUT STANDARD DETAIL** | DATE DECEMBER 2016 | DETAIL 15 | 2 OF 2

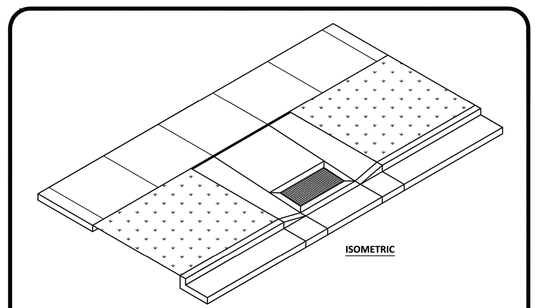

ISOMETRIC

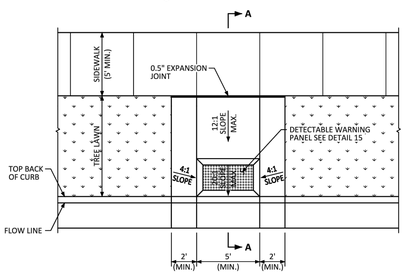

MIDBLOCK CURB RAMP

NO CHANGES ARE TO BE MADE TO THIS DRAWING WITHOUT WRITTEN PERMISSION OF THE TOWN OF PARKER.

PARKER COLORADO | **MIDBLOCK CURB RAMP LAYOUT STANDARD DETAIL** | DATE DECEMBER 2016 | DETAIL 17 | 1 OF 2

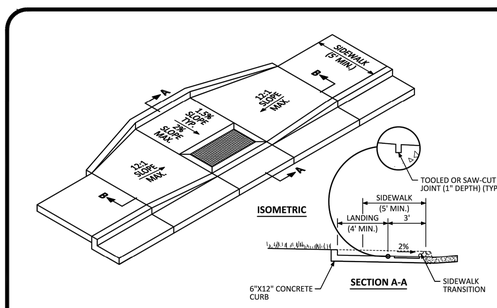

ISOMETRIC

SECTION A-A

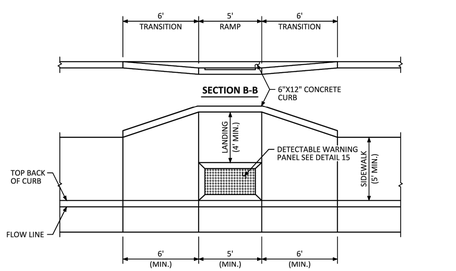

MIDBLOCK CURB RAMP

NO CHANGES ARE TO BE MADE TO THIS DRAWING WITHOUT WRITTEN PERMISSION OF THE TOWN OF PARKER.

PARKER COLORADO | **MIDBLOCK CURB RAMP LAYOUT STANDARD DETAIL** | DATE DECEMBER 2016 | DETAIL 17 | 2 OF 2

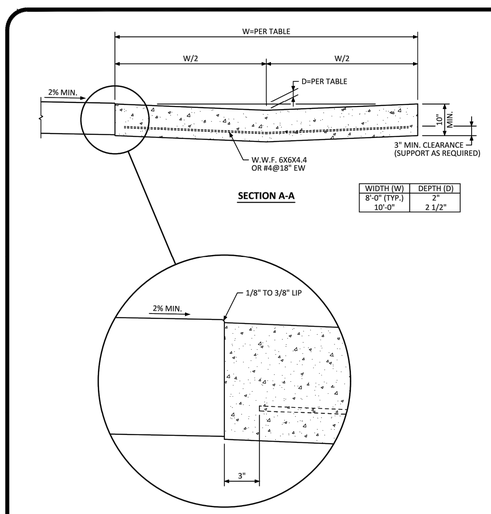

GENERAL NOTES

1. CONTRACTION JOINTS SHALL BE PROVIDED AT 10' MAXIMUM SPACING.

NO CHANGES ARE TO BE MADE TO THIS DRAWING WITHOUT WRITTEN PERMISSION OF THE TOWN OF PARKER.

PARKER COLORADO | **INTERSECTION CROSS PAN LAYOUT STANDARD DETAIL** | DATE DECEMBER 2016 | DETAIL 19 | 1 OF 2

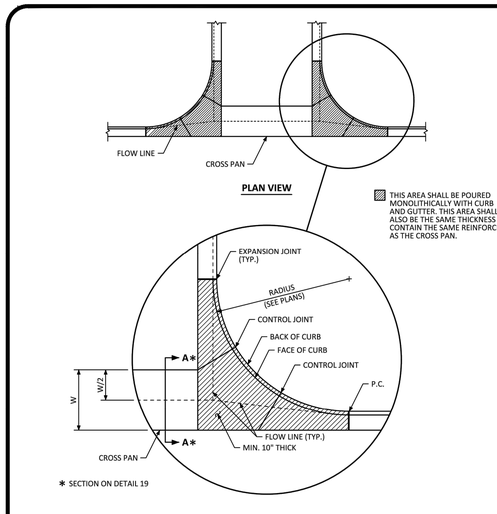

GENERAL NOTES

1. EXPANSION JOINTS SHALL BE SEALED IN ACCORDANCE WITH THE LATEST CDOT M&S STANDARD PLANS.
2. REINFORCING SHALL BE CONTINUOUS FROM CROSS PAN TO APRONS AND PLACED AS SHOWN IN STANDARD DETAIL 19.

NO CHANGES ARE TO BE MADE TO THIS DRAWING WITHOUT WRITTEN PERMISSION OF THE TOWN OF PARKER.

PARKER COLORADO | **INTERSECTION CROSS PAN LAYOUT STANDARD DETAIL** | DATE DECEMBER 2016 | DETAIL 19 | 2 OF 2

	DATE	REVISIONS	DRAWN BY
H	09/2020	APPROVED	
G	08/2020	SUBMITTAL FOR REAPPROVAL	
F	05/2020	SUBMITTAL FOR REAPPROVAL	JAH
E	03/2020	SUBMITTAL FOR REAPPROVAL	MAM
D	07/2017	FINAL SUBMITTAL	
C	05/2017	ALL SUBMITTED TO TOWN OF PARKER	
B	12/2016	THIRD SUBMITTAL	
A	11/2016	SECOND SUBMITTAL	

Manhard CONSULTING
7600 East Orchard Road, Suite 150-N, Greenwood Village, CO 80111 ph: 303.708.0500 manhard.com
Civil Engineering ● Surveying ● Water Resource Management ● Construction Management

COMPARK VILLAGE SOUTH FILING NO. 2 - AMENDMENT NO. 1
TOWN OF PARKER, COLORADO
STREET DETAILS

COLORADO REGISTERED PROFESSIONAL ENGINEER
37642
10-30-2020

PROJ. MGR.: RJM
PROJ. ASSOC.:
DRAWN BY: RAK
DATE: 09/2016

SHEET 25 OF 27
CLCPKC3

© 2020 MANHARD CONSULTING, LTD. ALL RIGHTS RESERVED

Plotted: 10/30/2020 7:57 AM Dwg Name: J:\Cpk3\Com\South\05-Residential\Cds\dwg\Eng\Final Drawings\Plan Set\Town\PHASE 2\05B-CLCPKC3-Street Details.dwg Updated By: JHawthorne

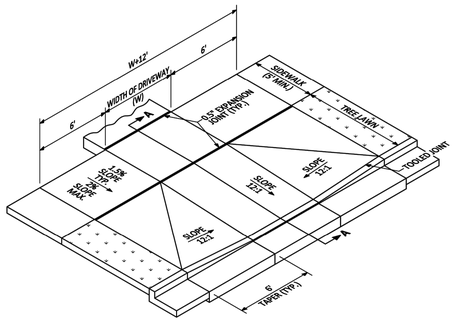

ISOMETRIC

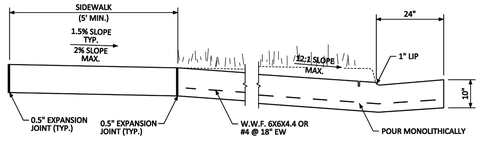

SECTION A-A

NO CHANGES ARE TO BE MADE TO THIS DRAWING WITHOUT WRITTEN PERMISSION OF THE TOWN OF PARKER.

PARKER COLORADO | COMMERCIAL DRIVEWAY WITH DETACHED SIDEWALK STANDARD DETAIL | DATE DECEMBER 2016 | DETAIL 20 2 OF 2

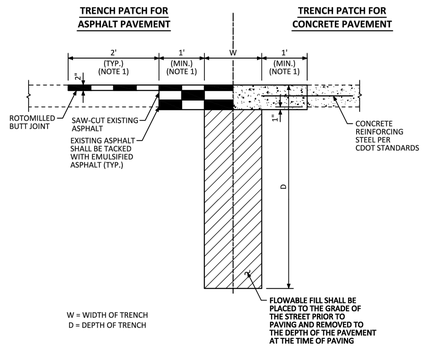

W = WIDTH OF TRENCH
D = DEPTH OF TRENCH

GENERAL NOTES

1. SEE SECTION 9 OF THE ROADWAY CRITERIA MANUAL FOR LIMITS OF PATCHING. RECOMPACTION PER TOWN STANDARDS IS REQUIRED UNDER THE LIMITS OF THE PATCHING.

ASPHALT PAVEMENT NOTES

1. HOT MIX ASPHALT PATCH TO BE 6" THICK OR EXISTING PAVEMENT THICKNESS +1" (WHICHEVER IS GREATEST).
2. THE MINIMUM LIFT THICKNESS SHALL BE AT LEAST THREE TIMES (PREFERABLY FOUR TIMES) THE NOMINAL AGGREGATE SIZE. MAXIMUM LIFT THICKNESS SHALL BE FIVE TIMES THE NOMINAL AGGREGATE SIZE.
3. THE TOP LIFT OF ALL HMA PAVEMENT SECTIONS SHALL BE 2" THICK AND GRADING SX.

CONCRETE PAVEMENT NOTES

1. CONCRETE PAVEMENT THICKNESS SHALL BE 1 INCH GREATER THAN EXISTING CONCRETE PAVEMENT.
2. CONCRETE SHALL BE CDOT CLASS P.

NO CHANGES ARE TO BE MADE TO THIS DRAWING WITHOUT WRITTEN PERMISSION OF THE TOWN OF PARKER.

PARKER COLORADO | MINIMUM STREET PATCH DETERMINATION STANDARD DETAIL | DATE DECEMBER 2016 | DETAIL 25 1 OF 1

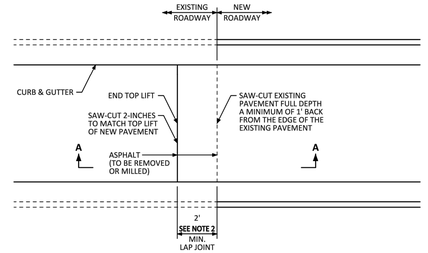

PLAN

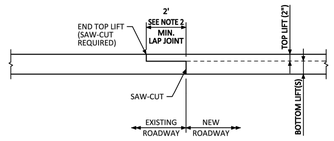

SECTION A-A

GENERAL NOTES

1. SAW-CUT EXISTING PAVEMENT FULL DEPTH TO PROVIDE A VERTICAL EDGE PRIOR TO PLACEMENT OF NEW ASPHALT AND SAW-CUT THE LAP JOINT 2-INCHES DEEP AT THE LAP JOINT DISTANCE.
2. THIS DETAIL APPLIES TO BOTH TRANSVERSE (WITH A 2-FOOT MIN. LAP JOINT) AND LONGITUDINAL (WITH A 1-FOOT MIN. LAP JOINT) ASPHALT JOINTS BETWEEN EXISTING AND NEW PAVEMENT.
3. SPECIFICATIONS AND ILLUSTRATIONS FOR CONCRETE PAVEMENT JOINTS ARE LOCATED IN CDOT'S M&S STANDARD PLANS AND CDOT'S STANDARD SPECIFICATIONS FOR ROAD AND BRIDGE CONSTRUCTION.
4. TEMPORARY ASPHALT RAMPS PLACED AT A 20:1 MAX. SLOPE SHALL BE REMOVED OR MILLED PRIOR TO PLACING FINAL ASPHALT.

NO CHANGES ARE TO BE MADE TO THIS DRAWING WITHOUT WRITTEN PERMISSION OF THE TOWN OF PARKER.

PARKER COLORADO | ASPHALT CONNECTION BETWEEN EXISTING AND NEW PAVEMENT STANDARD DETAIL | DATE DECEMBER 2016 | DETAIL 26 1 OF 1

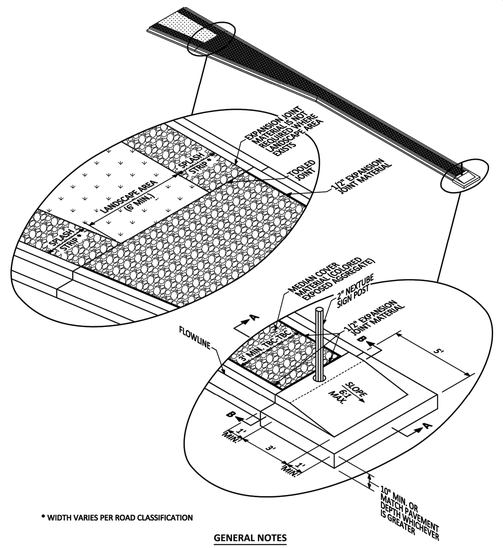

* WIDTH VARIES PER ROAD CLASSIFICATION

GENERAL NOTES

1. MEDIAN COVER MATERIAL SHALL BE DAVIS COLOR "RUSTIC BROWN" AND HAVE AN EXPOSED AGGREGATE FINISH. CONCRETE SHALL BE CDOT CLASS "B" WITH 3/8" MAXIMUM AGGREGATE SIZE.
2. TOOLED JOINTS IN THE MEDIAN COVER MATERIAL SHALL MATCH CURB AND GUTTER JOINTS.

NO CHANGES ARE TO BE MADE TO THIS DRAWING WITHOUT WRITTEN PERMISSION OF THE TOWN OF PARKER.

PARKER COLORADO | MEDIAN BULL NOSE ISOMETRIC STANDARD DETAIL | DATE DECEMBER 2016 | DETAIL 27 1 OF 2

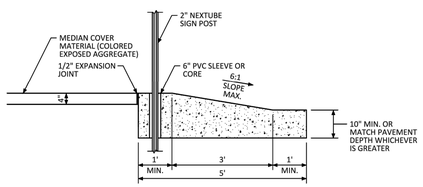

SECTION A-A

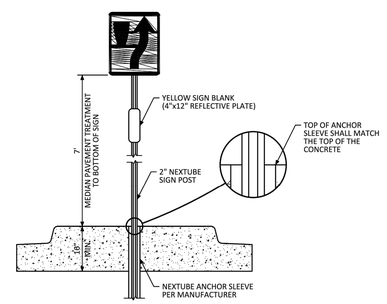

SECTION B-B

GENERAL NOTES

1. IF MEDIAN WIDTH IS GREATER THAN 12', ADDITIONAL DELINEATORS WILL BE REQUIRED. COORDINATE WITH DESIGNATED TOWN AUTHORITY.

NO CHANGES ARE TO BE MADE TO THIS DRAWING WITHOUT WRITTEN PERMISSION OF THE TOWN OF PARKER.

PARKER COLORADO | MEDIAN BULL NOSE TYPICAL SECTIONS STANDARD DETAIL | DATE DECEMBER 2016 | DETAIL 27 2 OF 2

LOCAL STREETS

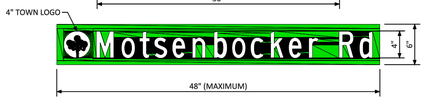

ARTERIALS/COLLECTORS

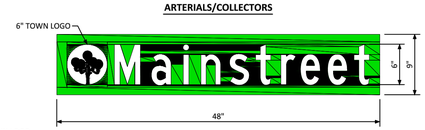

GENERAL NOTES

1. STREET NAME SIGNS SHALL BE ON EXTRUDED ALUMINUM BLANKS. ARTERIALS/COLLECTORS SHALL HAVE 9" HIGH PANELS. LOCALS MAY HAVE 6" HIGH PANELS. ARTERIAL/COLLECTOR SIZE BLANKS SHALL NOT EXCEED 60". LOCAL SIZE BLANKS SHALL NOT EXCEED 48".
2. SIGN POSTS FOR INSTALLING STREET NAME SIGNS SHALL BE 12 GAUGE Nex/S-SquareTube STEEL. FINISH TO BE HOT DIPPED GALVANIZED (ASTM A-653 G90). SIZE OF POST TO BE NOMINAL 2" x 2".
3. SIGN MOUNTING HARDWARE TO BE ZINC OR CADMIUM PLATED.
4. SIGN SHEETING SHALL BE RETROREFLECTORIZED AND AFFIXED TO BOTH SIDES OF STREET NAME SIGN BLANK. PRIMARY SHEETING MATERIAL TO BE HIGH INTENSITY PRISMATIC WHITE WITH GREEN TRANSPARENT ELECTRO-CUT FILM. TOWN LAMP LOGO TO BE BLACK FILM ON WHITE SHEETING.
5. STREET NAME FONTS SHALL BE STANDARD HIGHWAY GOTHIC SERIES. TOTAL CHARACTERS INCLUDING SUFFIX SHALL NOT EXCEED 14.
6. MOUNTING HEIGHTS AND LOCATIONS TO BE PER MUTCD GUIDELINES OR AS DIRECTED BY THE TOWN.

NO CHANGES ARE TO BE MADE TO THIS DRAWING WITHOUT WRITTEN PERMISSION OF THE TOWN OF PARKER.

PARKER COLORADO | GROUND MOUNTED STREET NAME PANELS | DATE DECEMBER 2016 | DETAIL 32 1 OF 1

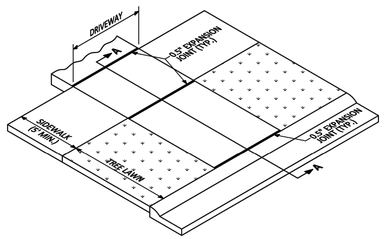

ISOMETRIC

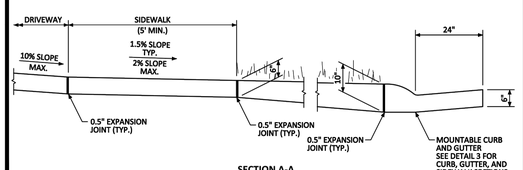

SECTION A-A

NO CHANGES ARE TO BE MADE TO THIS DRAWING WITHOUT WRITTEN PERMISSION OF THE TOWN OF PARKER.

PARKER COLORADO | RESIDENTIAL DRIVEWAY WITH 4" MOUNTABLE CURB LAYOUT STANDARD DETAIL | DATE DECEMBER 2016 | DETAIL 21 1 OF 1

	DATE	REVISIONS	DRAWN BY
H.	09/2020	APPROVED	
G.	08/2020	SUBMITTAL FOR REAPPROVAL	
F.	05/2020	SUBMITTAL FOR REAPPROVAL	JAH
E.	03/2020	SUBMITTAL FOR REAPPROVAL	MAM
D.	07/2017	FINAL SUBMITTAL	
C.	04/2017	ADD'L SUBMITTAL AFTER TOWN OF PARKER	
B.	12/2016	THIRD SUBMITTAL	
A.	11/2016	SECOND SUBMITTAL	

Manhard CONSULTING
7600 East Orchard Road, Suite 150-N, Greenwood Village, CO 80111 ph: 303.708.0500 manhard.com
Civil Engineering | Surveying | Water Resource Management | Construction Management

COMPARK VILLAGE SOUTH FILING NO. 2 - AMENDMENT NO. 1
TOWN OF PARKER, COLORADO
STREET DETAILS

COLORADO REGISTERED PROFESSIONAL ENGINEER 37642 10-30-2020

PROJ. MGR.: RIM
PROJ. ASSOC.:
DRAWN BY: RAK
DATE: 09/2016

SHEET 26 OF 27
CLCPKC3

© 2020 MANHARD CONSULTING, LTD. ALL RIGHTS RESERVED

Plotted: 10/30/2020 7:58 AM Dwg Name: J:\Cpk3\Com\South\05-Residential\Cds\dwg\Eng\Final Drawings\Plan Set\Town\PHASE 2\05B-CLCPKC3-Street Details.dwg Updated By: JHawthorne

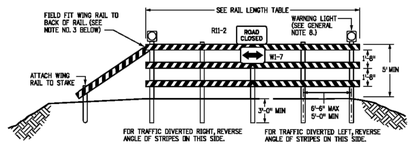

FIXED

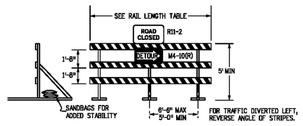

MOVABLE-SKIDS

MOVABLE-HINGED

TYPICAL TYPE 3 BARRICADES

1. TYPE 3 BARRICADES HAVE 3 RETROREFLECTORIZED RAIL FACES IF FACING TRAFFIC IN ONE DIRECTION AND 6 IF FACING TRAFFIC IN TWO DIRECTIONS.
2. THE PORTION OF THE POST ABOVE THE GROUND LINE SHALL BE PAINTED IN ACCORDANCE WITH THE APPROPRIATE GENERAL NOTE.
3. DETACHABLE EXTENSION WING RAILS FOR BYPASSING OF CONSTRUCTION EQUIPMENT ARE PERMITTED, WHEN NECESSARY, ON FIXED OR MOVABLE TYPE 3 BARRICADES. THE LENGTH SHALL BE ADEQUATE TO CLOSE THE BORROW PIT AND/OR SHOULDER AS REQUIRED.

RAIL LENGTH TABLE

TYPE 3 BARRICADE		LENGTH
FIXED	MOVABLE	
F - A	M - A	8'- 14'
F - B	M - B	15'- 24'
F - C	M - C	25'- 35'
F - D	M - D	> 35'

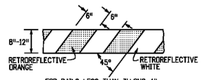

FOR RAILS LESS THAN 3' LONG, 4" WIDE STRIPES SHALL BE USED.

RAIL STRIPING DETAIL

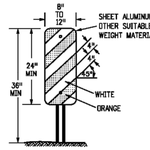

TYPICAL VERTICAL PANEL

1. IF SPECIAL PANELS 3'OR GREATER IN HEIGHT ARE REQUIRED, THEN 6" STRIPES SHALL BE USED.
2. IF FIXED PLACEMENT IS REQUIRED, MOUNT ON DELINEATOR POST. SEE COLORADO STANDARD PLAN S-612-1.

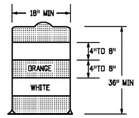

TYPICAL DRUM

1. THE 18" MINIMUM DIMENSION SHALL APPLY TO THE SMALLEST MEASUREMENT OF CIRLCING, RECTANGULAR, OR FLATTENED SIDE DRUMS.
2. THERE SHALL BE AT LEAST TWO ORANGE AND TWO WHITE HORIZONTAL, CIRCUMFERENTIAL, RETROREFLECTIVE STRIPES ON EACH DRUM.

GENERAL NOTES

1. THE VARIOUS TYPES, COMBINATIONS AND APPLICATIONS OF SIGNS AND WARNING LIGHTS FOR BARRICADES REQUIRED FOR EACH PROJECT SHALL BE:
   A. AS SPECIFIED OR DETAILED IN THE PLANS.
   B. AS SHOWN IN APPLICABLE TYPICAL ILLUSTRATIONS.
   C. AS CALLED FOR AND SUBJECT TO APPROVAL BY THE ENGINEER.
2. TEMPORARY AND PERMANENT TYPE 3 BARRICADES SHALL BE FABRICATED FROM APPROVED CRASH TESTED MATERIALS. SEE SECTION 614 AND 630 OF THE STANDARD SPECIFICATIONS FOR ROAD AND BRIDGE CONSTRUCTION FOR ADDITIONAL REQUIREMENTS.
3. ALL PAINTING SHALL CONFORM WITH THE FOLLOWING:
   A. THE APPLICABLE SECTION OF 508 OF THE STANDARD SPECIFICATIONS.
   B. ALL SKIDS, BRACES AND POSTS SHALL BE PAINTED WITH 2 COATS OF EXTERIOR WHITE PAINT.
   C. THE BACKSIDES OF RAILS AND VERTICAL PANEL CHANNELIZING DEVICES FACING ONE DIRECTION OF TRAFFIC ONLY SHALL BE PAINTED WITH EXTERIOR WHITE PAINT.
   D. ALUMINUM OR GALVANIZED STEEL SKIDS, BRACES AND POSTS SHALL NOT BE PAINTED.
4. ALL STRIPED SURFACES SHALL CONFORM WITH THE FOLLOWING:
   A. THE ENTIRE AREA OF ORANGE AND WHITE STRIPES SHALL BE FABRICATED AS ONE PIECE.
   B. HORIZONTAL RAILS, WING RAILS AND VERTICAL PANEL CHANNELIZING DEVICES SHALL HAVE ORANGE AND WHITE STRIPES ON THE FACE SIDED(S) SLANTING DOWNWARD AT A 45° ANGLE TOWARD THE SIDE(S) TO WHICH TRAFFIC IS TO PASS OR TURN.
   C. PERMANENT BARRICADES SHALL HAVE RETROREFLECTIVE RED AND WHITE STRIPES. THEY MAY BE USED AT LOCATIONS TO MARK THE END OF A ROAD, STREET OR HIGHWAY THAT ENDS AT A "T" INTERSECTION, OR WHERE THERE IS NO CROSSROAD OR OUTLET.
   D. ALL RETROREFLECTIVE SHEETING SHALL CONFORM TO ASTM D4956:
      1. ORANGE AND WHITE SHALL BE TYPE IV MINIMUM.
      2. RED AND WHITE SHALL BE TYPE IV MINIMUM.
5. FOR ALL WOODEN BARRICADE COMPONENTS NOMINAL LUMBER DIMENSIONS ARE SATISFACTORY.
6. ALL SCREWS, BOLTS, NUTS AND WASHERS SHALL BE GALVANIZED OR CADMIUM PLATED.
7. STABILITY OF BARRICADES AND CHANNELIZING DEVICES SHALL CONFORM WITH THE FOLLOWING:
   A. SKIDS (BASES) OF MOVABLE BARRICADES SHALL BE WEIGHTED WITH SANDBAGS ONLY WHERE NECESSARY TO PROVIDE STABILITY.
   B. NO MOVABLE OR PORTABLE DEVICE SHALL BE WEIGHTED BY ANY METHOD OR WITH ANY MATERIAL THAT WOULD MAKE THEM HAZARDOUS TO MOTORISTS.
8. WARNING LIGHTS USED WITH BARRICADES, DRUMS AND VERTICAL PANELS SHALL CONFORM WITH THE FOLLOWING:
   A. USE FLASHING WARNING LIGHTS WHEN DEVICES ARE USED SINGLY, AND STEADY BURN LIGHTS WHEN THEY ARE USED IN A SERIES FOR CHANNELIZATION.
   B. THEY SHALL BE POSITIONED ABOVE THE TOP RAIL OF BARRICADES OR ON TOP OF DRUMS AND VERTICAL PANELS.
9. CONCRETE BARRIER (TEMPORARY) SHALL CONFORM WITH:
   A. PRECAST CONCRETE BARRIER AS SHOWN ON COLORADO STANDARD PLAN M-606-14.
   B. BARRIER REFLECTORS SHALL BE INSTALLED THAT MEET THE REQUIREMENTS OF STANDARD TYPICAL DELINEATOR INSTALLATIONS, EXCEPT THE MAXIMUM SPACING SHALL BE 80', AND THEY WILL NOT BE PAID FOR BUT ARE INCLUDED IN THE COST OF THE BARRIER.
   C. CONCRETE BARRIER END TREATMENT SHALL BE IN ACCORDANCE WITH CLEAR ZONE CRITERIA, AND PLACED AS SHOWN ON THE PLANS.
10. SIGN PANELS MOUNTED ON BARRICADES WILL BE PAID FOR SEPARATELY.

Computer File Information	
Creation Date: 07/04/12	
Created By: JSW	
Last Modification Date: 07/31/19	
Last Modified By: AVU	
CAD Ver.: MicroStation V8 Scale: Not to Scale Units: English	

Sheet Revisions	
Date:	Comments

Colorado Department of Transportation
2829 W. Howard Pl.
Denver, CO 80204
Phone: 303-757-9436
FAX: 303-757-9219
Traffic & Safety Engineering MKB

BARRICADES, DRUMS, CONCRETE BARRIERS (TEMP) & VERTICAL PANELS

Issued By: Traffic & Safety Engineering Branch July 31, 2019

STANDARD PLAN NO.
S-630-2
Standard Sheet No. 1 of 1
Project Sheet Number:

REVISIONS			DRAWN BY
	DATE		
H.	09/2020	APPROVED	
G.	05/2020	SUBMITTAL FOR REAPPROVAL	JAH
F.	05/2020	SUBMITTAL FOR REAPPROVAL	MAM
E.	03/2020	SUBMITTAL FOR REAPPROVAL	
D.	07/2017	FINAL SUBMITTAL	
C.	12/2016	PER COMMENTS FROM TOWN OF PARKER	
B.	12/2016	THIRD SUBMITTAL	
A.	11/2016	SECOND SUBMITTAL	

Manhard CONSULTING
7600 East Orchard Road, Suite 150-N, Greenwood Village, CO 80111 ph: 303.708.0500 manhard.com
Civil Engineering & Consulting | Surveying | Water Resource Management | Construction Management

COMPARK VILLAGE SOUTH FILING NO. 2 - AMENDMENT NO. 1

TOWN OF PARKER, COLORADO

STREET DETAILS

COLORADO REGISTERED JEREMY T. JIWA 37642 10-30-2020 PROFESSIONAL ENGINEER

PROJ. MGR.: RIM
PROJ. ASSOC.:
DRAWN BY: RAK
DATE: 09/2016

SHEET 27 OF 27
CLCPKC3

© 2020 MANHARD CONSULTING, LTD. ALL RIGHTS RESERVED

Plotted: 10/30/2020 7:58 AM Dwg Name: P:\Clcpkc3\ComSouth05-Residential Cds\dwg\Eng\Final Drawings\Plan Set\Town\PHASE 2\05B-CLCPKC3-Street Details.dwg Updated By: Jhawthorne