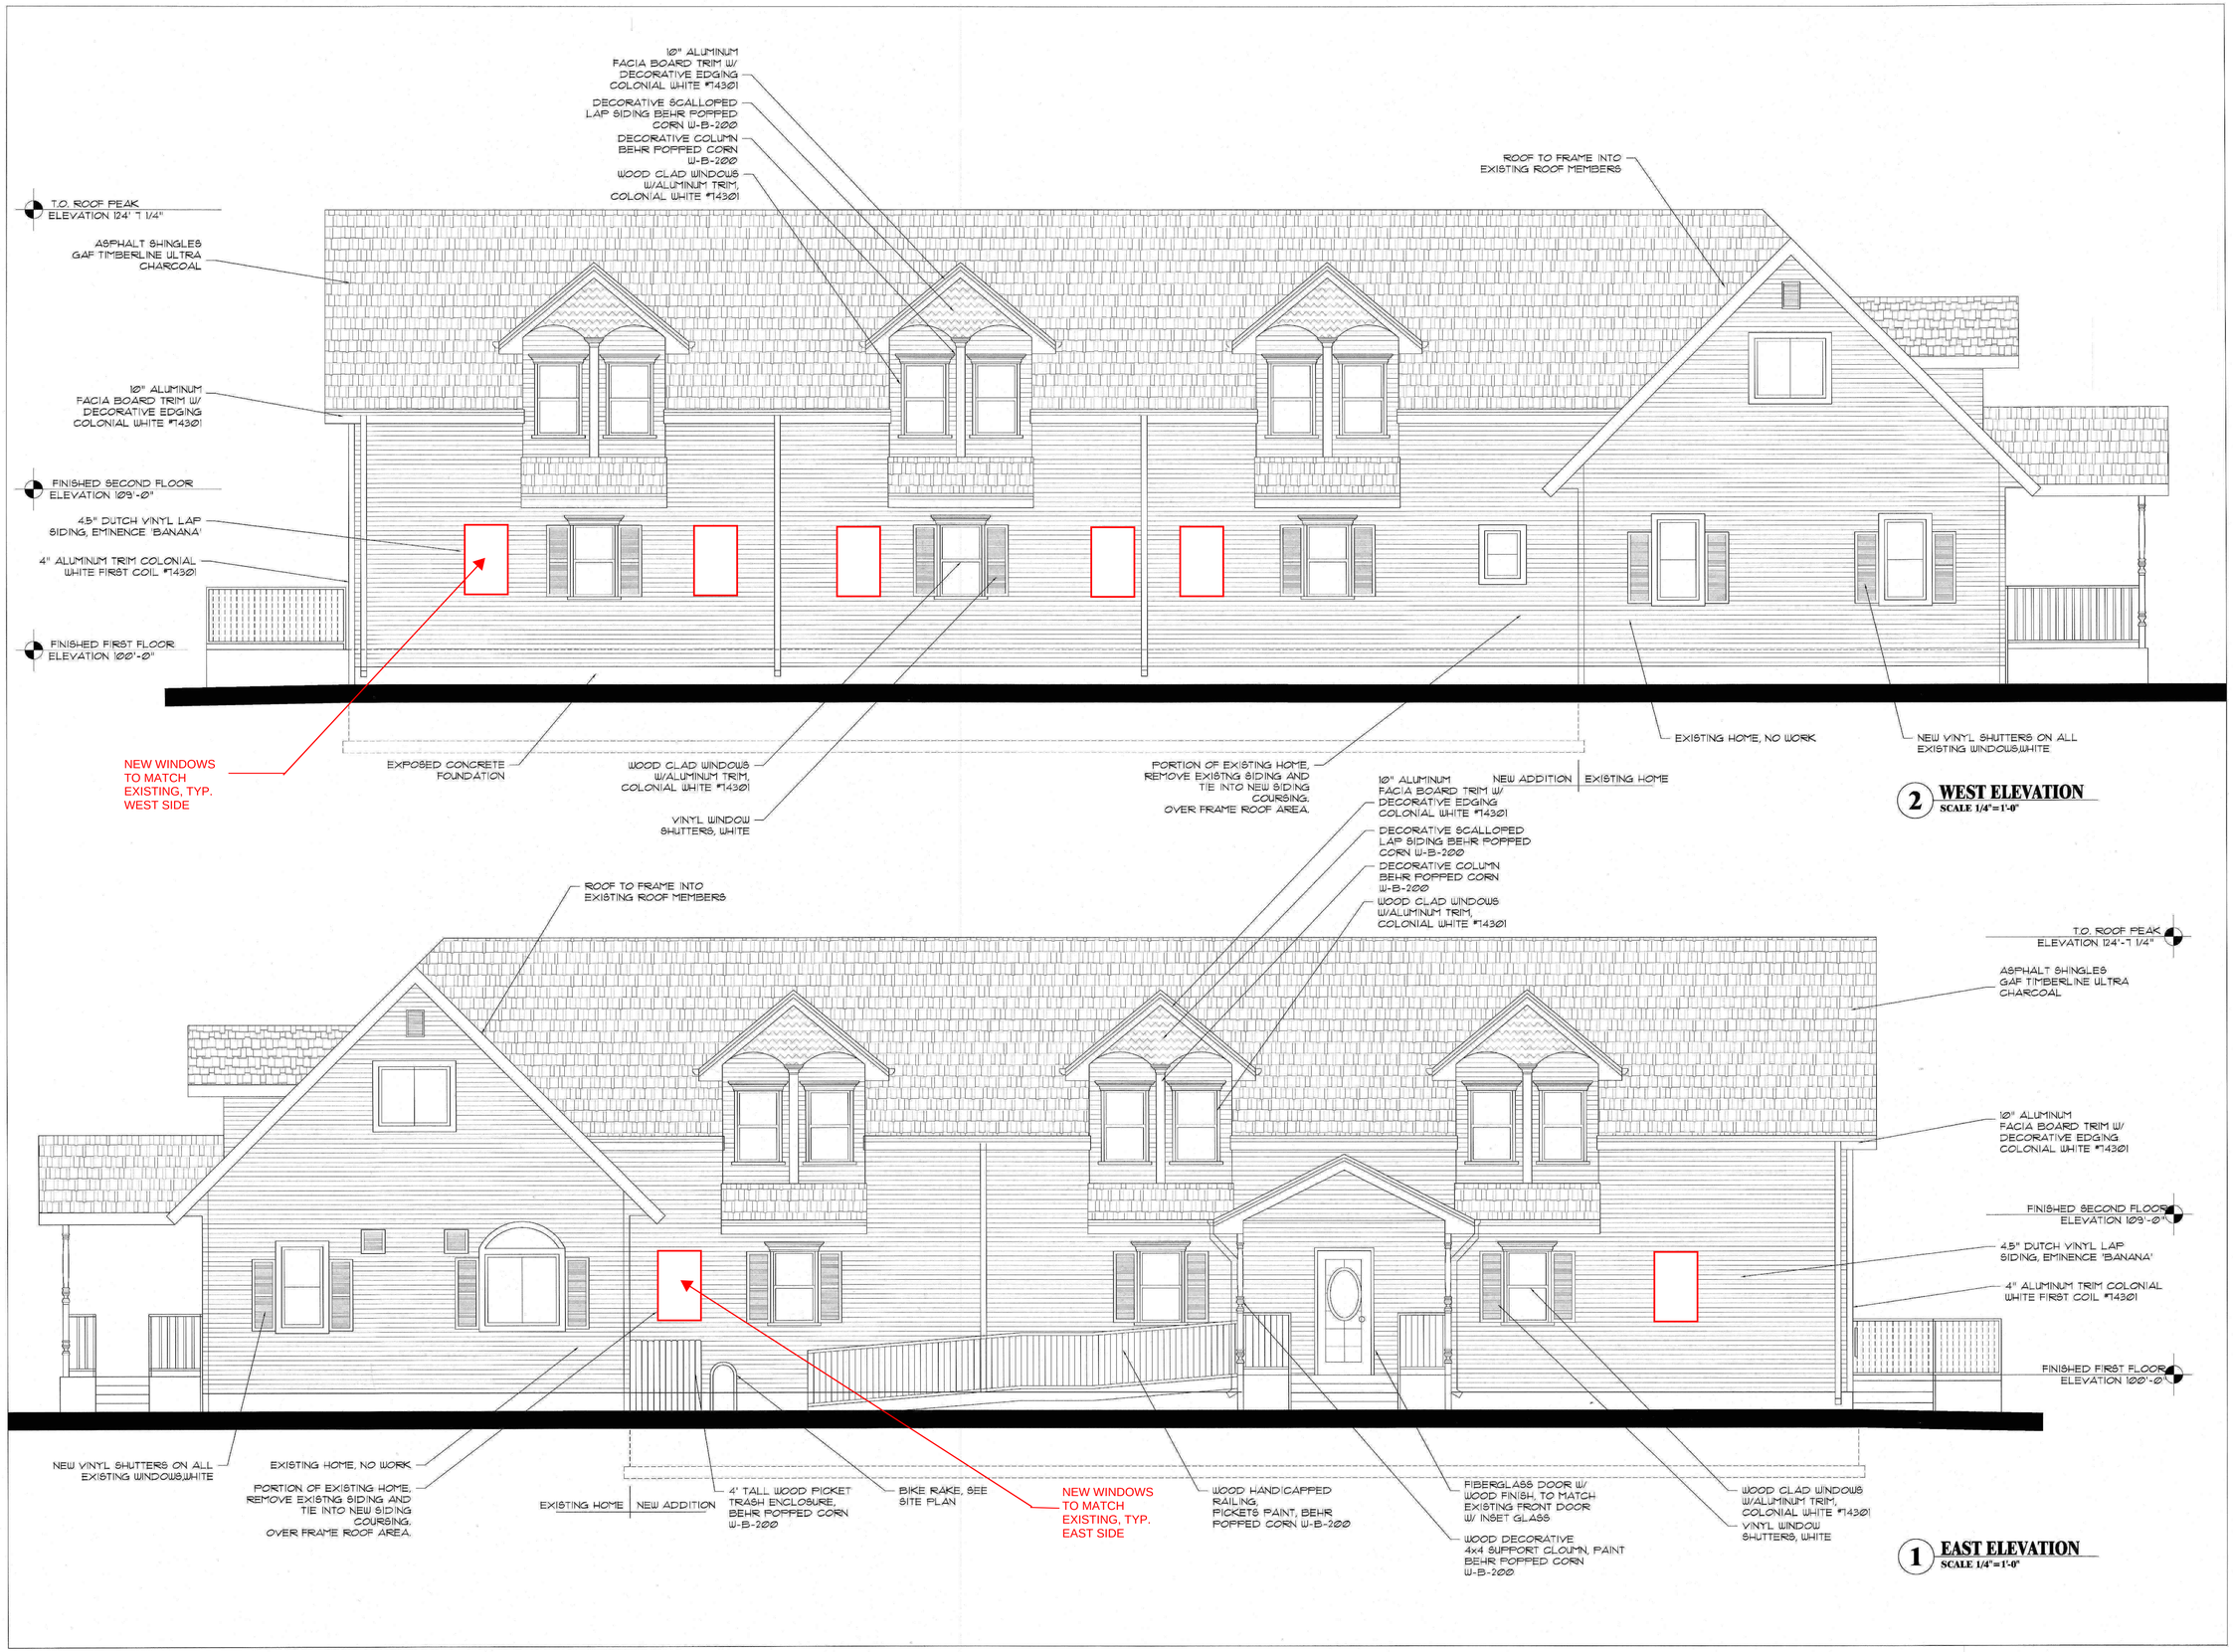

2 **WEST ELEVATION**
SCALE 1/4" = 1'-0"

1 **EAST ELEVATION**
SCALE 1/4" = 1'-0"

Adragna architecture + development
7383 S Alton Way
Suite 150
Centennial, CO. 80112
719.244.4023
719.351.4918
www.adragnaarch.com

copyright 2019
These plans and written material are instruments of service and are the property of Adragna Architecture + Development, PLLC and may not be duplicated, disclosed or reproduced without the written consent of the Architect. Infringements will be prosecuted.

HATCH CHIROPRACTIC & WELLNESS
19767 East Pikes Peak Court
Parker, Colorado 80138

DATE	DESC.
3-6-2020	PLANNING SUBMITTAL

A.1