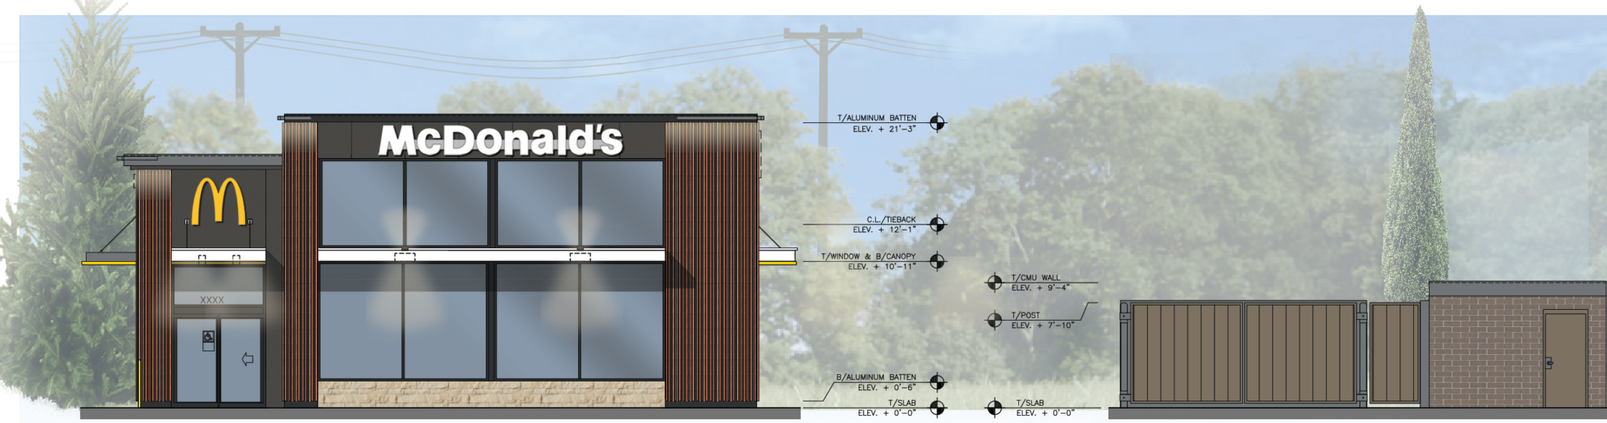

Front Elevation (West)

Rear Elevation (East)

Non-Drive-Thru Side Elevation (North)

Drive-Thru Side Elevation (South)

Materials Legend

- Modular Face Brick (Main Building) *"Silverado" by Hebron Brick*
- Cultured Stone Wainscot (Wall Accent) *"Foundation" by Boral - Hewn Stone*
- Aluminum Canopy (Prefinished Metal) *White*
- Glazing (Windows & Storefront) *1" Insulated Clear Glass*
- Metal (Coping) *"Weathered Zinc" by Metal-Era*
- Apolic Metal Panel *"RAL 7022" by Metal-Era*
- Aluminum Underscore (Prefinished) *"Gold"*
- Battens (Aluminum) *B+N Industries Color: Wood Grain*
- Paint *"Fairview Taupe" by Benjamin Moore*
- Metal (Coping) & Aluminum Trellis *"RAL 7022" by Metal-Era*

CORE STATES GROUP

Proposed McDonald's Restaurant #005-0785
16098 E Tall Timber Ln.
Parker, CO
08 July 2021