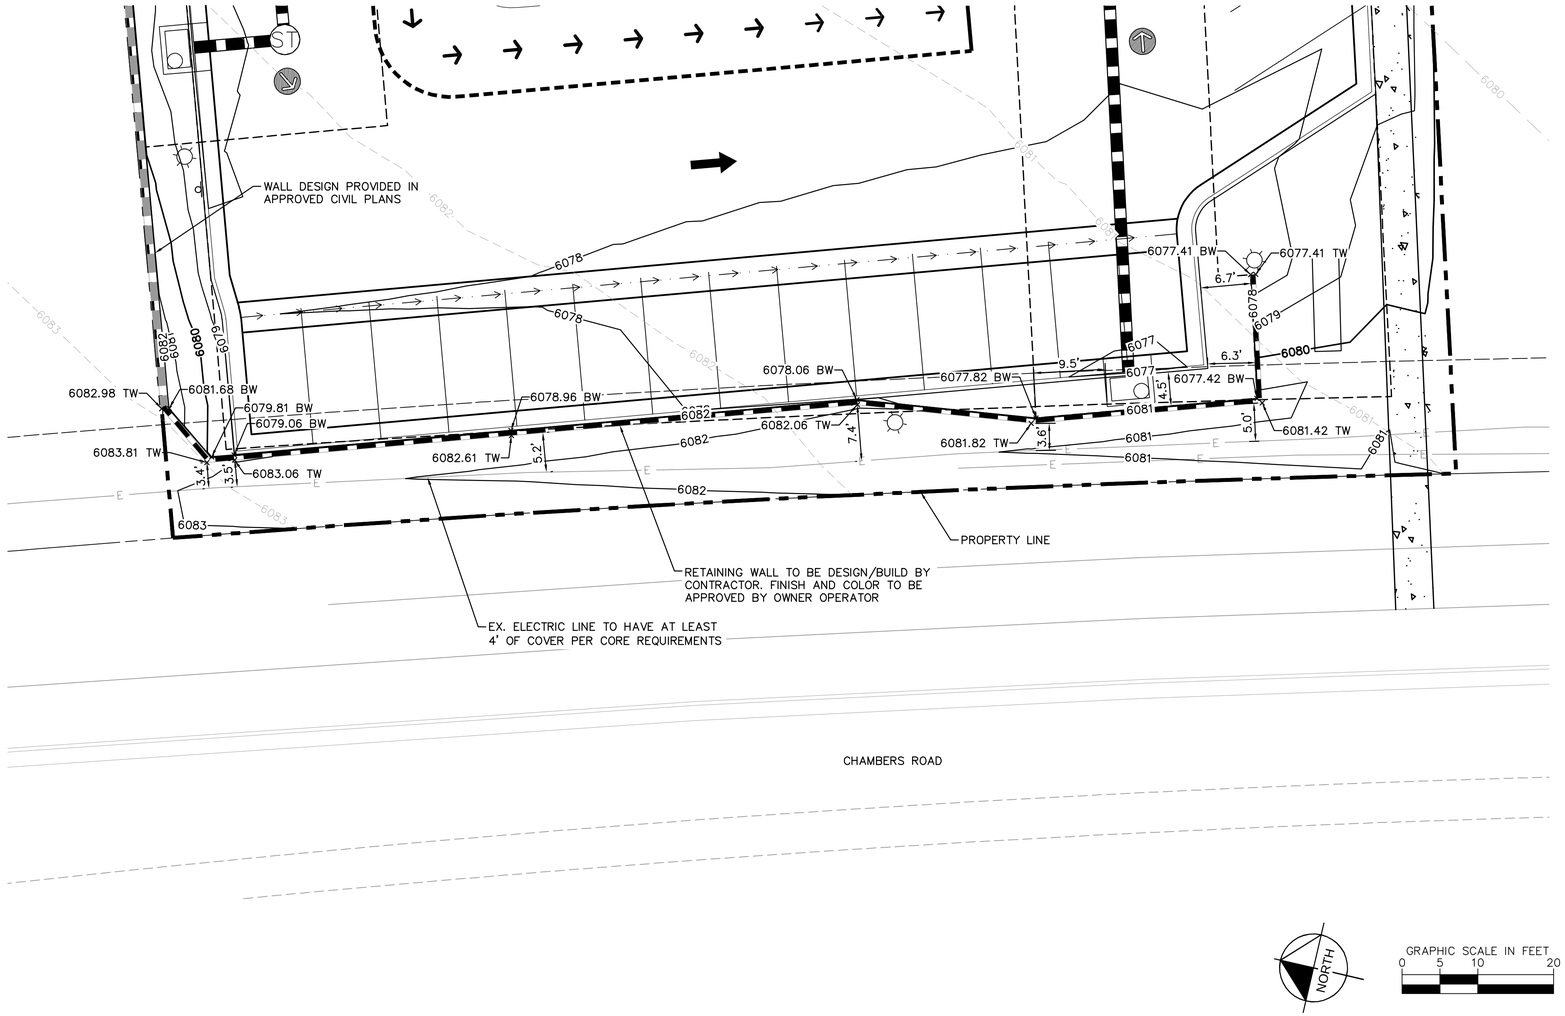

LEGEND

TW	TOP OF WALL AT FINISHED GRADE
BW	BOTTOM OF WALL AT FINISHED GRADE

Kimley»Horn
© 2022 KIMLEY-HORN AND ASSOCIATES, INC.
2 NORTH NEVADA AVENUE, SUITE 300
COLORADO SPRINGS, COLORADO 80903 (719) 453-0180