LINCOLN & DRANSFELDT

SITUATED IN THE NORTHWEST 1/4 OF SECTION 15, TOWNSHIP 6 SOUTH, RANGE 66 WEST OF THE 6TH P.M., COUNTY OF DOUGLAS, STATE OF COLORADO.

CONCEPT OVERALL SITE PLAN

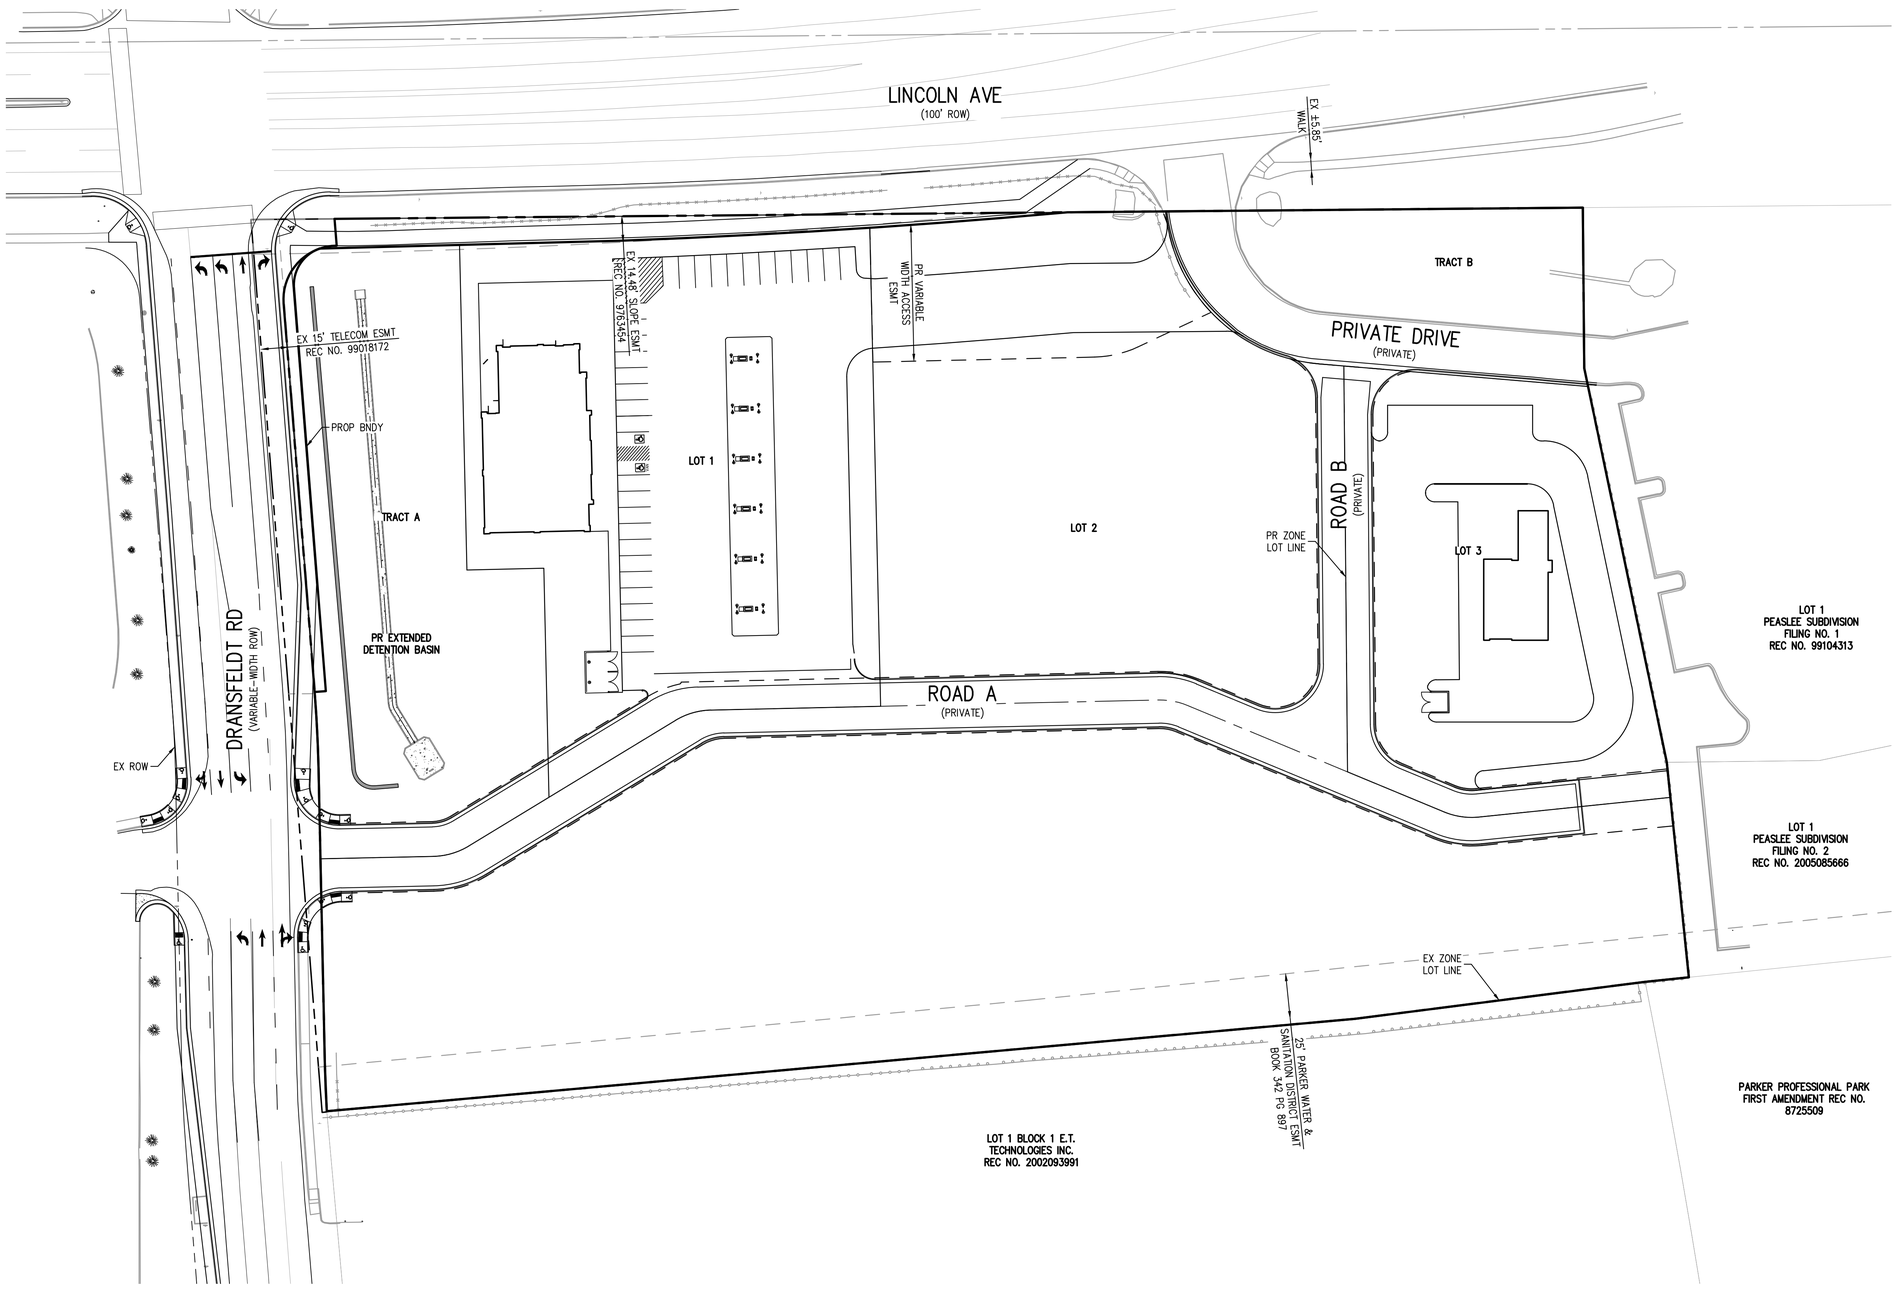

CONCEPT OVERALL SITE PLAN

REVISION DATE: ISSUE DATE: 09-02-2021 SHEET 1 OF 1

LINCOLN & DRANSFELDT

PROJECT # 200829

NO CHANGES ARE TO BE MADE TO THIS DRAWING WITHOUT WRITTEN PERMISSION OF HARRIS KOCHER SMITH.

Filepath: K:\200829\ENGINEERING\SP\SP - SITE PLAN.DWG Layout: LAYOUT1
XREFs: XC-200829-SP-BASE.dwg; XC-200829-SP-SITE PLAN.dwg
Plotted: THU 09/02/21 9:16:50A By: Chris McCracken