NO CHANGES ARE TO BE MADE TO THIS DRAWING WITHOUT WRITTEN PERMISSION OF HARRIS KOCHER SMITH.

LINCOLN & DRANSFELDT

SITUATED IN THE NORTHWEST 1/4 OF SECTION 15, TOWNSHIP 6 SOUTH, RANGE 66 WEST OF THE 6TH P.M., COUNTY OF DOUGLAS, STATE OF COLORADO.

CONCEPT OVERALL SITE PLAN

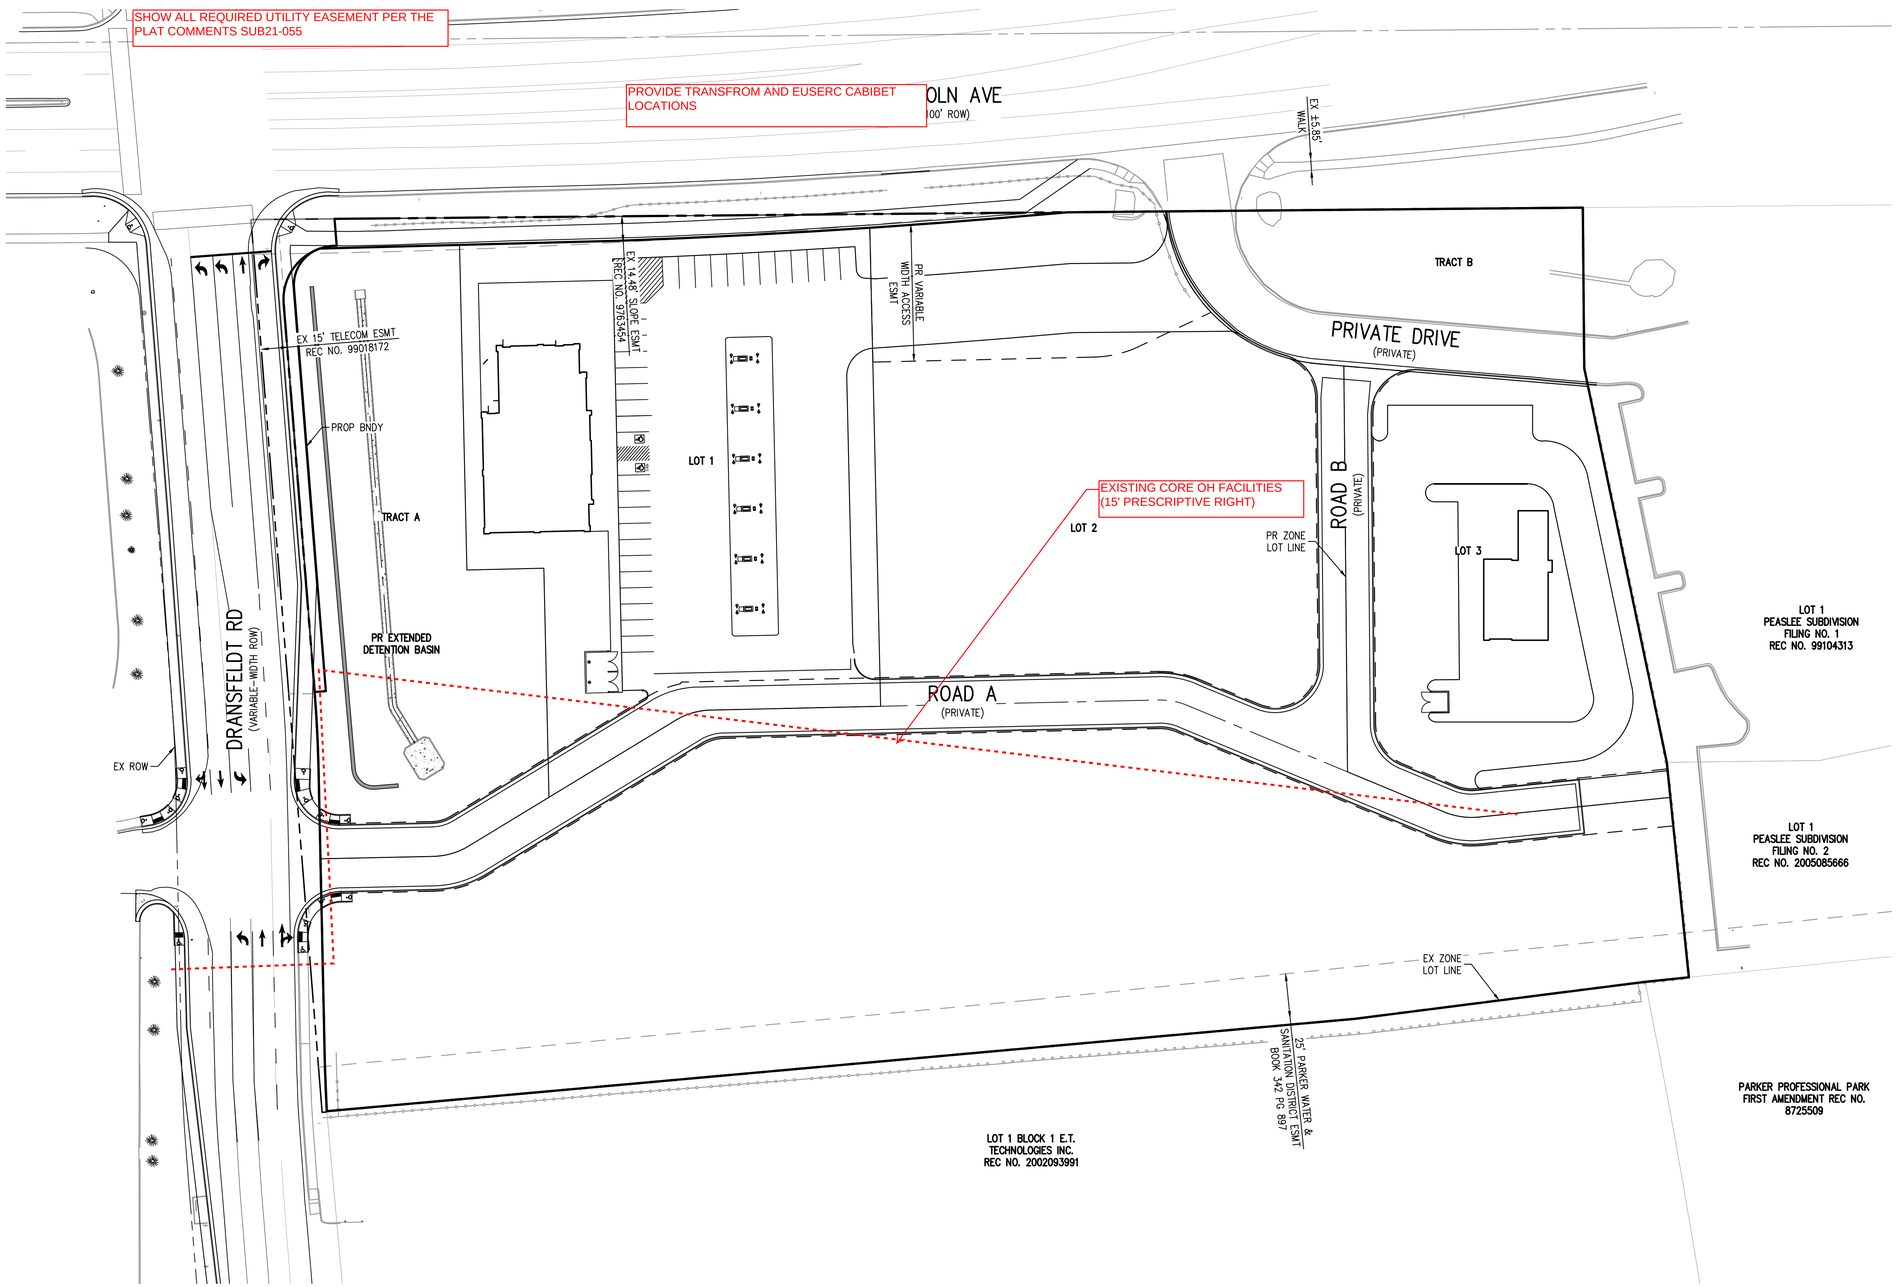

N

40 0 40 80

SCALE: 1" = 40'

PROJECT # 200829

REVISION DATE:

ISSUE DATE: 09-02-2021 SHEET 1 OF 1

LINCOLN & DRANSFELDT

Filepath: K:\2008\29\ENGINEERING\SP\SP - SITE PLAN\DWG Layout LAYOUT1
Plotted: 7/14/09/2021 9:16:58A By: Olivia MacFadden