Front Elevation

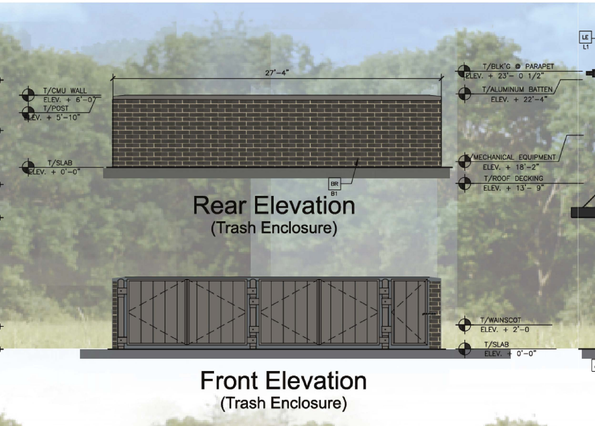

Rear Elevation
(Trash Enclosure)

Front Elevation
(Trash Enclosure)

Rear Elevation

Materials Legend

AL		Aluminum Battens Color: Wood Grain
AP		Alpolic Metal Panel RAL 7022 by Metal-Era
BR B1		Modular Face Brick "Onyx" Smooth by Summit Brick
C1		Aluminum Canopy (Prefinished Metal) "White"
C2		Aluminum Canopy (Prefinished Metal) "RAL 7022"
C3		Aluminum Canopy Tieback "RAL 7022"
CM C1		Metal Wall Panel System "Weathered Zinc" by Metal-Era
CO C1		Cornice "Weathered Zinc"
D		Hollow Metal Door "Gauntlet Gray" by Sherwin Williams
GR		Guard Rail "Iron Ore" by Sherwin Williams
LS		Heritage Thin Stone "Biltmore" by Telluride
MF C1		Metal Fascia "Weathered Zinc"
MF C2		Metal Fascia "RAL 7022"
PB		Pipe Bollard "Yellow"
PT		RMHC Coin Collector Model: #WPT STD
SC C1		Stucco "Gauntlet Gray" by Sherwin Williams
UN		Metal Underscore "Gold" by Metal-Era
W1		Exterior Window Assembly Tempered Glass
W2		Drive-Thru Window by Ready Access Model: 600 Series, 36" Service Height W/ Transom, Manual Open; Electronic Release
W3		Exterior Window Assembly Tempered Glass; Back Lit Glazing

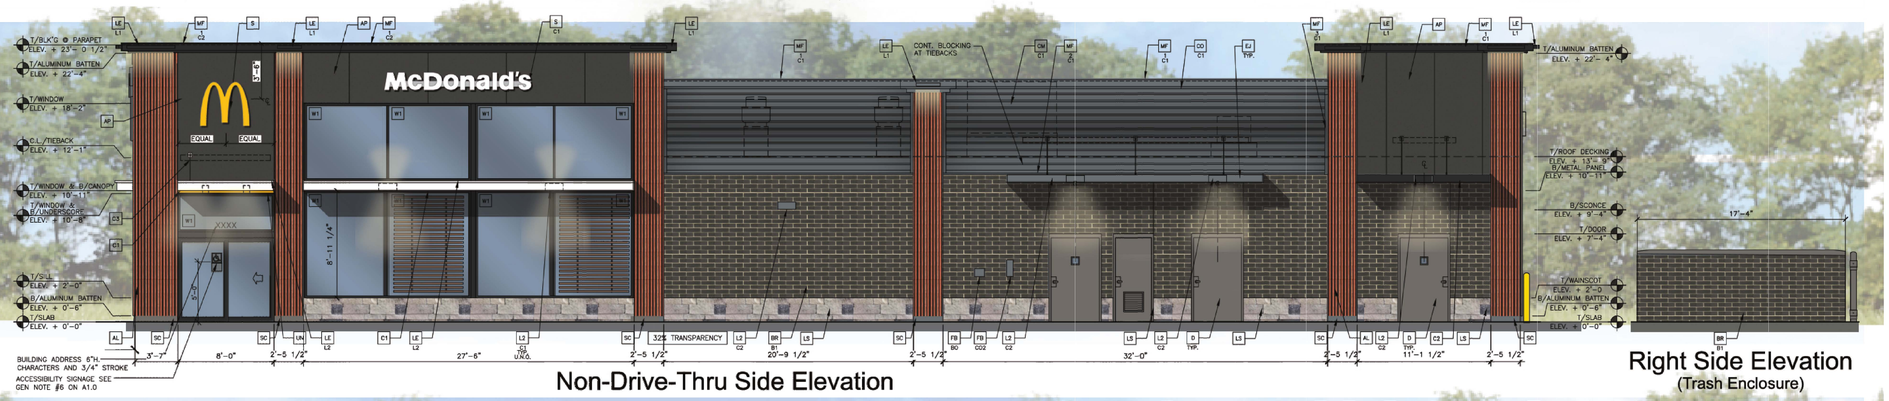

Non-Drive-Thru Side Elevation

Right Side Elevation
(Trash Enclosure)

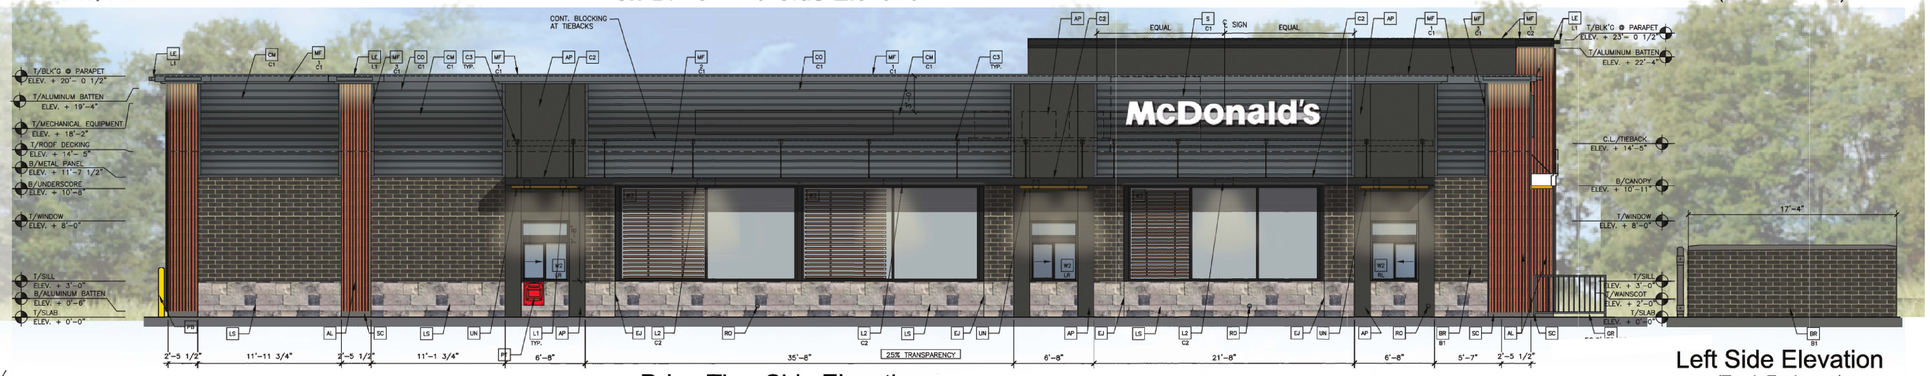

Drive-Thru Side Elevation

Left Side Elevation
(Trash Enclosure)

KEY NOTES:

AL — ALUMINUM BATTEN SYSTEM
SIZE: 2"X2" PROFILE
CLEAR WOOD GRAIN, BACKERAIL UNFINISHED, ENDCAP PAINTED TO MATCH SUBSTRATE
SUBSTRATE: EXTERIOR HIGH DENSITY OVERLAY (HDO) PLYWOOD, BB, GROUP 1, 1/2" WITH FACES, APA TRADEMARKED.
COURSE DRY SAND SURFACED PRIOR TO PRIMING. PRIME AND PAINT BOTH SIDES AND ALL EDGES.
SUBSTRATE COLOR: "IRON ORE" 7069 BY SHERWIN WILLIAMS

AP — ALPOLIC METAL PANEL (COLOR: RAL 7022)

BR — MODULAR FACE BRICK
B1— COLOR:
B1 = "ONYX" SMOOTH, BY SUMMIT BRICK

C1 — ALUMINUM CANOPY SYSTEM W/FASCIA
COLOR: WHITE

C2 — ALUMINUM CANOPY SYSTEM
COLOR: RAL 7022

C3 — ALUMINUM CANOPY TIEBACK
COLOR: RAL 7022

CJ — CONTROL JOINT
T —TYPE: 1 = ALPOLIC

CM — 7" REVEAL METAL WALL PANEL SYSTEM BY METAL ERA
C1—COLOR:
C1 = WEATHERED ZINC

CO — CORNICE
C1—COLOR: WEATHER ZINC

D — HOLLOW METAL DOOR
PAINT: "GAUNTLET GRAY" SW-7017 BY SHERWIN WILLIAMS

DE — DECAL BY GRAPHICS SUPPLIER
SURFACE APPLIED, FIELD INSTALLED, PRE CUT, PRE SPACED.
SUPPLIERS:
VOMELA (865) 330-7337, ann.bowen@vomela.com
GFL INTERNATIONAL (847) 543-4600, mcdonaldsdecor@gfxi.com

EJ — EXPANSION JOINT, SEE DETAIL 7/A4.1

FB — DO2— CO2 = BULK CO2 FILL BOX (EQPM SCHEDULE ITEM 49.00)
BO = BULK OIL FILL BOX (EQPM SCHEDULE ITEM 700.18)

GR — GUARD RAIL —SEE CIVIL SITE PLAN FOR EXACT LOCATION AND LENGTH
PAINT: "IRON ORE" 7069 BY SHERWIN WILLIAMS

L1 — RECESSED DOWN LIGHT FIXTURE – SEE ELECTRICAL
COLOR: GOLD

L2 — RADIAL SCONCE LIGHT FIXTURE – SEE ELECTRICAL
C1—COLOR:
C1= WHITE
C2= PLATINUM SILVER

LE — ACCENT LIGHTING – SEE ELECTRICAL
L1—LED LIGHT:
L1 = SLIM LED (DOWN ONLY)
L2 = VERTICAL CANOPY FIXTURE
L3 = UP ONLY FLOOD FIXTURE

LS — HERITAGE THIN STONE BY TELLURIDE
COLOR: BILTMORE
(TO BE VERIFIED WITH McDONALDS ACM)

MF — METAL FASCIA
C1— TYPE:
1 = PRE-FAB ANCHOR-TITE FASCIA
2 = BOTTOM TRIM AT METAL REVEAL PANEL
3 = VERTICAL TRIM AT METAL REVEAL PANEL CORNERS, CLOSURES
COLOR:
C1= WEATHERED ZINC
C2= RAL 7022

PB — PIPE BOLLARD – PAINTED YELLOW

PT — (RMHC) COIN COLLECTOR
MODEL: #WPT STD CALL 1-888-743-7435 TO ORDER

RO — ROOF DRAIN OVERFLOW PIPE PAINT TO MATCH SURROUNDING MATERIAL

S — McDONALD'S SIGNAGE BY OTHERS – UNDER SEPARATE PERMIT.
C1—COLOR:
C1 = WEATHERED ZINC RACEWAY
C2 = RAL 7022 RACEWAY

SC — STUCCO
C1— PAINT TO MATCH HARDIE PLANK SIDING OR GAUNTLET GRAY SW7019 BY SHERWIN WILLIAMS

UN — METAL UNDERSCORE
COLOR: GOLD

W1 — EXTERIOR WINDOW ASSEMBLY – TEMPERED GLASS
COLOR: DARK BRONZE

W2 — DRIVE-THRU WINDOW BY READY ACCESS
MODEL: 600 SERIES, 36" SERVICE HEIGHT WITH TRANSOM, MANUAL OPEN; ELECTRONIC RELEASE
XX— COLOR: DEEP BRONZE
SLIDE DIRECTION: RI = RIGHT TO LEFT
LR = LEFT TO RIGHT

W3 — EXTERIOR WINDOW ASSEMBLY – TEMPERED GLASS
COLOR: DARK BRONZE
BACK LIT GLAZING

ARRIS ARCHITECTURE
Arris Architecture, LLC
3436 New Castle Dr.
Loveland, CO 80538

PROPOSED McDONALD'S #005-1004
6940 STROH ROAD
PARKER, CO 80134