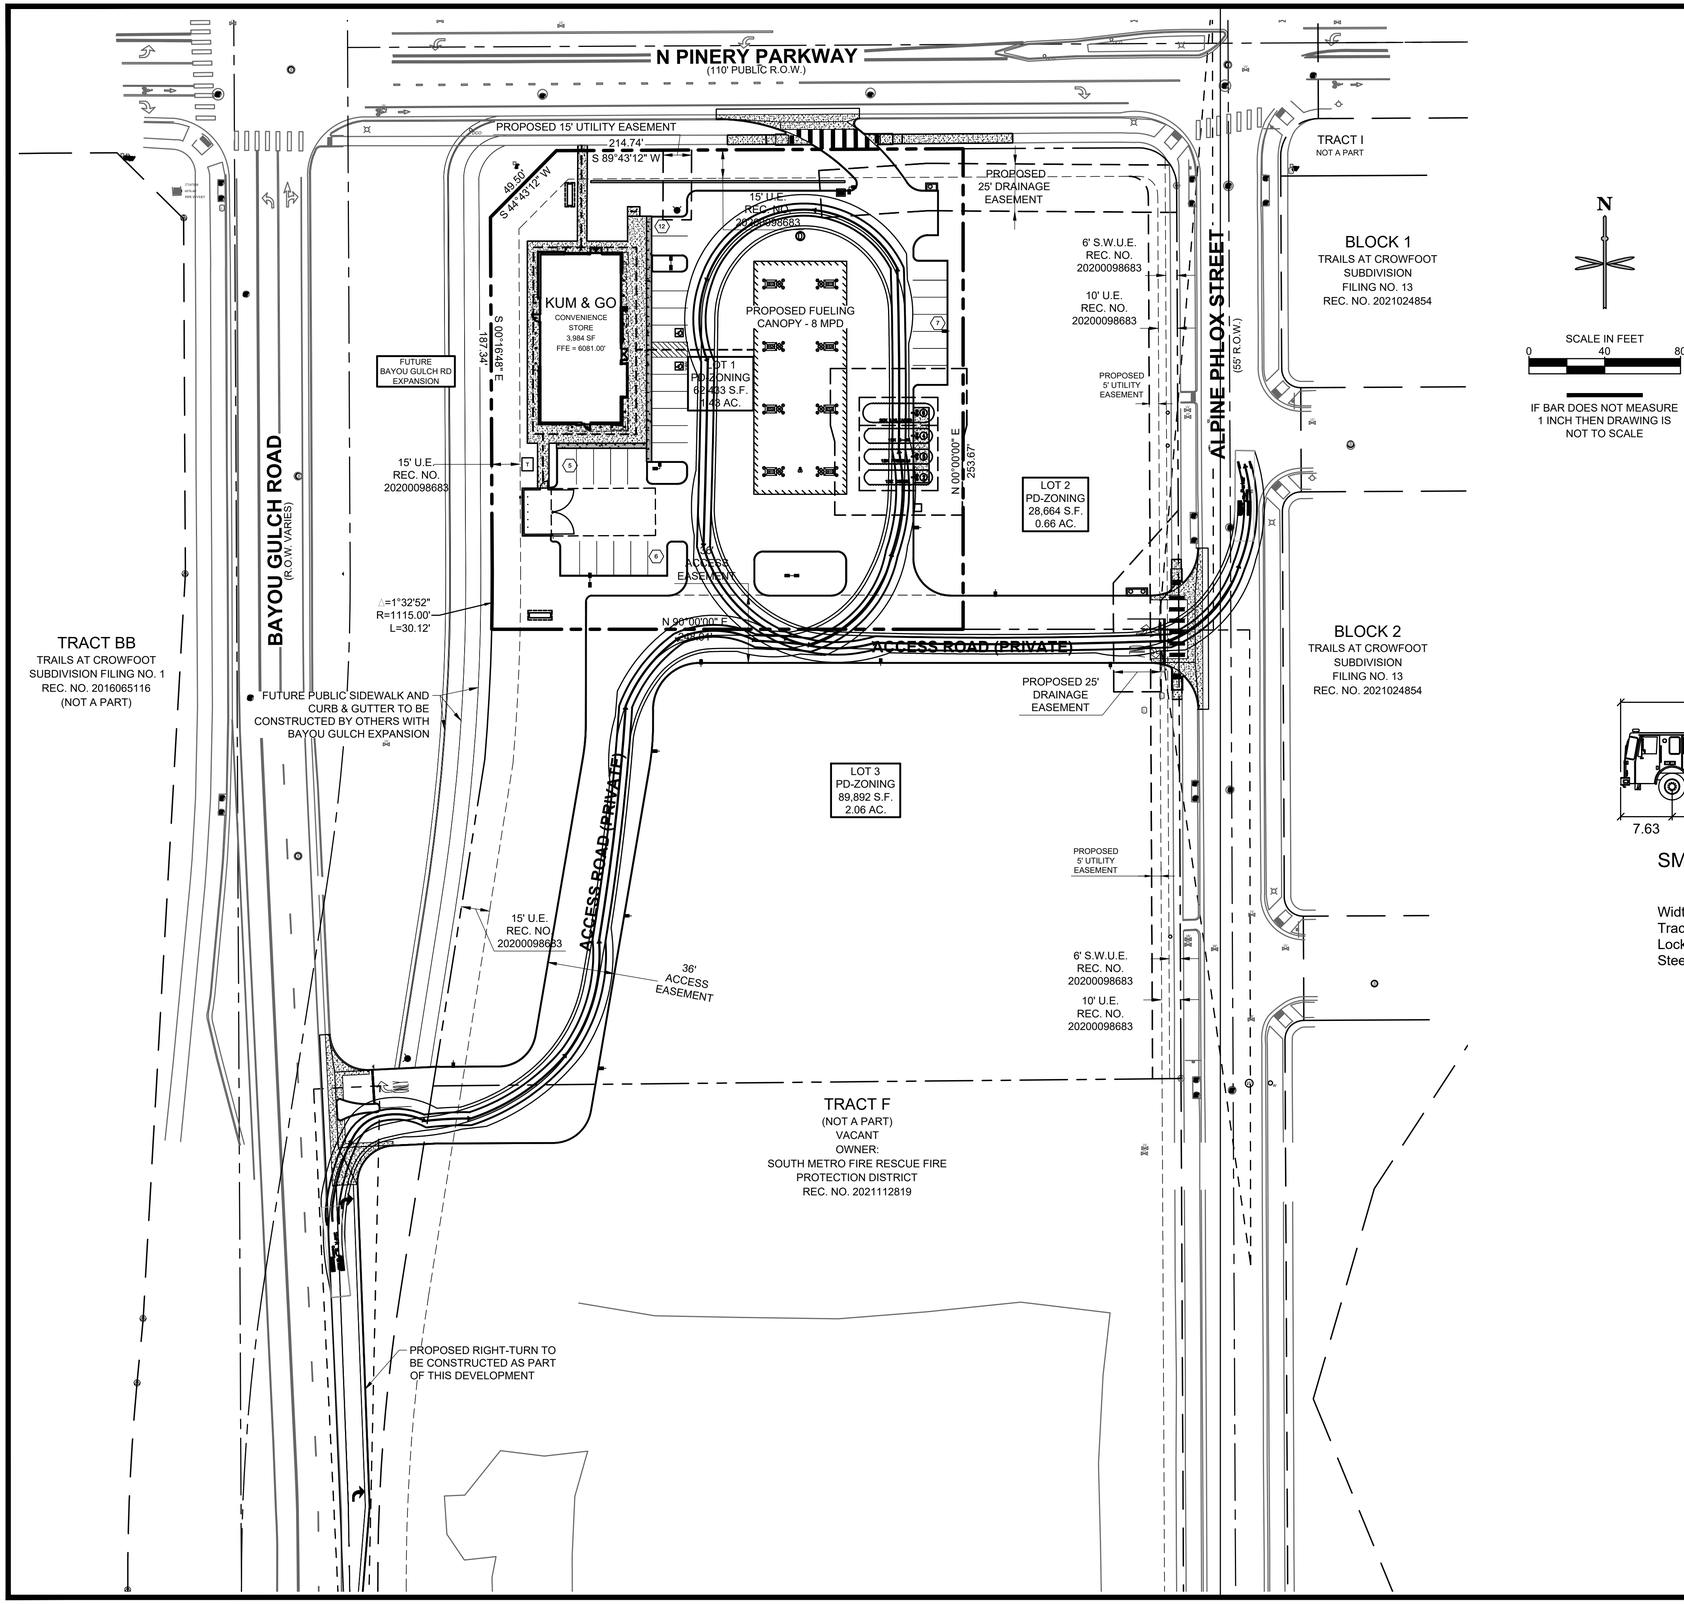

811 Know what's **below.** **Call** before you dig.

CALL 811 SEVENTY-TWO HOURS PRIOR TO DIGGING, GRADING OR EXCAVATING FOR THE MARKING OF UNDERGROUND MEMBER UTILITIES.

EES ENTITLEMENT AND ENGINEERING SOLUTIONS, INC.
3801 E. Florida Avenue, Suite 425
Denver, CO 80210
303-572-7997 www.ees.us.com

PRELIMINARY NOT FOR CONSTRUCTION

Kum & Go
1459 Grand Ave
Des Moines, IA 50309
P: 888-458-6646

2293 - PARKER, COLORADO
BAYOU GULCH RD AND PINERY PKWY
FIRE TRUCK ROUTE

KG PROJECT TEAM: EES
RDM: RF
SDM: DG
CPM: BS

REVISIONS

△	DATE	REVISION DESCRIPTION

DATE: 03-10-2023

SHEET NUMBER: EX.1
1 OF 38

P:\KUM & GO\CO, PARKER_2293 - PINERY AND BAYOU GULCH\08 CAD\EXHIBITS\EX.4 - TRUCK ROUTES.DWG