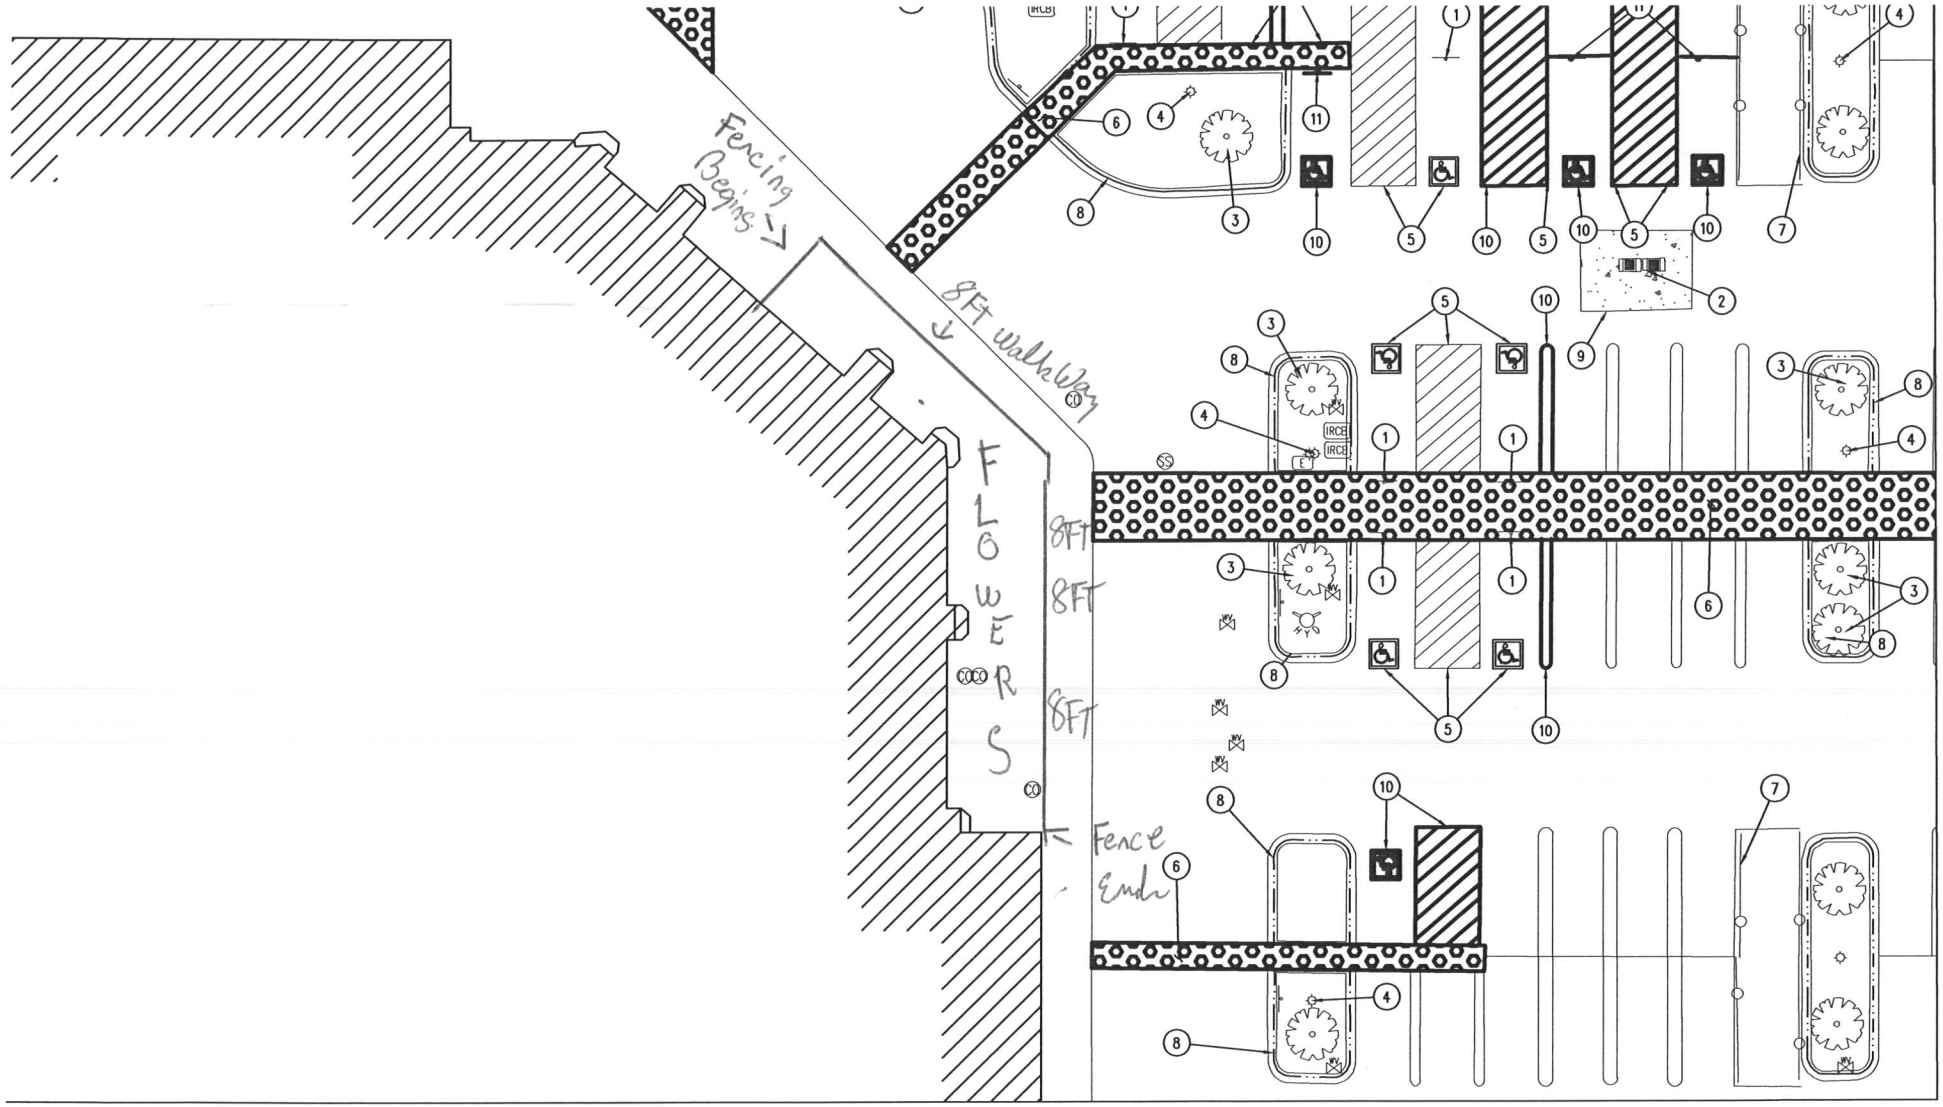
Fencing Begins
8FT walkway
FLOWERS
8FT
8FT
8FT
Fence Ends