IN-N-OUT BURGER

PARKER & PINE FILING, AMENDMENT NO. 1

PARKER & PINE FILING NO. 1, LOT 1, LOCATED IN THE SOUTHWEST QUARTER OF SECTION 10, TOWNSHIP 6 SOUTH, RANGE 66 WEST OF THE 6TH PRINCIPAL MERIDIAN, TOWN OF PARKER, COUNTY OF DOUGLAS, STATE OF COLORADO
S PARKER ROAD & PINE LANE, ARVADA COLORADO

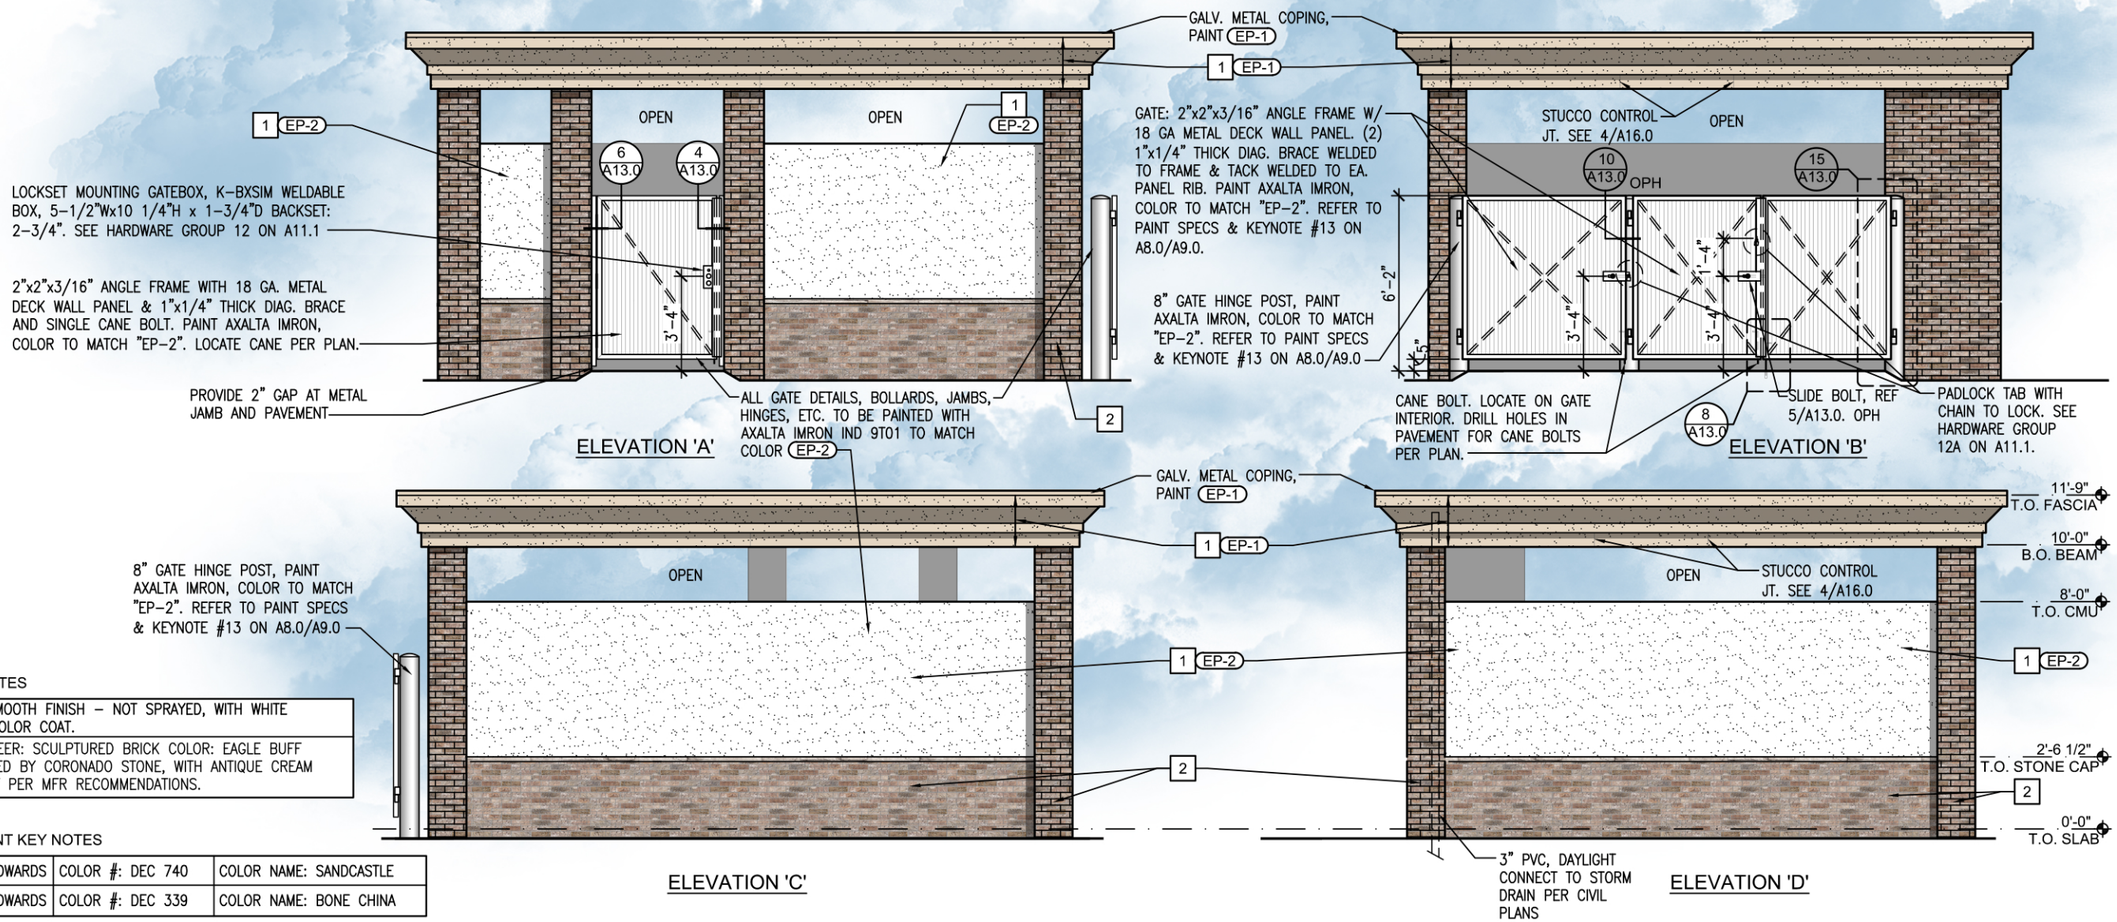

FINISH KEY NOTES

1	STUCCO: SMOOTH FINISH – NOT SPRAYED, WITH WHITE INTEGRAL COLOR COAT.
2	STONE VENEER: SCULPTURED BRICK COLOR: EAGLE BUFF DRY STACKED BY CORONADO STONE, WITH ANTIQUE CREAM SILL. APPLY PER MFR RECOMMENDATIONS.

EXTERIOR PAINT KEY NOTES

EP-1	DUNN EDWARDS	COLOR #: DEC 740	COLOR NAME: SANDCASTLE
EP-2	DUNN EDWARDS	COLOR #: DEC 339	COLOR NAME: BONE CHINA

Apogee Architectural Partners
A Spirit Led Company
16775 Addison Road | Suite 350
Addison, TX 75001 | (469) 960-2322

SCALE: N.T.S.
0 1/2 1

Trash Enclosure Elevations
Issued Date: 02/19/24

IN-N-OUT BURGER
Parker, CO

IN-N-OUT BURGER