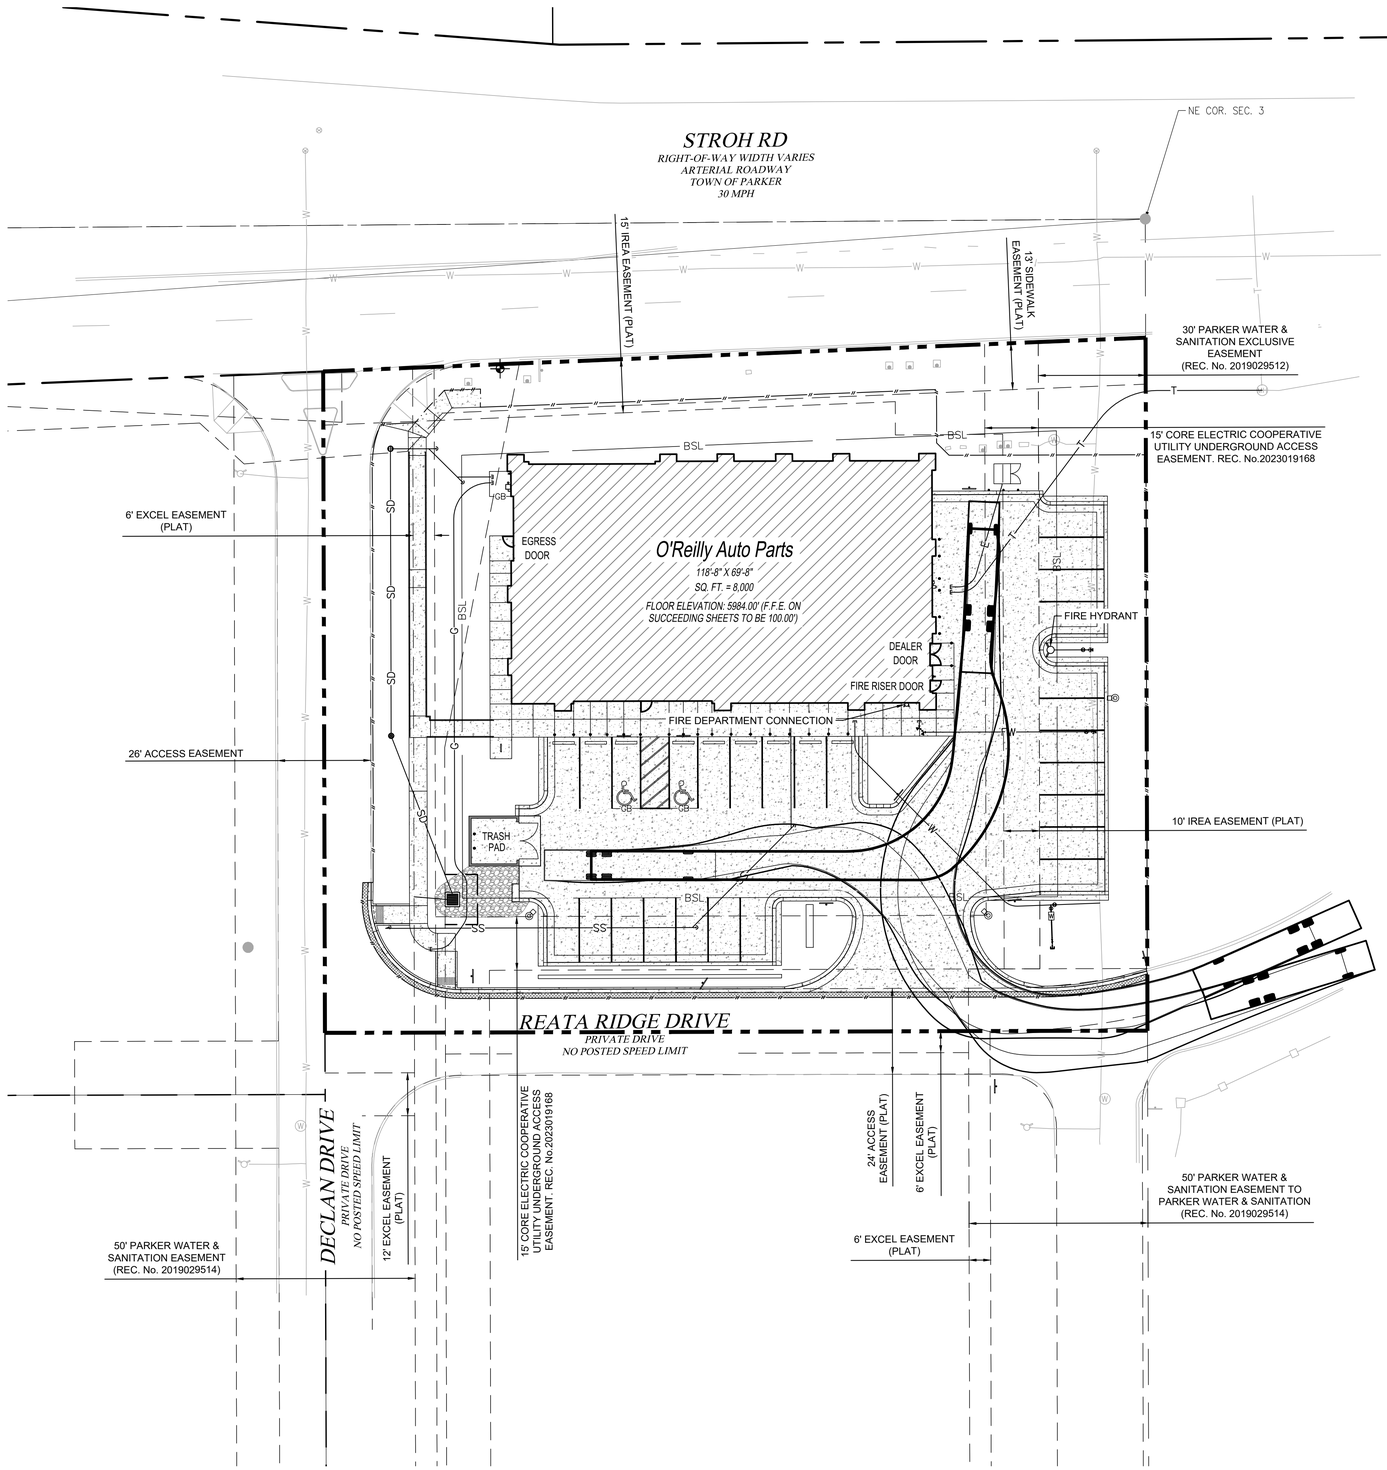

LEGEND

NOTE:REFER TO SURVEY FOR EXISTING CONDITIONS SYMBOLS LEGEND.

- RIGHT-OF-WAY
- O'REILLY PROPERTY LINE
- ADJACENT PROPERTY LINE
- EXISTING EASEMENT
- PROPOSED EASEMENT
- BSL — BUILDING SETBACK LINE
- ROAD CENTERLINE
- LIMIT OF DISTURBANCE
- PROPOSED SAWCUT
- W — PROPOSED WATER LINE
- SD — PROPOSED STORM DRAIN LINE
- SS — PROPOSED SEWER LINE
- E — PROPOSED ELECTRIC LINE
- G — PROPOSED GAS LINE
- T — PROPOSED TELEPHONE LINE
- PROPOSED SIGN
- PROPOSED WHEEL STOP
- PROPOSED BOLLARD
- PROPOSED FDC
- PROPOSED FIRE HYDRANT
- PROPOSED GATE VALVE
- PROPOSED THRUST BLOCK
- PROPOSED CLEANOUT
- PROPOSED LIGHT POLE
- PROPOSED RIPRAP

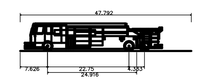

South Metro Fire Rescue Truck	
Overall Length	47.792ft
Overall Width	8.500ft
Overall Body Height	7.702ft
Min Body Ground Clearance	0.613ft
Track Width	7.921ft
Lock-to-lock time	5.00s
Max Wheel Angle	40.00°

DRAWN: JAE
DATE: 01/08/2025
JOB NO. OA1247A

320 North Lincoln Avenue
Loveland, CO 80537
p: 970.613.1447
www.tait.com
TAIT & ASSOCIATES
Since 1964
ENGINEERING ENVIRONMENTAL BUILDING LAND
Sacramento Denver
Santa Ana Dallas
San Luis Obispo Boise
Riverside

FIRE TRUCK TURN EXHIBIT

O'REILLY AUTO ENTERPRISES LLC.
PARKER, CO

1/8/2025 FIRE TRUCK TURN

JAN 08, 2025 – 12:28pm tyler.thompson K:\Projects\OA\oa1247D – parker co\fdc\OA1247 FIRE TRUCK TURN.dwg