MATCHLINE - SHEET L1.4

MATCHLINE - SHEET L1.16

MATCHLINE - SHEET L1.17

MATCHLINE - SHEET L1.14

2 L1.0 OPEN RAIL CROSS BUCK FENCE

2 L1.0 OPEN RAIL CROSS BUCK FENCE

RAL (5)

AS (6)

GK (2)

(1) QM

SIGHT TRI

GS (3)

HAC (1)

PLANT & GROUNDCOVER LIST

DECIDUOUS TREES	COMMON NAME
UP	AMERICAN ELM
OV	AMERICAN HOPHORNBEAM
PO	AMERICAN SYCAMORE
QM	BURR OAK
QM2	CHINKAPIN OAK
HAC	COMMON HACKBERRY
AE	EMERALD QUEEN MAPLE
TG2	GLENLEVEN LITTLELEAF LINDEN
TG	GREENSPIRE LITTLELEAF LINDEN
QC	HERITAGE OAK
GI	IMPERIAL HONEYLOCUST
GK	KENTUCKY COFFEE TREE
CS	NORTHERN CATALPA
QR	RED OAK
RAL	REDMOND AMERICAN LINDEN
BR	RIVER BIRCH
AS	SCHWEDLER MAPLE
GS	SHADEMASTER LOCUST
QB	SWAMP WHITE OAK

EVERGREEN TREES	COMMON NAME
PN	AUSTRIAN BLACK PINE
PP	PINON PINE
PPI	PONDEROSA PINE
JS	ROCKY MOUNTAIN JUNIPER
PSP	SCOTCH PINE
VAN	VANDERWOLF`S PYRAMID PINE

ORNAMENTAL TREES	COMMON NAME
AH	HOT WINGS TATARIAN MAPLE
AG2	ROCKY MOUNTAIN MAPLE
SC2	SPRING SNOW CRAB APPLE
WKH	`WINTER KING` HAWTHORN


ANNUALS/PERENNIALS	COMMON NAME
AHC	ANISE HYSSOP
BES	BLACK-EYED SUSAN
SP	PINCUSHION FLOWER
EP	PURPLE CONEFLOWER
CV	THREADLEAF COREOPSIS

DECIDUOUS SHRUBS	COMMON NAME
CD	BLUE MIST SHRUB
SP2	DWARF ARCTIC WILLOW
FMR	FIRE MEIDILAND ROSE
PD	GOLD DROP POTENTILLA
RG	GOLDEN CURRANT
RHU	GRO-LOW FRAGRANT SUMAC
PJ	JACKMAN`S POTENTILLA
CI	LITTLE LEAF MOUNTAIN MAHOGANY
VL	MOHICAN WAYFARING TREE
FN	NEW MEXICO PRIVET
SCH	PAWNEE BUTTES SAND CHERRY
RB	RABBITBRUSH
CB	RED TWIG DOGWOOD
CH	ROCK COTONEASTER
PS2	ROCKY MOUNTAIN PENSTEMON
PA	RUSSIAN SAGE
SSB	SASKATOON SERVICEBERRY
CD2	SPREADING COTONEASTER
RT	THREE LEAF SUMAC
RW	WHITE MEIDILAND ROSE

EVERGREEN SHRUBS	COMMON NAME
JB	BLUE CHIP JUNIPER
BUJ	BUFFALO JUNIPER
JH	HUGHES JUNIPER
AC	MANZANITA
CSM	MOONLIGHT BROOM
PS	MUGO PINE
AP	PANCHITO MANZANITA
EC	PURPLE-LEAF WINTER CREEPER

ORNAMENTAL GRASSES	COMMON NAME
BOG	BLUE OAT GRASS
PH	BLUE SWITCH GRASS
CK	FEATHER REED GRASS
PB2	LITTLE BUNNY FOUNTAIN GRASS
MG	MAIDEN GRASS
MY	YAKU JIMA DWARF MAIDEN GRASS

GROUND COVERS	COMMON NAME
	BLUEGRASS SOD
	BUFFALO GRASS
	ROCK MULCH GREY, 4" DIA. COBBLE
	ROCK MULCH TAN, 4" DIA. COBBLE
	SEED MIX 1
	SEED MIX 2
	SEED MIX 3 - DETENTION

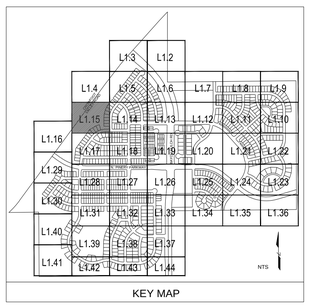

KEY MAP

NORTH 0 10' 30' 60' SCALE: 1"=30'-0"

■ Prepared For■

E5X MANAGEMENT
7353 SOUTH ALTON WAY
CENTENNIAL, CO 80112

■ Land Planning ■

people creating spaces
pcs group inc. www.pcsgroupco.com
#3, B-180 Independence plaza
1007 16th street . denver co 80265
t 303.531.4905 . f 303.531.4908

■ Engineering ■

CVL CONSULTANTS
10333 E. DRY CREEK RD. #240
ENGLEWOOD, CO 80112
720-482-9526

TRAILS AT CROWFOOT

PARKER, COLORADO

PRELIMINARY LANDSCAPE PLAN
(NOT FOR CONSTRUCTION)

Drawn by: JWI
Checked by: PCS STAFF
Submittal Date: 11.11.16 INITIAL SUBM.

Know what's **below.** **Call** before you dig. 811

■ Sheet Name ■
LANDSCAPE PLANS

■ Sheet Number ■
L1.15

Y:\HESS RANCH\LANDSCAPE ARCHITECTURE\CURRENT DWGS\HESS--LDSCP PLANS.DWG
Wednesday, August 31, 2016

PLANT & GROUNDCOVER LIST

DECIDUOUS TREES	COMMON NAME
UP	AMERICAN ELM
OV	AMERICAN HOPHORNBEAM
PO	AMERICAN SYCAMORE
QM	BURR OAK
QM2	CHINKAPIN OAK
HAC	COMMON HACKBERRY
AE	EMERALD QUEEN MAPLE
TG2	GLENLEVEN LITTLELEAF LINDEN
TG	GREENSPIRE LITTLELEAF LINDEN
QC	HERITAGE OAK
GI	IMPERIAL HONEYLOCUST
GK	KENTUCKY COFFEE TREE
CS	NORTHERN CATALPA
QR	RED OAK
RAL	REDMOND AMERICAN LINDEN
BR	RIVER BIRCH
AS	SCHWEDLER MAPLE
GS	SHADEMASTER LOCUST
QB	SWAMP WHITE OAK

EVERGREEN TREES	COMMON NAME
PN	AUSTRIAN BLACK PINE
PP	PINON PINE
PPI	PONDEROSA PINE
JS	ROCKY MOUNTAIN JUNIPER
PSP	SCOTCH PINE
VAN	VANDERWOLF`S PYRAMID PINE

ORNAMENTAL TREES	COMMON NAME
AH	HOT WINGS TATARIAN MAPLE
AG2	ROCKY MOUNTAIN MAPLE
SC2	SPRING SNOW CRAB APPLE
WKH	`WINTER KING` HAWTHORN

ANNUALS/PERENNIALS	COMMON NAME
AHC	ANISE HYSSOP
BES	BLACK-EYED SUSAN
SP	PINCUSHION FLOWER
EP	PURPLE CONEFLOWER
CV	THREADLEAF COREOPSIS

DECIDUOUS SHRUBS	COMMON NAME
CD	BLUE MIST SHRUB
SP2	DWARF ARCTIC WILLOW
FMR	FIRE MEIDILAND ROSE
PD	GOLD DROP POTENTILLA
RG	GOLDEN CURRANT
RHU	GRO-LOW FRAGRANT SUMAC
PJ	JACKMAN`S POTENTILLA
CI	LITTLE LEAF MOUNTAIN MAHOGANY
VL	MOHICAN WAYFARING TREE
FN	NEW MEXICO PRIVET
SCH	PAWNEE BUTTES SAND CHERRY
RB	RABBITBRUSH
CB	RED TWIG DOGWOOD
CH	ROCK COTONEASTER
PS2	ROCKY MOUNTAIN PENSTEMON
PA	RUSSIAN SAGE
SSB	SASKATOON SERVICEBERRY
CD2	SPREADING COTONEASTER
RT	THREE LEAF SUMAC
RW	WHITE MEIDILAND ROSE

EVERGREEN SHRUBS	COMMON NAME
JB	BLUE CHIP JUNIPER
BUJ	BUFFALO JUNIPER
JH	HUGHES JUNIPER
AC	MANZANITA
CSM	MOONLIGHT BROOM
PS	MUGO PINE
AP	PANCHITO MANZANITA
EC	PURPLE-LEAF WINTER CREEPER


ORNAMENTAL GRASSES	COMMON NAME
BOG	BLUE OAT GRASS
PH	BLUE SWITCH GRASS
CK	FEATHER REED GRASS
PB2	LITTLE BUNNY FOUNTAIN GRASS
MG	MAIDEN GRASS
MY	YAKU JIMA DWARF MAIDEN GRASS

GROUND COVERS	COMMON NAME
	BLUEGRASS SOD
	BUFFALO GRASS
	ROCK MULCH GREY, 4" DIA. COBBLE
	ROCK MULCH TAN, 4" DIA. COBBLE
	SEED MIX 1
	SEED MIX 2
	SEED MIX 3 - DETENTION

MATCHLINE - SHEET L1.15

MATCHLINE - SHEET L1.17

MATCHLINE - SHEET L1.29

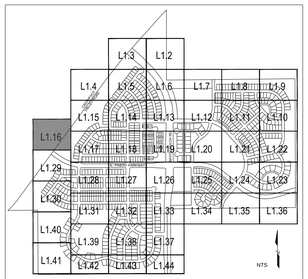

KEY MAP

NORTH

0 10' 20' 30' 60'

SCALE: 1"=30'-0"

■ Prepared For■

E5X MANAGEMENT
7353 SOUTH ALTON WAY
CENTENNIAL, CO 80112

■ Land Planning ■

people creating spaces

pcs group inc. www.pcsgroupco.com
#3, B-180 Independence plaza
1007 16th street . denver co 80265
t 303.531.4905 . f 303.531.4908

■ Engineering ■

CVL CONSULTANTS
10333 E. DRY CREEK RD. #240
ENGLEWOOD, CO 80112
720-482-9526

TRAILS AT CROWFOOT

PARKER, COLORADO

PRELIMINARY LANDSCAPE PLAN
(NOT FOR CONSTRUCTION)

Drawn by: JWI
Checked by: PCS STAFF
Submittal Date: 11.11.16 INITIAL SUBM.

Know what's **below.** **Call** before you dig. 811

■ Sheet Name ■
LANDSCAPE PLANS

■ Sheet Number ■
L1.16

Y:\HESS RANCH\LANDSCAPE ARCHITECTURE\CURRENT DWGS\HESS-LDSCP PLANS.DWG
Wednesday, August 31, 2016

MATCHLINE - SHEET L1.15

MATCHLINE - SHEET L1.16

MATCHLINE - SHEET L1.18

MATCHLINE - SHEET L1.29

MATCHLINE - SHEET L1.28

(4) QM

SIGHT TRI

GK (3)

GI (5)

(5) QB

HAC (4)

QM (4)

(4) PO

SIGHT TRI

2 / L1.0 OPEN RAIL CROSS BUCK FENCE

TG (5)

(6) TG2

(4) GS

(6) HAC

(5) QM

(4) PO

AS (5)

SIGHT TRI

RAL (5)

AS (3)

TG (5)

QM2 (1)

2 / L1.0 OPEN RAIL CROSS BUCK FENCE

PLANT & GROUNDCOVER LIST

DECIDUOUS TREES	COMMON NAME
UP	AMERICAN ELM
OV	AMERICAN HOPHORNBEAM
PO	AMERICAN SYCAMORE
QM	BURR OAK
QM2	CHINKAPIN OAK
HAC	COMMON HACKBERRY
AE	EMERALD QUEEN MAPLE
TG2	GLENLEVEN LITTLELEAF LINDEN
TG	GREENSPIRE LITTLELEAF LINDEN
QC	HERITAGE OAK
GI	IMPERIAL HONEYLOCUST
GK	KENTUCKY COFFEE TREE
CS	NORTHERN CATALPA
QR	RED OAK
RAL	REDMOND AMERICAN LINDEN
BR	RIVER BIRCH
AS	SCHWEDLER MAPLE
GS	SHADEMASTER LOCUST
QB	SWAMP WHITE OAK

EVERGREEN TREES	COMMON NAME
PN	AUSTRIAN BLACK PINE
PP	PINON PINE
PPI	PONDEROSA PINE
JS	ROCKY MOUNTAIN JUNIPER
PSP	SCOTCH PINE
VAN	VANDERWOLF`S PYRAMID PINE

ORNAMENTAL TREES	COMMON NAME
AH	HOT WINGS TATARIAN MAPLE
AG2	ROCKY MOUNTAIN MAPLE
SC2	SPRING SNOW CRAB APPLE
WKH	`WINTER KING` HAWTHORN


ANNUALS/PERENNIALS	COMMON NAME
AHC	ANISE HYSSOP
BES	BLACK-EYED SUSAN
SP	PINCUSHION FLOWER
EP	PURPLE CONEFLOWER
CV	THREADLEAF COREOPSIS

DECIDUOUS SHRUBS	COMMON NAME
CD	BLUE MIST SHRUB
SP2	DWARF ARCTIC WILLOW
FMR	FIRE MEIDILAND ROSE
PD	GOLD DROP POTENTILLA
RG	GOLDEN CURRANT
RHU	GRO-LOW FRAGRANT SUMAC
PJ	JACKMAN`S POTENTILLA
CI	LITTLE LEAF MOUNTAIN MAHOGANY
VL	MOHICAN WAYFARING TREE
FN	NEW MEXICO PRIVET
SCH	PAWNEE BUTTES SAND CHERRY
RB	RABBITBRUSH
CB	RED TWIG DOGWOOD
CH	ROCK COTONEASTER
PS2	ROCKY MOUNTAIN PENSTEMON
PA	RUSSIAN SAGE
SSB	SASKATOON SERVICEBERRY
CD2	SPREADING COTONEASTER
RT	THREE LEAF SUMAC
RW	WHITE MEIDILAND ROSE

EVERGREEN SHRUBS	COMMON NAME
JB	BLUE CHIP JUNIPER
BUJ	BUFFALO JUNIPER
JH	HUGHES JUNIPER
AC	MANZANITA
CSM	MOONLIGHT BROOM
PS	MUGO PINE
AP	PANCHITO MANZANITA
EC	PURPLE-LEAF WINTER CREEPER

ORNAMENTAL GRASSES	COMMON NAME
BOG	BLUE OAT GRASS
PH	BLUE SWITCH GRASS
CK	FEATHER REED GRASS
PB2	LITTLE BUNNY FOUNTAIN GRASS
MG	MAIDEN GRASS
MY	YAKU JIMA DWARF MAIDEN GRASS

GROUND COVERS	COMMON NAME
	BLUEGRASS SOD
	BUFFALO GRASS
	ROCK MULCH GREY, 4" DIA. COBBLE
	ROCK MULCH TAN, 4" DIA. COBBLE
	SEED MIX 1
	SEED MIX 2
	SEED MIX 3 - DETENTION

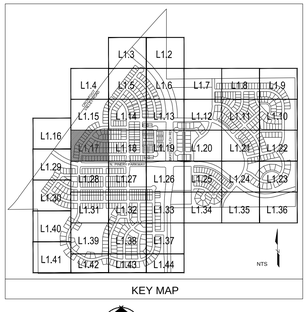

KEY MAP

NORTH

0 10' 20' 30' 60'

SCALE: 1"=30'-0"

■ Prepared For ■

E5X MANAGEMENT
7353 SOUTH ALTON WAY
CENTENNIAL, CO 80112

■ Land Planning ■

people creating spaces

pcs group inc. www.pcsgroupco.com
#3, B-180 Independence plaza
1007 16th street . denver co 80265
t 303.531.4905 . f 303.531.4908

■ Engineering ■

CVL CONSULTANTS
10333 E. DRY CREEK RD. #240
ENGLEWOOD, CO 80112
720-482-9526

TRAILS AT CROWFOOT

PARKER, COLORADO

PRELIMINARY LANDSCAPE PLAN
(NOT FOR CONSTRUCTION)

Drawn by: JWI
Checked by: PCS STAFF
Submittal Date: 11.11.16 INITIAL SUBM.

Know what's **below.** **Call** before you dig. 811

■ Sheet Name ■
LANDSCAPE PLANS

■ Sheet Number ■
L1.17

Y:\HESS RANCH\LANDSCAPE ARCHITECTURE\CURRENT DWGS\HESS-LDSCP PLANS.DWG
Wednesday, August 31, 2016

MATCHLINE - SHEET L1.14

MATCHLINE - SHEET L1.17

MATCHLINE - SHEET L1.19

MATCHLINE - SHEET L1.27

2 L1.0 OPEN RAIL CROSS BUCK FENCE

TG(5)
SIGHT TRI
(5)AS
QM2(1)
(2)TG
GS(5)
GK(5)
OPEN RAIL CROSS BUCK FENCE 2 L1.0
HAC(4)
(2)TG
FMR(8)
(8)FMR
PS2(6)
(6)PS2
(6)GK
SIGHT TRI
OPEN RAIL CROSS BUCK FENCE 2 L1.0
(5)TG
PO(5)
QR(5)
(5)GK
(2)PO
GK(3)
(3)PO
(1)PO
(3)GI
(5)GK
SIGHT TRI
SIGHT TRI
(5)QC
TG2(3)
(2)RAL
(4)JH
(2)CD
(6)BOG
(4)AC
(4)QM2
(5)GS
STEEL EDGER 4 L2.0
(7)QC
(1)QB
TG2(1)
SIGHT TRI
OPEN RAIL CROSS BUCK FENCE 2 L1.0
OPEN RAIL CROSS BUCK FENCE 2 L1.0
CD(8)
JB(5)
(37)CV
(21)AHC
SSB(2)
AS(1)
FMR(6)
(8)PA
RT(7)
4 L2.0 STEEL EDGER

PLANT & GROUNDCOVER LIST

DECIDUOUS TREES	COMMON NAME
UP	AMERICAN ELM
OV	AMERICAN HOPHORNBEAM
PO	AMERICAN SYCAMORE
QM	BURR OAK
QM2	CHINKAPIN OAK
HAC	COMMON HACKBERRY
AE	EMERALD QUEEN MAPLE
TG2	GLENLEVEN LITTLELEAF LINDEN
TG	GREENSPIRE LITTLELEAF LINDEN
QC	HERITAGE OAK
GI	IMPERIAL HONEYLOCUST
GK	KENTUCKY COFFEE TREE
CS	NORTHERN CATALPA
QR	RED OAK
RAL	REDMOND AMERICAN LINDEN
BR	RIVER BIRCH
AS	SCHWEDLER MAPLE
GS	SHADEMASTER LOCUST
QB	SWAMP WHITE OAK

EVERGREEN TREES	COMMON NAME
PN	AUSTRIAN BLACK PINE
PP	PINON PINE
PPI	PONDEROSA PINE
JS	ROCKY MOUNTAIN JUNIPER
PSP	SCOTCH PINE
VAN	VANDERWOLF`S PYRAMID PINE

ORNAMENTAL TREES	COMMON NAME
AH	HOT WINGS TATARIAN MAPLE
AG2	ROCKY MOUNTAIN MAPLE
SC2	SPRING SNOW CRAB APPLE
WKH	`WINTER KING` HAWTHORN


ANNUALS/PERENNIALS	COMMON NAME
AHC	ANISE HYSSOP
BES	BLACK-EYED SUSAN
SP	PINCUSHION FLOWER
EP	PURPLE CONEFLOWER
CV	THREADLEAF COREOPSIS

DECIDUOUS SHRUBS	COMMON NAME
CD	BLUE MIST SHRUB
SP2	DWARF ARCTIC WILLOW
FMR	FIRE MEIDILAND ROSE
PD	GOLD DROP POTENTILLA
RG	GOLDEN CURRANT
RHU	GRO-LOW FRAGRANT SUMAC
PJ	JACKMAN`S POTENTILLA
CI	LITTLE LEAF MOUNTAIN MAHOGANY
VL	MOHICAN WAYFARING TREE
FN	NEW MEXICO PRIVET
SCH	PAWNEE BUTTES SAND CHERRY
RB	RABBITBRUSH
CB	RED TWIG DOGWOOD
CH	ROCK COTONEASTER
PS2	ROCKY MOUNTAIN PENSTEMON
PA	RUSSIAN SAGE
SSB	SASKATOON SERVICEBERRY
CD2	SPREADING COTONEASTER
RT	THREE LEAF SUMAC
RW	WHITE MEIDILAND ROSE

EVERGREEN SHRUBS	COMMON NAME
JB	BLUE CHIP JUNIPER
BUJ	BUFFALO JUNIPER
JH	HUGHES JUNIPER
AC	MANZANITA
CSM	MOONLIGHT BROOM
PS	MUGO PINE
AP	PANCHITO MANZANITA
EC	PURPLE-LEAF WINTER CREEPER

ORNAMENTAL GRASSES	COMMON NAME
BOG	BLUE OAT GRASS
PH	BLUE SWITCH GRASS
CK	FEATHER REED GRASS
PB2	LITTLE BUNNY FOUNTAIN GRASS
MG	MAIDEN GRASS
MY	YAKU JIMA DWARF MAIDEN GRASS

GROUND COVERS	COMMON NAME
	BLUEGRASS SOD
	BUFFALO GRASS
	ROCK MULCH GREY, 4" DIA. COBBLE
	ROCK MULCH TAN, 4" DIA. COBBLE
	SEED MIX 1
	SEED MIX 2
	SEED MIX 3 - DETENTION

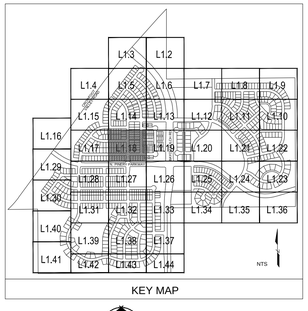

KEY MAP

NORTH
0 10' 20' 30' 60'
SCALE: 1"=30'-0"

■ Prepared For ■

E5X MANAGEMENT
7353 SOUTH ALTON WAY
CENTENNIAL, CO 80112

■ Land Planning ■

people creating spaces
pcs group inc. www.pcsgroupco.com
#3, B-180 Independence plaza
1007 16th street . denver co 80265
t 303.531.4905 . f 303.531.4908

■ Engineering ■

CVL CONSULTANTS
10333 E. DRY CREEK RD. #240
ENGLEWOOD, CO 80112
720-482-9526

TRAILS AT CROWFOOT

PARKER, COLORADO

PRELIMINARY LANDSCAPE PLAN
(NOT FOR CONSTRUCTION)

Drawn by: JWI
Checked by: PCS STAFF
Submittal Date: 11.11.16 INITIAL SUBM.

Know what's below. Call before you dig. 811

■ Sheet Name ■
LANDSCAPE PLANS

■ Sheet Number ■
L1.18

Y:\HESS RANCH\LANDSCAPE ARCHITECTURE\CURRENT DWGS\HESS-LDSCP PLANS.DWG
Wednesday, August 31, 2016

MATCHLINE - SHEET L1.13

MATCHLINE - SHEET L1.8

MATCHLINE - SHEET L1.20

MATCHLINE - SHEET L1.26

(1) PPI
PO (1)
MG (20)
STEEL EDGER 4 / L2.0
PO (3)
5' PRIVACY FENCE 3 / L1.0
VL (23)
QB (3)
(5) QM
HAC (3)
WKH (3)
(3) AS
5' PRIVACY FENCE 3 / L1.0
STEEL EDGER 4 / L2.0
RT (25)
JB (11)
CB (25)
(2) CS
GK (4)
(3) RAL
PSP (5)
QB (3)
GI (1)
QB (4)
PO (3)
OPEN RAIL CROSS BUCK FENCE 2 / L1.0
CI (21)
(8) MG
(8) VL
CSM (2)
(7) CK
(5) PS
(1) PN
PO (1)
(1) QB
PH (4)
4 / L2.0 STEEL EDGER
(10) PA
(8) JH
(12) PH
(3) SCH

(5) JB
WKH (3)
(17) AC
(10) RB
(4) CD2
(29) BOG
(23) PJ
(7) SSB
(17) SP2
AS (5)
(11) JB
(26) BOG
(11) JB
RW (11)
JH (10)
PH (2)
PH (13)
SCH (6)

(2) AS
AS (4)
3 / L1.0 5' PRIVACY FENCE
(11) AC
4 / L2.0 STEEL EDGER
QC (5)
(4) QC
GK (1)
GS (2)
(3) PO
3 / L1.0 5' PRIVACY FENCE
(1) QB
RW (3)
(4) SP2
(9) PJ
(4) FN
(1) PN
PSP (1)

PLANT & GROUNDCOVER LIST

DECIDUOUS TREES	COMMON NAME
UP	AMERICAN ELM
OV	AMERICAN HOPHORNBEAM
PO	AMERICAN SYCAMORE
QM	BURR OAK
QM2	CHINKAPIN OAK
HAC	COMMON HACKBERRY
AE	EMERALD QUEEN MAPLE
TG2	GLENLEVEN LITTLELEAF LINDEN
TG	GREENSPIRE LITTLELEAF LINDEN
QC	HERITAGE OAK
GI	IMPERIAL HONEYLOCUST
GK	KENTUCKY COFFEE TREE
CS	NORTHERN CATALPA
QR	RED OAK
RAL	REDMOND AMERICAN LINDEN
BR	RIVER BIRCH
AS	SCHWEDLER MAPLE
GS	SHADEMASTER LOCUST
QB	SWAMP WHITE OAK

EVERGREEN TREES	COMMON NAME
PN	AUSTRIAN BLACK PINE
PP	PINON PINE
PPI	PONDEROSA PINE
JS	ROCKY MOUNTAIN JUNIPER
PSP	SCOTCH PINE
VAN	VANDERWOLF`S PYRAMID PINE

ORNAMENTAL TREES	COMMON NAME
AH	HOT WINGS TATARIAN MAPLE
AG2	ROCKY MOUNTAIN MAPLE
SC2	SPRING SNOW CRAB APPLE
WKH	`WINTER KING` HAWTHORN


ANNUALS/PERENNIALS	COMMON NAME
AHC	ANISE HYSSOP
BES	BLACK-EYED SUSAN
SP	PINCUSHION FLOWER
EP	PURPLE CONEFLOWER
CV	THREADLEAF COREOPSIS

DECIDUOUS SHRUBS	COMMON NAME
CD	BLUE MIST SHRUB
SP2	DWARF ARCTIC WILLOW
FMR	FIRE MEIDILAND ROSE
PD	GOLD DROP POTENTILLA
RG	GOLDEN CURRANT
RHU	GRO-LOW FRAGRANT SUMAC
PJ	JACKMAN`S POTENTILLA
CI	LITTLE LEAF MOUNTAIN MAHOGANY
VL	MOHICAN WAYFARING TREE
FN	NEW MEXICO PRIVET
SCH	PAWNEE BUTTES SAND CHERRY
RB	RABBITBRUSH
CB	RED TWIG DOGWOOD
CH	ROCK COTONEASTER
PS2	ROCKY MOUNTAIN PENSTEMON
PA	RUSSIAN SAGE
SSB	SASKATOON SERVICEBERRY
CD2	SPREADING COTONEASTER
RT	THREE LEAF SUMAC
RW	WHITE MEIDILAND ROSE

EVERGREEN SHRUBS	COMMON NAME
JB	BLUE CHIP JUNIPER
BUJ	BUFFALO JUNIPER
JH	HUGHES JUNIPER
AC	MANZANITA
CSM	MOONLIGHT BROOM
PS	MUGO PINE
AP	PANCHITO MANZANITA
EC	PURPLE-LEAF WINTER CREEPER

ORNAMENTAL GRASSES	COMMON NAME
BOG	BLUE OAT GRASS
PH	BLUE SWITCH GRASS
CK	FEATHER REED GRASS
PB2	LITTLE BUNNY FOUNTAIN GRASS
MG	MAIDEN GRASS
MY	YAKU JIMA DWARF MAIDEN GRASS

GROUND COVERS	COMMON NAME
	BLUEGRASS SOD
	BUFFALO GRASS
	ROCK MULCH GREY, 4" DIA. COBBLE
	ROCK MULCH TAN, 4" DIA. COBBLE
	SEED MIX 1
	SEED MIX 2
	SEED MIX 3 - DETENTION

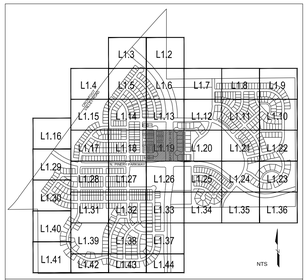

KEY MAP

NORTH
0 10' 20' 30' 60'
SCALE: 1"=30'-0"

■ Prepared For ■

E5X MANAGEMENT
7353 SOUTH ALTON WAY
CENTENNIAL, CO 80112

■ Land Planning ■

people creating spaces
pcs group inc. www.pcsgroupco.com
#3, B-180 Independence plaza
1007 16th street . denver co 80265
t 303.531.4905 . f 303.531.4908

■ Engineering ■

CVL CONSULTANTS
10333 E. DRY CREEK RD. #240
ENGLEWOOD, CO 80112
720-482-9526

TRAILS AT CROWFOOT

PARKER, COLORADO

PRELIMINARY LANDSCAPE PLAN
(NOT FOR CONSTRUCTION)

Drawn by: JWI
Checked by: PCS STAFF
Submittal Date: 11.11.16 INITIAL SUBM.

Know what's below. Call before you dig. 811

■ Sheet Name ■
LANDSCAPE PLANS

■ Sheet Number ■
L1.19

Y:\HESS RANCH\LANDSCAPE ARCHITECTURE\CURRENT DWGS\HESS-LDSCP PLANS.DWG
Wednesday, August 31, 2016

MATCHLINE - SHEET L1.12

MATCHLINE - SHEET L1.19

MATCHLINE - SHEET L1.21

MATCHLINE - SHEET L1.25

5' PRIVACY FENCE 3/L1.0

SECONDARY MONUMENT 2/L3.0

STEEL EDGER 4/L2.0

OPEN RAIL CROSS BUCK FENCE 2/L1.0

(5) GI
(5) TG2
AS(5)
QR(3)
GK(3)
AG2(2)
GB(1)
GB(3)
SP2(2)
(2) MY
(27) SP
GS(3)
(5) JH
(2) MY
(2) SP2
(1) GI
(1) AS
WKH(3)
(3) AG2
QM(5)
(15) FMR
(11) CH
(10) PJ
(6) PS
(2) RB
(3) CH
RG(3)
AG2(11)
AG2(3)
BOG(32)
PJ (5)
(11) BOG
(16) FMR
PA(16)
RB(3)
AS(1)
(2) GI
PSP(1)
PSP(3)
(5) PN
(3) AG2
(5) TG
QR(5)
(4) GI
(2) GK
PSP(3)
PSP(5)
GS(3)
TG2(3)
(5) GK
(3) MG
(3) CSM
(3) PH
FN(2)
CD(8)
FN(2)
FN(2)
(8) AC
(5) PN
(3) AG2
GB(1)
(5) PSP
(2) UP

PLANT & GROUNDCOVER LIST

DECIDUOUS TREES	COMMON NAME
UP	AMERICAN ELM
OV	AMERICAN HOPHORNBEAM
PO	AMERICAN SYCAMORE
QM	BURR OAK
QM2	CHINKAPIN OAK
HAC	COMMON HACKBERRY
AE	EMERALD QUEEN MAPLE
TG2	GLENLEVEN LITTLELEAF LINDEN
TG	GREENSPIRE LITTLELEAF LINDEN
QC	HERITAGE OAK
GI	IMPERIAL HONEYLOCUST
GK	KENTUCKY COFFEE TREE
CS	NORTHERN CATALPA
QR	RED OAK
RAL	REDMOND AMERICAN LINDEN
BR	RIVER BIRCH
AS	SCHWEDLER MAPLE
GS	SHADEMASTER LOCUST
QB	SWAMP WHITE OAK

EVERGREEN TREES	COMMON NAME
PN	AUSTRIAN BLACK PINE
PP	PINON PINE
PPI	PONDEROSA PINE
JS	ROCKY MOUNTAIN JUNIPER
PSP	SCOTCH PINE
VAN	VANDERWOLF`S PYRAMID PINE

ORNAMENTAL TREES	COMMON NAME
AH	HOT WINGS TATARIAN MAPLE
AG2	ROCKY MOUNTAIN MAPLE
SC2	SPRING SNOW CRAB APPLE
WKH	`WINTER KING` HAWTHORN


ANNUALS/PERENNIALS	COMMON NAME
AHC	ANISE HYSSOP
BES	BLACK-EYED SUSAN
SP	PINCUSHION FLOWER
EP	PURPLE CONEFLOWER
CV	THREADLEAF COREOPSIS

DECIDUOUS SHRUBS	COMMON NAME
CD	BLUE MIST SHRUB
SP2	DWARF ARCTIC WILLOW
FMR	FIRE MEIDILAND ROSE
PD	GOLD DROP POTENTILLA
RG	GOLDEN CURRANT
RHU	GRO-LOW FRAGRANT SUMAC
PJ	JACKMAN`S POTENTILLA
CI	LITTLE LEAF MOUNTAIN MAHOGANY
VL	MOHICAN WAYFARING TREE
FN	NEW MEXICO PRIVET
SCH	PAWNEE BUTTES SAND CHERRY
RB	RABBITBRUSH
CB	RED TWIG DOGWOOD
CH	ROCK COTONEASTER
PS2	ROCKY MOUNTAIN PENSTEMON
PA	RUSSIAN SAGE
SSB	SASKATOON SERVICEBERRY
CD2	SPREADING COTONEASTER
RT	THREE LEAF SUMAC
RW	WHITE MEIDILAND ROSE

EVERGREEN SHRUBS	COMMON NAME
JB	BLUE CHIP JUNIPER
BUJ	BUFFALO JUNIPER
JH	HUGHES JUNIPER
AC	MANZANITA
CSM	MOONLIGHT BROOM
PS	MUGO PINE
AP	PANCHITO MANZANITA
EC	PURPLE-LEAF WINTER CREEPER

ORNAMENTAL GRASSES	COMMON NAME
BOG	BLUE OAT GRASS
PH	BLUE SWITCH GRASS
CK	FEATHER REED GRASS
PB2	LITTLE BUNNY FOUNTAIN GRASS
MG	MAIDEN GRASS
MY	YAKU JIMA DWARF MAIDEN GRASS

GROUND COVERS	COMMON NAME
	BLUEGRASS SOD
	BUFFALO GRASS
	ROCK MULCH GREY, 4" DIA. COBBLE
	ROCK MULCH TAN, 4" DIA. COBBLE
	SEED MIX 1
	SEED MIX 2
	SEED MIX 3 - DETENTION

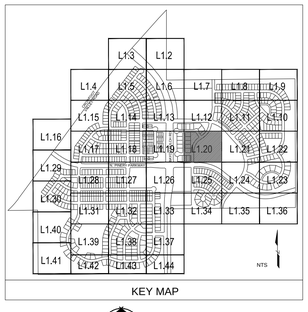

KEY MAP

NORTH
0 10' 20' 30' 60'
SCALE: 1"=30'-0"

■ Prepared For ■

E5X MANAGEMENT
7353 SOUTH ALTON WAY
CENTENNIAL, CO 80112

■ Land Planning ■

people creating spaces
pcs group inc. www.pcsgroupco.com
#3, B-180 Independence plaza
1007 16th street . denver co 80265
t 303.531.4905 . f 303.531.4908

■ Engineering ■

CVL CONSULTANTS
10333 E. DRY CREEK RD. #240
ENGLEWOOD, CO 80112
720-482-9526

TRAILS AT CROWFOOT

PARKER, COLORADO

PRELIMINARY LANDSCAPE PLAN
(NOT FOR CONSTRUCTION)

Drawn by: JWI
Checked by: PCS STAFF
Submittal Date: 11.11.16 INITIAL SUBM.

Know what's below. Call before you dig. 811

■ Sheet Name ■
LANDSCAPE PLANS

■ Sheet Number ■
L1.20

Y:\HESS RANCH\LANDSCAPE ARCHITECTURE\CURRENT DWGS\HESS-LDSCP PLANS.DWG
Wednesday, August 31, 2016

MATCHLINE - SHEET L1.11

MATCHLINE - SHEET L1.20

MATCHLINE - SHEET L1.22

MATCHLINE - SHEET L1.24

SIGHT TRI
(1)OV
GS(3)
QM(2)
(3)GI
SIGHT TRI
(3)AG2
(6)CH
(6)RG
(6)RHU
4 L2.0 STEEL EDGER
AG2(3)
OV(5)
(4)RHU
(4)MY
(4)UP
(3)GS
(1)GK
UP(3)
QR(2)
(2)GK
QR(5)
(2)GS
(3)GB
(4)MY
(4)RHU
GK(5)
4 L2.0 STEEL EDGER
SIGHT TRI
(5)PN
(1)GI
GI(3)
AS(4)
PO(3)
SIGHT TRI
(3)GB
(3)GS
(5)PN
(3)PSP
GK(3)
(1)GB
(2)GS
(1)GB
PSP(5)
QM2(4)
(1)QM2
PO(1)
GS(1)
GI(4)
VAN(5)
(5)AE
(1)GK
GK(1)
AS(5)
TG2(1)

PLANT & GROUNDCOVER LIST

DECIDUOUS TREES	COMMON NAME
UP	AMERICAN ELM
OV	AMERICAN HOPHORNBEAM
PO	AMERICAN SYCAMORE
QM	BURR OAK
QM2	CHINKAPIN OAK
HAC	COMMON HACKBERRY
AE	EMERALD QUEEN MAPLE
TG2	GLENLEVEN LITTLELEAF LINDEN
TG	GREENSPIRE LITTLELEAF LINDEN
QC	HERITAGE OAK
GI	IMPERIAL HONEYLOCUST
GK	KENTUCKY COFFEE TREE
CS	NORTHERN CATALPA
QR	RED OAK
RAL	REDMOND AMERICAN LINDEN
BR	RIVER BIRCH
AS	SCHWEDLER MAPLE
GS	SHADEMASTER LOCUST
QB	SWAMP WHITE OAK

EVERGREEN TREES	COMMON NAME
PN	AUSTRIAN BLACK PINE
PP	PINON PINE
PPI	PONDEROSA PINE
JS	ROCKY MOUNTAIN JUNIPER
PSP	SCOTCH PINE
VAN	VANDERWOLF`S PYRAMID PINE

ORNAMENTAL TREES	COMMON NAME
AH	HOT WINGS TATARIAN MAPLE
AG2	ROCKY MOUNTAIN MAPLE
SC2	SPRING SNOW CRAB APPLE
WKH	`WINTER KING` HAWTHORN


ANNUALS/PERENNIALS	COMMON NAME
AHC	ANISE HYSSOP
BES	BLACK-EYED SUSAN
SP	PINCUSHION FLOWER
EP	PURPLE CONEFLOWER
CV	THREADLEAF COREOPSIS

DECIDUOUS SHRUBS	COMMON NAME
CD	BLUE MIST SHRUB
SP2	DWARF ARCTIC WILLOW
FMR	FIRE MEIDILAND ROSE
PD	GOLD DROP POTENTILLA
RG	GOLDEN CURRANT
RHU	GRO-LOW FRAGRANT SUMAC
PJ	JACKMAN`S POTENTILLA
CI	LITTLE LEAF MOUNTAIN MAHOGANY
VL	MOHICAN WAYFARING TREE
FN	NEW MEXICO PRIVET
SCH	PAWNEE BUTTES SAND CHERRY
RB	RABBITBRUSH
CB	RED TWIG DOGWOOD
CH	ROCK COTONEASTER
PS2	ROCKY MOUNTAIN PENSTEMON
PA	RUSSIAN SAGE
SSB	SASKATOON SERVICEBERRY
CD2	SPREADING COTONEASTER
RT	THREE LEAF SUMAC
RW	WHITE MEIDILAND ROSE

EVERGREEN SHRUBS	COMMON NAME
JB	BLUE CHIP JUNIPER
BUJ	BUFFALO JUNIPER
JH	HUGHES JUNIPER
AC	MANZANITA
CSM	MOONLIGHT BROOM
PS	MUGO PINE
AP	PANCHITO MANZANITA
EC	PURPLE-LEAF WINTER CREEPER

ORNAMENTAL GRASSES	COMMON NAME
BOG	BLUE OAT GRASS
PH	BLUE SWITCH GRASS
CK	FEATHER REED GRASS
PB2	LITTLE BUNNY FOUNTAIN GRASS
MG	MAIDEN GRASS
MY	YAKU JIMA DWARF MAIDEN GRASS

GROUND COVERS	COMMON NAME
	BLUEGRASS SOD
	BUFFALO GRASS
	ROCK MULCH GREY, 4" DIA. COBBLE
	ROCK MULCH TAN, 4" DIA. COBBLE
	SEED MIX 1
	SEED MIX 2
	SEED MIX 3 - DETENTION

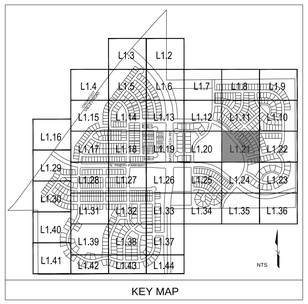

KEY MAP

NORTH 0 10' 20' 30' 60'
SCALE: 1"=30'-0"

■ Prepared For■

E5X MANAGEMENT
7353 SOUTH ALTON WAY
CENTENNIAL, CO 80112

■ Land Planning ■

people creating spaces
pcs group inc. www.pcsgroupco.com
#3, B-180 Independence plaza
1007 16th street . denver co 80265
t 303.531.4905 . f 303.531.4908

■ Engineering ■

CVL CONSULTANTS
10333 E. DRY CREEK RD. #240
ENGLEWOOD, CO 80112
720-482-9526

TRAILS AT CROWFOOT

PARKER, COLORADO

PRELIMINARY LANDSCAPE PLAN
(NOT FOR CONSTRUCTION)

Drawn by: JWI
Checked by: PCS STAFF
Submittal Date: 11.11.16 INITIAL SUBM.

Know what's **below.** **Call** before you dig. 811

■ Sheet Name ■
LANDSCAPE PLANS

■ Sheet Number ■
L1.21

Y:\HESS RANCH\LANDSCAPE ARCHITECTURE\CURRENT DWGS\HESS-LDSCP PLANS.DWG
Wednesday, August 31, 2016

MATCHLINE - SHEET L1.10

MATCHLINE - SHEET L1.21

MATCHLINE - SHEET L1.23

(5)GB

(1)GS

(5)QM

QR(4)

(5)GI

AS(5)

GK(4)

OPEN RAIL CROSS BUCK FENCE 2/L1.0

CONCRETE TRAIL 2/L0.8

(5)QM2

SIGHT TRI

(5)HAC

(4)GK

(3)QC

SIGHT TRI

(5)CS2

AS(5)

OPEN RAIL CROSS BUCK FENCE 2/L1.0

TG2(4)

QR(3)

(1)QC

PLANT & GROUNDCOVER LIST

DECIDUOUS TREES	COMMON NAME
UP	AMERICAN ELM
OV	AMERICAN HOPHORNBEAM
PO	AMERICAN SYCAMORE
QM	BURR OAK
QM2	CHINKAPIN OAK
HAC	COMMON HACKBERRY
AE	EMERALD QUEEN MAPLE
TG2	GLENLEVEN LITTLELEAF LINDEN
TG	GREENSPIRE LITTLELEAF LINDEN
QC	HERITAGE OAK
GI	IMPERIAL HONEYLOCUST
GK	KENTUCKY COFFEE TREE
CS	NORTHERN CATALPA
QR	RED OAK
RAL	REDMOND AMERICAN LINDEN
BR	RIVER BIRCH
AS	SCHWEDLER MAPLE
GS	SHADEMASTER LOCUST
QB	SWAMP WHITE OAK

EVERGREEN TREES	COMMON NAME
PN	AUSTRIAN BLACK PINE
PP	PINON PINE
PPI	PONDEROSA PINE
JS	ROCKY MOUNTAIN JUNIPER
PSP	SCOTCH PINE
VAN	VANDERWOLF`S PYRAMID PINE

ORNAMENTAL TREES	COMMON NAME
AH	HOT WINGS TATARIAN MAPLE
AG2	ROCKY MOUNTAIN MAPLE
SC2	SPRING SNOW CRAB APPLE
WKH	`WINTER KING` HAWTHORN


ANNUALS/PERENNIALS	COMMON NAME
AHC	ANISE HYSSOP
BES	BLACK-EYED SUSAN
SP	PINCUSHION FLOWER
EP	PURPLE CONEFLOWER
CV	THREADLEAF COREOPSIS

DECIDUOUS SHRUBS	COMMON NAME
CD	BLUE MIST SHRUB
SP2	DWARF ARCTIC WILLOW
FMR	FIRE MEIDILAND ROSE
PD	GOLD DROP POTENTILLA
RG	GOLDEN CURRANT
RHU	GRO-LOW FRAGRANT SUMAC
PJ	JACKMAN`S POTENTILLA
CI	LITTLE LEAF MOUNTAIN MAHOGANY
VL	MOHICAN WAYFARING TREE
FN	NEW MEXICO PRIVET
SCH	PAWNEE BUTTES SAND CHERRY
RB	RABBITBRUSH
CB	RED TWIG DOGWOOD
CH	ROCK COTONEASTER
PS2	ROCKY MOUNTAIN PENSTEMON
PA	RUSSIAN SAGE
SSB	SASKATOON SERVICEBERRY
CD2	SPREADING COTONEASTER
RT	THREE LEAF SUMAC
RW	WHITE MEIDILAND ROSE

EVERGREEN SHRUBS	COMMON NAME
JB	BLUE CHIP JUNIPER
BUJ	BUFFALO JUNIPER
JH	HUGHES JUNIPER
AC	MANZANITA
CSM	MOONLIGHT BROOM
PS	MUGO PINE
AP	PANCHITO MANZANITA
EC	PURPLE-LEAF WINTER CREEPER

ORNAMENTAL GRASSES	COMMON NAME
BOG	BLUE OAT GRASS
PH	BLUE SWITCH GRASS
CK	FEATHER REED GRASS
PB2	LITTLE BUNNY FOUNTAIN GRASS
MG	MAIDEN GRASS
MY	YAKU JIMA DWARF MAIDEN GRASS

GROUND COVERS	COMMON NAME
	BLUEGRASS SOD
	BUFFALO GRASS
	ROCK MULCH GREY, 4" DIA. COBBLE
	ROCK MULCH TAN, 4" DIA. COBBLE
	SEED MIX 1
	SEED MIX 2
	SEED MIX 3 - DETENTION

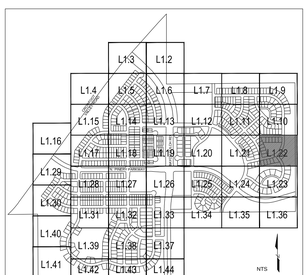

KEY MAP

NORTH

0 10' 20' 30' 60'

SCALE: 1"=30'-0"

Y:\HESS RANCH\LANDSCAPE ARCHITECTURE\CURRENT DWGS\HESS--LDSCP PLANS.DWG
Wednesday, August 31, 2016

■ Prepared For ■

E5X MANAGEMENT
7353 SOUTH ALTON WAY
CENTENNIAL, CO 80112

■ Land Planning ■

people creating spaces

pcs group inc. www.pcsgroupco.com
#3, B-180 Independence plaza
1007 16th street . denver co 80265
t 303.531.4905 . f 303.531.4908

■ Engineering ■

CVL CONSULTANTS
10333 E. DRY CREEK RD. #240
ENGLEWOOD, CO 80112
720-482-9526

TRAILS AT CROWFOOT

PARKER, COLORADO

PRELIMINARY LANDSCAPE PLAN
(NOT FOR CONSTRUCTION)

Drawn by: JWI
Checked by: PCS STAFF
Submittal Date: 11.11.16 INITIAL SUBM.

Know what's **below.** **Call** before you dig. 811

■ Sheet Name ■
LANDSCAPE PLANS

■ Sheet Number ■
L1.22



PLANT & GROUNDCOVER LIST

DECIDUOUS TREES	COMMON NAME
UP	AMERICAN ELM
OV	AMERICAN HOPHORNBEAM
PO	AMERICAN SYCAMORE
QM	BURR OAK
QM2	CHINKAPIN OAK
HAC	COMMON HACKBERRY
AE	EMERALD QUEEN MAPLE
TG2	GLENLEVEN LITTLELEAF LINDEN
TG	GREENSPIRE LITTLELEAF LINDEN
QC	HERITAGE OAK
GI	IMPERIAL HONEYLOCUST
GK	KENTUCKY COFFEE TREE
CS	NORTHERN CATALPA
QR	RED OAK
RAL	REDMOND AMERICAN LINDEN
BR	RIVER BIRCH
AS	SCHWEDLER MAPLE
GS	SHADEMASTER LOCUST
QB	SWAMP WHITE OAK

EVERGREEN TREES	COMMON NAME
PN	AUSTRIAN BLACK PINE
PP	PINON PINE
PPI	PONDEROSA PINE
JS	ROCKY MOUNTAIN JUNIPER
PSP	SCOTCH PINE
VAN	VANDERWOLF`S PYRAMID PINE

ORNAMENTAL TREES	COMMON NAME
AH	HOT WINGS TATARIAN MAPLE
AG2	ROCKY MOUNTAIN MAPLE
SC2	SPRING SNOW CRAB APPLE
WKH	`WINTER KING` HAWTHORN


ANNUALS/PERENNIALS	COMMON NAME
AHC	ANISE HYSSOP
BES	BLACK-EYED SUSAN
SP	PINCUSHION FLOWER
EP	PURPLE CONEFLOWER
CV	THREADLEAF COREOPSIS

DECIDUOUS SHRUBS	COMMON NAME
CD	BLUE MIST SHRUB
SP2	DWARF ARCTIC WILLOW
FMR	FIRE MEIDILAND ROSE
PD	GOLD DROP POTENTILLA
RG	GOLDEN CURRANT
RHU	GRO-LOW FRAGRANT SUMAC
PJ	JACKMAN`S POTENTILLA
CI	LITTLE LEAF MOUNTAIN MAHOGANY
VL	MOHICAN WAYFARING TREE
FN	NEW MEXICO PRIVET
SCH	PAWNEE BUTTES SAND CHERRY
RB	RABBITBRUSH
CB	RED TWIG DOGWOOD
CH	ROCK COTONEASTER
PS2	ROCKY MOUNTAIN PENSTEMON
PA	RUSSIAN SAGE
SSB	SASKATOON SERVICEBERRY
CD2	SPREADING COTONEASTER
RT	THREE LEAF SUMAC
RW	WHITE MEIDILAND ROSE

EVERGREEN SHRUBS	COMMON NAME
JB	BLUE CHIP JUNIPER
BUJ	BUFFALO JUNIPER
JH	HUGHES JUNIPER
AC	MANZANITA
CSM	MOONLIGHT BROOM
PS	MUGO PINE
AP	PANCHITO MANZANITA
EC	PURPLE-LEAF WINTER CREEPER

ORNAMENTAL GRASSES	COMMON NAME
BOG	BLUE OAT GRASS
PH	BLUE SWITCH GRASS
CK	FEATHER REED GRASS
PB2	LITTLE BUNNY FOUNTAIN GRASS
MG	MAIDEN GRASS
MY	YAKU JIMA DWARF MAIDEN GRASS

GROUND COVERS	COMMON NAME
	BLUEGRASS SOD
	BUFFALO GRASS
	ROCK MULCH GREY, 4" DIA. COBBLE
	ROCK MULCH TAN, 4" DIA. COBBLE
	SEED MIX 1
	SEED MIX 2
	SEED MIX 3 - DETENTION

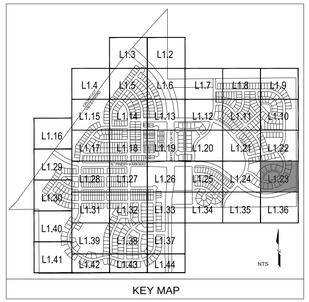

KEY MAP

NORTH 0 10' 20' 30' 60' SCALE: 1"=30'-0"

■ Prepared For■

E5X MANAGEMENT
7353 SOUTH ALTON WAY
CENTENNIAL, CO 80112

■ Land Planning ■

people creating spaces
pcs group inc. www.pcsgroupco.com
#3, B-180 Independence plaza
1007 16th street . denver co 80265
t 303.531.4905 . f 303.531.4908

■ Engineering ■

CVL CONSULTANTS
10333 E. DRY CREEK RD. #240
ENGLEWOOD, CO 80112
720-482-9526

TRAILS AT CROWFOOT

PARKER, COLORADO

PRELIMINARY LANDSCAPE PLAN
(NOT FOR CONSTRUCTION)

Drawn by: JWI
Checked by: PCS STAFF
Submittal Date: 11.11.16 INITIAL SUBM.

Know what's **below.** **Call** before you dig. 811

■ Sheet Name ■
LANDSCAPE PLANS

■ Sheet Number ■
L1.23

Y:\HESS RANCH\LANDSCAPE ARCHITECTURE\CURRENT DWGS\HESS-LDSCP PLANS.DWG
Wednesday, August 31, 2016

MATCHLINE - SHEET L1.21

MATCHLINE - SHEET L1.25

MATCHLINE - SHEET L1.23

MATCHLINE - SHEET L1.35

QM2(1)
GS(1)
(5)UP
GI(4)
QR(2)
(1)PPI
(3)PSP
PO(3)
TG2(5)
(3)PO
OPEN RAIL CROSS BUCK FENCE 2/L1.0
PSP(5)
QR(4)
(5)RAL
TG(3)
(3)AG2
(4)RB
(1)PO
PO(2)
(4)GK
2/L3.0 SECONDARY MONUMENT
(3)QM2
OPEN RAIL CROSS BUCK FENCE 2/L1.0
PS(9)
CK(10)
RW(3)
(18)BUJ
QR(5)
VAN(5)
OPEN RAIL CROSS BUCK FENCE 2/L1.0
QR(3)
(4)VAN
(4)UP
(3)QC
(4)GI
PO(4)
GK(3)
STEEL EDGER 4/L2.0
AC(9)
SCH(5)
RB(11)
VL(10)
RT(16)
PB2(19)
GI(3)
CB(2)
AC(10)
(2)CB
STEEL EDGER 4/L2.0
TG2(1)
(2)CB
CB(2)
AC(9)
SCH(5)
AC(10)
CB(2)
(11)AC
(5)SCH
(3)CB
(6)AC
(6)VAN
QR(5)
OPEN RAIL CROSS BUCK FENCE 2/L1.0
STEEL EDGER 4/L2.0
OPEN RAIL CROSS BUCK FENCE 2/L1.0
CB(6)
SCH(6)
CB(3)
AC(6)
GI(2)
(4)QM2
(7)SCH
(4)JB
PN(5)
(5)PO
(13)BUJ
BOG(18)
(3)TG2
PSP(5)
VAN(5)
(2)MG
(11)PS
(23)BOG
CI(6)
(1)MG
GI(2)
OPEN RAIL CROSS BUCK FENCE 2/L1.0
(3)UP
QM2(5)
AG2(4)

PLANT & GROUNDCOVER LIST

DECIDUOUS TREES	COMMON NAME
UP	AMERICAN ELM
OV	AMERICAN HOPHORNBEAM
PO	AMERICAN SYCAMORE
QM	BURR OAK
QM2	CHINKAPIN OAK
HAC	COMMON HACKBERRY
AE	EMERALD QUEEN MAPLE
TG2	GLENLEVEN LITTLELEAF LINDEN
TG	GREENSPIRE LITTLELEAF LINDEN
QC	HERITAGE OAK
GI	IMPERIAL HONEYLOCUST
GK	KENTUCKY COFFEE TREE
CS	NORTHERN CATALPA
QR	RED OAK
RAL	REDMOND AMERICAN LINDEN
BR	RIVER BIRCH
AS	SCHWEDLER MAPLE
GS	SHADEMASTER LOCUST
QB	SWAMP WHITE OAK

EVERGREEN TREES	COMMON NAME
PN	AUSTRIAN BLACK PINE
PP	PINON PINE
PPI	PONDEROSA PINE
JS	ROCKY MOUNTAIN JUNIPER
PSP	SCOTCH PINE
VAN	VANDERWOLF`S PYRAMID PINE

ORNAMENTAL TREES	COMMON NAME
AH	HOT WINGS TATARIAN MAPLE
AG2	ROCKY MOUNTAIN MAPLE
SC2	SPRING SNOW CRAB APPLE
WKH	`WINTER KING` HAWTHORN


ANNUALS/PERENNIALS	COMMON NAME
AHC	ANISE HYSSOP
BES	BLACK-EYED SUSAN
SP	PINCUSHION FLOWER
EP	PURPLE CONEFLOWER
CV	THREADLEAF COREOPSIS

DECIDUOUS SHRUBS	COMMON NAME
CD	BLUE MIST SHRUB
SP2	DWARF ARCTIC WILLOW
FMR	FIRE MEIDILAND ROSE
PD	GOLD DROP POTENTILLA
RG	GOLDEN CURRANT
RHU	GRO-LOW FRAGRANT SUMAC
PJ	JACKMAN`S POTENTILLA
CI	LITTLE LEAF MOUNTAIN MAHOGANY
VL	MOHICAN WAYFARING TREE
FN	NEW MEXICO PRIVET
SCH	PAWNEE BUTTES SAND CHERRY
RB	RABBITBRUSH
CB	RED TWIG DOGWOOD
CH	ROCK COTONEASTER
PS2	ROCKY MOUNTAIN PENSTEMON
PA	RUSSIAN SAGE
SSB	SASKATOON SERVICEBERRY
CD2	SPREADING COTONEASTER
RT	THREE LEAF SUMAC
RW	WHITE MEIDILAND ROSE

EVERGREEN SHRUBS	COMMON NAME
JB	BLUE CHIP JUNIPER
BUJ	BUFFALO JUNIPER
JH	HUGHES JUNIPER
AC	MANZANITA
CSM	MOONLIGHT BROOM
PS	MUGO PINE
AP	PANCHITO MANZANITA
EC	PURPLE-LEAF WINTER CREEPER

ORNAMENTAL GRASSES	COMMON NAME
BOG	BLUE OAT GRASS
PH	BLUE SWITCH GRASS
CK	FEATHER REED GRASS
PB2	LITTLE BUNNY FOUNTAIN GRASS
MG	MAIDEN GRASS
MY	YAKU JIMA DWARF MAIDEN GRASS

GROUND COVERS	COMMON NAME
	BLUEGRASS SOD
	BUFFALO GRASS
	ROCK MULCH GREY, 4" DIA. COBBLE
	ROCK MULCH TAN, 4" DIA. COBBLE
	SEED MIX 1
	SEED MIX 2
	SEED MIX 3 - DETENTION

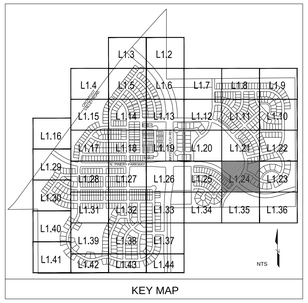

KEY MAP

NORTH 0 10' 20' 30' 60'

SCALE: 1"=30'-0"

■ Prepared For ■

E5X MANAGEMENT
7353 SOUTH ALTON WAY
CENTENNIAL, CO 80112

■ Land Planning ■

people creating spaces
pcs group inc. www.pcsgroupco.com
#3, B-180 Independence plaza
1007 16th street . denver co 80265
t 303.531.4905 . f 303.531.4908

■ Engineering ■

CVL CONSULTANTS
10333 E. DRY CREEK RD. #240
ENGLEWOOD, CO 80112
720-482-9526

TRAILS AT CROWFOOT

PARKER, COLORADO

PRELIMINARY LANDSCAPE PLAN
(NOT FOR CONSTRUCTION)

Drawn by: JWI
Checked by: PCS STAFF
Submittal Date: 11.11.16 INITIAL SUBM.

Know what's **below.** **Call** before you dig. 811

■ Sheet Name ■
LANDSCAPE PLANS

■ Sheet Number ■
L1.24

Y:\HESS RANCH\LANDSCAPE ARCHITECTURE\CURRENT DWGS\HESS-LDSCP PLANS.DWG
Wednesday, August 31, 2016

MATCHLINE - SHEET L1.20

MATCHLINE - SHEET L1.26

MATCHLINE - SHEET L1.24

MATCHLINE - SHEET L1.34

PLANT & GROUNDCOVER LIST

DECIDUOUS TREES	COMMON NAME
UP	AMERICAN ELM
OV	AMERICAN HOPHORNBEAM
PO	AMERICAN SYCAMORE
QM	BURR OAK
QM2	CHINKAPIN OAK
HAC	COMMON HACKBERRY
AE	EMERALD QUEEN MAPLE
TG2	GLENLEVEN LITTLELEAF LINDEN
TG	GREENSPIRE LITTLELEAF LINDEN
QC	HERITAGE OAK
GI	IMPERIAL HONEYLOCUST
GK	KENTUCKY COFFEE TREE
CS	NORTHERN CATALPA
QR	RED OAK
RAL	REDMOND AMERICAN LINDEN
BR	RIVER BIRCH
AS	SCHWEDLER MAPLE
GS	SHADEMASTER LOCUST
QB	SWAMP WHITE OAK

EVERGREEN TREES	COMMON NAME
PN	AUSTRIAN BLACK PINE
PP	PINON PINE
PPI	PONDEROSA PINE
JS	ROCKY MOUNTAIN JUNIPER
PSP	SCOTCH PINE
VAN	VANDERWOLF`S PYRAMID PINE

ORNAMENTAL TREES	COMMON NAME
AH	HOT WINGS TATARIAN MAPLE
AG2	ROCKY MOUNTAIN MAPLE
SC2	SPRING SNOW CRAB APPLE
WKH	`WINTER KING` HAWTHORN

ANNUALS/PERENNIALS	COMMON NAME
AHC	ANISE HYSSOP
BES	BLACK-EYED SUSAN
SP	PINCUSHION FLOWER
EP	PURPLE CONEFLOWER
CV	THREADLEAF COREOPSIS

DECIDUOUS SHRUBS	COMMON NAME
CD	BLUE MIST SHRUB
SP2	DWARF ARCTIC WILLOW
FMR	FIRE MEIDILAND ROSE
PD	GOLD DROP POTENTILLA
RG	GOLDEN CURRANT
RHU	GRO-LOW FRAGRANT SUMAC
PJ	JACKMAN`S POTENTILLA
CI	LITTLE LEAF MOUNTAIN MAHOGANY
VL	MOHICAN WAYFARING TREE
FN	NEW MEXICO PRIVET
SCH	PAWNEE BUTTES SAND CHERRY
RB	RABBITBRUSH
CB	RED TWIG DOGWOOD
CH	ROCK COTONEASTER
PS2	ROCKY MOUNTAIN PENSTEMON
PA	RUSSIAN SAGE
SSB	SASKATOON SERVICEBERRY
CD2	SPREADING COTONEASTER
RT	THREE LEAF SUMAC
RW	WHITE MEIDILAND ROSE

EVERGREEN SHRUBS	COMMON NAME
JB	BLUE CHIP JUNIPER
BUJ	BUFFALO JUNIPER
JH	HUGHES JUNIPER
AC	MANZANITA
CSM	MOONLIGHT BROOM
PS	MUGO PINE
AP	PANCHITO MANZANITA
EC	PURPLE-LEAF WINTER CREEPER

ORNAMENTAL GRASSES	COMMON NAME
BOG	BLUE OAT GRASS
PH	BLUE SWITCH GRASS
CK	FEATHER REED GRASS
PB2	LITTLE BUNNY FOUNTAIN GRASS
MG	MAIDEN GRASS
MY	YAKU JIMA DWARF MAIDEN GRASS

GROUND COVERS	COMMON NAME
	BLUEGRASS SOD
	BUFFALO GRASS
	ROCK MULCH GREY, 4" DIA. COBBLE
	ROCK MULCH TAN, 4" DIA. COBBLE
	SEED MIX 1
	SEED MIX 2
	SEED MIX 3 - DETENTION

KEY MAP

NORTH

SCALE: 1"=30'-0"

■ Prepared For■

E5X MANAGEMENT
7353 SOUTH ALTON WAY
CENTENNIAL, CO 80112

■ Land Planning ■

people creating spaces
pcs group inc. www.pcsgroupco.com
#3, B-180 Independence plaza
1007 16th street . denver co 80265
t 303.531.4905 . f 303.531.4908

■ Engineering ■

CVL CONSULTANTS
10333 E. DRY CREEK RD. #240
ENGLEWOOD, CO 80112
720-482-9526

TRAILS AT CROWFOOT

PARKER, COLORADO

PRELIMINARY LANDSCAPE PLAN
(NOT FOR CONSTRUCTION)


Drawn by: JWI
Checked by: PCS STAFF
Submittal Date: 11.11.16 INITIAL SUBM.

Know what's below. Call before you dig. 811

■ Sheet Name ■
LANDSCAPE PLANS

■ Sheet Number ■
L1.25

Y:\HESS RANCH\LANDSCAPE ARCHITECTURE\CURRENT DWGS\HESS-LDSCP PLANS.DWG
Wednesday, August 31, 2016

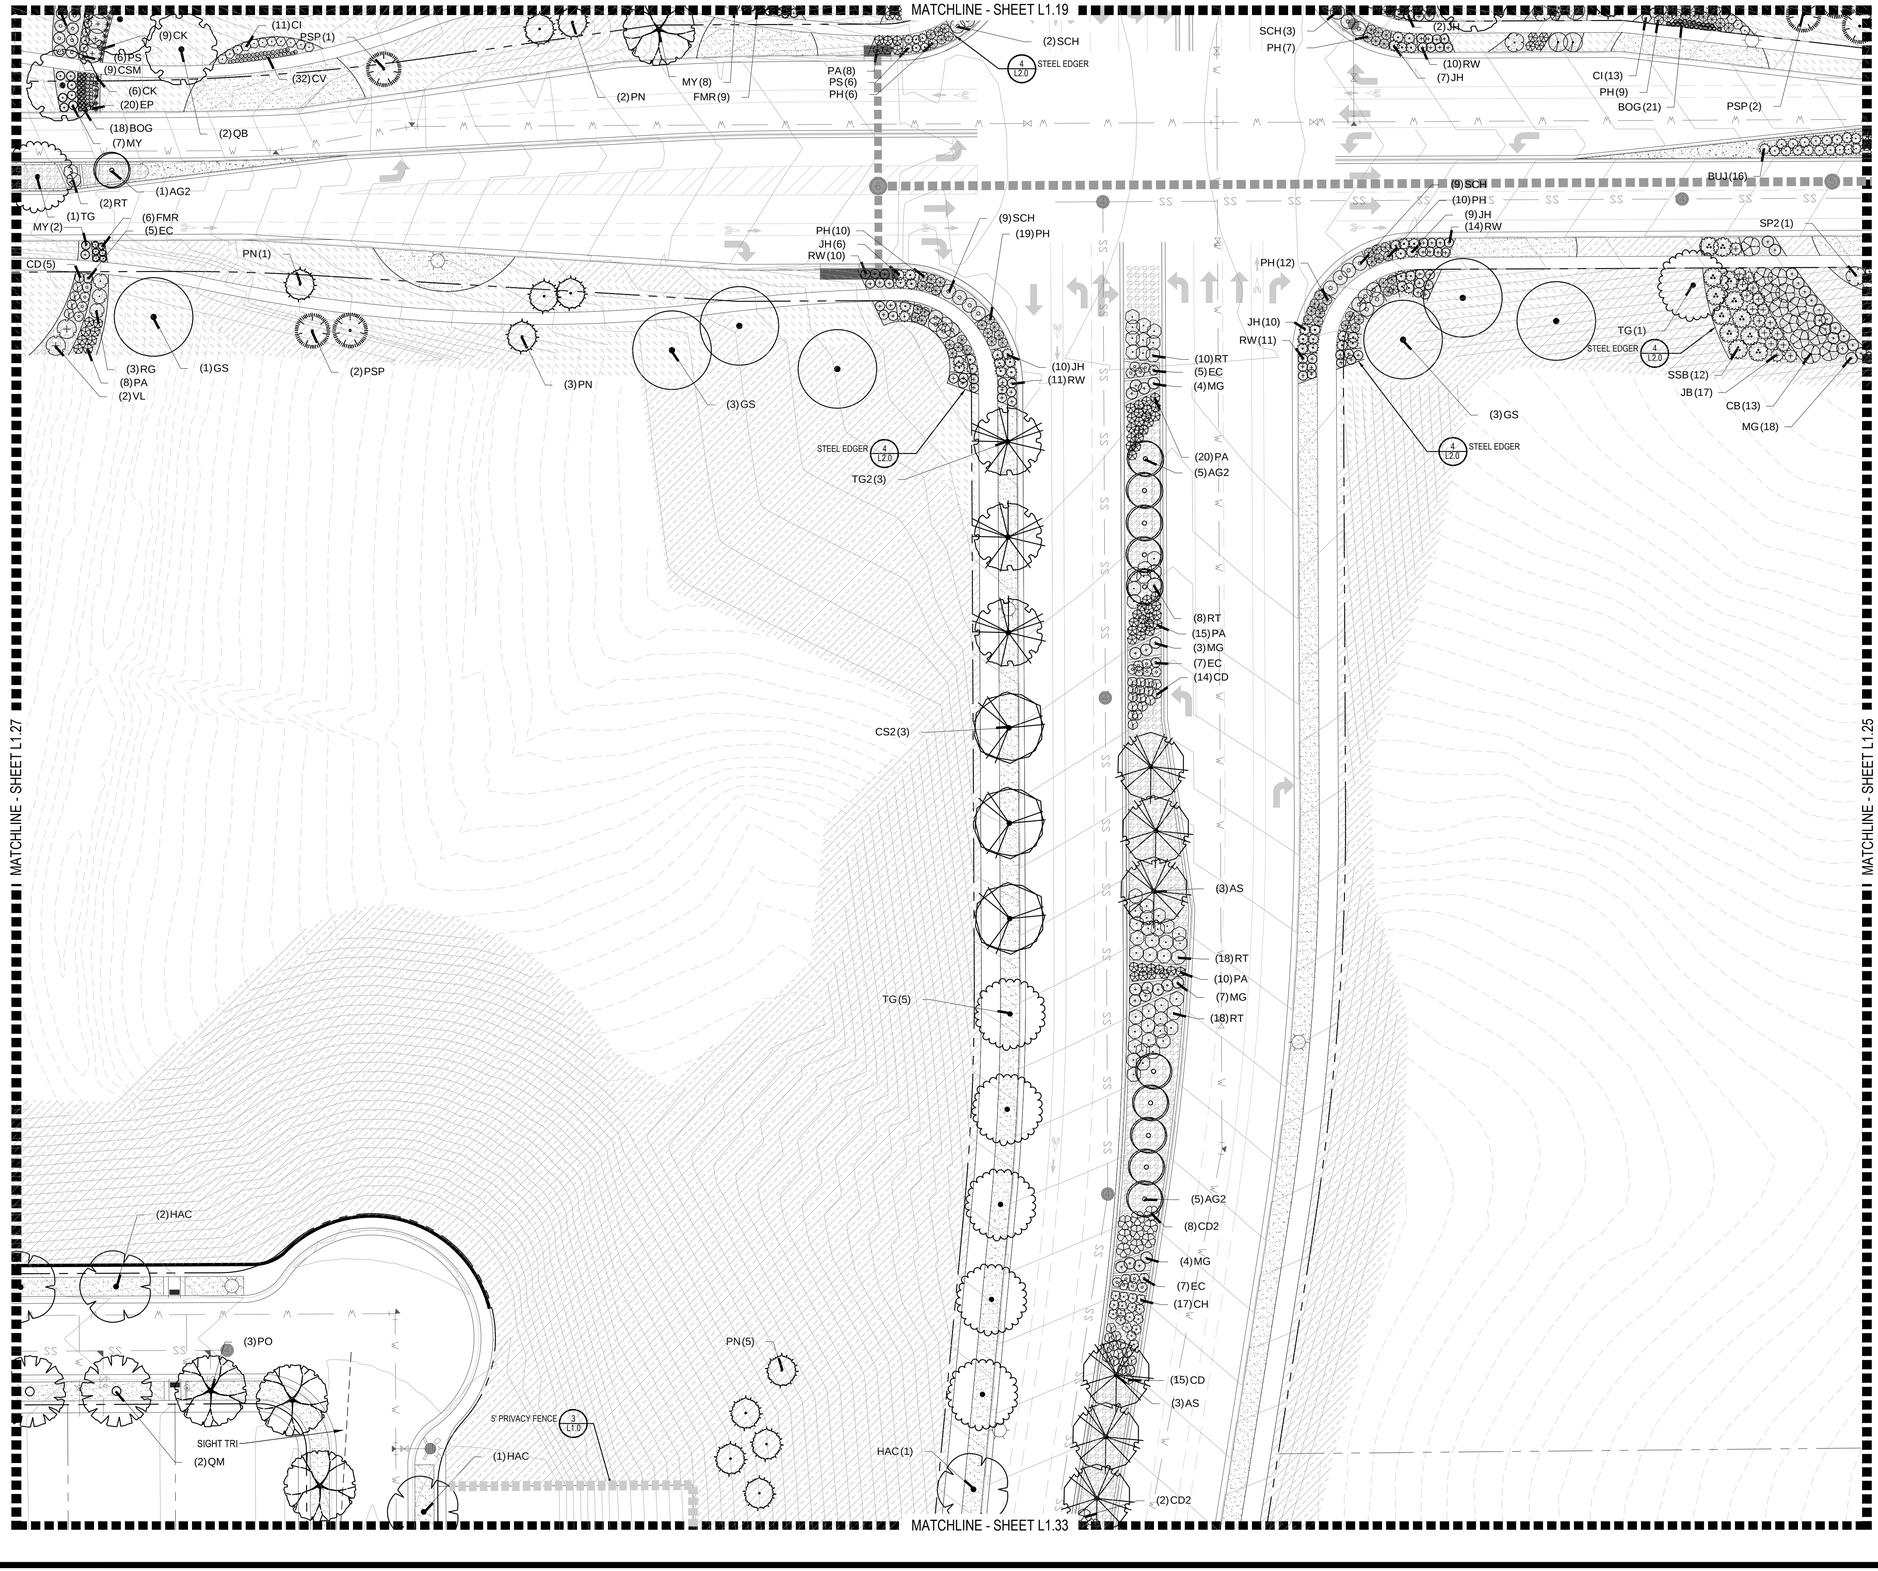

PLANT & GROUNDCOVER LIST

DECIDUOUS TREES	COMMON NAME
UP	AMERICAN ELM
OV	AMERICAN HOPHORNBEAM
PO	AMERICAN SYCAMORE
QM	BURR OAK
QM2	CHINKAPIN OAK
HAC	COMMON HACKBERRY
AE	EMERALD QUEEN MAPLE
TG2	GLENLEVEN LITTLELEAF LINDEN
TG	GREENSPIRE LITTLELEAF LINDEN
QC	HERITAGE OAK
GI	IMPERIAL HONEYLOCUST
GK	KENTUCKY COFFEE TREE
CS	NORTHERN CATALPA
QR	RED OAK
RAL	REDMOND AMERICAN LINDEN
BR	RIVER BIRCH
AS	SCHWEDLER MAPLE
GS	SHADEMASTER LOCUST
QB	SWAMP WHITE OAK

EVERGREEN TREES	COMMON NAME
PN	AUSTRIAN BLACK PINE
PP	PINON PINE
PPI	PONDEROSA PINE
JS	ROCKY MOUNTAIN JUNIPER
PSP	SCOTCH PINE
VAN	VANDERWOLF`S PYRAMID PINE

ORNAMENTAL TREES	COMMON NAME
AH	HOT WINGS TATARIAN MAPLE
AG2	ROCKY MOUNTAIN MAPLE
SC2	SPRING SNOW CRAB APPLE
WKH	`WINTER KING` HAWTHORN


ANNUALS/PERENNIALS	COMMON NAME
AHC	ANISE HYSSOP
BES	BLACK-EYED SUSAN
SP	PINCUSHION FLOWER
EP	PURPLE CONEFLOWER
CV	THREADLEAF COREOPSIS

DECIDUOUS SHRUBS	COMMON NAME
CD	BLUE MIST SHRUB
SP2	DWARF ARCTIC WILLOW
FMR	FIRE MEIDILAND ROSE
PD	GOLD DROP POTENTILLA
RG	GOLDEN CURRANT
RHU	GRO-LOW FRAGRANT SUMAC
PJ	JACKMAN`S POTENTILLA
CI	LITTLE LEAF MOUNTAIN MAHOGANY
VL	MOHICAN WAYFARING TREE
FN	NEW MEXICO PRIVET
SCH	PAWNEE BUTTES SAND CHERRY
RB	RABBITBRUSH
CB	RED TWIG DOGWOOD
CH	ROCK COTONEASTER
PS2	ROCKY MOUNTAIN PENSTEMON
PA	RUSSIAN SAGE
SSB	SASKATOON SERVICEBERRY
CD2	SPREADING COTONEASTER
RT	THREE LEAF SUMAC
RW	WHITE MEIDILAND ROSE

EVERGREEN SHRUBS	COMMON NAME
JB	BLUE CHIP JUNIPER
BUJ	BUFFALO JUNIPER
JH	HUGHES JUNIPER
AC	MANZANITA
CSM	MOONLIGHT BROOM
PS	MUGO PINE
AP	PANCHITO MANZANITA
EC	PURPLE-LEAF WINTER CREEPER

ORNAMENTAL GRASSES	COMMON NAME
BOG	BLUE OAT GRASS
PH	BLUE SWITCH GRASS
CK	FEATHER REED GRASS
PB2	LITTLE BUNNY FOUNTAIN GRASS
MG	MAIDEN GRASS
MY	YAKU JIMA DWARF MAIDEN GRASS

GROUND COVERS	COMMON NAME
	BLUEGRASS SOD
	BUFFALO GRASS
	ROCK MULCH GREY, 4" DIA. COBBLE
	ROCK MULCH TAN, 4" DIA. COBBLE
	SEED MIX 1
	SEED MIX 2
	SEED MIX 3 - DETENTION

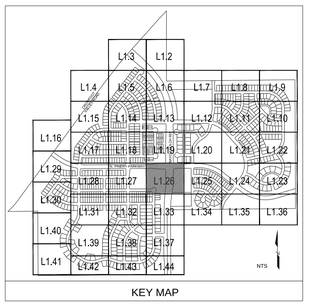

KEY MAP

NORTH
SCALE: 1"=30'-0"

■ Prepared For■

E5X MANAGEMENT
7353 SOUTH ALTON WAY
CENTENNIAL, CO 80112

■ Land Planning ■

people creating spaces
pcs group inc. www.pcsgroupco.com
#3, B-180 Independence plaza
1007 16th street . denver co 80265
t 303.531.4905 . f 303.531.4908

■ Engineering ■

CVL CONSULTANTS
10333 E. DRY CREEK RD. #240
ENGLEWOOD, CO 80112
720-482-9526

TRAILS AT CROWFOOT

PARKER, COLORADO

PRELIMINARY LANDSCAPE PLAN
(NOT FOR CONSTRUCTION)

Drawn by: JWI
Checked by: PCS STAFF
Submittal Date: 11.11.16 INITIAL SUBM.

Know what's below. Call before you dig. 811

■ Sheet Name ■
LANDSCAPE PLANS

■ Sheet Number ■
L1.26

Y:\HESS RANCH\LANDSCAPE ARCHITECTURE\CURRENT DWGS\HESS--LDSCP PLANS.DWG
Wednesday, August 31, 2016

PLANT & GROUNDCOVER LIST

DECIDUOUS TREES	COMMON NAME
UP	AMERICAN ELM
OV	AMERICAN HOPHORNBEAM
PO	AMERICAN SYCAMORE
QM	BURR OAK
QM2	CHINKAPIN OAK
HAC	COMMON HACKBERRY
AE	EMERALD QUEEN MAPLE
TG2	GLENLEVEN LITTLELEAF LINDEN
TG	GREENSPIRE LITTLELEAF LINDEN
QC	HERITAGE OAK
GI	IMPERIAL HONEYLOCUST
GK	KENTUCKY COFFEE TREE
CS	NORTHERN CATALPA
QR	RED OAK
RAL	REDMOND AMERICAN LINDEN
BR	RIVER BIRCH
AS	SCHWEDLER MAPLE
GS	SHADEMASTER LOCUST
QB	SWAMP WHITE OAK

EVERGREEN TREES	COMMON NAME
PN	AUSTRIAN BLACK PINE
PP	PINON PINE
PPI	PONDEROSA PINE
JS	ROCKY MOUNTAIN JUNIPER
PSP	SCOTCH PINE
VAN	VANDERWOLF`S PYRAMID PINE

ORNAMENTAL TREES	COMMON NAME
AH	HOT WINGS TATARIAN MAPLE
AG2	ROCKY MOUNTAIN MAPLE
SC2	SPRING SNOW CRAB APPLE
WKH	`WINTER KING` HAWTHORN

ANNUALS/PERENNIALS	COMMON NAME
AHC	ANISE HYSSOP
BES	BLACK-EYED SUSAN
SP	PINCUSHION FLOWER
EP	PURPLE CONEFLOWER
CV	THREADLEAF COREOPSIS

DECIDUOUS SHRUBS	COMMON NAME
CD	BLUE MIST SHRUB
SP2	DWARF ARCTIC WILLOW
FMR	FIRE MEIDILAND ROSE
PD	GOLD DROP POTENTILLA
RG	GOLDEN CURRANT
RHU	GRO-LOW FRAGRANT SUMAC
PJ	JACKMAN`S POTENTILLA
CI	LITTLE LEAF MOUNTAIN MAHOGANY
VL	MOHICAN WAYFARING TREE
FN	NEW MEXICO PRIVET
SCH	PAWNEE BUTTES SAND CHERRY
RB	RABBITBRUSH
CB	RED TWIG DOGWOOD
CH	ROCK COTONEASTER
PS2	ROCKY MOUNTAIN PENSTEMON
PA	RUSSIAN SAGE
SSB	SASKATOON SERVICEBERRY
CD2	SPREADING COTONEASTER
RT	THREE LEAF SUMAC
RW	WHITE MEIDILAND ROSE

EVERGREEN SHRUBS	COMMON NAME
JB	BLUE CHIP JUNIPER
BUJ	BUFFALO JUNIPER
JH	HUGHES JUNIPER
AC	MANZANITA
CSM	MOONLIGHT BROOM
PS	MUGO PINE
AP	PANCHITO MANZANITA
EC	PURPLE-LEAF WINTER CREEPER

ORNAMENTAL GRASSES	COMMON NAME
BOG	BLUE OAT GRASS
PH	BLUE SWITCH GRASS
CK	FEATHER REED GRASS
PB2	LITTLE BUNNY FOUNTAIN GRASS
MG	MAIDEN GRASS
MY	YAKU JIMA DWARF MAIDEN GRASS

GROUND COVERS	COMMON NAME
	BLUEGRASS SOD
	BUFFALO GRASS
	ROCK MULCH GREY, 4" DIA. COBBLE
	ROCK MULCH TAN, 4" DIA. COBBLE
	SEED MIX 1
	SEED MIX 2
	SEED MIX 3 - DETENTION

MATCHLINE - SHEET L1.18

MATCHLINE - SHEET L1.26

MATCHLINE - SHEET L1.28

MATCHLINE - SHEET L1.32

SECONDARY MONUMENT 2 / L3.0

STEEL EDGER 4 / L2.0

OPEN RAIL CROSS BUCK FENCE 2 / L1.0

KEY MAP

NORTH

SCALE: 1"=30'-0"

■ Prepared For ■

E5X MANAGEMENT
7353 SOUTH ALTON WAY
CENTENNIAL, CO 80112

■ Land Planning ■

people creating spaces

pcs group inc. www.pcsgroupco.com
#3, B-180 Independence plaza
1007 16th street . denver co 80265
t 303.531.4905 . f 303.531.4908

■ Engineering ■

CVL CONSULTANTS
10333 E. DRY CREEK RD. #240
ENGLEWOOD, CO 80112
720-482-9526

TRAILS AT CROWFOOT

PARKER, COLORADO

PRELIMINARY LANDSCAPE PLAN
(NOT FOR CONSTRUCTION)

Drawn by: JWI
Checked by: PCS STAFF
Submittal Date: 11.11.16 INITIAL SUBM.

Know what's **below.** **Call** before you dig. 811

■ Sheet Name ■
LANDSCAPE PLANS

■ Sheet Number ■
L1.27

Y:\HESS RANCH\LANDSCAPE ARCHITECTURE\CURRENT DWGS\HESS--LDSCP PLANS.DWG
Wednesday, August 31, 2016

MATCHLINE - SHEET L1.8

MATCHLINE - SHEET L1.29

MATCHLINE - SHEET L1.30

MATCHLINE - SHEET L1.31

MATCHLINE - SHEET L1.27

FOOT TRAIL (1 / L0.8)

OPEN RAIL CROSS BUCK FENCE (2 / L1.0)

STEEL EDGER (4 / L2.0)

SIGHT TRI

PLANT & GROUNDCOVER LIST

DECIDUOUS TREES	COMMON NAME
UP	AMERICAN ELM
OV	AMERICAN HOPHORNBEAM
PO	AMERICAN SYCAMORE
QM	BURR OAK
QM2	CHINKAPIN OAK
HAC	COMMON HACKBERRY
AE	EMERALD QUEEN MAPLE
TG2	GLENLEVEN LITTLELEAF LINDEN
TG	GREENSPIRE LITTLELEAF LINDEN
QC	HERITAGE OAK
GI	IMPERIAL HONEYLOCUST
GK	KENTUCKY COFFEE TREE
CS	NORTHERN CATALPA
QR	RED OAK
RAL	REDMOND AMERICAN LINDEN
BR	RIVER BIRCH
AS	SCHWEDLER MAPLE
GS	SHADEMASTER LOCUST
QB	SWAMP WHITE OAK

EVERGREEN TREES	COMMON NAME
PN	AUSTRIAN BLACK PINE
PP	PINON PINE
PPI	PONDEROSA PINE
JS	ROCKY MOUNTAIN JUNIPER
PSP	SCOTCH PINE
VAN	VANDERWOLF`S PYRAMID PINE

ORNAMENTAL TREES	COMMON NAME
AH	HOT WINGS TATARIAN MAPLE
AG2	ROCKY MOUNTAIN MAPLE
SC2	SPRING SNOW CRAB APPLE
WKH	`WINTER KING` HAWTHORN

ANNUALS/PERENNIALS	COMMON NAME
AHC	ANISE HYSSOP
BES	BLACK-EYED SUSAN
SP	PINCUSHION FLOWER
EP	PURPLE CONEFLOWER
CV	THREADLEAF COREOPSIS

DECIDUOUS SHRUBS	COMMON NAME
CD	BLUE MIST SHRUB
SP2	DWARF ARCTIC WILLOW
FMR	FIRE MEIDILAND ROSE
PD	GOLD DROP POTENTILLA
RG	GOLDEN CURRANT
RHU	GRO-LOW FRAGRANT SUMAC
PJ	JACKMAN`S POTENTILLA
CI	LITTLE LEAF MOUNTAIN MAHOGANY
VL	MOHICAN WAYFARING TREE
FN	NEW MEXICO PRIVET
SCH	PAWNEE BUTTES SAND CHERRY
RB	RABBITBRUSH
CB	RED TWIG DOGWOOD
CH	ROCK COTONEASTER
PS2	ROCKY MOUNTAIN PENSTEMON
PA	RUSSIAN SAGE
SSB	SASKATOON SERVICEBERRY
CD2	SPREADING COTONEASTER
RT	THREE LEAF SUMAC
RW	WHITE MEIDILAND ROSE

EVERGREEN SHRUBS	COMMON NAME
JB	BLUE CHIP JUNIPER
BUJ	BUFFALO JUNIPER
JH	HUGHES JUNIPER
AC	MANZANITA
CSM	MOONLIGHT BROOM
PS	MUGO PINE
AP	PANCHITO MANZANITA
EC	PURPLE-LEAF WINTER CREEPER

ORNAMENTAL GRASSES	COMMON NAME
BOG	BLUE OAT GRASS
PH	BLUE SWITCH GRASS
CK	FEATHER REED GRASS
PB2	LITTLE BUNNY FOUNTAIN GRASS
MG	MAIDEN GRASS
MY	YAKU JIMA DWARF MAIDEN GRASS

GROUND COVERS	COMMON NAME
	BLUEGRASS SOD
	BUFFALO GRASS
	ROCK MULCH GREY, 4" DIA. COBBLE
	ROCK MULCH TAN, 4" DIA. COBBLE
	SEED MIX 1
	SEED MIX 2
	SEED MIX 3 - DETENTION

KEY MAP

NORTH

SCALE: 1"=30'-0"

■ Prepared For ■

E5X MANAGEMENT
7353 SOUTH ALTON WAY
CENTENNIAL, CO 80112

■ Land Planning ■

people creating spaces

pcs group inc. www.pcsgroupco.com
#3, B-180 Independence plaza
1007 16th street . denver co 80265
t 303.531.4905 . f 303.531.4908

■ Engineering ■

CVL CONSULTANTS
10333 E. DRY CREEK RD. #240
ENGLEWOOD, CO 80112
720-482-9526

TRAILS AT CROWFOOT

PARKER, COLORADO

PRELIMINARY LANDSCAPE PLAN
(NOT FOR CONSTRUCTION)

Drawn by:	JWI
Checked by:	PCS STAFF
Submittal Date:	11.11.16 INITIAL SUBM.

Know what's **below.** **Call** before you dig. 811

■ Sheet Name ■
LANDSCAPE PLANS

■ Sheet Number ■
L1.28

Y:\HESS RANCH\LANDSCAPE ARCHITECTURE\CURRENT DWGS\HESS-LDSCP PLANS.DWG
Wednesday, August 31, 2016

MATCHLINE - SHEET L1.16

MATCHLINE - SHEET L1.17

MATCHLINE - SHEET L1.28

MATCHLINE - SHEET L1.30

FOOT TRAIL 1 L0.8

2 L1.0 OPEN RAIL CROSS BUCK FENCE

(6) PS2
(1) AG2
(9) PD
(4) AC
SP (22)
AC (4)
SP2 (1)
(2) AS
(12) PD
(1) SP2
(6) AC
PS2 (9)
(2) TG
(10) PD
(1) AG2
(8) AC
PS2 (10)
SP2 (1)
(50) SP
(3) AC
GS (4)
TG2 (3)
OPEN RAIL CROSS BUCK FENCE 2 L1.0
(6) AS
PSP (4)
AG2 (3)

PLANT & GROUNDCOVER LIST

DECIDUOUS TREES	COMMON NAME
UP	AMERICAN ELM
OV	AMERICAN HOPHORNBEAM
PO	AMERICAN SYCAMORE
QM	BURR OAK
QM2	CHINKAPIN OAK
HAC	COMMON HACKBERRY
AE	EMERALD QUEEN MAPLE
TG2	GLENLEVEN LITTLELEAF LINDEN
TG	GREENSPIRE LITTLELEAF LINDEN
QC	HERITAGE OAK
GI	IMPERIAL HONEYLOCUST
GK	KENTUCKY COFFEE TREE
CS	NORTHERN CATALPA
QR	RED OAK
RAL	REDMOND AMERICAN LINDEN
BR	RIVER BIRCH
AS	SCHWEDLER MAPLE
GS	SHADEMASTER LOCUST
QB	SWAMP WHITE OAK

EVERGREEN TREES	COMMON NAME
PN	AUSTRIAN BLACK PINE
PP	PINON PINE
PPI	PONDEROSA PINE
JS	ROCKY MOUNTAIN JUNIPER
PSP	SCOTCH PINE
VAN	VANDERWOLF`S PYRAMID PINE

ORNAMENTAL TREES	COMMON NAME
AH	HOT WINGS TATARIAN MAPLE
AG2	ROCKY MOUNTAIN MAPLE
SC2	SPRING SNOW CRAB APPLE
WKH	`WINTER KING` HAWTHORN


ANNUALS/PERENNIALS	COMMON NAME
AHC	ANISE HYSSOP
BES	BLACK-EYED SUSAN
SP	PINCUSHION FLOWER
EP	PURPLE CONEFLOWER
CV	THREADLEAF COREOPSIS

DECIDUOUS SHRUBS	COMMON NAME
CD	BLUE MIST SHRUB
SP2	DWARF ARCTIC WILLOW
FMR	FIRE MEIDILAND ROSE
PD	GOLD DROP POTENTILLA
RG	GOLDEN CURRANT
RHU	GRO-LOW FRAGRANT SUMAC
PJ	JACKMAN`S POTENTILLA
CI	LITTLE LEAF MOUNTAIN MAHOGANY
VL	MOHICAN WAYFARING TREE
FN	NEW MEXICO PRIVET
SCH	PAWNEE BUTTES SAND CHERRY
RB	RABBITBRUSH
CB	RED TWIG DOGWOOD
CH	ROCK COTONEASTER
PS2	ROCKY MOUNTAIN PENSTEMON
PA	RUSSIAN SAGE
SSB	SASKATOON SERVICEBERRY
CD2	SPREADING COTONEASTER
RT	THREE LEAF SUMAC
RW	WHITE MEIDILAND ROSE

EVERGREEN SHRUBS	COMMON NAME
JB	BLUE CHIP JUNIPER
BUJ	BUFFALO JUNIPER
JH	HUGHES JUNIPER
AC	MANZANITA
CSM	MOONLIGHT BROOM
PS	MUGO PINE
AP	PANCHITO MANZANITA
EC	PURPLE-LEAF WINTER CREEPER

ORNAMENTAL GRASSES	COMMON NAME
BOG	BLUE OAT GRASS
PH	BLUE SWITCH GRASS
CK	FEATHER REED GRASS
PB2	LITTLE BUNNY FOUNTAIN GRASS
MG	MAIDEN GRASS
MY	YAKU JIMA DWARF MAIDEN GRASS

GROUND COVERS	COMMON NAME
	BLUEGRASS SOD
	BUFFALO GRASS
	ROCK MULCH GREY, 4" DIA. COBBLE
	ROCK MULCH TAN, 4" DIA. COBBLE
	SEED MIX 1
	SEED MIX 2
	SEED MIX 3 - DETENTION

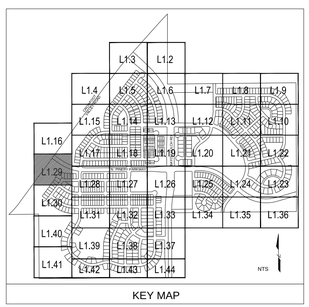

KEY MAP

NORTH
0 10' 20' 30' 60'
SCALE: 1"=30'-0"

■ Prepared For ■

E5X MANAGEMENT
7353 SOUTH ALTON WAY
CENTENNIAL, CO 80112

■ Land Planning ■

people creating spaces
pcs group inc. www.pcsgroupco.com
#3, B-180 Independence plaza
1007 16th street . denver co 80265
t 303.531.4905 . f 303.531.4908

■ Engineering ■

CVL CONSULTANTS
10333 E. DRY CREEK RD. #240
ENGLEWOOD, CO 80112
720-482-9526

TRAILS AT CROWFOOT

PARKER, COLORADO

PRELIMINARY LANDSCAPE PLAN
(NOT FOR CONSTRUCTION)


Drawn by: JWI
Checked by: PCS STAFF
Submittal Date: 11.11.16 INITIAL SUBM.

Know what's **below.** **Call** before you dig. 811

■ Sheet Name ■
LANDSCAPE PLANS

■ Sheet Number ■
L1.29

Y:\HESS RANCH\LANDSCAPE ARCHITECTURE\CURRENT DWGS\HESS-LDSCP PLANS.DWG
Wednesday, August 31, 2016

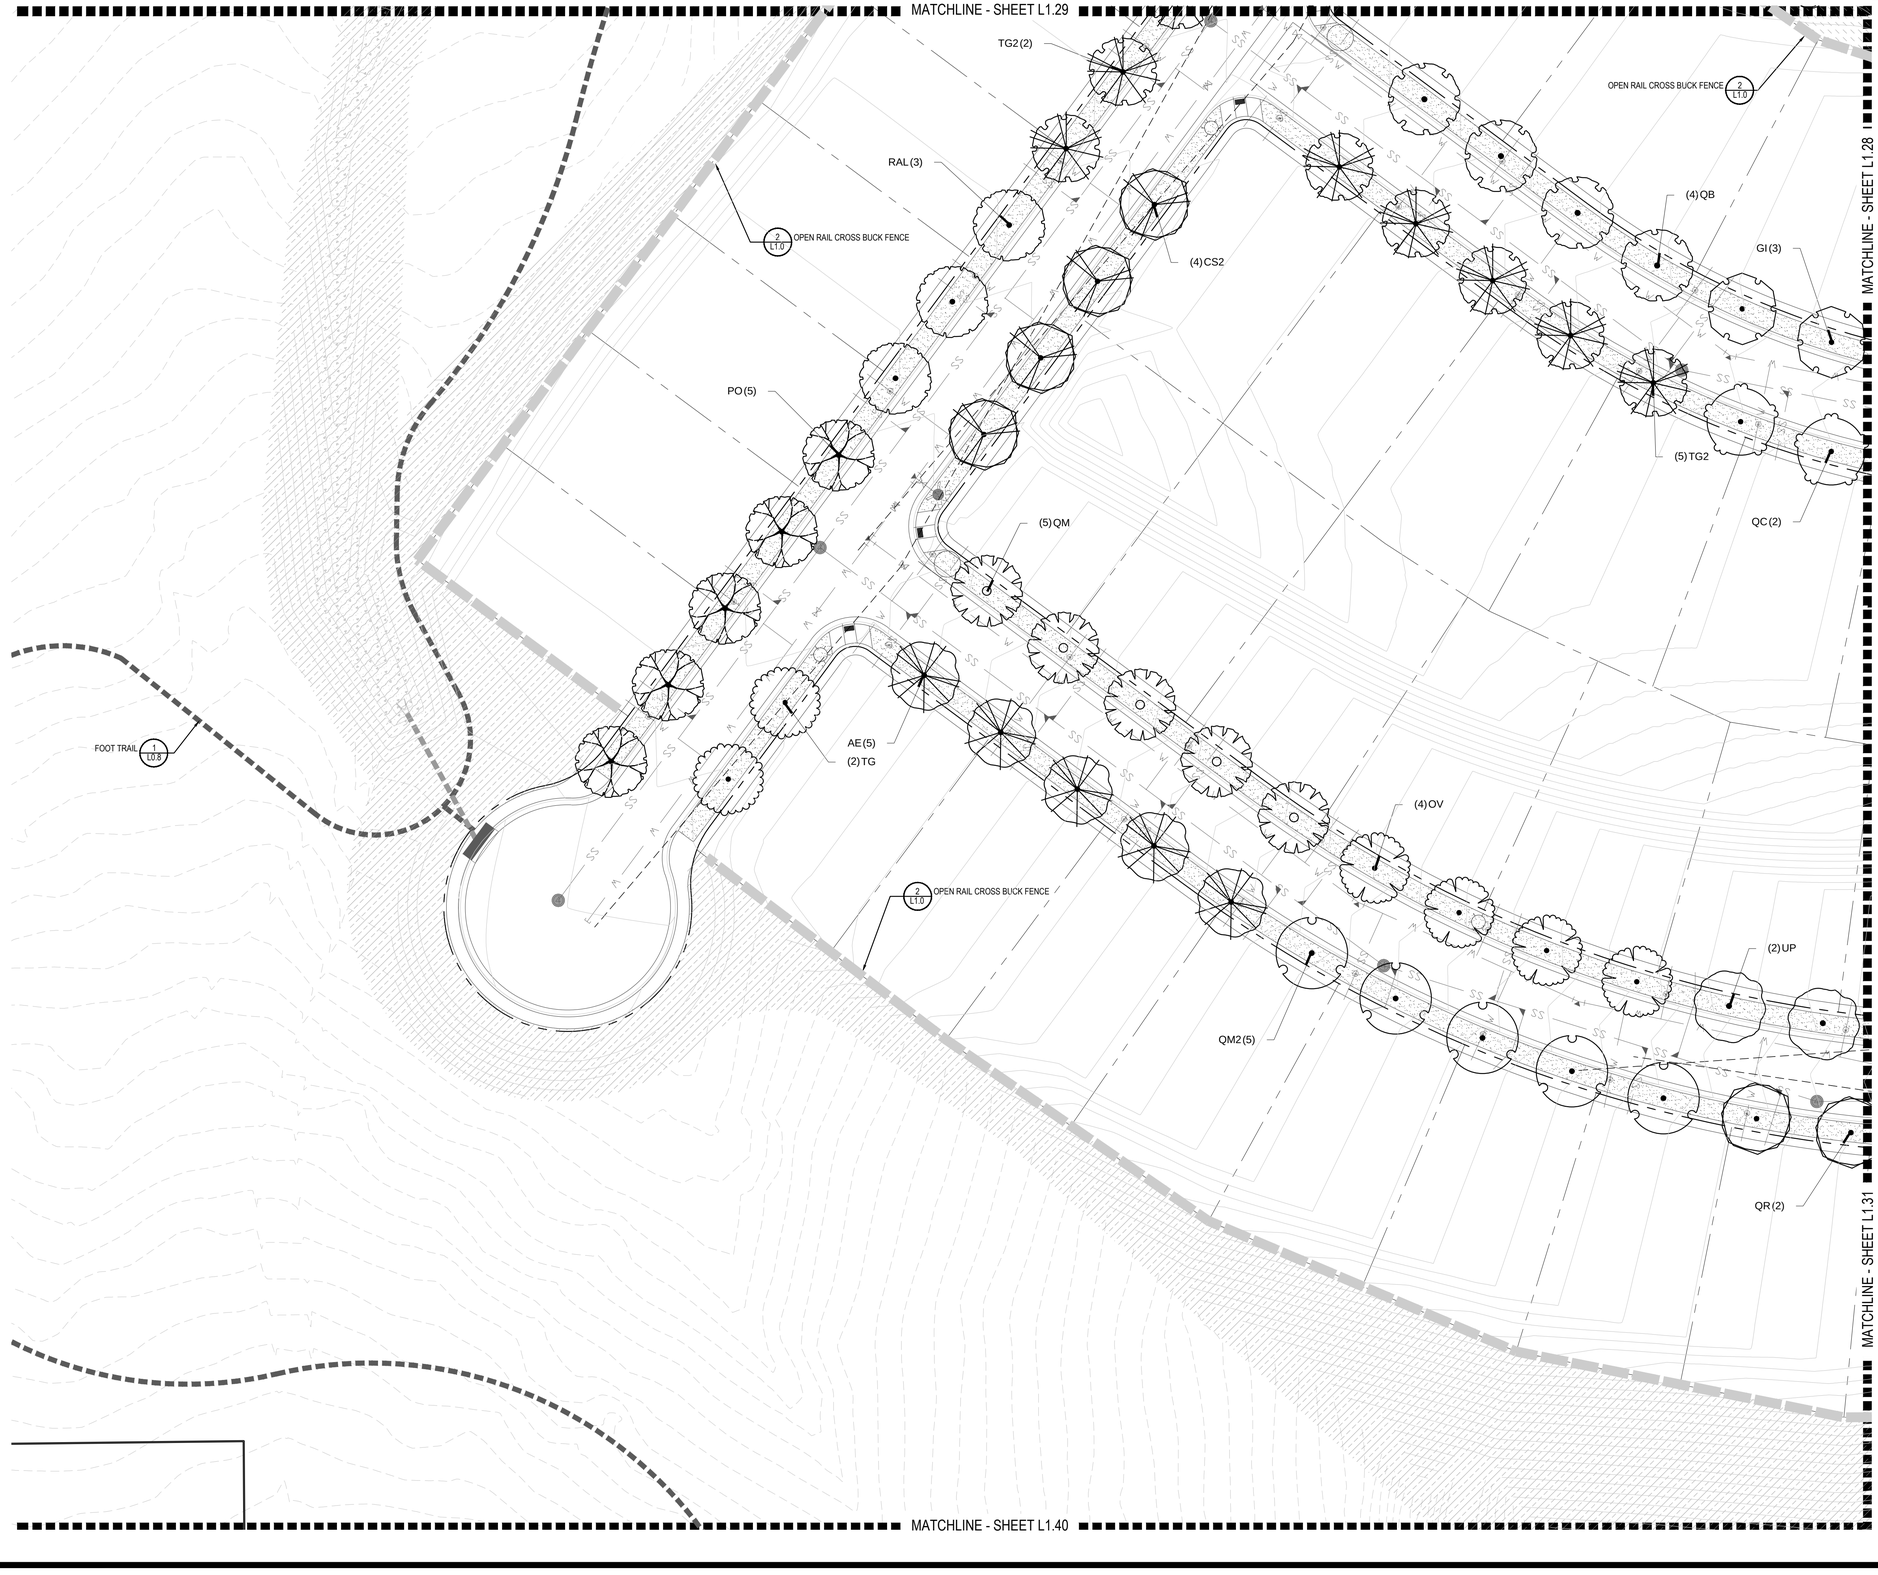

PLANT & GROUNDCOVER LIST

DECIDUOUS TREES	COMMON NAME
UP	AMERICAN ELM
OV	AMERICAN HOPHORNBEAM
PO	AMERICAN SYCAMORE
QM	BURR OAK
QM2	CHINKAPIN OAK
HAC	COMMON HACKBERRY
AE	EMERALD QUEEN MAPLE
TG2	GLENLEN LITTLELEAF LINDEN
TG	GREENSPIRE LITTLELEAF LINDEN
QC	HERITAGE OAK
GI	IMPERIAL HONEYLOCUST
GK	KENTUCKY COFFEE TREE
CS	NORTHERN CATALPA
QR	RED OAK
RAL	REDMOND AMERICAN LINDEN
BR	RIVER BIRCH
AS	SCHWEDLER MAPLE
GS	SHADEMASTER LOCUST
QB	SWAMP WHITE OAK

EVERGREEN TREES	COMMON NAME
PN	AUSTRIAN BLACK PINE
PP	PINON PINE
PPI	PONDEROSA PINE
JS	ROCKY MOUNTAIN JUNIPER
PSP	SCOTCH PINE
VAN	VANDERWOLF`S PYRAMID PINE

ORNAMENTAL TREES	COMMON NAME
AH	HOT WINGS TATARIAN MAPLE
AG2	ROCKY MOUNTAIN MAPLE
SC2	SPRING SNOW CRAB APPLE
WKH	`WINTER KING` HAWTHORN

ANNUALS/PERENNIALS	COMMON NAME
AHC	ANISE HYSSOP
BES	BLACK-EYED SUSAN
SP	PINCUSHION FLOWER
EP	PURPLE CONEFLOWER
CV	THREADLEAF COREOPSIS

DECIDUOUS SHRUBS	COMMON NAME
CD	BLUE MIST SHRUB
SP2	DWARF ARCTIC WILLOW
FMR	FIRE MEIDILAND ROSE
PD	GOLD DROP POTENTILLA
RG	GOLDEN CURRANT
RHU	GRO-LOW FRAGRANT SUMAC
PJ	JACKMAN`S POTENTILLA
CI	LITTLE LEAF MOUNTAIN MAHOGANY
VL	MOHICAN WAYFARING TREE
FN	NEW MEXICO PRIVET
SCH	PAWNEE BUTTES SAND CHERRY
RB	RABBITBRUSH
CB	RED TWIG DOGWOOD
CH	ROCK COTONEASTER
PS2	ROCKY MOUNTAIN PENSTEMON
PA	RUSSIAN SAGE
SSB	SASKATOON SERVICEBERRY
CD2	SPREADING COTONEASTER
RT	THREE LEAF SUMAC
RW	WHITE MEIDILAND ROSE

EVERGREEN SHRUBS	COMMON NAME
JB	BLUE CHIP JUNIPER
BUJ	BUFFALO JUNIPER
JH	HUGHES JUNIPER
AC	MANZANITA
CSM	MOONLIGHT BROOM
PS	MUGO PINE
AP	PANCHITO MANZANITA
EC	PURPLE-LEAF WINTER CREEPER

ORNAMENTAL GRASSES	COMMON NAME
BOG	BLUE OAT GRASS
PH	BLUE SWITCH GRASS
CK	FEATHER REED GRASS
PB2	LITTLE BUNNY FOUNTAIN GRASS
MG	MAIDEN GRASS
MY	YAKU JIMA DWARF MAIDEN GRASS

GROUND COVERS	COMMON NAME
	BLUEGRASS SOD
	BUFFALO GRASS
	ROCK MULCH GREY, 4" DIA. COBBLE
	ROCK MULCH TAN, 4" DIA. COBBLE
	SEED MIX 1
	SEED MIX 2
	SEED MIX 3 - DETENTION

Prepared For
E5X MANAGEMENT
7353 SOUTH ALTON WAY
CENTENNIAL, CO 80112

Land Planning
people creating spaces
pcs group inc. www.pcsgroupco.com
#3, B-180 Independence plaza
1007 16th street . denver co 80265
t 303.531.4905 . f 303.531.4908

Engineering
CVL CONSULTANTS
10333 E. DRY CREEK RD. #240
ENGLEWOOD, CO 80112
720-482-9526

TRAILS AT CROWFOOT

PARKER, COLORADO

PRELIMINARY LANDSCAPE PLAN
(NOT FOR CONSTRUCTION)

Drawn by: JWI
Checked by: PCS STAFF
Submittal Date: 11.11.16 INITIAL SUBM.

Know what's below. Call before you dig. 811

Sheet Name
LANDSCAPE PLANS

Sheet Number
L1.30

Y:\HESS RANCH\LANDSCAPE ARCHITECTURE\CURRENT DWGS\HESS-LDSCP PLANS.DWG
Wednesday, August 31, 2016

MATCHLINE - SHEET L1.28

MATCHLINE - SHEET L1.30

MATCHLINE - SHEET L1.32

MATCHLINE - SHEET L1.40

MATCHLINE - SHEET L1.39

(4)PO

SIGHT TRI

GS(4)

RAL(1)

(4)HAC

OV(5)

QB(4)

(3)UP

(5)QM2

(5)GS

PO(5)

GI(4)

QR(3)

GS(3)

(5)QM

QM2(5)

(4)PO

OV(2)

(2)TG2

2 L1.0 OPEN RAIL CROSS BUCK FENCE

1 L0.8 FOOT TRAIL

PLANT & GROUNDCOVER LIST

DECIDUOUS TREES	COMMON NAME
UP	AMERICAN ELM
OV	AMERICAN HOPHORNBEAM
PO	AMERICAN SYCAMORE
QM	BURR OAK
QM2	CHINKAPIN OAK
HAC	COMMON HACKBERRY
AE	EMERALD QUEEN MAPLE
TG2	GLENLEVEN LITTLELEAF LINDEN
TG	GREENSPIRE LITTLELEAF LINDEN
QC	HERITAGE OAK
GI	IMPERIAL HONEYLOCUST
GK	KENTUCKY COFFEE TREE
CS	NORTHERN CATALPA
QR	RED OAK
RAL	REDMOND AMERICAN LINDEN
BR	RIVER BIRCH
AS	SCHWEDLER MAPLE
GS	SHADEMASTER LOCUST
QB	SWAMP WHITE OAK

EVERGREEN TREES	COMMON NAME
PN	AUSTRIAN BLACK PINE
PP	PINON PINE
PPI	PONDEROSA PINE
JS	ROCKY MOUNTAIN JUNIPER
PSP	SCOTCH PINE
VAN	VANDERWOLF`S PYRAMID PINE

ORNAMENTAL TREES	COMMON NAME
AH	HOT WINGS TATARIAN MAPLE
AG2	ROCKY MOUNTAIN MAPLE
SC2	SPRING SNOW CRAB APPLE
WKH	`WINTER KING` HAWTHORN


ANNUALS/PERENNIALS	COMMON NAME
AHC	ANISE HYSSOP
BES	BLACK-EYED SUSAN
SP	PINCUSHION FLOWER
EP	PURPLE CONEFLOWER
CV	THREADLEAF COREOPSIS

DECIDUOUS SHRUBS	COMMON NAME
CD	BLUE MIST SHRUB
SP2	DWARF ARCTIC WILLOW
FMR	FIRE MEIDILAND ROSE
PD	GOLD DROP POTENTILLA
RG	GOLDEN CURRANT
RHU	GRO-LOW FRAGRANT SUMAC
PJ	JACKMAN`S POTENTILLA
CI	LITTLE LEAF MOUNTAIN MAHOGANY
VL	MOHICAN WAYFARING TREE
FN	NEW MEXICO PRIVET
SCH	PAWNEE BUTTES SAND CHERRY
RB	RABBITBRUSH
CB	RED TWIG DOGWOOD
CH	ROCK COTONEASTER
PS2	ROCKY MOUNTAIN PENSTEMON
PA	RUSSIAN SAGE
SSB	SASKATOON SERVICEBERRY
CD2	SPREADING COTONEASTER
RT	THREE LEAF SUMAC
RW	WHITE MEIDILAND ROSE

EVERGREEN SHRUBS	COMMON NAME
JB	BLUE CHIP JUNIPER
BUJ	BUFFALO JUNIPER
JH	HUGHES JUNIPER
AC	MANZANITA
CSM	MOONLIGHT BROOM
PS	MUGO PINE
AP	PANCHITO MANZANITA
EC	PURPLE-LEAF WINTER CREEPER

ORNAMENTAL GRASSES	COMMON NAME
BOG	BLUE OAT GRASS
PH	BLUE SWITCH GRASS
CK	FEATHER REED GRASS
PB2	LITTLE BUNNY FOUNTAIN GRASS
MG	MAIDEN GRASS
MY	YAKU JIMA DWARF MAIDEN GRASS

GROUND COVERS	COMMON NAME
	BLUEGRASS SOD
	BUFFALO GRASS
	ROCK MULCH GREY, 4" DIA. COBBLE
	ROCK MULCH TAN, 4" DIA. COBBLE
	SEED MIX 1
	SEED MIX 2
	SEED MIX 3 - DETENTION

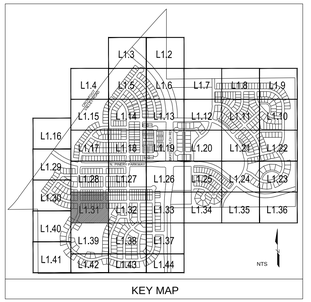

KEY MAP

NORTH

0 10' 20' 30' 60'

SCALE: 1"=30'-0"

■ Prepared For ■

E5X MANAGEMENT
7353 SOUTH ALTON WAY
CENTENNIAL, CO 80112

■ Land Planning ■

people creating spaces
pcs group inc. www.pcsgroupco.com
#3, B-180 Independence plaza
1007 16th street . denver co 80265
t 303.531.4905 . f 303.531.4908

■ Engineering ■

CVL CONSULTANTS
10333 E. DRY CREEK RD. #240
ENGLEWOOD, CO 80112
720-482-9526

TRAILS AT CROWFOOT

PARKER, COLORADO

PRELIMINARY LANDSCAPE PLAN
(NOT FOR CONSTRUCTION)

Drawn by: JWI
Checked by: PCS STAFF
Submittal Date: 11.11.16 INITIAL SUBM.

Know what's below. Call before you dig. 811

■ Sheet Name ■
LANDSCAPE PLANS

■ Sheet Number ■
L1.31

Y:\HESS RANCH\LANDSCAPE ARCHITECTURE\CURRENT DWGS\HESS-LDSCP PLANS.DWG
Wednesday, August 31, 2016

MATCHLINE - SHEET L1.27

MATCHLINE - SHEET L1.31

MATCHLINE - SHEET L1.36

MATCHLINE - SHEET L1.38

PO(4)

(4)HAC

(3)RAL

(3)CS2

(3)HAC

OV(5)

PO(3)

SIGHT TRI

(1)GI

(3)AS

QM(3)

(2)TG

(5)HAC

GS(3)

QC(5)

GK(3)

(5)GS

PSP(7)

OPEN RAIL CROSS BUCK FENCE 2/L1.0

QB(3)

GS(3)

OV(3)

SIGHT TRI

OV(4)

(3)TG

(4)FN

(11)CK

TG(5)

PSP(4)

(3)PO

(2)GI

AS(2)

(2)QM2

PO(1)

(1)QC

PLANT & GROUNDCOVER LIST

DECIDUOUS TREES	COMMON NAME
UP	AMERICAN ELM
OV	AMERICAN HOPHORNBEAM
PO	AMERICAN SYCAMORE
QM	BURR OAK
QM2	CHINKAPIN OAK
HAC	COMMON HACKBERRY
AE	EMERALD QUEEN MAPLE
TG2	GLENLEVEN LITTLELEAF LINDEN
TG	GREENSPIRE LITTLELEAF LINDEN
QC	HERITAGE OAK
GI	IMPERIAL HONEYLOCUST
GK	KENTUCKY COFFEE TREE
CS	NORTHERN CATALPA
QR	RED OAK
RAL	REDMOND AMERICAN LINDEN
BR	RIVER BIRCH
AS	SCHWEDLER MAPLE
GS	SHADEMASTER LOCUST
QB	SWAMP WHITE OAK

EVERGREEN TREES	COMMON NAME
PN	AUSTRIAN BLACK PINE
PP	PINON PINE
PPI	PONDEROSA PINE
JS	ROCKY MOUNTAIN JUNIPER
PSP	SCOTCH PINE
VAN	VANDERWOLF`S PYRAMID PINE

ORNAMENTAL TREES	COMMON NAME
AH	HOT WINGS TATARIAN MAPLE
AG2	ROCKY MOUNTAIN MAPLE
SC2	SPRING SNOW CRAB APPLE
WKH	`WINTER KING` HAWTHORN

ANNUALS/PERENNIALS	COMMON NAME
AHC	ANISE HYSSOP
BES	BLACK-EYED SUSAN
SP	PINCUSHION FLOWER
EP	PURPLE CONEFLOWER
CV	THREADLEAF COREOPSIS

DECIDUOUS SHRUBS	COMMON NAME
CD	BLUE MIST SHRUB
SP2	DWARF ARCTIC WILLOW
FMR	FIRE MEIDILAND ROSE
PD	GOLD DROP POTENTILLA
RG	GOLDEN CURRANT
RHU	GRO-LOW FRAGRANT SUMAC
PJ	JACKMAN`S POTENTILLA
CI	LITTLE LEAF MOUNTAIN MAHOGANY
VL	MOHICAN WAYFARING TREE
FN	NEW MEXICO PRIVET
SCH	PAWNEE BUTTES SAND CHERRY
RB	RABBITBRUSH
CB	RED TWIG DOGWOOD
CH	ROCK COTONEASTER
PS2	ROCKY MOUNTAIN PENSTEMON
PA	RUSSIAN SAGE
SSB	SASKATOON SERVICEBERRY
CD2	SPREADING COTONEASTER
RT	THREE LEAF SUMAC
RW	WHITE MEIDILAND ROSE

EVERGREEN SHRUBS	COMMON NAME
JB	BLUE CHIP JUNIPER
BUJ	BUFFALO JUNIPER
JH	HUGHES JUNIPER
AC	MANZANITA
CSM	MOONLIGHT BROOM
PS	MUGO PINE
AP	PANCHITO MANZANITA
EC	PURPLE-LEAF WINTER CREEPER

ORNAMENTAL GRASSES	COMMON NAME
BOG	BLUE OAT GRASS
PH	BLUE SWITCH GRASS
CK	FEATHER REED GRASS
PB2	LITTLE BUNNY FOUNTAIN GRASS
MG	MAIDEN GRASS
MY	YAKU JIMA DWARF MAIDEN GRASS

GROUND COVERS	COMMON NAME
	BLUEGRASS SOD
	BUFFALO GRASS
	ROCK MULCH GREY, 4" DIA. COBBLE
	ROCK MULCH TAN, 4" DIA. COBBLE
	SEED MIX 1
	SEED MIX 2
	SEED MIX 3 - DETENTION

KEY MAP

NORTH

SCALE: 1"=30'-0"

■ Prepared For■

E5X MANAGEMENT
7353 SOUTH ALTON WAY
CENTENNIAL, CO 80112

■ Land Planning ■

people creating spaces
pcs group inc. www.pcsgroupco.com
#3, B-180 Independence plaza
1007 16th street . denver co 80265
t 303.531.4905 . f 303.531.4908

■ Engineering ■

CVL CONSULTANTS
10333 E. DRY CREEK RD. #240
ENGLEWOOD, CO 80112
720-482-9526

TRAILS AT CROWFOOT

PARKER, COLORADO

PRELIMINARY LANDSCAPE PLAN
(NOT FOR CONSTRUCTION)


Drawn by: JWI
Checked by: PCS STAFF
Submittal Date: 11.11.16 INITIAL SUBM.

Know what's below. Call before you dig. 811

■ Sheet Name ■
LANDSCAPE PLANS

■ Sheet Number ■
L1.32

Y:\HESS RANCH\LANDSCAPE ARCHITECTURE\CURRENT DWGS\HESS-LDSCP PLANS.DWG
Wednesday, August 31, 2016

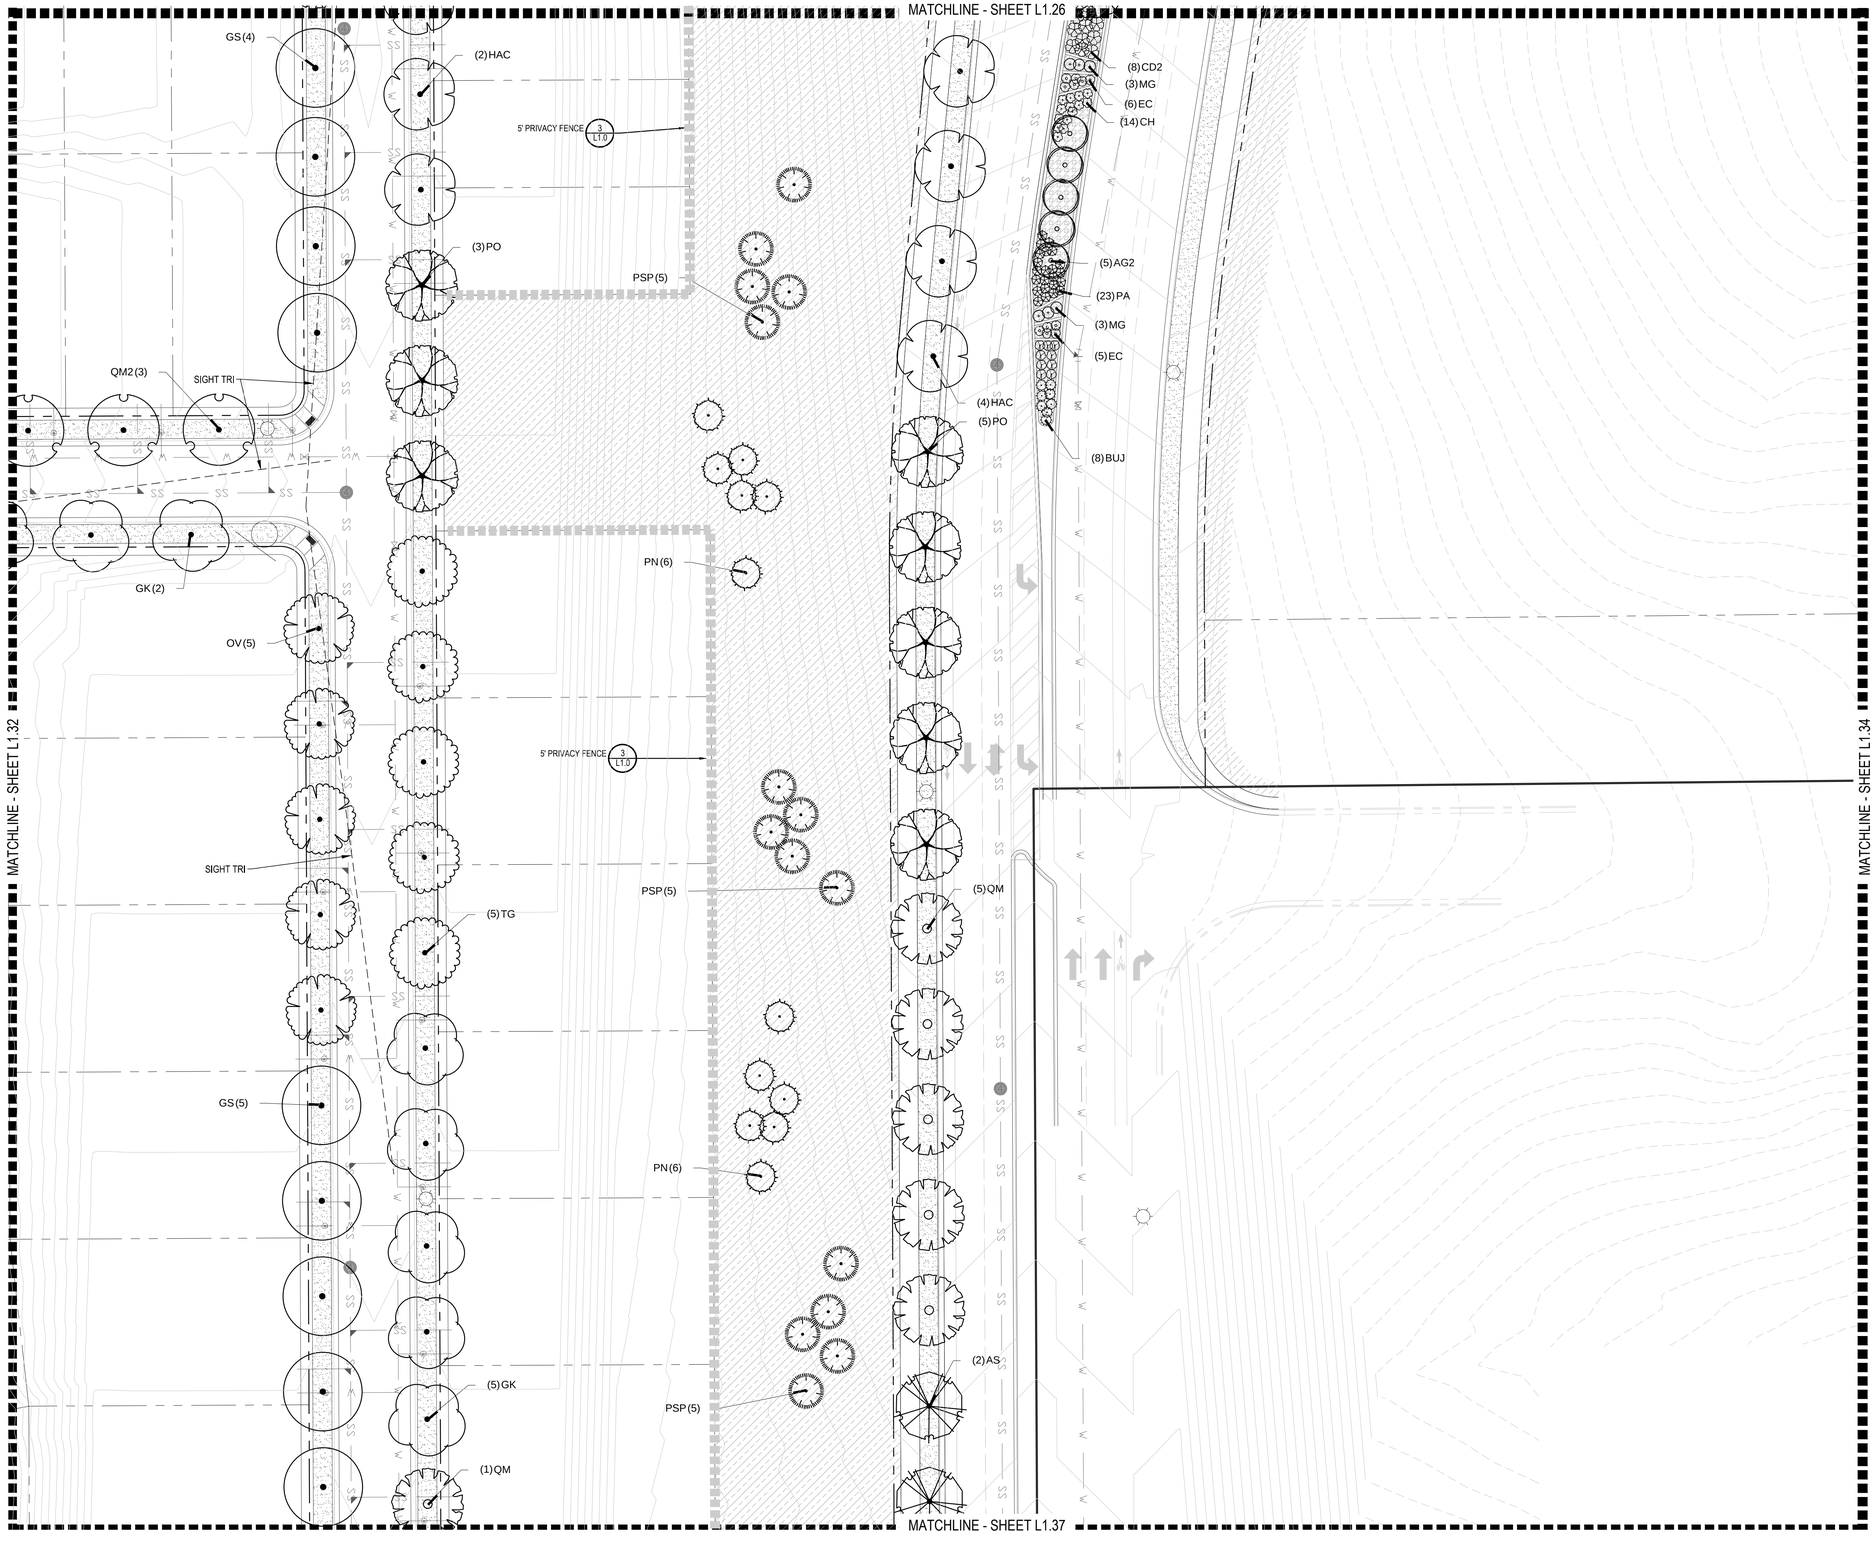

PLANT & GROUNDCOVER LIST

DECIDUOUS TREES	COMMON NAME
UP	AMERICAN ELM
OV	AMERICAN HOPHORNBEAM
PO	AMERICAN SYCAMORE
QM	BURR OAK
QM2	CHINKAPIN OAK
HAC	COMMON HACKBERRY
AE	EMERALD QUEEN MAPLE
TG2	GLENLEVEN LITTLELEAF LINDEN
TG	GREENSPIRE LITTLELEAF LINDEN
QC	HERITAGE OAK
GI	IMPERIAL HONEYLOCUST
GK	KENTUCKY COFFEE TREE
CS	NORTHERN CATALPA
QR	RED OAK
RAL	REDMOND AMERICAN LINDEN
BR	RIVER BIRCH
AS	SCHWEDLER MAPLE
GS	SHADEMASTER LOCUST
QB	SWAMP WHITE OAK

EVERGREEN TREES	COMMON NAME
PN	AUSTRIAN BLACK PINE
PP	PINON PINE
PPI	PONDEROSA PINE
JS	ROCKY MOUNTAIN JUNIPER
PSP	SCOTCH PINE
VAN	VANDERWOLF`S PYRAMID PINE

ORNAMENTAL TREES	COMMON NAME
AH	HOT WINGS TATARIAN MAPLE
AG2	ROCKY MOUNTAIN MAPLE
SC2	SPRING SNOW CRAB APPLE
WKH	`WINTER KING` HAWTHORN


ANNUALS/PERENNIALS	COMMON NAME
AHC	ANISE HYSSOP
BES	BLACK-EYED SUSAN
SP	PINCUSHION FLOWER
EP	PURPLE CONEFLOWER
CV	THREADLEAF COREOPSIS

DECIDUOUS SHRUBS	COMMON NAME
CD	BLUE MIST SHRUB
SP2	DWARF ARCTIC WILLOW
FMR	FIRE MEIDILAND ROSE
PD	GOLD DROP POTENTILLA
RG	GOLDEN CURRANT
RHU	GRO-LOW FRAGRANT SUMAC
PJ	JACKMAN`S POTENTILLA
CI	LITTLE LEAF MOUNTAIN MAHOGANY
VL	MOHICAN WAYFARING TREE
FN	NEW MEXICO PRIVET
SCH	PAWNEE BUTTES SAND CHERRY
RB	RABBITBRUSH
CB	RED TWIG DOGWOOD
CH	ROCK COTONEASTER
PS2	ROCKY MOUNTAIN PENSTEMON
PA	RUSSIAN SAGE
SSB	SASKATOON SERVICEBERRY
CD2	SPREADING COTONEASTER
RT	THREE LEAF SUMAC
RW	WHITE MEIDILAND ROSE

EVERGREEN SHRUBS	COMMON NAME
JB	BLUE CHIP JUNIPER
BUJ	BUFFALO JUNIPER
JH	HUGHES JUNIPER
AC	MANZANITA
CSM	MOONLIGHT BROOM
PS	MUGO PINE
AP	PANCHITO MANZANITA
EC	PURPLE-LEAF WINTER CREEPER

ORNAMENTAL GRASSES	COMMON NAME
BOG	BLUE OAT GRASS
PH	BLUE SWITCH GRASS
CK	FEATHER REED GRASS
PB2	LITTLE BUNNY FOUNTAIN GRASS
MG	MAIDEN GRASS
MY	YAKU JIMA DWARF MAIDEN GRASS

GROUND COVERS	COMMON NAME
	BLUEGRASS SOD
	BUFFALO GRASS
	ROCK MULCH GREY, 4" DIA. COBBLE
	ROCK MULCH TAN, 4" DIA. COBBLE
	SEED MIX 1
	SEED MIX 2
	SEED MIX 3 - DETENTION

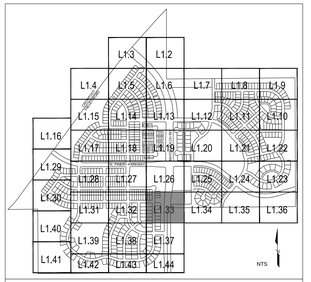

KEY MAP

NORTH SCALE: 1"=30'-0"

0 10' 30' 60'

■ Prepared For■

E5X MANAGEMENT
7353 SOUTH ALTON WAY
CENTENNIAL, CO 80112

■ Land Planning ■

people creating spaces
pcs group inc. www.pcsgroupco.com
#3, B-180 Independence plaza
1007 16th street . denver co 80265
t 303.531.4905 . f 303.531.4908

■ Engineering ■

CVL CONSULTANTS
10333 E. DRY CREEK RD. #240
ENGLEWOOD, CO 80112
720-482-9526

TRAILS AT CROWFOOT

PARKER, COLORADO

PRELIMINARY LANDSCAPE PLAN
(NOT FOR CONSTRUCTION)


Drawn by: JWI
Checked by: PCS STAFF
Submittal Date: 11.11.16 INITIAL SUBM.

Know what's **below.** **Call** before you dig. 811

■ Sheet Name ■
LANDSCAPE PLANS

■ Sheet Number ■
L1.33

Y:\HESS RANCH\LANDSCAPE ARCHITECTURE\CURRENT DWGS\HESS--LDSCP PLANS.DWG
Wednesday, August 31, 2016

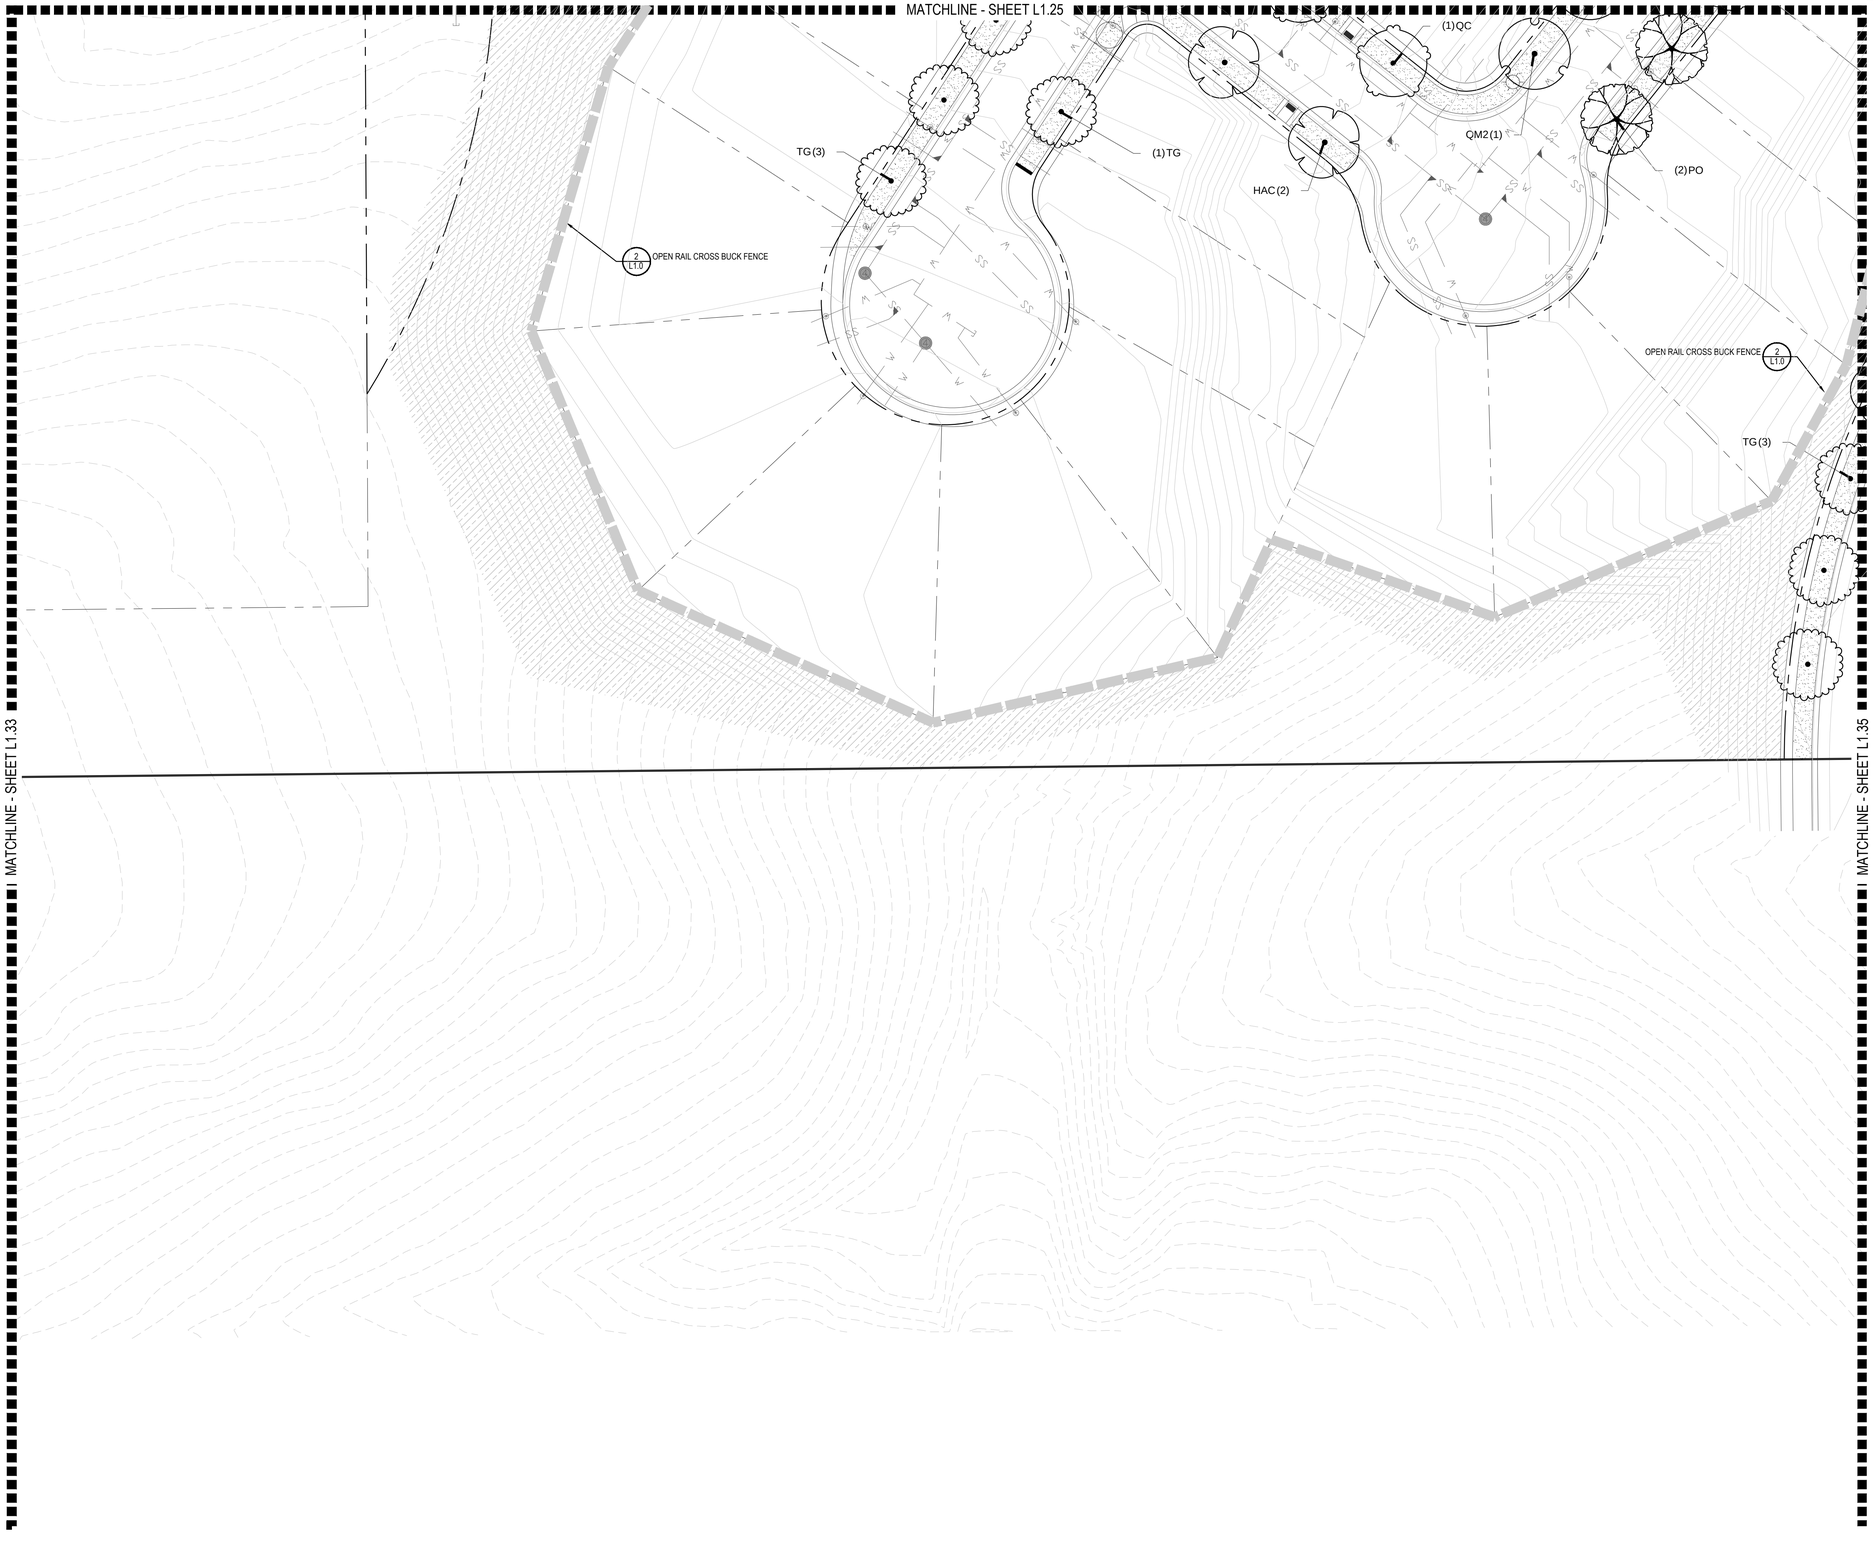

PLANT & GROUNDCOVER LIST

DECIDUOUS TREES	COMMON NAME
UP	AMERICAN ELM
OV	AMERICAN HOPHORNBEAM
PO	AMERICAN SYCAMORE
QM	BURR OAK
QM2	CHINKAPIN OAK
HAC	COMMON HACKBERRY
AE	EMERALD QUEEN MAPLE
TG2	GLENLEVEN LITTLELEAF LINDEN
TG	GREENSPIRE LITTLELEAF LINDEN
QC	HERITAGE OAK
GI	IMPERIAL HONEYLOCUST
GK	KENTUCKY COFFEE TREE
CS	NORTHERN CATALPA
QR	RED OAK
RAL	REDMOND AMERICAN LINDEN
BR	RIVER BIRCH
AS	SCHWEDLER MAPLE
GS	SHADEMASTER LOCUST
QB	SWAMP WHITE OAK

EVERGREEN TREES	COMMON NAME
PN	AUSTRIAN BLACK PINE
PP	PINON PINE
PPI	PONDEROSA PINE
JS	ROCKY MOUNTAIN JUNIPER
PSP	SCOTCH PINE
VAN	VANDERWOLF`S PYRAMID PINE

ORNAMENTAL TREES	COMMON NAME
AH	HOT WINGS TATARIAN MAPLE
AG2	ROCKY MOUNTAIN MAPLE
SC2	SPRING SNOW CRAB APPLE
WKH	`WINTER KING` HAWTHORN


ANNUALS/PERENNIALS	COMMON NAME
AHC	ANISE HYSSOP
BES	BLACK-EYED SUSAN
SP	PINCUSHION FLOWER
EP	PURPLE CONEFLOWER
CV	THREADLEAF COREOPSIS

DECIDUOUS SHRUBS	COMMON NAME
CD	BLUE MIST SHRUB
SP2	DWARF ARCTIC WILLOW
FMR	FIRE MEIDILAND ROSE
PD	GOLD DROP POTENTILLA
RG	GOLDEN CURRANT
RHU	GRO-LOW FRAGRANT SUMAC
PJ	JACKMAN`S POTENTILLA
CI	LITTLE LEAF MOUNTAIN MAHOGANY
VL	MOHICAN WAYFARING TREE
FN	NEW MEXICO PRIVET
SCH	PAWNEE BUTTES SAND CHERRY
RB	RABBITBRUSH
CB	RED TWIG DOGWOOD
CH	ROCK COTONEASTER
PS2	ROCKY MOUNTAIN PENSTEMON
PA	RUSSIAN SAGE
SSB	SASKATOON SERVICEBERRY
CD2	SPREADING COTONEASTER
RT	THREE LEAF SUMAC
RW	WHITE MEIDILAND ROSE


EVERGREEN SHRUBS	COMMON NAME
JB	BLUE CHIP JUNIPER
BUJ	BUFFALO JUNIPER
JH	HUGHES JUNIPER
AC	MANZANITA
CSM	MOONLIGHT BROOM
PS	MUGO PINE
AP	PANCHITO MANZANITA
EC	PURPLE-LEAF WINTER CREEPER

ORNAMENTAL GRASSES	COMMON NAME
BOG	BLUE OAT GRASS
PH	BLUE SWITCH GRASS
CK	FEATHER REED GRASS
PB2	LITTLE BUNNY FOUNTAIN GRASS
MG	MAIDEN GRASS
MY	YAKU JIMA DWARF MAIDEN GRASS

GROUND COVERS	COMMON NAME
	BLUEGRASS SOD
	BUFFALO GRASS
	ROCK MULCH GREY, 4" DIA. COBBLE
	ROCK MULCH TAN, 4" DIA. COBBLE
	SEED MIX 1
	SEED MIX 2
	SEED MIX 3 - DETENTION

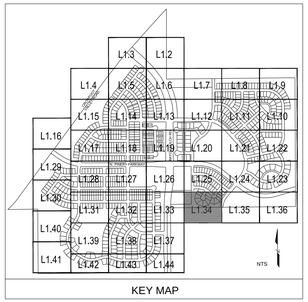

KEY MAP

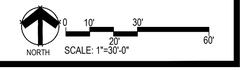

■ Prepared For ■

E5X MANAGEMENT
7353 SOUTH ALTON WAY
CENTENNIAL, CO 80112

■ Land Planning ■

people creating spaces
pcs group inc. www.pcsgroupco.com
#3, B-180 Independence plaza
1007 16th street . denver co 80265
t 303.531.4905 . f 303.531.4908

■ Engineering ■

CVL CONSULTANTS
10333 E. DRY CREEK RD. #240
ENGLEWOOD, CO 80112
720-482-9526

TRAILS AT CROWFOOT

PARKER, COLORADO

PRELIMINARY LANDSCAPE PLAN
(NOT FOR CONSTRUCTION)

Drawn by: JWI
Checked by: PCS STAFF
Submittal Date: 11.11.16 INITIAL SUBM.

Know what's below. Call before you dig. 811

■ Sheet Name ■
LANDSCAPE PLANS

■ Sheet Number ■
L1.34

Y:\HESS RANCH\LANDSCAPE ARCHITECTURE\CURRENT DWGS\HESS-LDSCP PLANS.DWG
Wednesday, August 31, 2016

MATCHLINE - SHEET L1.24

MATCHLINE - SHEET L1.34

MATCHLINE - SHEET L1.36

(5) HAC

(2) UP

2 / L1.0 OPEN RAIL CROSS BUCK FENCE

(3) QC

(4) TG2

MG (4)

PS (9)

OI (4)

(4) RG

(2) TG2

QR (2)

(2) MG

(2) BUJ

(2) AG2

PS (9)

MG (2)

(3) TG

RG (4)

(2) GS

BUJ (2)

STEEL EDGER 4 / L2.0

(5) TG

(4) BUJ

(19) PS2

UP (3)

PLANT & GROUNDCOVER LIST

DECIDUOUS TREES	COMMON NAME
UP	AMERICAN ELM
OV	AMERICAN HOPHORNBEAM
PO	AMERICAN SYCAMORE
QM	BURR OAK
QM2	CHINKAPIN OAK
HAC	COMMON HACKBERRY
AE	EMERALD QUEEN MAPLE
TG2	GLENLEVEN LITTLELEAF LINDEN
TG	GREENSPIRE LITTLELEAF LINDEN
QC	HERITAGE OAK
GI	IMPERIAL HONEYLOCUST
GK	KENTUCKY COFFEE TREE
CS	NORTHERN CATALPA
QR	RED OAK
RAL	REDMOND AMERICAN LINDEN
BR	RIVER BIRCH
AS	SCHWEDLER MAPLE
GS	SHADEMASTER LOCUST
QB	SWAMP WHITE OAK

EVERGREEN TREES	COMMON NAME
PN	AUSTRIAN BLACK PINE
PP	PINON PINE
PPI	PONDEROSA PINE
JS	ROCKY MOUNTAIN JUNIPER
PSP	SCOTCH PINE
VAN	VANDERWOLF`S PYRAMID PINE

ORNAMENTAL TREES	COMMON NAME
AH	HOT WINGS TATARIAN MAPLE
AG2	ROCKY MOUNTAIN MAPLE
SC2	SPRING SNOW CRAB APPLE
WKH	`WINTER KING` HAWTHORN


ANNUALS/PERENNIALS	COMMON NAME
AHC	ANISE HYSSOP
BES	BLACK-EYED SUSAN
SP	PINCUSHION FLOWER
EP	PURPLE CONEFLOWER
CV	THREADLEAF COREOPSIS

DECIDUOUS SHRUBS	COMMON NAME
CD	BLUE MIST SHRUB
SP2	DWARF ARCTIC WILLOW
FMR	FIRE MEIDILAND ROSE
PD	GOLD DROP POTENTILLA
RG	GOLDEN CURRANT
RHU	GRO-LOW FRAGRANT SUMAC
PJ	JACKMAN`S POTENTILLA
CI	LITTLE LEAF MOUNTAIN MAHOGANY
VL	MOHICAN WAYFARING TREE
FN	NEW MEXICO PRIVET
SCH	PAWNEE BUTTES SAND CHERRY
RB	RABBITBRUSH
CB	RED TWIG DOGWOOD
CH	ROCK COTONEASTER
PS2	ROCKY MOUNTAIN PENSTEMON
PA	RUSSIAN SAGE
SSB	SASKATOON SERVICEBERRY
CD2	SPREADING COTONEASTER
RT	THREE LEAF SUMAC
RW	WHITE MEIDILAND ROSE

EVERGREEN SHRUBS	COMMON NAME
JB	BLUE CHIP JUNIPER
BUJ	BUFFALO JUNIPER
JH	HUGHES JUNIPER
AC	MANZANITA
CSM	MOONLIGHT BROOM
PS	MUGO PINE
AP	PANCHITO MANZANITA
EC	PURPLE-LEAF WINTER CREEPER

ORNAMENTAL GRASSES	COMMON NAME
BOG	BLUE OAT GRASS
PH	BLUE SWITCH GRASS
CK	FEATHER REED GRASS
PB2	LITTLE BUNNY FOUNTAIN GRASS
MG	MAIDEN GRASS
MY	YAKU JIMA DWARF MAIDEN GRASS

GROUND COVERS	COMMON NAME
	BLUEGRASS SOD
	BUFFALO GRASS
	ROCK MULCH GREY, 4" DIA. COBBLE
	ROCK MULCH TAN, 4" DIA. COBBLE
	SEED MIX 1
	SEED MIX 2
	SEED MIX 3 - DETENTION

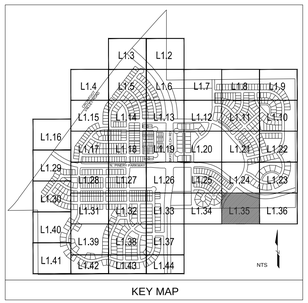

KEY MAP

NORTH

0 10' 20' 30' 60'

SCALE: 1"=30'-0"

■ Prepared For ■

E5X MANAGEMENT
7353 SOUTH ALTON WAY
CENTENNIAL, CO 80112

■ Land Planning ■

people creating spaces

pcs group inc. www.pcsgroupco.com
#3, B-180 Independence plaza
1007 16th street . denver co 80265
t 303.531.4905 . f 303.531.4908

■ Engineering ■

CVL CONSULTANTS
10333 E. DRY CREEK RD. #240
ENGLEWOOD, CO 80112
720-482-9526

TRAILS AT CROWFOOT

PARKER, COLORADO

PRELIMINARY LANDSCAPE PLAN
(NOT FOR CONSTRUCTION)

Drawn by: JWI
Checked by: PCS STAFF
Submittal Date: 11.11.16 INITIAL SUBM.

Know what's **below.** **Call** before you dig. 811

■ Sheet Name ■
LANDSCAPE PLANS

■ Sheet Number ■
L1.35

Y:\HESS RANCH\LANDSCAPE ARCHITECTURE\CURRENT DWGS\HESS-LDSCP PLANS.DWG
Wednesday, August 31, 2016



PLANT & GROUNDCOVER LIST

DECIDUOUS TREES	COMMON NAME
UP	AMERICAN ELM
OV	AMERICAN HOPHORNBEAM
PO	AMERICAN SYCAMORE
QM	BURR OAK
QM2	CHINKAPIN OAK
HAC	COMMON HACKBERRY
AE	EMERALD QUEEN MAPLE
TG2	GLENLEVEN LITTLELEAF LINDEN
TG	GREENSPIRE LITTLELEAF LINDEN
QC	HERITAGE OAK
GI	IMPERIAL HONEYLOCUST
GK	KENTUCKY COFFEE TREE
CS	NORTHERN CATALPA
QR	RED OAK
RAL	REDMOND AMERICAN LINDEN
BR	RIVER BIRCH
AS	SCHWEDLER MAPLE
GS	SHADEMASTER LOCUST
QB	SWAMP WHITE OAK

EVERGREEN TREES	COMMON NAME
PN	AUSTRIAN BLACK PINE
PP	PINON PINE
PPI	PONDEROSA PINE
JS	ROCKY MOUNTAIN JUNIPER
PSP	SCOTCH PINE
VAN	VANDERWOLF`S PYRAMID PINE

ORNAMENTAL TREES	COMMON NAME
AH	HOT WINGS TATARIAN MAPLE
AG2	ROCKY MOUNTAIN MAPLE
SC2	SPRING SNOW CRAB APPLE
WKH	`WINTER KING` HAWTHORN


ANNUALS/PERENNIALS	COMMON NAME
AHC	ANISE HYSSOP
BES	BLACK-EYED SUSAN
SP	PINCUSHION FLOWER
EP	PURPLE CONEFLOWER
CV	THREADLEAF COREOPSIS

DECIDUOUS SHRUBS	COMMON NAME
CD	BLUE MIST SHRUB
SP2	DWARF ARCTIC WILLOW
FMR	FIRE MEIDILAND ROSE
PD	GOLD DROP POTENTILLA
RG	GOLDEN CURRANT
RHU	GRO-LOW FRAGRANT SUMAC
PJ	JACKMAN`S POTENTILLA
CI	LITTLE LEAF MOUNTAIN MAHOGANY
VL	MOHICAN WAYFARING TREE
FN	NEW MEXICO PRIVET
SCH	PAWNEE BUTTES SAND CHERRY
RB	RABBITBRUSH
CB	RED TWIG DOGWOOD
CH	ROCK COTONEASTER
PS2	ROCKY MOUNTAIN PENSTEMON
PA	RUSSIAN SAGE
SSB	SASKATOON SERVICEBERRY
CD2	SPREADING COTONEASTER
RT	THREE LEAF SUMAC
RW	WHITE MEIDILAND ROSE


EVERGREEN SHRUBS	COMMON NAME
JB	BLUE CHIP JUNIPER
BUJ	BUFFALO JUNIPER
JH	HUGHES JUNIPER
AC	MANZANITA
CSM	MOONLIGHT BROOM
PS	MUGO PINE
AP	PANCHITO MANZANITA
EC	PURPLE-LEAF WINTER CREEPER

ORNAMENTAL GRASSES	COMMON NAME
BOG	BLUE OAT GRASS
PH	BLUE SWITCH GRASS
CK	FEATHER REED GRASS
PB2	LITTLE BUNNY FOUNTAIN GRASS
MG	MAIDEN GRASS
MY	YAKU JIMA DWARF MAIDEN GRASS

GROUND COVERS	COMMON NAME
	BLUEGRASS SOD
	BUFFALO GRASS
	ROCK MULCH GREY, 4" DIA. COBBLE
	ROCK MULCH TAN, 4" DIA. COBBLE
	SEED MIX 1
	SEED MIX 2
	SEED MIX 3 - DETENTION

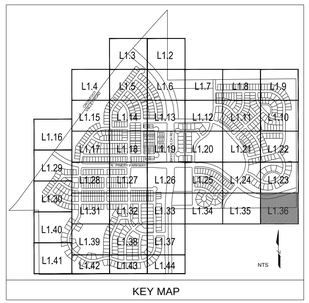

KEY MAP

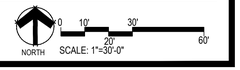

■ Prepared For■

E5X MANAGEMENT
7353 SOUTH ALTON WAY
CENTENNIAL, CO 80112

■ Land Planning ■

people creating spaces
pcs group inc. www.pcsgroupco.com
#3, B-180 Independence plaza
1007 16th street . denver co 80265
t 303.531.4905 . f 303.531.4908

■ Engineering ■

CVL CONSULTANTS
10333 E. DRY CREEK RD. #240
ENGLEWOOD, CO 80112
720-482-9526

TRAILS AT CROWFOOT

PARKER, COLORADO

PRELIMINARY LANDSCAPE PLAN
(NOT FOR CONSTRUCTION)

Drawn by: JWI
Checked by: PCS STAFF
Submittal Date: 11.11.16 INITIAL SUBM.

Know what's **below.** **Call** before you dig. 811

■ Sheet Name ■
LANDSCAPE PLANS

■ Sheet Number ■
L1.36

Y:\HESS RANCH\LANDSCAPE ARCHITECTURE\CURRENT DWGS\HESS-LDSCP PLANS.DWG
Wednesday, August 31, 2016

MATCHLINE - SHEET L1.33

MATCHLINE - SHEET L1.38

MATCHLINE - SHEET L1.44

AS(1)

PN(5)

(3)CS

5' PRIVACY FENCE 3/L1.0

4/L2.0 STEEL EDGER

(4)QM

PP(3)

(6)PA

(3)AC

PP(5)

(5)SCH

2/L1.0 OPEN RAIL CROSS BUCK FENCE

QC(4)

(2)GS

SIGHT TRI

2/L3.0 SECONDARY MONUMENT

(12)SP

(10)CV

(2)PA

(3)SCH

(6)AC

(10)PA

CS2(4)

PO(3)

SIGHT TRI

GK(5)

QB(4)

OV(5)

PN(5)

(5)HAC

PSP(6)

5' PRIVACY FENCE 3/L1.0

PP(5)

UP(5)

(3)GI

(7)PSP

(2)TG2

PLANT & GROUNDCOVER LIST

DECIDUOUS TREES	COMMON NAME
UP	AMERICAN ELM
OV	AMERICAN HOPHORNBEAM
PO	AMERICAN SYCAMORE
QM	BURR OAK
QM2	CHINKAPIN OAK
HAC	COMMON HACKBERRY
AE	EMERALD QUEEN MAPLE
TG2	GLENLEVEN LITTLELEAF LINDEN
TG	GREENSPIRE LITTLELEAF LINDEN
QC	HERITAGE OAK
GI	IMPERIAL HONEYLOCUST
GK	KENTUCKY COFFEE TREE
CS	NORTHERN CATALPA
QR	RED OAK
RAL	REDMOND AMERICAN LINDEN
BR	RIVER BIRCH
AS	SCHWEDLER MAPLE
GS	SHADEMASTER LOCUST
QB	SWAMP WHITE OAK

EVERGREEN TREES	COMMON NAME
PN	AUSTRIAN BLACK PINE
PP	PINON PINE
PPI	PONDEROSA PINE
JS	ROCKY MOUNTAIN JUNIPER
PSP	SCOTCH PINE
VAN	VANDERWOLF`S PYRAMID PINE

ORNAMENTAL TREES	COMMON NAME
AH	HOT WINGS TATARIAN MAPLE
AG2	ROCKY MOUNTAIN MAPLE
SC2	SPRING SNOW CRAB APPLE
WKH	`WINTER KING` HAWTHORN


ANNUALS/PERENNIALS	COMMON NAME
AHC	ANISE HYSSOP
BES	BLACK-EYED SUSAN
SP	PINCUSHION FLOWER
EP	PURPLE CONEFLOWER
CV	THREADLEAF COREOPSIS

DECIDUOUS SHRUBS	COMMON NAME
CD	BLUE MIST SHRUB
SP2	DWARF ARCTIC WILLOW
FMR	FIRE MEIDILAND ROSE
PD	GOLD DROP POTENTILLA
RG	GOLDEN CURRANT
RHU	GRO-LOW FRAGRANT SUMAC
PJ	JACKMAN`S POTENTILLA
CI	LITTLE LEAF MOUNTAIN MAHOGANY
VL	MOHICAN WAYFARING TREE
FN	NEW MEXICO PRIVET
SCH	PAWNEE BUTTES SAND CHERRY
RB	RABBITBRUSH
CB	RED TWIG DOGWOOD
CH	ROCK COTONEASTER
PS2	ROCKY MOUNTAIN PENSTEMON
PA	RUSSIAN SAGE
SSB	SASKATOON SERVICEBERRY
CD2	SPREADING COTONEASTER
RT	THREE LEAF SUMAC
RW	WHITE MEIDILAND ROSE

EVERGREEN SHRUBS	COMMON NAME
JB	BLUE CHIP JUNIPER
BUJ	BUFFALO JUNIPER
JH	HUGHES JUNIPER
AC	MANZANITA
CSM	MOONLIGHT BROOM
PS	MUGO PINE
AP	PANCHITO MANZANITA
EC	PURPLE-LEAF WINTER CREEPER

ORNAMENTAL GRASSES	COMMON NAME
BOG	BLUE OAT GRASS
PH	BLUE SWITCH GRASS
CK	FEATHER REED GRASS
PB2	LITTLE BUNNY FOUNTAIN GRASS
MG	MAIDEN GRASS
MY	YAKU JIMA DWARF MAIDEN GRASS

GROUND COVERS	COMMON NAME
	BLUEGRASS SOD
	BUFFALO GRASS
	ROCK MULCH GREY, 4" DIA. COBBLE
	ROCK MULCH TAN, 4" DIA. COBBLE
	SEED MIX 1
	SEED MIX 2
	SEED MIX 3 - DETENTION

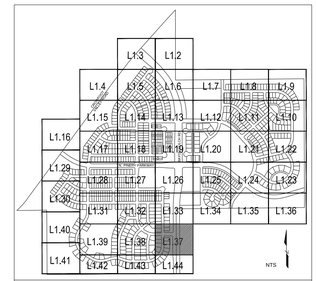

KEY MAP

NORTH

0 10' 20' 30' 60'

SCALE: 1"=30'-0"

■ Prepared For ■

E5X MANAGEMENT
7353 SOUTH ALTON WAY
CENTENNIAL, CO 80112

■ Land Planning ■

people creating spaces

pcs group inc. www.pcsgroupco.com
#3, B-180 Independence plaza
1007 16th street . denver co 80265
t 303.531.4905 . f 303.531.4908

■ Engineering ■

CVL CONSULTANTS
10333 E. DRY CREEK RD. #240
ENGLEWOOD, CO 80112
720-482-9526

TRAILS AT CROWFOOT

PARKER, COLORADO

PRELIMINARY LANDSCAPE PLAN
(NOT FOR CONSTRUCTION)


Drawn by: JWI
Checked by: PCS STAFF
Submittal Date: 11.11.16 INITIAL SUBM.

Know what's **below.** **Call** before you dig. 811

■ Sheet Name ■
LANDSCAPE PLANS

■ Sheet Number ■
L1.37

Y:\HESS RANCH\LANDSCAPE ARCHITECTURE\CURRENT DWGS\HESS-LDSCP PLANS.DWG
Wednesday, August 31, 2016

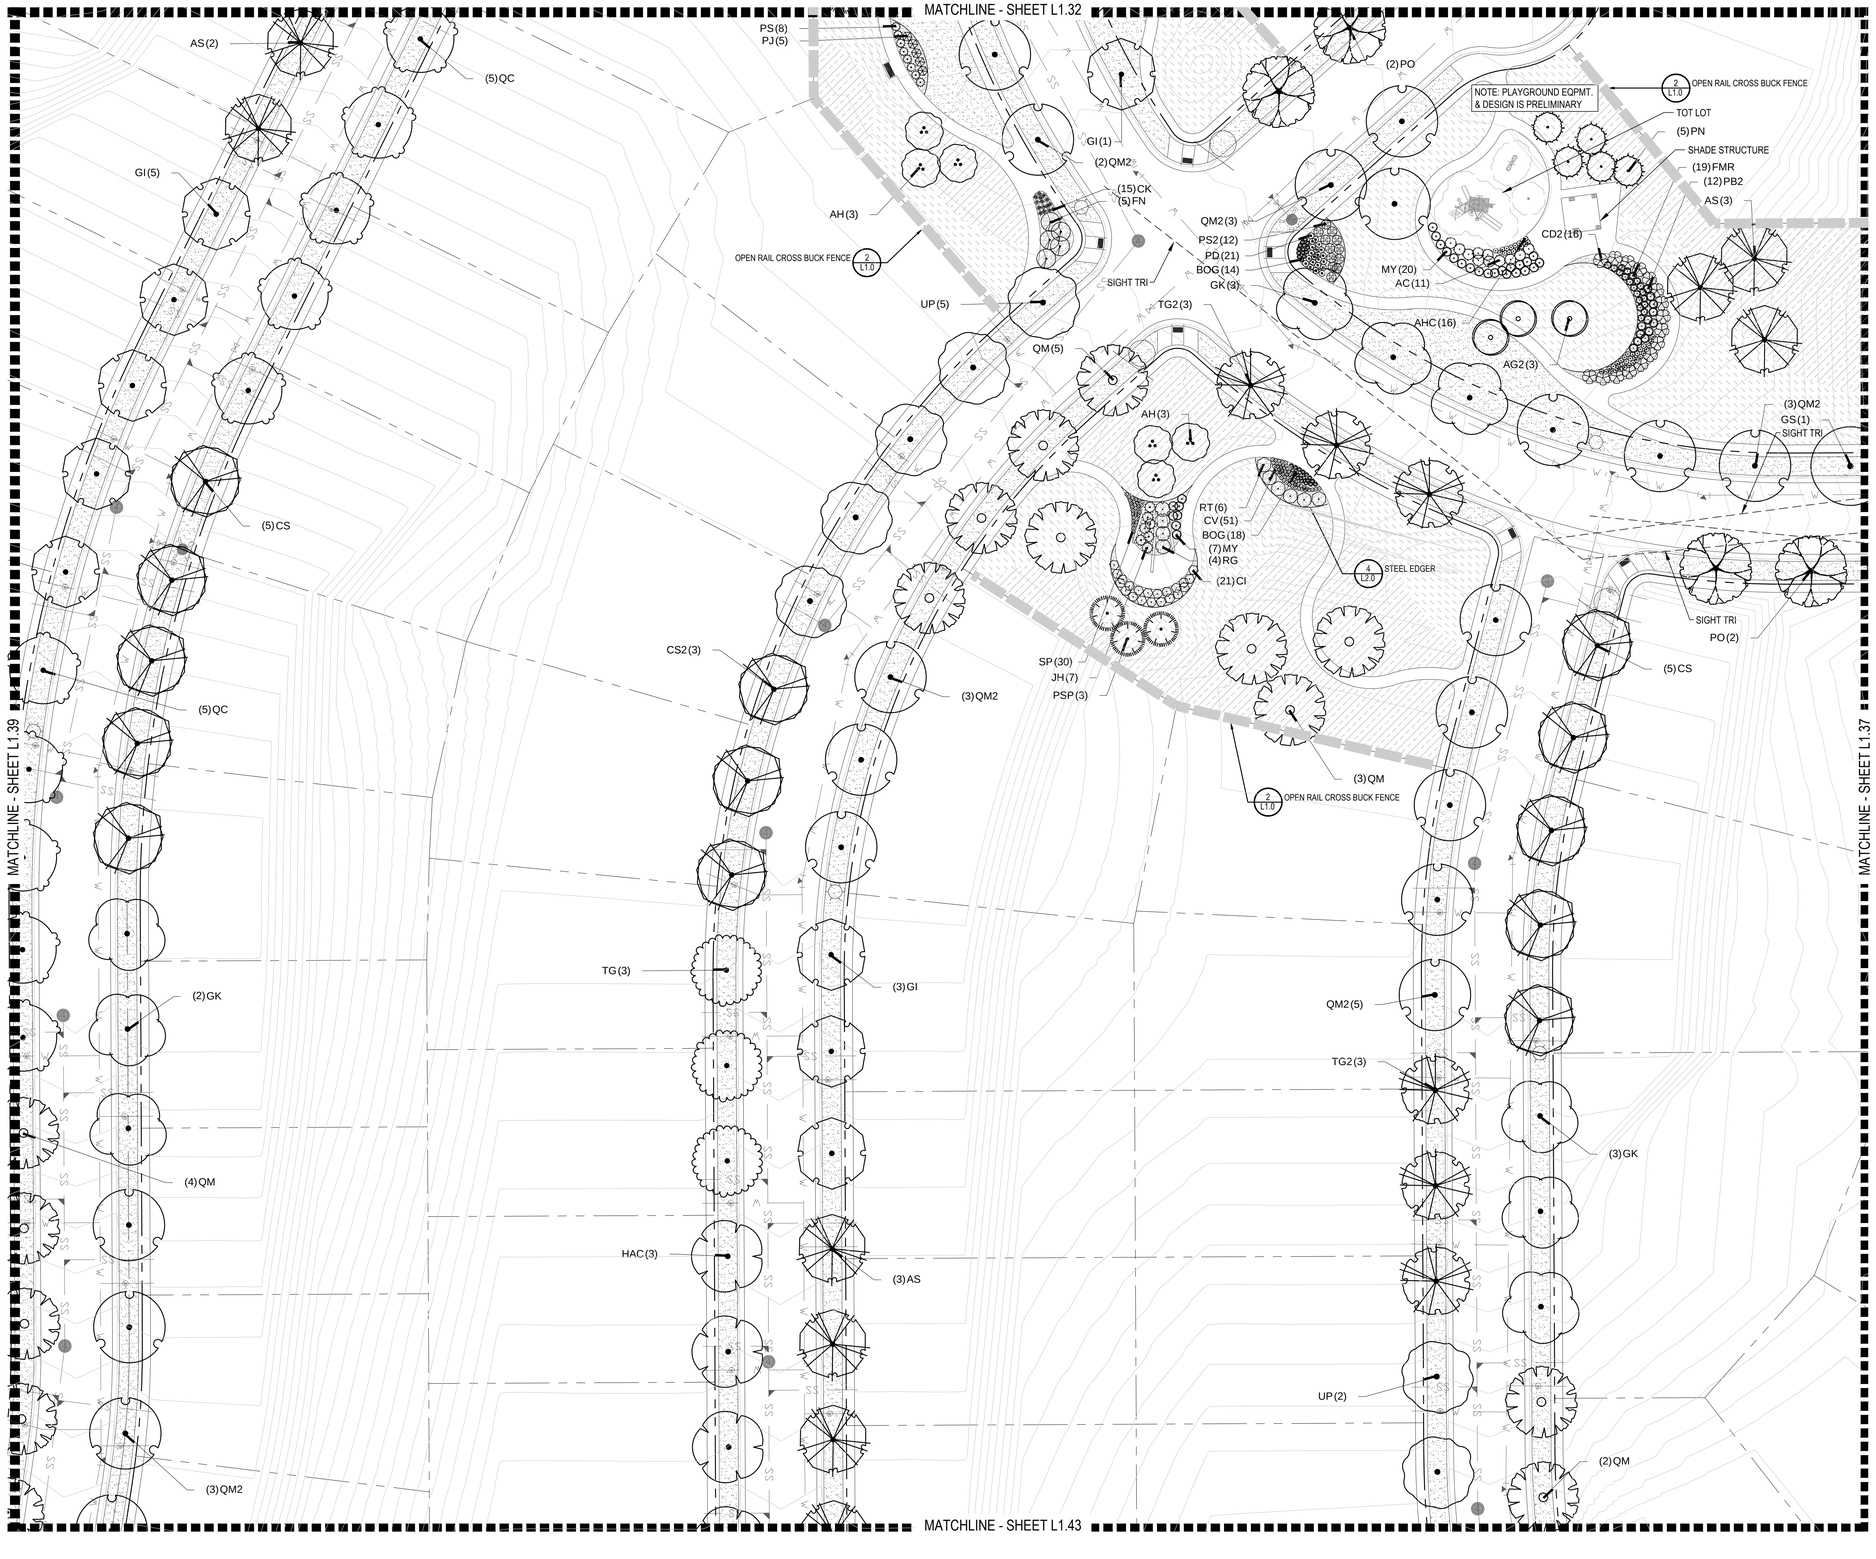

PLANT & GROUNDCOVER LIST

DECIDUOUS TREES	COMMON NAME
UP	AMERICAN ELM
OV	AMERICAN HOPHORNBEAM
PO	AMERICAN SYCAMORE
QM	BURR OAK
QM2	CHINKAPIN OAK
HAC	COMMON HACKBERRY
AE	EMERALD QUEEN MAPLE
TG2	GLENLEVEN LITTLELEAF LINDEN
TG	GREENSPIRE LITTLELEAF LINDEN
QC	HERITAGE OAK
GI	IMPERIAL HONEYLOCUST
GK	KENTUCKY COFFEE TREE
CS	NORTHERN CATALPA
QR	RED OAK
RAL	REDMOND AMERICAN LINDEN
BR	RIVER BIRCH
AS	SCHWEDLER MAPLE
GS	SHADEMASTER LOCUST
QB	SWAMP WHITE OAK

EVERGREEN TREES	COMMON NAME
PN	AUSTRIAN BLACK PINE
PP	PINON PINE
PPI	PONDEROSA PINE
JS	ROCKY MOUNTAIN JUNIPER
PSP	SCOTCH PINE
VAN	VANDERWOLF`S PYRAMID PINE

ORNAMENTAL TREES	COMMON NAME
AH	HOT WINGS TATARIAN MAPLE
AG2	ROCKY MOUNTAIN MAPLE
SC2	SPRING SNOW CRAB APPLE
WKH	`WINTER KING` HAWTHORN

ANNUALS/PERENNIALS	COMMON NAME
AHC	ANISE HYSSOP
BES	BLACK-EYED SUSAN
SP	PINCUSHION FLOWER
EP	PURPLE CONEFLOWER
CV	THREADLEAF COREOPSIS

DECIDUOUS SHRUBS	COMMON NAME
CD	BLUE MIST SHRUB
SP2	DWARF ARCTIC WILLOW
FMR	FIRE MEIDILAND ROSE
PD	GOLD DROP POTENTILLA
RG	GOLDEN CURRANT
RHU	GRO-LOW FRAGRANT SUMAC
PJ	JACKMAN`S POTENTILLA
CI	LITTLE LEAF MOUNTAIN MAHOGANY
VL	MOHICAN WAYFARING TREE
FN	NEW MEXICO PRIVET
SCH	PAWNEE BUTTES SAND CHERRY
RB	RABBITBRUSH
CB	RED TWIG DOGWOOD
CH	ROCK COTONEASTER
PS2	ROCKY MOUNTAIN PENSTEMON
PA	RUSSIAN SAGE
SSB	SASKATOON SERVICEBERRY
CD2	SPREADING COTONEASTER
RT	THREE LEAF SUMAC
RW	WHITE MEIDILAND ROSE

EVERGREEN SHRUBS	COMMON NAME
JB	BLUE CHIP JUNIPER
BUJ	BUFFALO JUNIPER
JH	HUGHES JUNIPER
AC	MANZANITA
CSM	MOONLIGHT BROOM
PS	MUGO PINE
AP	PANCHITO MANZANITA
EC	PURPLE-LEAF WINTER CREEPER

ORNAMENTAL GRASSES	COMMON NAME
BOG	BLUE OAT GRASS
PH	BLUE SWITCH GRASS
CK	FEATHER REED GRASS
PB2	LITTLE BUNNY FOUNTAIN GRASS
MG	MAIDEN GRASS
MY	YAKU JIMA DWARF MAIDEN GRASS

GROUND COVERS	COMMON NAME
	BLUEGRASS SOD
	BUFFALO GRASS
	ROCK MULCH GREY, 4" DIA. COBBLE
	ROCK MULCH TAN, 4" DIA. COBBLE
	SEED MIX 1
	SEED MIX 2
	SEED MIX 3 - DETENTION

■ Prepared For ■

E5X MANAGEMENT
7353 SOUTH ALTON WAY
CENTENNIAL, CO 80112

■ Land Planning ■

people creating spaces
pcs group inc. www.pcsgroupco.com
#3, B-180 Independence plaza
1007 16th street . denver co 80265
t 303.531.4905 . f 303.531.4908

■ Engineering ■

CVL CONSULTANTS
10333 E. DRY CREEK RD. #240
ENGLEWOOD, CO 80112
720-482-9526

TRAILS AT CROWFOOT

PARKER, COLORADO

PRELIMINARY LANDSCAPE PLAN
(NOT FOR CONSTRUCTION)

Drawn by: JWI
Checked by: PCS STAFF
Submittal Date: 11.11.16 INITIAL SUBM.

Know what's below. Call before you dig. 811

■ Sheet Name ■
LANDSCAPE PLANS

■ Sheet Number ■
L1.38

Y:\HESS RANCH\LANDSCAPE ARCHITECTURE\CURRENT DWGS\HESS-LDSCP PLANS.DWG
Wednesday, August 31, 2016

MATCHLINE - SHEET L1.31

MATCHLINE - SHEET L1.40

(3) TG2

(1) GI

2 L1.0 OPEN RAIL CROSS BUCK FENCE

MATCHLINE - SHEET L1.41

1 L0.8 FOOT TRAIL

2 L1.0 OPEN RAIL CROSS BUCK FENCE

(5) GK

(1) RAL

QM2 (3)

MATCHLINE - SHEET L1.42

MATCHLINE - SHEET L1.38

2 L1.0 OPEN RAIL CROSS BUCK FENCE

QM (1)

PLANT & GROUNDCOVER LIST

DECIDUOUS TREES	COMMON NAME
UP	AMERICAN ELM
OV	AMERICAN HOPHORNBEAM
PO	AMERICAN SYCAMORE
QM	BURR OAK
QM2	CHINKAPIN OAK
HAC	COMMON HACKBERRY
AE	EMERALD QUEEN MAPLE
TG2	GLENLEVEN LITTLELEAF LINDEN
TG	GREENSPIRE LITTLELEAF LINDEN
QC	HERITAGE OAK
GI	IMPERIAL HONEYLOCUST
GK	KENTUCKY COFFEE TREE
CS	NORTHERN CATALPA
QR	RED OAK
RAL	REDMOND AMERICAN LINDEN
BR	RIVER BIRCH
AS	SCHWEDLER MAPLE
GS	SHADEMASTER LOCUST
QB	SWAMP WHITE OAK

EVERGREEN TREES	COMMON NAME
PN	AUSTRIAN BLACK PINE
PP	PINON PINE
PPI	PONDEROSA PINE
JS	ROCKY MOUNTAIN JUNIPER
PSP	SCOTCH PINE
VAN	VANDERWOLF`S PYRAMID PINE

ORNAMENTAL TREES	COMMON NAME
AH	HOT WINGS TATARIAN MAPLE
AG2	ROCKY MOUNTAIN MAPLE
SC2	SPRING SNOW CRAB APPLE
WKH	`WINTER KING` HAWTHORN


ANNUALS/PERENNIALS	COMMON NAME
AHC	ANISE HYSSOP
BES	BLACK-EYED SUSAN
SP	PINCUSHION FLOWER
EP	PURPLE CONEFLOWER
CV	THREADLEAF COREOPSIS

DECIDUOUS SHRUBS	COMMON NAME
CD	BLUE MIST SHRUB
SP2	DWARF ARCTIC WILLOW
FMR	FIRE MEIDILAND ROSE
PD	GOLD DROP POTENTILLA
RG	GOLDEN CURRANT
RHU	GRO-LOW FRAGRANT SUMAC
PJ	JACKMAN`S POTENTILLA
CI	LITTLE LEAF MOUNTAIN MAHOGANY
VL	MOHICAN WAYFARING TREE
FN	NEW MEXICO PRIVET
SCH	PAWNEE BUTTES SAND CHERRY
RB	RABBITBRUSH
CB	RED TWIG DOGWOOD
CH	ROCK COTONEASTER
PS2	ROCKY MOUNTAIN PENSTEMON
PA	RUSSIAN SAGE
SSB	SASKATOON SERVICEBERRY
CD2	SPREADING COTONEASTER
RT	THREE LEAF SUMAC
RW	WHITE MEIDILAND ROSE

EVERGREEN SHRUBS	COMMON NAME
JB	BLUE CHIP JUNIPER
BUJ	BUFFALO JUNIPER
JH	HUGHES JUNIPER
AC	MANZANITA
CSM	MOONLIGHT BROOM
PS	MUGO PINE
AP	PANCHITO MANZANITA
EC	PURPLE-LEAF WINTER CREEPER

ORNAMENTAL GRASSES	COMMON NAME
BOG	BLUE OAT GRASS
PH	BLUE SWITCH GRASS
CK	FEATHER REED GRASS
PB2	LITTLE BUNNY FOUNTAIN GRASS
MG	MAIDEN GRASS
MY	YAKU JIMA DWARF MAIDEN GRASS

GROUND COVERS	COMMON NAME
	BLUEGRASS SOD
	BUFFALO GRASS
	ROCK MULCH GREY, 4" DIA. COBBLE
	ROCK MULCH TAN, 4" DIA. COBBLE
	SEED MIX 1
	SEED MIX 2
	SEED MIX 3 - DETENTION

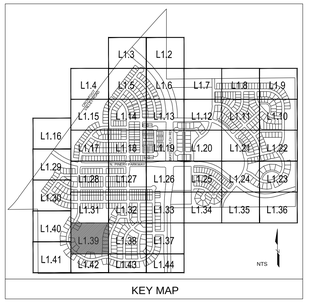

KEY MAP

NORTH

0 10' 20' 30' 60'

SCALE: 1"=30'-0"

Y:\HESS RANCH\LANDSCAPE ARCHITECTURE\CURRENT DWGS\HESS-LDSCP PLANS.DWG
Wednesday, August 31, 2016

■ Prepared For ■

E5X MANAGEMENT
7353 SOUTH ALTON WAY
CENTENNIAL, CO 80112

■ Land Planning ■

people creating spaces
pcs group inc. www.pcsgroupco.com
#3, B-180 Independence plaza
1007 16th street . denver co 80265
t 303.531.4905 . f 303.531.4908

■ Engineering ■

CVL CONSULTANTS
10333 E. DRY CREEK RD. #240
ENGLEWOOD, CO 80112
720-482-9526

TRAILS AT CROWFOOT

PARKER, COLORADO

PRELIMINARY LANDSCAPE PLAN
(NOT FOR CONSTRUCTION)

Drawn by: JWI
Checked by: PCS STAFF
Submittal Date: 11.11.16 INITIAL SUBM.

Know what's below. Call before you dig. 811

■ Sheet Name ■
LANDSCAPE PLANS

■ Sheet Number ■
L1.39

MATCHLINE - SHEET L1.30

MATCHLINE - SHEET L1.31

FOOT TRAIL 1 / L0.8

OPEN RAIL CROSS BUCK FENCE 2 / L1.0

FOOT TRAIL 1 / L0.8

OPEN RAIL CROSS BUCK FENCE 2 / L1.0

GK (3)

GI (1)

PO (3)

(1) GI

(2) HAC

GS (2)

MATCHLINE - SHEET L1.39

MATCHLINE - SHEET L1.41

PLANT & GROUNDCOVER LIST

DECIDUOUS TREES	COMMON NAME
UP	AMERICAN ELM
OV	AMERICAN HOPHORNBEAM
PO	AMERICAN SYCAMORE
QM	BURR OAK
QM2	CHINKAPIN OAK
HAC	COMMON HACKBERRY
AE	EMERALD QUEEN MAPLE
TG2	GLENLEVEN LITTLELEAF LINDEN
TG	GREENSPIRE LITTLELEAF LINDEN
QC	HERITAGE OAK
GI	IMPERIAL HONEYLOCUST
GK	KENTUCKY COFFEE TREE
CS	NORTHERN CATALPA
QR	RED OAK
RAL	REDMOND AMERICAN LINDEN
BR	RIVER BIRCH
AS	SCHWEDLER MAPLE
GS	SHADEMASTER LOCUST
QB	SWAMP WHITE OAK

EVERGREEN TREES	COMMON NAME
PN	AUSTRIAN BLACK PINE
PP	PINON PINE
PPI	PONDEROSA PINE
JS	ROCKY MOUNTAIN JUNIPER
PSP	SCOTCH PINE
VAN	VANDERWOLF`S PYRAMID PINE

ORNAMENTAL TREES	COMMON NAME
AH	HOT WINGS TATARIAN MAPLE
AG2	ROCKY MOUNTAIN MAPLE
SC2	SPRING SNOW CRAB APPLE
WKH	`WINTER KING` HAWTHORN


ANNUALS/PERENNIALS	COMMON NAME
AHC	ANISE HYSSOP
BES	BLACK-EYED SUSAN
SP	PINCUSHION FLOWER
EP	PURPLE CONEFLOWER
CV	THREADLEAF COREOPSIS

DECIDUOUS SHRUBS	COMMON NAME
CD	BLUE MIST SHRUB
SP2	DWARF ARCTIC WILLOW
FMR	FIRE MEIDILAND ROSE
PD	GOLD DROP POTENTILLA
RG	GOLDEN CURRANT
RHU	GRO-LOW FRAGRANT SUMAC
PJ	JACKMAN`S POTENTILLA
CI	LITTLE LEAF MOUNTAIN MAHOGANY
VL	MOHICAN WAYFARING TREE
FN	NEW MEXICO PRIVET
SCH	PAWNEE BUTTES SAND CHERRY
RB	RABBITBRUSH
CB	RED TWIG DOGWOOD
CH	ROCK COTONEASTER
PS2	ROCKY MOUNTAIN PENSTEMON
PA	RUSSIAN SAGE
SSB	SASKATOON SERVICEBERRY
CD2	SPREADING COTONEASTER
RT	THREE LEAF SUMAC
RW	WHITE MEIDILAND ROSE

EVERGREEN SHRUBS	COMMON NAME
JB	BLUE CHIP JUNIPER
BUJ	BUFFALO JUNIPER
JH	HUGHES JUNIPER
AC	MANZANITA
CSM	MOONLIGHT BROOM
PS	MUGO PINE
AP	PANCHITO MANZANITA
EC	PURPLE-LEAF WINTER CREEPER

ORNAMENTAL GRASSES	COMMON NAME
BOG	BLUE OAT GRASS
PH	BLUE SWITCH GRASS
CK	FEATHER REED GRASS
PB2	LITTLE BUNNY FOUNTAIN GRASS
MG	MAIDEN GRASS
MY	YAKU JIMA DWARF MAIDEN GRASS

GROUND COVERS	COMMON NAME
	BLUEGRASS SOD
	BUFFALO GRASS
	ROCK MULCH GREY, 4" DIA. COBBLE
	ROCK MULCH TAN, 4" DIA. COBBLE
	SEED MIX 1
	SEED MIX 2
	SEED MIX 3 - DETENTION

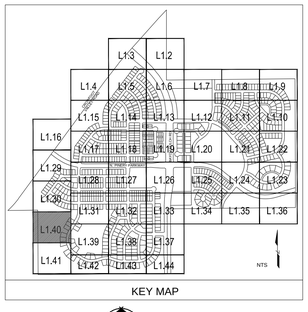

KEY MAP

NORTH

0 10' 20' 30' 60'

SCALE: 1"=30'-0"

Prepared For

E5X MANAGEMENT
7353 SOUTH ALTON WAY
CENTENNIAL, CO 80112

Land Planning

people creating spaces

pcs group inc. www.pcsgroupco.com
#3, B-180 Independence plaza
1007 16th street . denver co 80265
t 303.531.4905 . f 303.531.4908

Engineering

CVL CONSULTANTS
10333 E. DRY CREEK RD. #240
ENGLEWOOD, CO 80112
720-482-9526

TRAILS AT CROWFOOT

PARKER, COLORADO

PRELIMINARY LANDSCAPE PLAN
(NOT FOR CONSTRUCTION)

Drawn by: JWI
Checked by: PCS STAFF
Submittal Date: 11.11.16 INITIAL SUBM.

Know what's below. Call before you dig. 811

Sheet Name
LANDSCAPE PLANS

Sheet Number
L1.40

Y:\HESS RANCH\LANDSCAPE ARCHITECTURE\CURRENT DWGS\HESS-LDSCP PLANS.DWG
Wednesday, August 31, 2016

MATCHLINE - SHEET L1.40

OPEN RAIL CROSS BUCK FENCE 2/L1.0

FOOT TRAIL 1/L0.8

GS(2)
HAC(3)

QM2(2)

OPEN RAIL CROSS BUCK FENCE 2/L1.0

MATCHLINE - SHEET L1.39

MATCHLINE - SHEET L1.42

PLANT & GROUNDCOVER LIST

DECIDUOUS TREES	COMMON NAME
UP	AMERICAN ELM
OV	AMERICAN HOPHORNBEAM
PO	AMERICAN SYCAMORE
QM	BURR OAK
QM2	CHINKAPIN OAK
HAC	COMMON HACKBERRY
AE	EMERALD QUEEN MAPLE
TG2	GLENLEVEN LITTLELEAF LINDEN
TG	GREENSPIRE LITTLELEAF LINDEN
QC	HERITAGE OAK
GI	IMPERIAL HONEYLOCUST
GK	KENTUCKY COFFEE TREE
CS	NORTHERN CATALPA
QR	RED OAK
RAL	REDMOND AMERICAN LINDEN
BR	RIVER BIRCH
AS	SCHWEDLER MAPLE
GS	SHADEMASTER LOCUST
QB	SWAMP WHITE OAK

EVERGREEN TREES	COMMON NAME
PN	AUSTRIAN BLACK PINE
PP	PINON PINE
PPI	PONDEROSA PINE
JS	ROCKY MOUNTAIN JUNIPER
PSP	SCOTCH PINE
VAN	VANDERWOLF`S PYRAMID PINE

ORNAMENTAL TREES	COMMON NAME
AH	HOT WINGS TATARIAN MAPLE
AG2	ROCKY MOUNTAIN MAPLE
SC2	SPRING SNOW CRAB APPLE
WKH	`WINTER KING` HAWTHORN


ANNUALS/PERENNIALS	COMMON NAME
AHC	ANISE HYSSOP
BES	BLACK-EYED SUSAN
SP	PINCUSHION FLOWER
EP	PURPLE CONEFLOWER
CV	THREADLEAF COREOPSIS

DECIDUOUS SHRUBS	COMMON NAME
CD	BLUE MIST SHRUB
SP2	DWARF ARCTIC WILLOW
FMR	FIRE MEIDILAND ROSE
PD	GOLD DROP POTENTILLA
RG	GOLDEN CURRANT
RHU	GRO-LOW FRAGRANT SUMAC
PJ	JACKMAN`S POTENTILLA
CI	LITTLE LEAF MOUNTAIN MAHOGANY
VL	MOHICAN WAYFARING TREE
FN	NEW MEXICO PRIVET
SCH	PAWNEE BUTTES SAND CHERRY
RB	RABBITBRUSH
CB	RED TWIG DOGWOOD
CH	ROCK COTONEASTER
PS2	ROCKY MOUNTAIN PENSTEMON
PA	RUSSIAN SAGE
SSB	SASKATOON SERVICEBERRY
CD2	SPREADING COTONEASTER
RT	THREE LEAF SUMAC
RW	WHITE MEIDILAND ROSE

EVERGREEN SHRUBS	COMMON NAME
JB	BLUE CHIP JUNIPER
BUJ	BUFFALO JUNIPER
JH	HUGHES JUNIPER
AC	MANZANITA
CSM	MOONLIGHT BROOM
PS	MUGO PINE
AP	PANCHITO MANZANITA
EC	PURPLE-LEAF WINTER CREEPER

ORNAMENTAL GRASSES	COMMON NAME
BOG	BLUE OAT GRASS
PH	BLUE SWITCH GRASS
CK	FEATHER REED GRASS
PB2	LITTLE BUNNY FOUNTAIN GRASS
MG	MAIDEN GRASS
MY	YAKU JIMA DWARF MAIDEN GRASS

GROUND COVERS	COMMON NAME
	BLUEGRASS SOD
	BUFFALO GRASS
	ROCK MULCH GREY, 4" DIA. COBBLE
	ROCK MULCH TAN, 4" DIA. COBBLE
	SEED MIX 1
	SEED MIX 2
	SEED MIX 3 - DETENTION

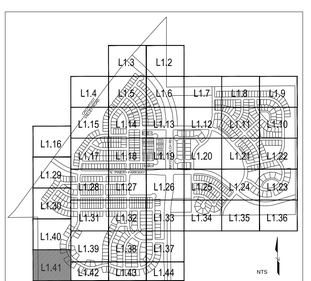

KEY MAP

NORTH

0 10' 20' 30' 60'

SCALE: 1"=30'-0"

Prepared For

E5X MANAGEMENT
7353 SOUTH ALTON WAY
CENTENNIAL, CO 80112

Land Planning

people creating spaces
pcs group inc. www.pcsgroupco.com
#3, B-180 Independence plaza
1007 16th street . denver co 80265
t 303.531.4905 . f 303.531.4908

Engineering

CVL CONSULTANTS
10333 E. DRY CREEK RD. #240
ENGLEWOOD, CO 80112
720-482-9526

TRAILS AT CROWFOOT

PARKER, COLORADO

PRELIMINARY LANDSCAPE PLAN
(NOT FOR CONSTRUCTION)

Drawn by: JWI
Checked by: PCS STAFF
Submittal Date: 11.11.16 INITIAL SUBM.

Know what's below. Call before you dig. 811

Sheet Name
LANDSCAPE PLANS

Sheet Number
L1.41

Y:\HESS RANCH\LANDSCAPE ARCHITECTURE\CURRENT DWGS\HESS-LDSCP PLANS.DWG
Wednesday, August 31, 2016

MATCHLINE - SHEET L1.39

MATCHLINE - SHEET L1.41

MATCHLINE - SHEET L1.43

(2)UP

RAL (4)

OV (5)

OPEN RAIL CROSS BUCK FENCE 2/L1.0

FOOT TRAIL 1/L0.8

CS (5)

SIGHT TRI

TG (2)

(3)QM

TG2 (5)

(5)QB

PLANT & GROUNDCOVER LIST

DECIDUOUS TREES	COMMON NAME
UP	AMERICAN ELM
OV	AMERICAN HOPHORNBEAM
PO	AMERICAN SYCAMORE
QM	BURR OAK
QM2	CHINKAPIN OAK
HAC	COMMON HACKBERRY
AE	EMERALD QUEEN MAPLE
TG2	GLENLEVEN LITTLELEAF LINDEN
TG	GREENSPIRE LITTLELEAF LINDEN
QC	HERITAGE OAK
GI	IMPERIAL HONEYLOCUST
GK	KENTUCKY COFFEE TREE
CS	NORTHERN CATALPA
QR	RED OAK
RAL	REDMOND AMERICAN LINDEN
BR	RIVER BIRCH
AS	SCHWEDLER MAPLE
GS	SHADEMASTER LOCUST
QB	SWAMP WHITE OAK

EVERGREEN TREES	COMMON NAME
PN	AUSTRIAN BLACK PINE
PP	PINON PINE
PPI	PONDEROSA PINE
JS	ROCKY MOUNTAIN JUNIPER
PSP	SCOTCH PINE
VAN	VANDERWOLF`S PYRAMID PINE

ORNAMENTAL TREES	COMMON NAME
AH	HOT WINGS TATARIAN MAPLE
AG2	ROCKY MOUNTAIN MAPLE
SC2	SPRING SNOW CRAB APPLE
WKH	`WINTER KING` HAWTHORN


ANNUALS/PERENNIALS	COMMON NAME
AHC	ANISE HYSSOP
BES	BLACK-EYED SUSAN
SP	PINCUSHION FLOWER
EP	PURPLE CONEFLOWER
CV	THREADLEAF COREOPSIS

DECIDUOUS SHRUBS	COMMON NAME
CD	BLUE MIST SHRUB
SP2	DWARF ARCTIC WILLOW
FMR	FIRE MEIDILAND ROSE
PD	GOLD DROP POTENTILLA
RG	GOLDEN CURRANT
RHU	GRO-LOW FRAGRANT SUMAC
PJ	JACKMAN`S POTENTILLA
CI	LITTLE LEAF MOUNTAIN MAHOGANY
VL	MOHICAN WAYFARING TREE
FN	NEW MEXICO PRIVET
SCH	PAWNEE BUTTES SAND CHERRY
RB	RABBITBRUSH
CB	RED TWIG DOGWOOD
CH	ROCK COTONEASTER
PS2	ROCKY MOUNTAIN PENSTEMON
PA	RUSSIAN SAGE
SSB	SASKATOON SERVICEBERRY
CD2	SPREADING COTONEASTER
RT	THREE LEAF SUMAC
RW	WHITE MEIDILAND ROSE

EVERGREEN SHRUBS	COMMON NAME
JB	BLUE CHIP JUNIPER
BUJ	BUFFALO JUNIPER
JH	HUGHES JUNIPER
AC	MANZANITA
CSM	MOONLIGHT BROOM
PS	MUGO PINE
AP	PANCHITO MANZANITA
EC	PURPLE-LEAF WINTER CREEPER

ORNAMENTAL GRASSES	COMMON NAME
BOG	BLUE OAT GRASS
PH	BLUE SWITCH GRASS
CK	FEATHER REED GRASS
PB2	LITTLE BUNNY FOUNTAIN GRASS
MG	MAIDEN GRASS
MY	YAKU JIMA DWARF MAIDEN GRASS

GROUND COVERS	COMMON NAME
	BLUEGRASS SOD
	BUFFALO GRASS
	ROCK MULCH GREY, 4" DIA. COBBLE
	ROCK MULCH TAN, 4" DIA. COBBLE
	SEED MIX 1
	SEED MIX 2
	SEED MIX 3 - DETENTION

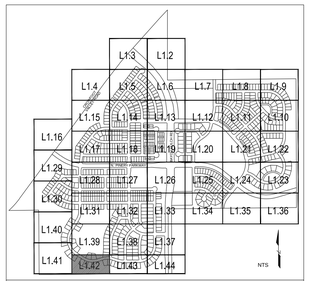

KEY MAP

NORTH

0 10' 20' 30' 60'

SCALE: 1"=30'-0"

■ Prepared For■

E5X MANAGEMENT
7353 SOUTH ALTON WAY
CENTENNIAL, CO 80112

■ Land Planning ■

people creating spaces

pcs group inc. www.pcsgroupco.com
#3, B-180 Independence plaza
1007 16th street . denver co 80265
t 303.531.4905 . f 303.531.4908

■ Engineering ■

CVL CONSULTANTS
10333 E. DRY CREEK RD. #240
ENGLEWOOD, CO 80112
720-482-9526

TRAILS AT CROWFOOT

PARKER, COLORADO

PRELIMINARY LANDSCAPE PLAN
(NOT FOR CONSTRUCTION)


Drawn by: JWI
Checked by: PCS STAFF
Submittal Date: 11.11.16 INITIAL SUBM.

Know what's **below.** **Call** before you dig. 811

■ Sheet Name ■
LANDSCAPE PLANS

■ Sheet Number ■
L1.42

Y:\HESS RANCH\LANDSCAPE ARCHITECTURE\CURRENT DWGS\HESS-LDSCP PLANS.DWG
Wednesday, August 31, 2016

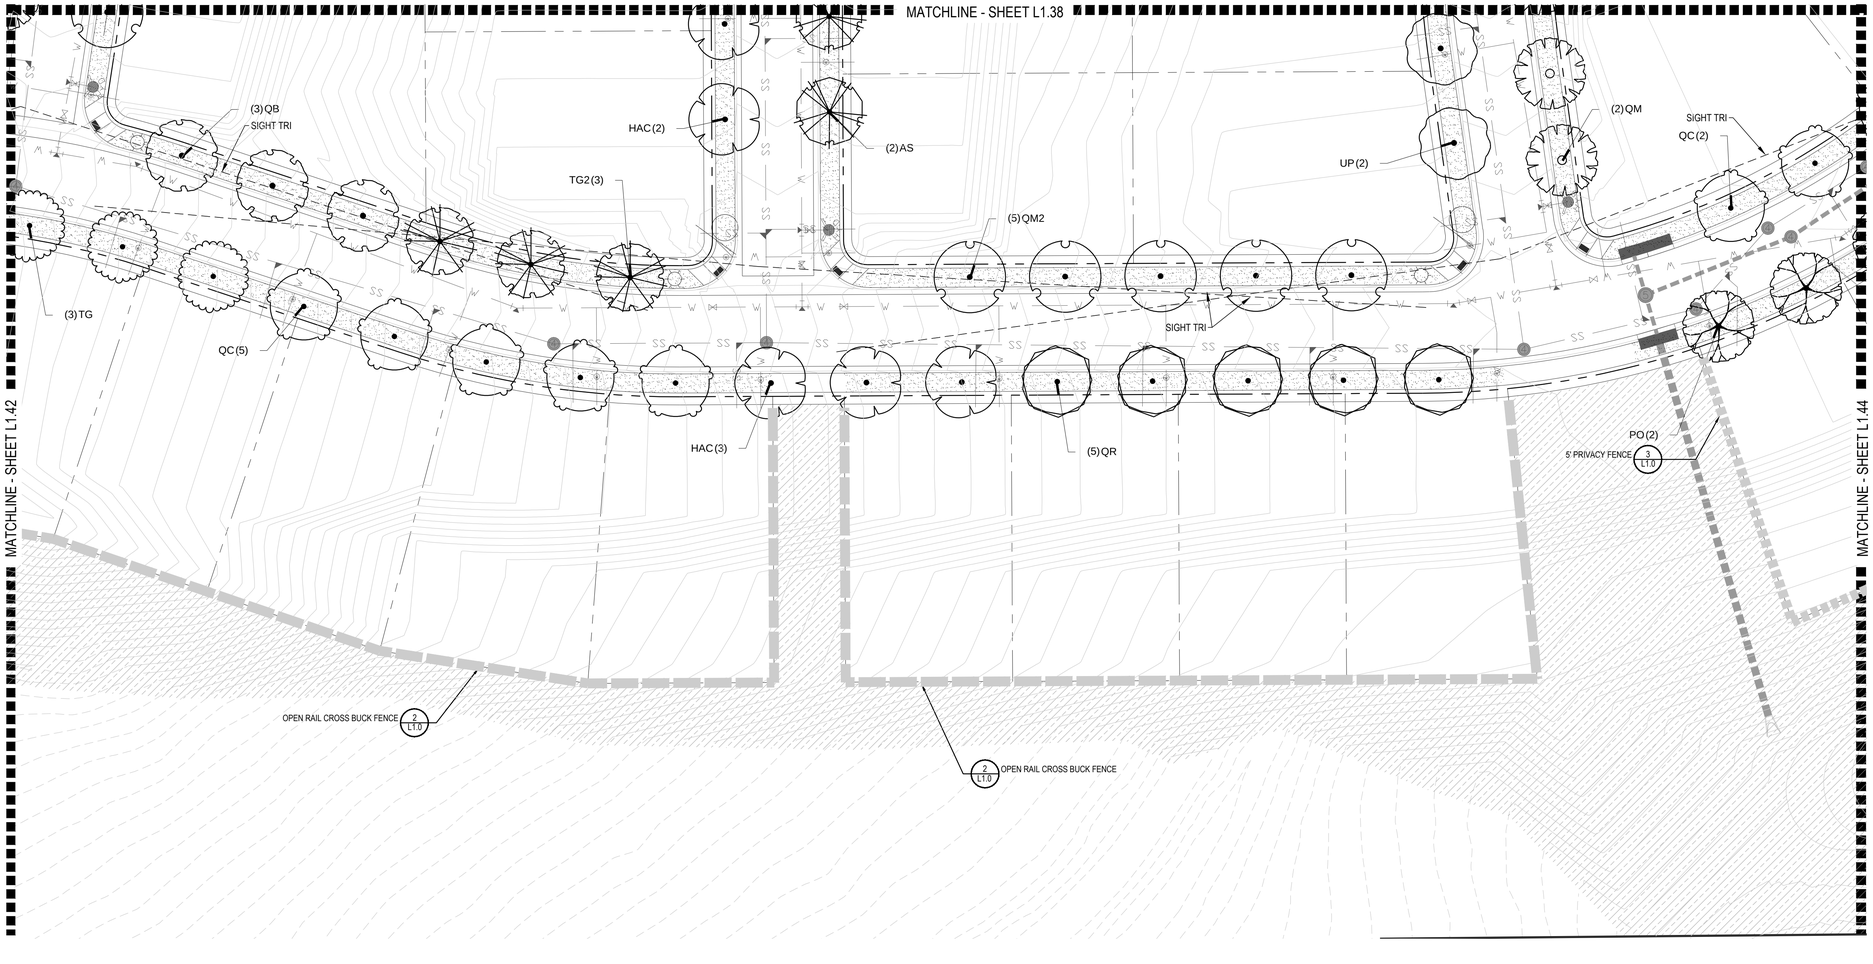

PLANT & GROUNDCOVER LIST

DECIDUOUS TREES	COMMON NAME
UP	AMERICAN ELM
OV	AMERICAN HOPHORNBEAM
PO	AMERICAN SYCAMORE
QM	BURR OAK
QM2	CHINKAPIN OAK
HAC	COMMON HACKBERRY
AE	EMERALD QUEEN MAPLE
TG2	GLENLEVEN LITTLELEAF LINDEN
TG	GREENSPIRE LITTLELEAF LINDEN
QC	HERITAGE OAK
GI	IMPERIAL HONEYLOCUST
GK	KENTUCKY COFFEE TREE
CS	NORTHERN CATALPA
QR	RED OAK
RAL	REDMOND AMERICAN LINDEN
BR	RIVER BIRCH
AS	SCHWEDLER MAPLE
GS	SHADEMASTER LOCUST
QB	SWAMP WHITE OAK

EVERGREEN TREES	COMMON NAME
PN	AUSTRIAN BLACK PINE
PP	PINON PINE
PPI	PONDEROSA PINE
JS	ROCKY MOUNTAIN JUNIPER
PSP	SCOTCH PINE
VAN	VANDERWOLF`S PYRAMID PINE

ORNAMENTAL TREES	COMMON NAME
AH	HOT WINGS TATARIAN MAPLE
AG2	ROCKY MOUNTAIN MAPLE
SC2	SPRING SNOW CRAB APPLE
WKH	`WINTER KING` HAWTHORN


ANNUALS/PERENNIALS	COMMON NAME
AHC	ANISE HYSSOP
BES	BLACK-EYED SUSAN
SP	PINCUSHION FLOWER
EP	PURPLE CONEFLOWER
CV	THREADLEAF COREOPSIS

DECIDUOUS SHRUBS	COMMON NAME
CD	BLUE MIST SHRUB
SP2	DWARF ARCTIC WILLOW
FMR	FIRE MEIDILAND ROSE
PD	GOLD DROP POTENTILLA
RG	GOLDEN CURRANT
RHU	GRO-LOW FRAGRANT SUMAC
PJ	JACKMAN`S POTENTILLA
CI	LITTLE LEAF MOUNTAIN MAHOGANY
VL	MOHICAN WAYFARING TREE
FN	NEW MEXICO PRIVET
SCH	PAWNEE BUTTES SAND CHERRY
RB	RABBITBRUSH
CB	RED TWIG DOGWOOD
CH	ROCK COTONEASTER
PS2	ROCKY MOUNTAIN PENSTEMON
PA	RUSSIAN SAGE
SSB	SASKATOON SERVICEBERRY
CD2	SPREADING COTONEASTER
RT	THREE LEAF SUMAC
RW	WHITE MEIDILAND ROSE

EVERGREEN SHRUBS	COMMON NAME
JB	BLUE CHIP JUNIPER
BUJ	BUFFALO JUNIPER
JH	HUGHES JUNIPER
AC	MANZANITA
CSM	MOONLIGHT BROOM
PS	MUGO PINE
AP	PANCHITO MANZANITA
EC	PURPLE-LEAF WINTER CREEPER

ORNAMENTAL GRASSES	COMMON NAME
BOG	BLUE OAT GRASS
PH	BLUE SWITCH GRASS
CK	FEATHER REED GRASS
PB2	LITTLE BUNNY FOUNTAIN GRASS
MG	MAIDEN GRASS
MY	YAKU JIMA DWARF MAIDEN GRASS

GROUND COVERS	COMMON NAME
	BLUEGRASS SOD
	BUFFALO GRASS
	ROCK MULCH GREY, 4" DIA. COBBLE
	ROCK MULCH TAN, 4" DIA. COBBLE
	SEED MIX 1
	SEED MIX 2
	SEED MIX 3 - DETENTION

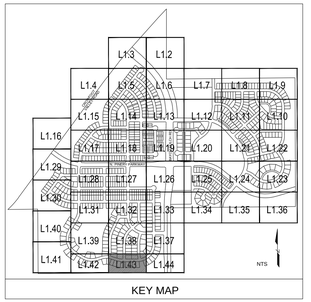

KEY MAP

NORTH 0 10' 20' 30' 60'

SCALE: 1"=30'-0"

■ Prepared For■

E5X MANAGEMENT
7353 SOUTH ALTON WAY
CENTENNIAL, CO 80112

■ Land Planning ■

people creating spaces
pcs group inc. www.pcsgroupco.com
#3, B-180 Independence plaza
1007 16th street . denver co 80265
t 303.531.4905 . f 303.531.4908

■ Engineering ■

CVL CONSULTANTS
10333 E. DRY CREEK RD. #240
ENGLEWOOD, CO 80112
720-482-9526

TRAILS AT CROWFOOT

PARKER, COLORADO

PRELIMINARY LANDSCAPE PLAN
(NOT FOR CONSTRUCTION)


Drawn by: JWI
Checked by: PCS STAFF
Submittal Date: 11.11.16 INITIAL SUBM.

Know what's **below.** **Call** before you dig. 811

■ Sheet Name ■
LANDSCAPE PLANS

■ Sheet Number ■
L1.43

Y:\HESS RANCH\LANDSCAPE ARCHITECTURE\CURRENT DWGS\HESS-LDSCP PLANS.DWG
Wednesday, August 31, 2016

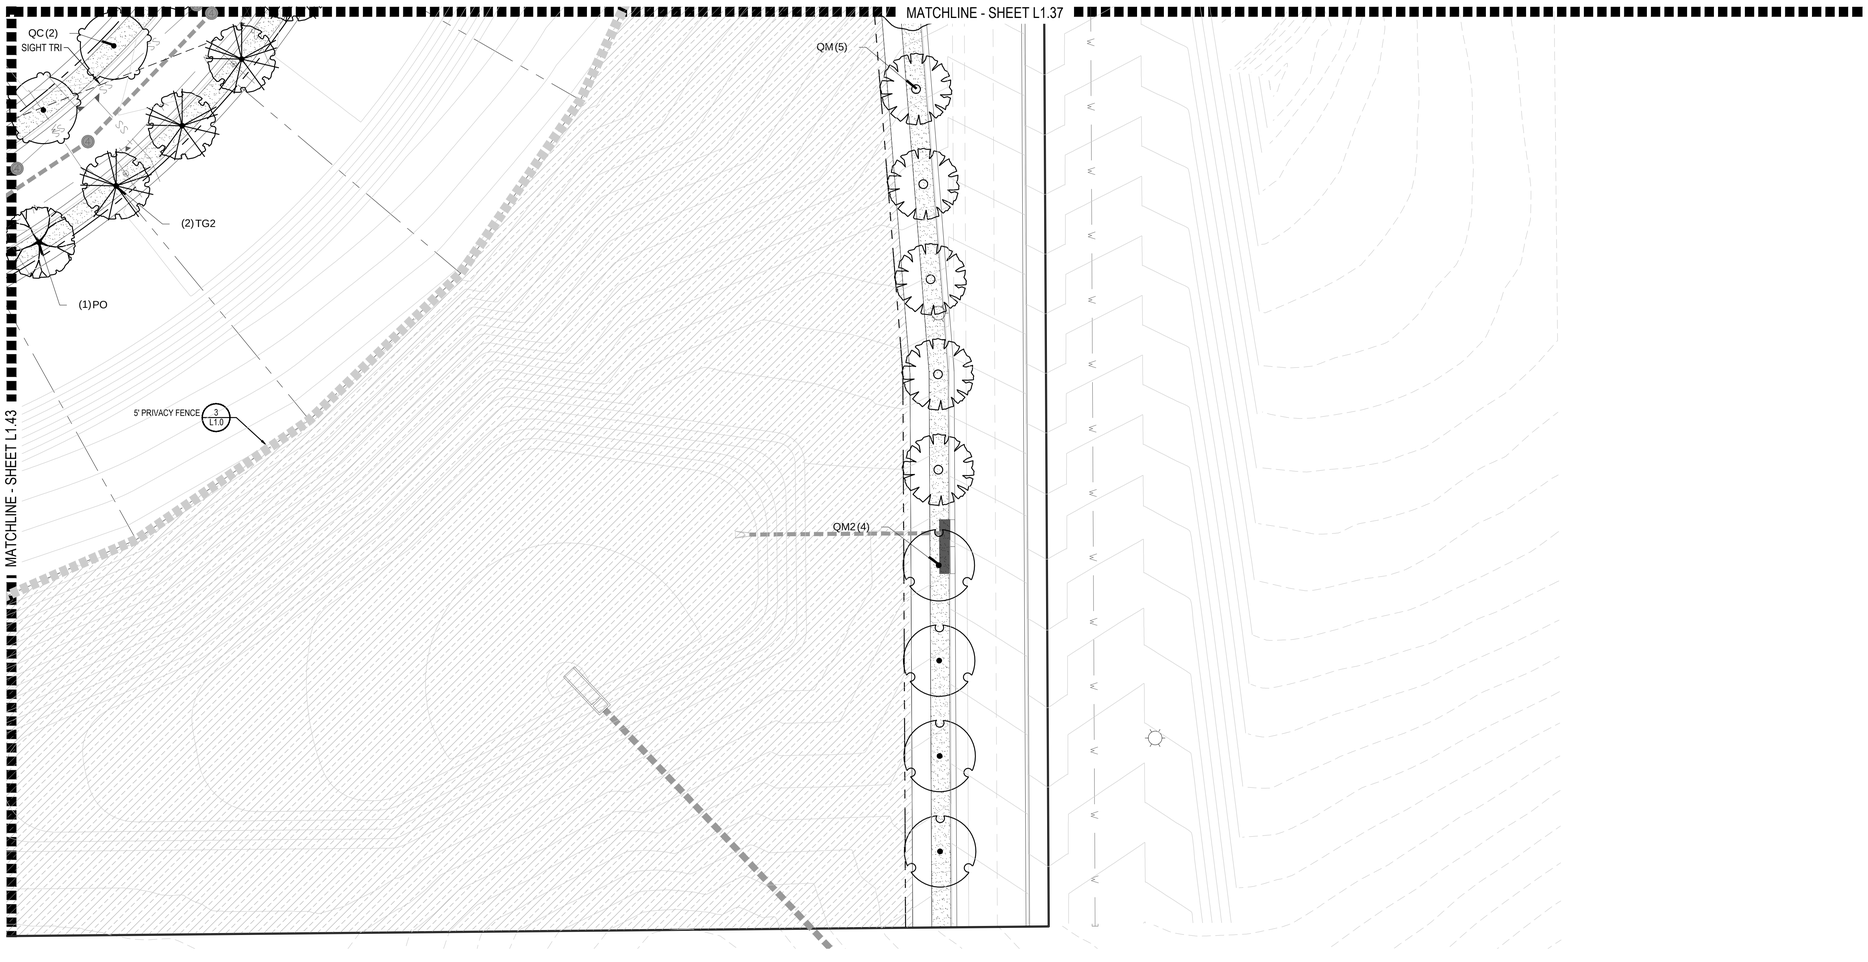

PLANT & GROUNDCOVER LIST

DECIDUOUS TREES	COMMON NAME
UP	AMERICAN ELM
OV	AMERICAN HOPHORNBEAM
PO	AMERICAN SYCAMORE
QM	BURR OAK
QM2	CHINKAPIN OAK
HAC	COMMON HACKBERRY
AE	EMERALD QUEEN MAPLE
TG2	GLENLEVEN LITTLELEAF LINDEN
TG	GREENSPIRE LITTLELEAF LINDEN
QC	HERITAGE OAK
GI	IMPERIAL HONEYLOCUST
GK	KENTUCKY COFFEE TREE
CS	NORTHERN CATALPA
QR	RED OAK
RAL	REDMOND AMERICAN LINDEN
BR	RIVER BIRCH
AS	SCHWEDLER MAPLE
GS	SHADEMASTER LOCUST
QB	SWAMP WHITE OAK

EVERGREEN TREES	COMMON NAME
PN	AUSTRIAN BLACK PINE
PP	PINON PINE
PPI	PONDEROSA PINE
JS	ROCKY MOUNTAIN JUNIPER
PSP	SCOTCH PINE
VAN	VANDERWOLF`S PYRAMID PINE

ORNAMENTAL TREES	COMMON NAME
AH	HOT WINGS TATARIAN MAPLE
AG2	ROCKY MOUNTAIN MAPLE
SC2	SPRING SNOW CRAB APPLE
WKH	`WINTER KING` HAWTHORN


ANNUALS/PERENNIALS	COMMON NAME
AHC	ANISE HYSSOP
BES	BLACK-EYED SUSAN
SP	PINCUSHION FLOWER
EP	PURPLE CONEFLOWER
CV	THREADLEAF COREOPSIS

DECIDUOUS SHRUBS	COMMON NAME
CD	BLUE MIST SHRUB
SP2	DWARF ARCTIC WILLOW
FMR	FIRE MEIDILAND ROSE
PD	GOLD DROP POTENTILLA
RG	GOLDEN CURRANT
RHU	GRO-LOW FRAGRANT SUMAC
PJ	JACKMAN`S POTENTILLA
CI	LITTLE LEAF MOUNTAIN MAHOGANY
VL	MOHICAN WAYFARING TREE
FN	NEW MEXICO PRIVET
SCH	PAWNEE BUTTES SAND CHERRY
RB	RABBITBRUSH
CB	RED TWIG DOGWOOD
CH	ROCK COTONEASTER
PS2	ROCKY MOUNTAIN PENSTEMON
PA	RUSSIAN SAGE
SSB	SASKATOON SERVICEBERRY
CD2	SPREADING COTONEASTER
RT	THREE LEAF SUMAC
RW	WHITE MEIDILAND ROSE

EVERGREEN SHRUBS	COMMON NAME
JB	BLUE CHIP JUNIPER
BUJ	BUFFALO JUNIPER
JH	HUGHES JUNIPER
AC	MANZANITA
CSM	MOONLIGHT BROOM
PS	MUGO PINE
AP	PANCHITO MANZANITA
EC	PURPLE-LEAF WINTER CREEPER

ORNAMENTAL GRASSES	COMMON NAME
BOG	BLUE OAT GRASS
PH	BLUE SWITCH GRASS
CK	FEATHER REED GRASS
PB2	LITTLE BUNNY FOUNTAIN GRASS
MG	MAIDEN GRASS
MY	YAKU JIMA DWARF MAIDEN GRASS

GROUND COVERS	COMMON NAME
	BLUEGRASS SOD
	BUFFALO GRASS
	ROCK MULCH GREY, 4" DIA. COBBLE
	ROCK MULCH TAN, 4" DIA. COBBLE
	SEED MIX 1
	SEED MIX 2
	SEED MIX 3 - DETENTION

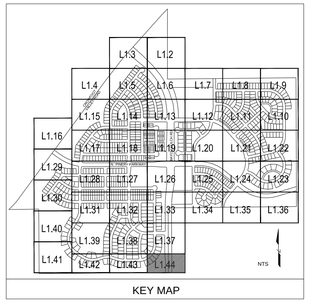

KEY MAP

NORTH

0 10' 20' 30' 60'

SCALE: 1"=30'-0"

■ Prepared For■

E5X MANAGEMENT
7353 SOUTH ALTON WAY
CENTENNIAL, CO 80112

■ Land Planning ■

people creating spaces
pcs group inc. www.pcsgroupco.com
#3, B-180 Independence plaza
1007 16th street . denver co 80265
t 303.531.4905 . f 303.531.4908

■ Engineering ■

CVL CONSULTANTS
10333 E. DRY CREEK RD. #240
ENGLEWOOD, CO 80112
720-482-9526

TRAILS AT CROWFOOT

PARKER, COLORADO

PRELIMINARY LANDSCAPE PLAN
(NOT FOR CONSTRUCTION)


Drawn by: JWI
Checked by: PCS STAFF
Submittal Date: 11.11.16 INITIAL SUBM.


Know what's **below.** **Call** before you dig. 811


■ Sheet Name ■
LANDSCAPE PLANS

■ Sheet Number ■
L1.44

Y:\HESS RANCH\LANDSCAPE ARCHITECTURE\CURRENT DWGS\HESS-LDSCP PLANS.DWG
Wednesday, August 31, 2016

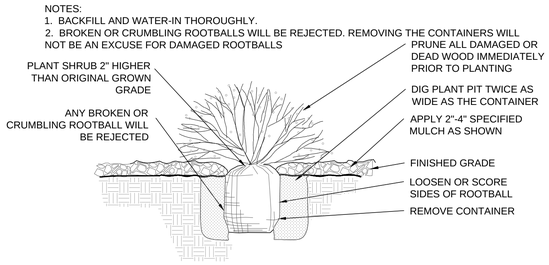

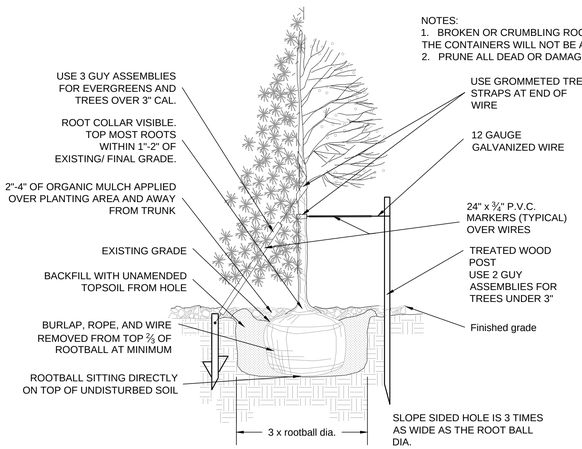

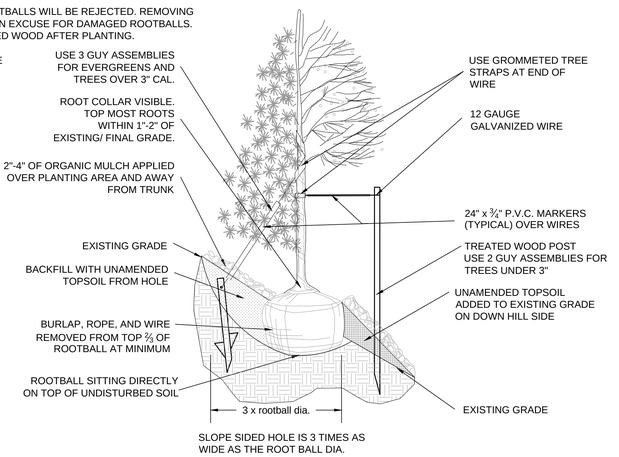


NOTES:

1. 1. ALL WORK TO BE DONE AT TIME OF PLANTING
2. 2. PEEL BACK ONLY TOP OF BURLAP REQUIRED TO PERFORM WORK. REPLACE BURLAP BEFORE MOVING TREE INTO PLANTING PIT. DO NOT REMOVE WIRE BASKET UNTIL INSIDE PLANTING PIT.
3. 3. MEASURE NEW HEIGHT OF ROOTBALL AND DIG PLANTING PIT SO FINAL TOP ROOTBALL GRADE IS 3" ABOVE FINAL GRADE SURROUNDING BALL.
4. EXCAVATE PLANTING HOLES WITH SLOPING SIDES. MAKE EXCAVATIONS AT LEAST THREE TIMES AS WIDE AS THE ROOT BALL DIAMETER AND NO DEEPER THAN THE DISTANCE FROM THE TOP MOST ROOTS IN THE ROOT BALL TO THE BOTTOM OF THE ROOT BALL TO ALLOW FOR SETTLING. DO NOT DISTURB SOIL AT BOTTOM OF PLANTING HOLES, BUT DO SCORE THE SIDES OF THE PLANTING HOLE. THE PLANTING AREA SHALL BE LOOSENED AND AERATED AT LEAST THREE TIMES THE DIAMETER OF THE ROOT BALL. BACKFILL SHALL CONSIST OF EXISTING SITE TOPSOIL - NO AMENDMENTS SHALL BE USED UNLESS OTHERWISE SPECIFIED.
5. TREES SHALL BE PLANTED WITH THE ROOT COLLAR/FLARE VISIBLE ABOVE GRADE AND TWO OR MORE STRUCTURAL ROOTS LOCATED WITHIN THE TOP 1" TO 2" OF THE ROOT BALL/FINISHED GRADE MEASURED 3" TO 4" FROM TRUNK. THIS INCLUDES TREES THAT ARE SET ON SLOPES (SEE SLOPE PLANTING DETAIL). TREES THAT DO NOT HAVE A VISIBLE ROOT COLLAR SHALL BE REJECTED. DO NOT COVER THE ROOT BALL WITH SOIL.
6. WHEN ROOT BALL WILL REMAIN INTACT, CUT OFF BOTTOM ⅓ OF WIRE BASKET BEFORE PLACING TREE IN HOLE, CUT OFF REMAINDER OF BASKET AFTER TREE IS SET IN HOLE, REMOVE BASKET COMPLETELY. AT A MINIMUM, THE TOP ⅔ OF THE BURLAP AND BASKET SHALL BE REMOVED FROM THE ROOT BALL ON ALL TREES. REMOVE ALL NYLON TIES, TWINE, ROPE AND BURLAP. REMOVE UNNECESSARY PACKING MATERIAL.
7. FORM SOIL INTO A 3" TO 5" TALL WATERING RING (SAUCER) AROUND PLANTING AREA. THIS IS NOT NECESSARY IN IRRIGATED TURF AREAS. APPLY 2" TO 4" DEPTH OF SPECIFIED MULCH OVER PLANTING AREA AND INSIDE SAUCERS, AWAY FROM TRUNK.
8. STAKING AND GUYING OF TREES IS OPTIONAL IN MOST PLANTING SITUATIONS. IN AREAS OF EXTREME WINDS OR ON STEEP SLOPES, STAKING MAY BE REQUIRED TO STABILIZE TREES. STAKING AND GUYING MUST BE REMOVED WITHIN 1 YEAR OF PLANTING DATE.
9. TREE WRAP IS NOT TO BE USED ON ANY NEW PLANTINGS, EXCEPT IN LATE FALL PLANTING SITUATIONS AND ONLY THEN AFTER CONSULTATION WITH THE TOWN ARBORIST.
10. RESETTING OF IMPROPERLY PLANTED TREES WILL ONLY BE ALLOWED IF IT IS DETERMINED THAT DOING SO WIL IN NO WAY COMPROMISE THE ROOT BALL, AND SHALL ONLY BE DONE WITH APPROVAL OF THE TOWN ARBORIST.


1 SHRUB PLANTING

NOT TO SCALE

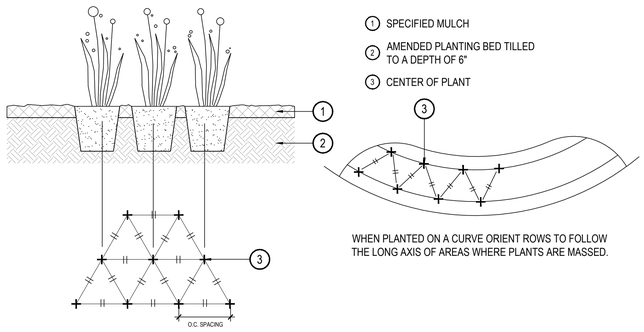

2 TREE PLANTING

NOT TO SCALE

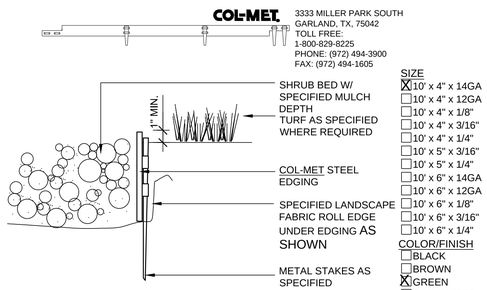

NOTES:

1. SET ALL EDGING 1" ABOVE FINISH GRADE AS SHOWN.
2. EDGING SHALL ABUT ALL CONCRETE CURBS AND WALKS PERPENDICULAR, AND FLUSH W/ GRADES OF CONCRETE.
3. INSTALLATION TO BE COMPLETED IN ACCORDANCE WITH MANUFACTURER'S SPECIFICATIONS.
4. FOR PRODUCT ORDERING, DIVIDE NUMBER OF FEET NEEDED BY 9.33 TO OBTAIN THE NUMBER OF 10' PieCES NEEDED.

3 PERENNIAL OR GRASS PLANTING

NOT TO SCALE

4 STEEL EDGER

NOT TO SCALE

■ Prepared For■
E5X MANAGEMENT
7353 SOUTH ALTON WAY
CENTENNIAL, CO 80112

■ Land Planning ■
people creating spaces
pcs group inc. www.pcsgroupco.com
#3, B-180 Independence plaza
1007 16th street . denver co 80265
t 303.531.4905 . f 303.531.4908

■ Engineering ■
CVL CONSULTANTS
10333 E. DRY CREEK RD. #240
ENGLEWOOD, CO 80112
720-482-9526

TRAILS AT CROWFOOT
PARKER, COLORADO
PRELIMINARY LANDSCAPE PLAN
(NOT FOR CONSTRUCTION)


Drawn by: JWI
Checked by: PCS STAFF
Submittal Date: 11.11.16 INITIAL SUBM.


Know what's below. Call before you dig. 811

■ Sheet Name ■
SITE & LANDSCAPE DETAILS

■ Sheet Number ■
L2.0

Y:\HESS RANCH\LANDSCAPE ARCHITECTURE\CURRENT DWGS\HESS-LDSCP PLANS.DWG
Wednesday, August 31, 2016

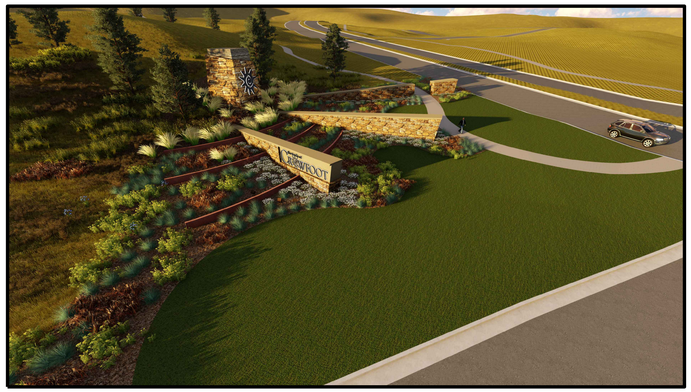

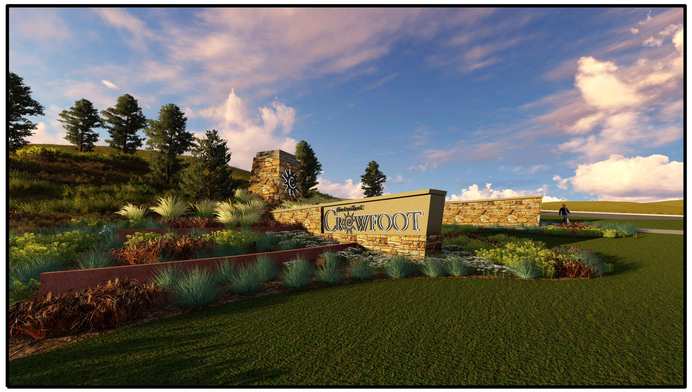




1 PRIMARY MONUMENT

NOT TO SCALE



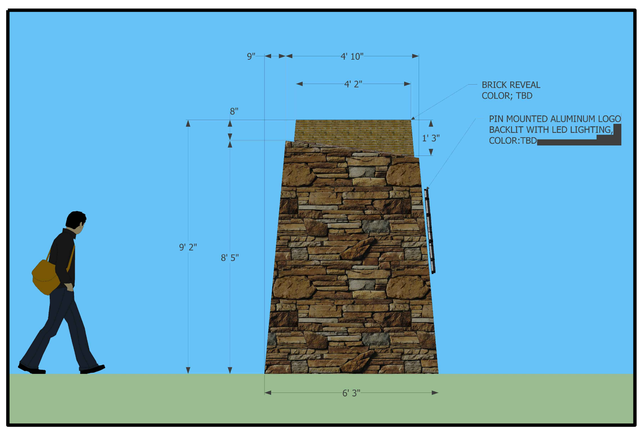

2 SECONDARY MONUMENT

NOT TO SCALE

Y:\HESS RANCH\LANDSCAPE ARCHITECTURE\CURRENT DWGS\HESS-LDSCP PLANS.DWG
Wednesday, August 31, 2016

■ Prepared For■

E5X MANAGEMENT
7353 SOUTH ALTON WAY
CENTENNIAL, CO 80112

■ Land Planning ■

people creating spaces

pcs group inc. www.pcsgroupco.com
#3, B-180 Independence plaza
1007 16th street . denver co 80265
t 303.531.4905 . f 303.531.4908

■ Engineering ■

CVL CONSULTANTS

10333 E. DRY CREEK RD. #240
ENGLEWOOD, CO 80112
720-482-9526

TRAILS AT CROWFOOT

PARKER, COLORADO

PRELIMINARY LANDSCAPE PLAN
(NOT FOR CONSTRUCTION)

Drawn by: JWI
Checked by: PCS STAFF
Submittal Date: 11.11.16 INITIAL SUBM.

Know what's **below.** **Call** before you dig. 811

■ Sheet Name ■
MONUMENT SIGN DETAILS

■ Sheet Number ■
L3.0