C:\Users\Jack.Kasprzak\Desktop\Parker & Pine Mixed Use\CADD\Exhibits\2020-0427 Offsite Autoturn\2020_0601 AutoTurn_Offsite Exhibit.dwg Kasprzak, Jack 10/8/2019 10:57 AM
THIS DOCUMENT, TOGETHER WITH THE CONCEPTS AND DESIGNS PRESENTED HEREIN, AS AN INSTRUMENT OF SERVICE, IS INTENDED ONLY FOR THE SPECIFIC PURPOSE AND CLIENT FOR WHICH IT WAS PREPARED. REUSE OF AND IMPROPER RELIANCE ON THIS DOCUMENT WITHOUT WRITTEN AUTHORIZATION AND ADAPTATION BY KIMLEY-HORN AND ASSOCIATES, INC. SHALL BE WITHOUT LIABILITY TO KIMLEY-HORN AND ASSOCIATES, INC.

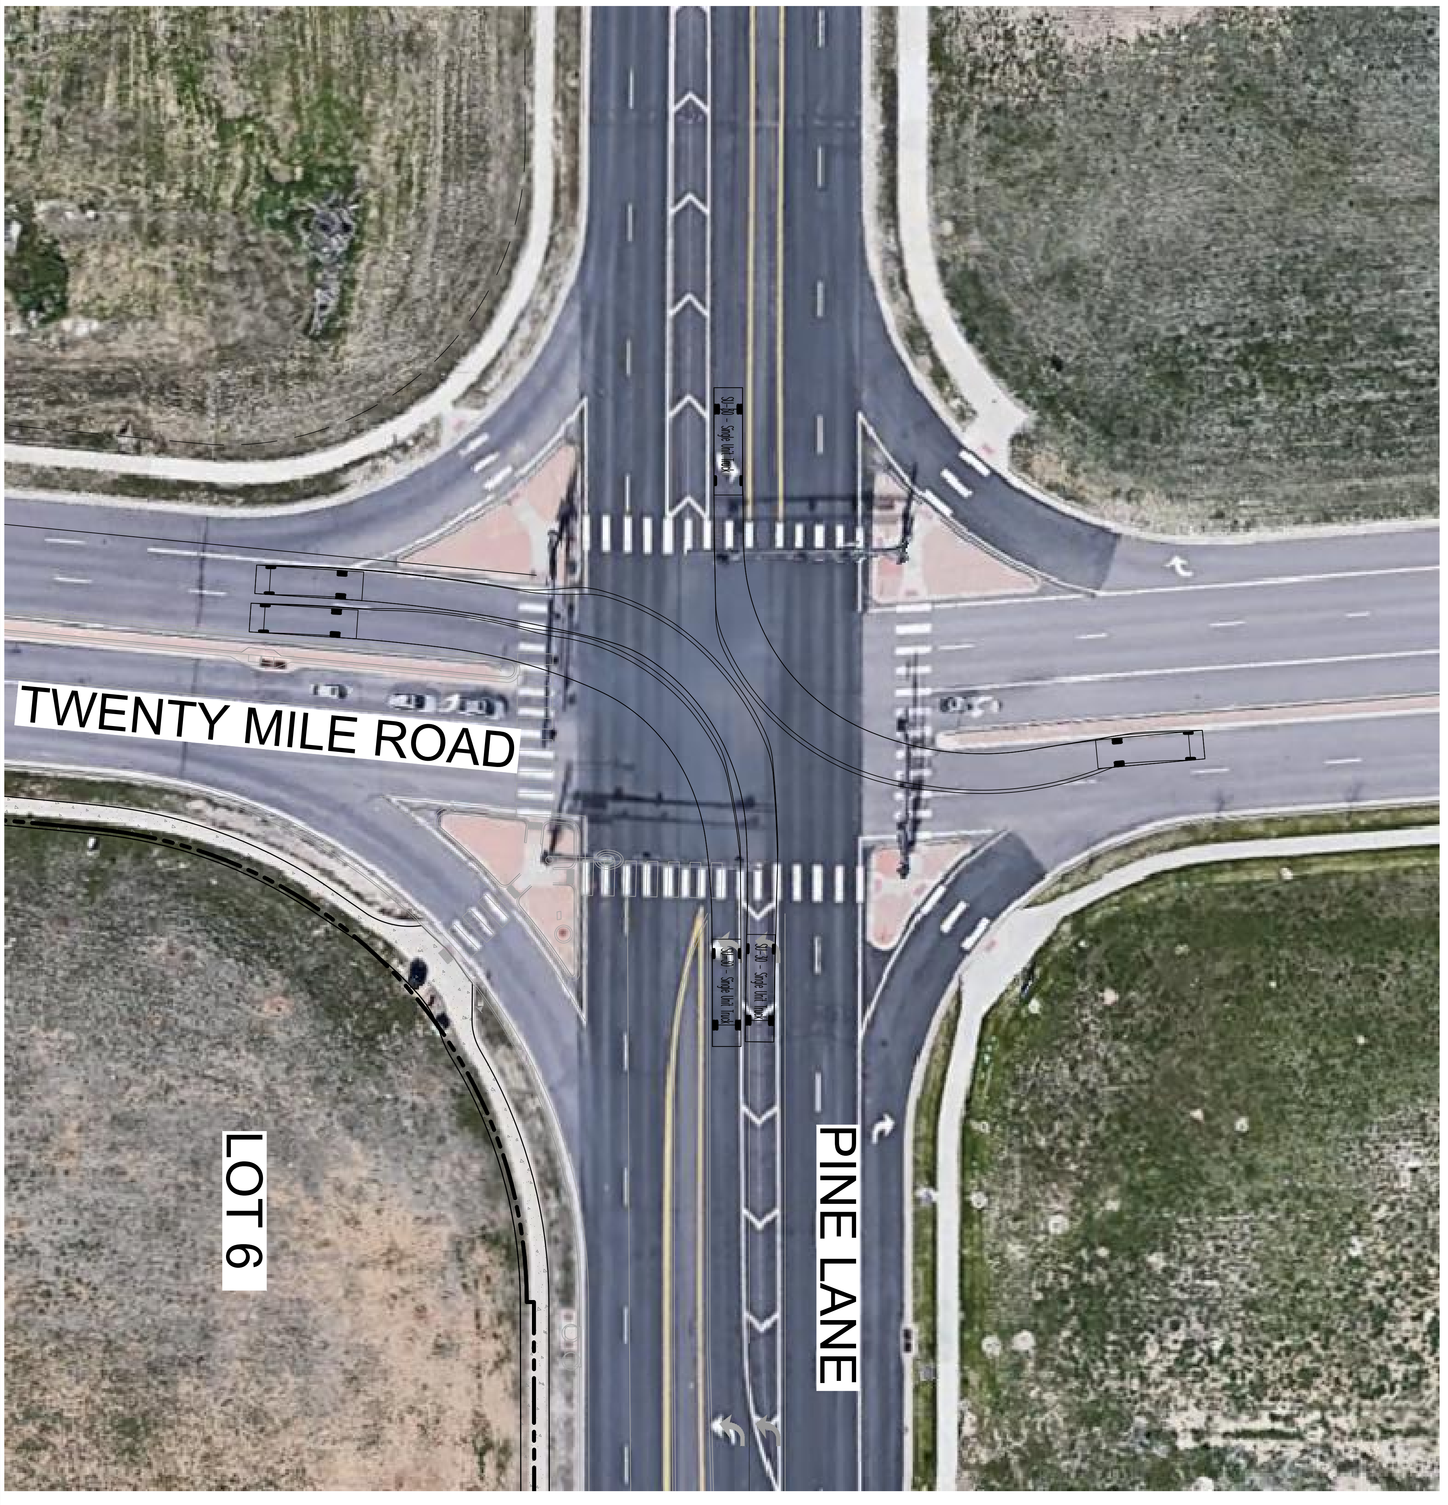

GRAPHIC SCALE IN FEET
0 10 20 40
1" = 20' @ 24X36

Know what's below. Call before you dig.

PRELIMINARY
FOR REVIEW ONLY
NOT FOR CONSTRUCTION
Kimley»Horn
Kimley-Horn and Associates, Inc.

PROJECT NO.
096502001

DRAWING NAME
EX. 01

PARKER AND PINE FILING 1
PARKER, CO
CONSTRUCTION DOCUMENTS
OFFSITE TURN ANALYSIS

DESIGNED BY: DLS
DRAWN BY: JRK
CHECKED BY: DLS
DATE: 06/01/20

Kimley»Horn
2020 KIMLEY-HORN AND ASSOCIATES, INC.
4582 South Ulster Street, Suite 1500
Denver, Colorado 80237 (303) 228-2300

NO.	REVISION	BY	DATE	APPR.