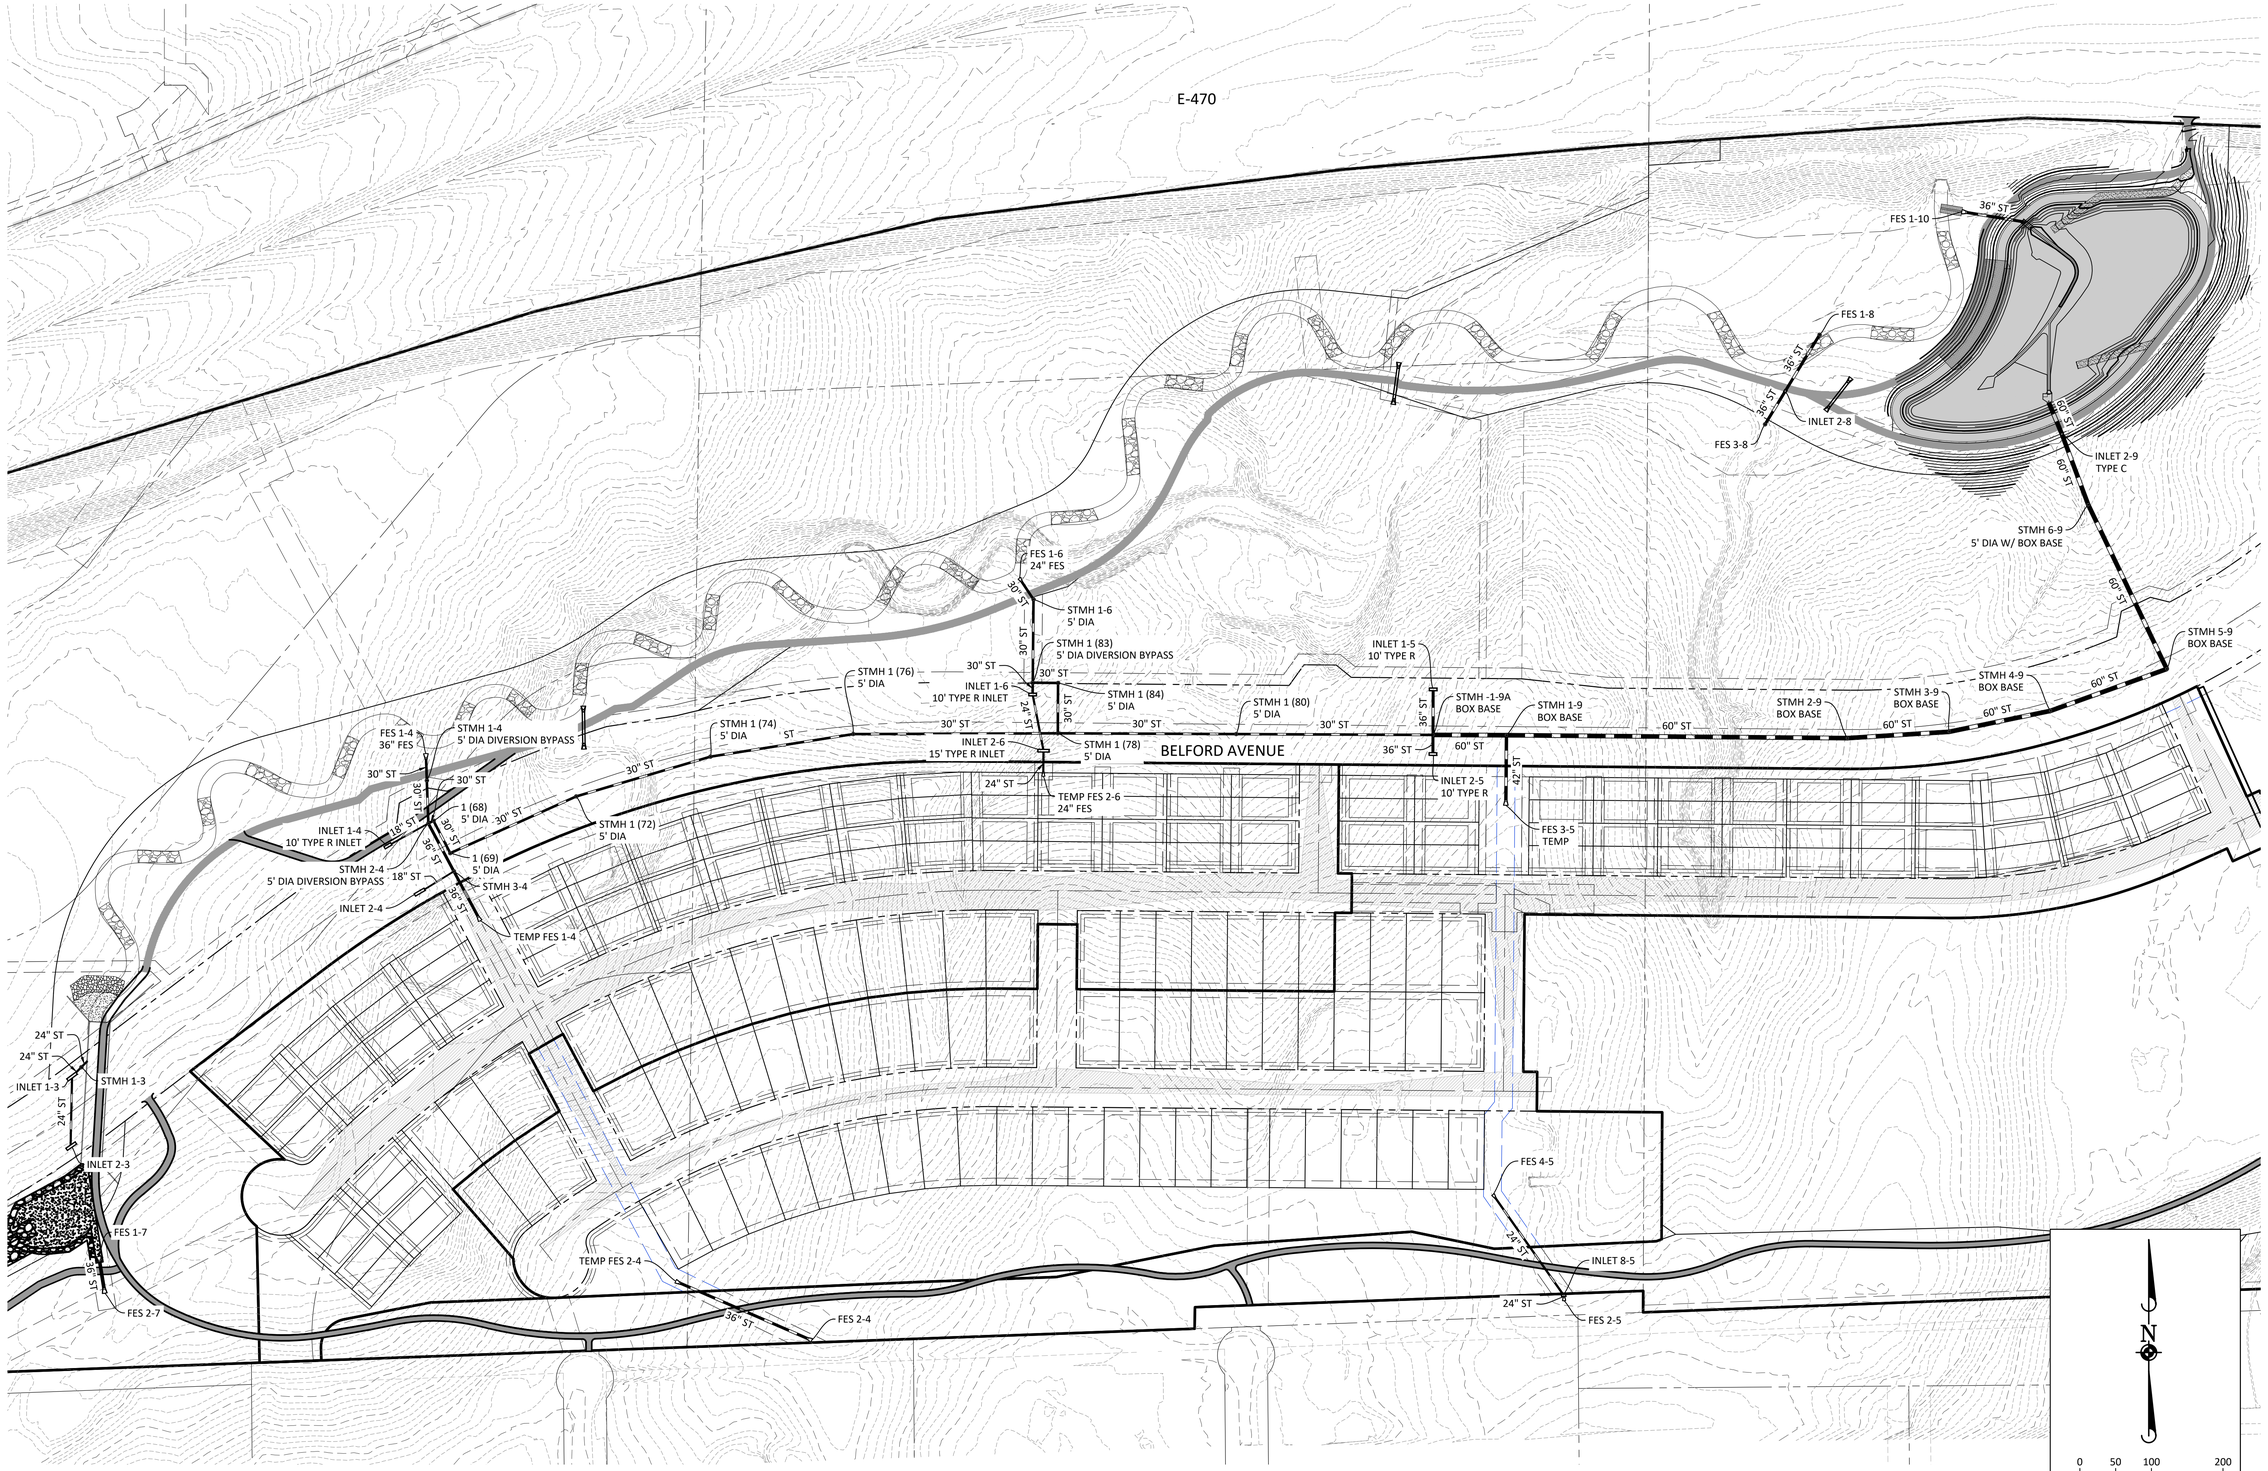

DATE	REVISIONS	DRAWN BY

Manhard CONSULTING LTD
7600 East Orchard Road, Suite 150-N, Greenwood Village, CO 80111 | ph:303.708.0500 manhard.com
Civil Engineers | Surveyors | Water Resource Engineers | Planners | Landscape Architects
Water Resource Management | Construction Management

COMPARK VILLAGE
PARKER, COLORADO
BELFORD AVE STORM DRAIN EXHIBIT

PROJ. MGR.:
PROJ. ASSOC.:
DRAWN BY:
DATE:

SHEET 1 OF 2

© 2018 MANHARD CONSULTING, LTD. ALL RIGHTS RESERVED

Plotted: 11/1/2019 3:34 PM Dwg Name: P:\Clepks3\ComSouth02-GreenAcresTrib\dwg\Eng\Work Area\ASD\2019 Detention Basin\Belford Ave Storm Drain Exhibit.dwg Updated By: $$crbab

DATE	REVISIONS	DRAWN BY

Manhard CONSULTING LTD™
7600 East Orchard Road, Suite 150-N, Greenwood Village, CO 80111 ph:303.708.0500 manhard.com
Civil Engineering | Surveying | Water Resources Engineering | Geotechnical Services
Water Resource Management | Construction Management

COMPARK VILLAGE
PARKER, COLORADO
BELFORD AVE STORM DRAIN EXHIBIT

PROJ. MGR.:
PROJ. ASSOC.:
DRAWN BY:
DATE:

SHEET 2 OF 2

© 2018 MANHARD CONSULTING, LTD. ALL RIGHTS RESERVED

Plotted: 11/7/2019 3:34 PM Dwg Name: P:\Cpk-03\ComSouth02-GreenAcres1ridb\dwg\Eng\Work Area\ASD\2019 Detention Basin\Belford Ave Storm Drain Exhibit.dwg Updated By: Skotsiab