NO CHANGES ARE TO BE MADE TO THIS DRAWING WITHOUT WRITTEN PERMISSION OF HARRIS KOCHER SMITH.

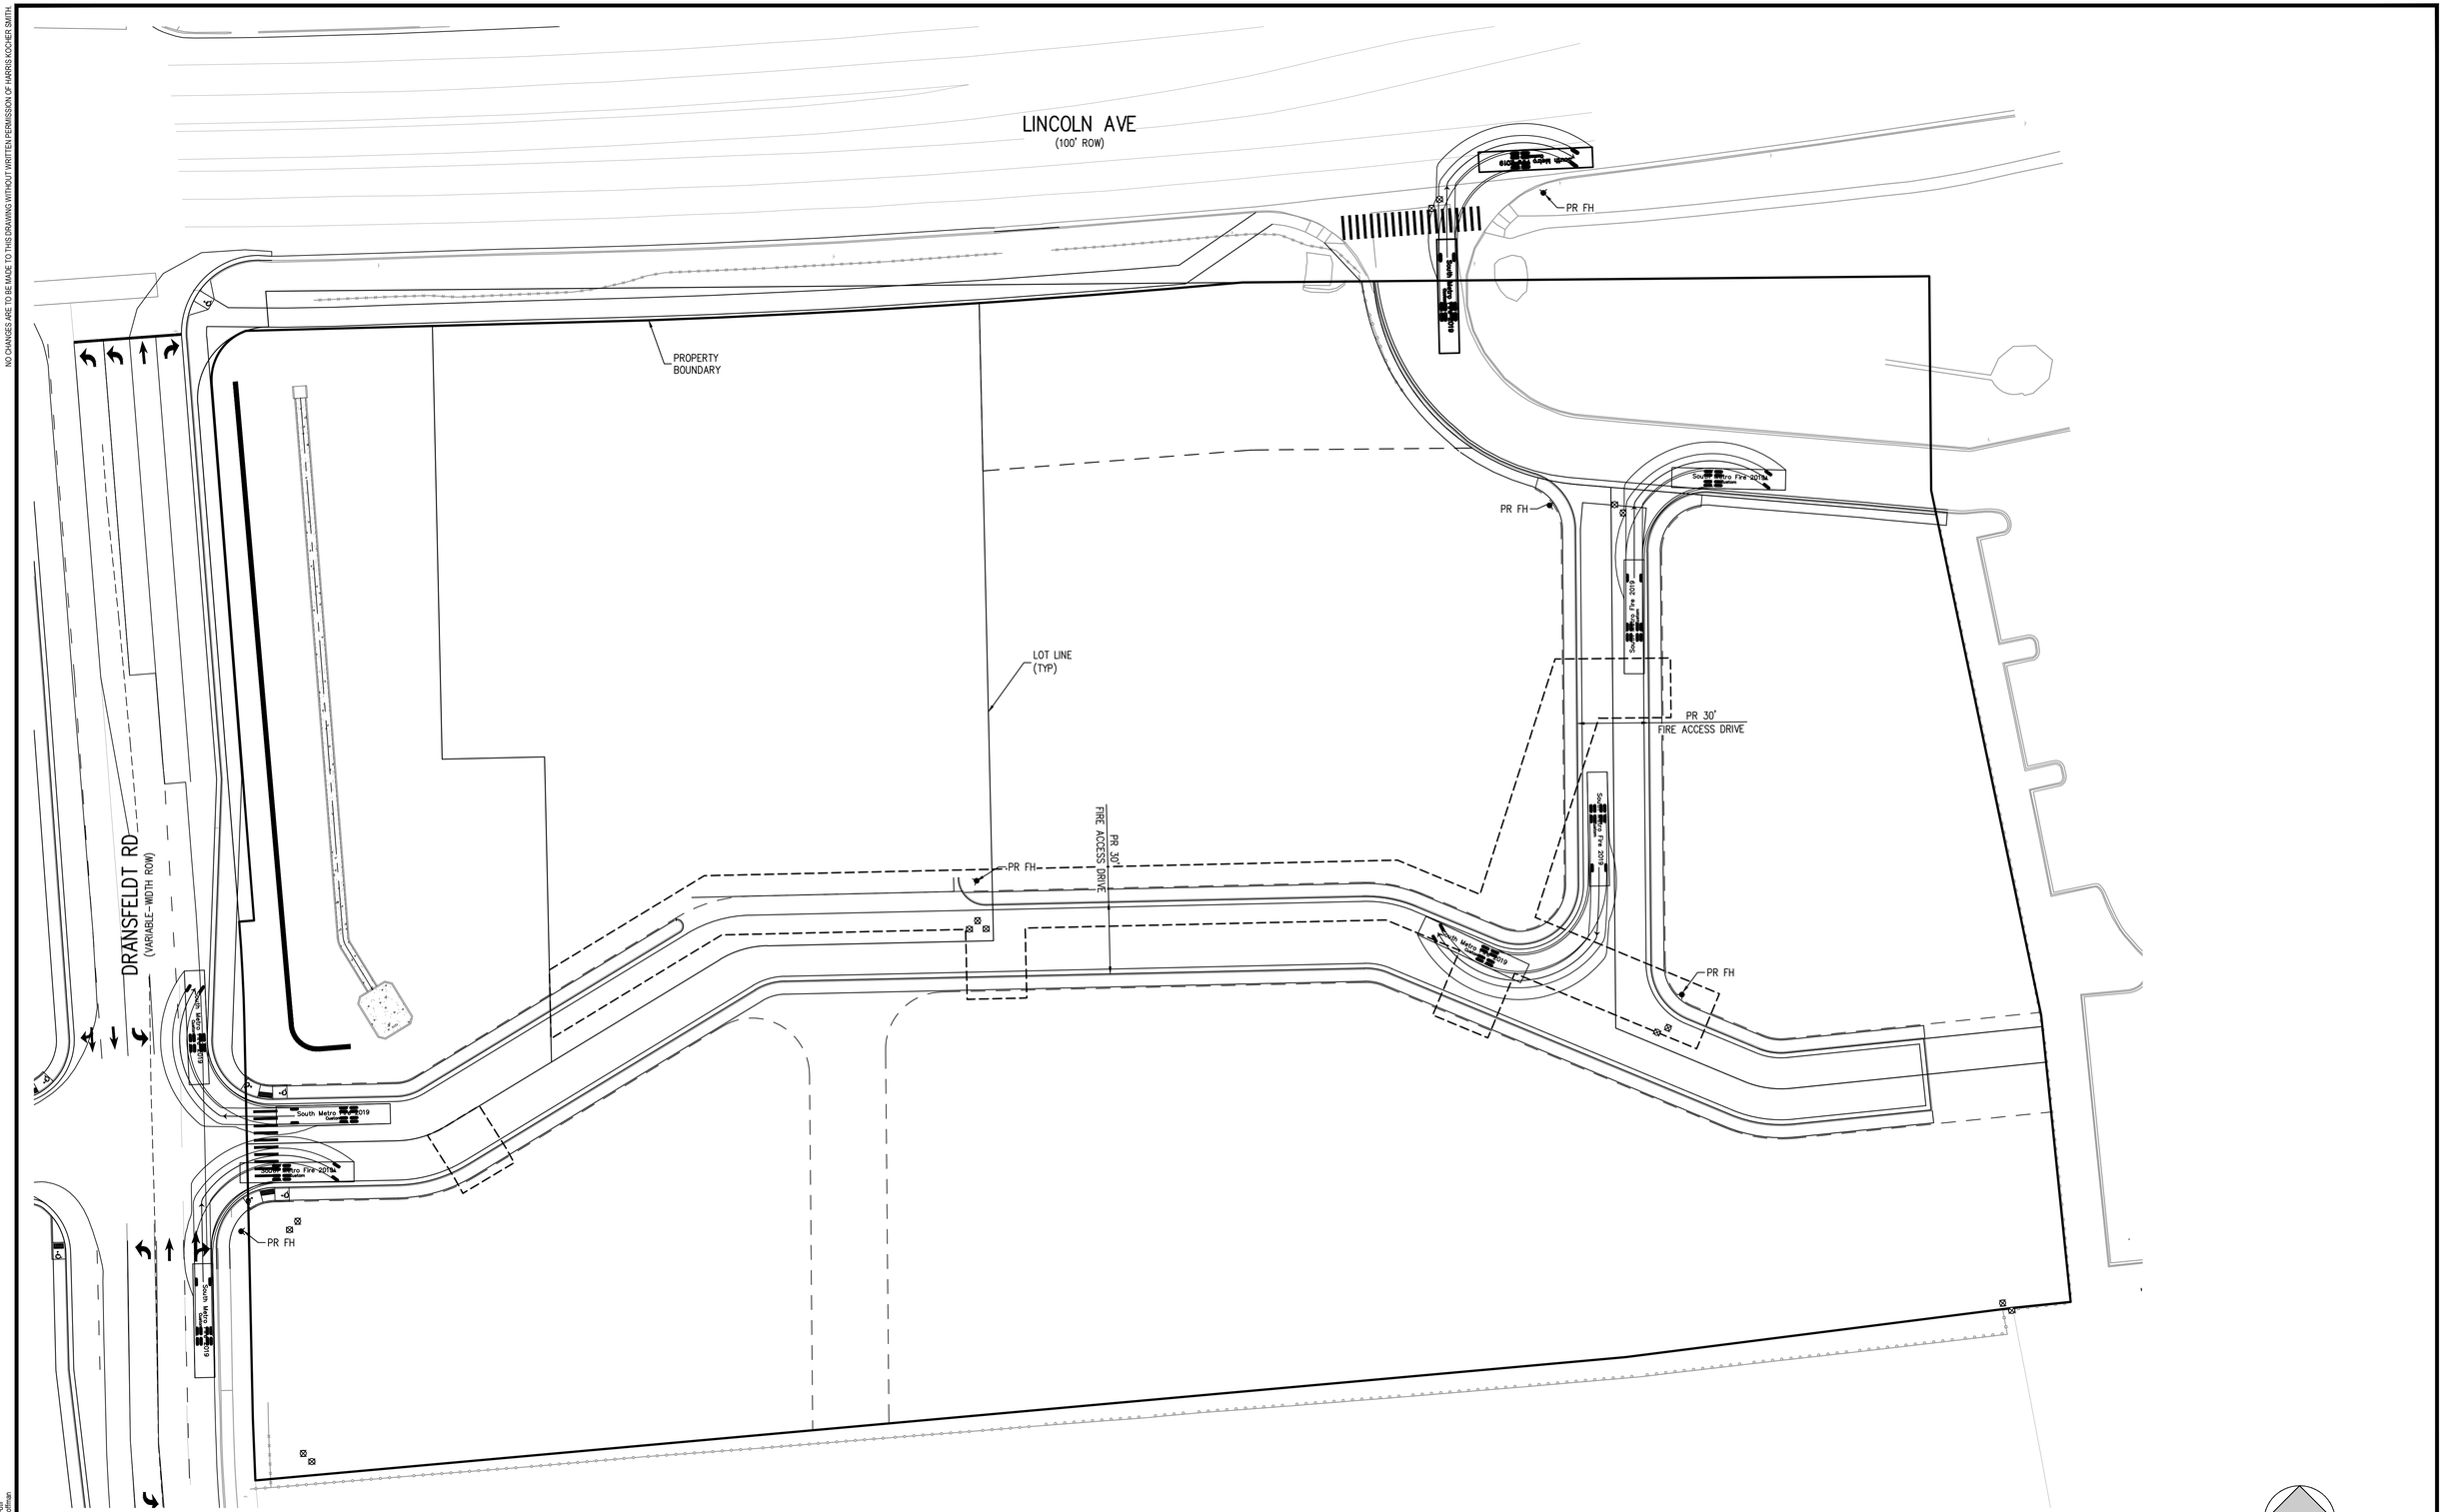

LINCOLN & DRANSFELDT - FIRE ACCESS EXHIBIT

HARRIS KOCHER SMITH
1120 Lincoln Street, Suite 1000
Denver, Colorado 80203
P: 303.623.6300 F: 303.623.6311
HarrisKocherSmith.com

Filepath: K:\20082\ENGINEERING\EXHIBIT\FIRE ACCESS EXHIBIT.DWG Layout: LAYOUT1
Saved: 11/22/2021 11:54:32 AM By: Tim Hoffman
Plotted: MON 11/22/21 11:54:32A By: Tim Hoffman