
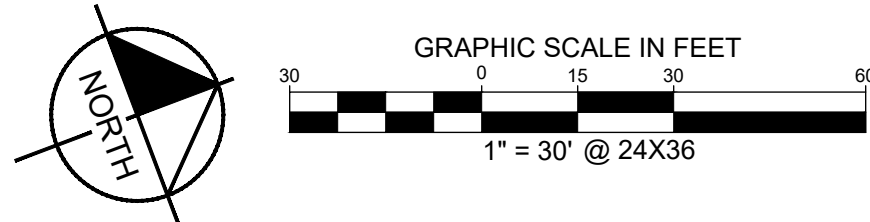







\\kimley-horn.com\myl_dwg\DEL_C\1096481002 - Parker & Pine ME\CADD\Plan Sheets\01 09648100200_STM.dwg D:\My_7sch 10/8/2018 10:57 AM
THIS DOCUMENT, TOGETHER WITH THE CONCEPTS AND DESIGNS PRESENTED HEREIN, IS INTENDED ONLY FOR THE SPECIFIC PROJECT AND LOT FOR WHICH IT WAS PREPARED. REUSE OF AND MODIFIED REUSE OF ANY PART OF THIS DOCUMENT WITHOUT WRITTEN AUTHORIZATION AND ADAPTATION BY KIMLEY-HORN AND ASSOCIATES, INC. SHALL BE WITHOUT LIABILITY TO KIMLEY-HORN AND ASSOCIATES, INC.

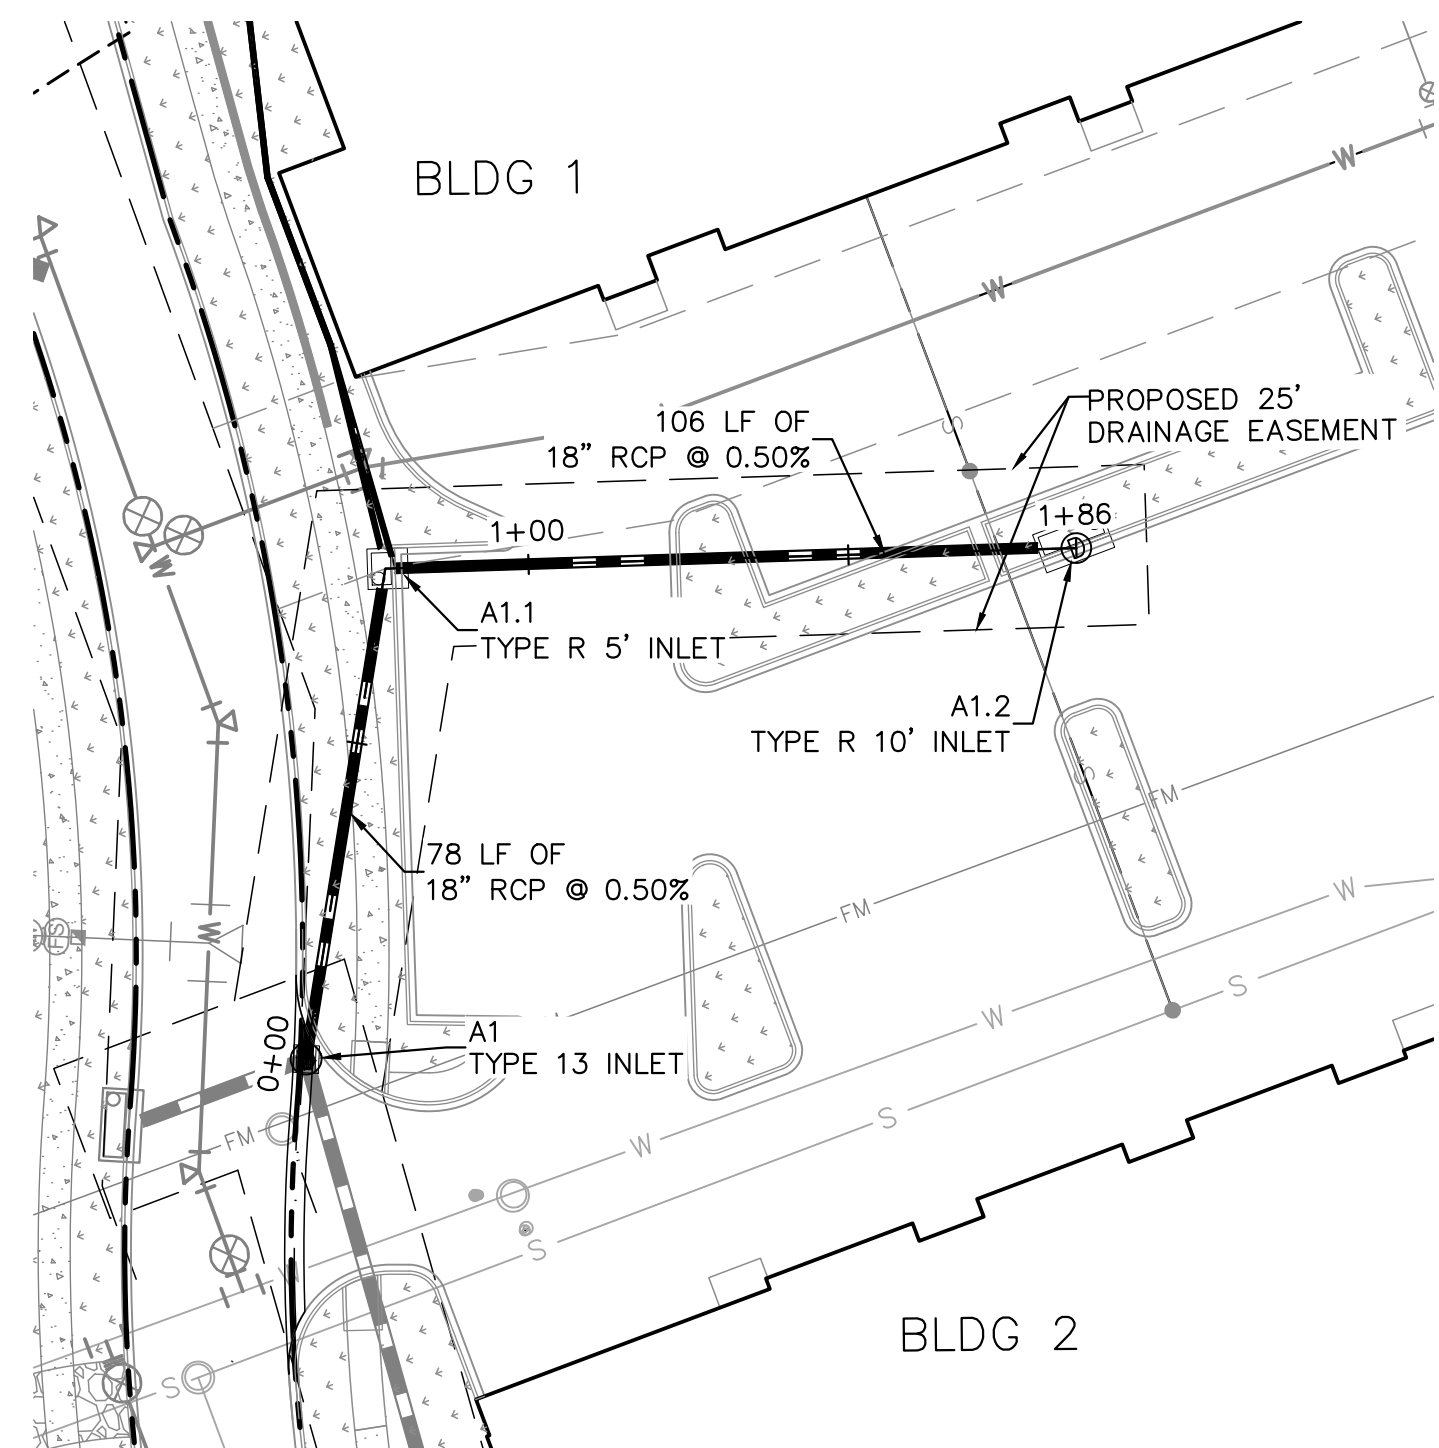


THE TOWN OF PARKER REVIEW CONSTITUTES GENERAL COMPLIANCE WITH THE TOWN'S STANDARDS AND APPROVED VARIANCES, SUBJECT TO THESE PLANS BEING STAMPED, SIGNED, AND DATED BY THE PROFESSIONAL ENGINEER OF RECORD. REVIEW BY THE TOWN DOES NOT CONSTITUTE APPROVAL OF THE PLAN DESIGN OR ACCURACY AND CORRECTNESS OF ENGINEERING CALCULATIONS. ERRORS IN THE DESIGN OR CALCULATIONS REMAIN THE RESPONSIBILITY OF REGISTERED PROFESSIONAL ENGINEER WHOSE STAMP AND SIGNATURE ARE AFFIXED TO THIS DOCUMENT.

THIS REVIEW DOES NOT CONSTITUTE APPROVAL OF ANY PRIVATE ON-SITE IMPROVEMENTS WHICH MAY BE SHOWN. CONSTRUCTION CANNOT COMMENCE UNTIL ALL REQUIRED DRAINAGE/TRAFFIC REPORT(S), FINAL DEVELOPMENT PLAN(S), SPECIAL REVIEW(S), GRADING PERMIT, AND/OR OTHER PERMITS ARE COMPLETE, APPROVED AND ON FILE WITH THE TOWN OF PARKER.


TOWN OF PARKER, DIRECTOR OF ENGINEERING _____ DATE _____

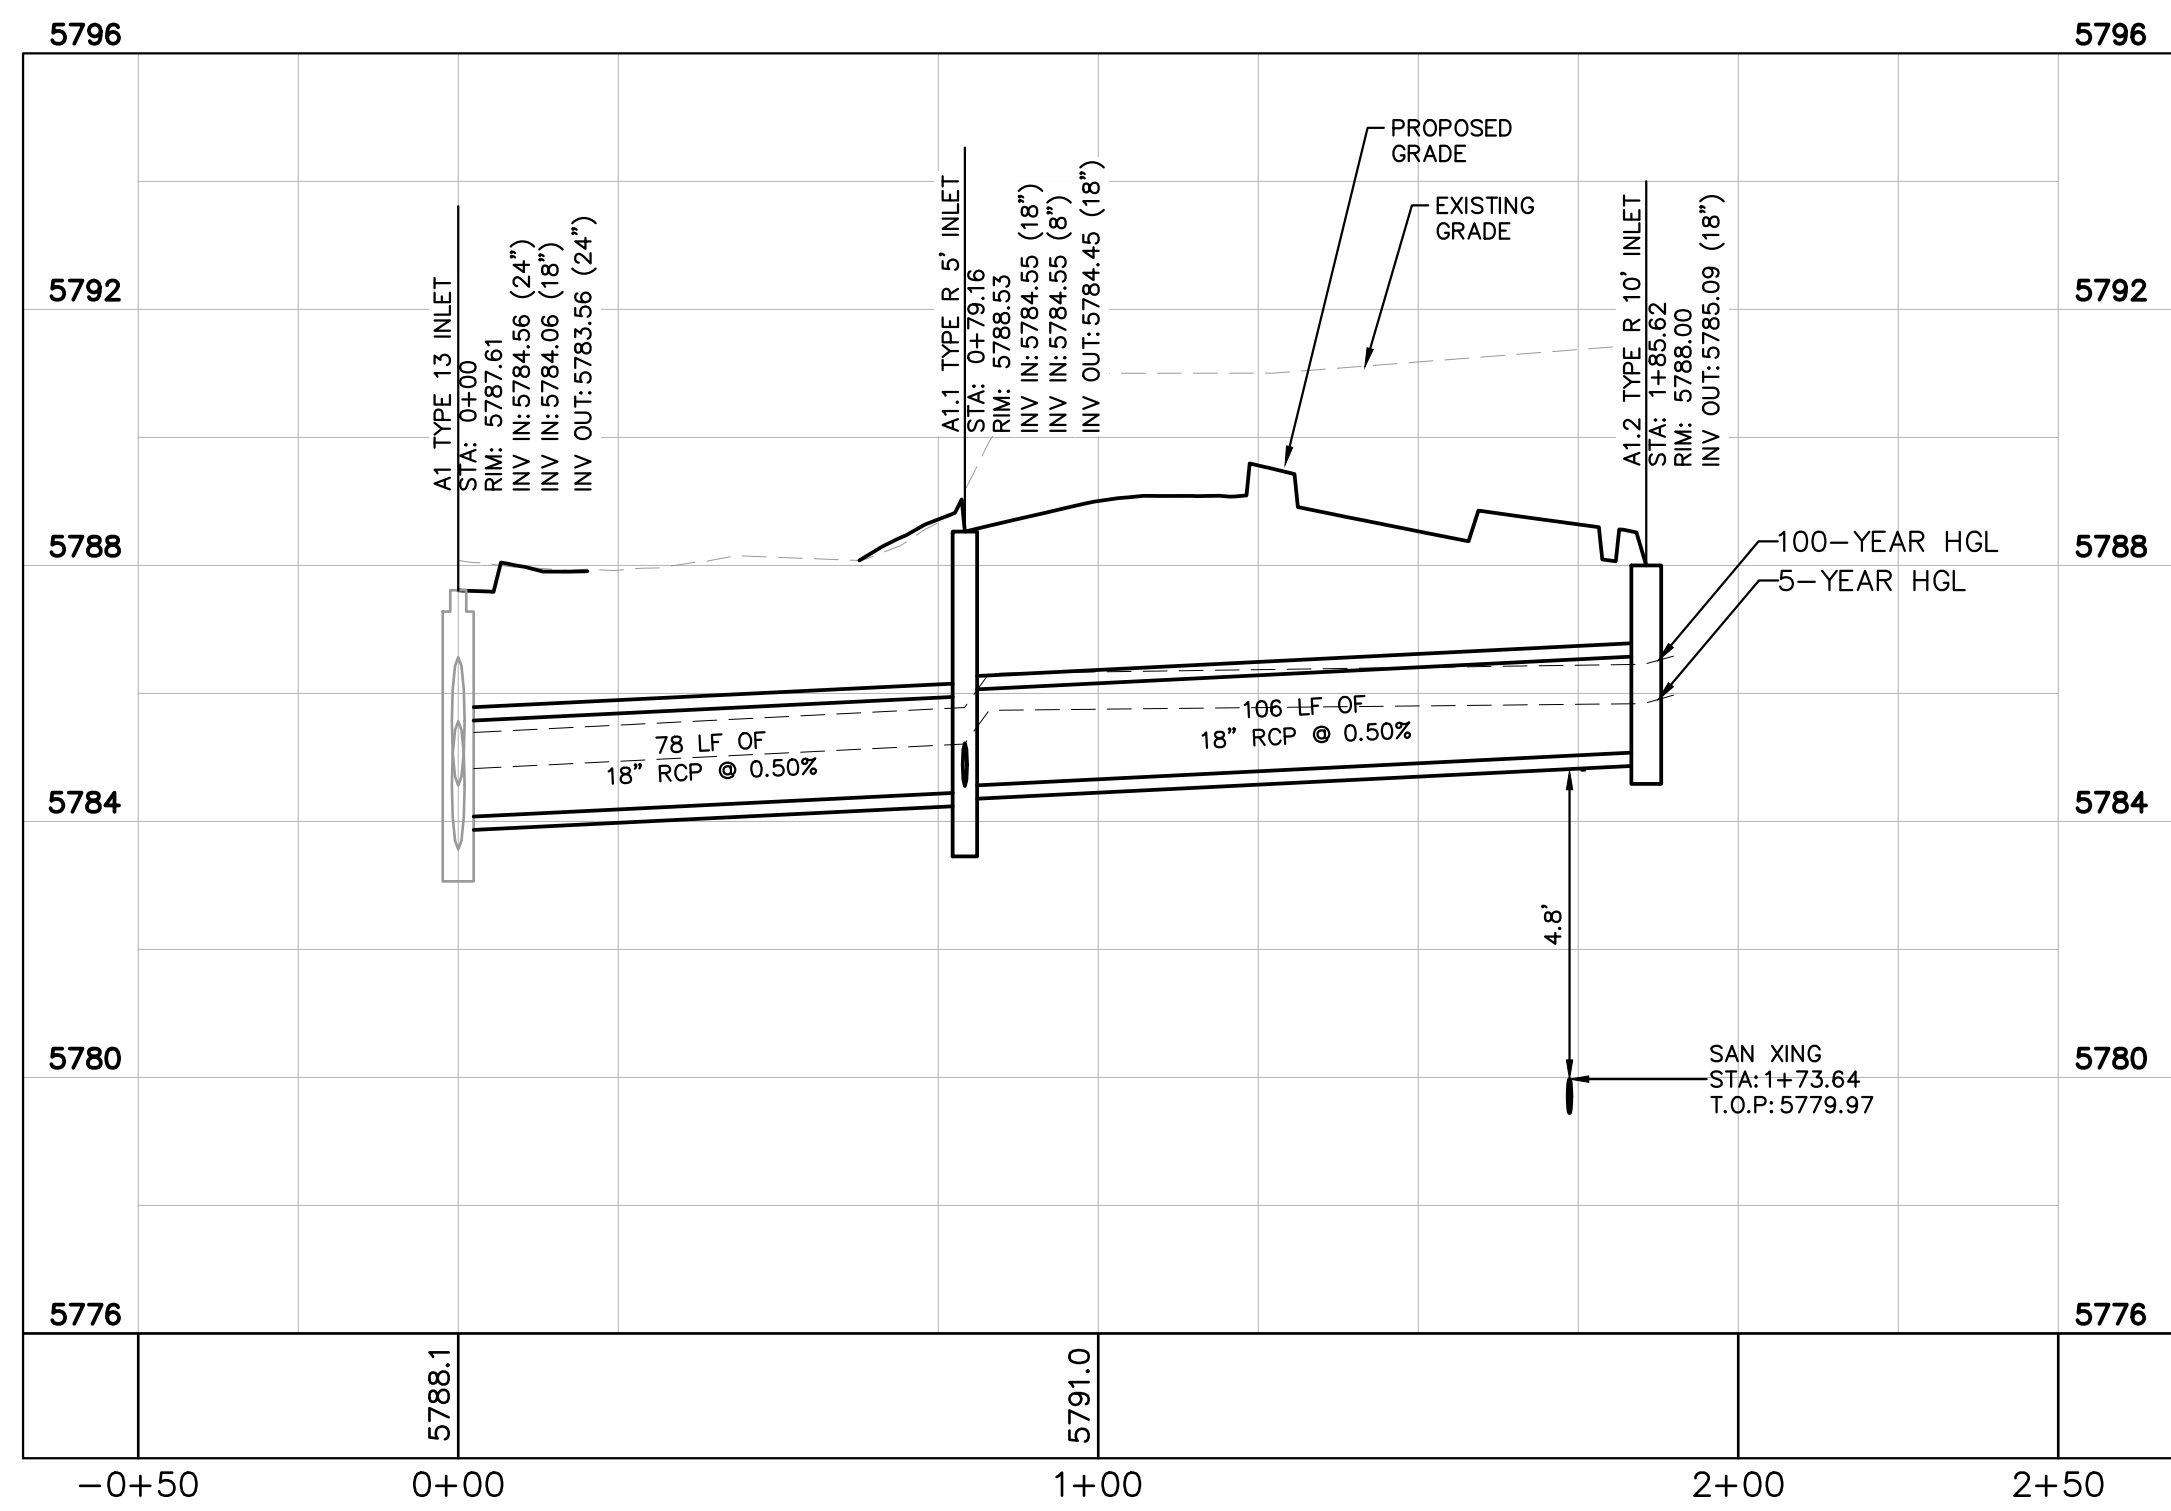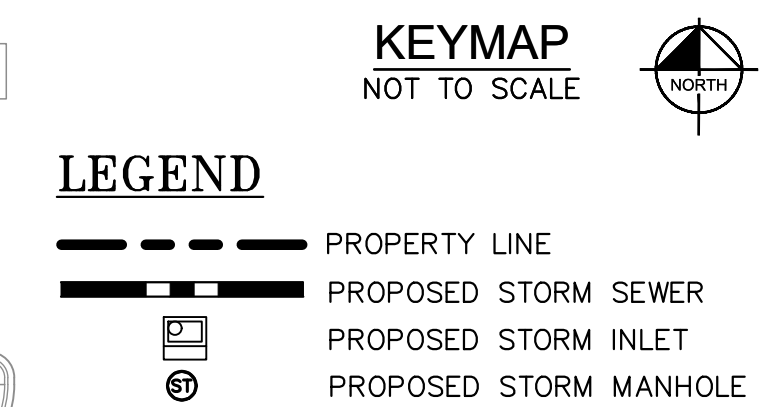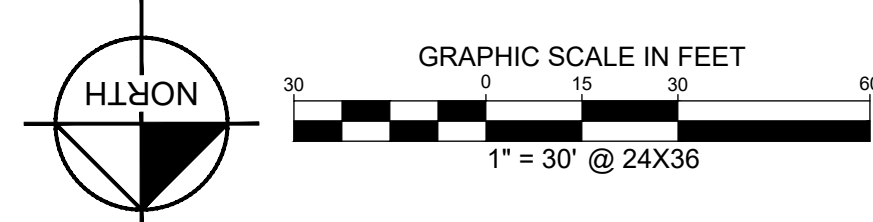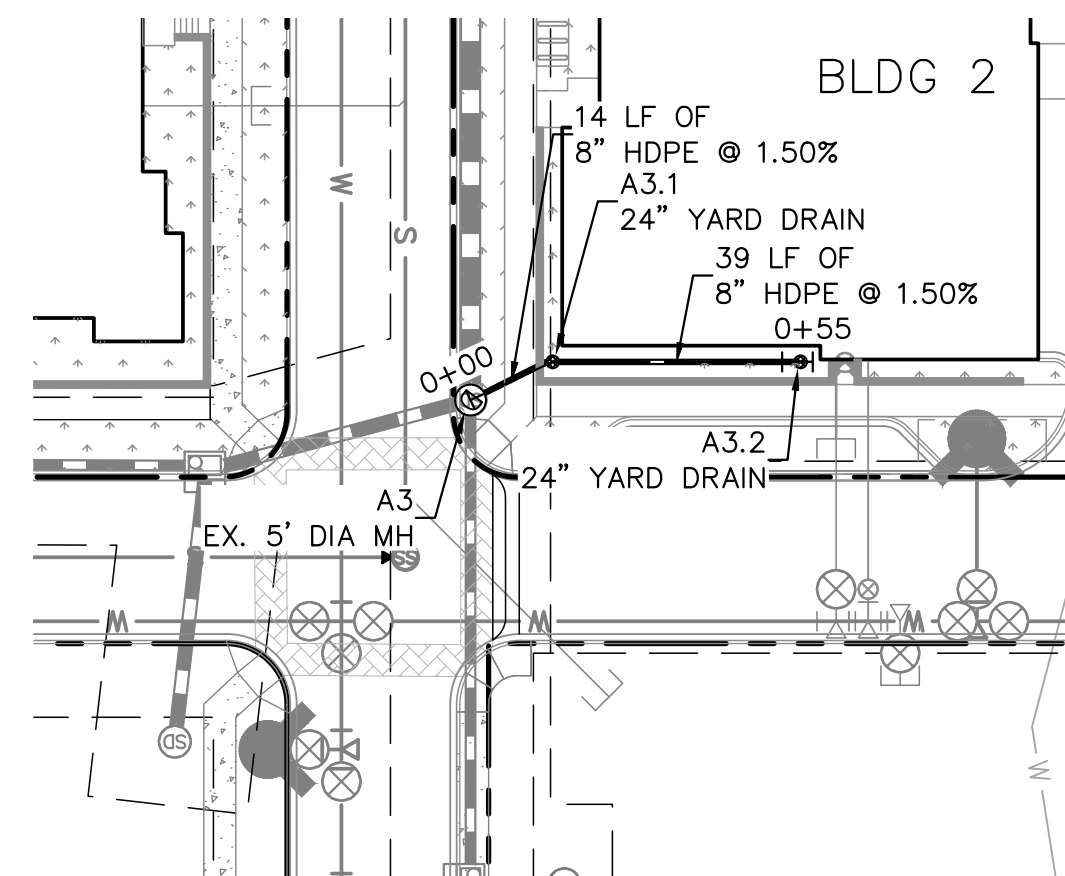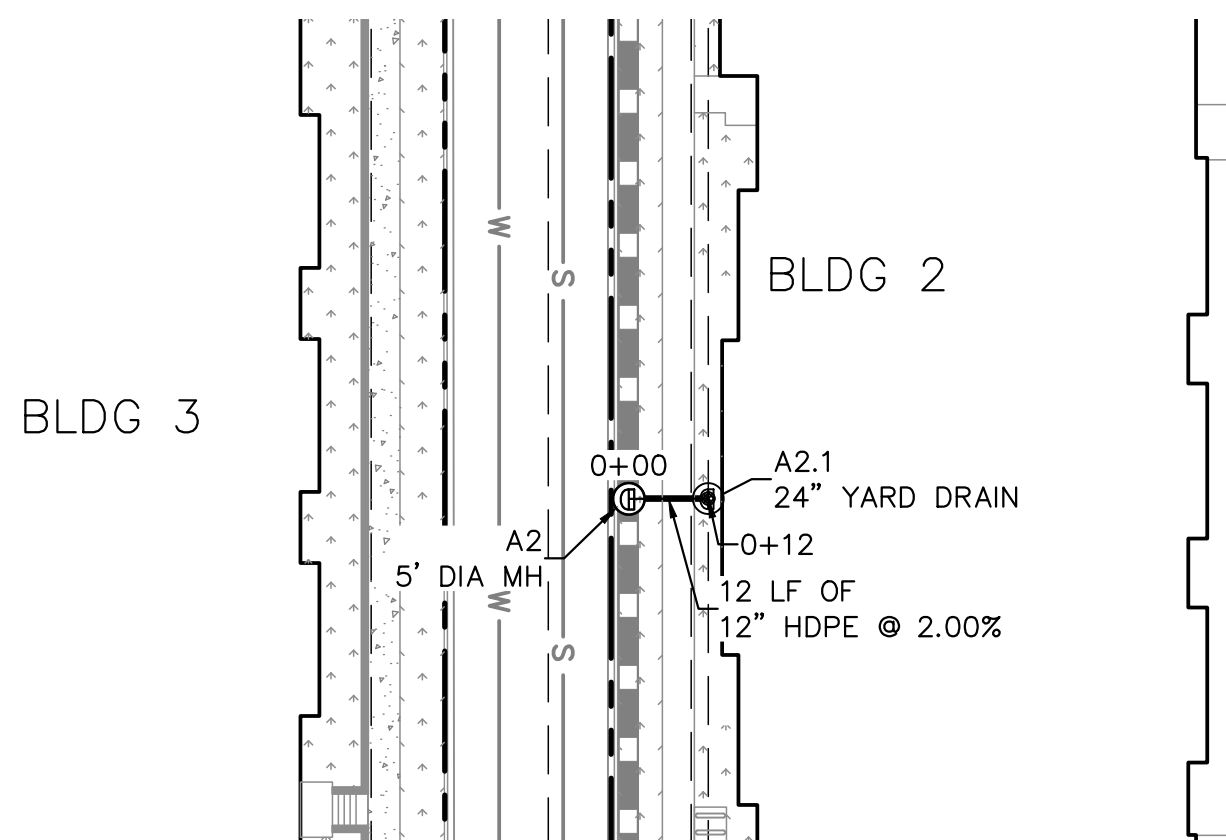

STORM LINE A1 PROFILE
[STA 0+00 TO 1+88]
HORIZONTAL SCALE: 1"=30'
VERTICAL SCALE: 1"=3'

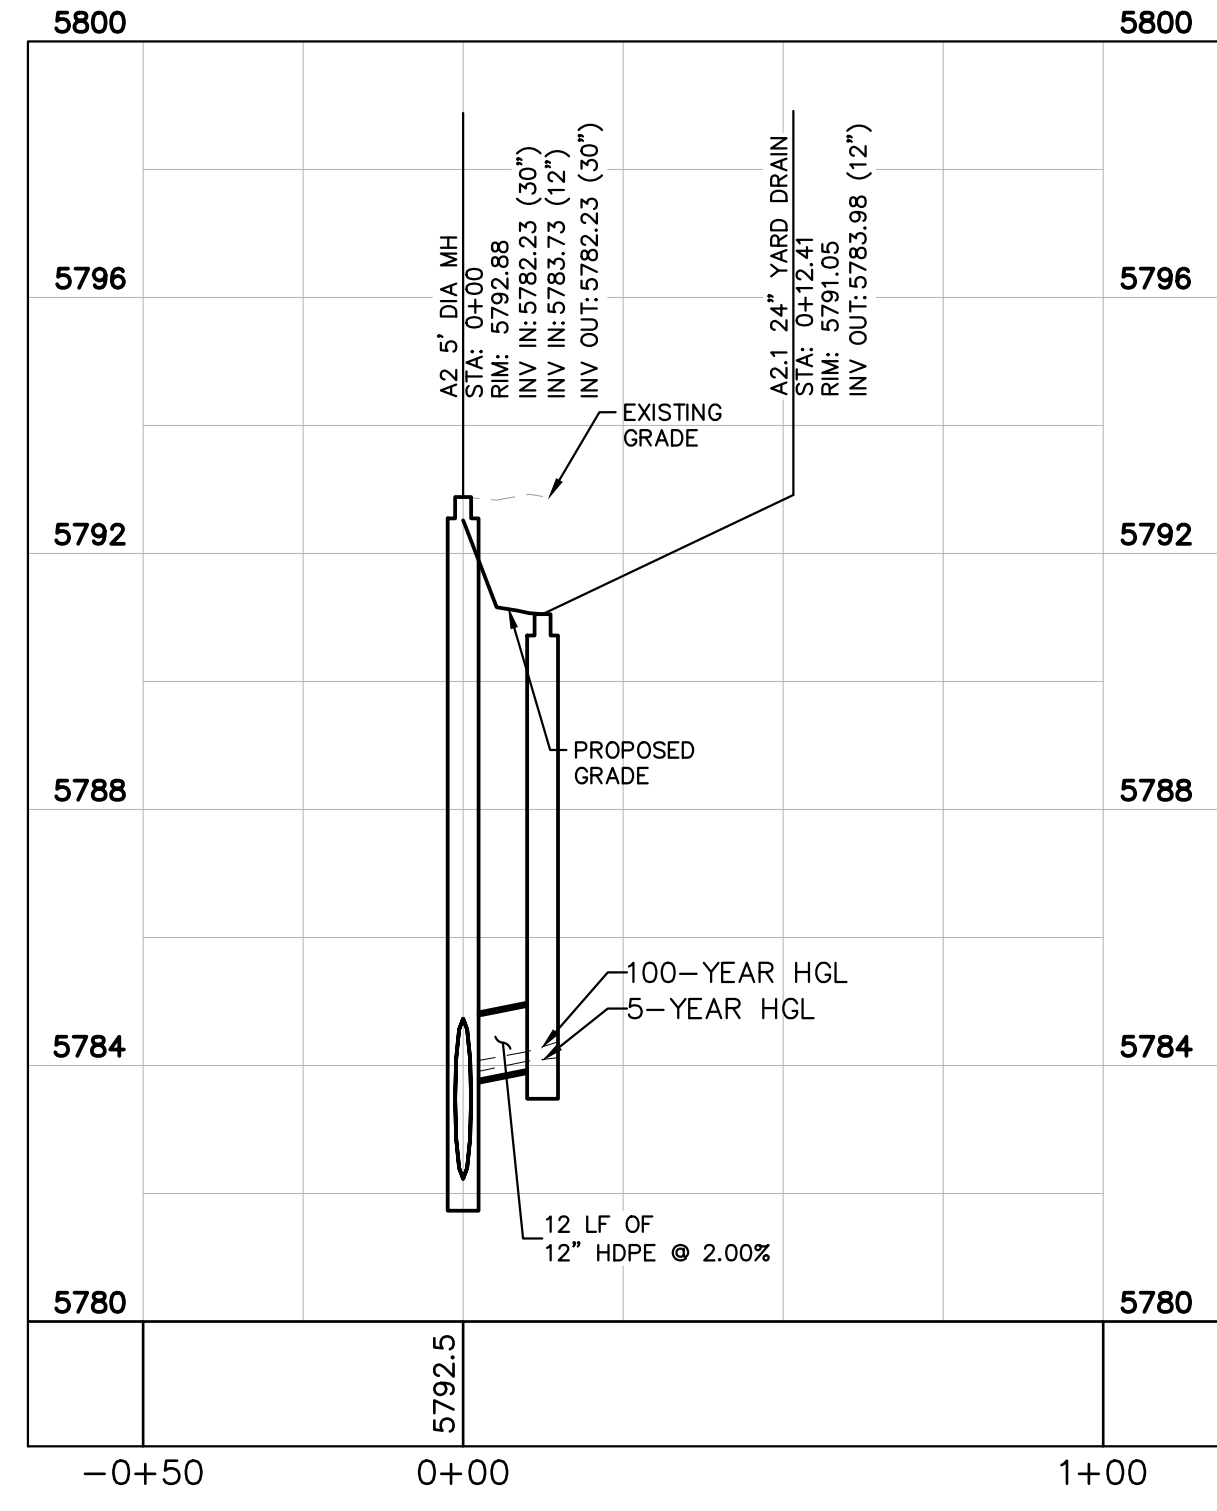

STORM LINE A2 PROFILE
[STA 0+00 TO 0+12]
HORIZONTAL SCALE: 1"=30'
VERTICAL SCALE: 1"=3'

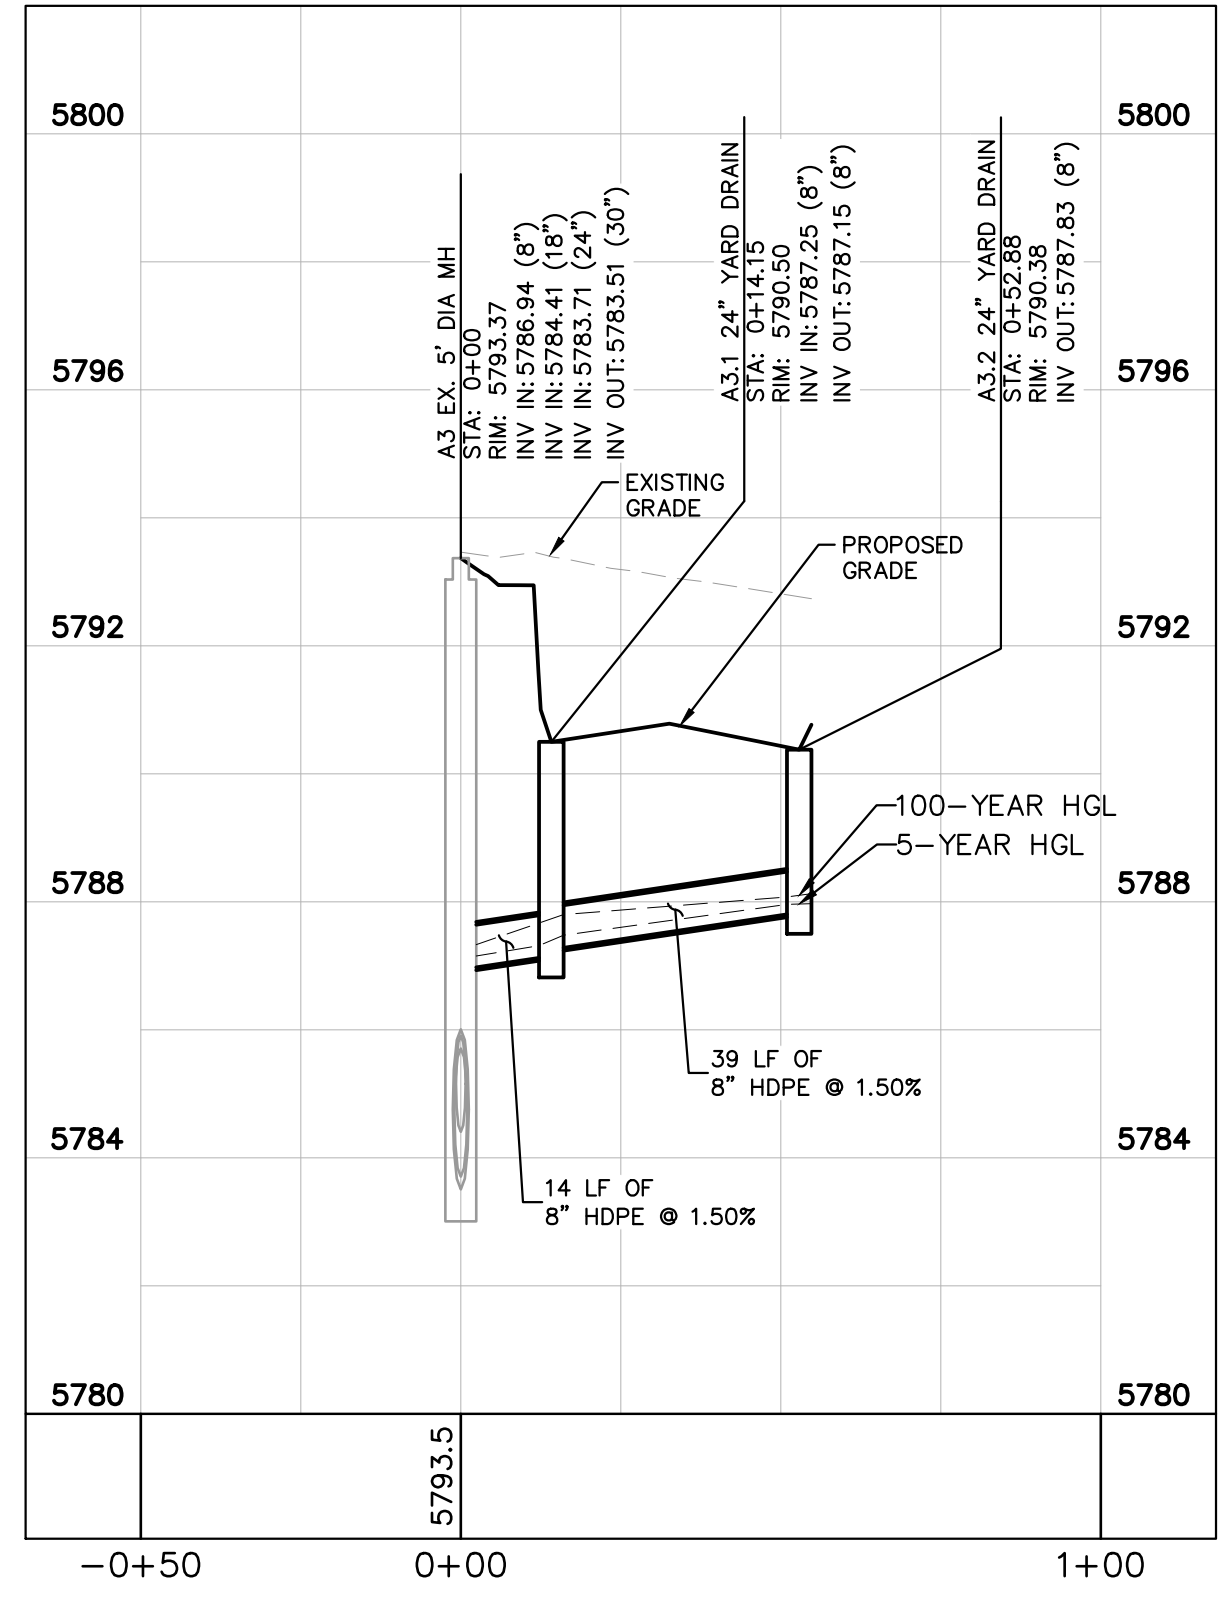

STORM LINE A3 PROFILE
[STA 0+00 TO 0+55]
HORIZONTAL SCALE: 1"=30'
VERTICAL SCALE: 1"=3'

NO.	REVISION	BY	DATE	APPR

Kimley»Horn
2020 KIMLEY-HORN AND ASSOCIATES, INC.
4552 South Uteer Street, Suite 1500
Denver, Colorado 80237 (303) 228-2300

DESIGNED BY: DLS
DRAWN BY: JRK
CHECKED BY: DLS
DATE: 02/16/21






PARKER AND PINE FILING NO. 2 LOTS 1-3
PARKER, CO
MULTI-FAMILY CONSTRUCTION DOCUMENTS
STORM - A PLAN & PROFILE

PRELIMINARY
FOR REVIEW ONLY
NOT FOR
CONSTRUCTION
Kimley»Horn
Kimley-Horn and Associates, Inc.


PROJECT NO.
096481002
DRAWING NAME
096481002CD_STM
C5.5




\\kimley-horn.com\vol_1-draw\DEL_C\1096481002D - Parker & Pine\MFCADD\Plan\Sheet\01\096481002D_STM.dwg D:\v\Tech 10/8/2019 10:57 AM
THIS DOCUMENT, TOGETHER WITH THE CONCEPTS AND DESIGNS PRESENTED HEREIN, IS AN INSTRUMENT OF SERVICE, IS INTENDED ONLY FOR THE SPECIFIC PROJECT, PURPOSE, AND LOCATION FOR WHICH IT WAS PREPARED, AND IS NOT TO BE REPRODUCED OR USED FOR ANY OTHER PROJECT WITHOUT WRITTEN AUTHORIZATION AND ADAPTATION BY KIMLEY-HORN AND ASSOCIATES, INC. SHALL BE WITHOUT LIABILITY TO KIMLEY-HORN AND ASSOCIATES, INC.

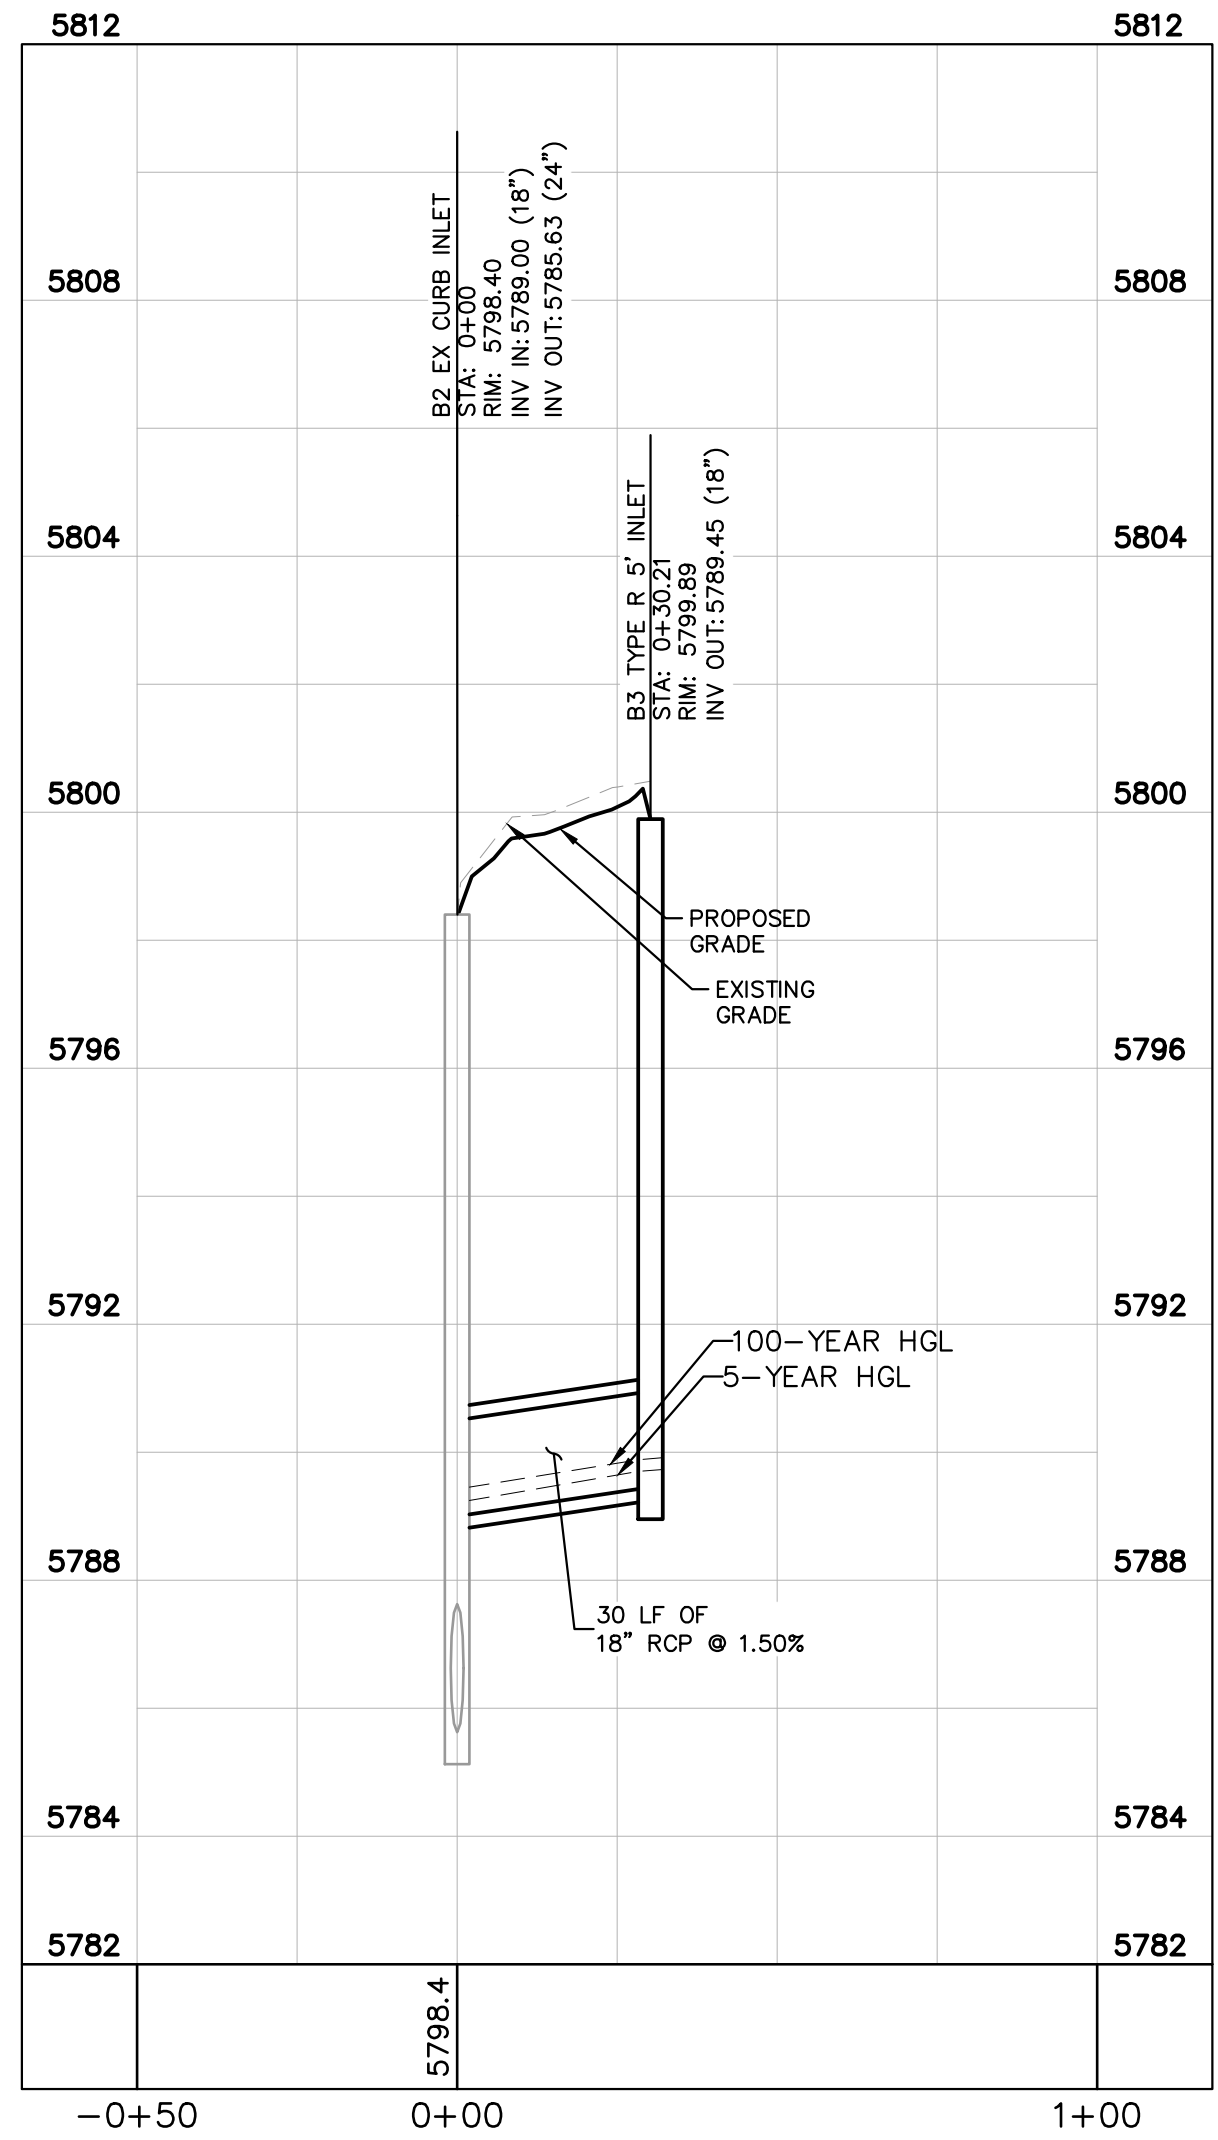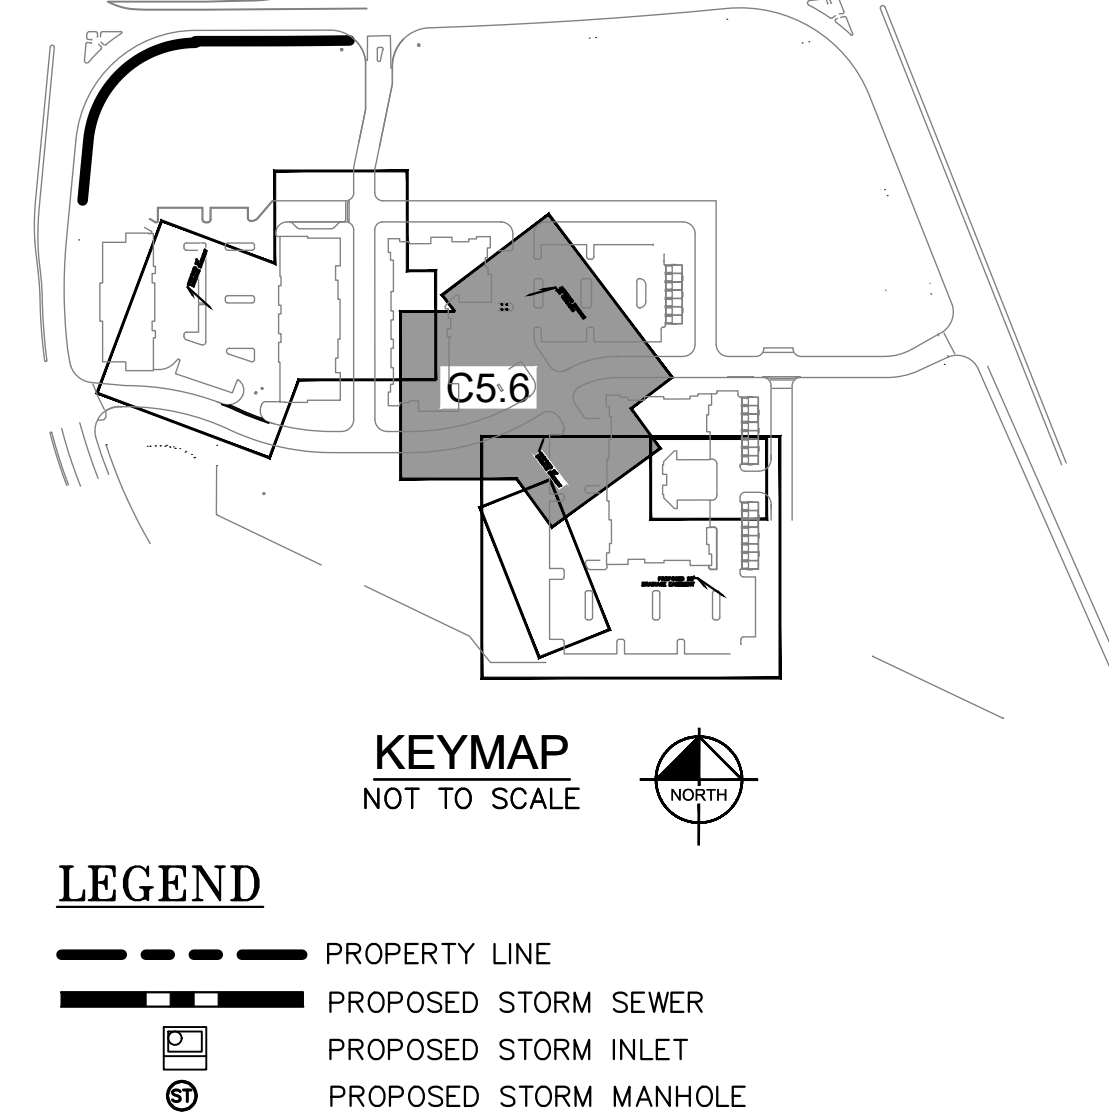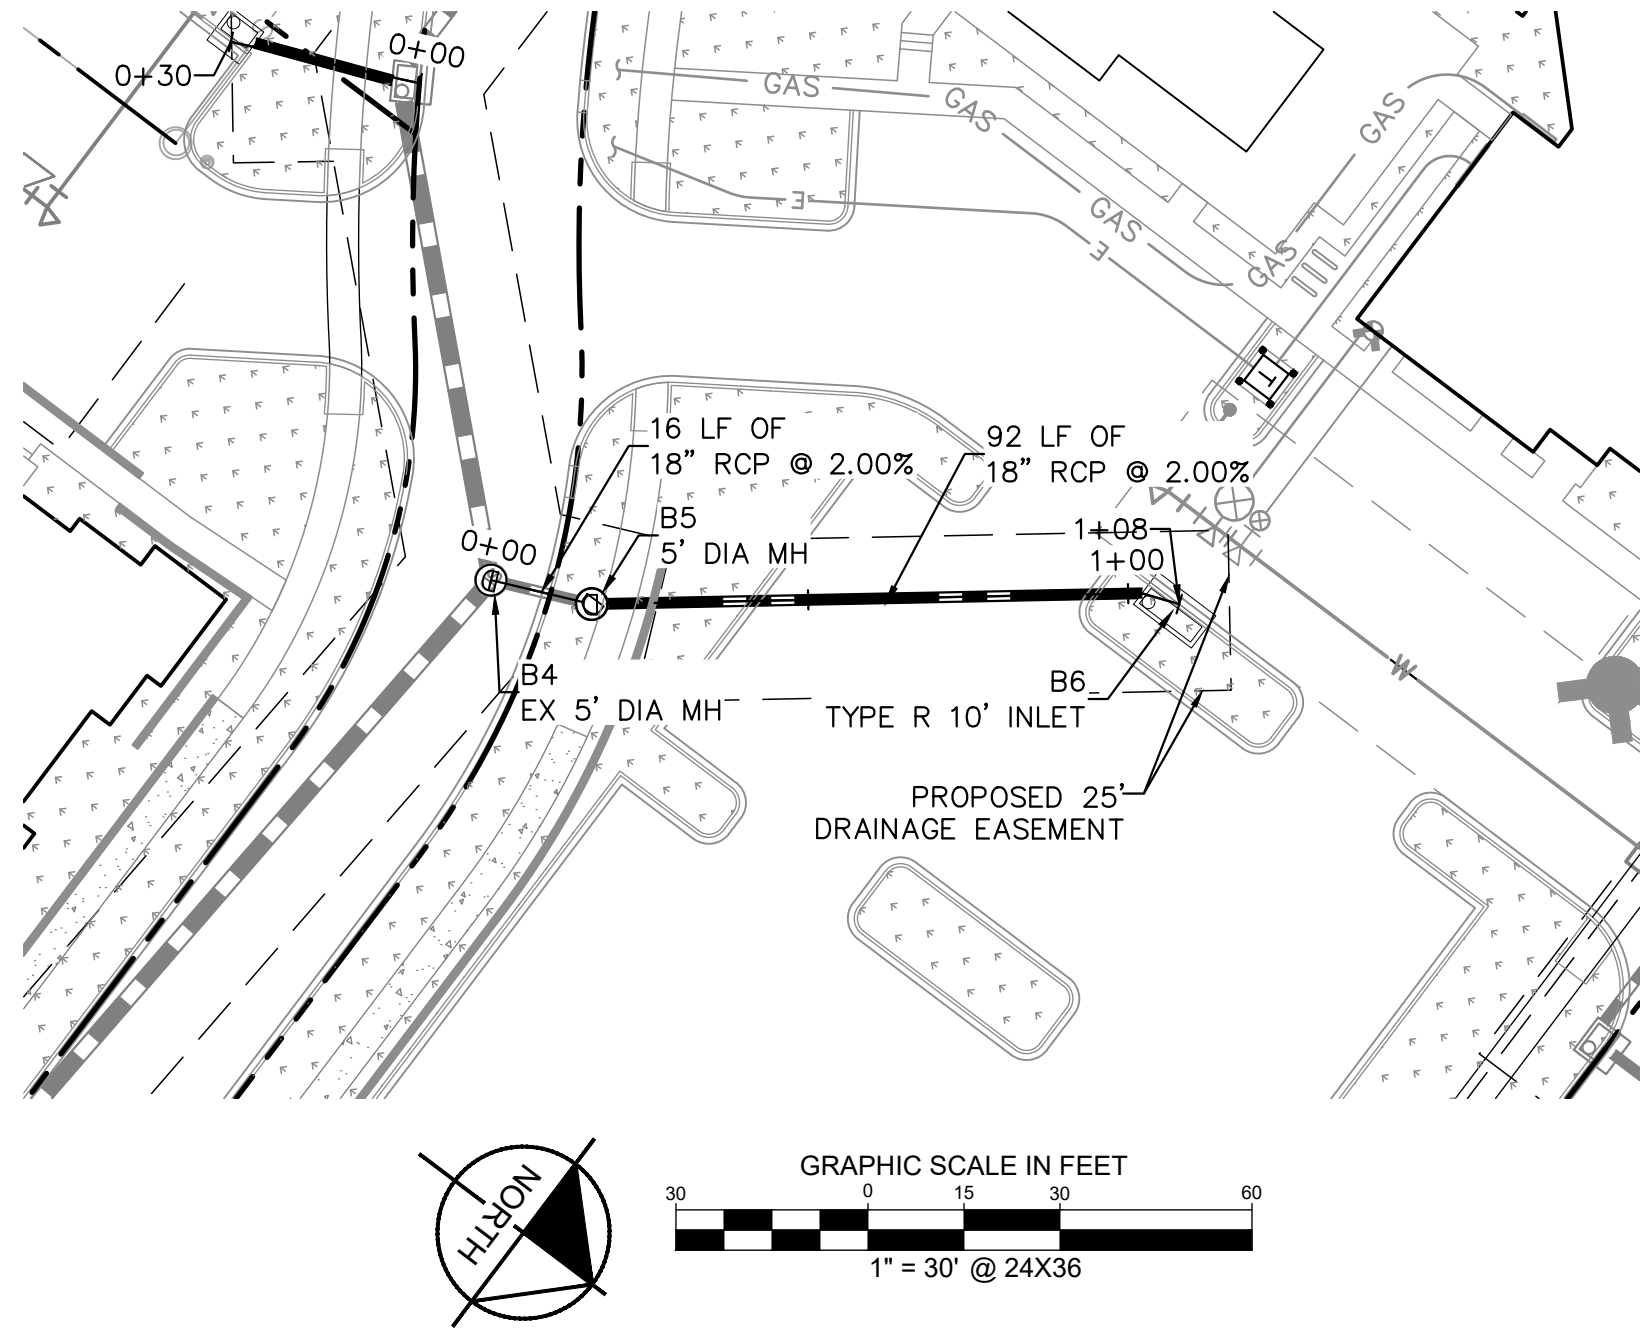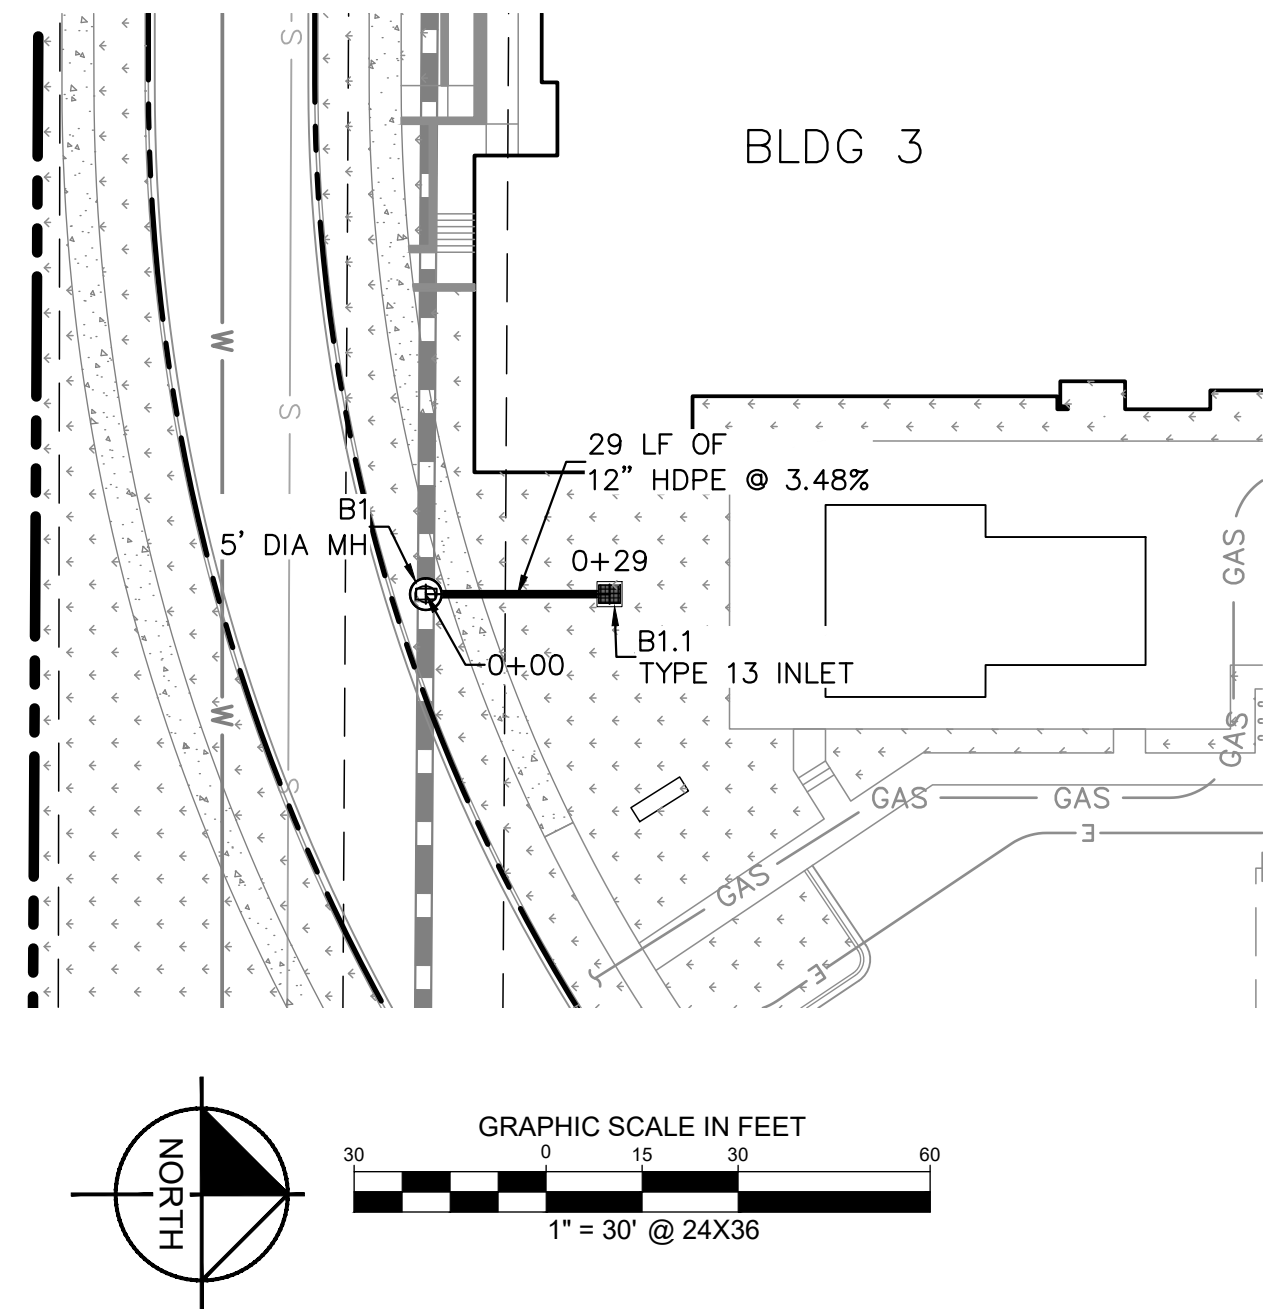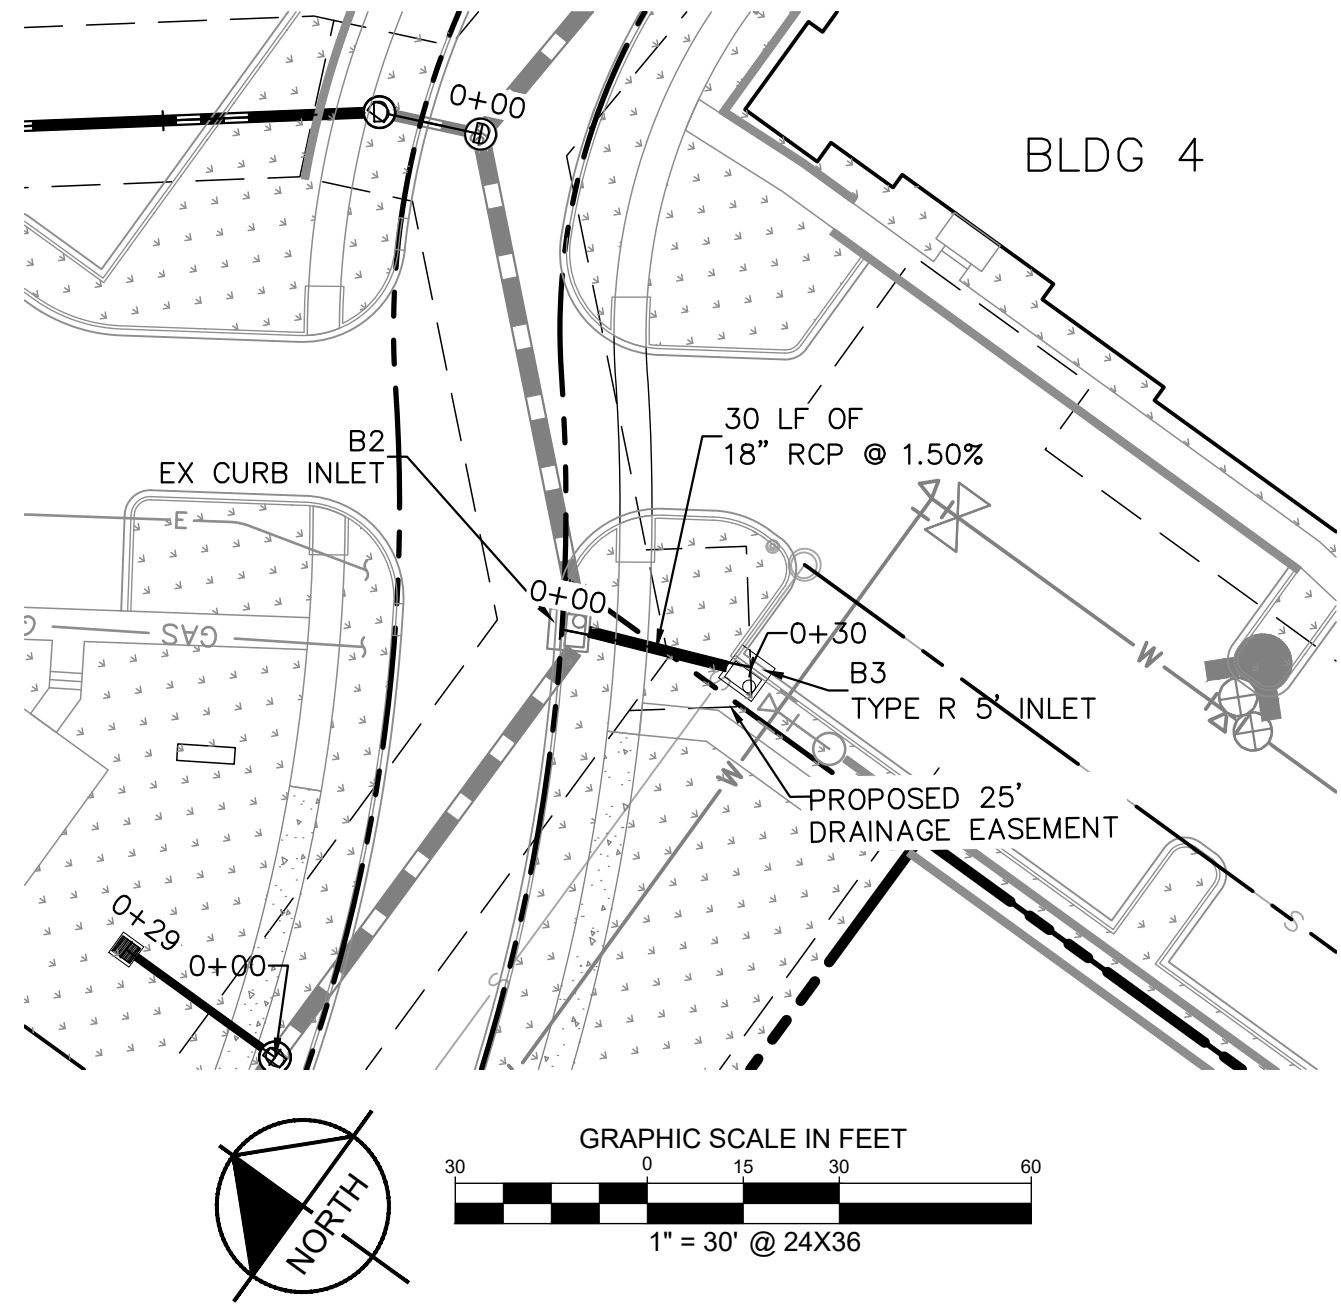

STORM LINE B1 PROFILE
[STA 0+00 TO 0+31]
HORIZONTAL SCALE: 1"=30'
VERTICAL SCALE: 1"=3'

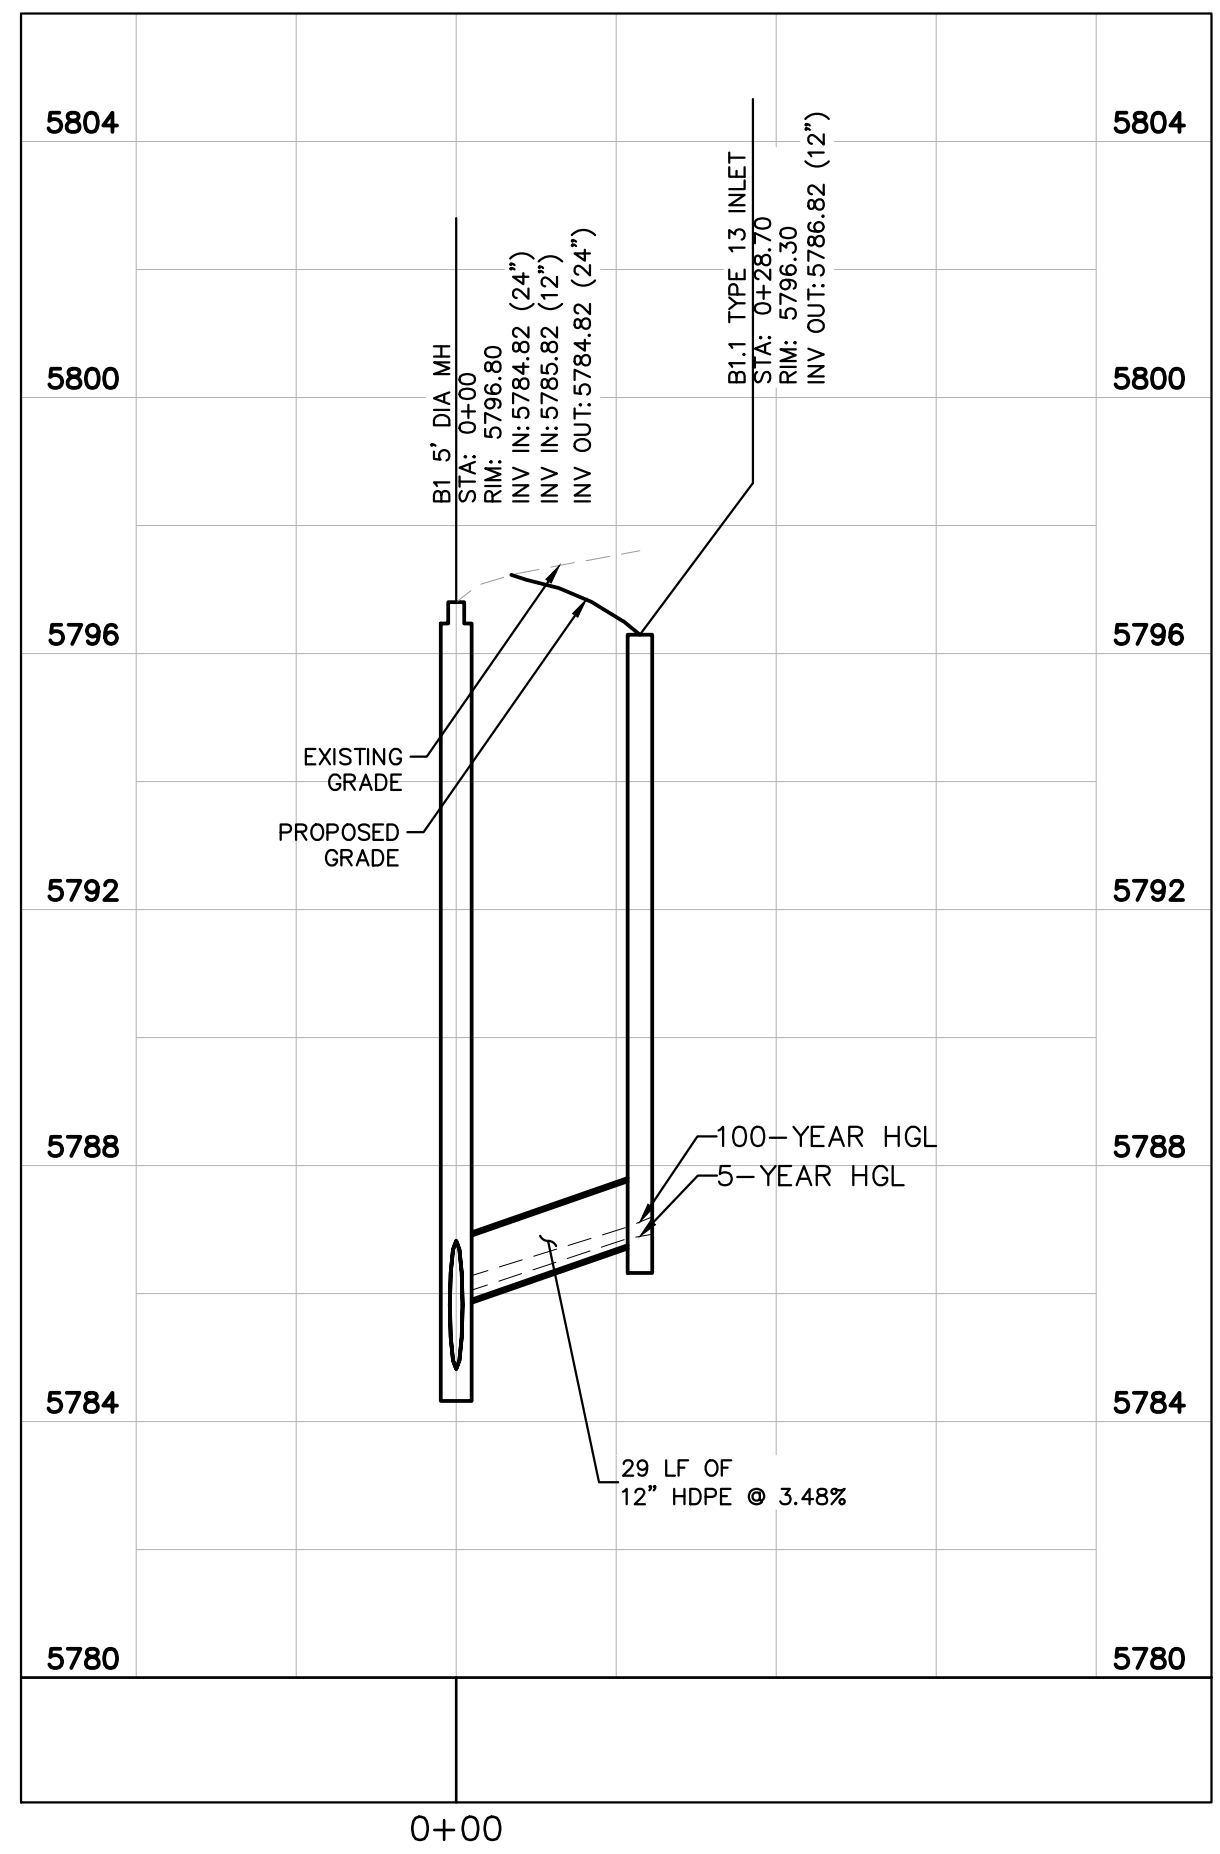

STORM LINE B2 PROFILE
[STA 0+00 TO 0+29]
HORIZONTAL SCALE: 1"=30'
VERTICAL SCALE: 1"=3'

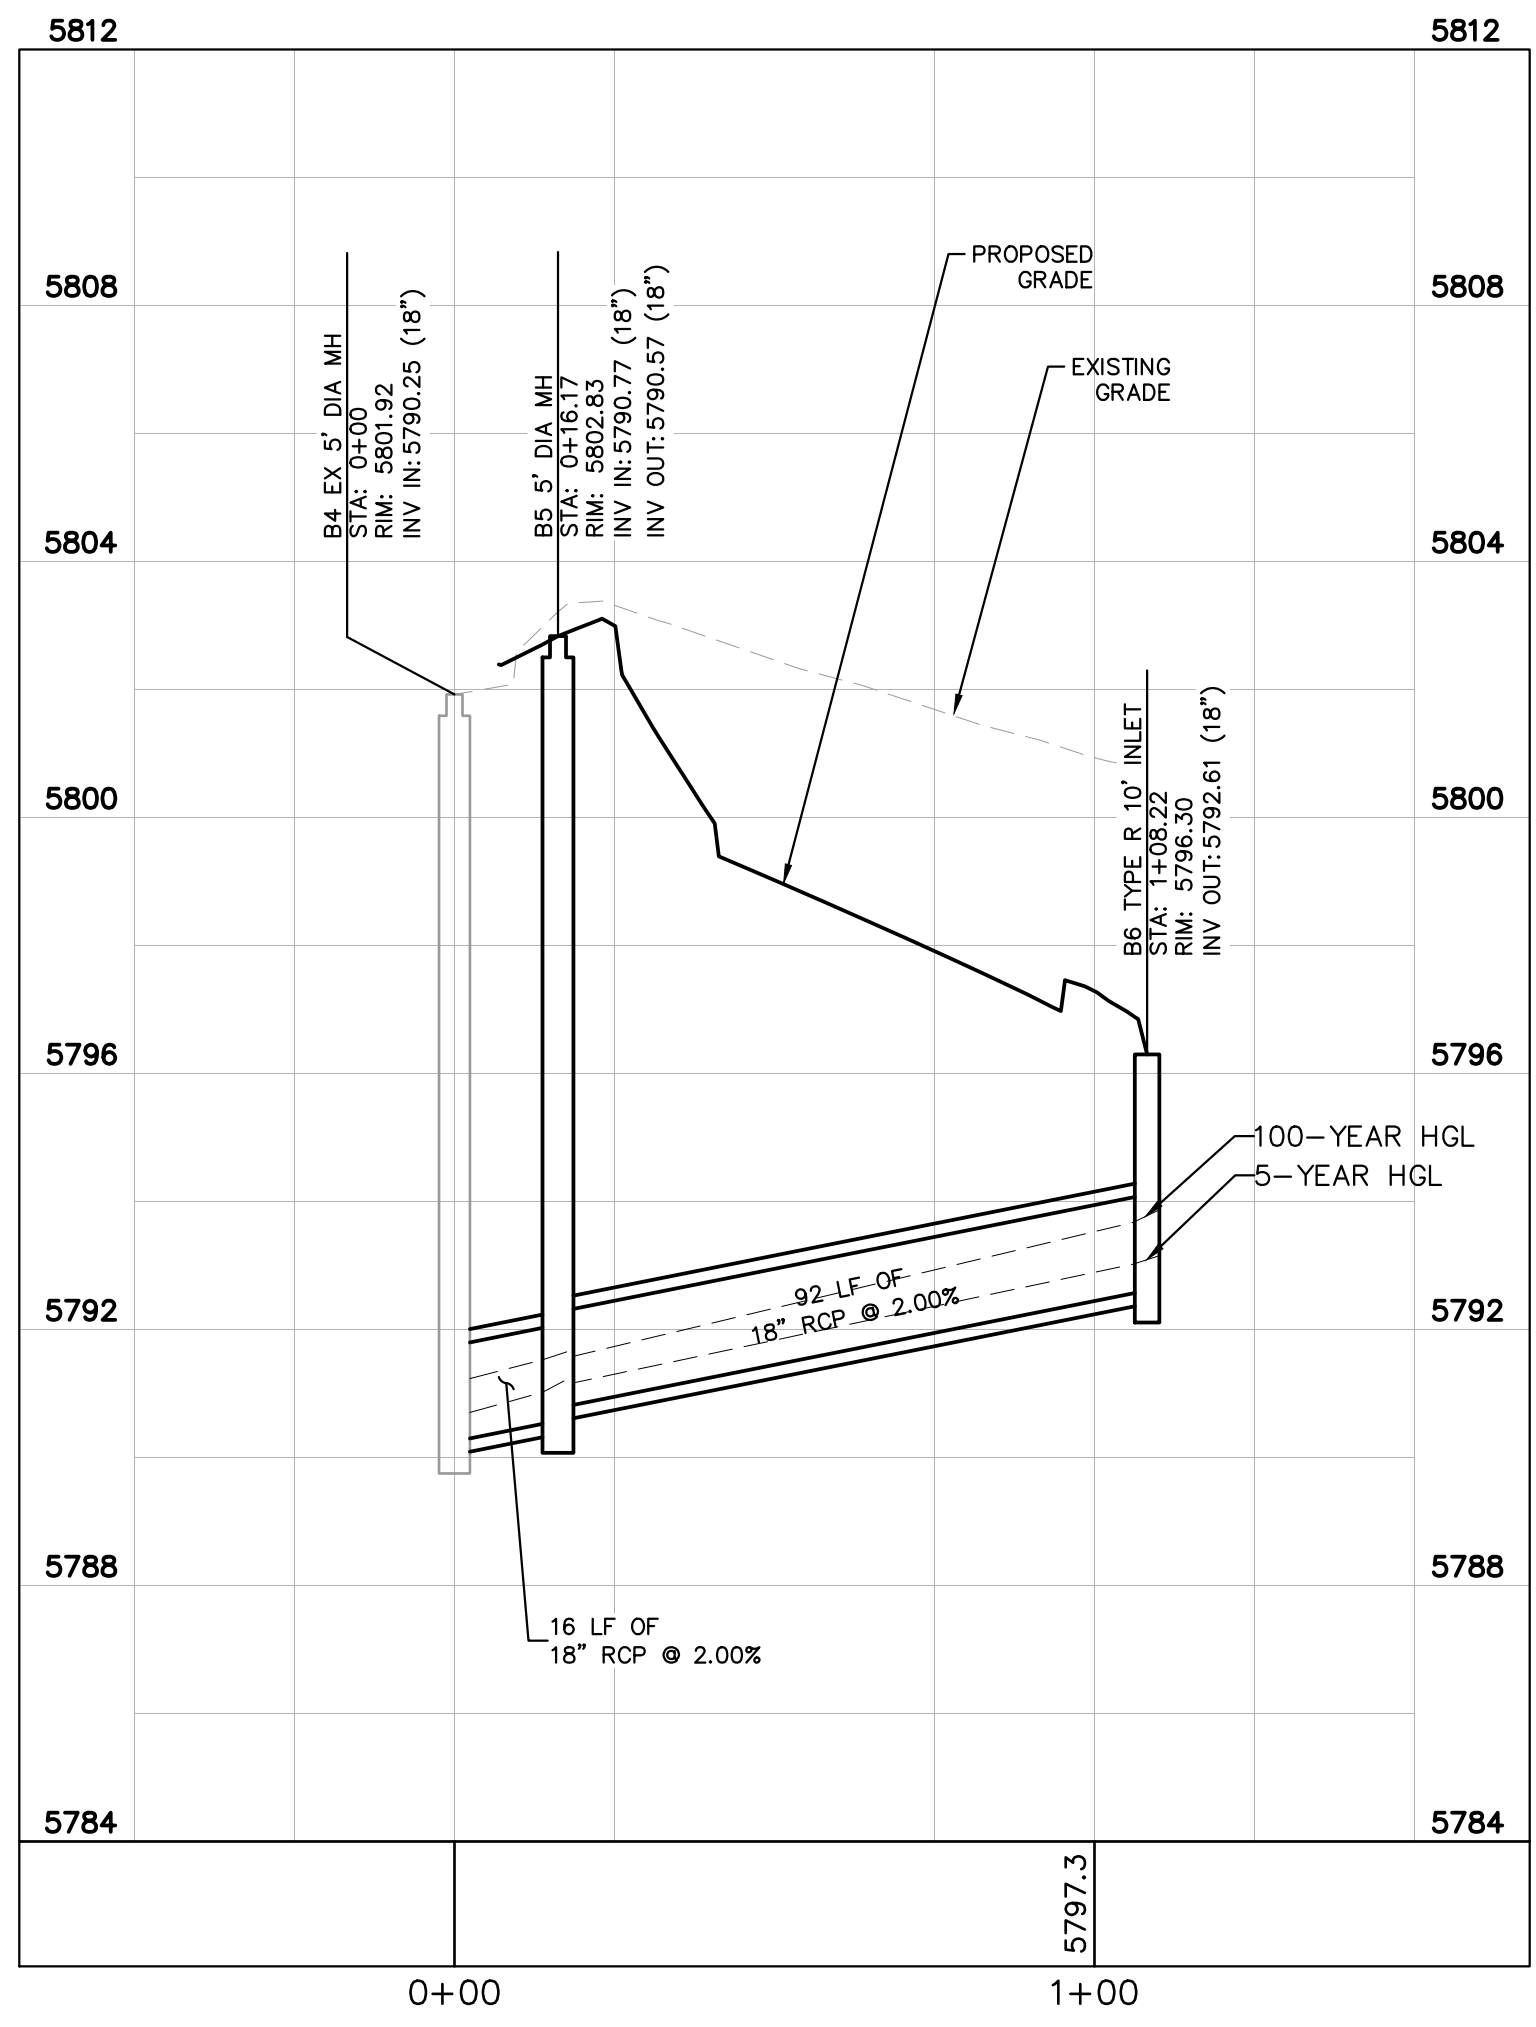

STORM LINE B3 PROFILE
[STA 0+00 TO 1+08]
HORIZONTAL SCALE: 1"=30'
VERTICAL SCALE: 1"=3'

THE TOWN OF PARKER REVIEW CONSTITUTES GENERAL COMPLIANCE WITH THE TOWN'S STANDARDS AND APPROVED VARIANCES, SUBJECT TO THESE PLANS BEING STAMPED, SIGNED, AND DATED BY THE PROFESSIONAL ENGINEER OF RECORD. REVIEW BY THE TOWN DOES NOT CONSTITUTE APPROVAL OF THE PLAN DESIGN OR ACCURACY AND CORRECTNESS OF ENGINEERING CALCULATIONS. ERRORS IN THE DESIGN OR CALCULATIONS REMAIN THE RESPONSIBILITY OF REGISTERED PROFESSIONAL ENGINEER WHOSE STAMP AND SIGNATURE ARE AFFIXED TO THIS DOCUMENT.




THIS REVIEW DOES NOT CONSTITUTE APPROVAL OF ANY PRIVATE ON-SITE IMPROVEMENTS WHICH MAY BE SHOWN. CONSTRUCTION CANNOT COMMENCE UNTIL ALL REQUIRED DRAINAGE/TRAFFIC REPORT(S), FINAL DEVELOPMENT PLAN(S), SPECIAL REVIEW(S), GRADING PERMIT, AND/OR OTHER PERMITS ARE COMPLETE, APPROVED AND ON FILE WITH THE TOWN OF PARKER.

TOWN OF PARKER, DIRECTOR OF ENGINEERING DATE



NO.		REVISION		BY	DATE	APPR
Kimley»Horn 2020 KIMLEY-HORN AND ASSOCIATES, INC. 4552 South Uteer Street, Suite 1500 Denver, Colorado 80237 (303) 228-2300 DESIGNED BY: DLS DRAWN BY: JRK CHECKED BY: DLS DATE: 02/16/21 PARKER AND PINE FILING NO. 2 LOTS 1-3 PARKER, CO MULTI-FAMILY CONSTRUCTION DOCUMENTS STORM - B PLAN & PROFILE PRELIMINARY FOR REVIEW ONLY NOT FOR CONSTRUCTION Kimley»Horn Kimley-Horn and Associates, Inc. PROJECT NO. 096481002 DRAWING NAME 096481002CD_STM C5.6						

Drury, Zach 10/8/2019 10:57 AM

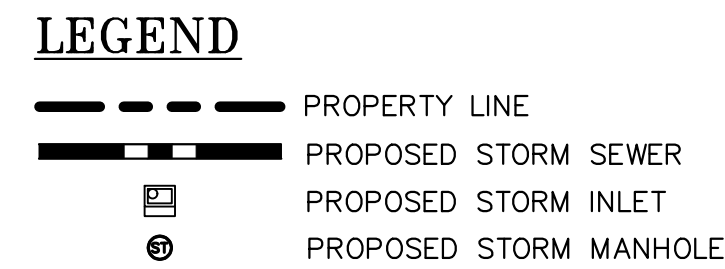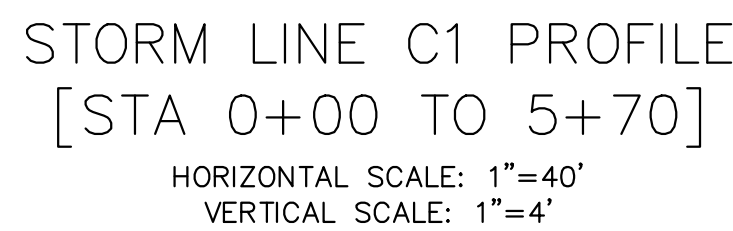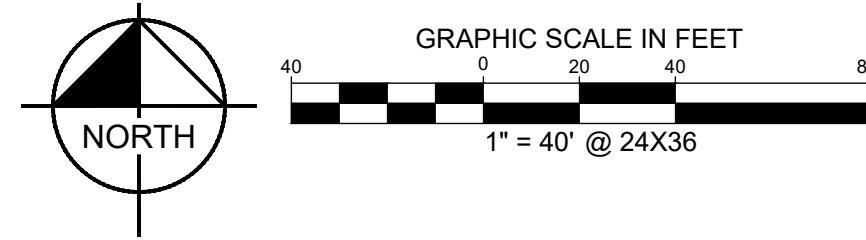


TOWN OF PARKER, DIRECTOR OF ENGINEERING _____ DATE _____




PROJECT NO. 096481002
DRAWING NAME 096481002CD_STM
C5.7


Drury, Zach 10/8/2019 10:57 AM

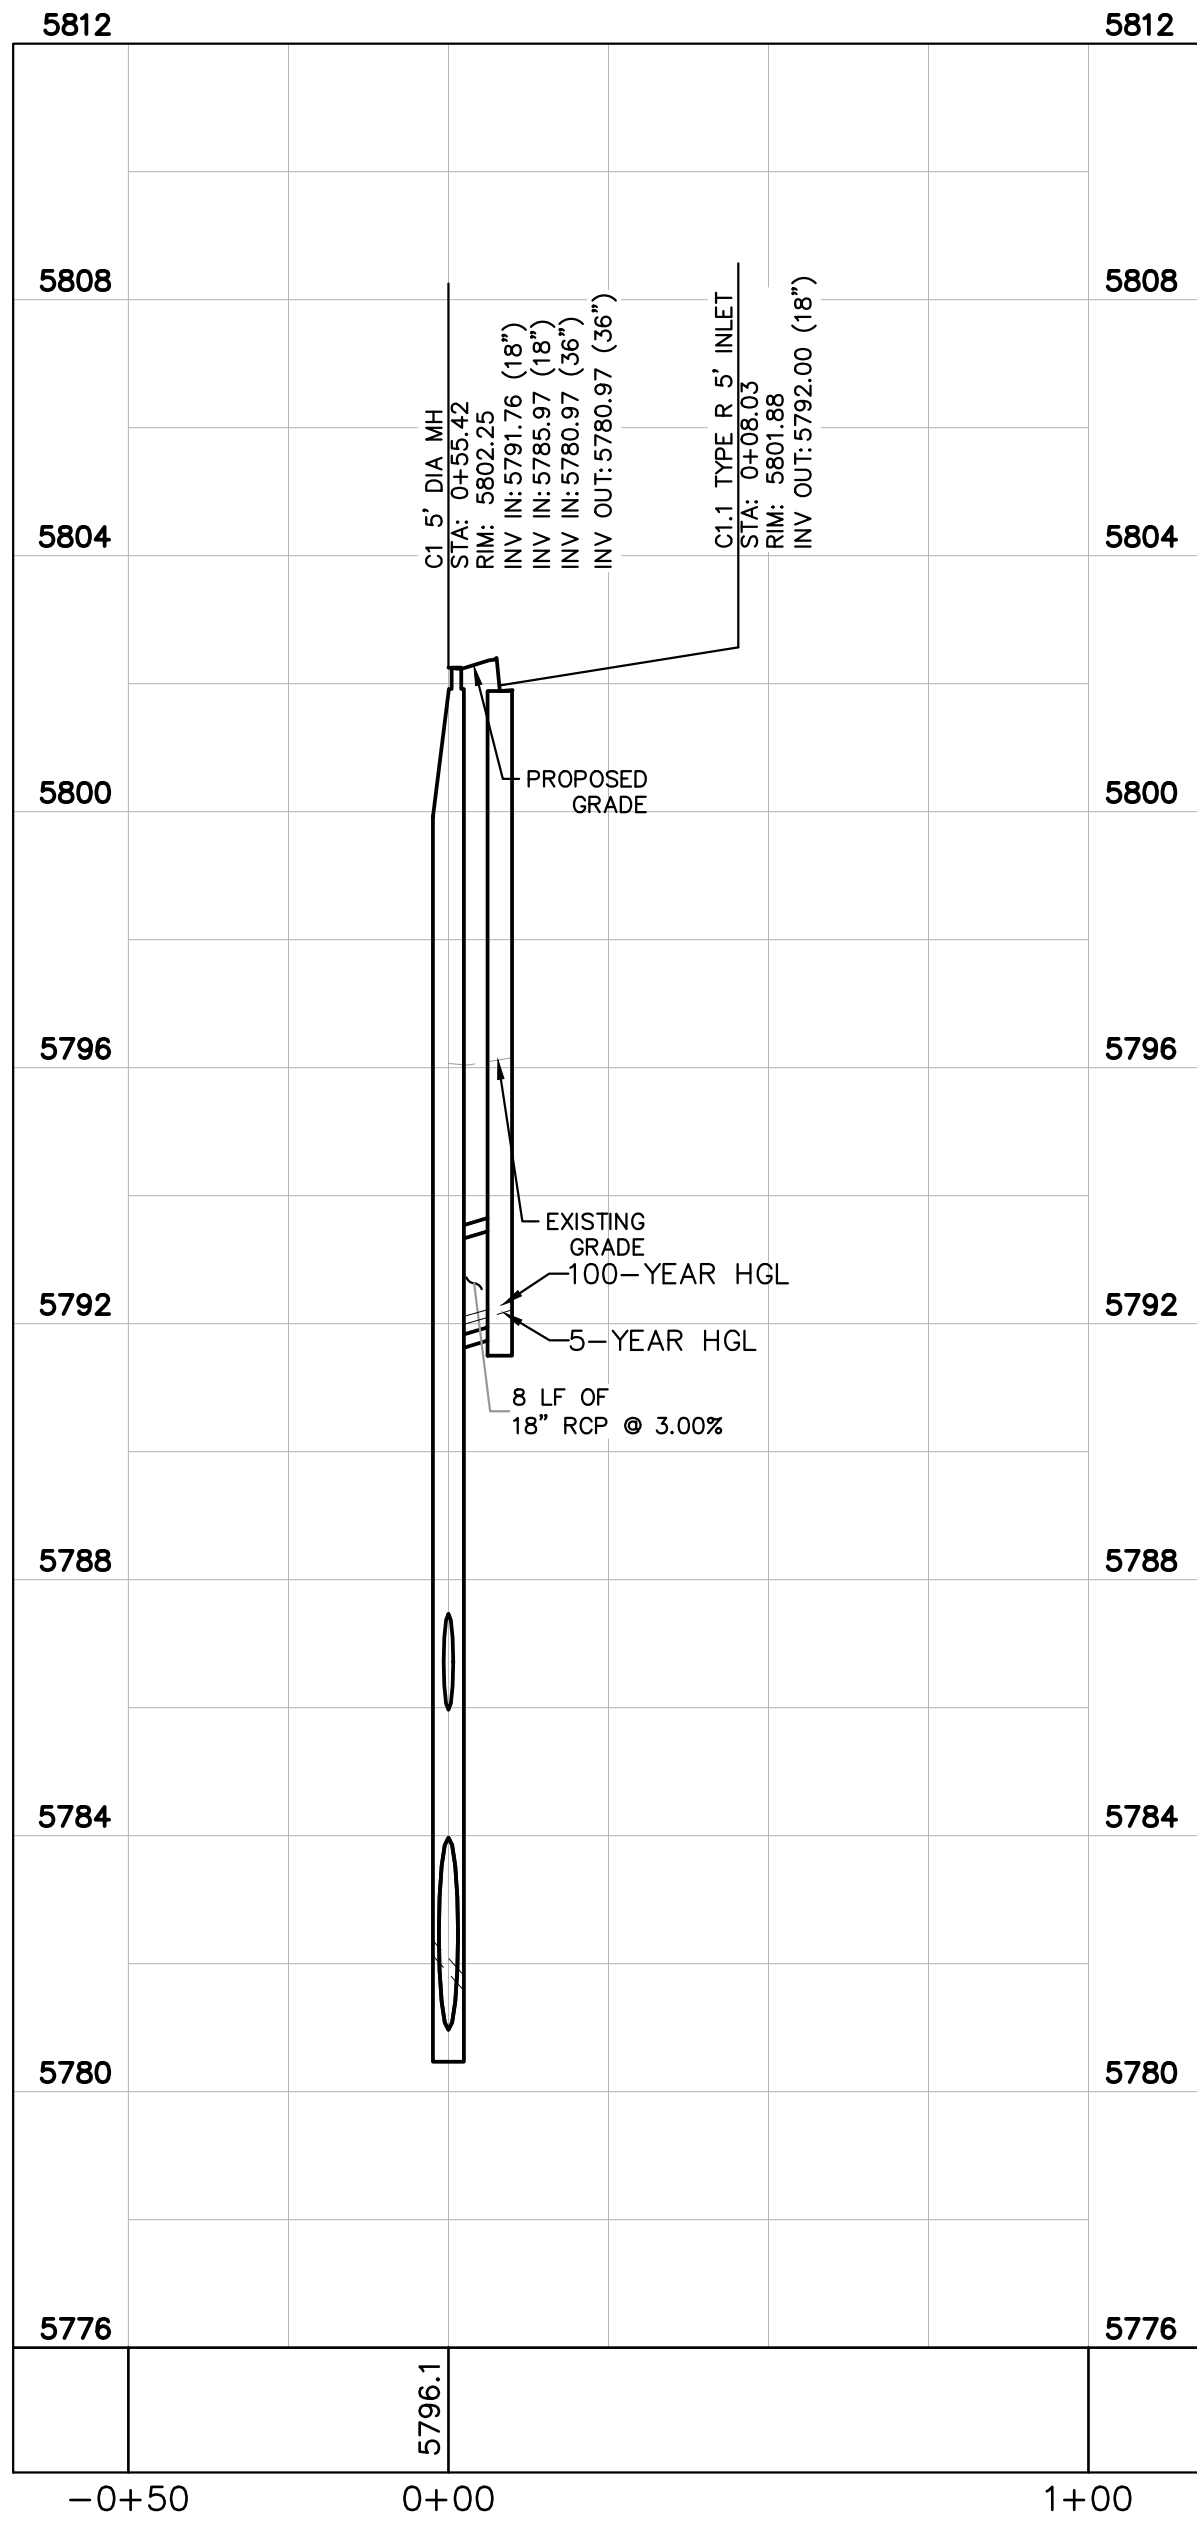

HORIZONTAL SCALE: 1"=30'
VERTICAL SCALE: 1"=3'

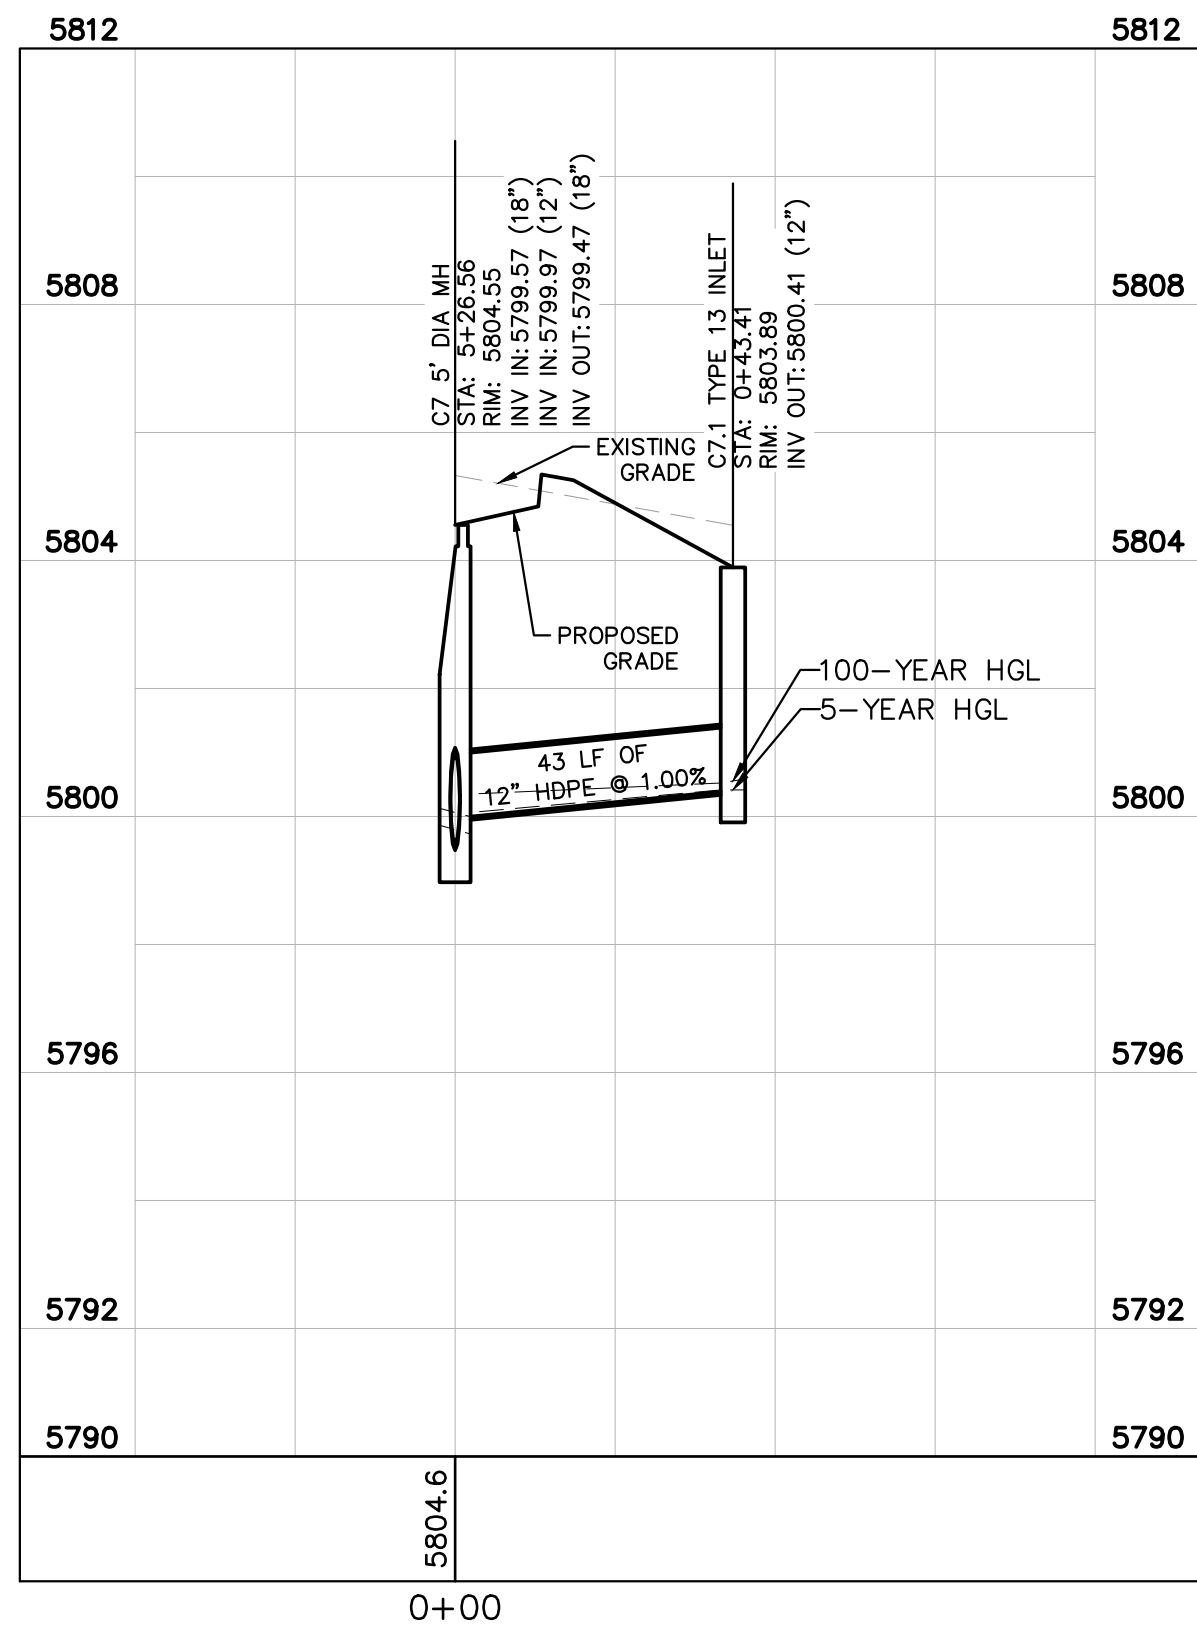

HORIZONTAL SCALE: 1"=30'
VERTICAL SCALE: 1"=3'

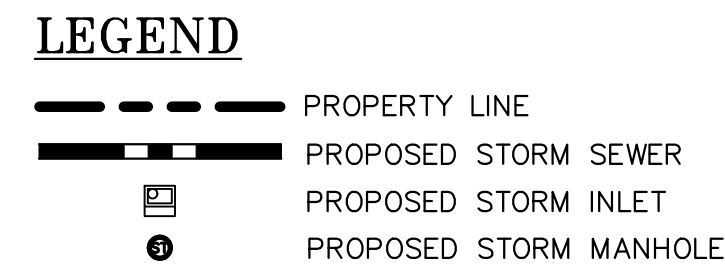

TOWN OF PARKER, DIRECTOR OF ENGINEERING _____ DATE _____



Kimley»»Horn
2020 KIMLEY-HORN AND ASSOCIATES, INC.
4582 South Ulster Street, Suite 1300
Denver, Colorado 80237 (303) 228-2300


PARKER AND PINE FILING NO. 2 LOTS 1-3
PARKER, CO
MULTI-FAMILY CONSTRUCTION DOCUMENTS
STORM - D PLAN & PROFILE

PROJECT NO.
096481002


C5.8






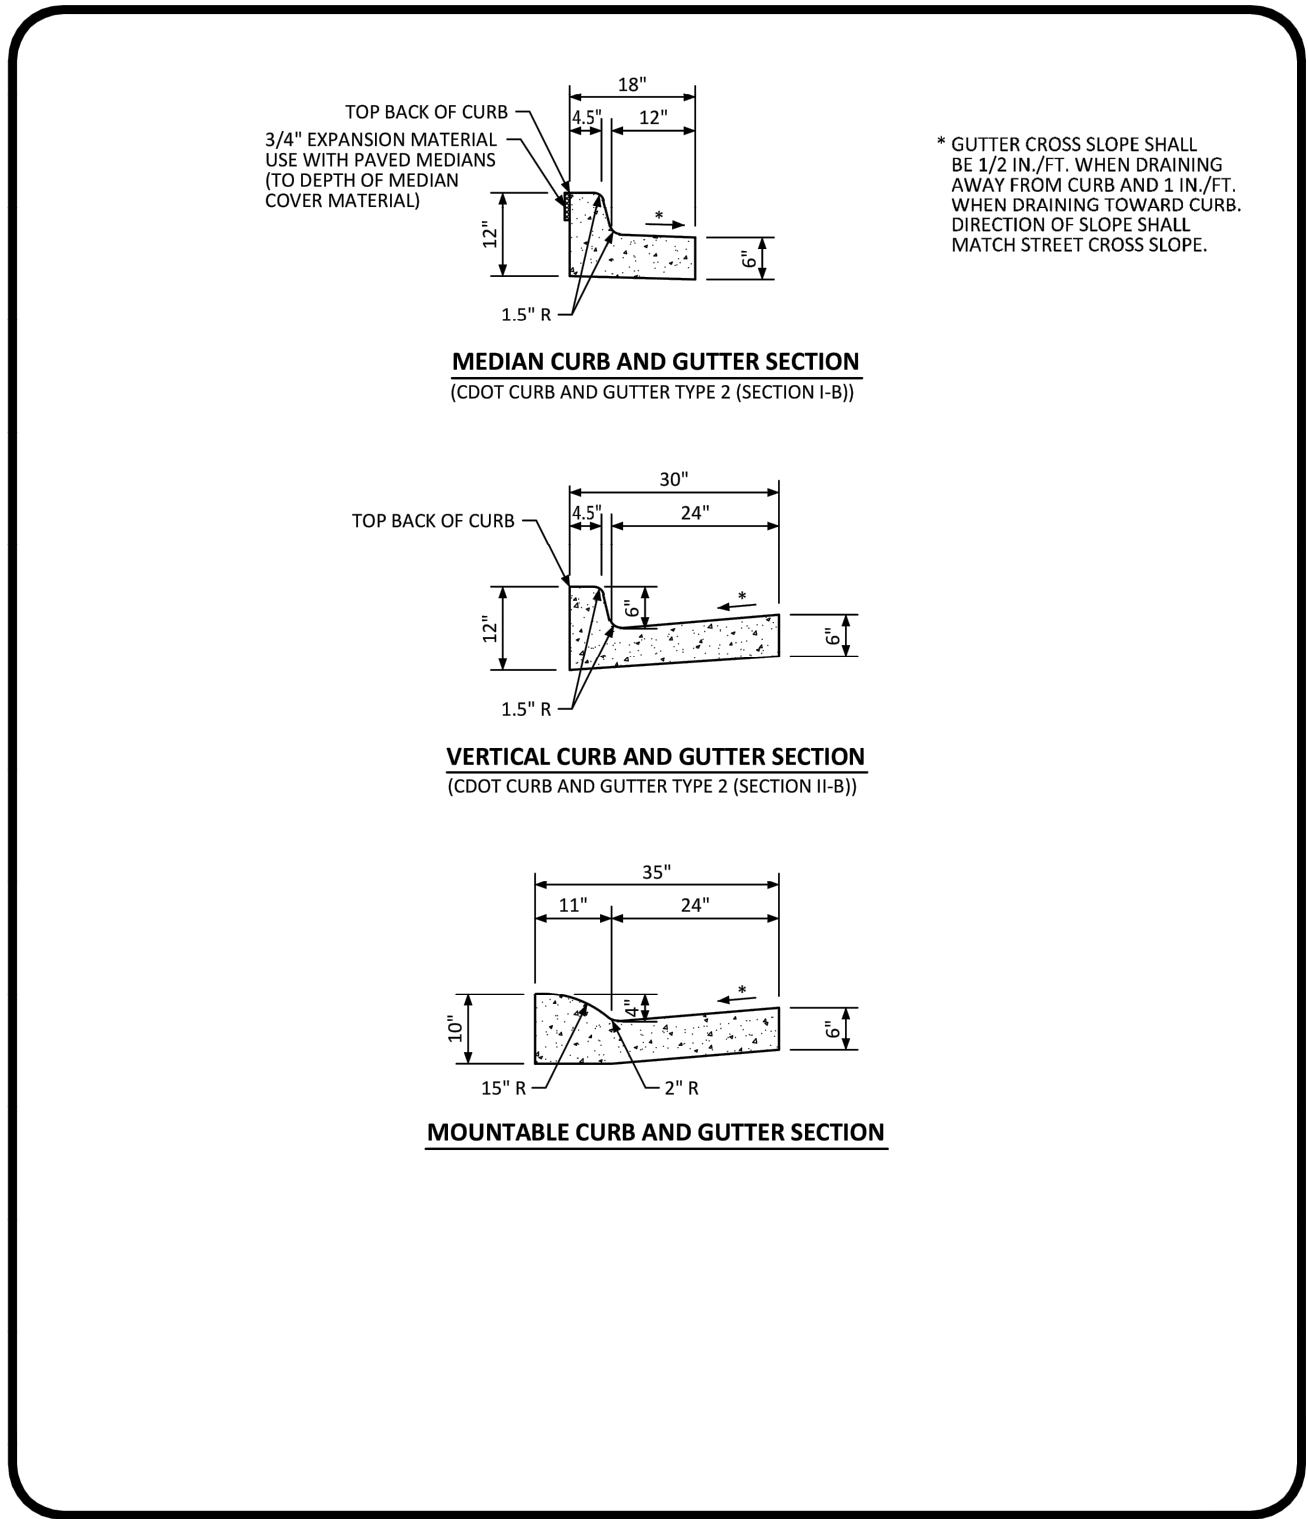


	CURB, GUTTER, AND SIDEWALK SECTIONS STANDARD DETAIL	DATE AUGUST 2014	DETAIL 3 1 OF 1
--	--	------------------------	------------------------------

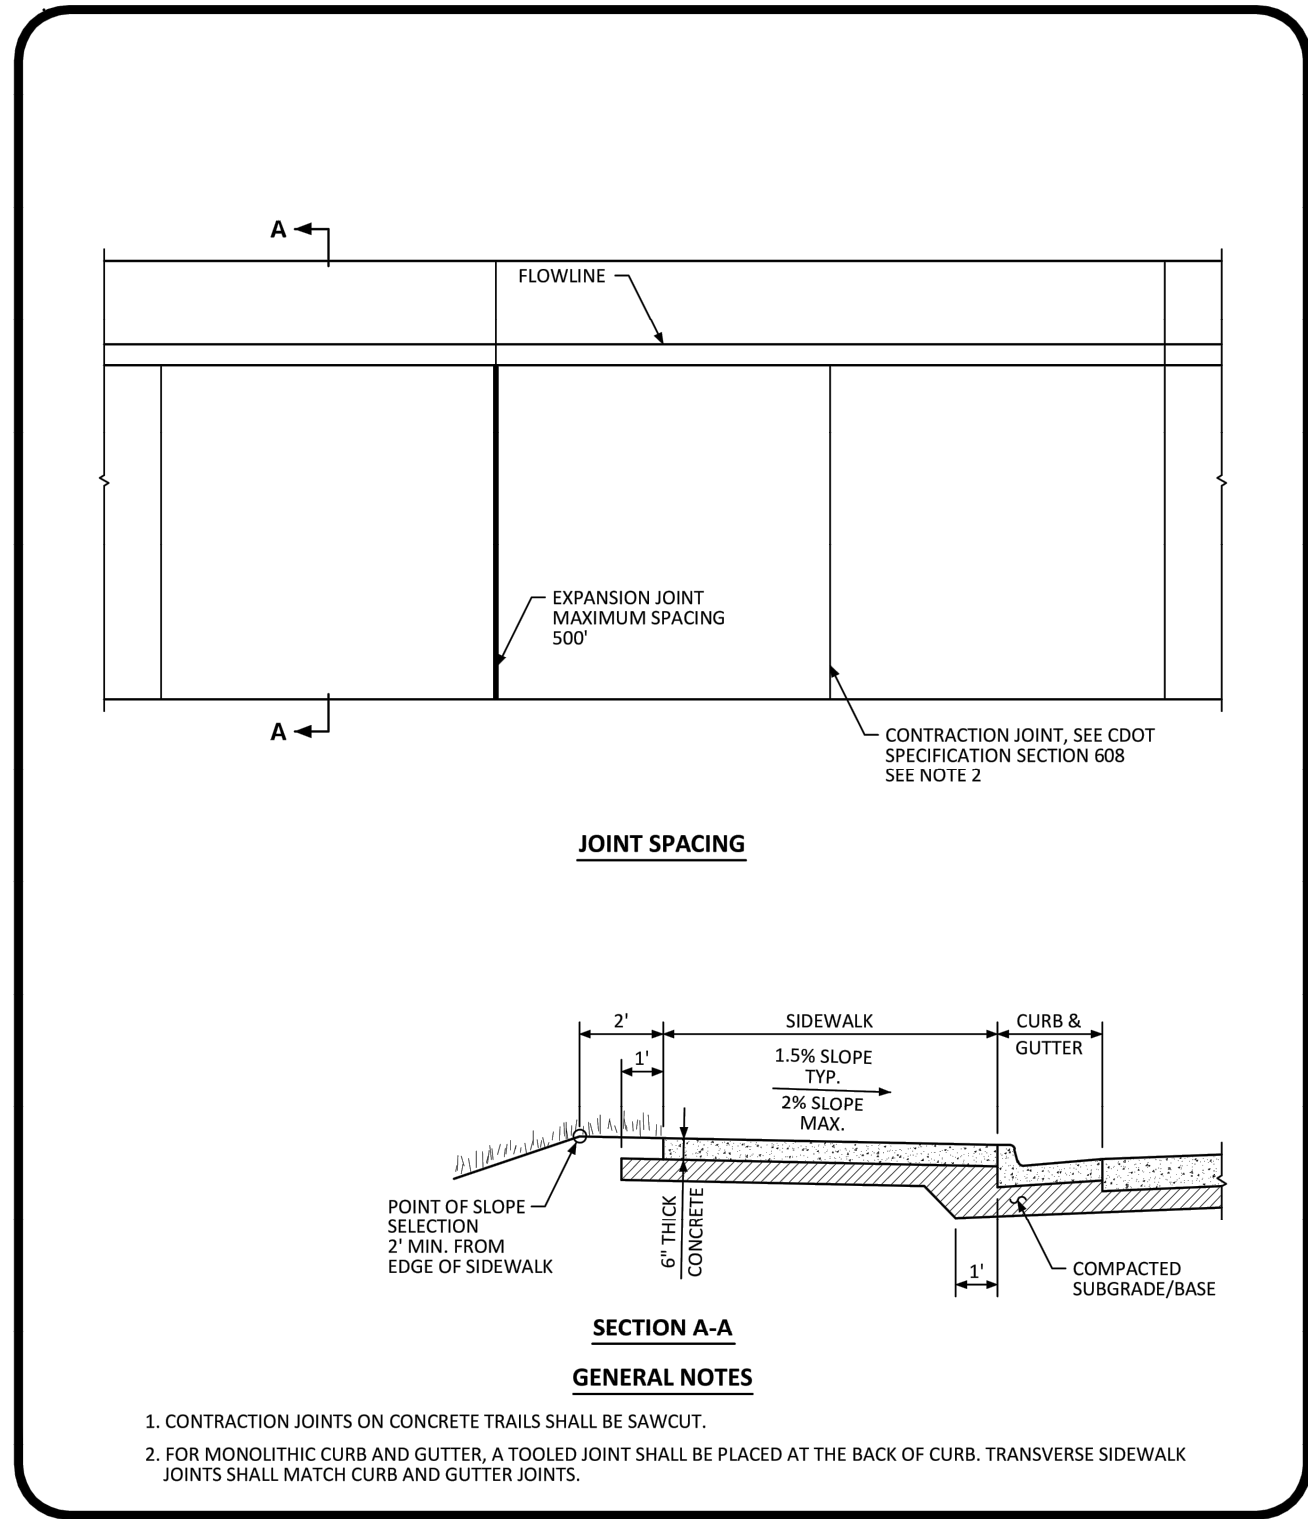


	ATTACHED SIDEWALK STANDARD DETAIL	DATE AUGUST 2014	DETAIL 4 2 OF 2
--	--	------------------------	------------------------------

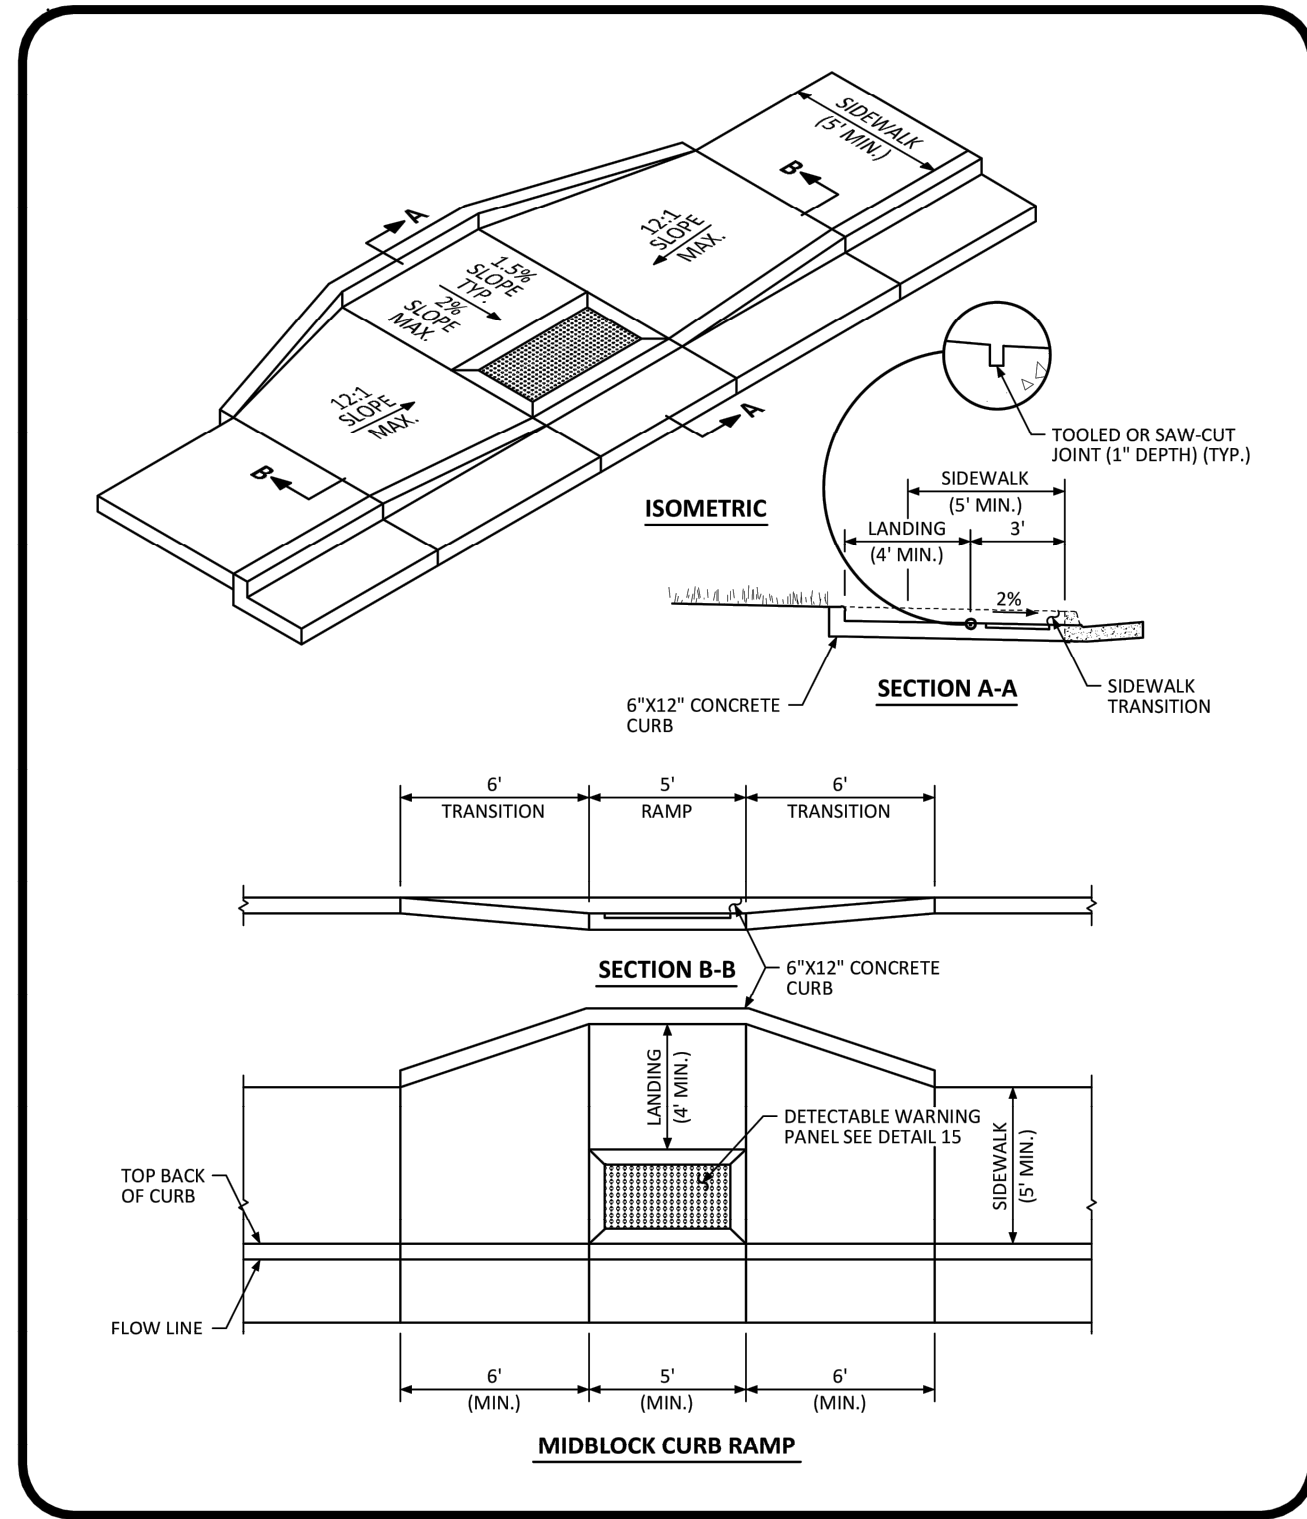


	MIDBLOCK CURB RAMP LAYOUT STANDARD DETAIL	DATE AUGUST 2014	DETAIL 17 2 OF 2
--	--	------------------------	-------------------------------

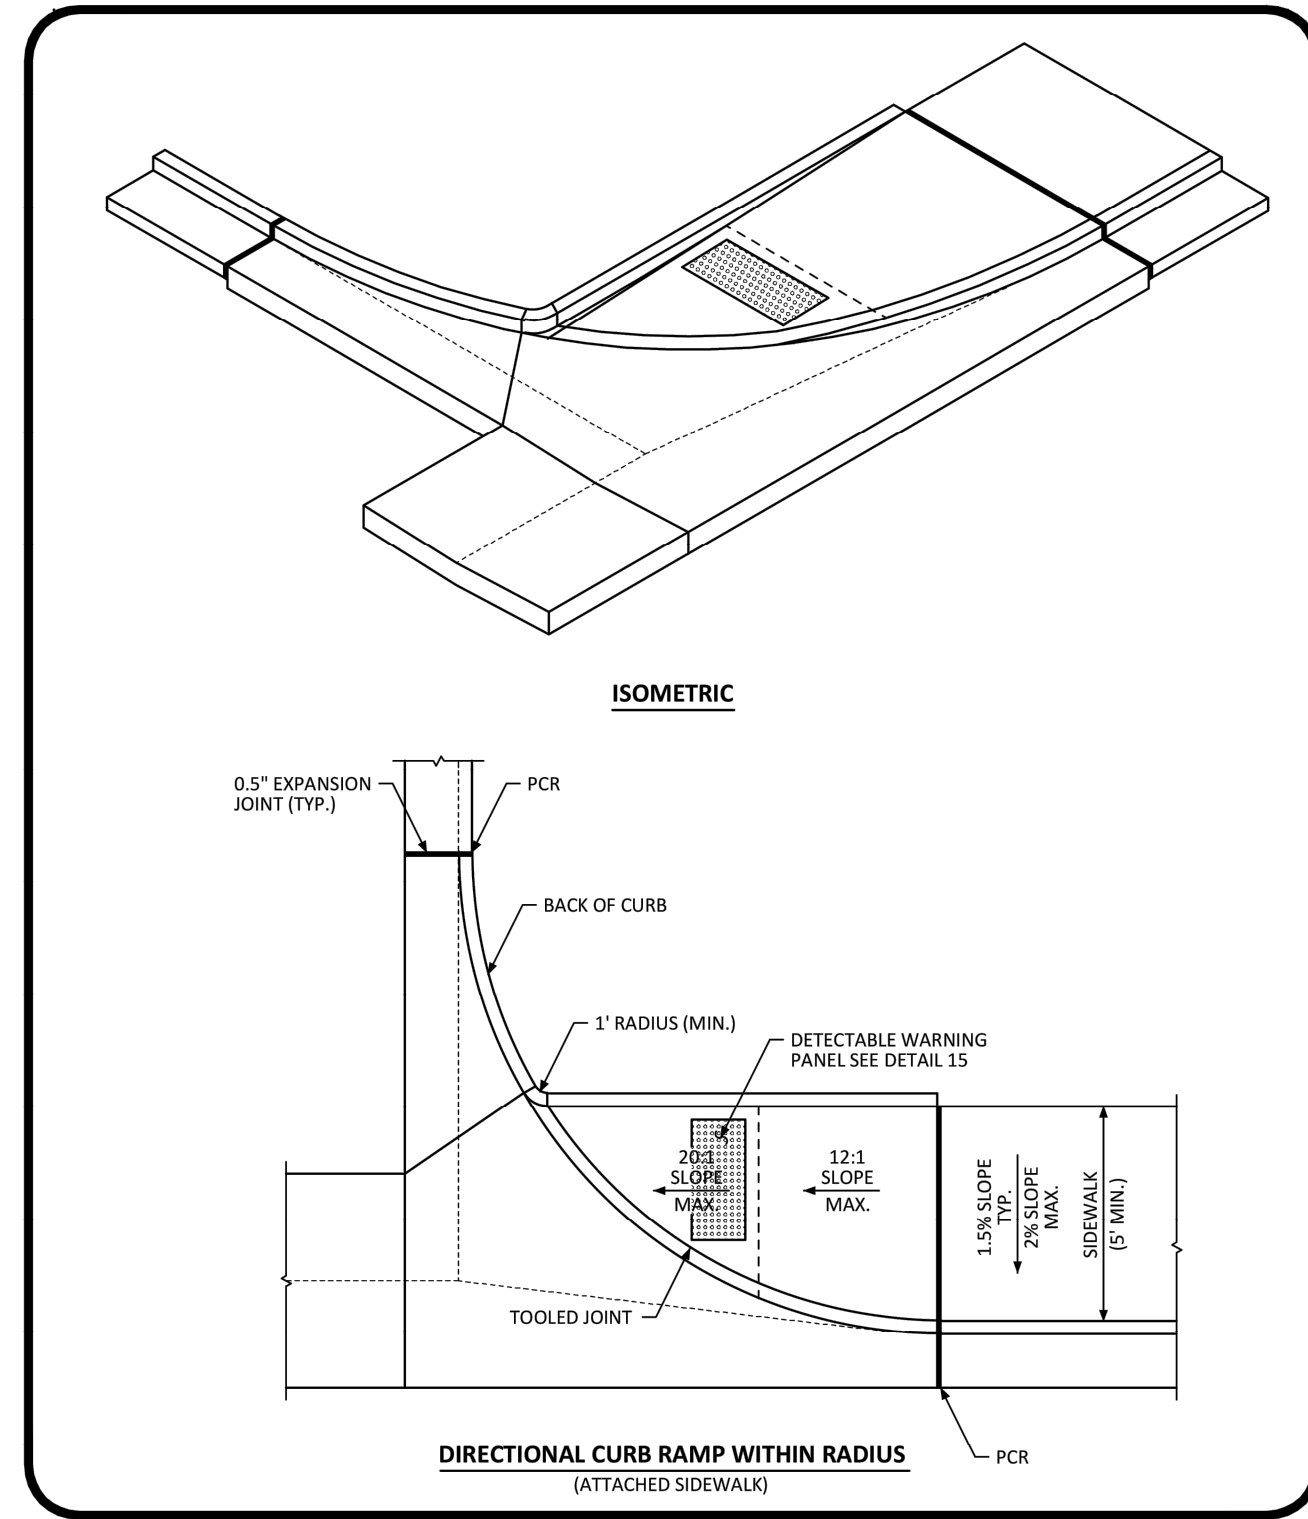

	DIRECTIONAL CURB RAMP WITHIN RADIUS LAYOUT STANDARD DETAIL	DATE AUGUST 2014	DETAIL 18 1 OF 2
--	---	------------------------	-------------------------------

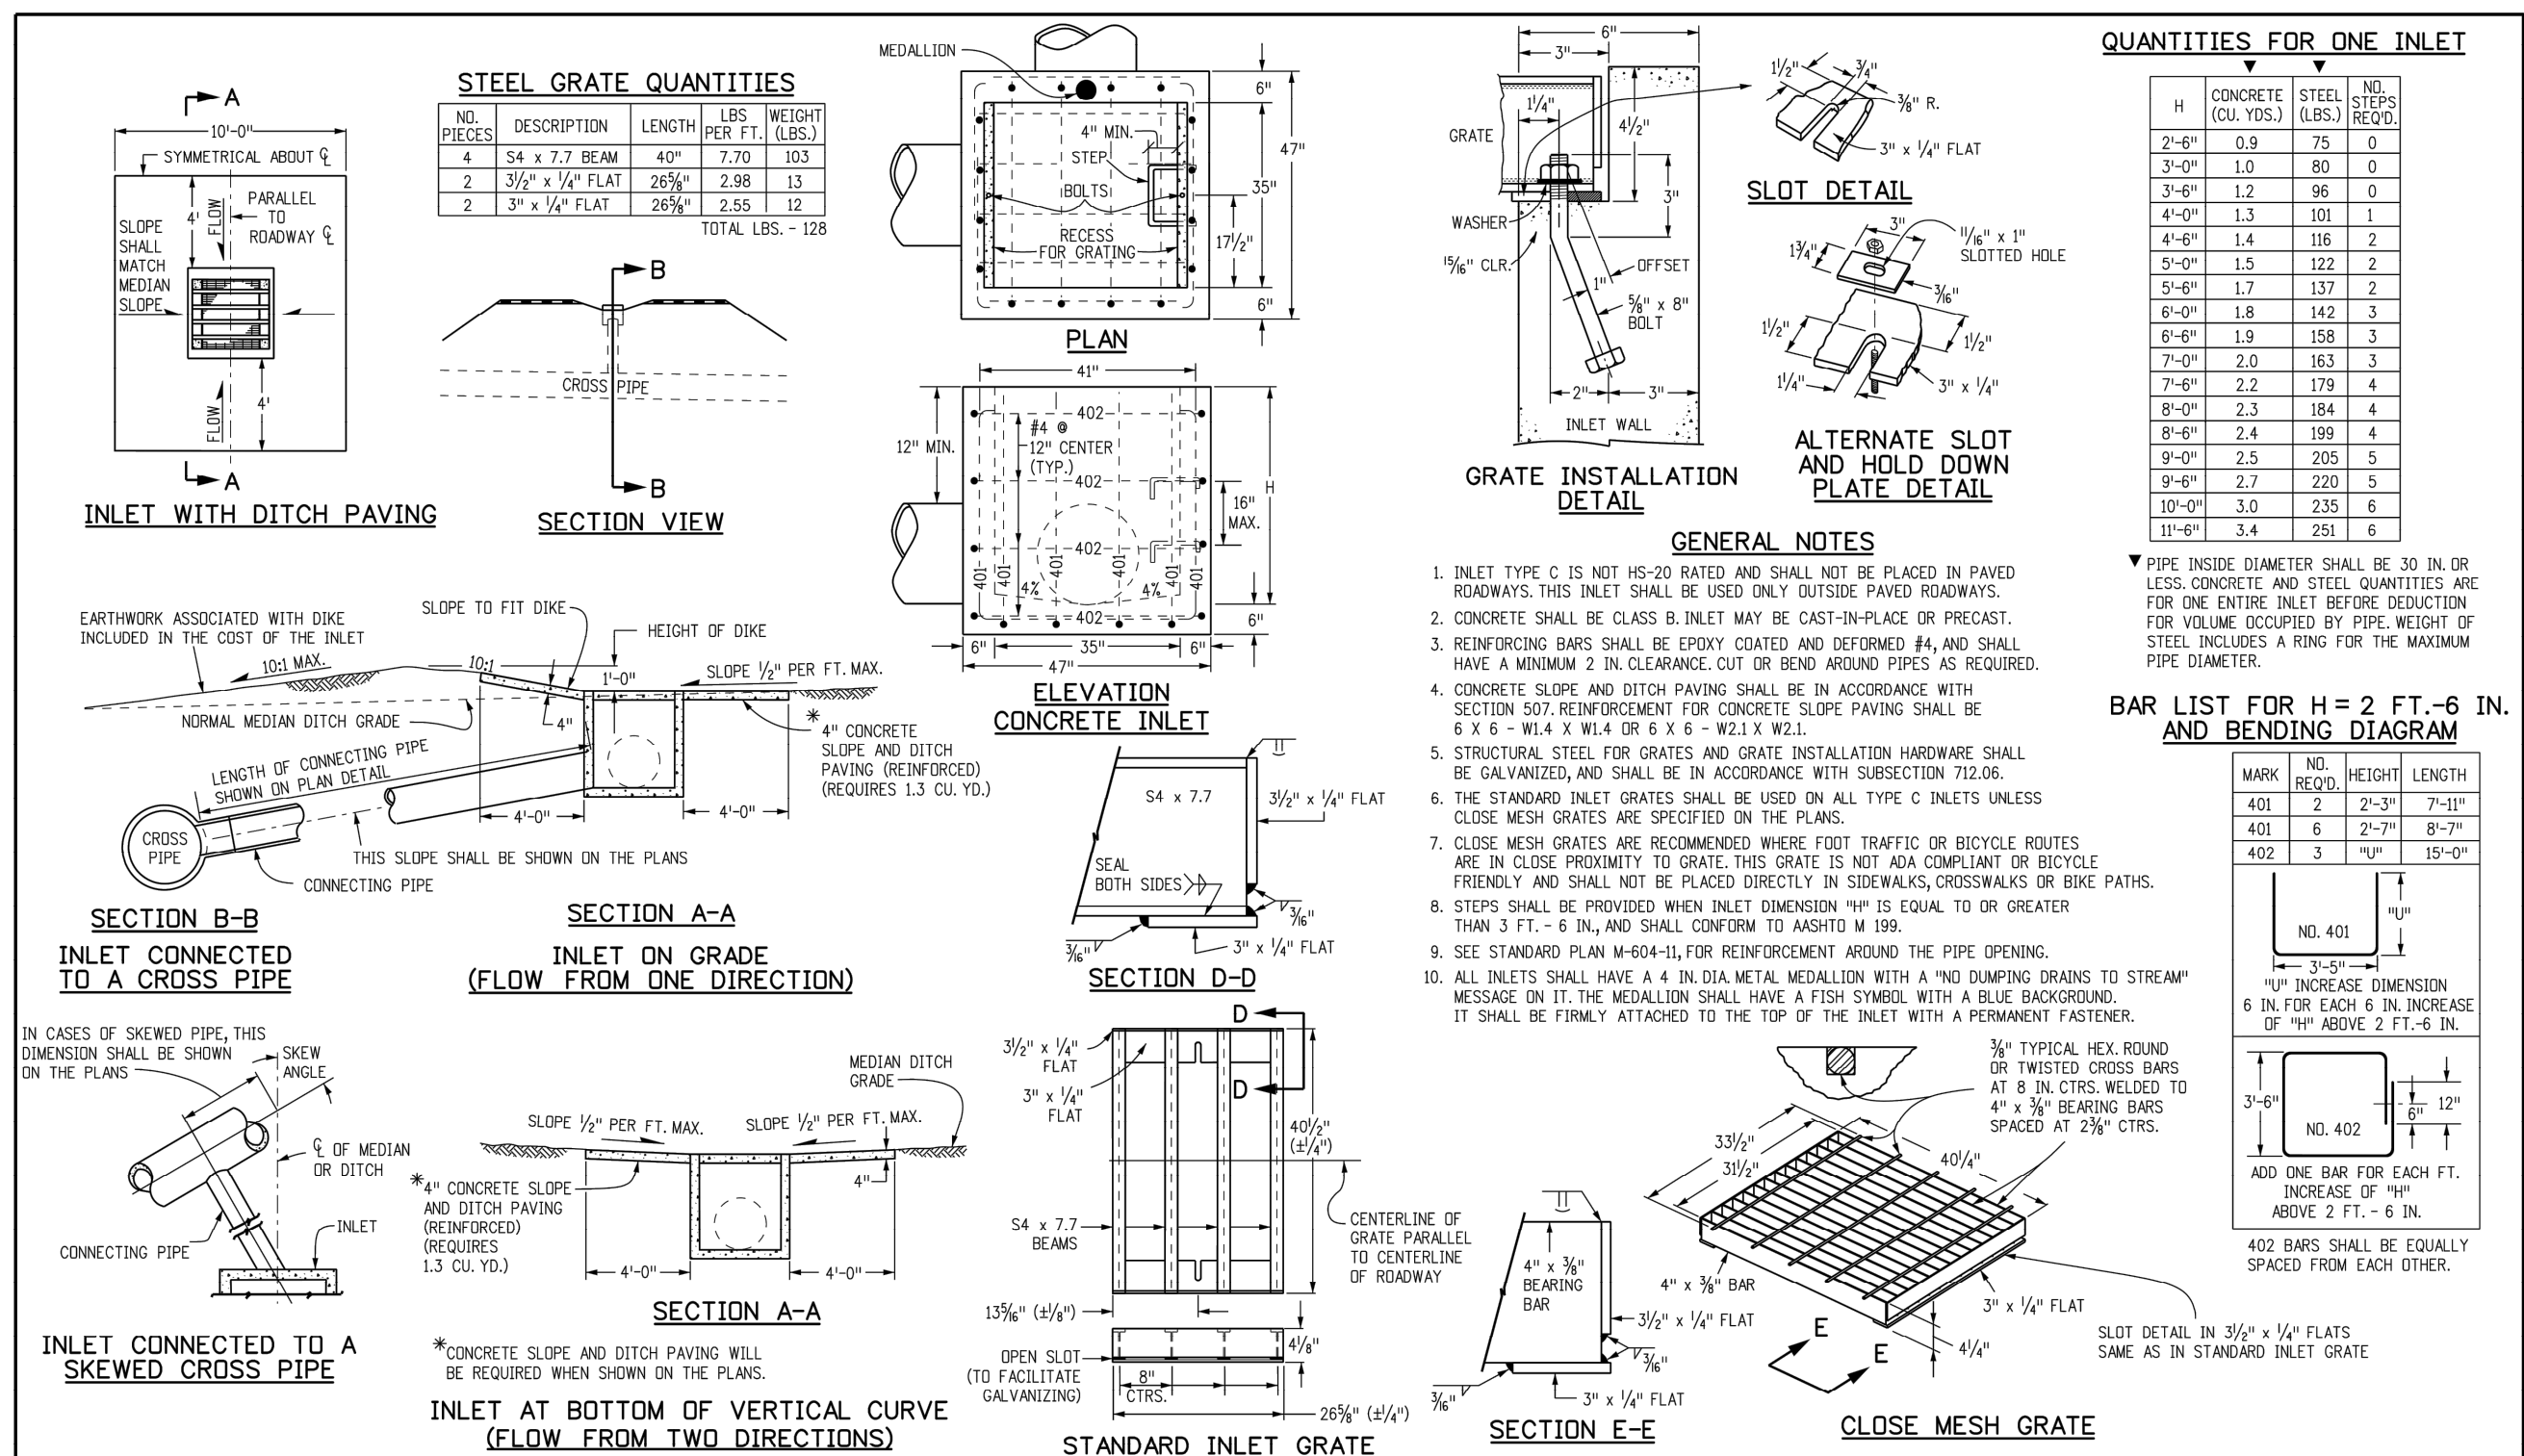

757-9083 Fax: (303) 757-9820 Project Development Branch DD/LTA	INLET, TYPE C Issued By: Project Development Branch July 4, 2012	STANDARD PLAN NO. M-604-10 Sheet No. 1 of 1
--	--	--	--	--

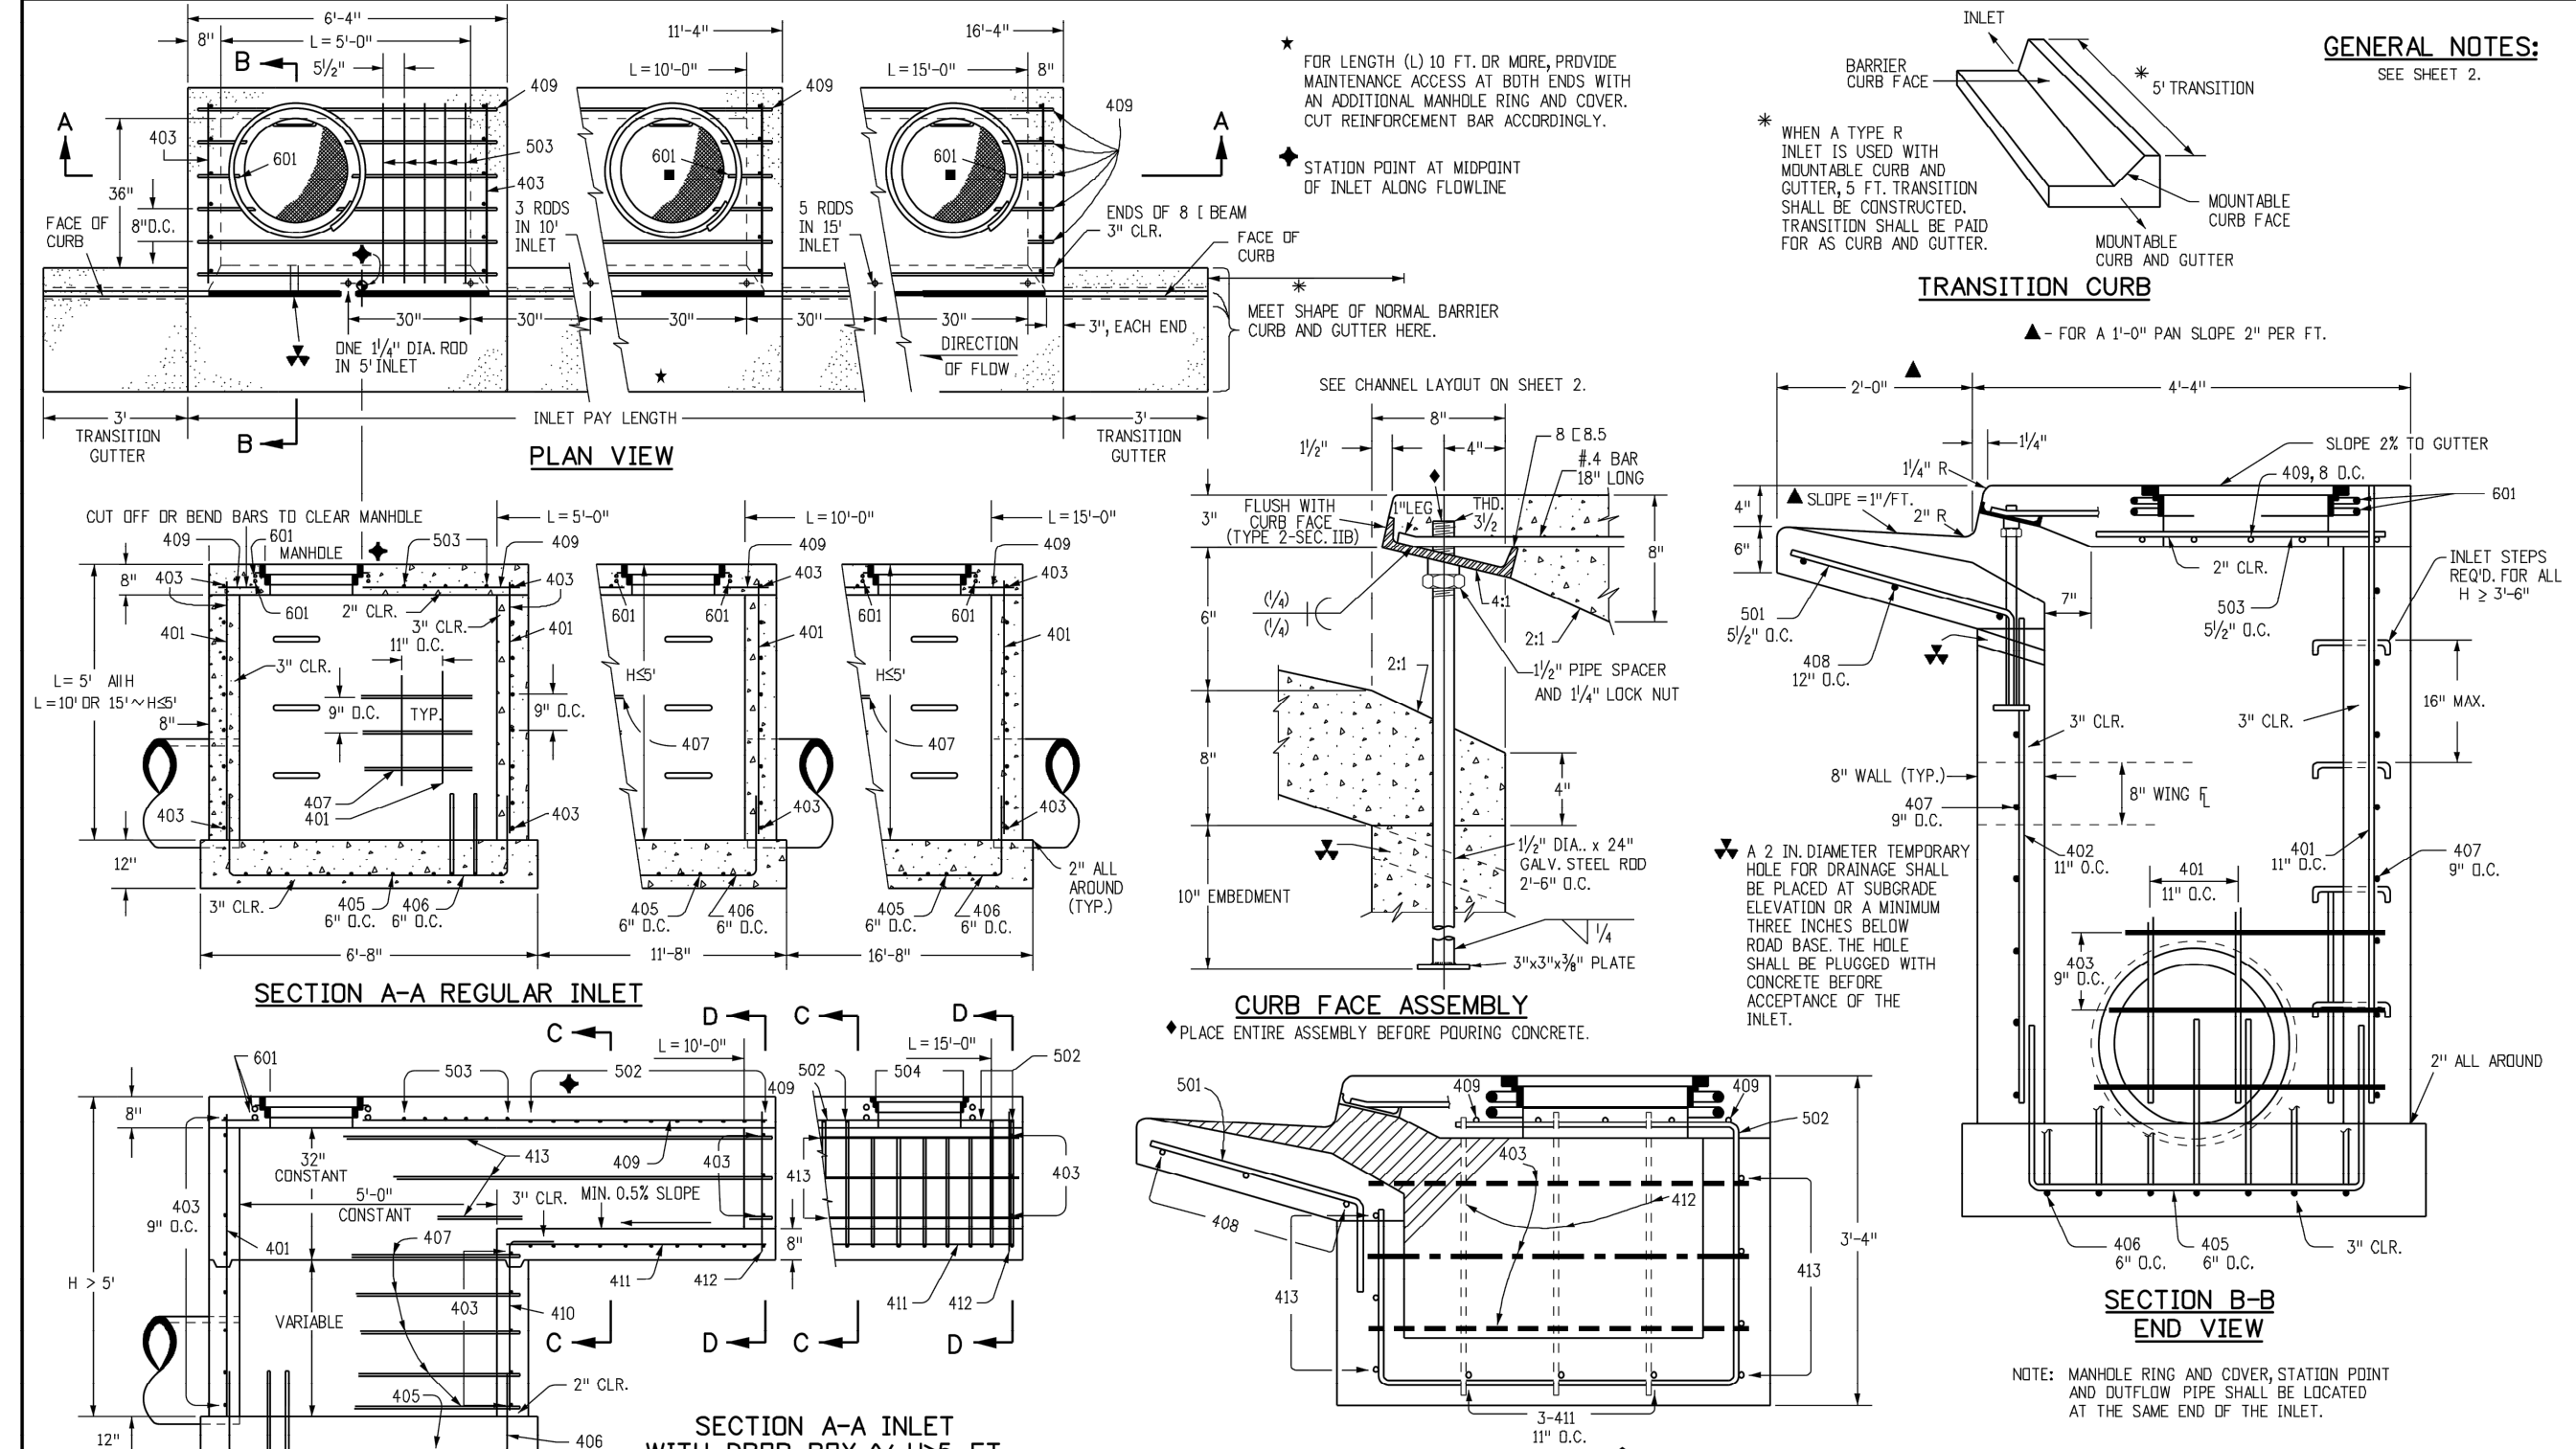

757-9083 Fax: (303) 757-9820 Project Development Branch DD/LTA	CURB INLET TYPE R Issued By: Project Development Branch July 4, 2012	STANDARD PLAN NO. M-604-12 Sheet No. 1 of 2
--	--	--	--	--



Kimley»Horn 2020 KIMLEY-HORN AND ASSOCIATES, INC. 4582 South Ulster Street, Suite 1500 Denver, Colorado 80237 (303) 228-2300			
DESIGNED BY: DLS	CHECKED BY: DLS	DATE: 02/16/21	
PARKER AND PINE FILING NO. 2 LOTS 1-3 PARKER, CO MULTI-FAMILY CONSTRUCTION DOCUMENTS DETAILS			
PRELIMINARY FOR REVIEW ONLY NOT FOR CONSTRUCTION Kimley»Horn Kimley-Horn and Associates, Inc.			
PROJECT NO. 096481002			
DRAWING NAME 096481002PW_DT			
C6.1			

\\kimley-horn.com\cadd\dev\cun\096481002P\DWG - Parker & Pine\MFCADD\DrawSheets\01\096481002P.DWG D:\p\096481002P - Parker & Pine\MFCADD\DrawSheets\01\096481002P.DWG 7/24/2010 10:57 AM
THIS DOCUMENT, INCLUDING THE CONCEPTS AND DESIGN PRESENTED HEREIN, IS INTENDED ONLY FOR THE SPECIFIC PROJECT AND CLIENT FOR WHICH IT WAS PREPARED. NO PART OF THIS DOCUMENT SHALL BE REPRODUCED OR TRANSMITTED IN ANY FORM OR BY ANY MEANS, ELECTRONIC OR MECHANICAL, INCLUDING PHOTOCOPYING, RECORDING, OR BY ANY INFORMATION STORAGE AND RETRIEVAL SYSTEM, WITHOUT THE WRITTEN PERMISSION OF KIMLEY-HORN AND ASSOCIATES, INC.

