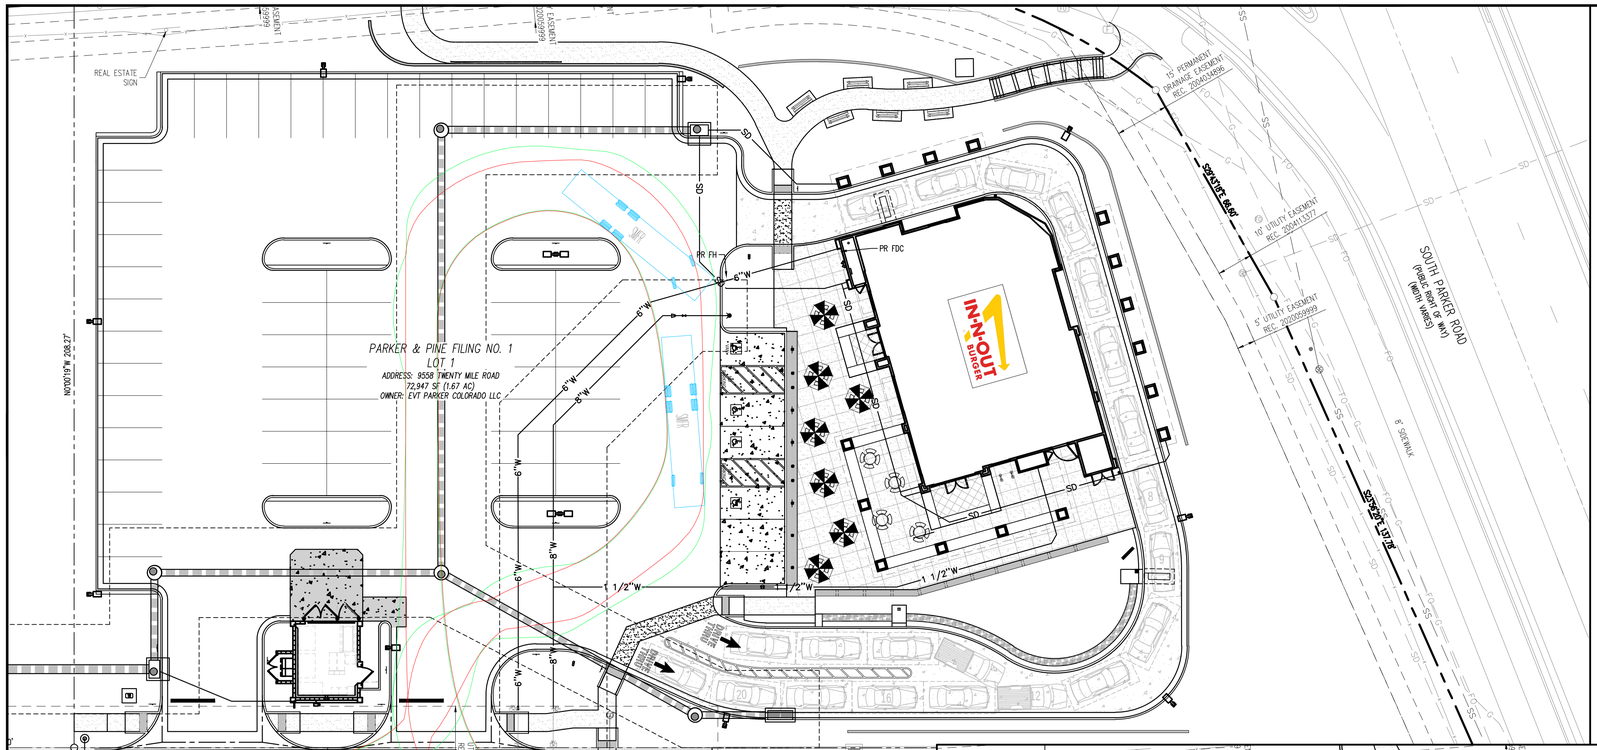

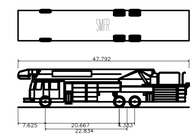

SMFR	
Overall Length	47.792ft
Overall Width	8.417ft
Overall Body Height	10.594ft
Min Body Ground Clearance	1.024ft
Track Width	8.325ft
Lock-to-lock time	4.00s
Max Wheel Angle	40.00°

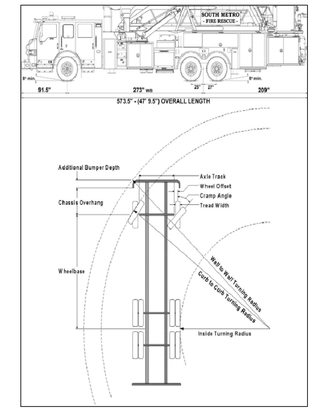

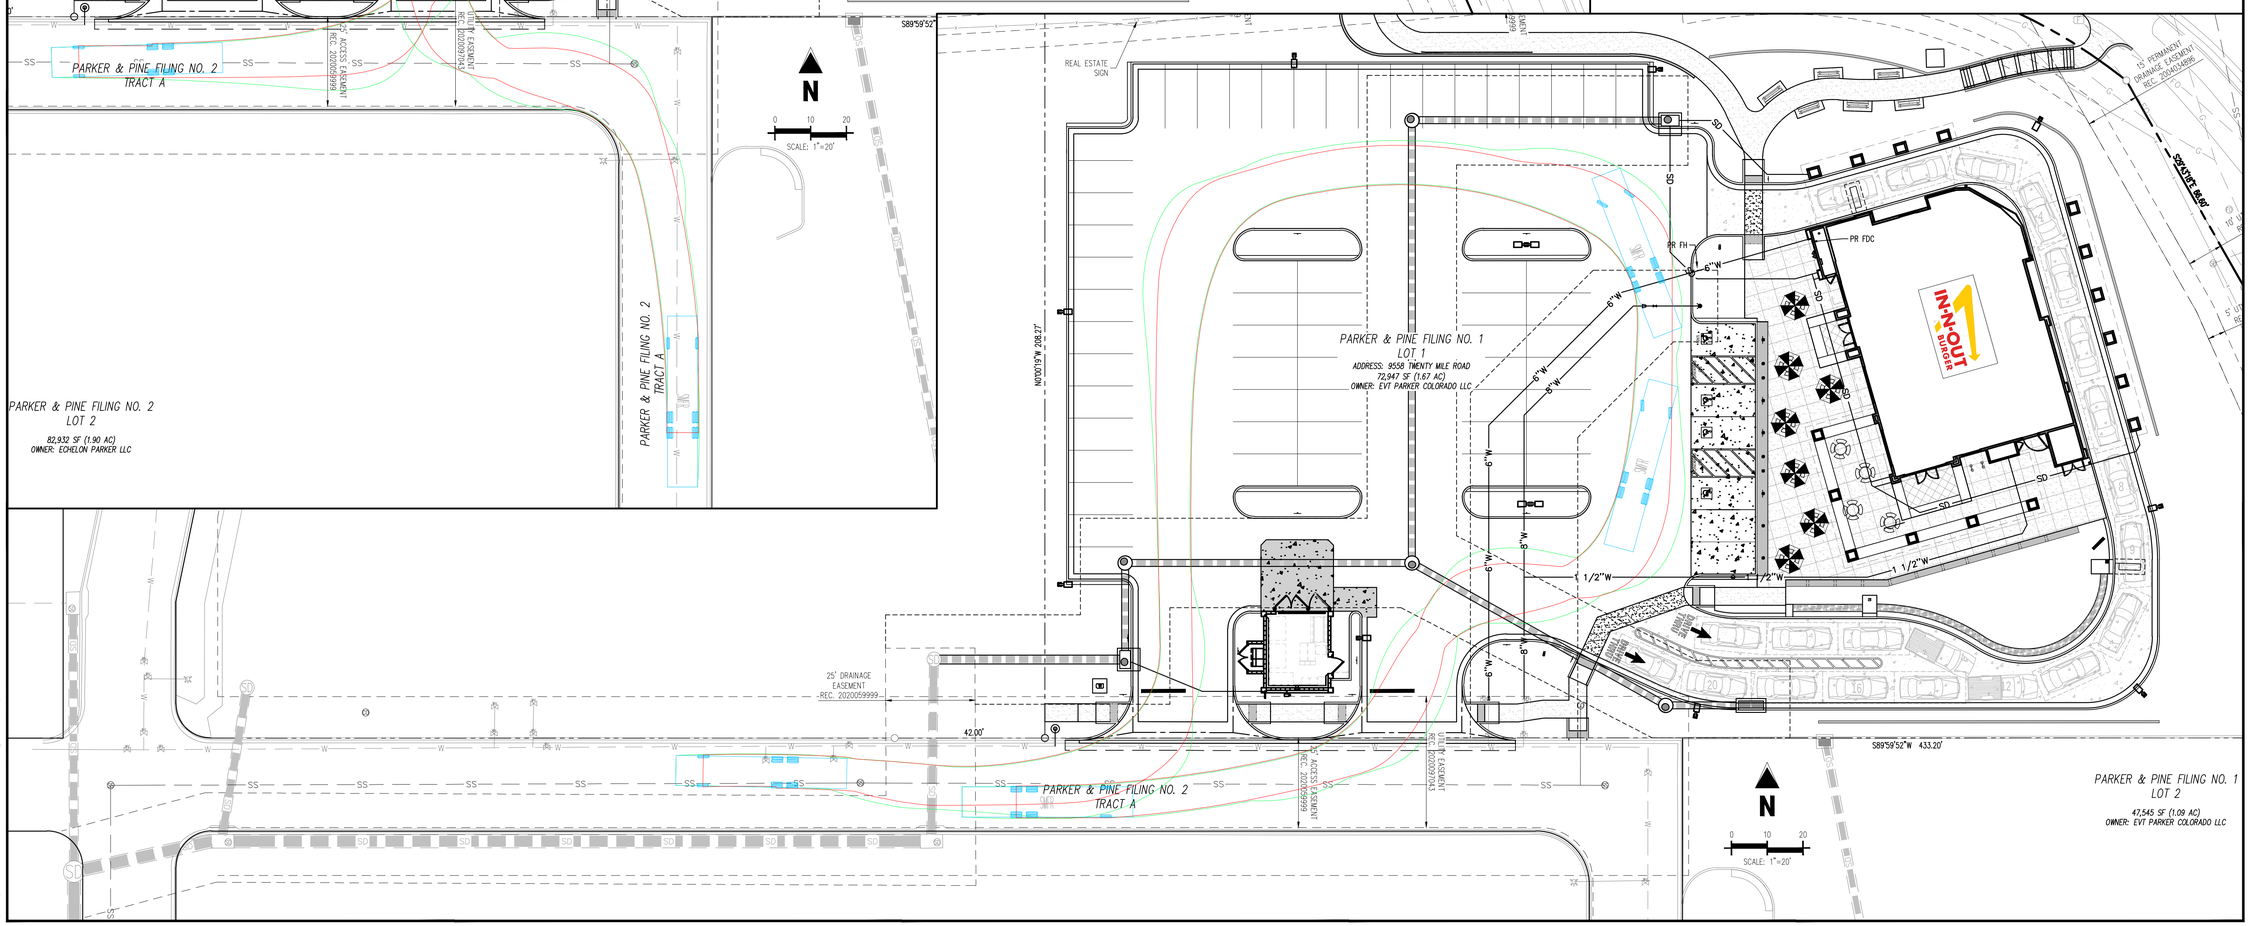

Galloway
5500 GREENWOOD PLAZA BLVD, SUITE 200
Greenwood Village, CO 80111
303.770.8884
GallowayUS.com

PRELIMINARY
NOT FOR BIDDING
NOT FOR CONSTRUCTION

COPYRIGHT
THESE PLANS ARE AN INSTRUMENT OF SERVICE AND ARE THE PROPERTY OF GALLOWAY, AND MAY NOT BE DUPLICATED, DISCLOSED, OR REPRODUCED WITHOUT THE WRITTEN CONSENT OF GALLOWAY. COPYRIGHTS AND INFRINGEMENTS WILL BE ENFORCED AND PROSECUTED.

AUTOTURN ANALYSIS -SMFR APPARATUS
IN-N-OUT BURGER AT PARKER & PINE
LOT 1, PARKER & PINE FILING NO. 1

SOUTH PARKER ROAD & PINE LANE
PARKER, COLORADO

#	Date	Issue / Description	Init.

Project No:	INO000014
Drawn By:	
Checked By:	
Date:	4/25/2023

AUTOTURN ANALYSIS
SOUTH METRO FIRE RESCUE

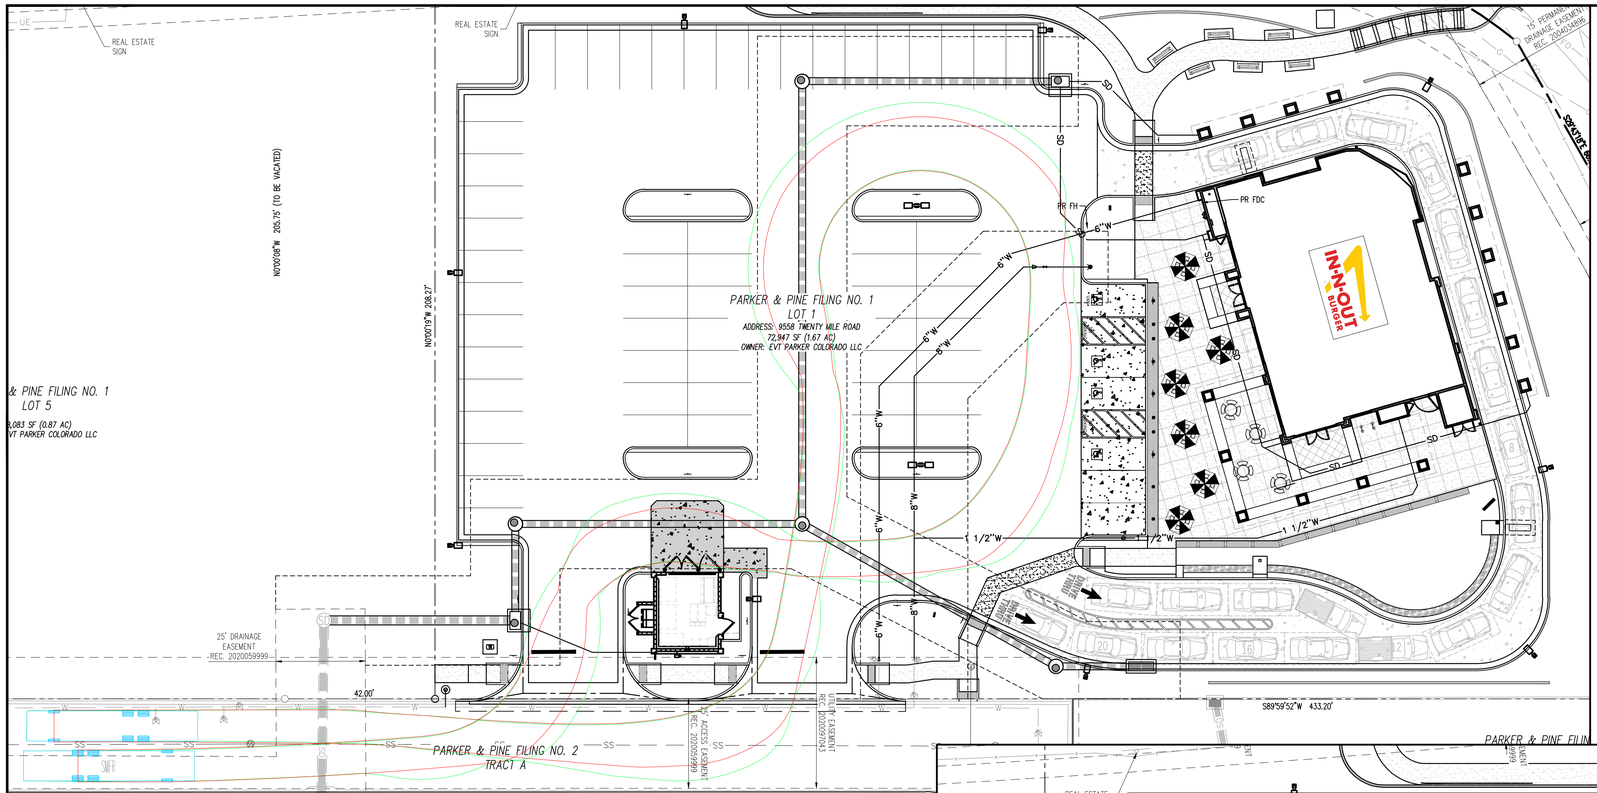

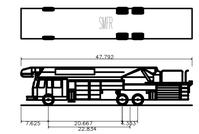

SMFR	
Overall Length	47.792ft
Overall Width	8.417ft
Overall Body Height	10.594ft
Min Body Ground Clearance	1.024ft
Track Width	8.325ft
Lock-to-lock time	4.00s
Max Wheel Angle	40.00°

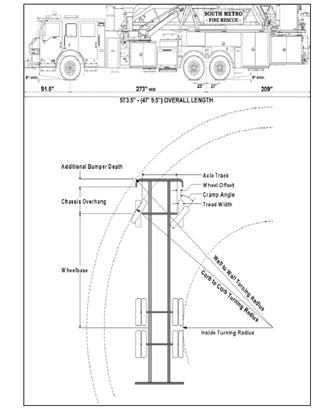

Galloway
5500 GREENWOOD PLAZA BLVD, SUITE 200
Greenwood Village, CO 80111
303.770.8884
GallowayUS.com

PRELIMINARY
NOT FOR BIDDING
NOT FOR CONSTRUCTION

COPYRIGHT
THESE PLANS ARE AN INSTRUMENT OF SERVICE AND ARE THE PROPERTY OF GALLOWAY, AND MAY NOT BE DUPLICATED, DISCLOSED, OR REPRODUCED WITHOUT THE WRITTEN CONSENT OF GALLOWAY. COPYRIGHTS AND INFRINGEMENTS WILL BE ENFORCED AND PROSECUTED.

AUTOTURN ANALYSIS -SMFR APPARATUS
IN-N-OUT BURGER AT PARKER & PINE
LOT 1, PARKER & PINE FILING NO. 1

SOUTH PARKER ROAD & PINE LANE
PARKER, COLORADO

#	Date	Issue / Description	Init.

Project No:	INO000014
Drawn By:	
Checked By:	
Date:	4/25/2023

AUTOTURN ANALYSIS
SOUTH METRO FIRE RESCUE

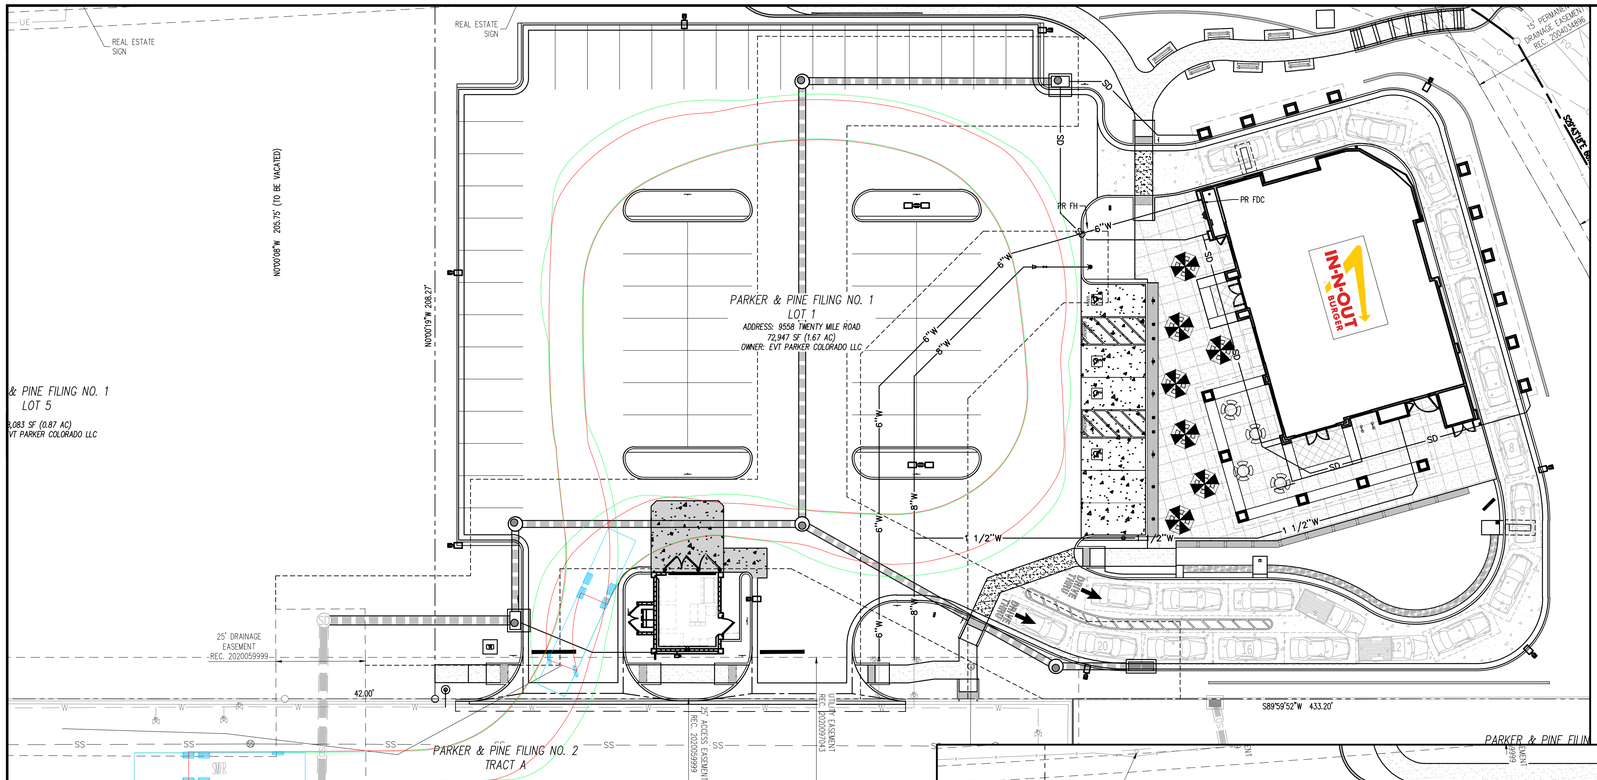

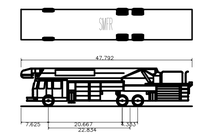

SMFR	
Overall Length	47.792ft
Overall Width	8.417ft
Overall Body Height	10.594ft
Min Body Ground Clearance	1.024ft
Track Width	8.325ft
Lock-to-lock time	4.00s
Max Wheel Angle	40.00°

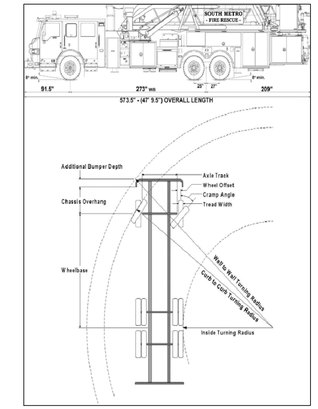

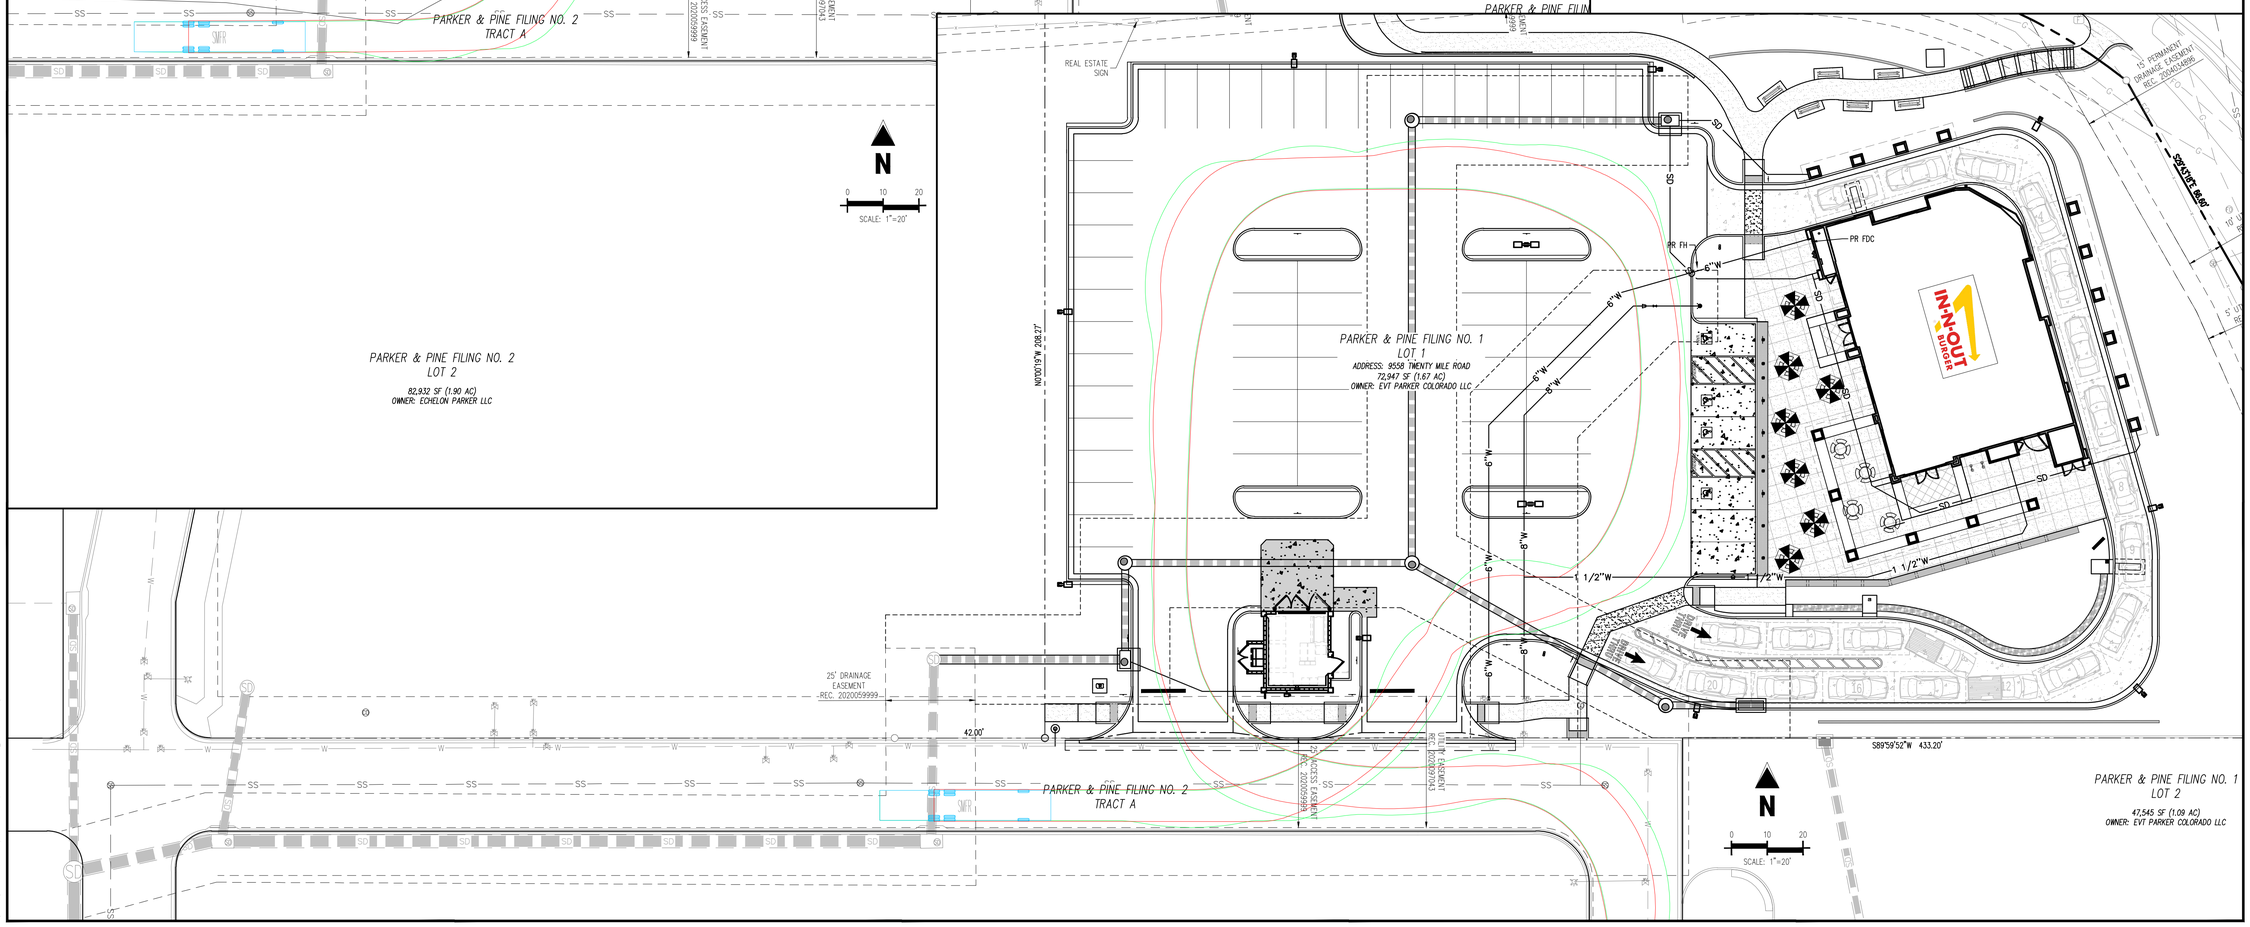

Galloway
5500 GREENWOOD PLAZA BLVD, SUITE 200
Greenwood Village, CO 80111
303.770.8884
GallowayUS.com

PRELIMINARY
NOT FOR BIDDING
NOT FOR CONSTRUCTION

COPYRIGHT
THESE PLANS ARE AN INSTRUMENT OF SERVICE AND ARE THE PROPERTY OF GALLOWAY, AND MAY NOT BE DUPLICATED, DISCLOSED, OR REPRODUCED WITHOUT THE WRITTEN CONSENT OF GALLOWAY. COPYRIGHTS AND INFRINGEMENTS WILL BE ENFORCED AND PROSECUTED.

AUTOTURN ANALYSIS -SMFR APPARATUS
IN-N-OUT BURGER AT PARKER & PINE
LOT 1, PARKER & PINE FILING NO. 1

SOUTH PARKER ROAD & PINE LANE
PARKER, COLORADO

#	Date	Issue / Description	Init.

Project No:	INO000014
Drawn By:	
Checked By:	
Date:	4/25/2023

AUTOTURN ANALYSIS
SOUTH METRO FIRE RESCUE

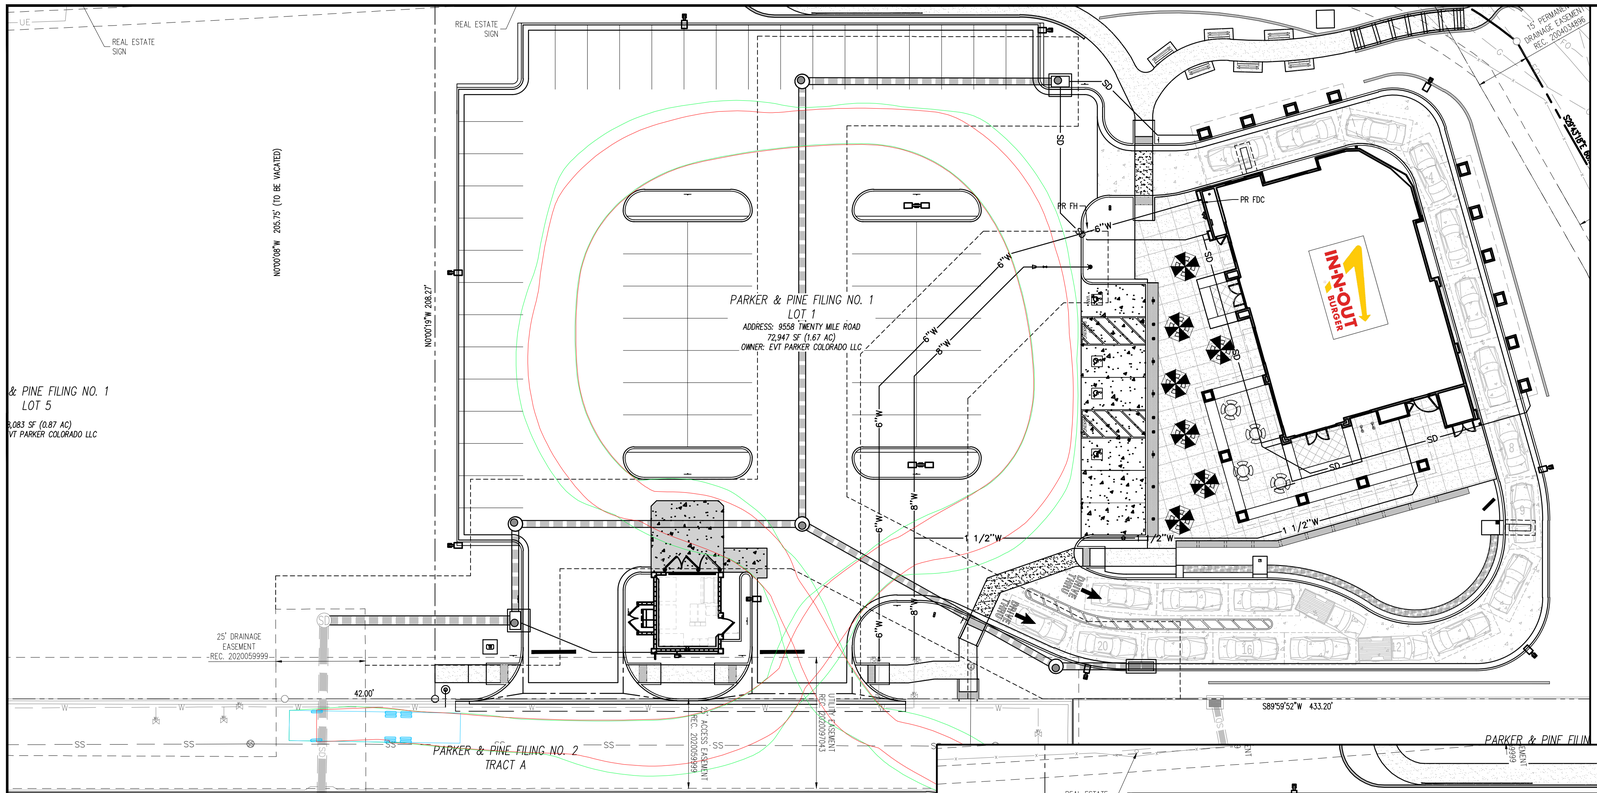

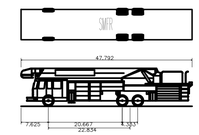

SMFR	
Overall Length	47.792ft
Overall Width	8.417ft
Overall Body Height	10.594ft
Min Body Ground Clearance	1.024ft
Track Width	8.325ft
Lock-to-lock time	4.00s
Max Wheel Angle	40.00°

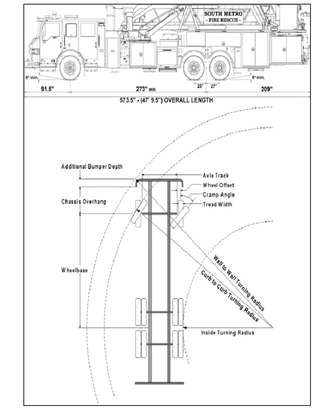

Galloway
5500 GREENWOOD PLAZA BLVD, SUITE 200
Greenwood Village, CO 80111
303.770.8884
GallowayUS.com

PRELIMINARY
NOT FOR BIDDING
NOT FOR CONSTRUCTION

COPYRIGHT
THESE PLANS ARE AN INSTRUMENT OF SERVICE AND ARE THE PROPERTY OF GALLOWAY, AND MAY NOT BE DUPLICATED, DISCLOSED, OR REPRODUCED WITHOUT THE WRITTEN CONSENT OF GALLOWAY. COPYRIGHTS AND INFRINGEMENTS WILL BE ENFORCED AND PROSECUTED.

AUTOTURN ANALYSIS -SMFR APPARATUS
IN-N-OUT BURGER AT PARKER & PINE
LOT 1, PARKER & PINE FILING NO. 1

SOUTH PARKER ROAD & PINE LANE
PARKER, COLORADO

#	Date	Issue / Description	Init.

Project No:	INO000014
Drawn By:	
Checked By:	
Date:	4/25/2023

AUTOTURN ANALYSIS
SOUTH METRO FIRE RESCUE