COMPARK VILLAGE SOUTH FILING NO. 2 - AMENDMENT NO. 1

ADDRESS PLAT

A REPLAT OF TRACT M, COMPARK VILLAGE SOUTH FILING NO. 2
LOCATED IN THE SOUTH HALF OF SECTION 6, TOWNSHIP 6 SOUTH, RANGE 66 WEST OF THE SIXTH PRINCIPAL MERIDIAN,
TOWN OF PARKER, COUNTY OF DOUGLAS, STATE OF COLORADO.
99 LOTS, 2 TRACTS, 19.711 ACRES

GRAPHIC SCALE
100 0 50 100 200 400
(IN FEET)
1 inch = 100 ft.

LEGEND
= EX. BOUNDARY LINE
= EX. SECTION LINE
= EX. RIGHT-OF-WAY LINE
= EX. LOT LINE
= EX. EASEMENT LINE
= PR. RIGHT-OF-WAY LINE
= PR. LOT LINE
= FOUND SECTION CORNER AS NOTED
= SET NO. 5 REBAR WITH 1.25" Y.P.C. PLS 38445 FLUSH WITH GROUND
0.00 = BOUNDARY DIMENSION
0.00 = LOT DIMENSION

LINE TABLE		
LINE	BEARING	LENGTH
L1	N 40°56'00" W	128.88'
L2	N 50°26'50" E	55.30'
L3	N 53°12'31" E	55.30'
L4	N 56°27'24" E	74.12'
L5	N 28°03'12" W	90.73'
L6	S 28°03'12" E	90.51'
L7	N 62°56'09" E	75.98'
L8	N 66°12'48" E	55.24'
L9	N 68°58'19" E	55.24'
L10	N 71°43'49" E	55.24'
L11	N 74°29'20" E	55.24'
L12	N 77°14'51" E	55.24'
L13	N 80°00'22" E	55.24'
L14	N 82°45'53" E	55.24'
L15	N 85°31'24" E	55.24'

LINE TABLE		
LINE	BEARING	LENGTH
L16	N 88°16'55" E	55.24'
L17	S 89°36'23" E	71.61'
L18	N 00°29'23" E	90.50'
L19	S 00°29'23" W	90.50'
L20	N 00°29'23" E	110.00'
L21	S 89°30'37" E	23.25'
L22	N 00°29'23" E	55.00'
L23	N 89°30'37" W	19.50'
L24	N 65°41'53" E	19.50'
L25	S 24°18'07" E	55.00'
L26	S 65°41'53" W	19.50'
L27	S 24°18'07" E	19.50'
L28	S 65°41'53" W	55.00'
L29	N 24°18'07" W	19.50'

CURVE TABLE					
CURVE	DELTA	RADIUS	LENGTH	CHORD BEARING	CHORD
C1	53°51'00"	52.00'	48.87'	N 65°33'56" W	47.09'
C2	38°24'20"	52.00'	34.86'	N 19°26'17" W	34.21'

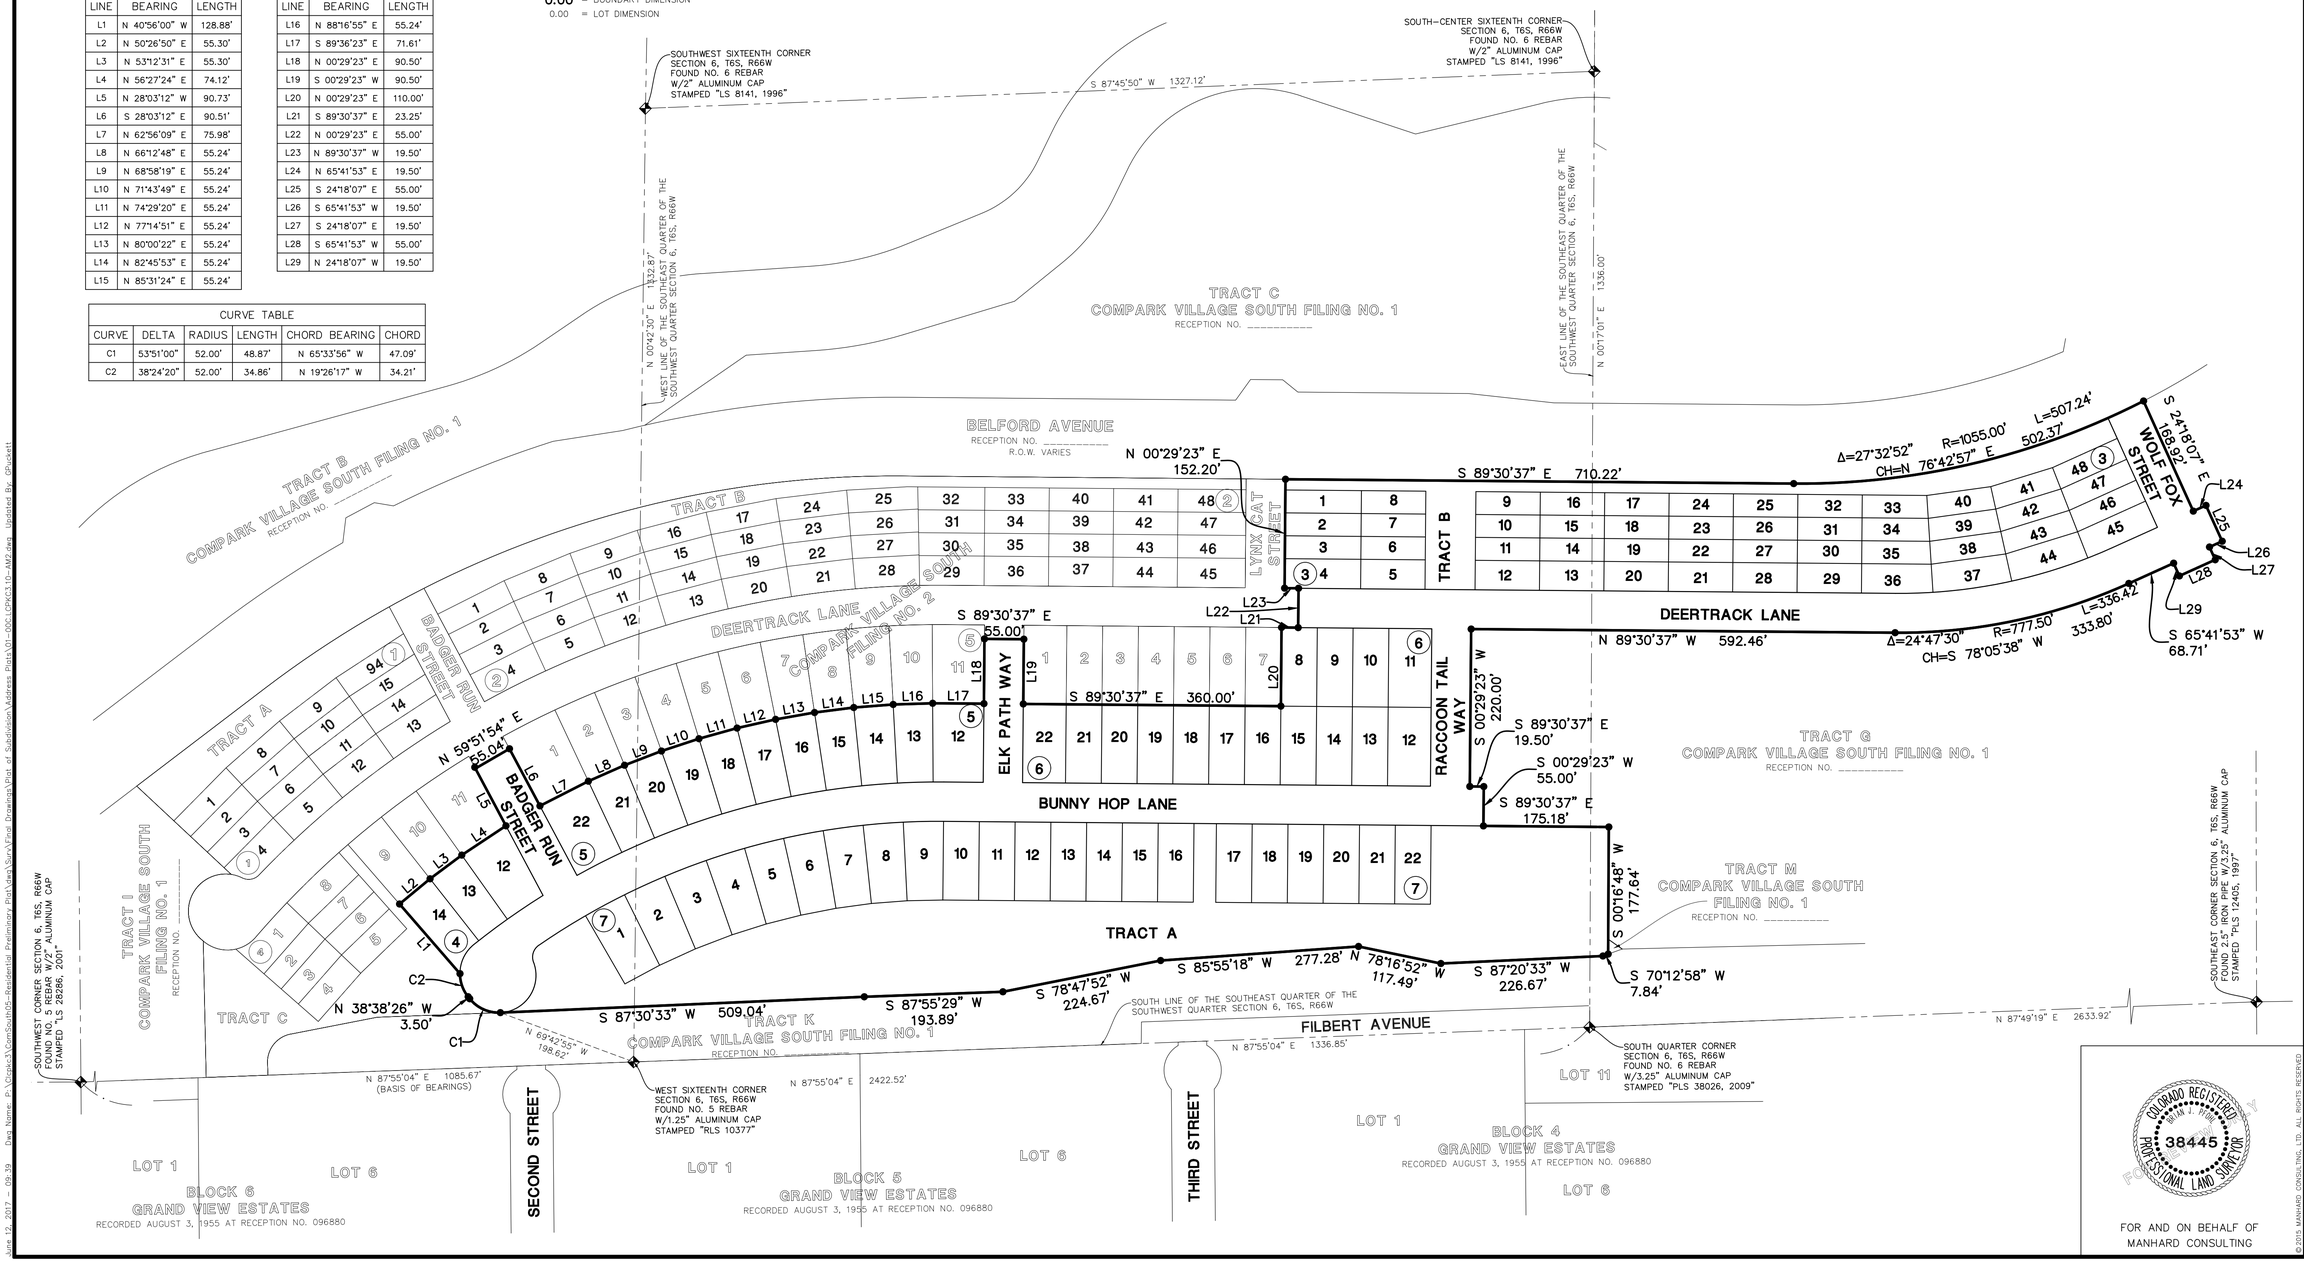

FOR REVIEW ONLY
FOR AND ON BEHALF OF MANHARD CONSULTING

DATE	REVISIONS	DRAWN BY

Manhard CONSULTING LTD
8008 E. Arapahoe Court, Suite 110, Centennial, CO 80112 ph:303.708.0500 fx:303.708.0400 manhard.com
Civil Engineers • Surveyors • Water Resource Engineers • Water & Wastewater Engineers
Construction Managers • Environmental Scientists • Landscape Architects • Planners

COMPARK VILLAGE SOUTH FILING NO. 2 - AMENDMENT NO. 1
TOWN OF PARKER, COUNTY OF DOUGLAS, COLORADO
ADDRESS PLAT

PROJ. MGR.:	JMR
PROJ. ASSOC.:	BJP
DRAWN BY:	GDP
DATE:	06/12/17
SCALE:	1" = 100'

SHEET 1 OF 4
00C.LCPKC3.10

© 2016 MANHARD CONSULTING, LTD. ALL RIGHTS RESERVED

June 12, 2017 - 09:39 Dwg Name: P:\Projects\CentSouth\05-Residential Preliminary Plat\Data\Sur\Final Drawings\Plat of Subdivision\Address Plats\01-00C.LCPKC3.10-AMZ.dwg Updated By: GPockett

COMPARK VILLAGE SOUTH FILING NO. 2 - AMENDMENT NO. 1

ADDRESS PLAT

A REPLAT OF TRACT M, COMPARK VILLAGE SOUTH FILING NO. 2
LOCATED IN THE SOUTH HALF OF SECTION 6, TOWNSHIP 6 SOUTH, RANGE 66 WEST OF THE SIXTH PRINCIPAL MERIDIAN,
TOWN OF PARKER, COUNTY OF DOUGLAS, STATE OF COLORADO.
99 LOTS, 2 TRACTS, 19.711 ACRES

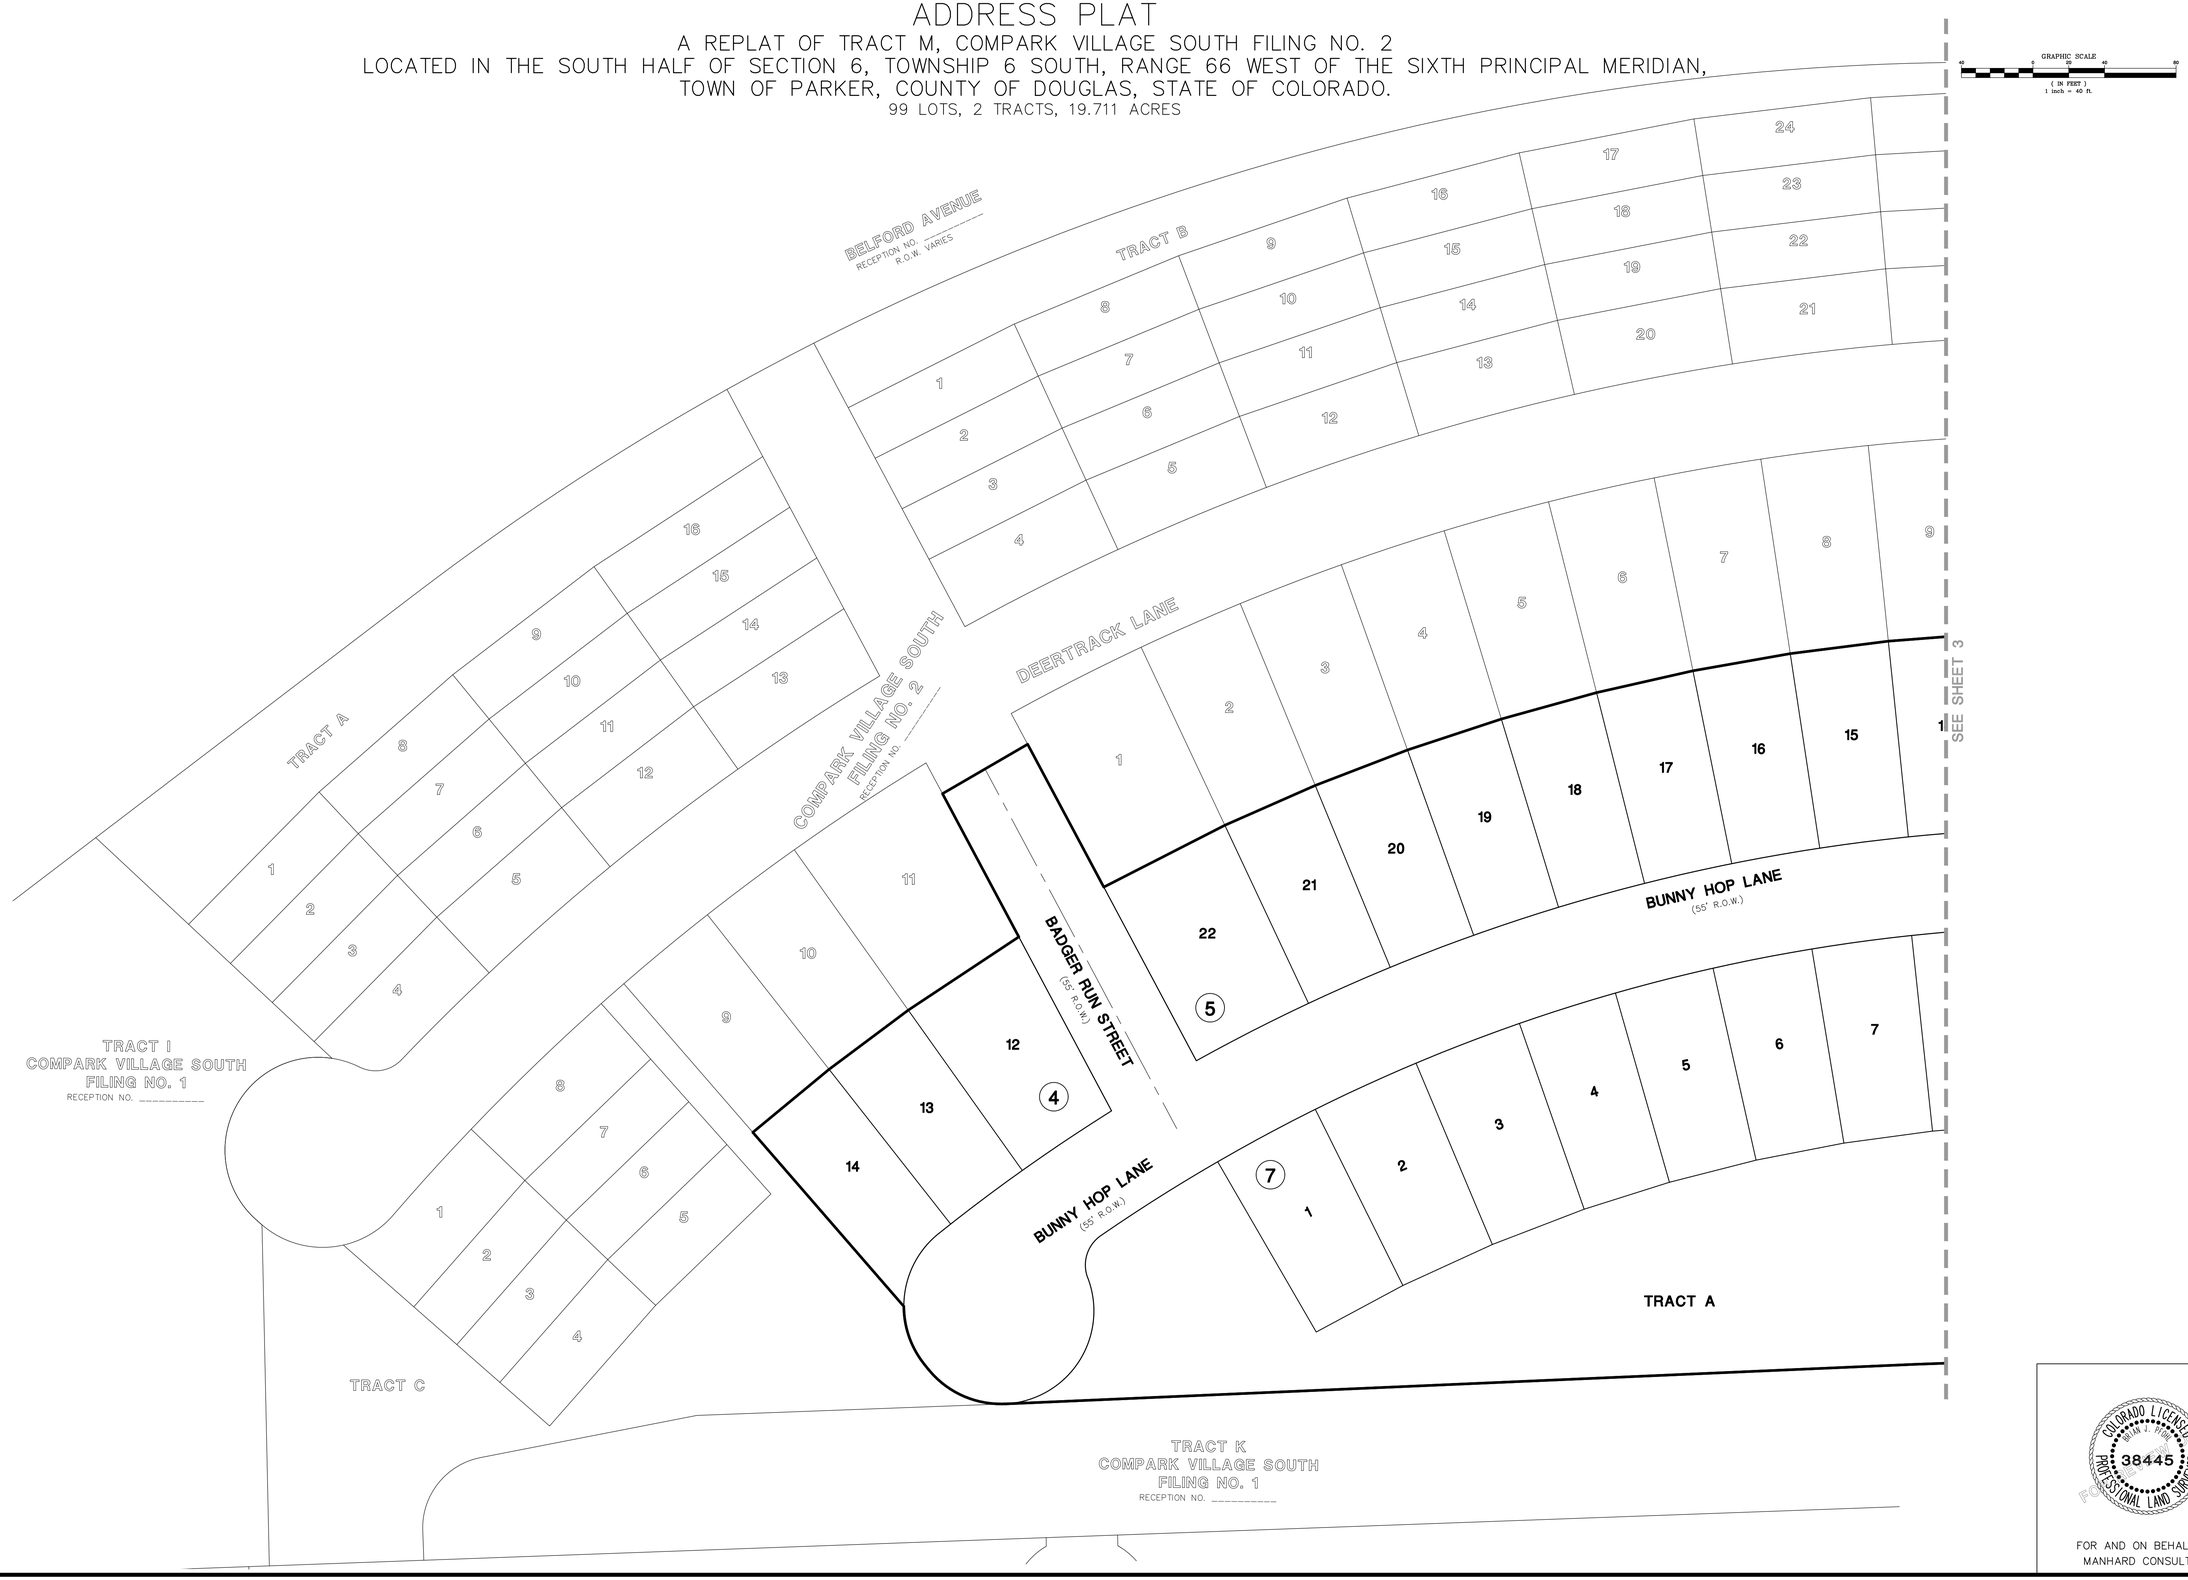

COLORADO LICENSED
38445
PROFESSIONAL LAND SURVEYOR

FOR AND ON BEHALF OF
MANHARD CONSULTING

DATE	REVISIONS	DRAWN BY

Manhard CONSULTING LTD

Civil Engineers • Surveyors • Water Resource Engineers • Water & Wastewater Engineers
Construction Managers • Environmental Scientists • Landscape Architects • Planners

COMPARK VILLAGE SOUTH FILING NO. 2 - AMENDMENT NO. 1

TOWN OF PARKER, COUNTY OF DOUGLAS, COLORADO

ADDRESS PLAT

PROJ. MGR.:	JMR
PROJ. ASSOC.:	BJP
DRAWN BY:	GDP
DATE:	06/12/17
SCALE:	1" = 40'

SHEET 2 OF 4

00C.LCPKC3.10

© 2015 MANHARD CONSULTING, LTD. ALL RIGHTS RESERVED

June 12, 2017 - 14:34 Dwg Name: P:\Compark\ComSouth05-Residential Preliminary Plat\Dev\Surv\Final Drawings\Plat of Subdivision\Address Plats\Filing No. 2 - Amendment No. 1\03-00C.LCPKC3.10-AMZ.dwg Updated By: GPuckett

COMPARK VILLAGE SOUTH FILING NO. 2 - AMENDMENT NO. 1

ADDRESS PLAT

A REPLAT OF TRACT M, COMPARK VILLAGE SOUTH FILING NO. 2
LOCATED IN THE SOUTH HALF OF SECTION 6, TOWNSHIP 6 SOUTH, RANGE 66 WEST OF THE SIXTH PRINCIPAL MERIDIAN,
TOWN OF PARKER, COUNTY OF DOUGLAS, STATE OF COLORADO.
99 LOTS, 2 TRACTS, 19.711 ACRES

GRAPHIC SCALE
40 0 20 40 80 160
(IN FEET)
1 inch = 40 ft.

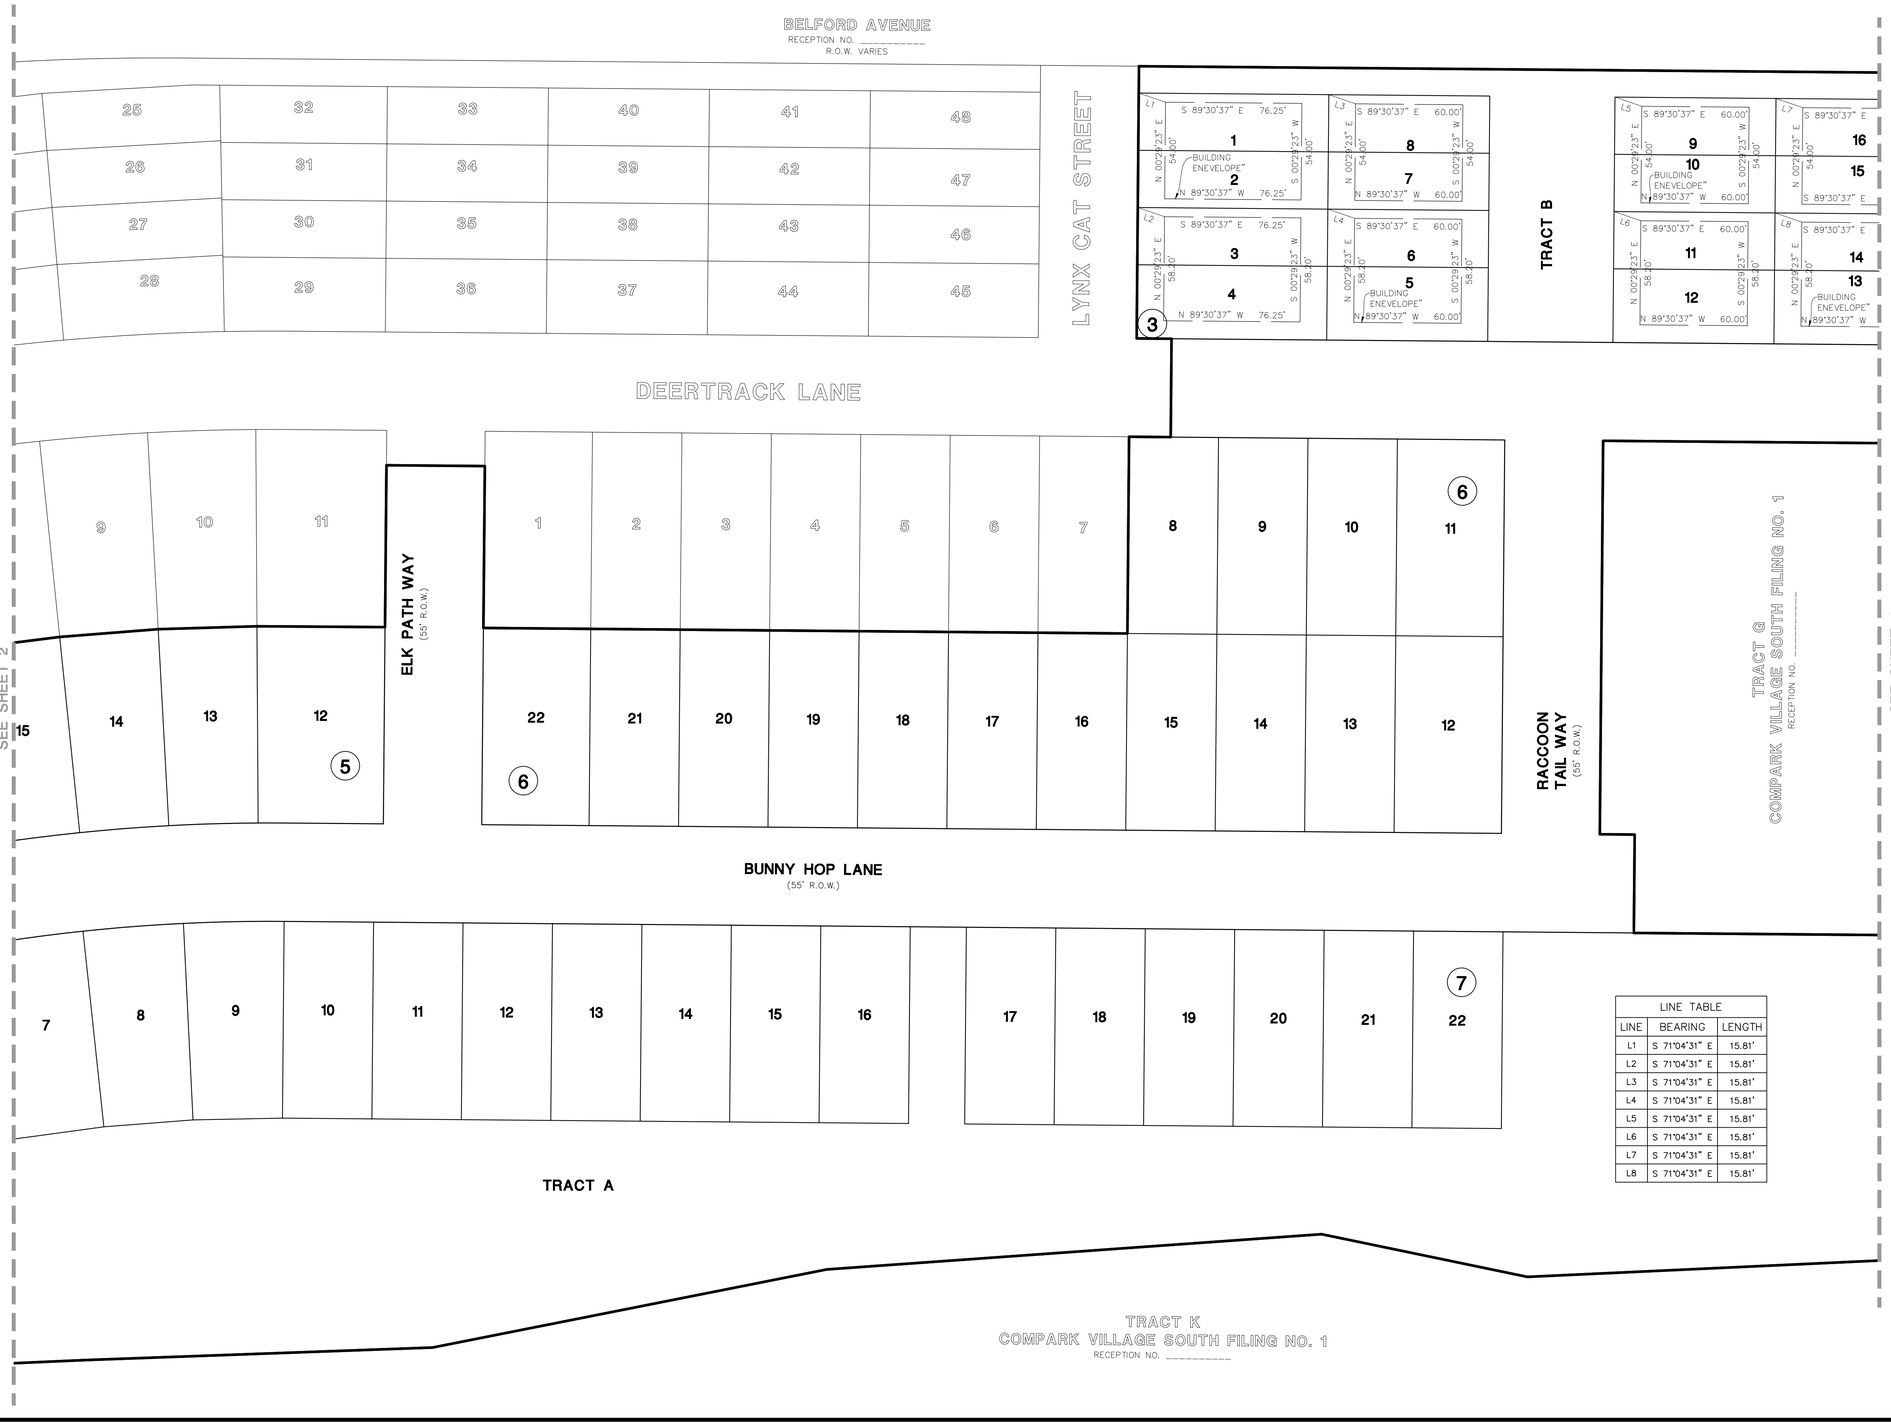

LINE TABLE		
LINE	BEARING	LENGTH
L1	S 71°04'31" E	15.81'
L2	S 71°04'31" E	15.81'
L3	S 71°04'31" E	15.81'
L4	S 71°04'31" E	15.81'
L5	S 71°04'31" E	15.81'
L6	S 71°04'31" E	15.81'
L7	S 71°04'31" E	15.81'
L8	S 71°04'31" E	15.81'

COLORADO LICENSED
38445
PROFESSIONAL LAND SURVEYOR

FOR AND ON BEHALF OF
MANHARD CONSULTING

DATE	REVISIONS	DRAWN BY

Manhard CONSULTING LTD
8008 E. Arapahoe Court, Suite 110, Centennial, CO 80112 ph:303.708.0500 fx:303.708.0400 manhard.com
Civil Engineers • Surveyors • Water Resource Engineers • Water & Wastewater Engineers
Construction Managers • Environmental Scientists • Landscape Architects • Planners

COMPARK VILLAGE SOUTH FILING NO. 2 - AMENDMENT NO. 1
TOWN OF PARKER, COUNTY OF DOUGLAS, COLORADO
ADDRESS PLAT

PROJ. MGR.: JMR
PROJ. ASSOC.: BJP
DRAWN BY: GDP
DATE: 06/12/17
SCALE: 1" = 40'

SHEET 3 OF 4
00C.LCPKC3.10

© 2016 MANHARD CONSULTING, LTD. ALL RIGHTS RESERVED

June 12, 2017 - 14:34 Dwg Name: P:\Civil4-3\ComSouth05-Residential Preliminary Plat\Vars\Surv\Final Drawings\Plat of Subdivision\Address Plat\Filing No. 2 - Amendment No. 1\03-00C-LCPKC3.10-MM.dwg Updated By: GDuckett

COMPARK VILLAGE SOUTH FILING NO. 2 - AMENDMENT NO. 1

ADDRESS PLAT

A REPLAT OF TRACT M, COMPARK VILLAGE SOUTH FILING NO. 2
LOCATED IN THE SOUTH HALF OF SECTION 6, TOWNSHIP 6 SOUTH, RANGE 66 WEST OF THE SIXTH PRINCIPAL MERIDIAN,
TOWN OF PARKER, COUNTY OF DOUGLAS, STATE OF COLORADO.
99 LOTS, 2 TRACTS, 19.711 ACRES

GRAPHIC SCALE
40 0 20 40 80 160
(IN FEET)
1 inch = 40 ft.

N

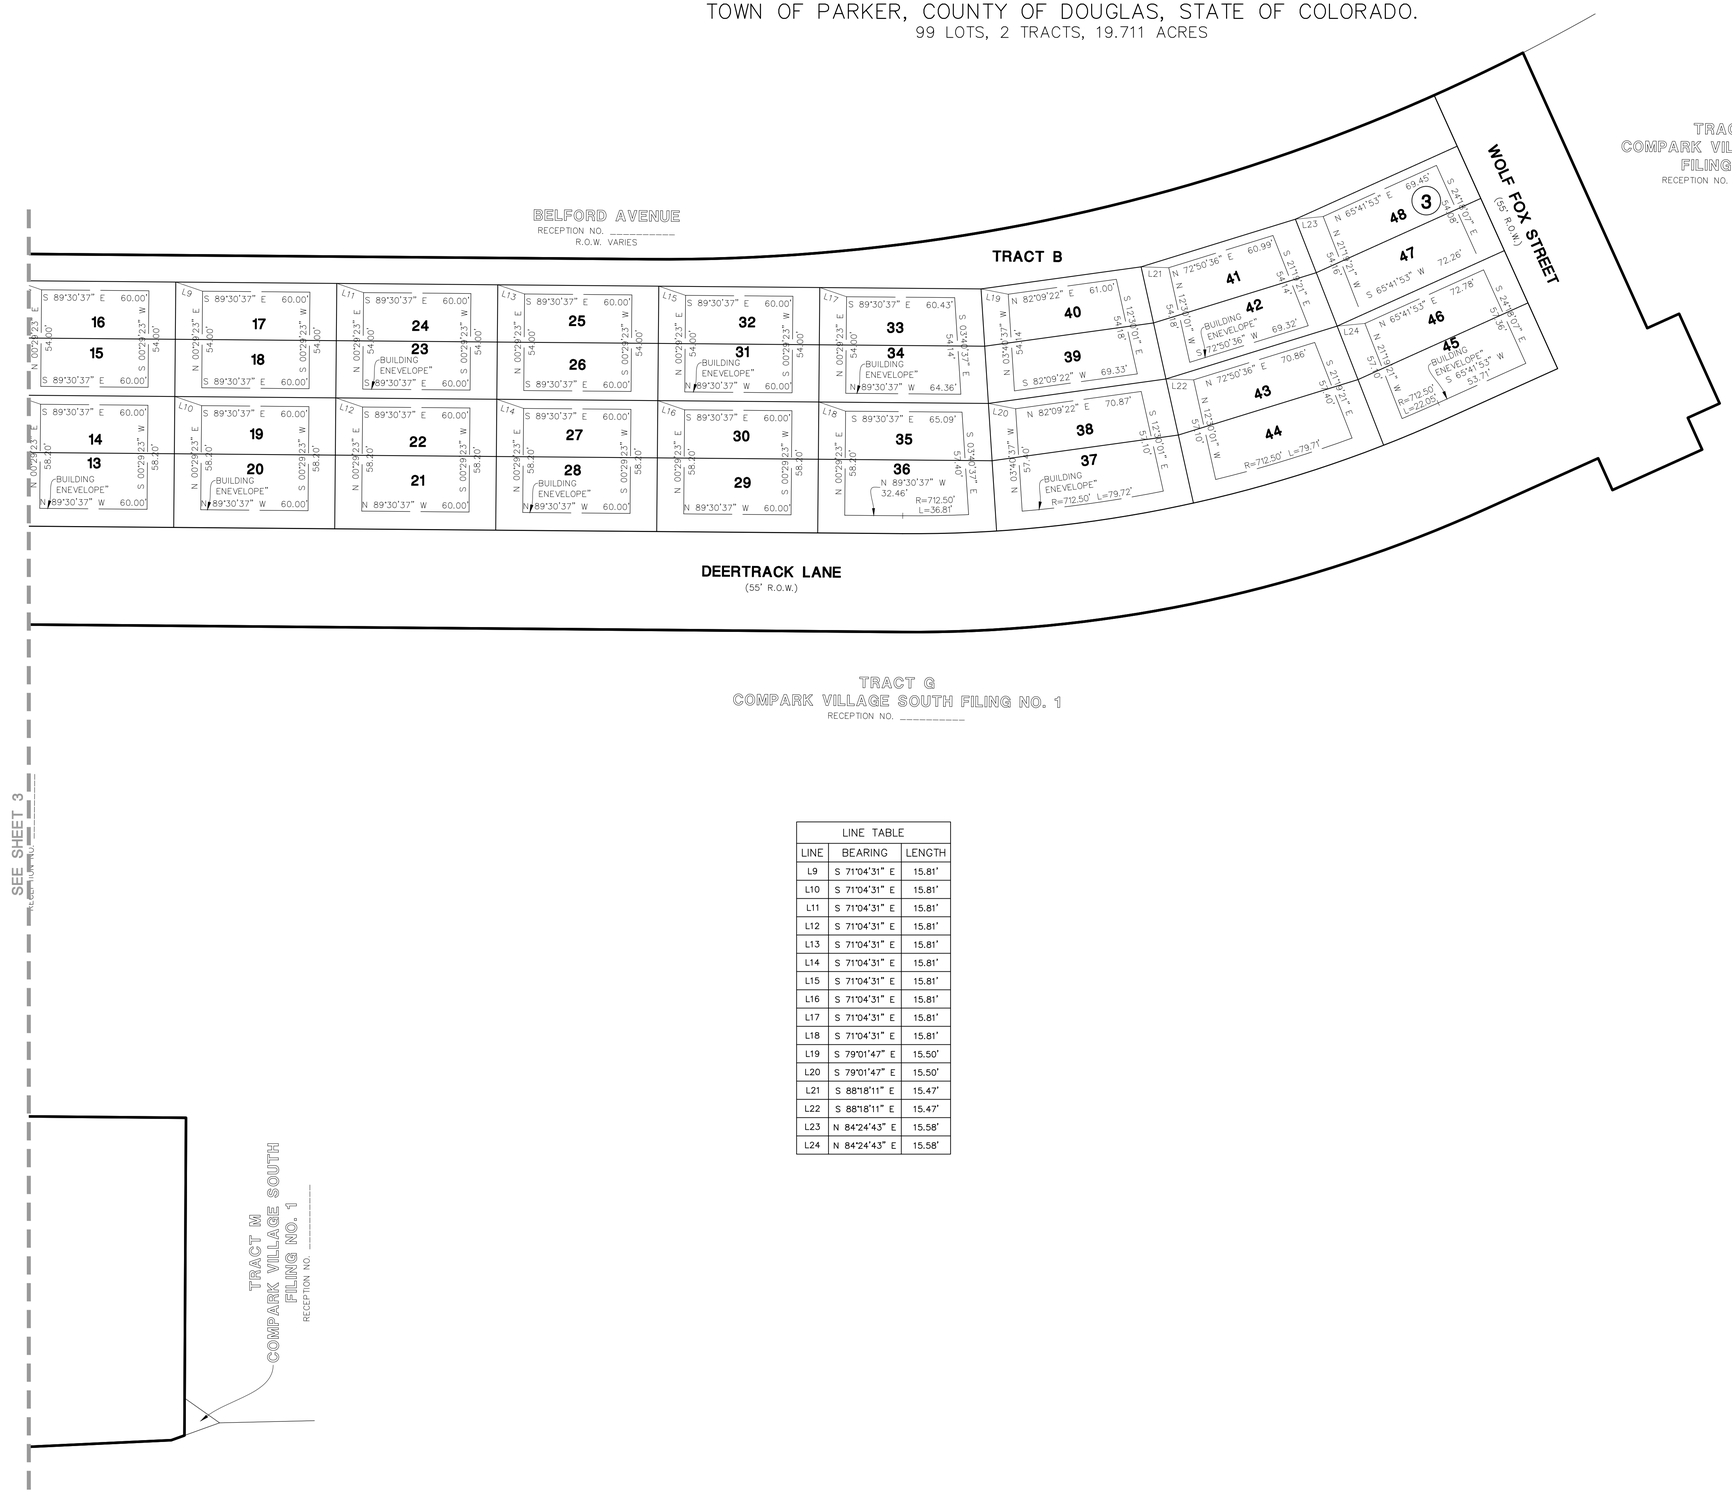

LINE TABLE		
LINE	BEARING	LENGTH
L9	S 71°04'31" E	15.81'
L10	S 71°04'31" E	15.81'
L11	S 71°04'31" E	15.81'
L12	S 71°04'31" E	15.81'
L13	S 71°04'31" E	15.81'
L14	S 71°04'31" E	15.81'
L15	S 71°04'31" E	15.81'
L16	S 71°04'31" E	15.81'
L17	S 71°04'31" E	15.81'
L18	S 71°04'31" E	15.81'
L19	S 79°01'47" E	15.50'
L20	S 79°01'47" E	15.50'
L21	S 88°18'11" E	15.47'
L22	S 88°18'11" E	15.47'
L23	N 84°24'43" E	15.58'
L24	N 84°24'43" E	15.58'

COLORADO LICENSED
BRIAN J. PAUL
38445
PROFESSIONAL LAND SURVEYOR
FOR RECORD ONLY

FOR AND ON BEHALF OF
MANHARD CONSULTING

DRAWN BY | REVISIONS | DATE

Manhard CONSULTING LTD
8008 E. Arapahoe Court, Suite 110, Centennial, CO 80112 ph:303.708.0500 fx:303.708.0400 manhard.com
Civil Engineers • Surveyors • Water Resource Engineers • Water & Wastewater Engineers
Construction Managers • Environmental Scientists • Landscape Architects • Planners

COMPARK VILLAGE SOUTH FILING NO. 2 - AMENDMENT NO. 1
TOWN OF PARKER, COUNTY OF DOUGLAS, COLORADO
ADDRESS PLAT

PROJ. MGR.: JMR
PROJ. ASSOC.: BJP
DRAWN BY: GDP
DATE: 06/12/17
SCALE: 1" = 40'

SHEET
4 OF 4
00C.LCPKC3.10

© 2016 MANHARD CONSULTING, LTD. ALL RIGHTS RESERVED

June 12, 2017 - 14:34 Dwg Name: P:\Copks-3\CompSouthOS-Residential Preliminary Plat\Vista\Surv\Final Drawings\Plat of Subdivision\Address Plats\Filing No. 2 - Amendment No. 1\03-00C-LCPKC3.10-AM2.dwg Updated By: GPaulsett